


Block Plan - 116 Moor Lane, Cranham

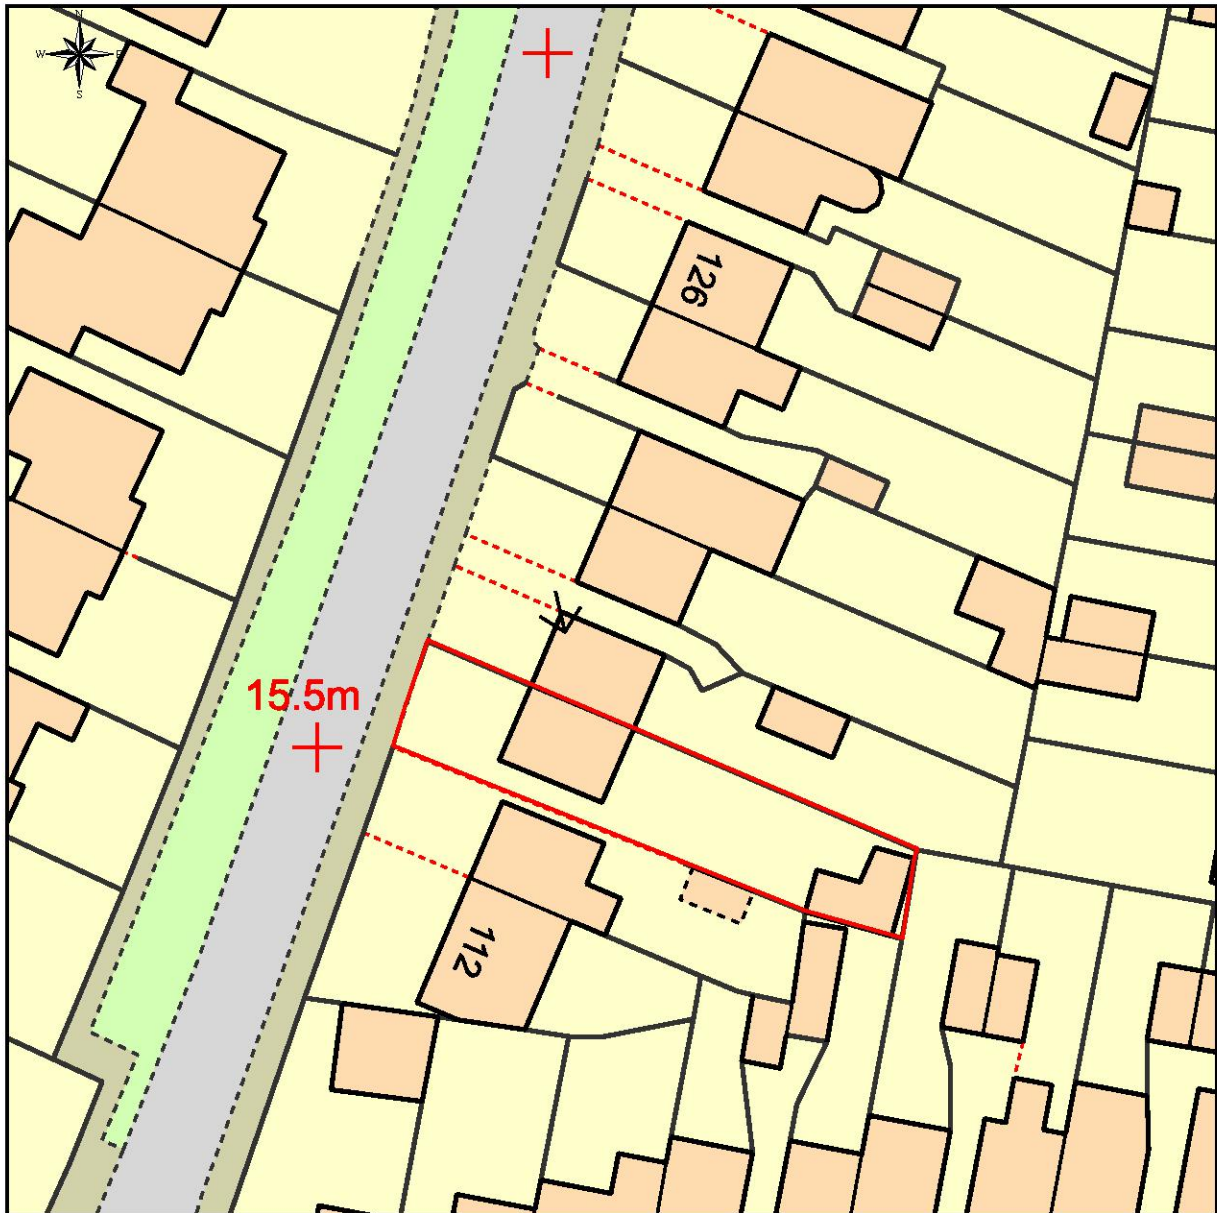

This Plan includes the following Licensed Data: OS MasterMap Colour PDF Site Plan/Block Plan by the Ordnance Survey National Geographic Database and incorporating surveyed revision available at the date of production. Reproduction in whole or in part is prohibited without the prior permission of Ordnance Survey. The representation of a road, track or path is no evidence of a right of way. The representation of features, as lines is no evidence of a property boundary. © Crown copyright and database rights, 2020. Ordnance Survey 0100031673


0m 5m 10m 15m 20m 25m 30m 35m 40m

Scale: 1:500, paper size: A4




emapsite™
plans


Prepared by: Paul Robinson, 14-02-2020

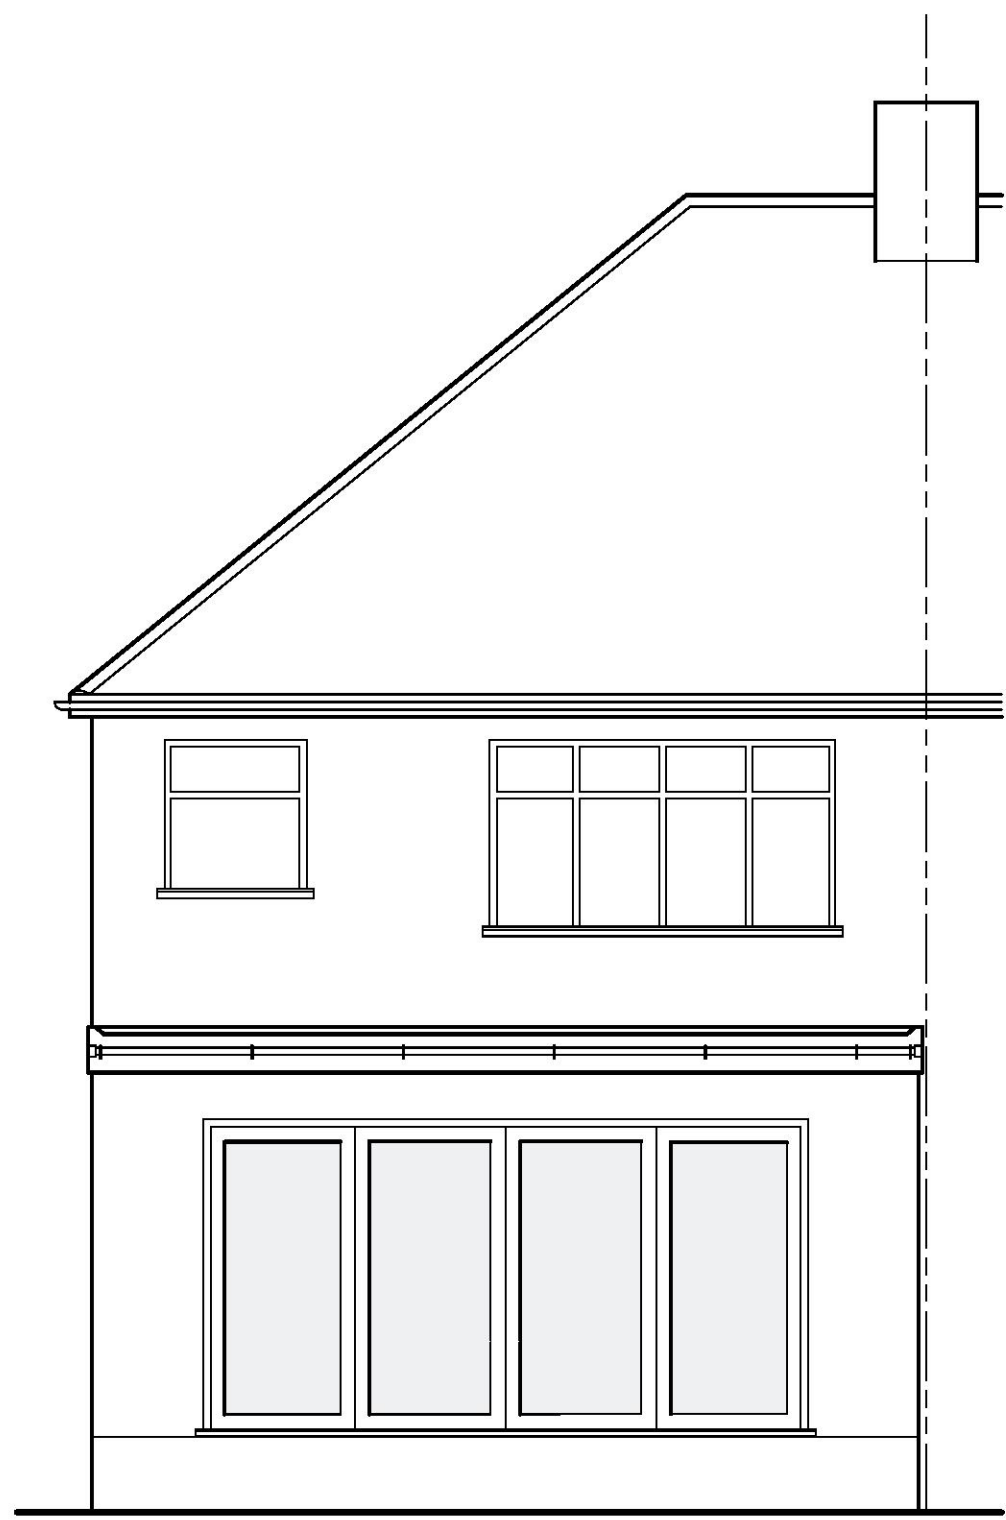


proposed rear elevation

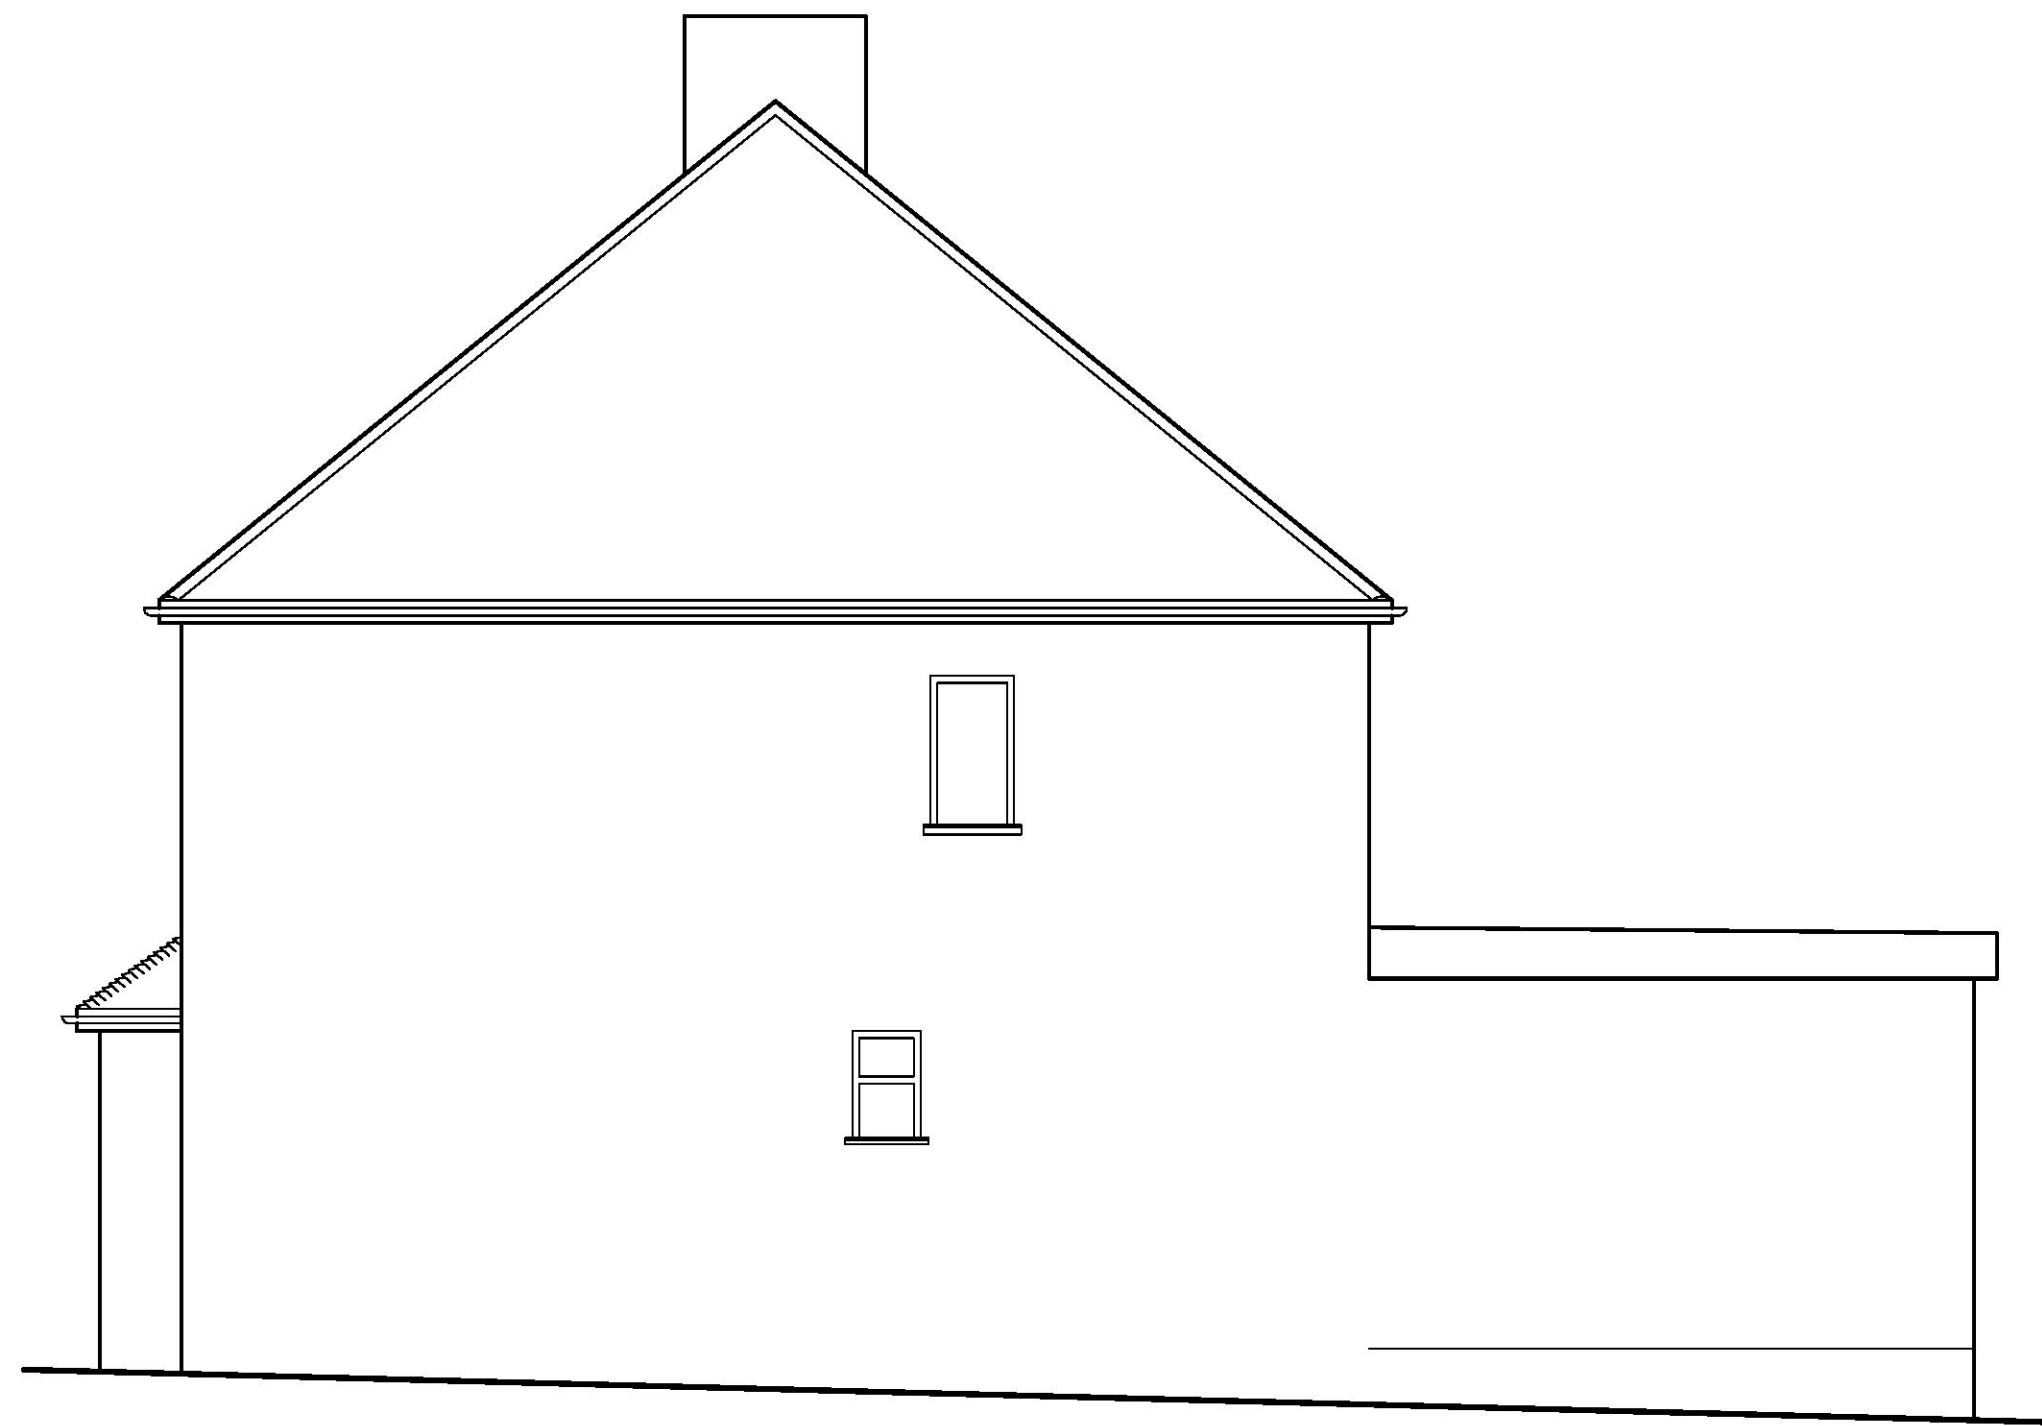


proposed side elevation

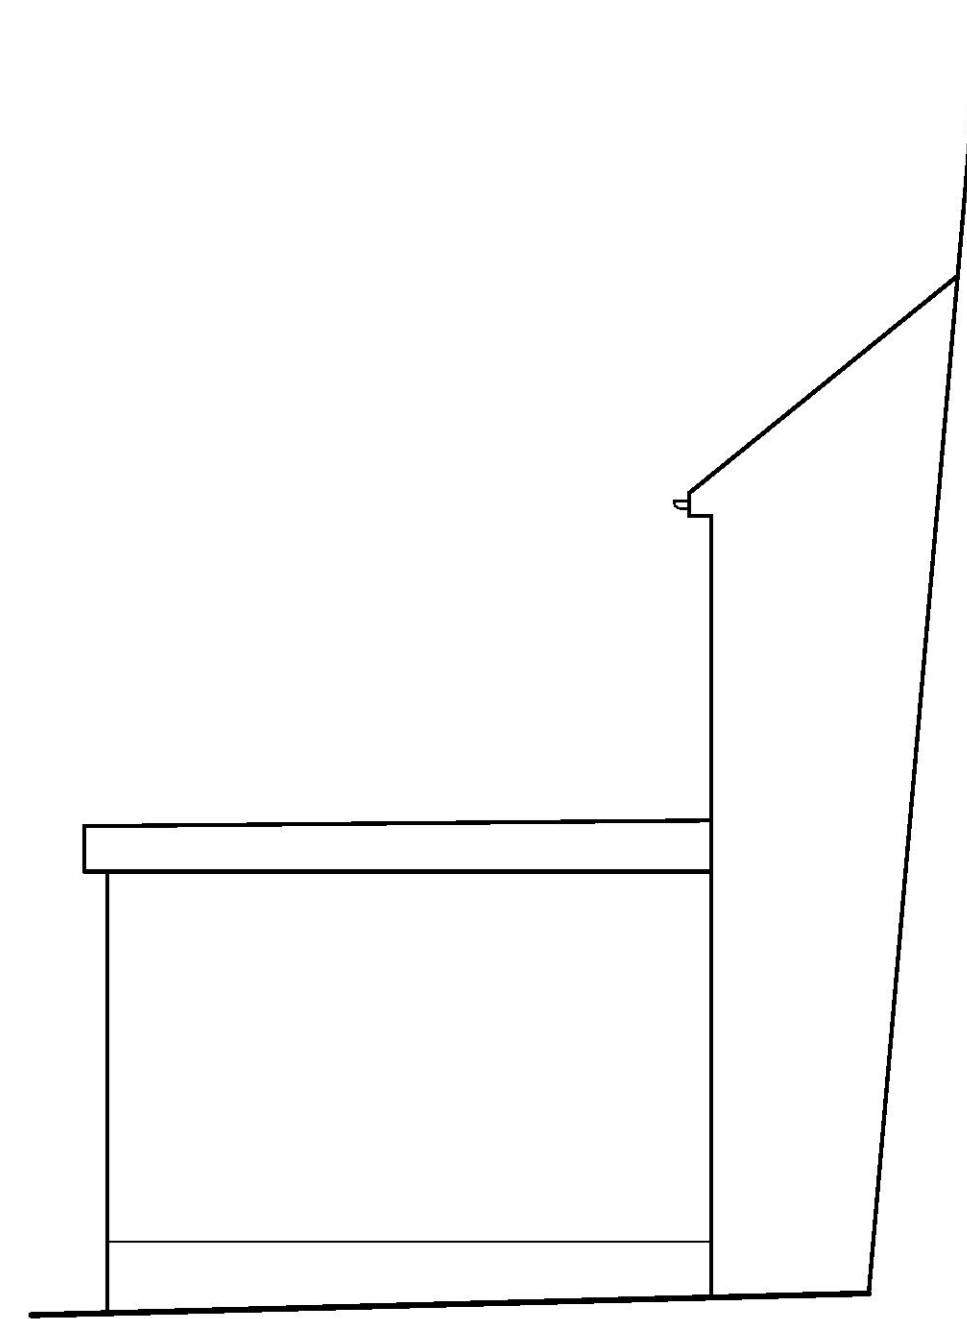


proposed side elevation

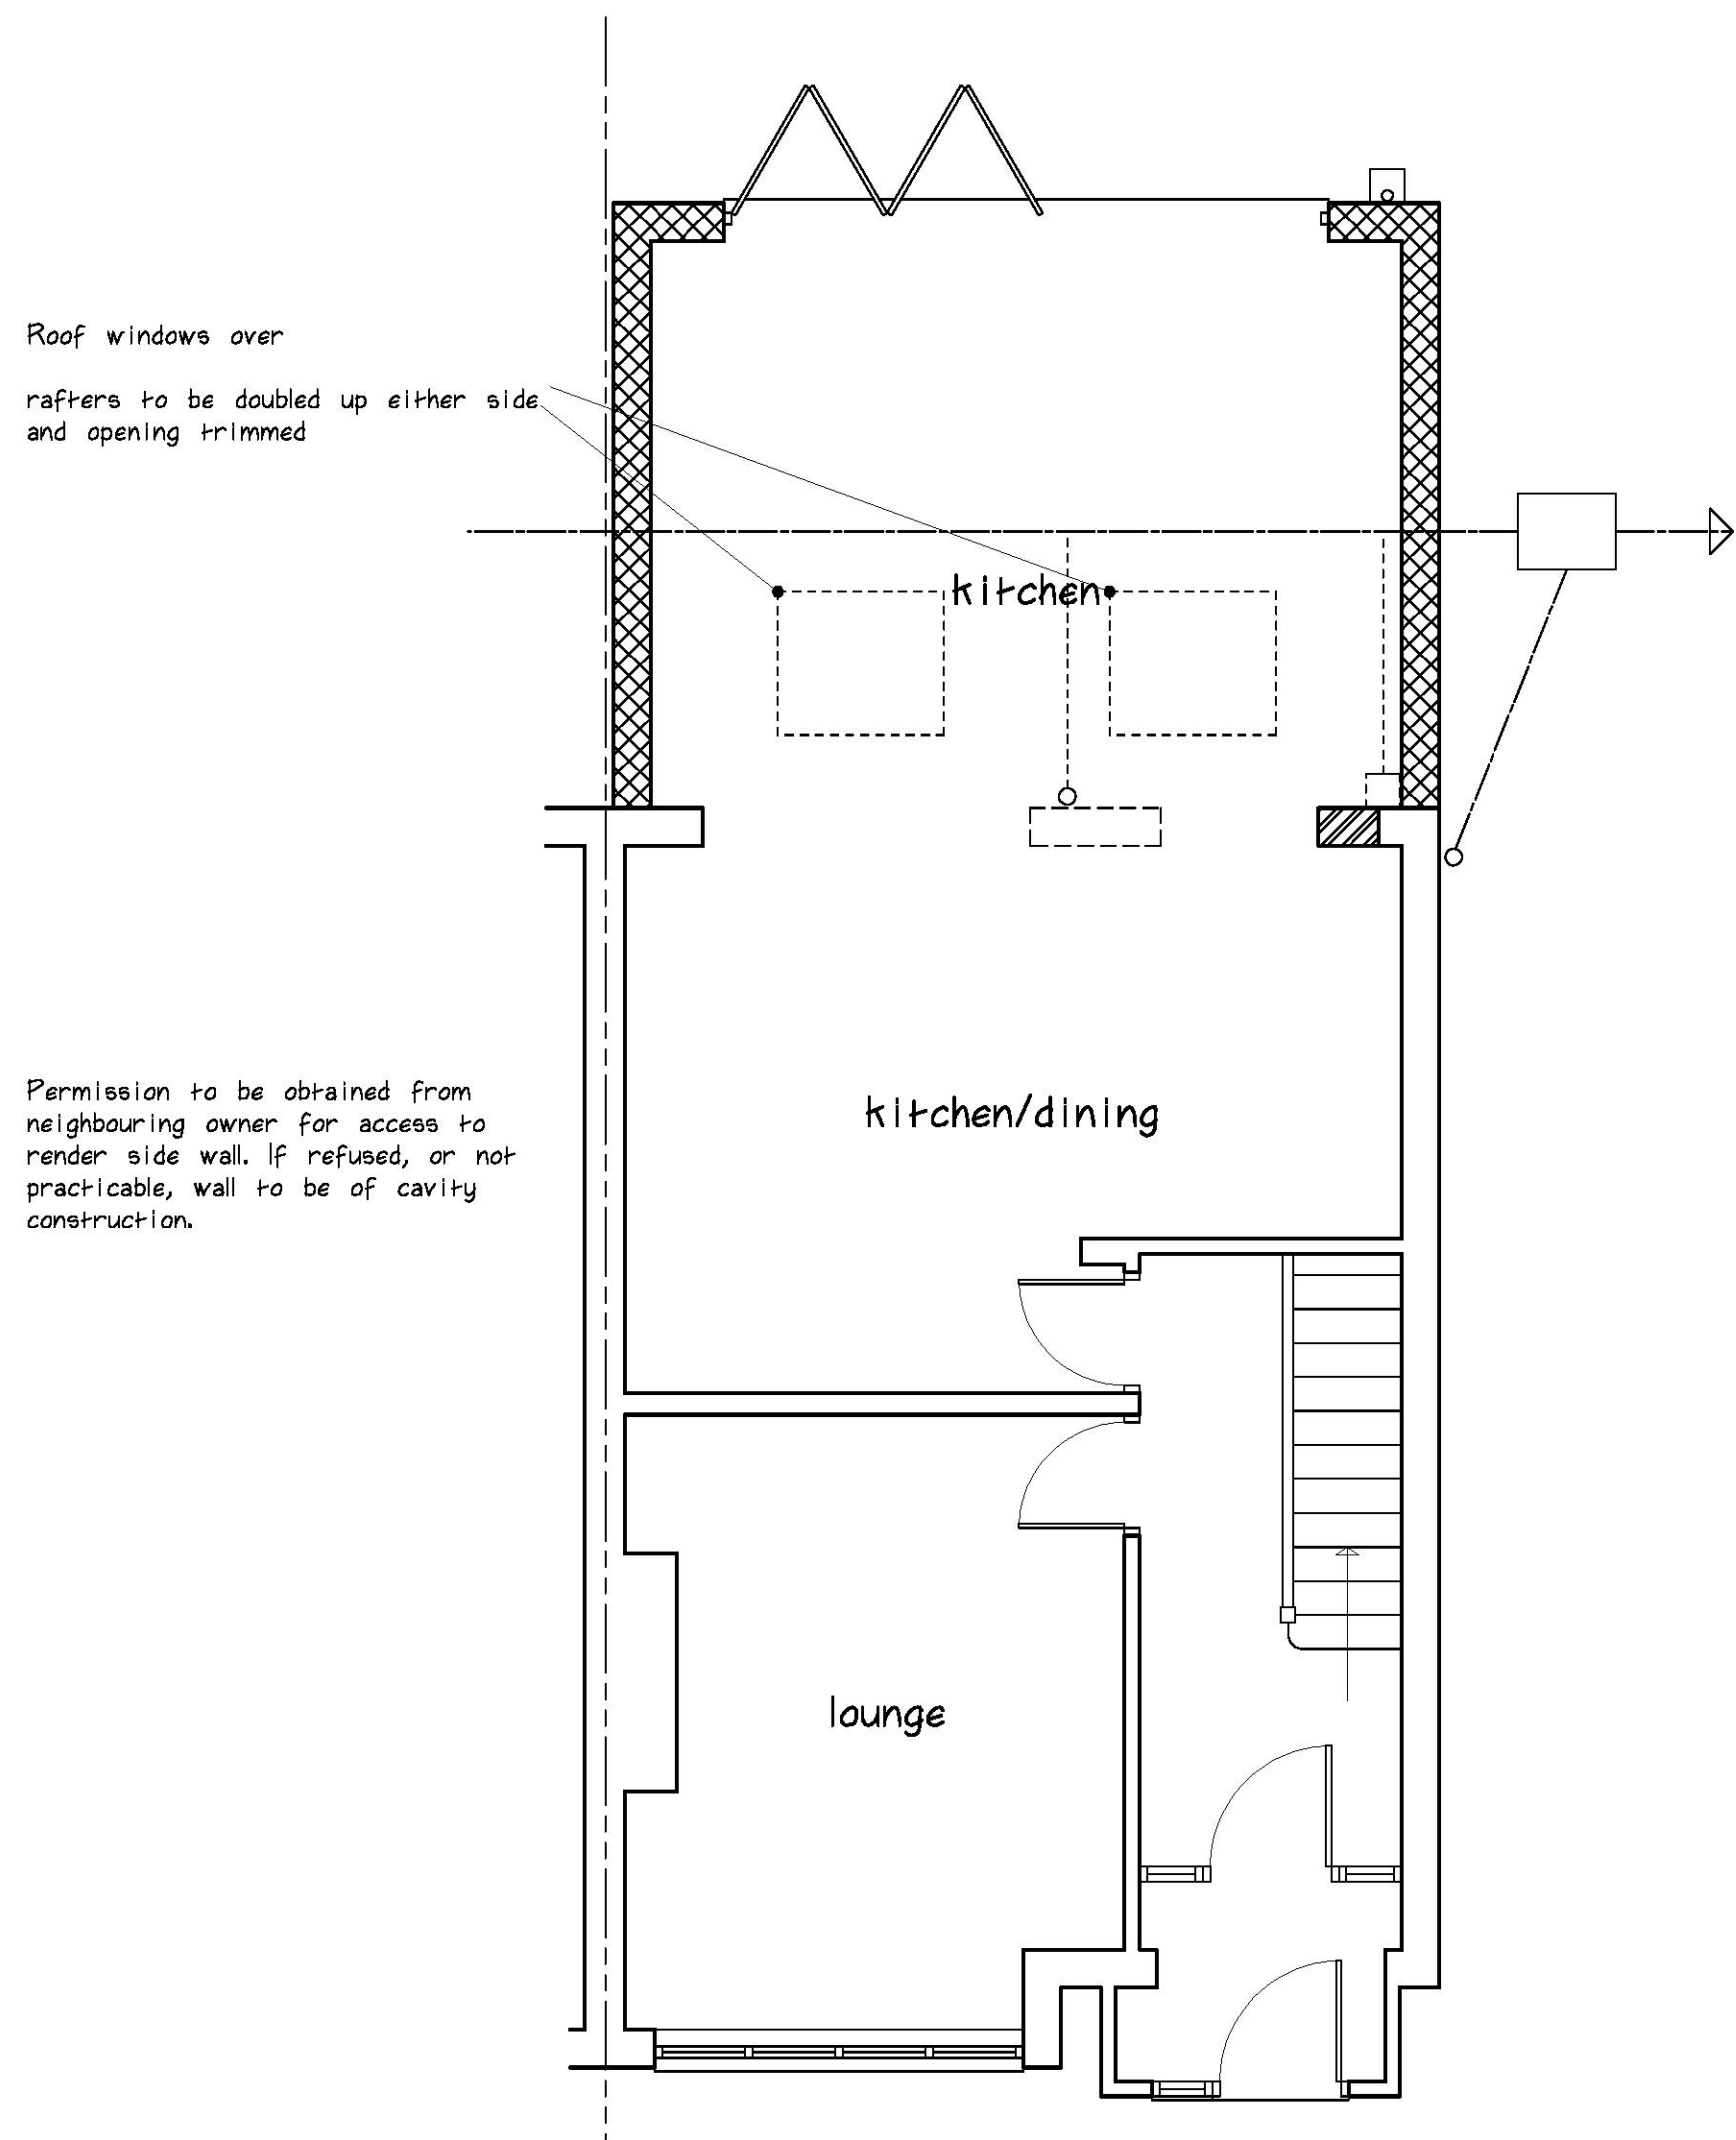

proposed ground floor

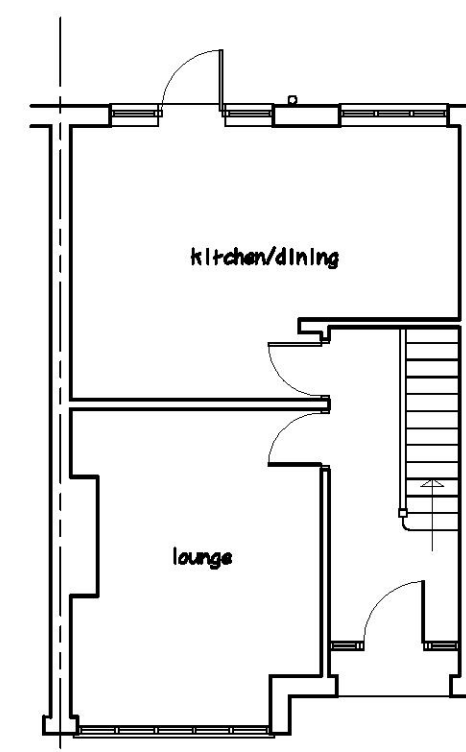

existing ground floor

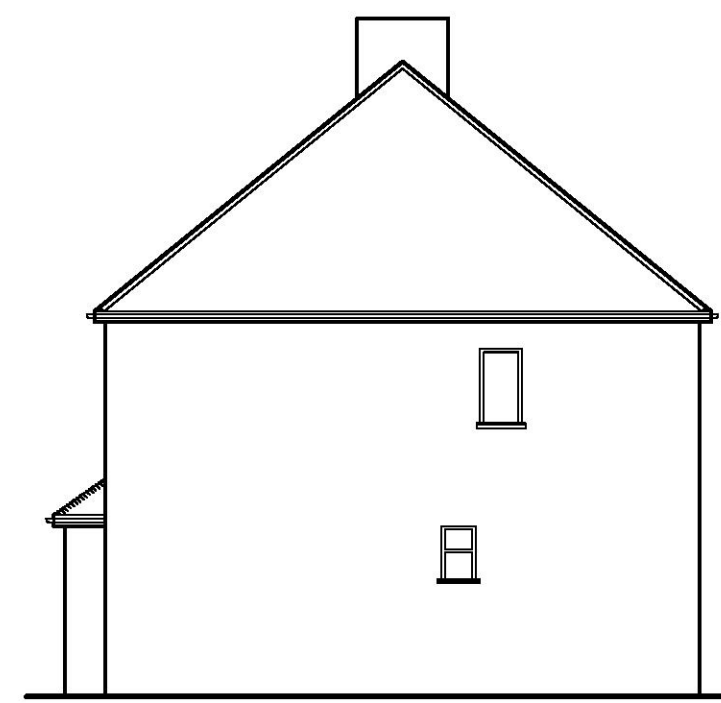

existing side elevation



existing rear elevation

Notes

Project : Single storey rear extension
Address : 116 Moor Lane
Cranham
Client : Mr. & Mrs. Norman
Date : January 2020
Drawing No. : 1694/2013
Scale @ A1 : 1/50, 1/100, 1/1250

Revisions

ConstructAid

Architectural and Design Consultants

Tel : 01708-228684