




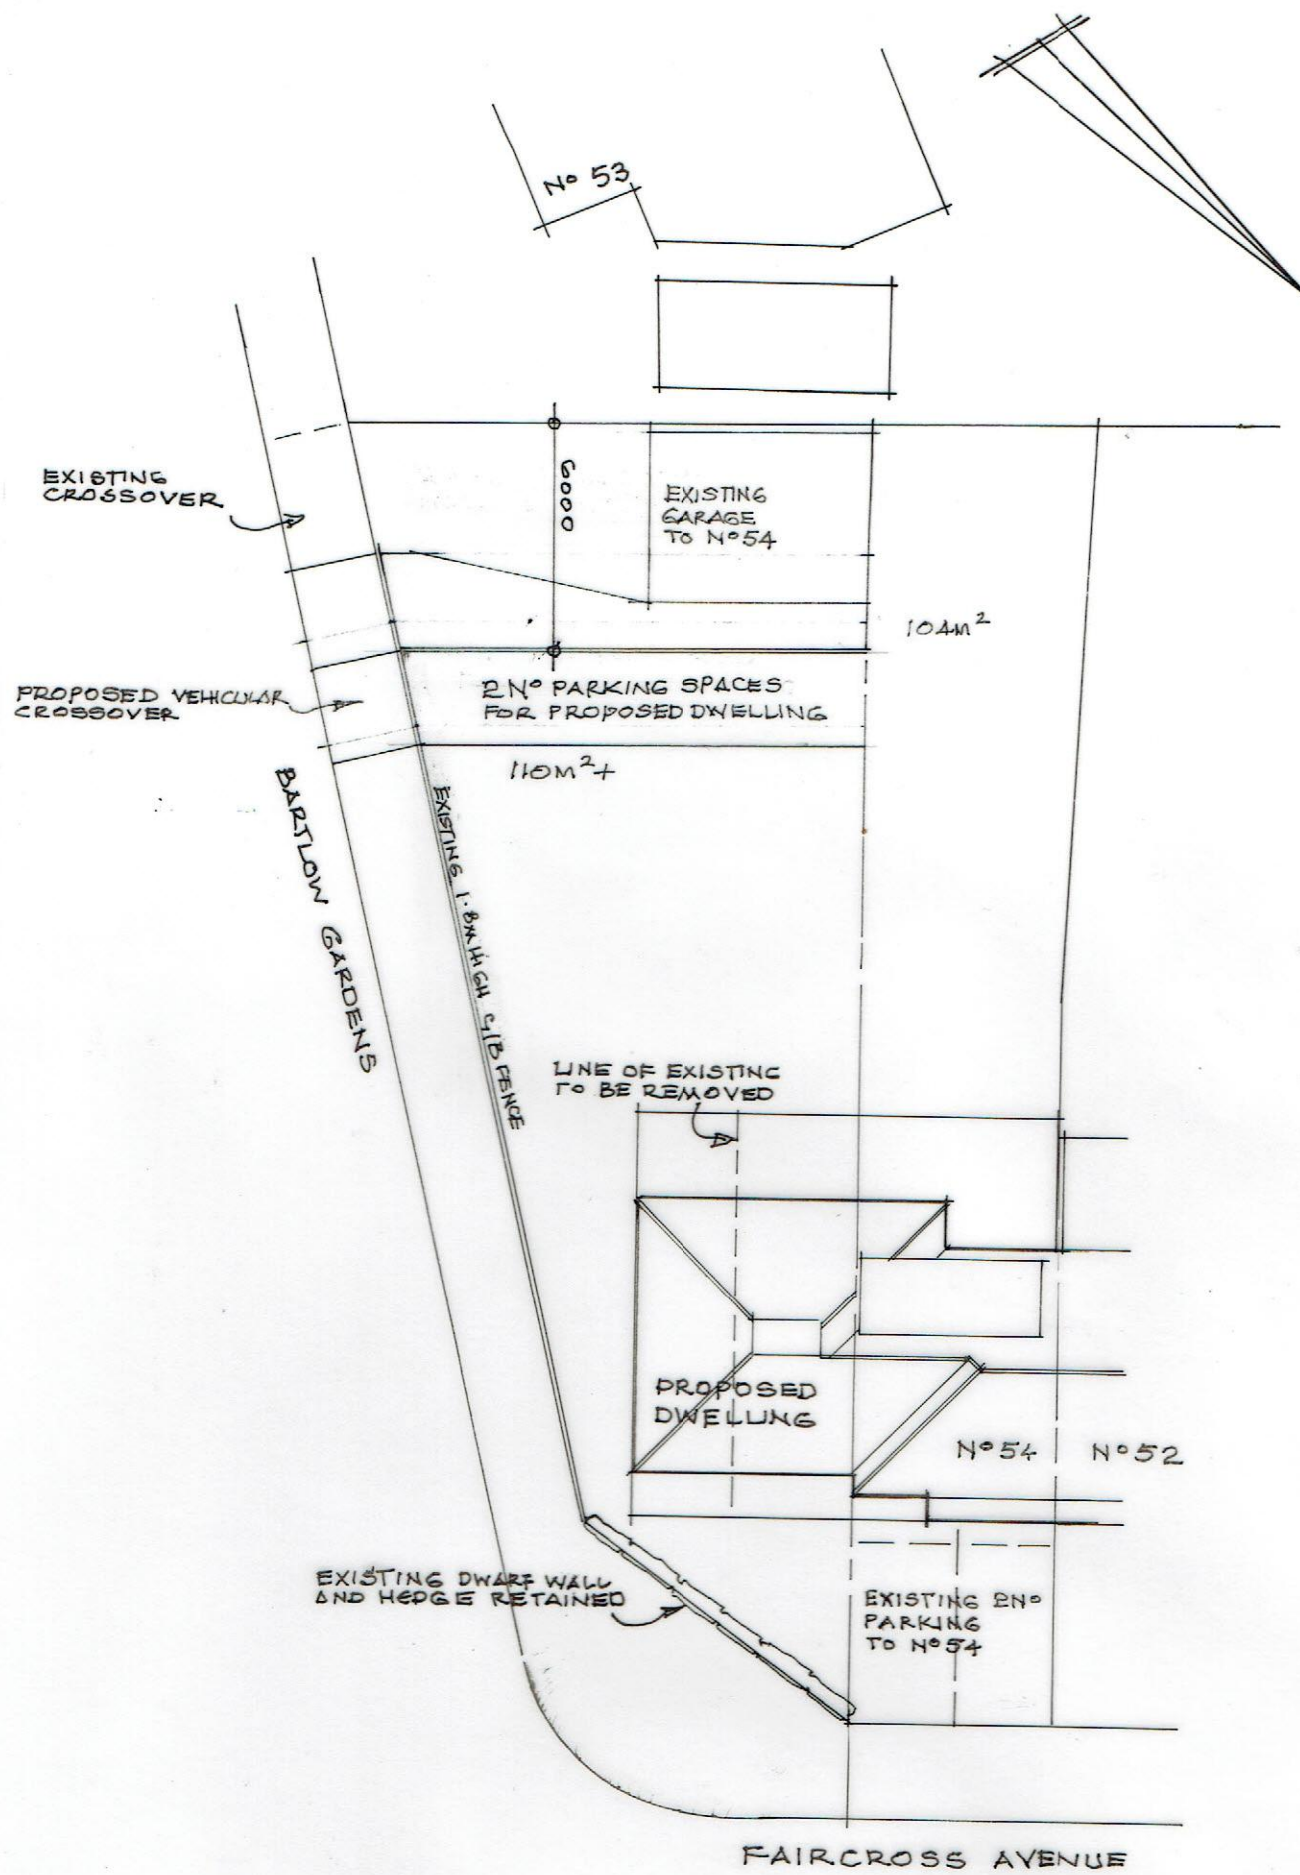

Rev	Description	Date
PROPOSED NEW DWELLING ADJACENT 54 FAIRCROSS AVE, ROMFORD RM5 3UD		
BLOCK PLAN		
Scale	1:200 @ A3	Date JUNE 2020
Client	DRG No.	REV.
LEONE CONTRACTS	20-101-02	-

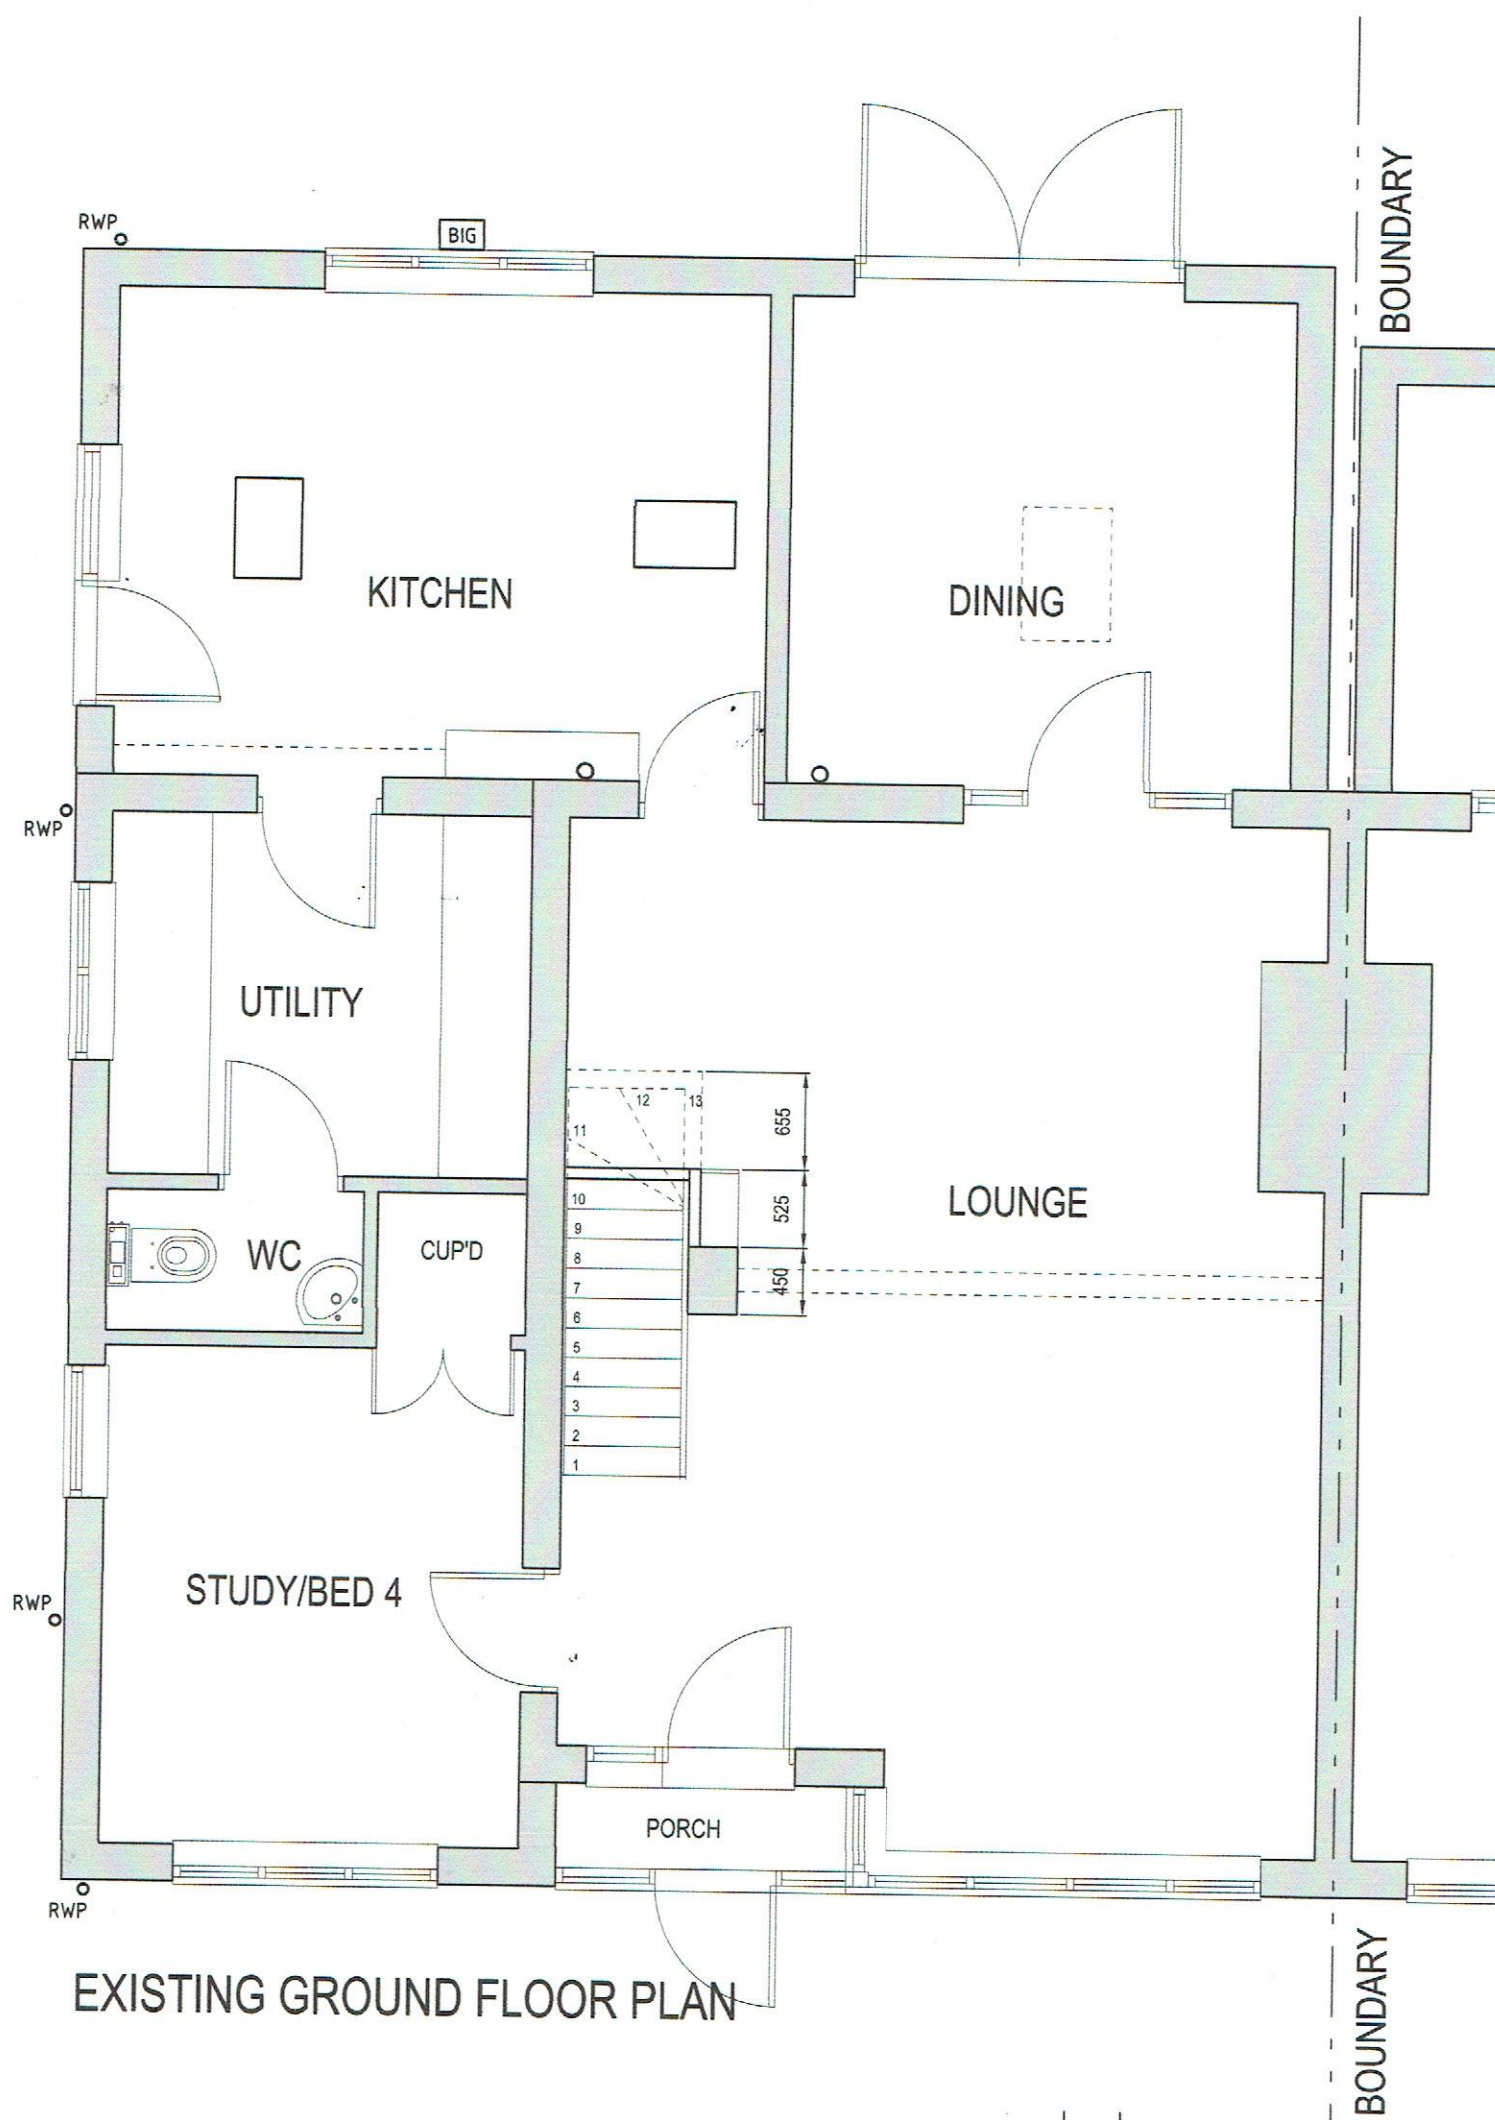


Rev	Description	Date
PROPOSED NEW DWELLING ADJACENT 54 FAIRCROSS AVE, ROMFORD RM5 3UD		
EXISTING GROUND FLOOR PLAN		
Scale	1:50 @ A3	Date JUNE 2020
Client	DRG No.	REV.
LEONE CONTRACTS	20-101-03	-

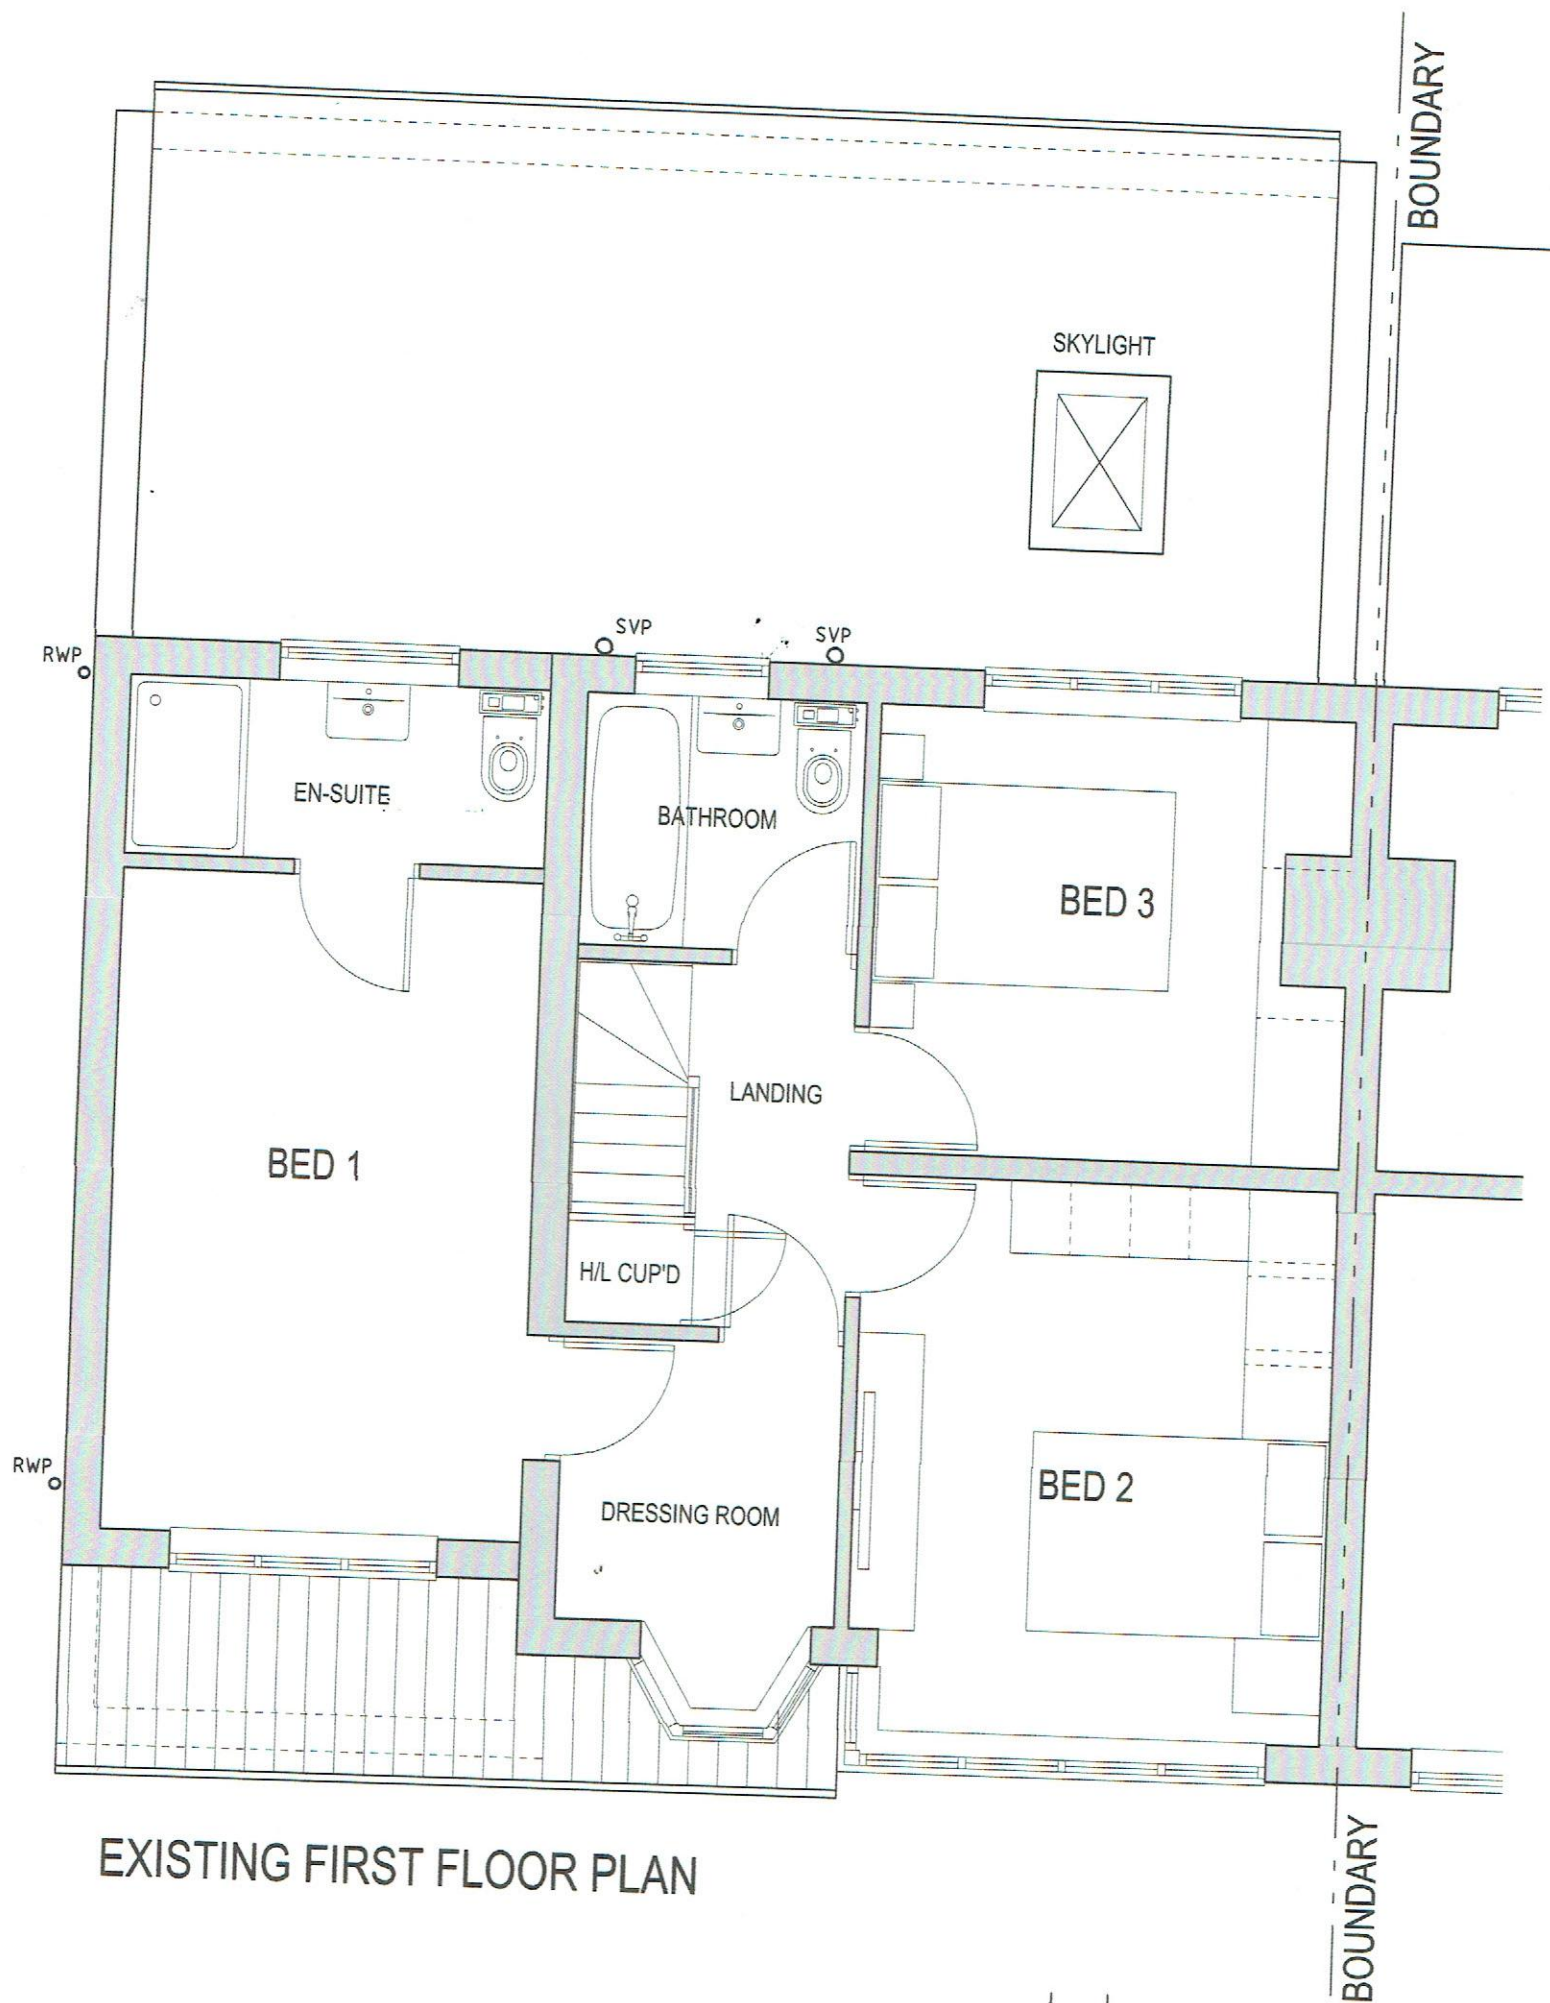

EXISTING FIRST FLOOR PLAN



Rev	Description	Date
PROPOSED NEW DWELLING ADJACENT 54 FAIRCROSS AVE, ROMFORD RM5 3UD		
EXISTING FIRST FLOOR PLAN		
Scale	1:50 @ A3	Date JUNE 2020
Client	DRG No.	REV.
LEONE CONTRACTS	20-101-04	-

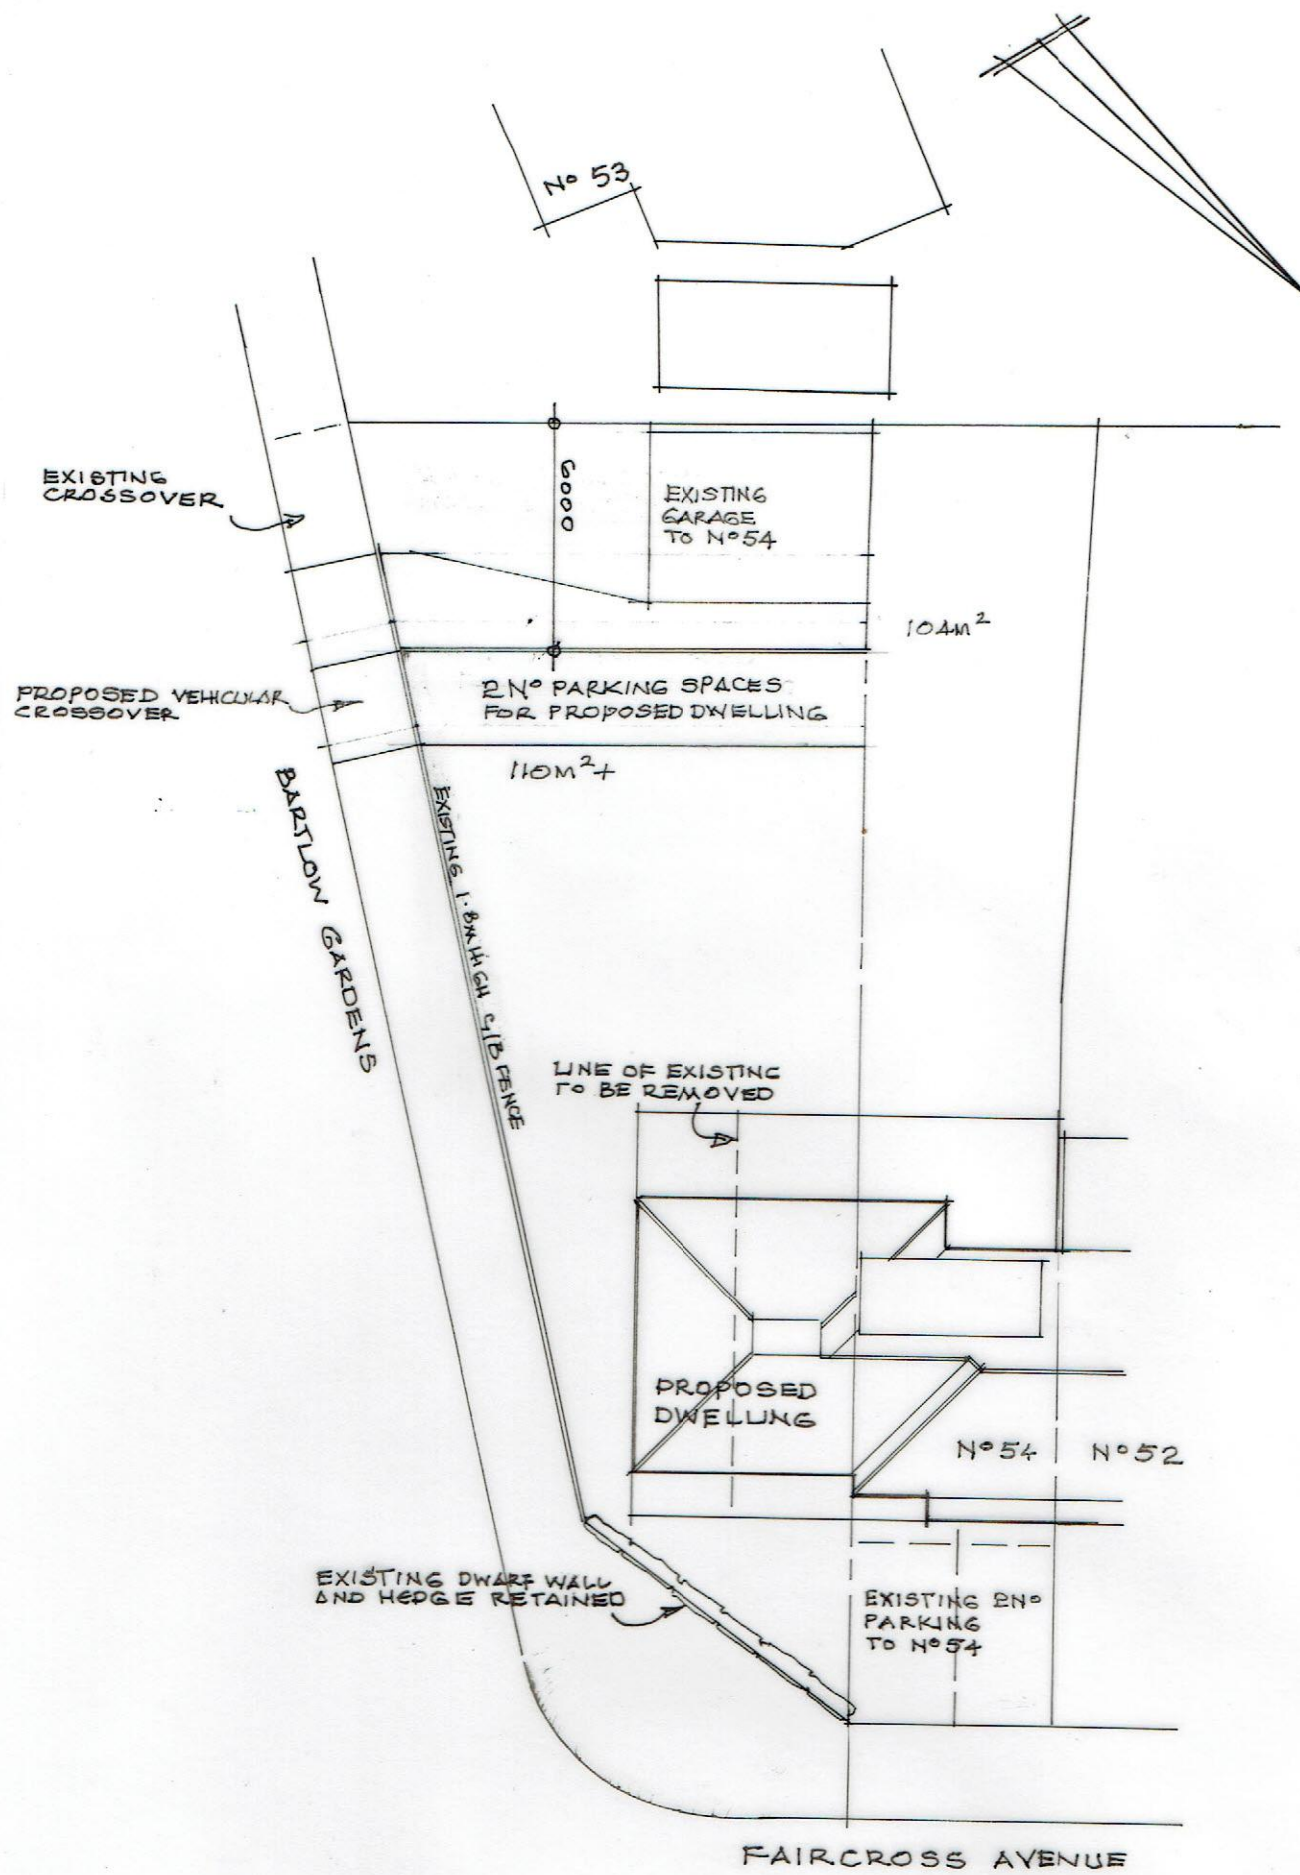

Rev	Description	Date
PROPOSED NEW DWELLING ADJACENT 54 FAIRCROSS AVE, ROMFORD RM5 3UD		
BLOCK PLAN		
Scale	1:200 @ A3	Date JUNE 2020
Client	DRG No.	REV.
LEONE CONTRACTS	20-101-02	-



EXISTING FRONT ELEVATION




EXISTING REAR ELEVATION




EXISTING SIDE ELEVATION

0 1 2 3 4 5
1:100 @ A3

Rev	Description	Date
PROPOSED NEW DWELLING ADJACENT 54 FAIRCROSS AVE, ROMFORD RM5 3UD		
EXISTING ELEVATIONS		
Scale	1:100 @ A3	Date JUNE 2020
Client	DRG No.	REV.
LEONE CONTRACTS	20-101-06	-

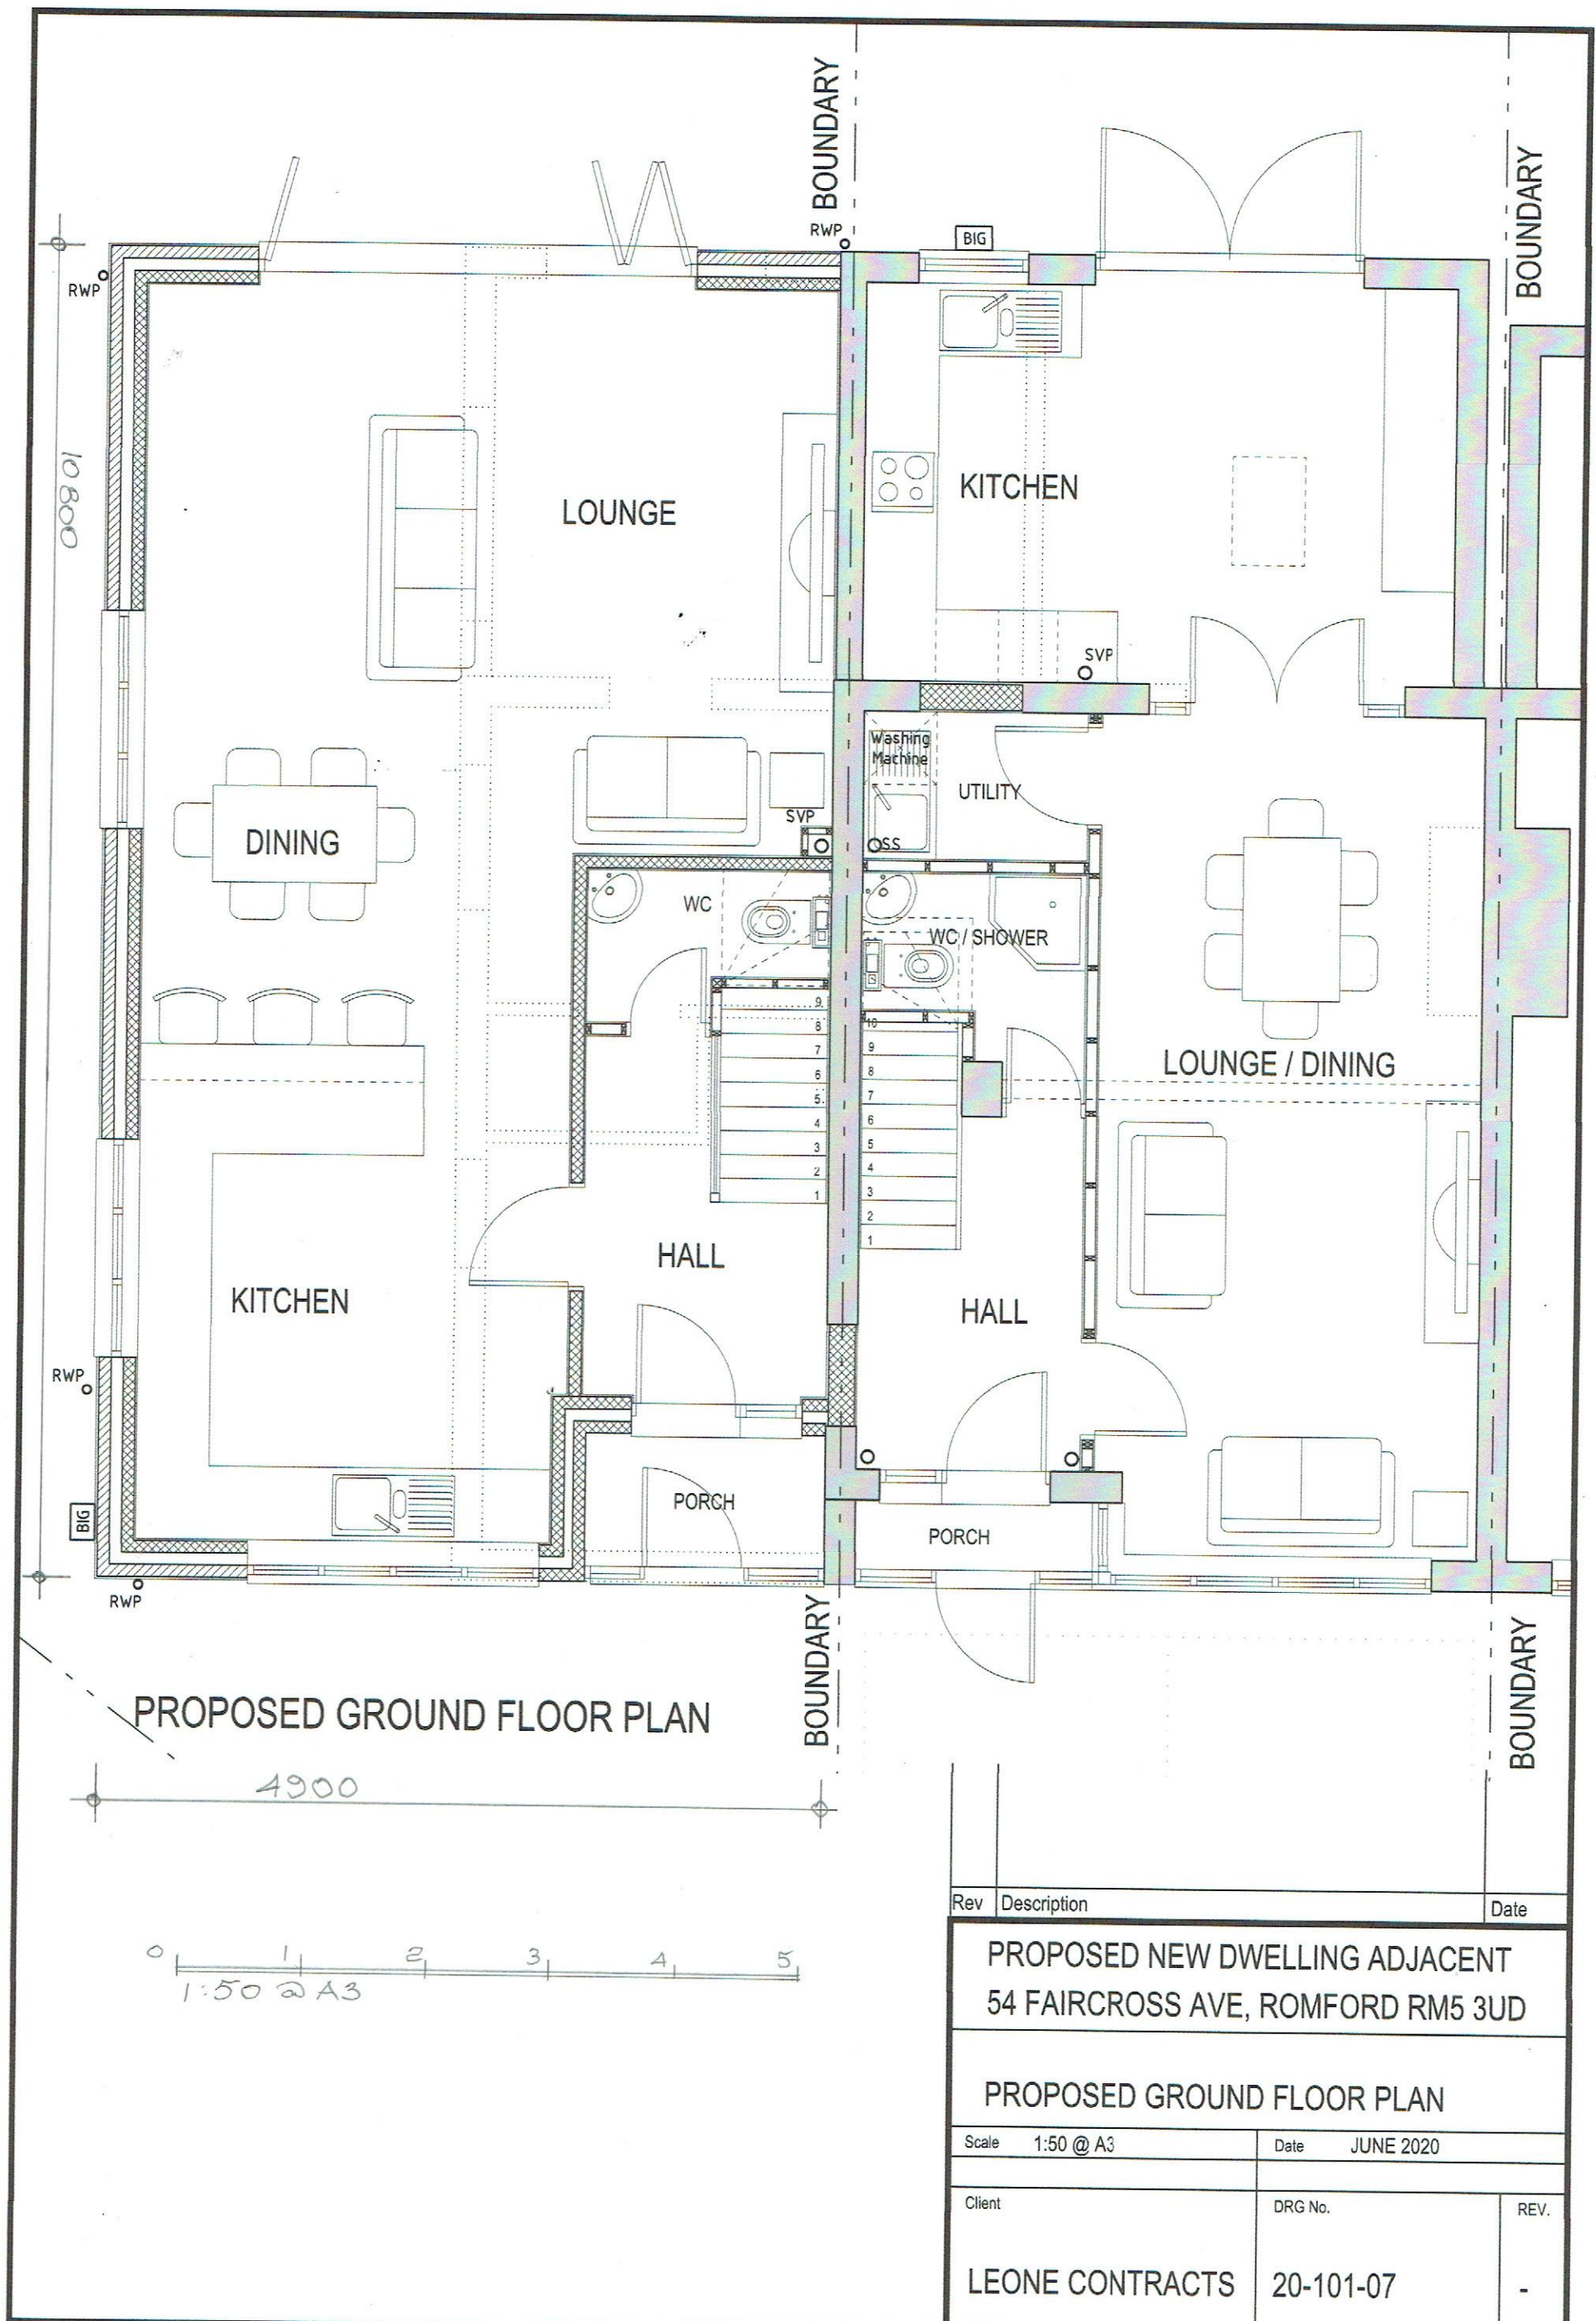

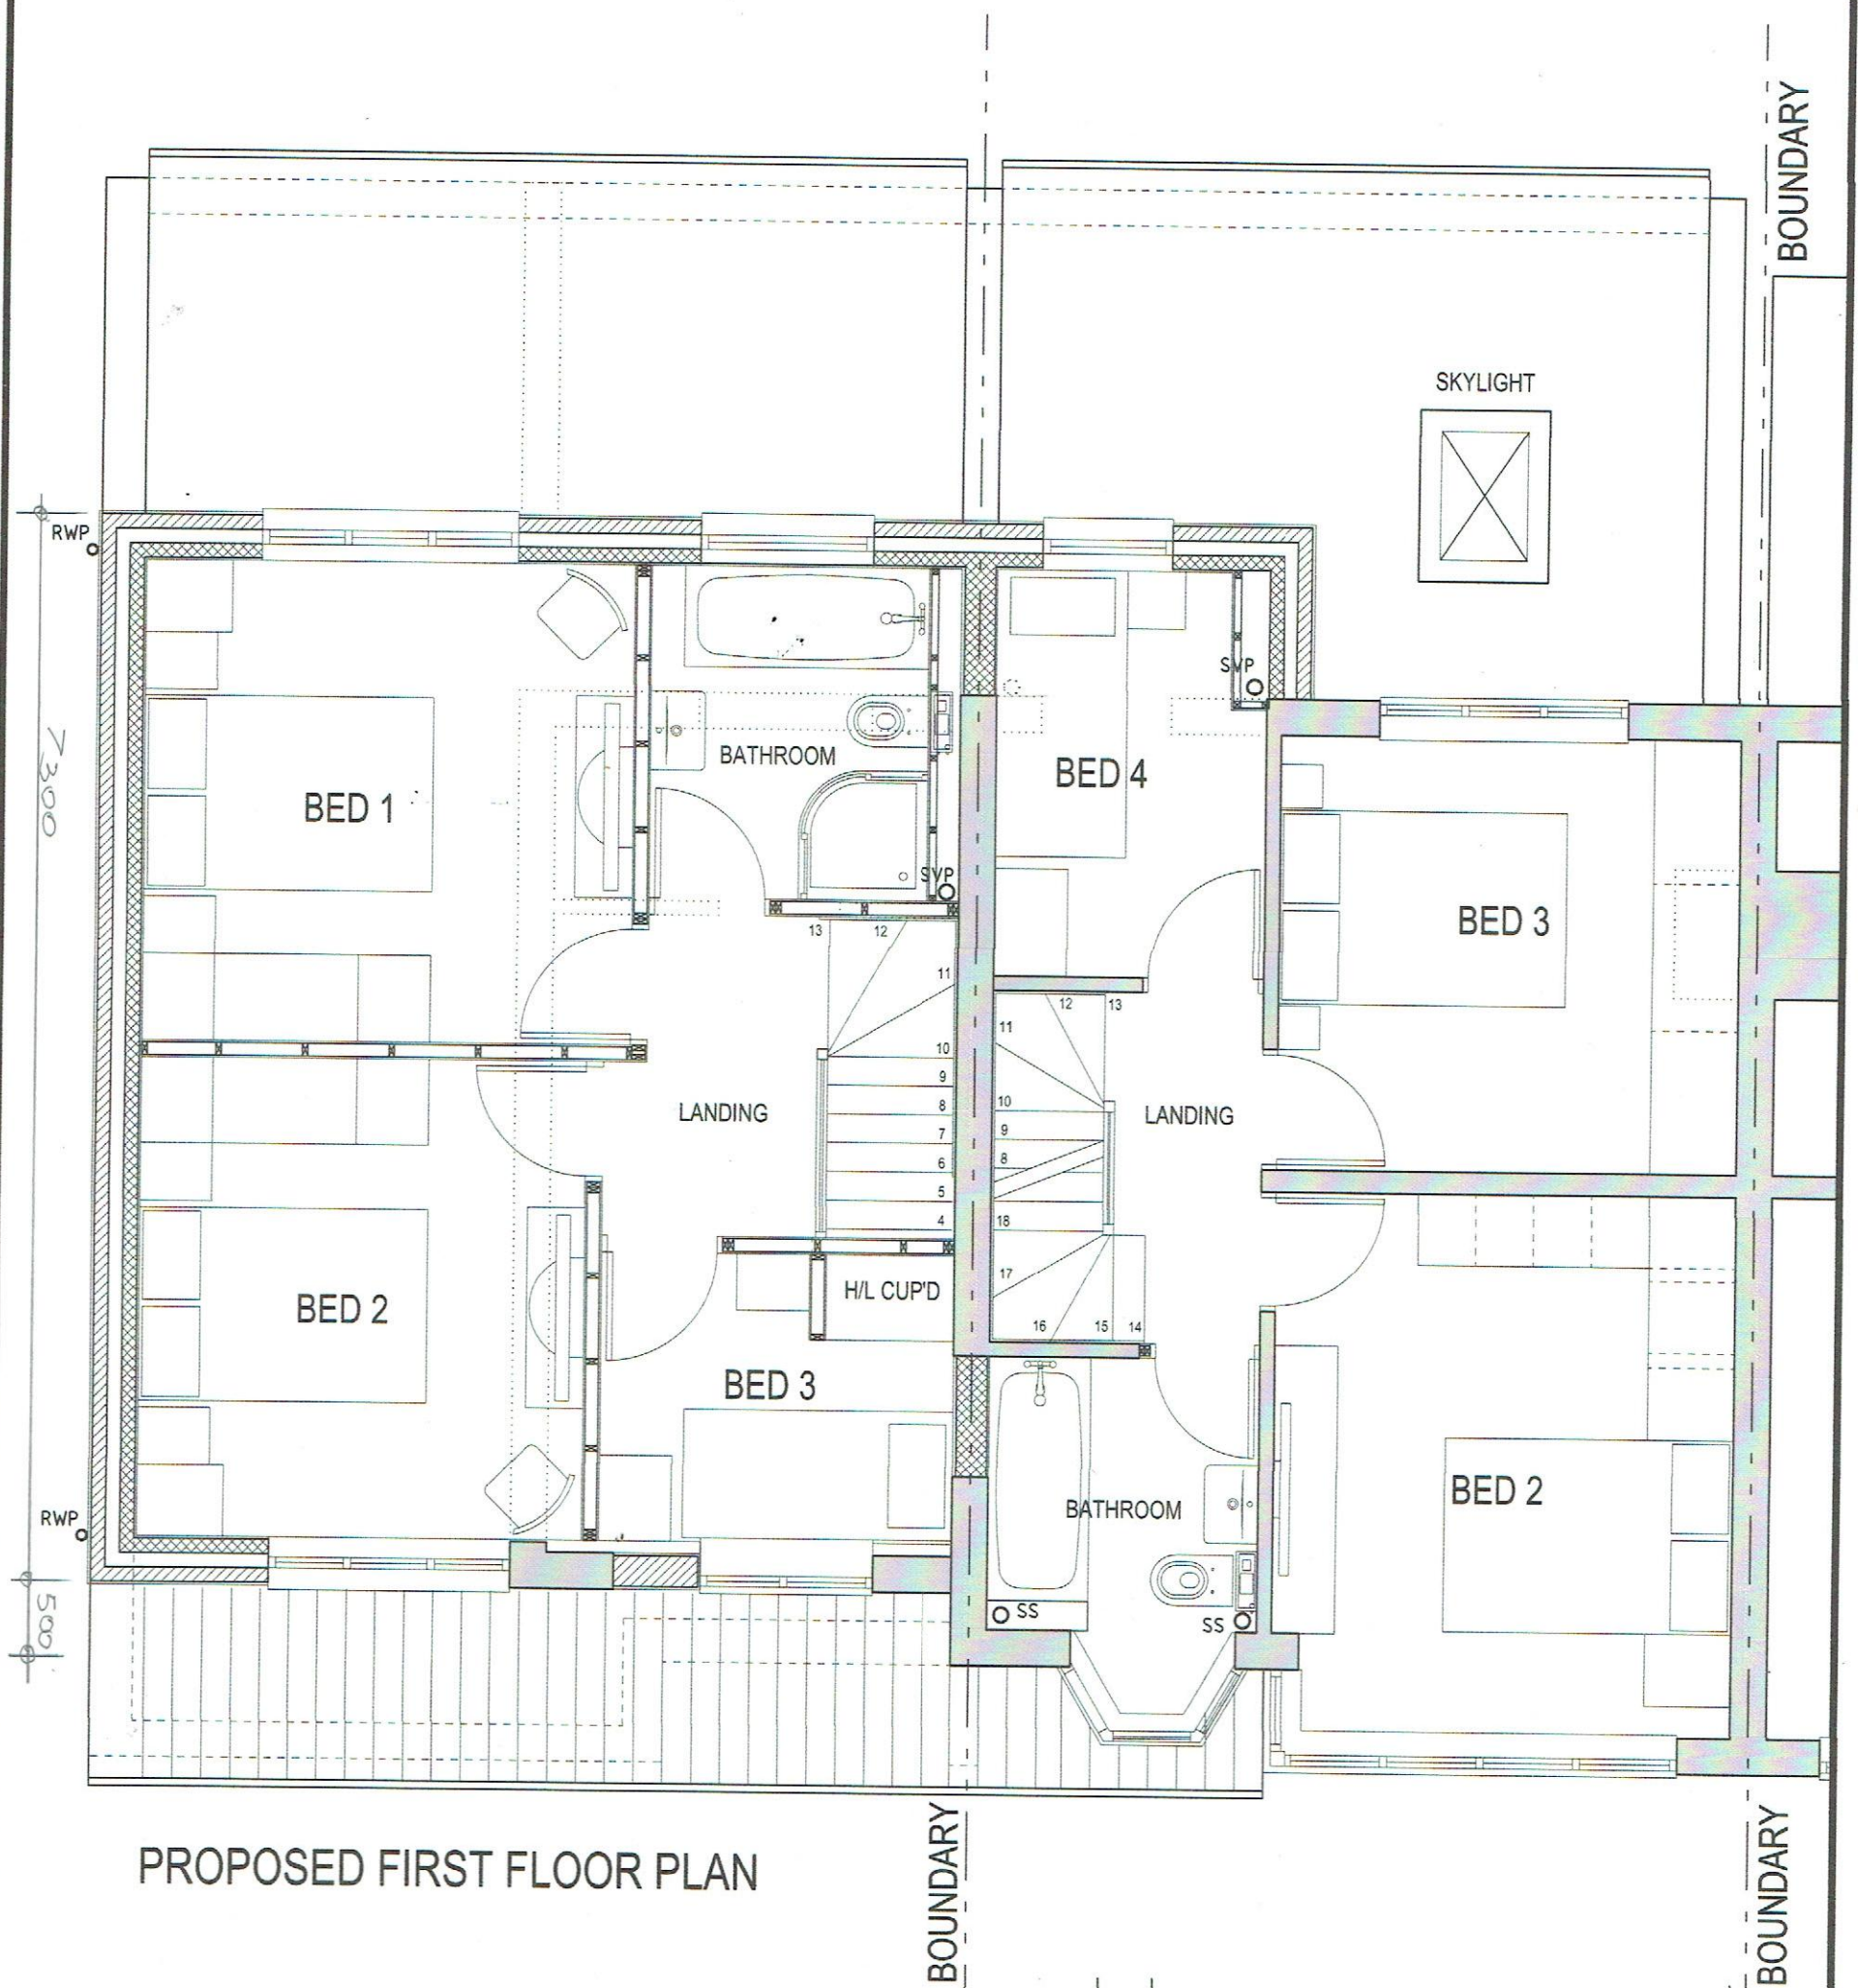


PROPOSED FIRST FLOOR PLAN

Rev	Description	Date
PROPOSED NEW DWELLING ADJACENT 54 FAIRCROSS AVE, ROMFORD RM5 3UD		
PROPOSED FIRST FLOOR PLAN		
Scale	1:50 @ A3	Date JUNE 2020
Client	DRG No.	REV.
LEONE CONTRACTS	20-101-08	-




0 1 2 3 4 5
1:100 @ A3

Rev	Description	Date
PROPOSED NEW DWELLING ADJACENT 54 FAIRCROSS AVE, ROMFORD RM5 3UD		
PROPOSED ELEVATIONS		
Scale	1:100 @ A3	Date JUNE 2020
Client	DRG No.	REV.
LEONE CONTRACTS	20-101-10	-

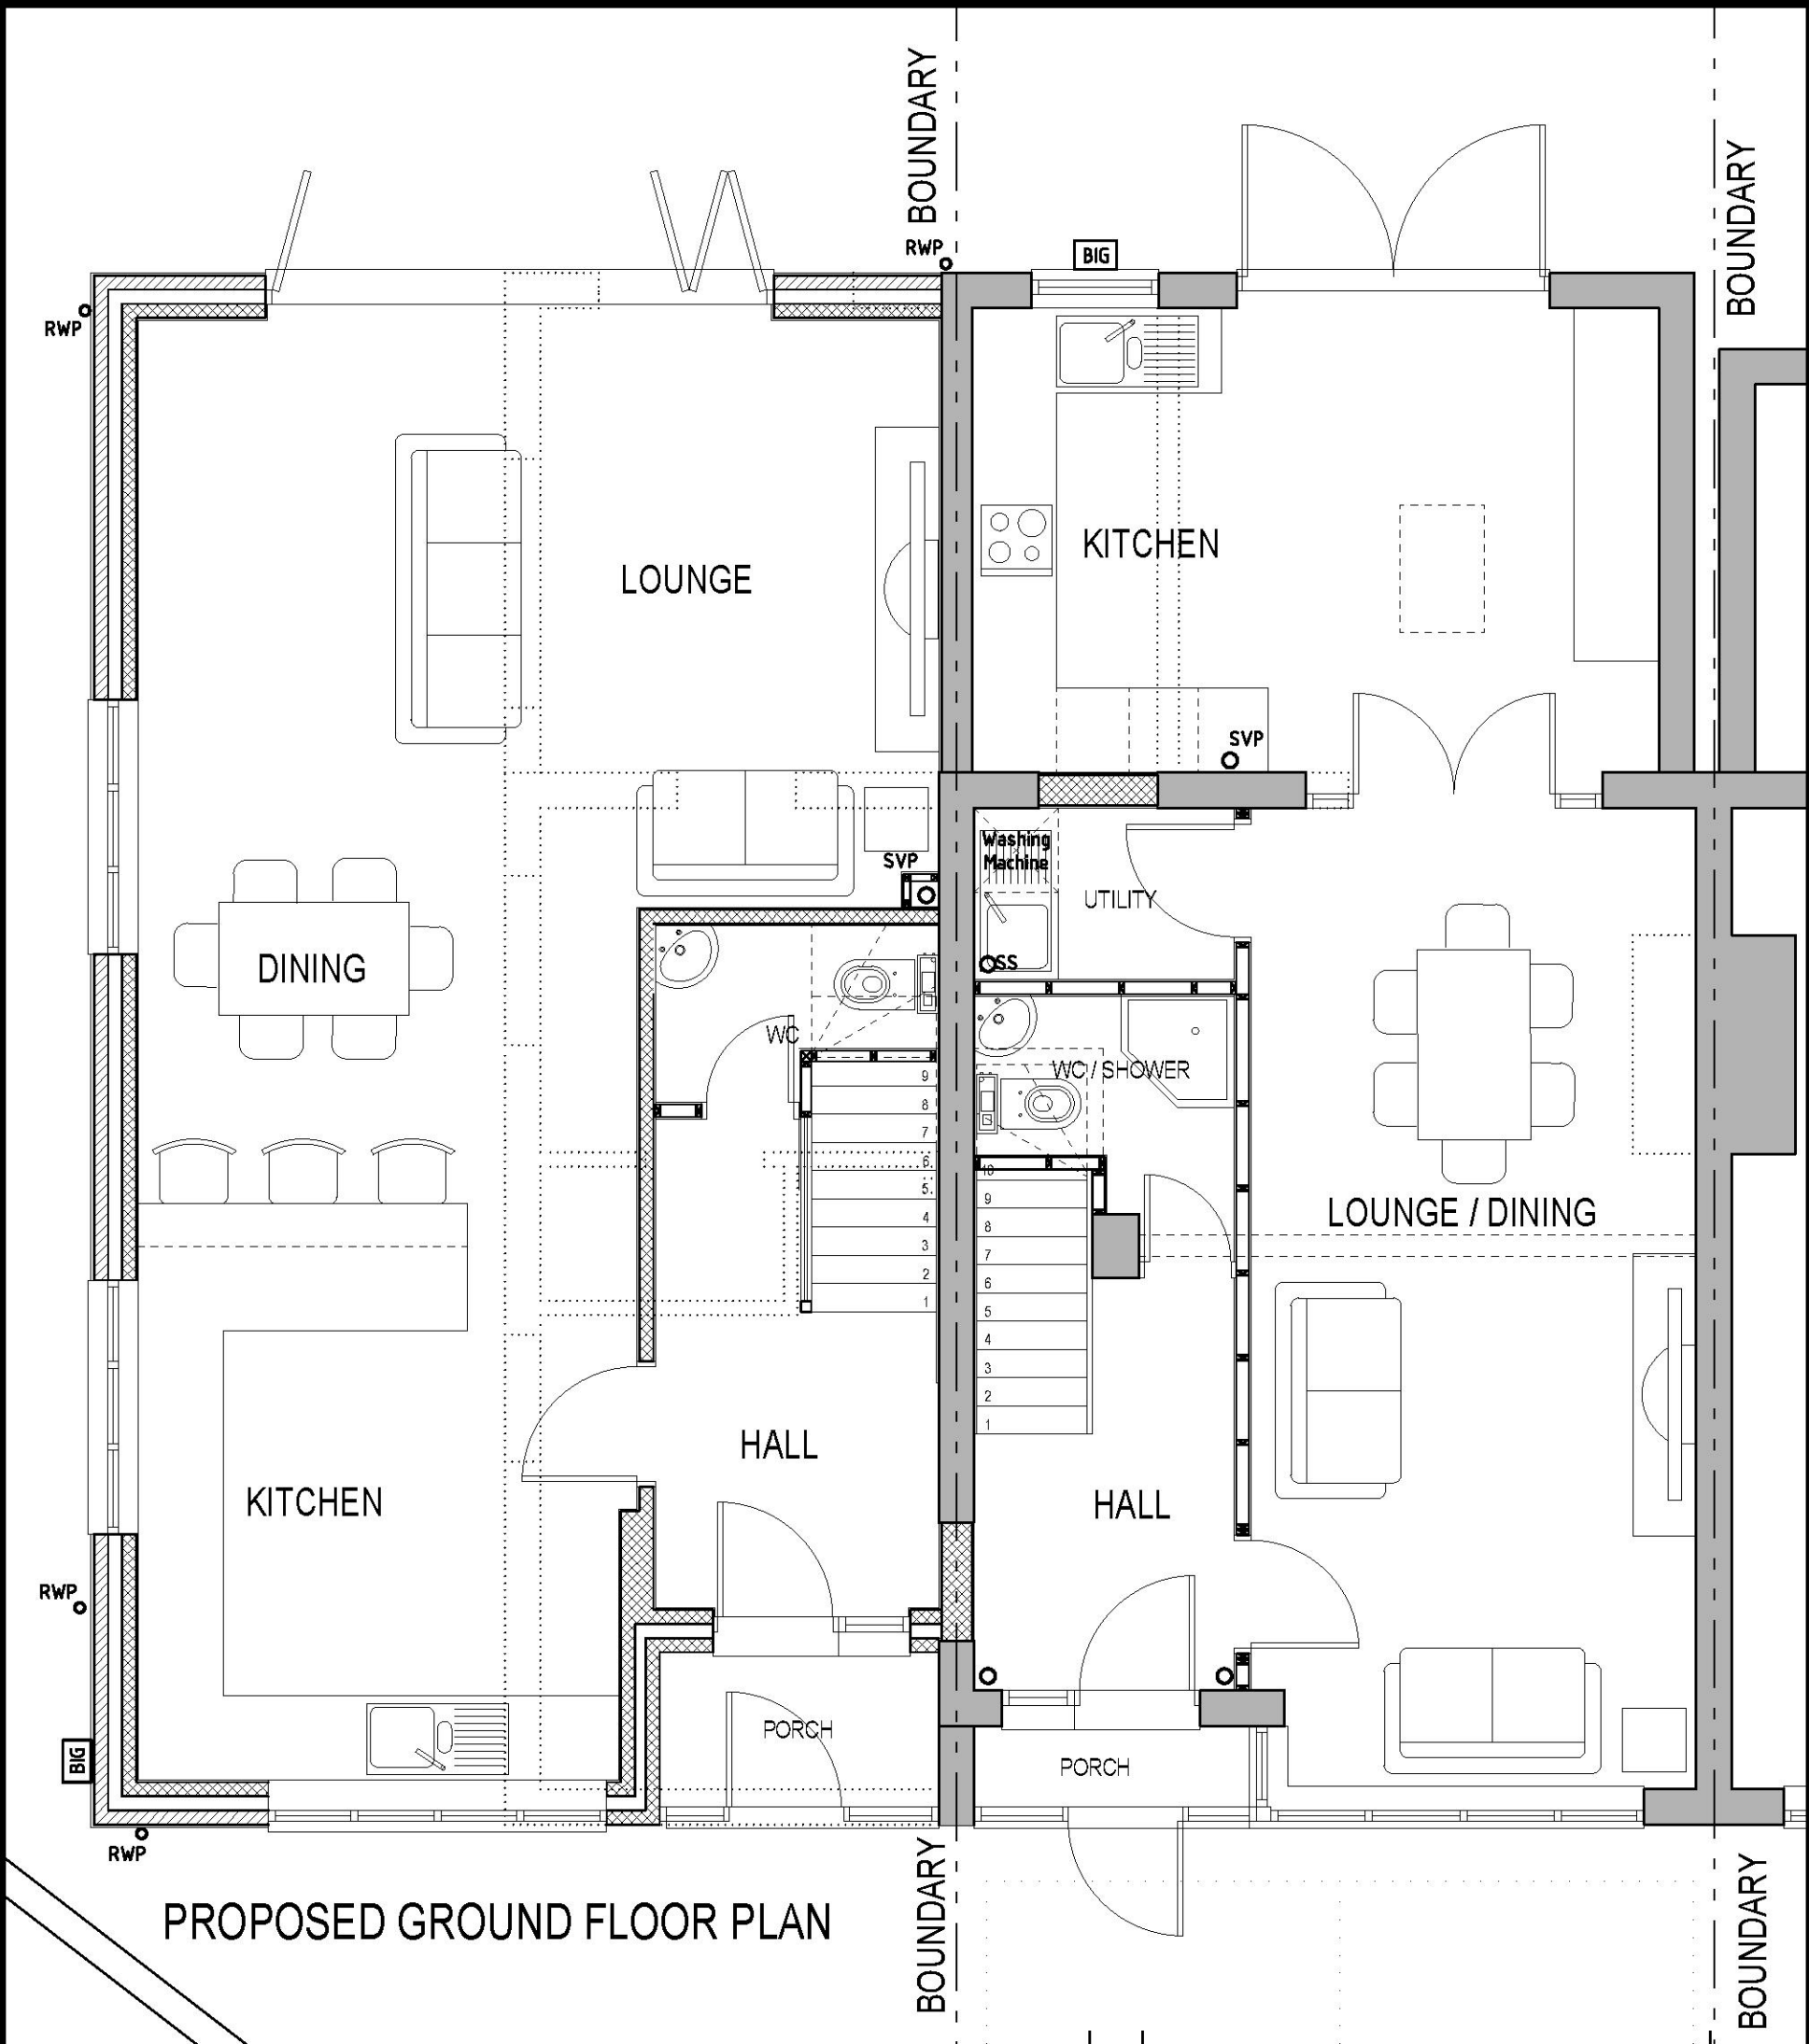


PROPOSED GROUND FLOOR PLAN

A	HALL AND STAIRCASE AMENDED	9.9.2020
Rev	Description	Date
PROPOSED NEW DWELLING ADJACENT 54 FAIRCROSS AVE, ROMFORD RM5 3UD		
PROPOSED GROUND FLOOR PLAN		
Scale	1:50 @ A3	Date JUNE 2020
Client	DRG No.	REV.
LEONE CONTRACTS	20-101-07	-

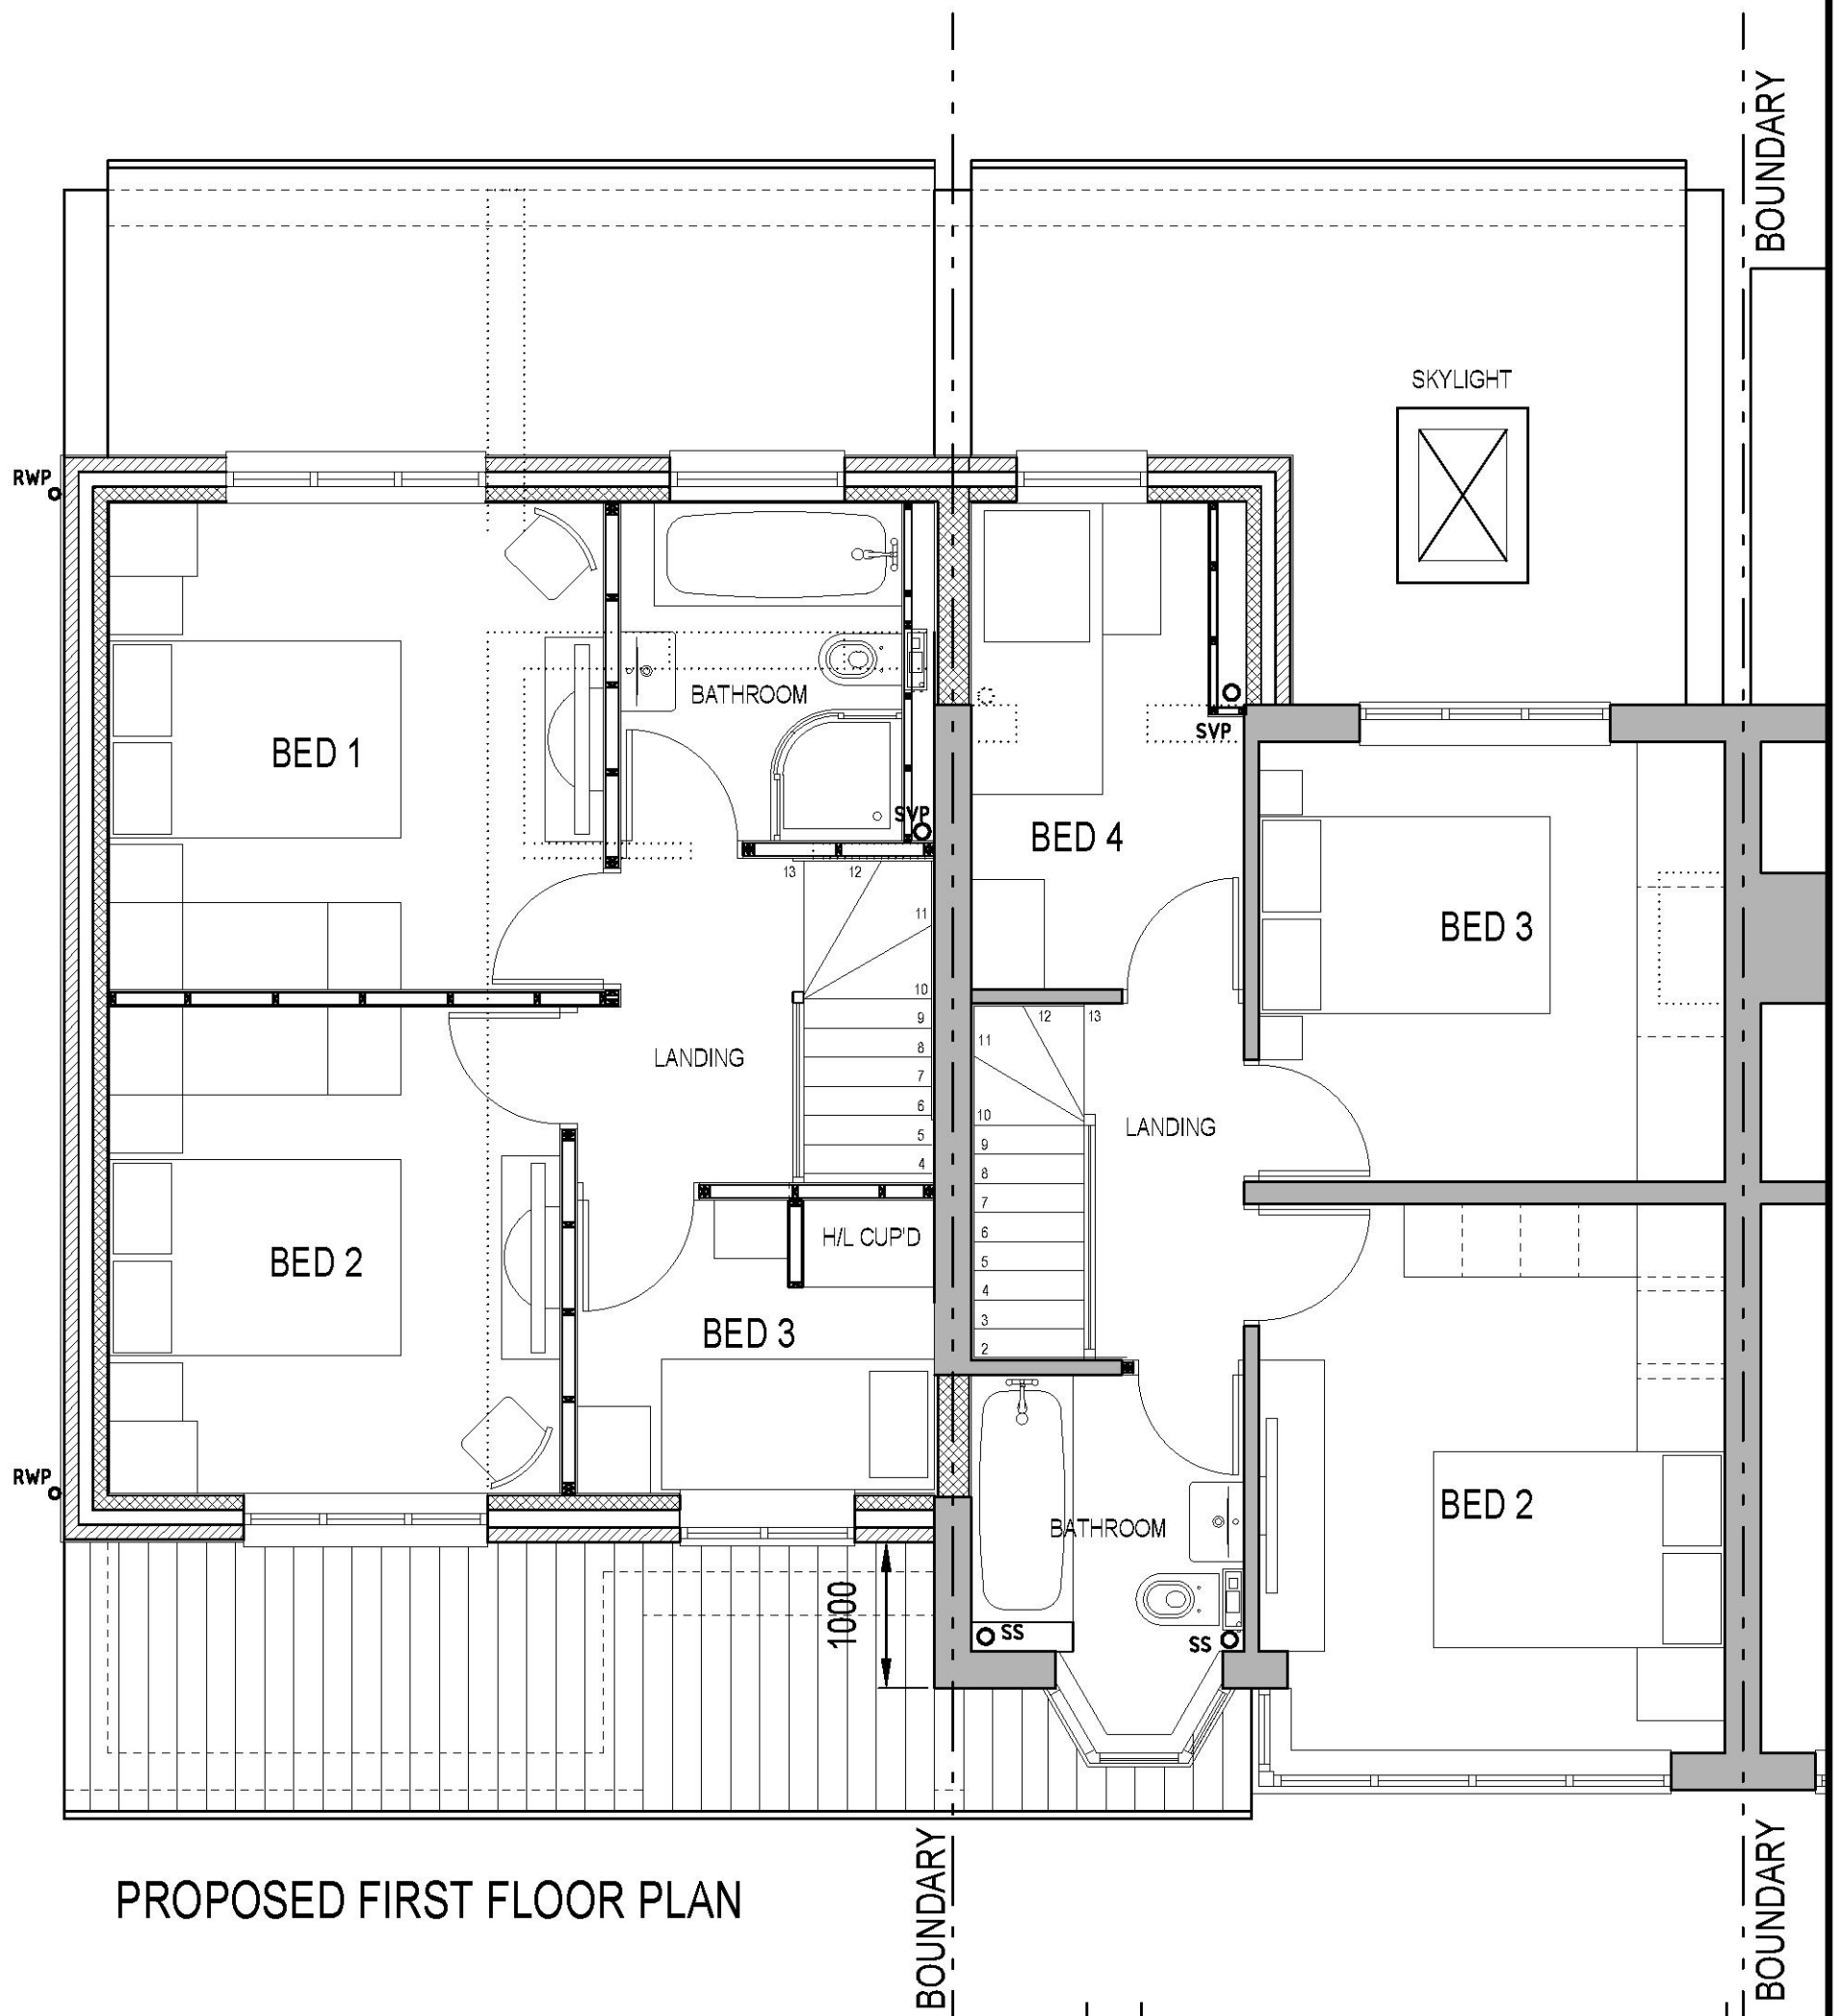

B	OFFSET TO FRONT & REAR ELEVATION INCREASED	9.9.2020
A	STAIRCASE AMENDED	9.9.2020
Rev	Description	Date
PROPOSED NEW DWELLING ADJACENT 54 FAIRCROSS AVE, ROMFORD RM5 3UD		
PROPOSED FIRST FLOOR PLAN		
Scale	1:50 @ A3	Date JUNE 2020
Client	DRG No.	REV.
LEONE CONTRACTS	20-101-08	B

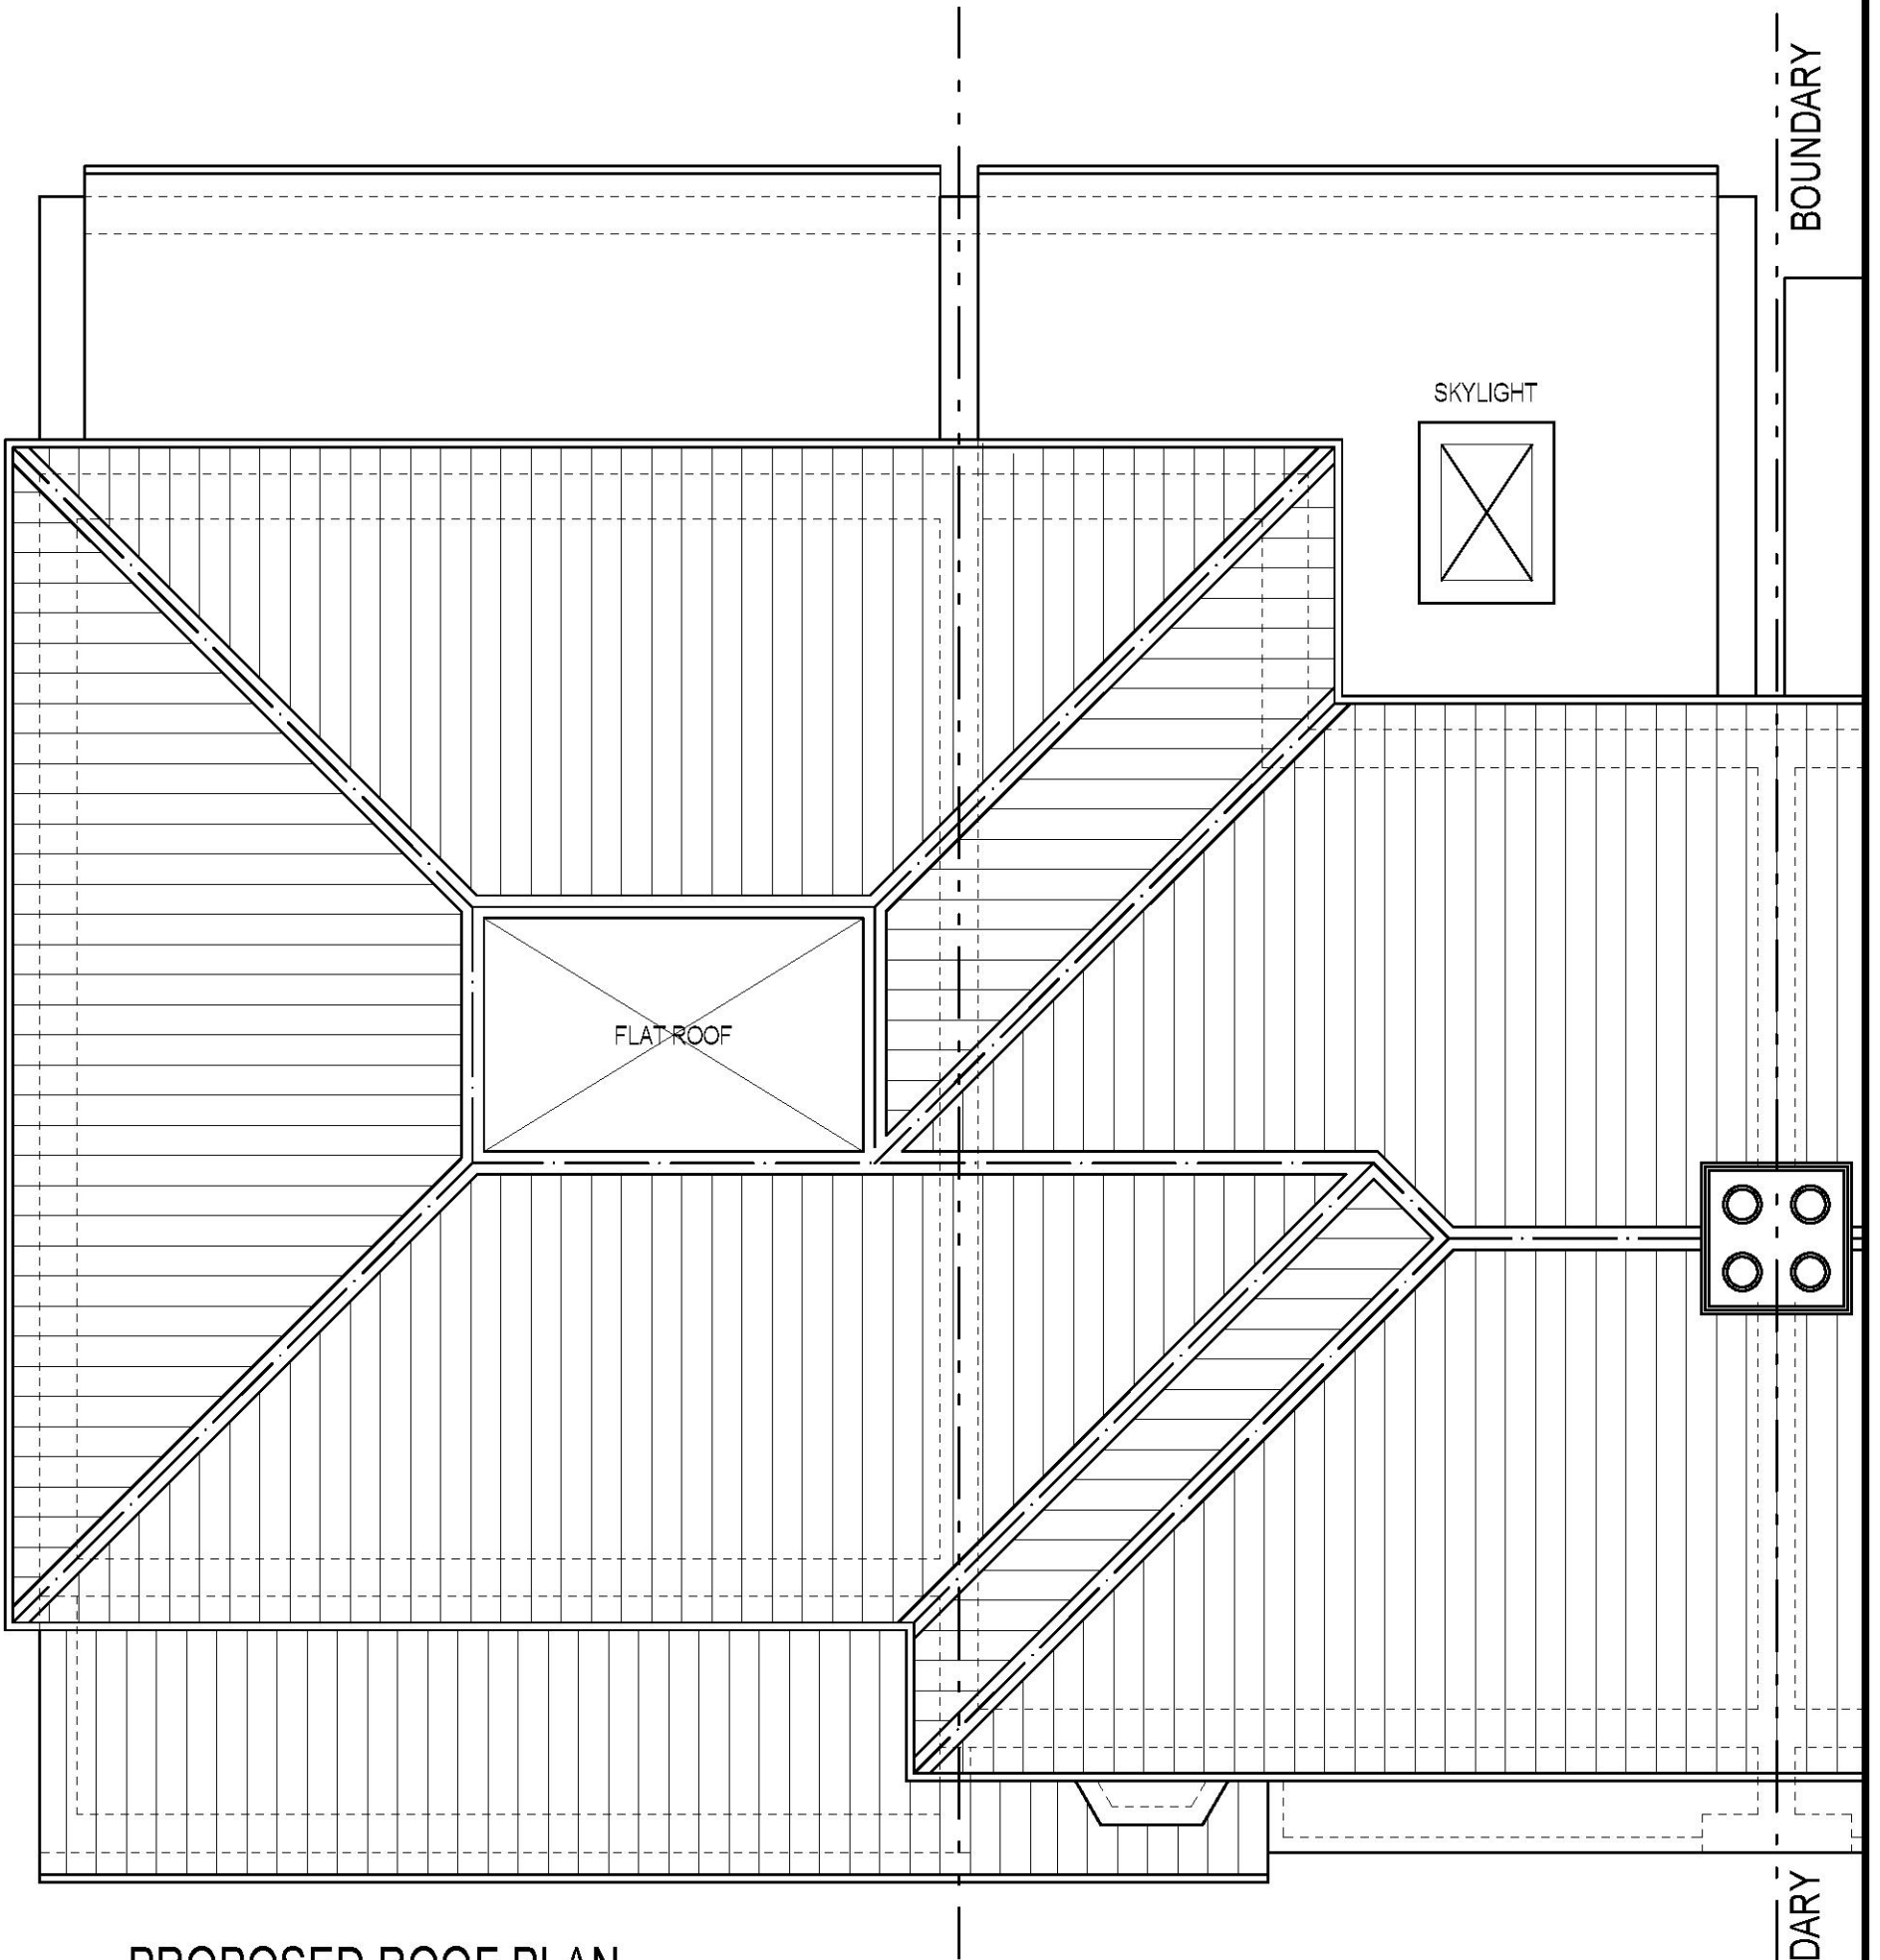


PROPOSED ROOF PLAN

B	LAYOUT AMENDED TO SUIT INCREASED OFFSET	9.9.2020
A	LOFT EXTENSION REMOVED	9.9.2020
Rev	Description	Date
PROPOSED NEW DWELLING ADJACENT 54 FAIRCROSS AVE, ROMFORD RM5 3UD		
PROPOSED ROOF PLAN		
Scale	1:50 @ A3	Date JUNE 2020
Client	DRG No.	REV.
LEONE CONTRACTS	20-101-09	B



B	ELEVATIONS AMENDED TO SUIT FIRST FLOOR OFFSET	9.9.2020
A	LOFT EXTENSION REMOVED	9.9.2020
Rev	Description	Date
PROPOSED NEW DWELLING ADJACENT 54 FAIRCROSS AVE, ROMFORD RM5 3UD		
PROPOSED ELEVATIONS		
Scale	1:100 @ A3	Date JUNE 2020
Client	DRG No.	REV.
LEONE CONTRACTS	20-101-10	B

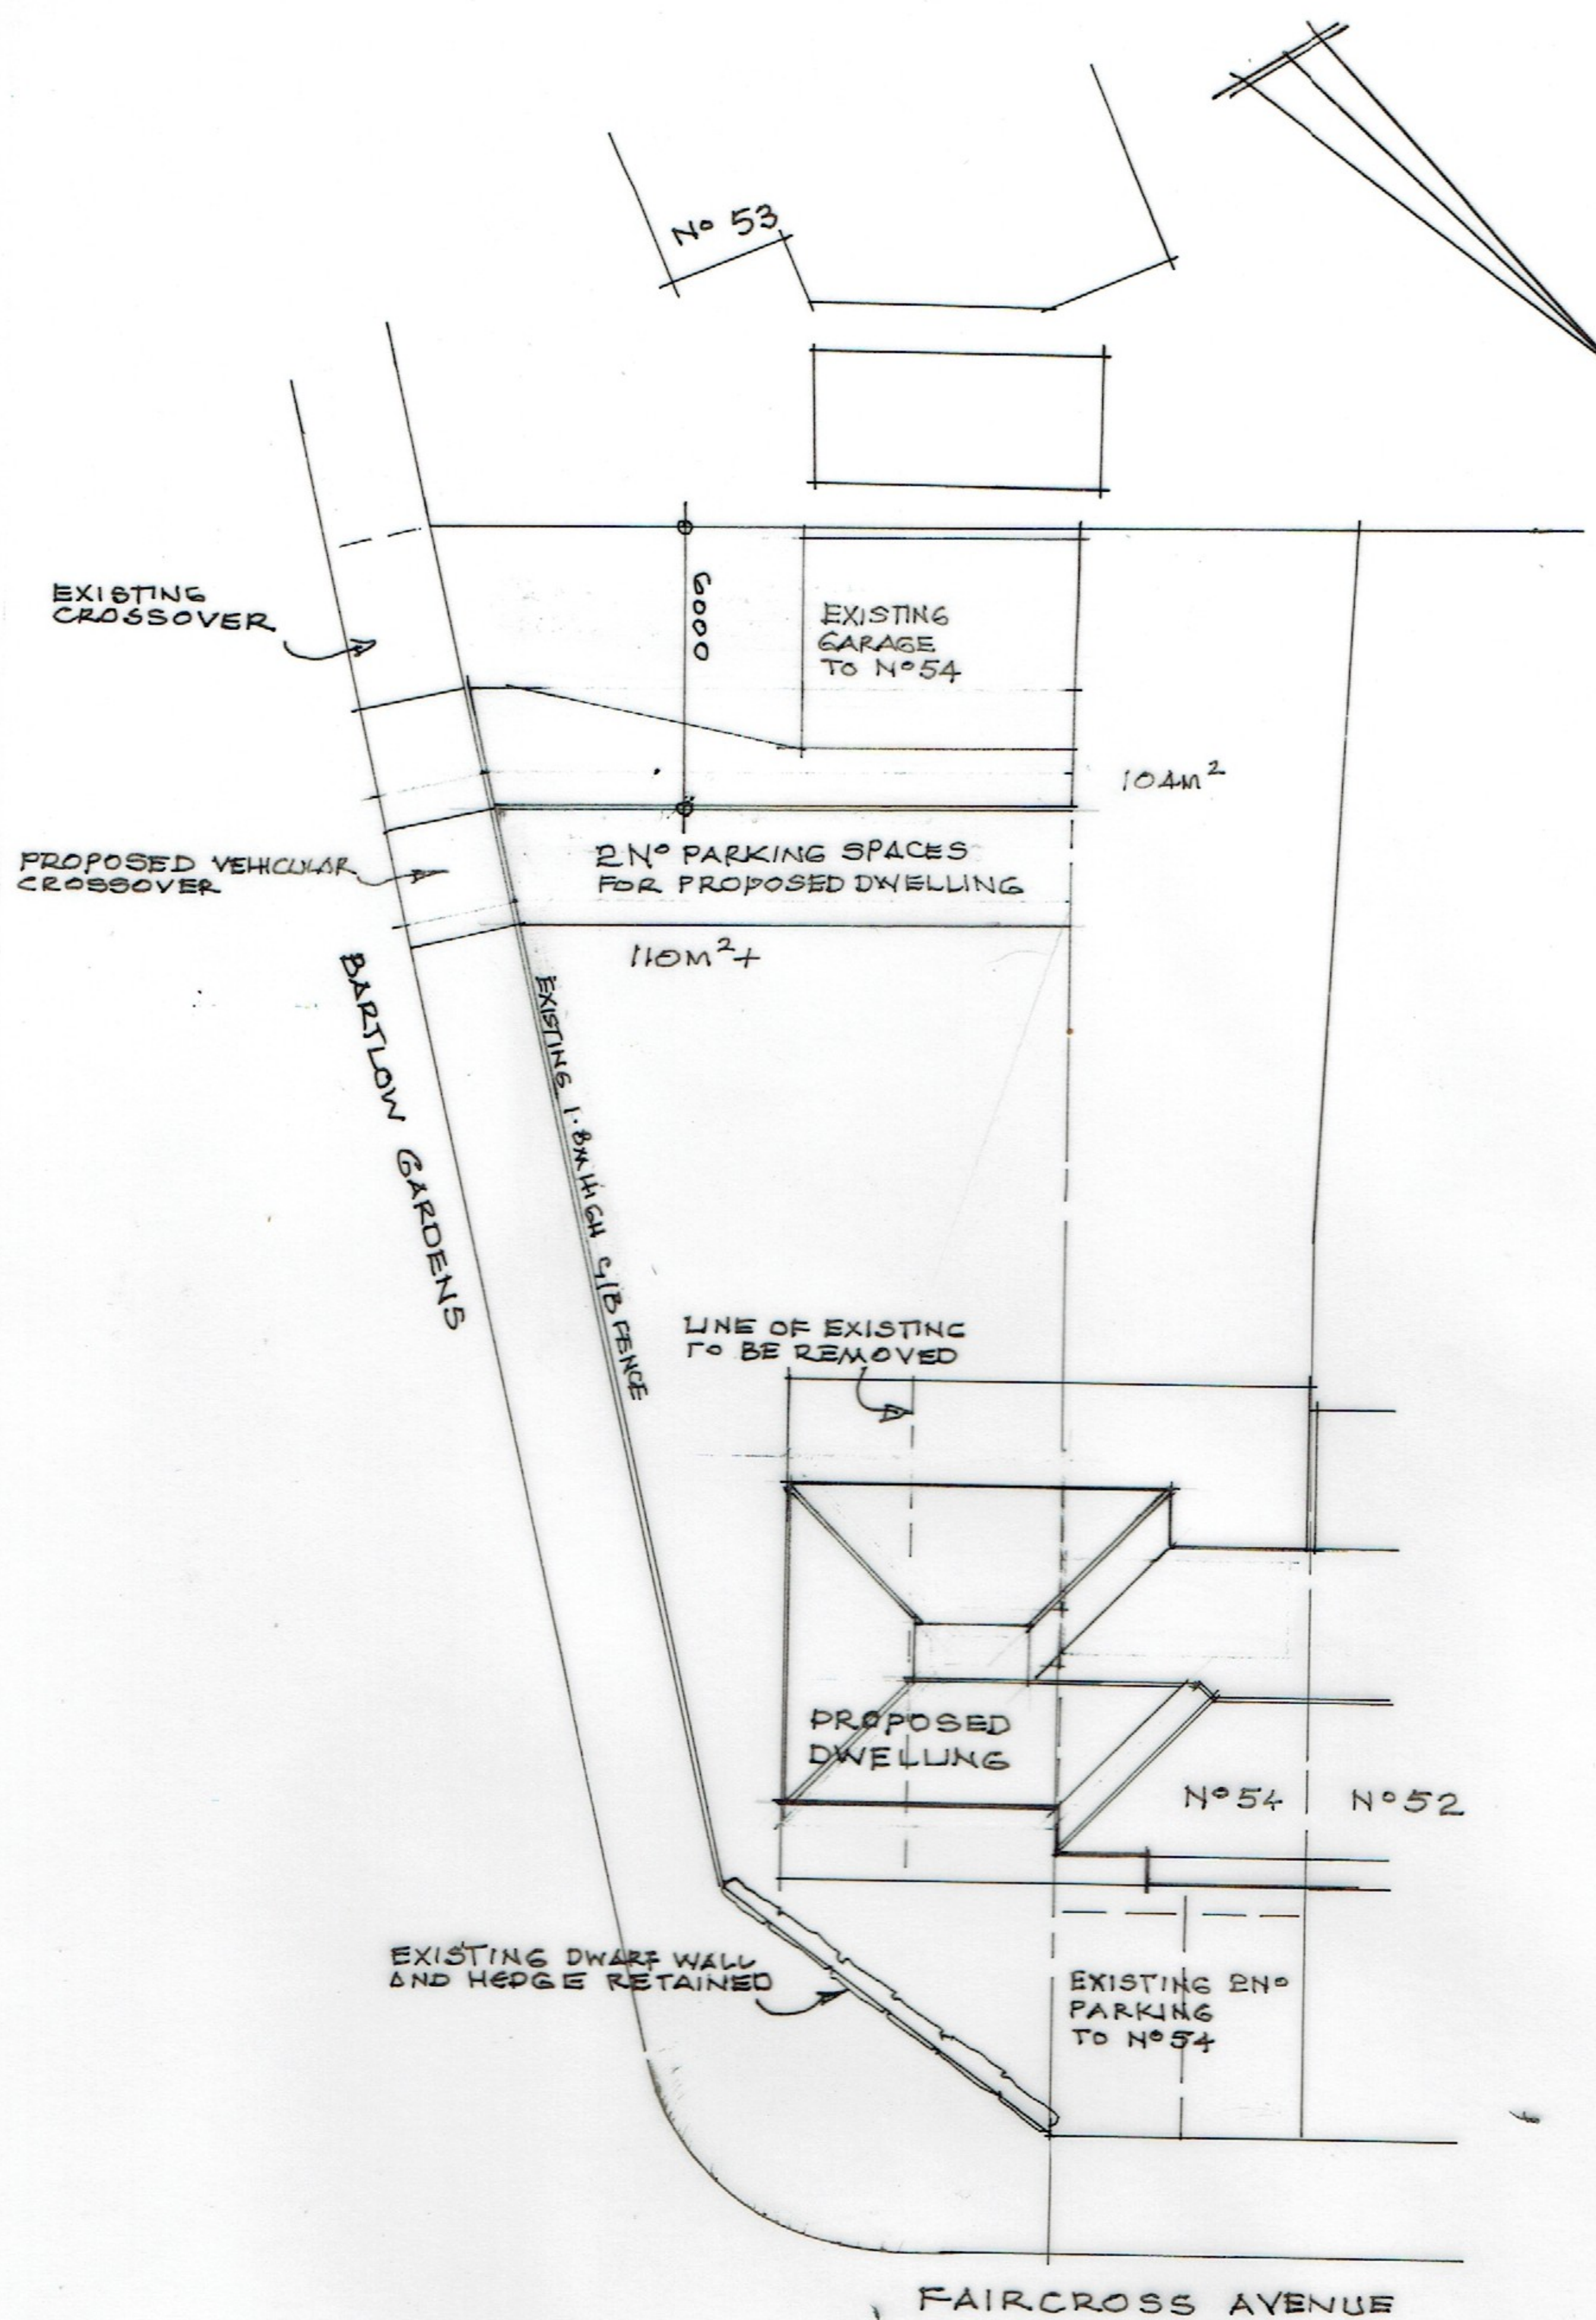

Rev	Description	Date
A	NEW DWELLING FIRST FLOOR SET BACK TO 1.0M	10.09.2020
PROPOSED NEW DWELLING ADJACENT 54 FAIRCROSS AVE, ROMFORD RM5 3UD		
BLOCK PLAN		
Scale	1:200 @ A3	Date JUNE 2020
Client	DRG No.	REV.
LEONE CONTRACTS	20-101-02	A
		-