

Site Plan/Block Plan/Block Plan - 23 Fairview Avenue, Rainham



This Plan includes the following Licensed Data: OS MasterMap Colour PDF Site Plan/Block Plan by the Ordnance Survey National Geographic Database and incorporating surveyed revision available at the date of production. Reproduction in whole or in part is prohibited without the prior permission of Ordnance Survey. The representation of a road, track or path is no evidence of a right of way. The representation of features, as lines is no evidence of a property boundary. © Crown copyright and database rights, 2020. Ordnance Survey 0100031673

0m 5m 10m 15m 20m 25m 30m 35m 40m

Scale: 1:500, paper size: A4




emapsite™
plans

Prepared by: Paul Robinson, 19-08-2020




proposed front elevation 1/50

Volume of hip to gable = $7.6/2 \times 2.8 \times 3.7/3$
= 13.12 cu. m
Volume of dormers = $2 \times 2.0 \times 6.5 \times 2.75/2$
= 35.75 cu. m
Total Increase in volume = 48.87 cu. m

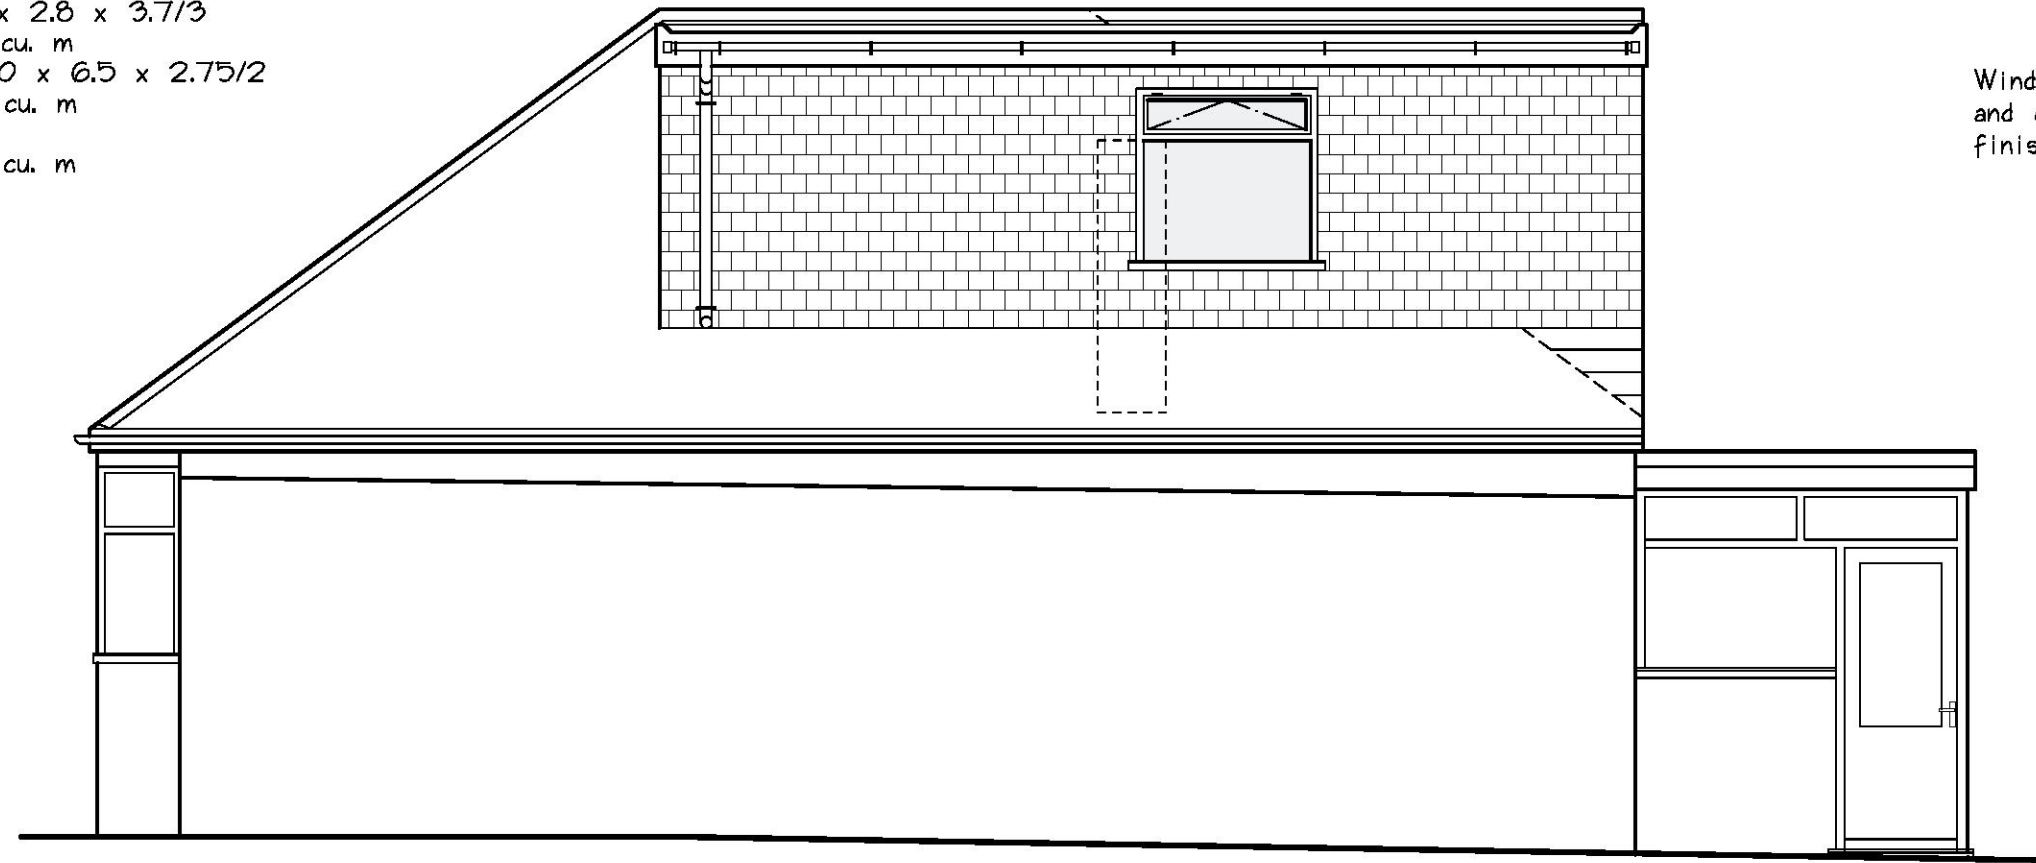

proposed side elevation 1/50

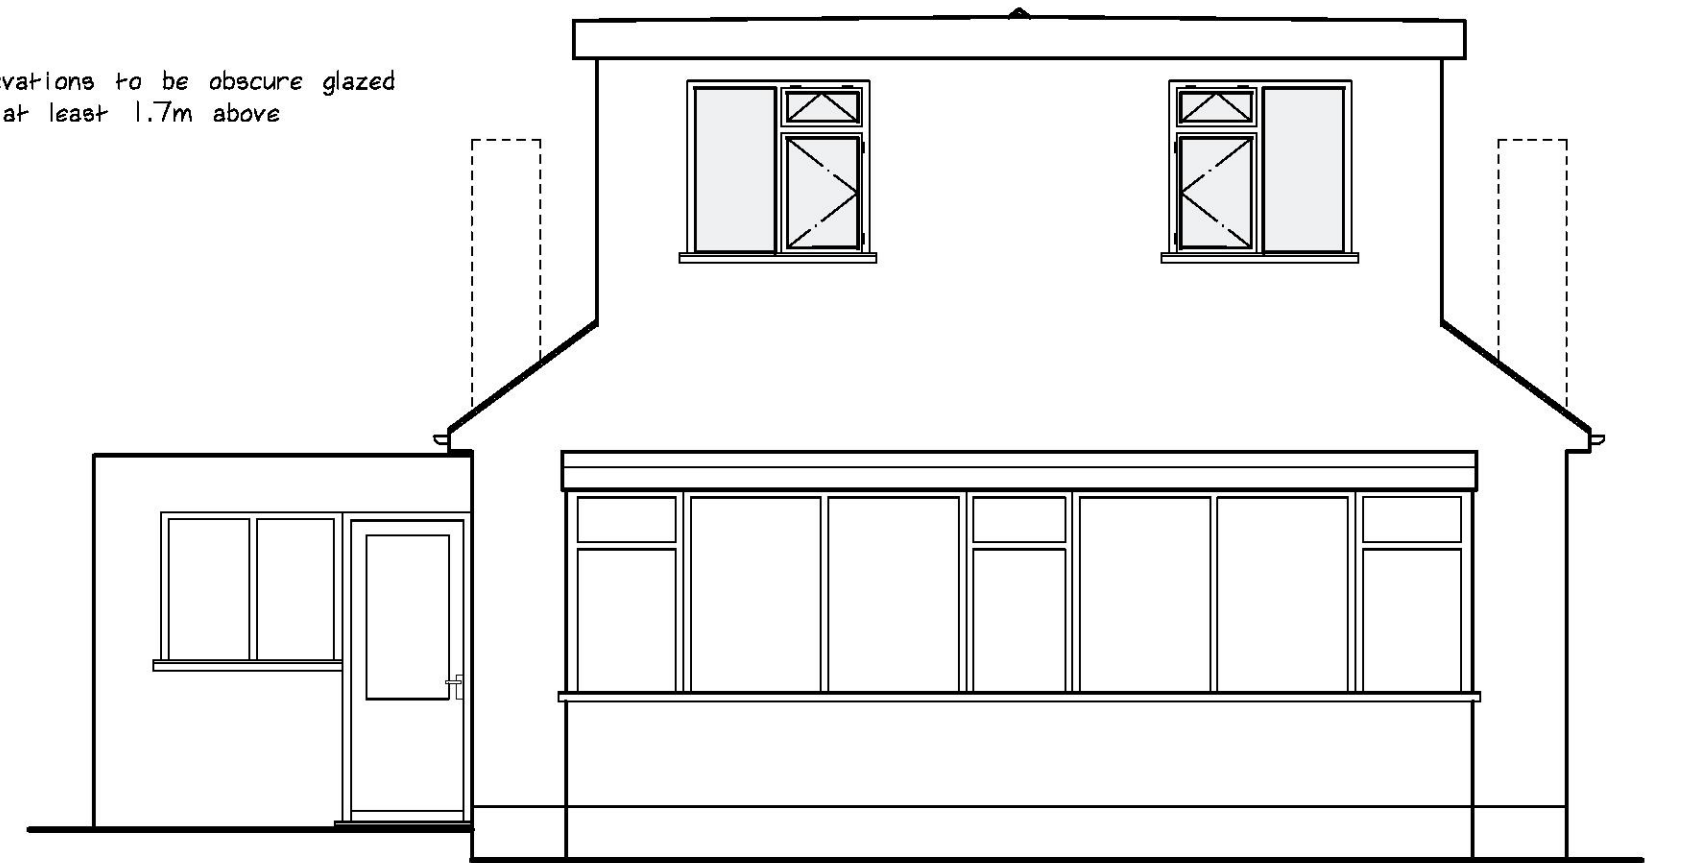


proposed rear elevation 1/50


Windows to side elevations to be obscure glazed and openings to be at least 1.7m above finished floor level.



existing front elevation 1/100

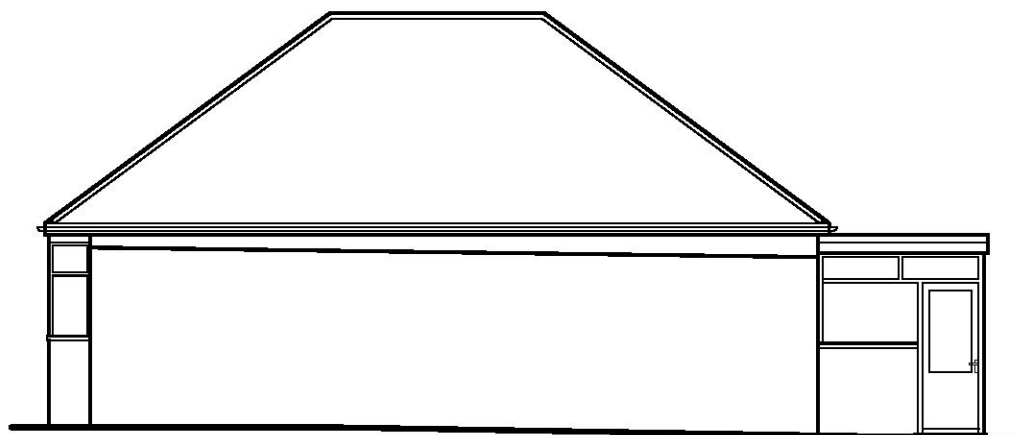


existing side elevation 1/100

 


existing rear elevation 1/100




existing side elevation 1/100

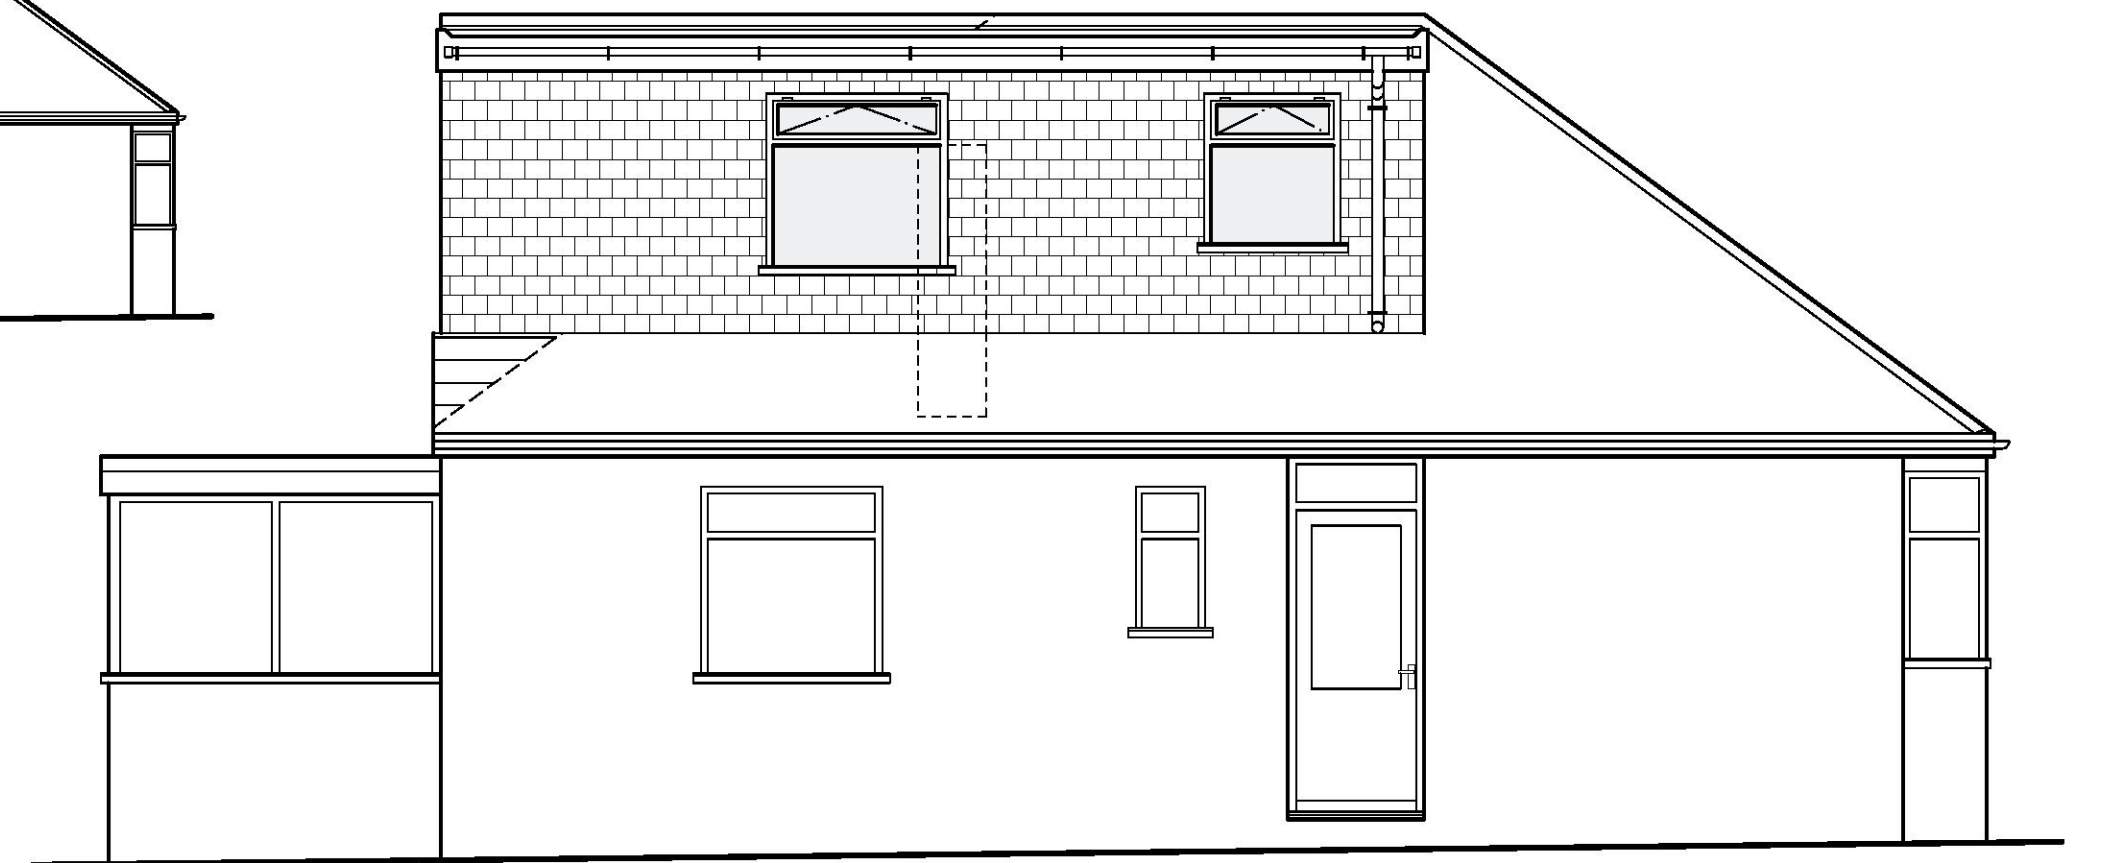

proposed side elevation 1/50

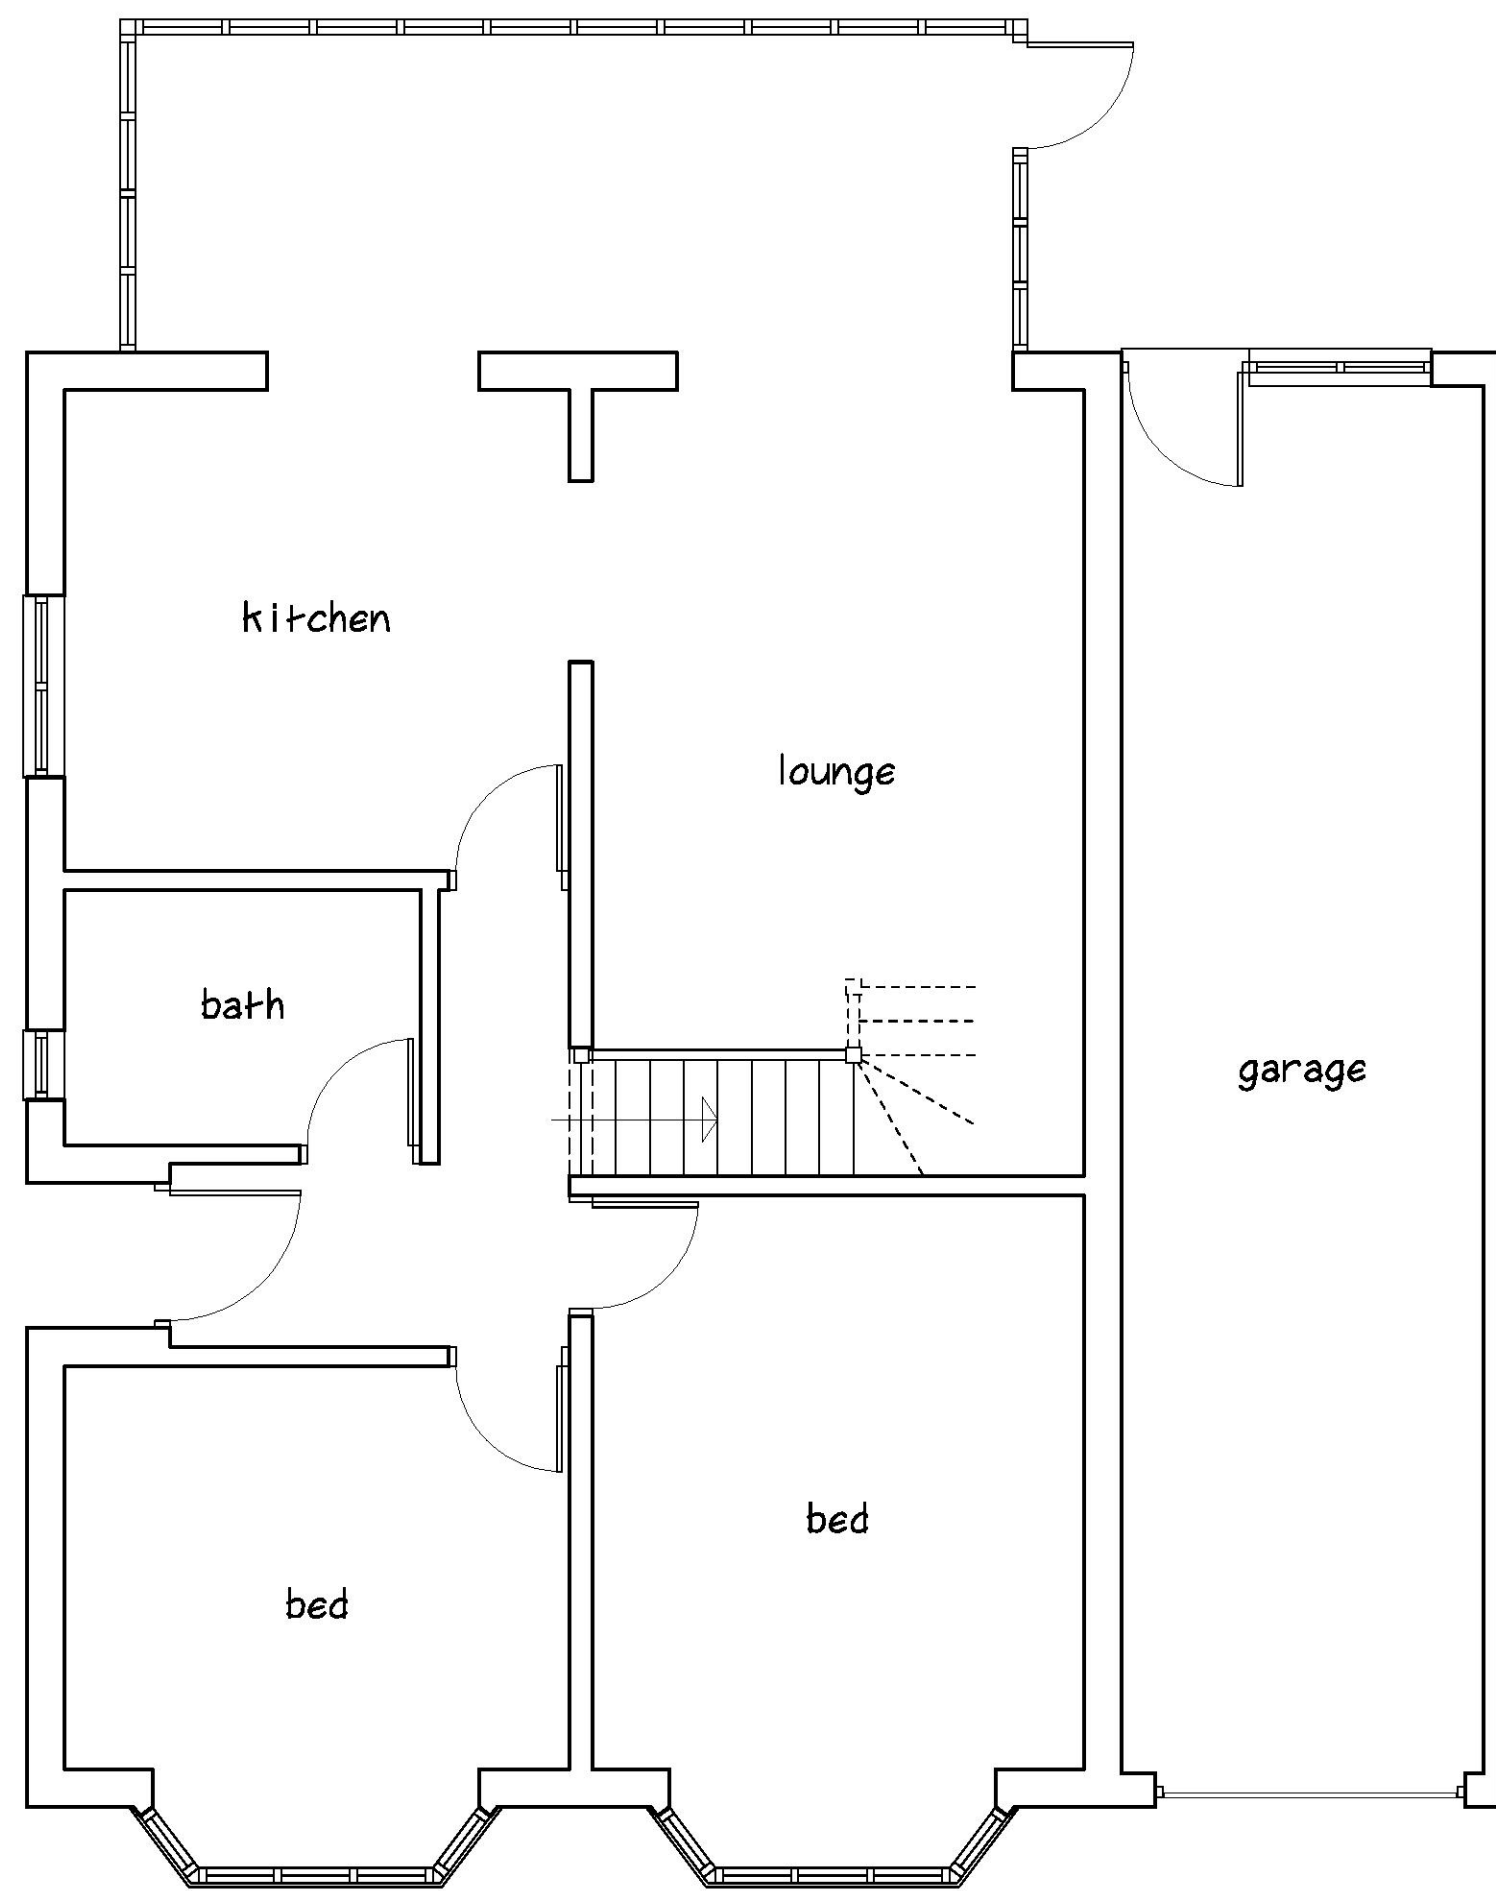

proposed ground floor 1/50

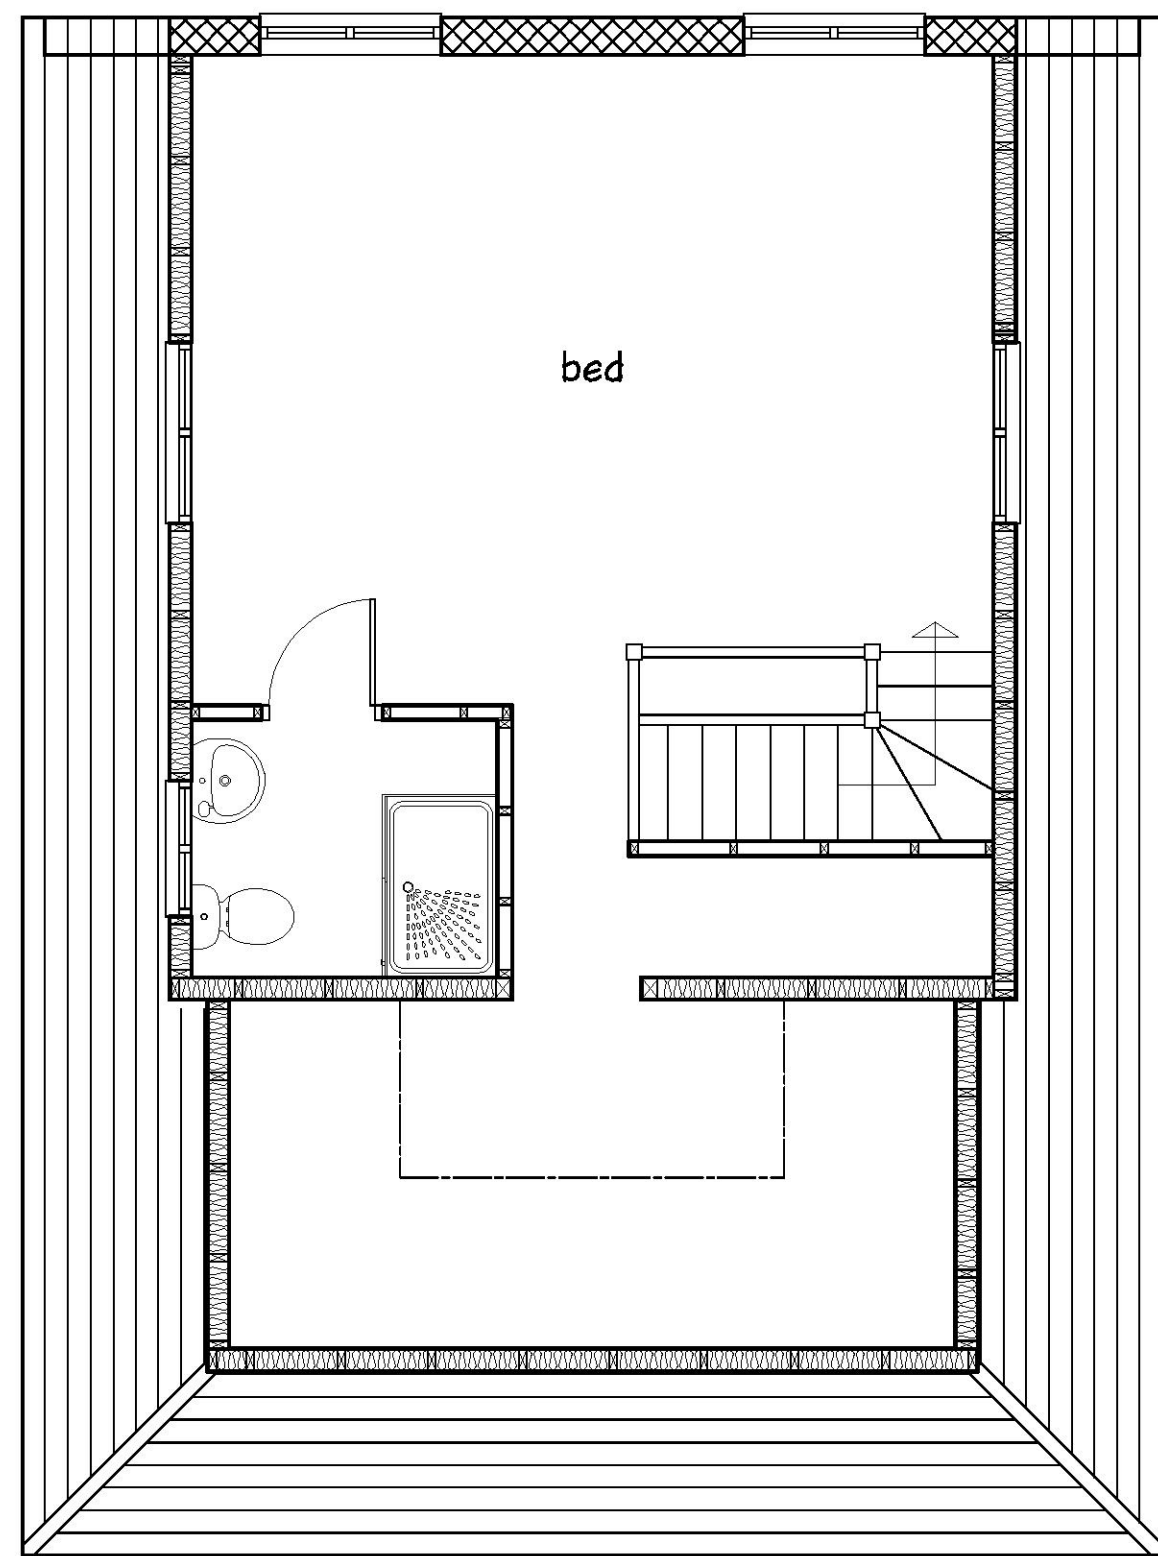


proposed first floor 1/50

gable to be constructed in blockwork, then rendered to B65262


Dormer to be set in min. 200mm from eaves

SVP to be extended prior to work starting on dormer to no more than 1m above the existing ridge line

Dormer must be tile hung to match existing roof in order not to require Planning Permission

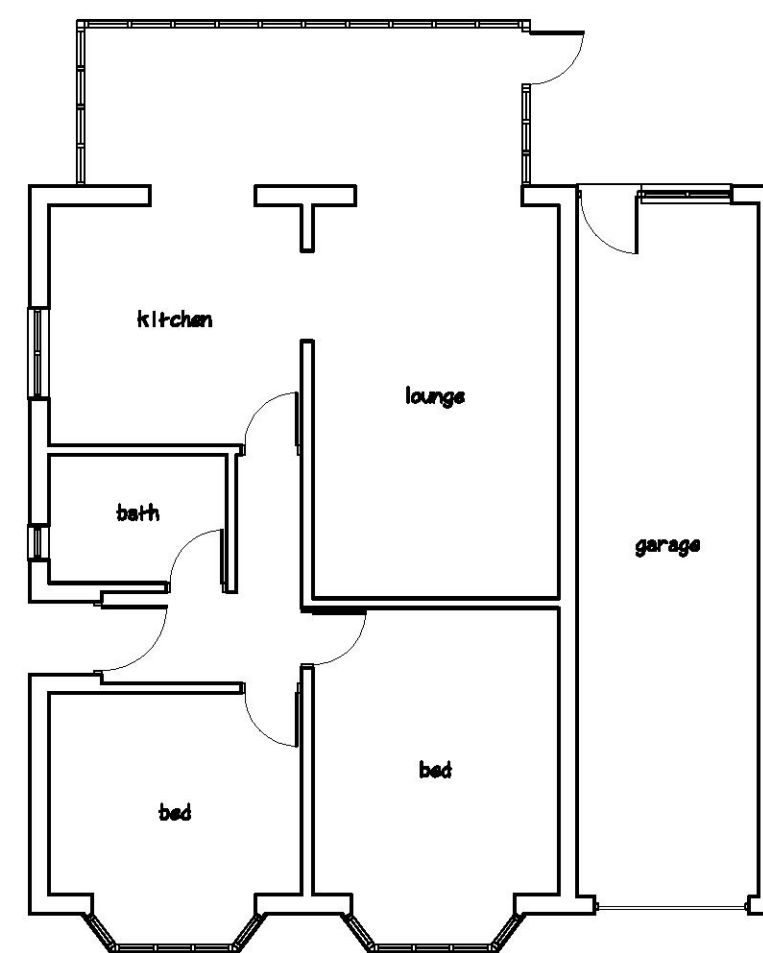

existing ground floor 1/100

 

Project : Loft conversion
Address : 23 Fairview Avenue
Rainham
Client : Mr. & Mrs. Allen
Date : May 2020
Drawing No. : T374/20/5
Scale @ A1 : 1/50, 1/100

Revisions	