



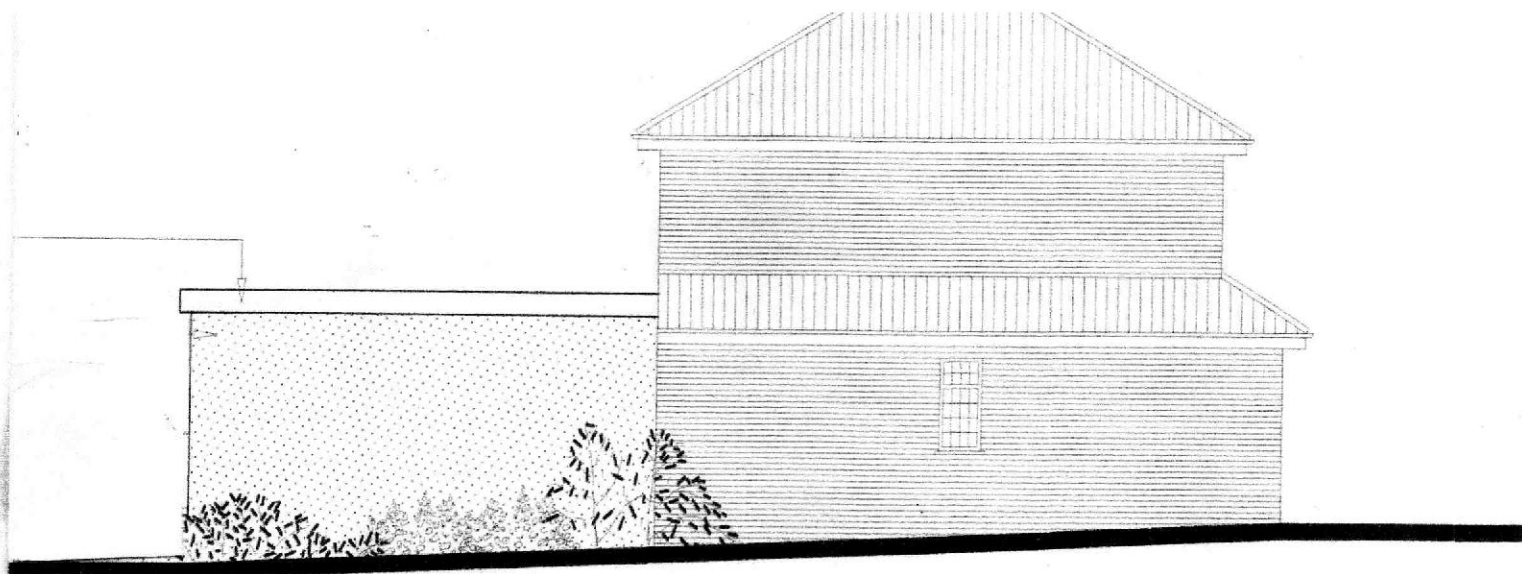


Side Elevation (west)

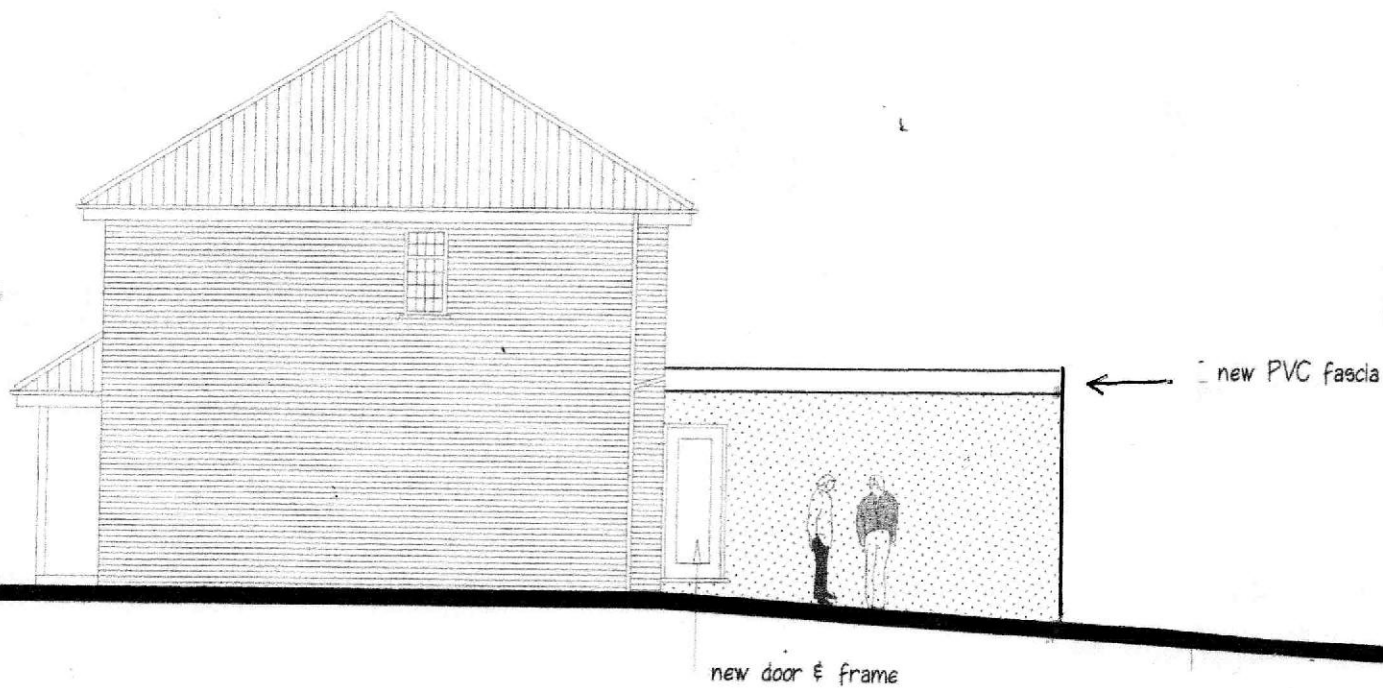

Side Elevation (East)

Scale
1"=100'

 

Year Extension to
Bedford Road
Romford, RM1 4LY

DRG. TITLE

Proposed Elevations

JOB No

264


DRG. No

4

REV.

NOTE

Front elevation stays as existing, no changes are proposed.

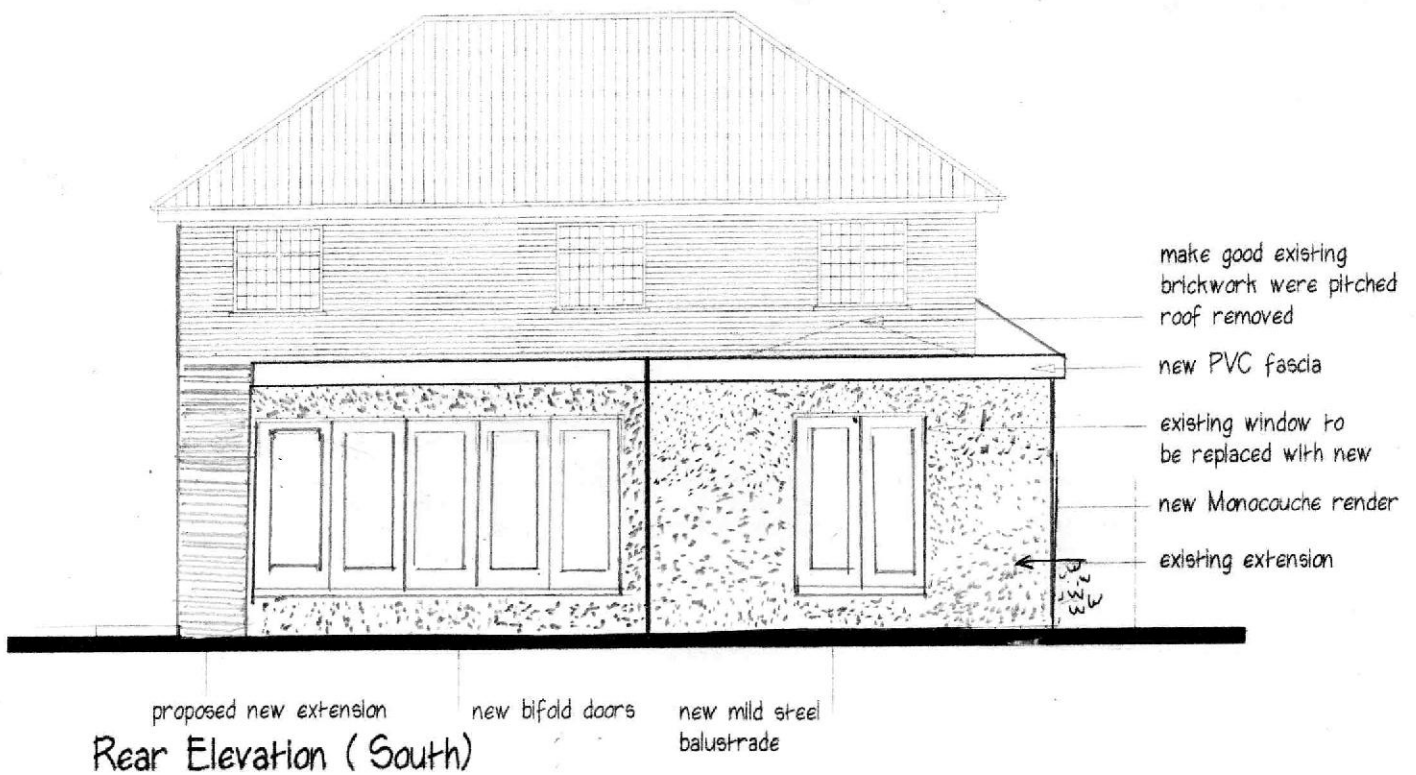

William Green
07802 - 810098
Ref P0809.20

The CAD layers used on this drg. are:-

SCALE


1-100 @ A3

DATE


PROJECT

Proposed
10 Lower
Rise Part

Existing
Exstension

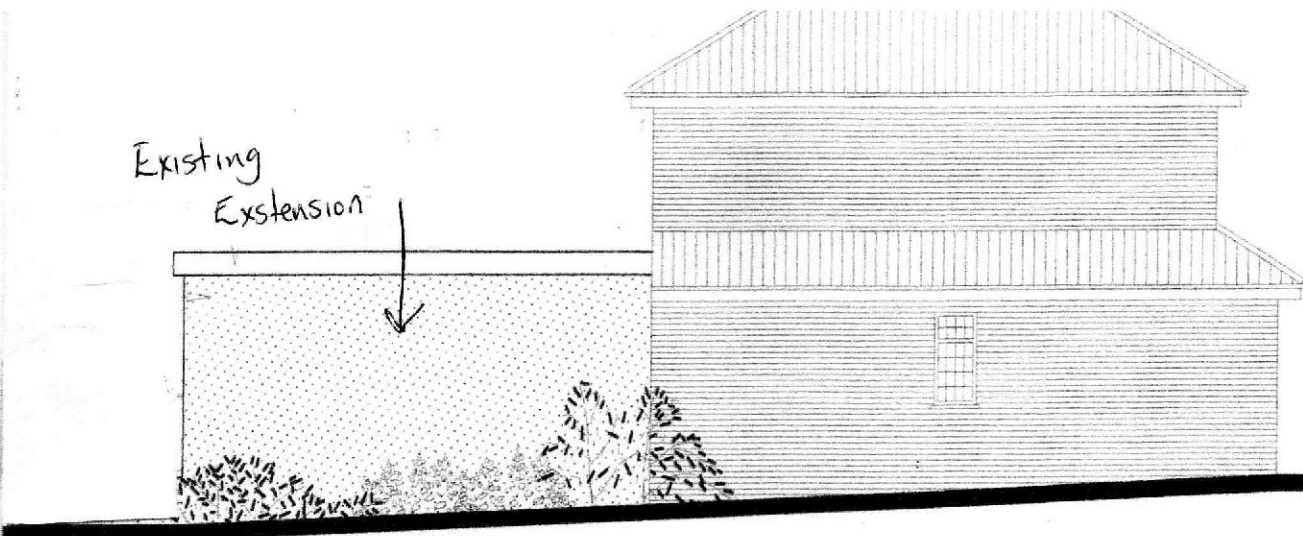

Side Elevation (west)

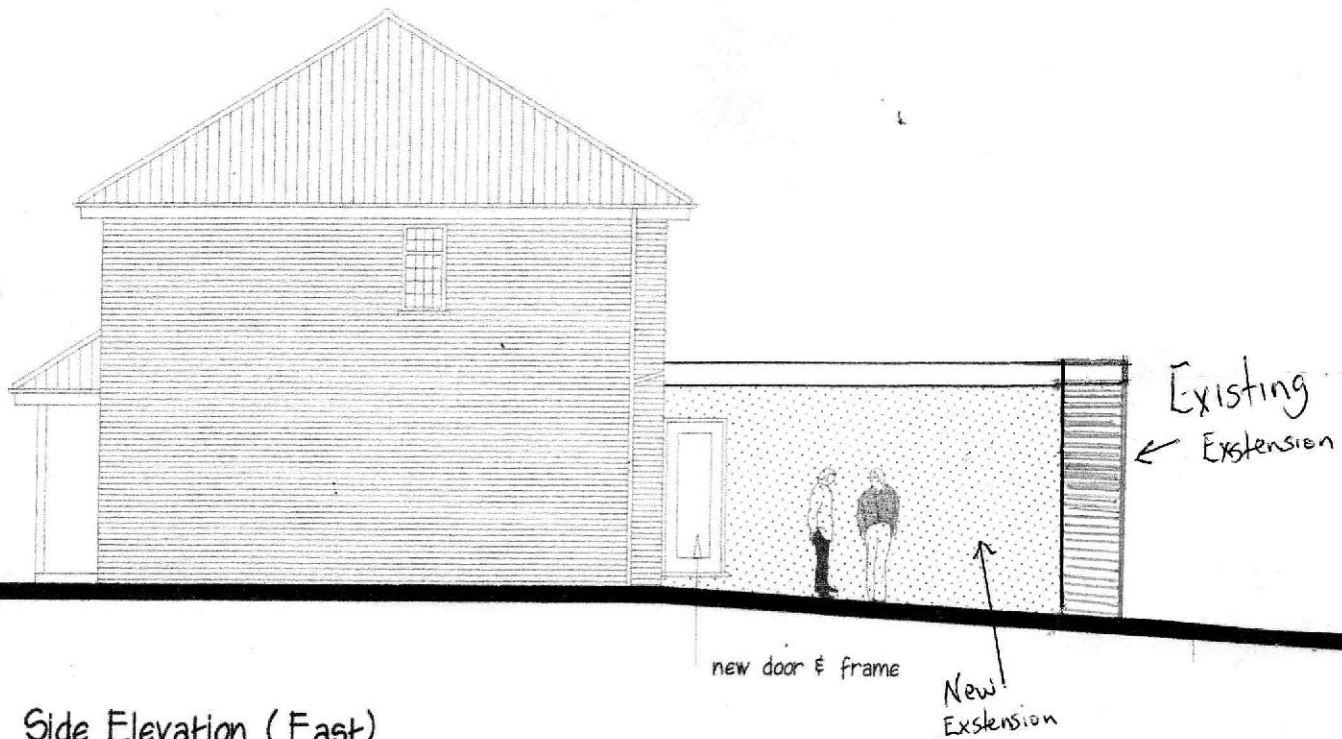

Side Elevation (East)

William Grean
07802 810098
ref P0809-20

Scale
1-100



near Extension to
Bedfords Road
Romford, RM1 4LY

DRG. TITLE

Proposed Elevations

JOB No

264

DRG. No

4

REV.