

70 Central Drive - Site Plan

CENTRAL DRIVE



0 10
Metres




Plan Produced for: Mr & Mrs Roberts


Date Produced: 14 Jan 2022

Plan Reference Number: TQRQM22014124254002


Scale: 1:200 W A1

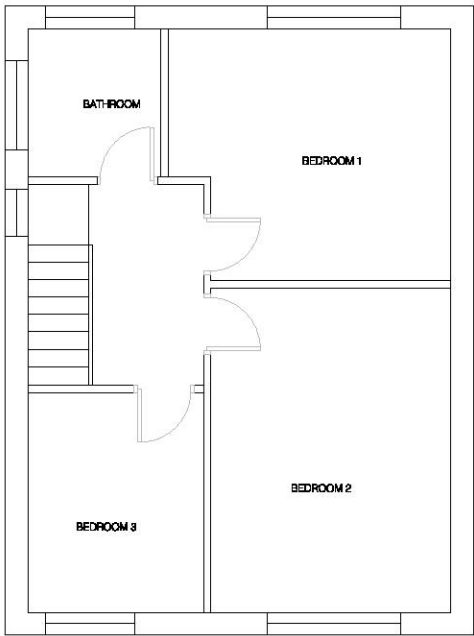


EXISTING FIRST FLOOR

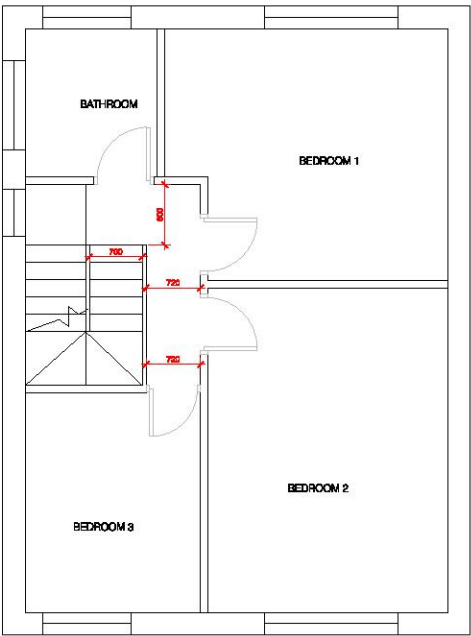

PROPOSED FIRST FLOOR

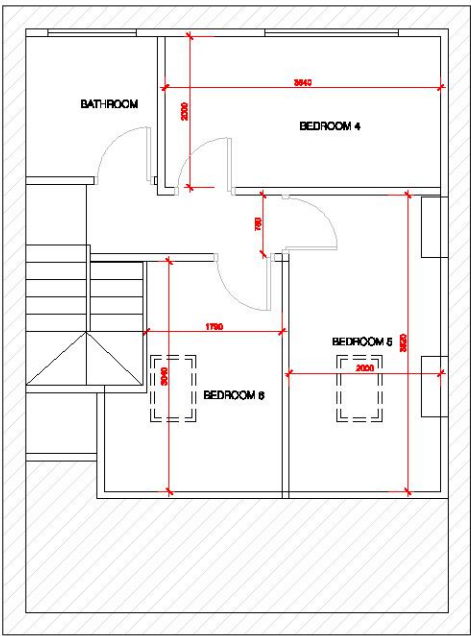


PROPOSED LOFT FLOOR

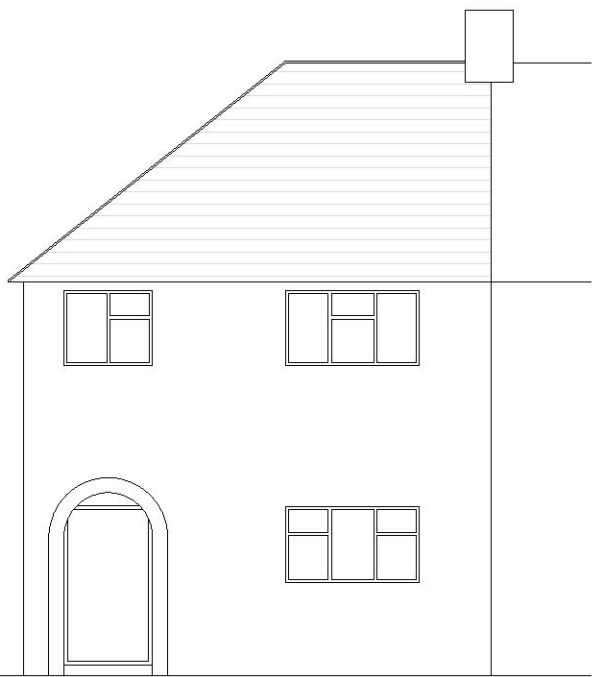

EXISTING FRONT ELEVATION



EXISTING REAR ELEVATION

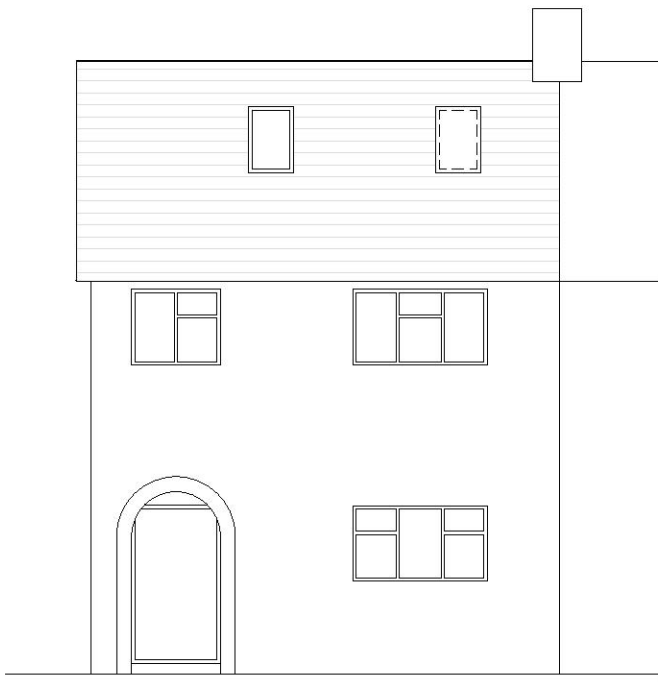

PROPOSED FRONT ELEVATION



PROPOSED REAR ELEVATION

PRELIMINARY

Design
Crest
Limited

REVISIONS		
ISSUE	AMENDMENT	DATE
A	For Preliminary Issue	10.08.2021
B	General Updates	25.10.2021


CLIENT DETAILS
HDC-21-008-EXT
KARL ROBERTS
70 Central Drive
RM12 6BA

SITE ADDRESS
70 Central Drive
RM12 6BA


DRAWING TITLE
EXISTING & PROPOSED PLAN & ELEVATIONS

Dimension, areas and levels where given are only approximate and subject to site survey.
All dimensions are to be checked on site.
Any discrepancies are to be reported to the architect before the work commences.
Figured dimensions only are to be taken from this drawing.
This drawing is to be read in conjunction with all relevant consultants' and/or specialists drawings/documents and any discrepancies or variations are to be notified to the architect before the affected work commences.


Drawn By: S. Mamun	DATE: 25.10.2021
SCALE: 1:100 @ A3	PROJECT: B
DESIGNED BY: HDC-21-008-EXT-001 E & P-PLAN & ELE	

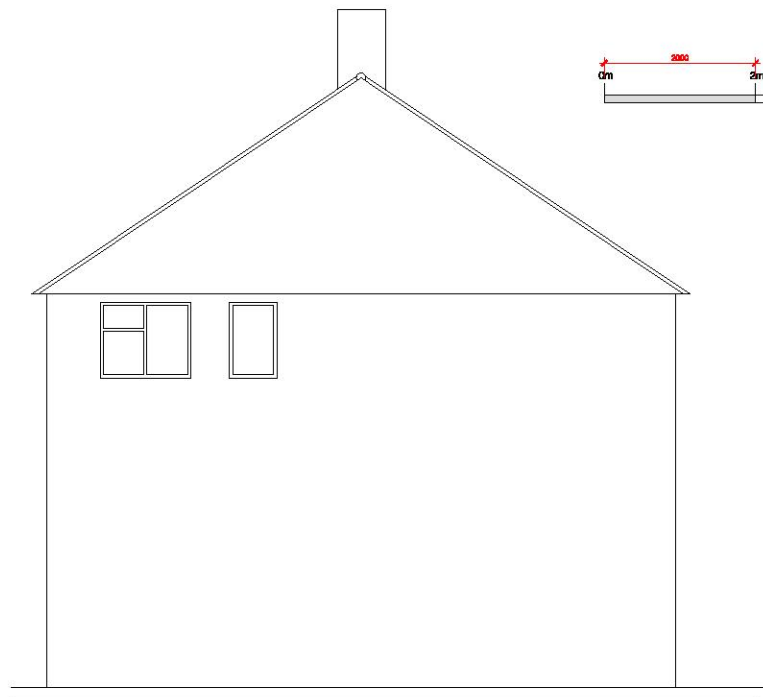


EXISTING SIDE ELEVATION 1

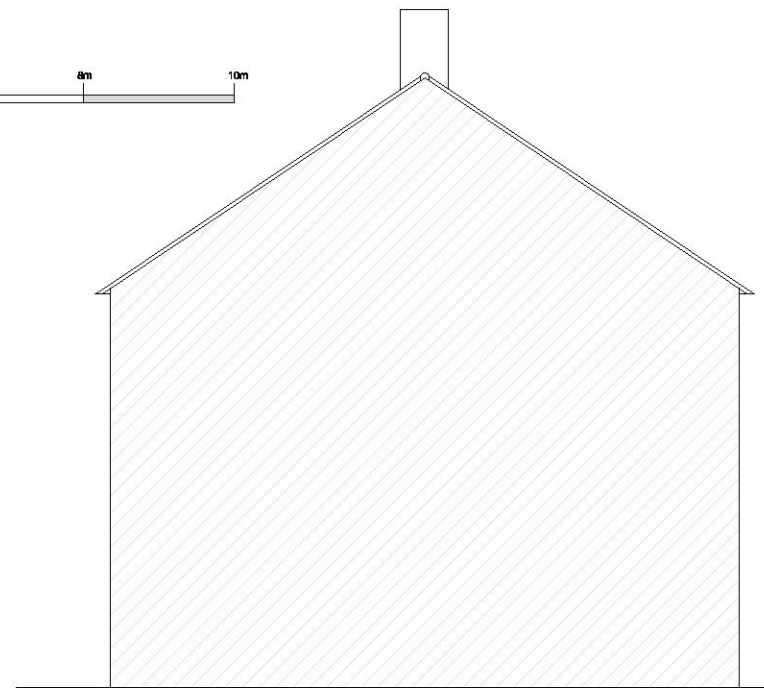

EXISTING SIDE ELEVATION 2

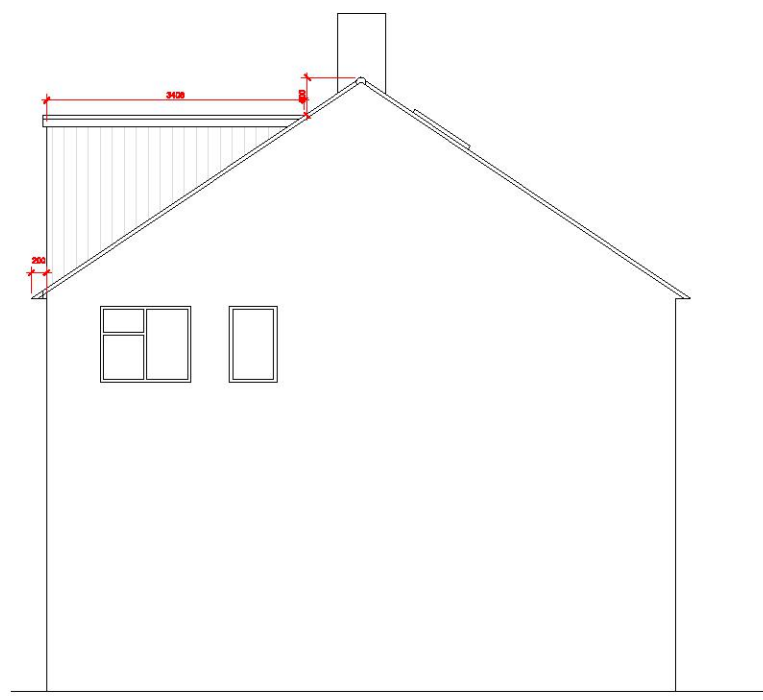

PROPOSED SIDE ELEVATION 1

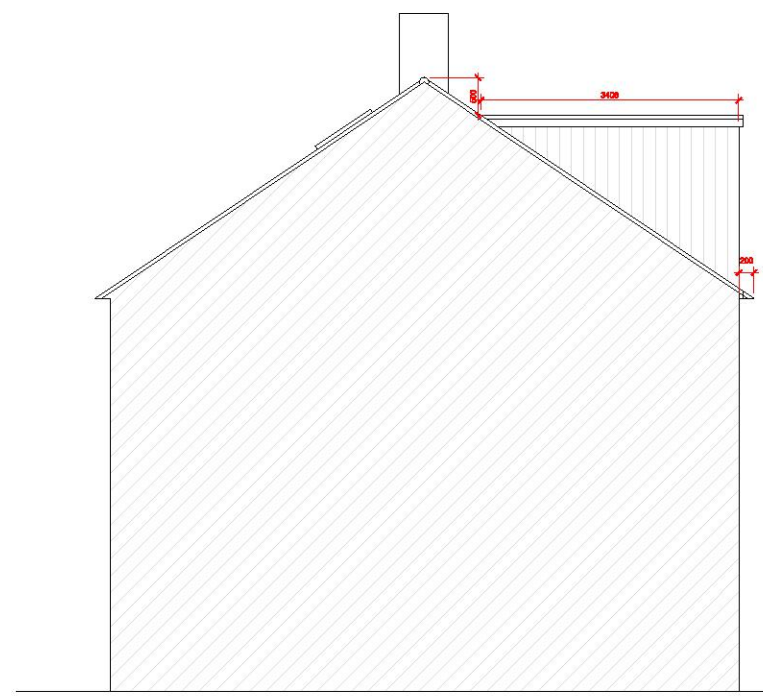

PROPOSED SIDE ELEVATION 2

REVISIONS		
NO.	DESCRIPTION	DATE
A	For Preliminary Issue	25.10.2021

CLIENT DETAILS
HDC-21-008-EXT
KARL ROBERTS 70 Central Drive RM12 6BA

SITE ADDRESS
70 Central Drive RM12 6BA

DRAWING TITLE
EXISTING & PROPOSED SIDE ELEVATIONS

Dimension, areas and levels where given are only approximate and subject to site survey.
All dimensions are to be checked on site.
Any discrepancies are to be reported to the architect before the work commences.
Figured dimensions only are to be taken from this drawing.
This drawing is to be read in conjunction with all relevant consultants' and/or specialists drawings/documents and any discrepancies or variations are to be notified to the architect before the affected work commences.

Drawn By: S. Mamun	DATE: 25.10.2021
SCALE: 1:100 @ A3	REVISION: A
HDC-21-008-EXT-002 E & P -SIDE ELE	