

 


1:200

4m 0 4m 8m 12m 16m 20m

 


				6 Rise Bridge Road, Romford, RM2 5PR House Extension			
Rev	Description	Date	chkd	Scale: As shown @ A3	Drawn by:	Date: Sep 2021	Status:
 ANJUM DESIGN Anjum Design Limited, Suite 104, 123 Stratford Road, Shirley, Solihull B90 3ND TEL: 0121 364 7650 E: info@anjumdesign.co.uk				Title: Location Plan and Site Plan			
				Drg. No. BR01			

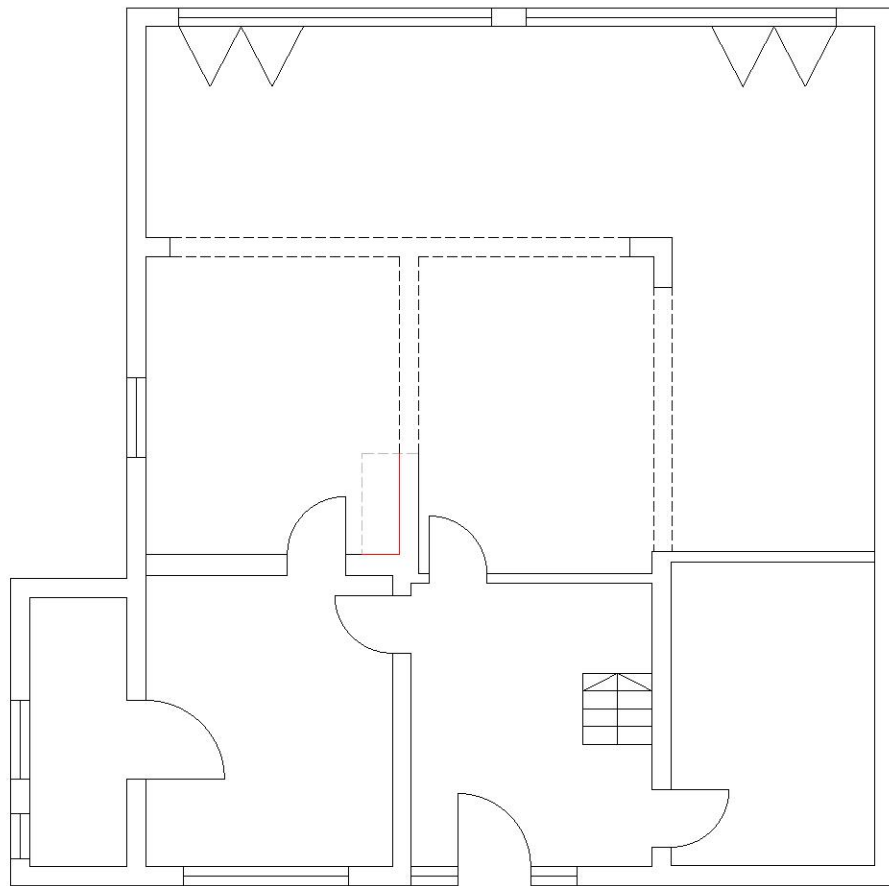


Proposed Ground Floor

Scale 1:100

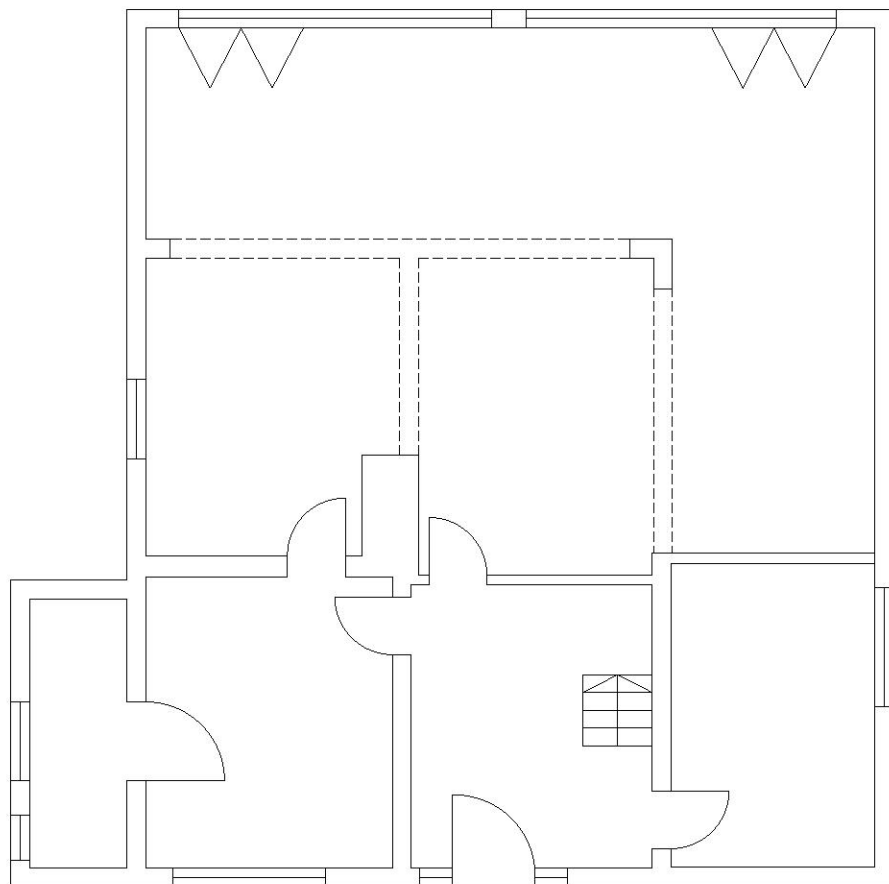


Existing Ground Floor

Scale 1:100

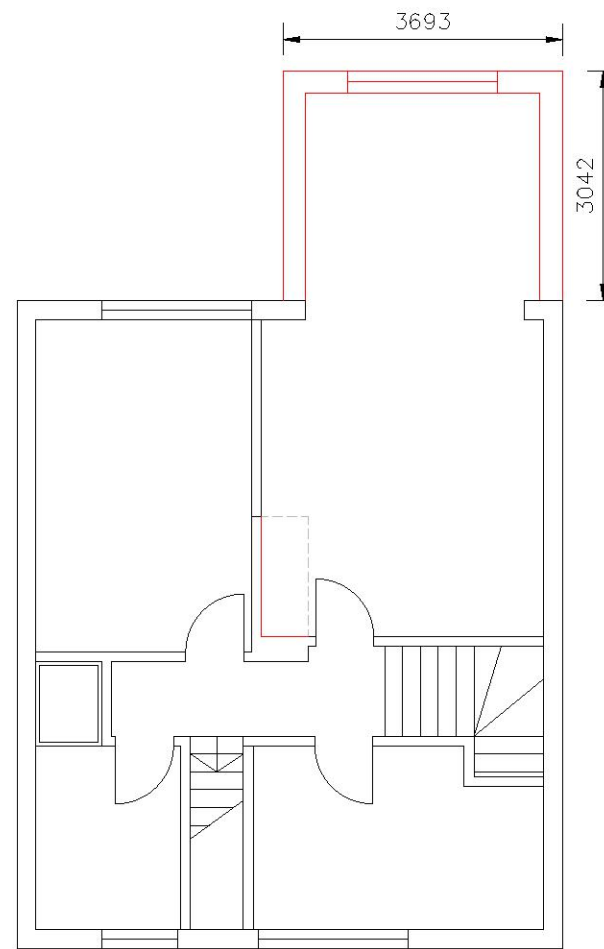


Proposed First Floor

Scale 1:100

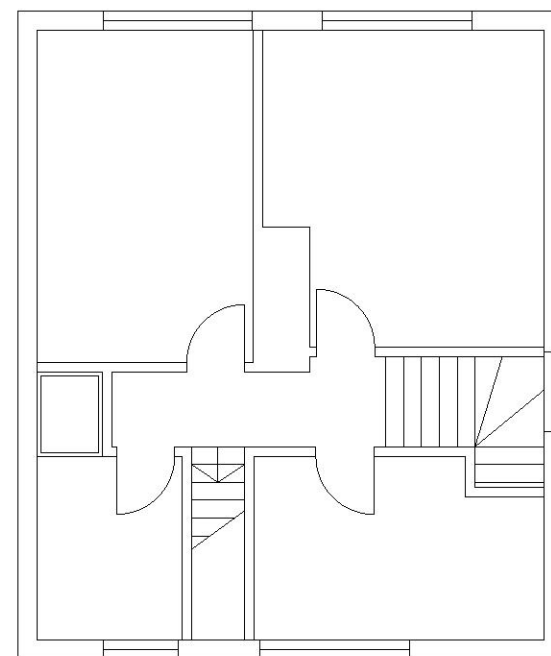


Existing First Floor

Scale 1:100

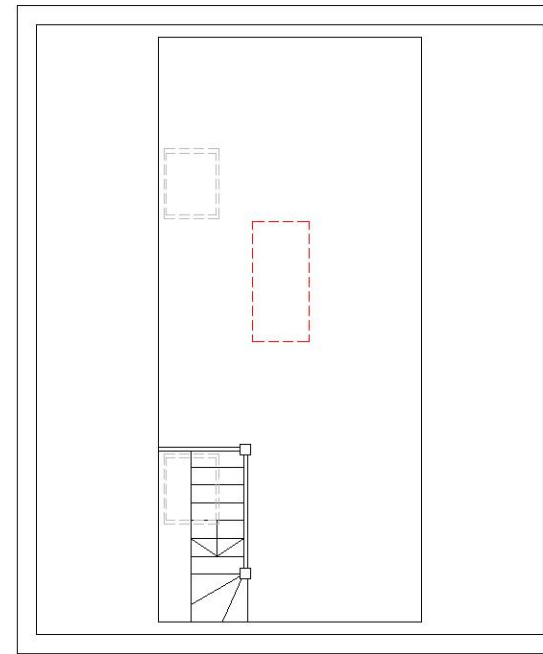

Proposed Loft Floor

Scale 1:100

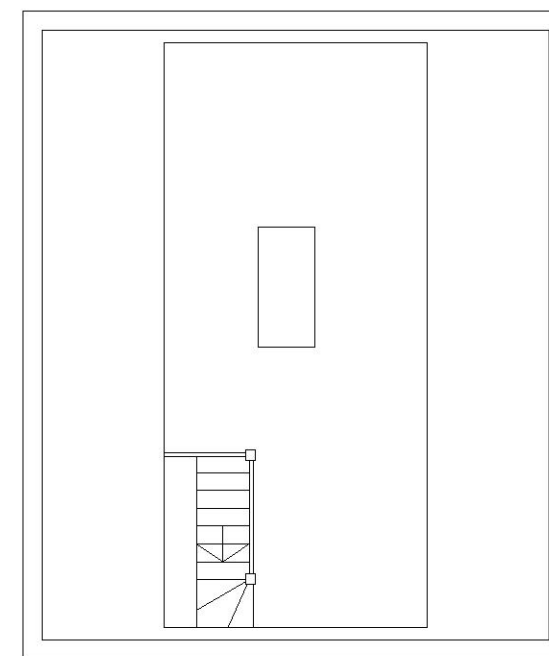

Existing Loft Floor

Scale 1:100



ANJUM DESIGN


Anjum Design Limited, 435 Stratford Road
Solihull B90 4AA TEL: 0121 364 7650
www.anjumdesign.co.uk E: info@anjumdesign.co.uk

6 Rise Bridge Road, Romford, RM2 5PR House Extension			
Scale: As shown @ A3	Drawn by:	Date: Sep 2021	Status:
Title: Existing & Proposed Plans			
Drg. No. BR02			Rev: A






Existing Front Elevation
Scale 1:100

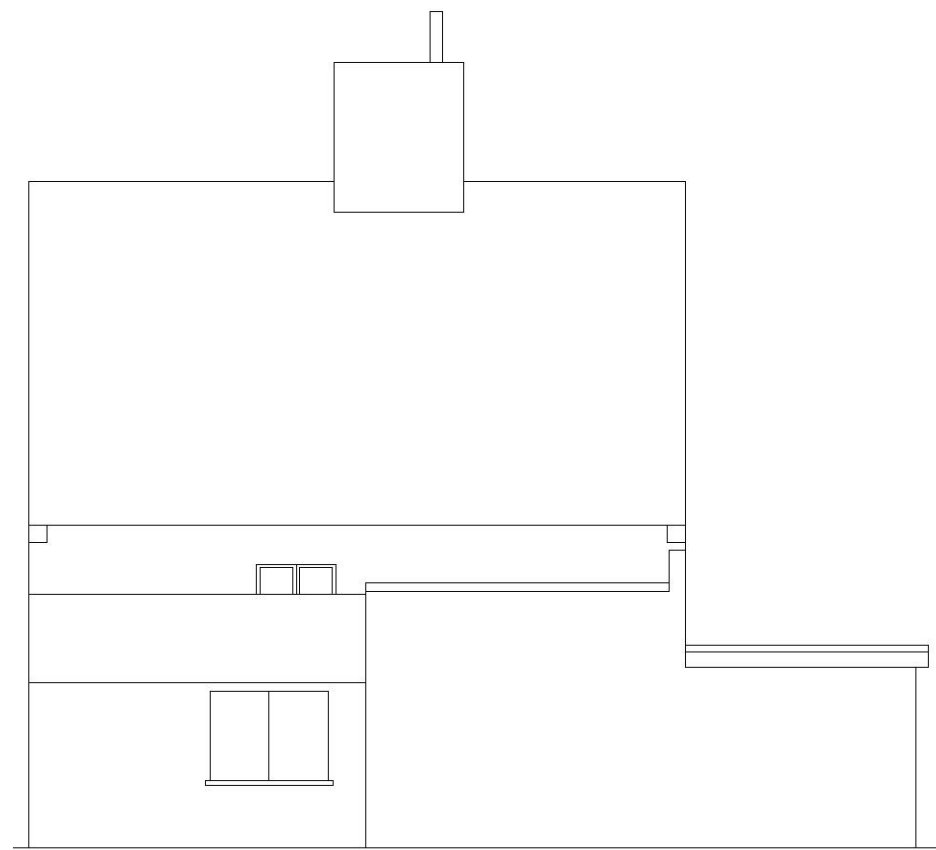

Existing Side Elevation 1
Scale 1:100




Existing Rear Elevation
Scale 1:100

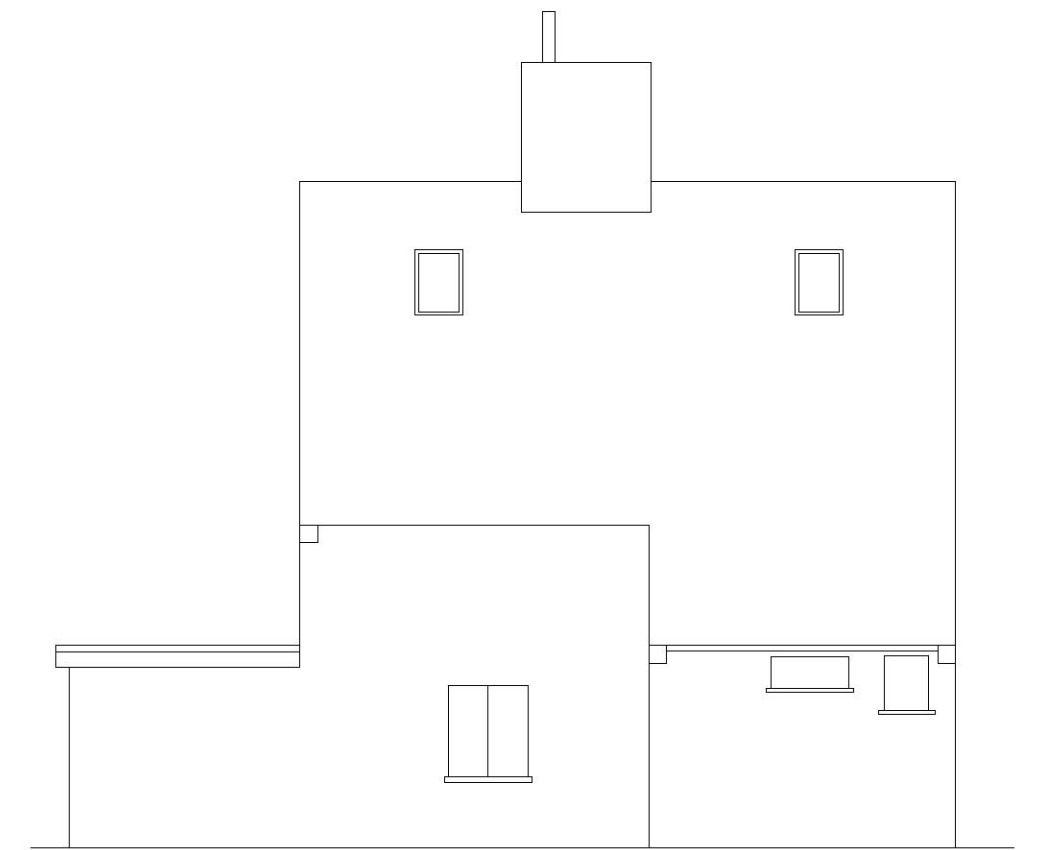


Existing Side Elevation 2
Scale 1:100




Proposed Front Elevation
Scale 1:100

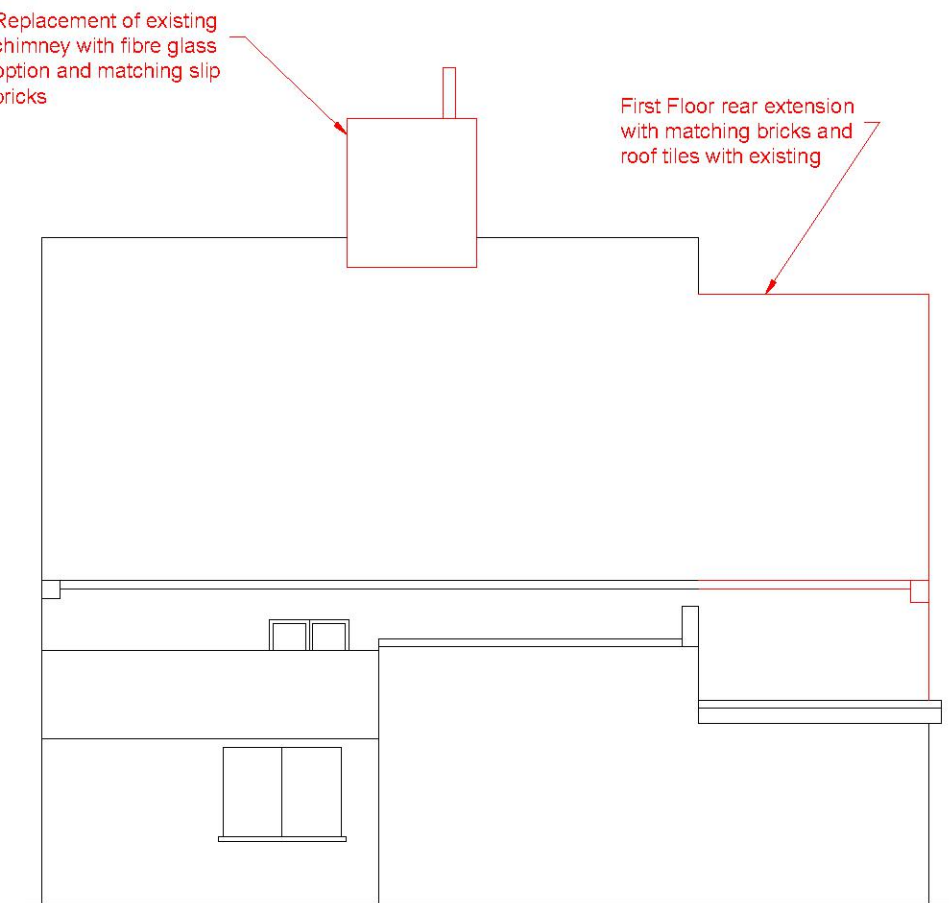


Proposed Side Elevation 1
Scale 1:100

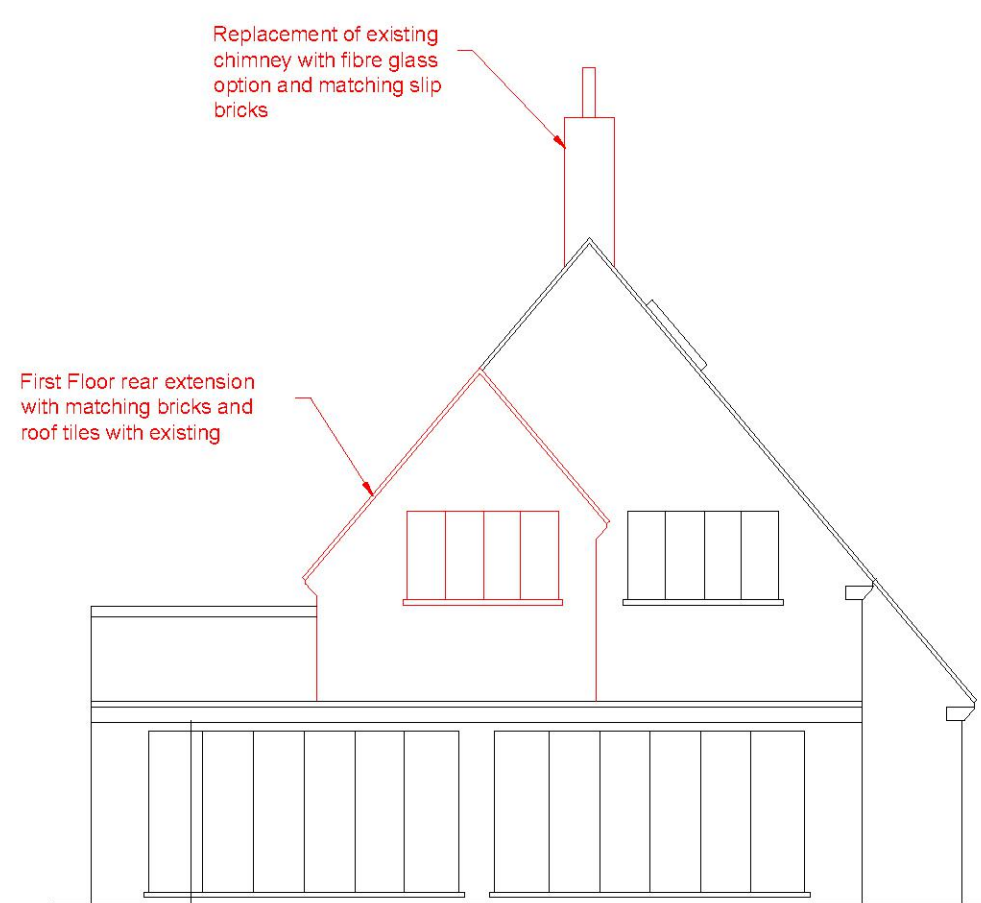

Proposed Rear Elevation
Scale 1:100

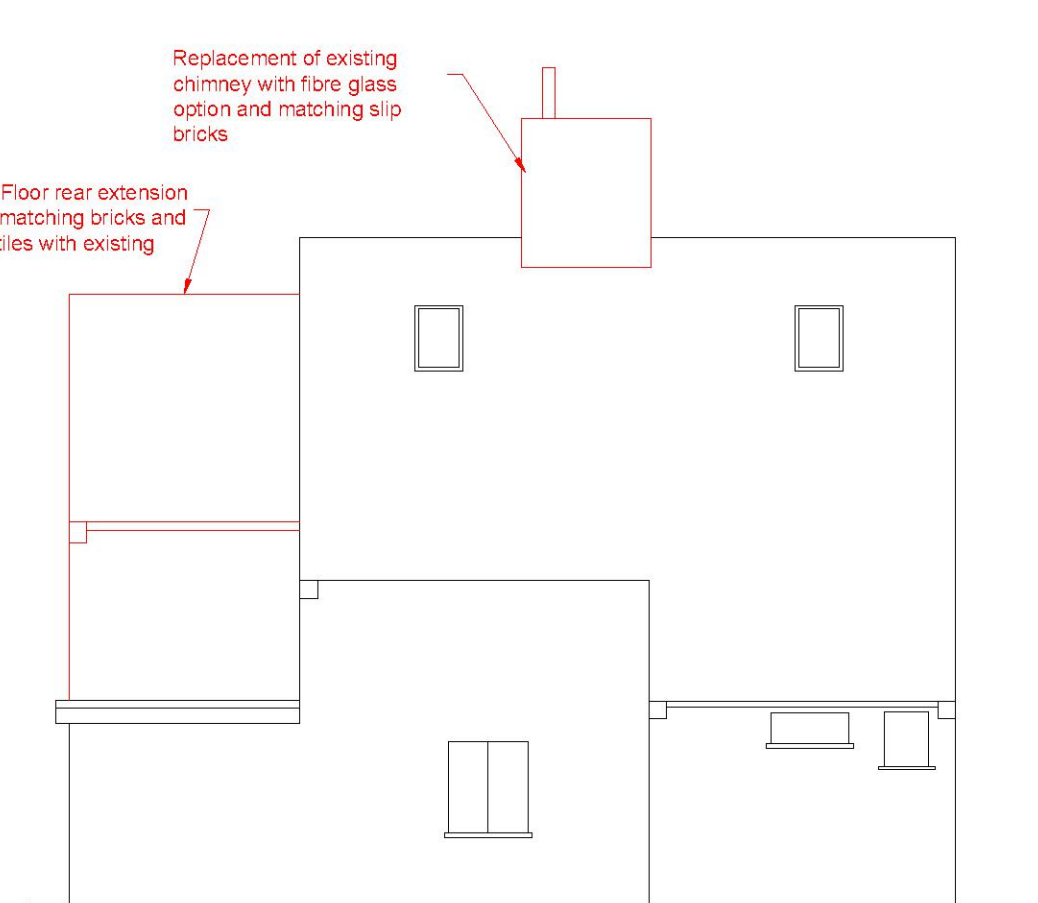

Proposed Side Elevation 2
Scale 1:100

 

Rev	Description	Date	chkd	6 Rise Bridge Road, Romford, RM2 5PR Loft Conversion			
 ANJUM DESIGN				Scale:	Drawn by:	Date:	Status:
				As shown @ A2		Sep 2021	
				Title: Existing & Proposed Elevations			
				Drg. No. BR03			Rev: A