
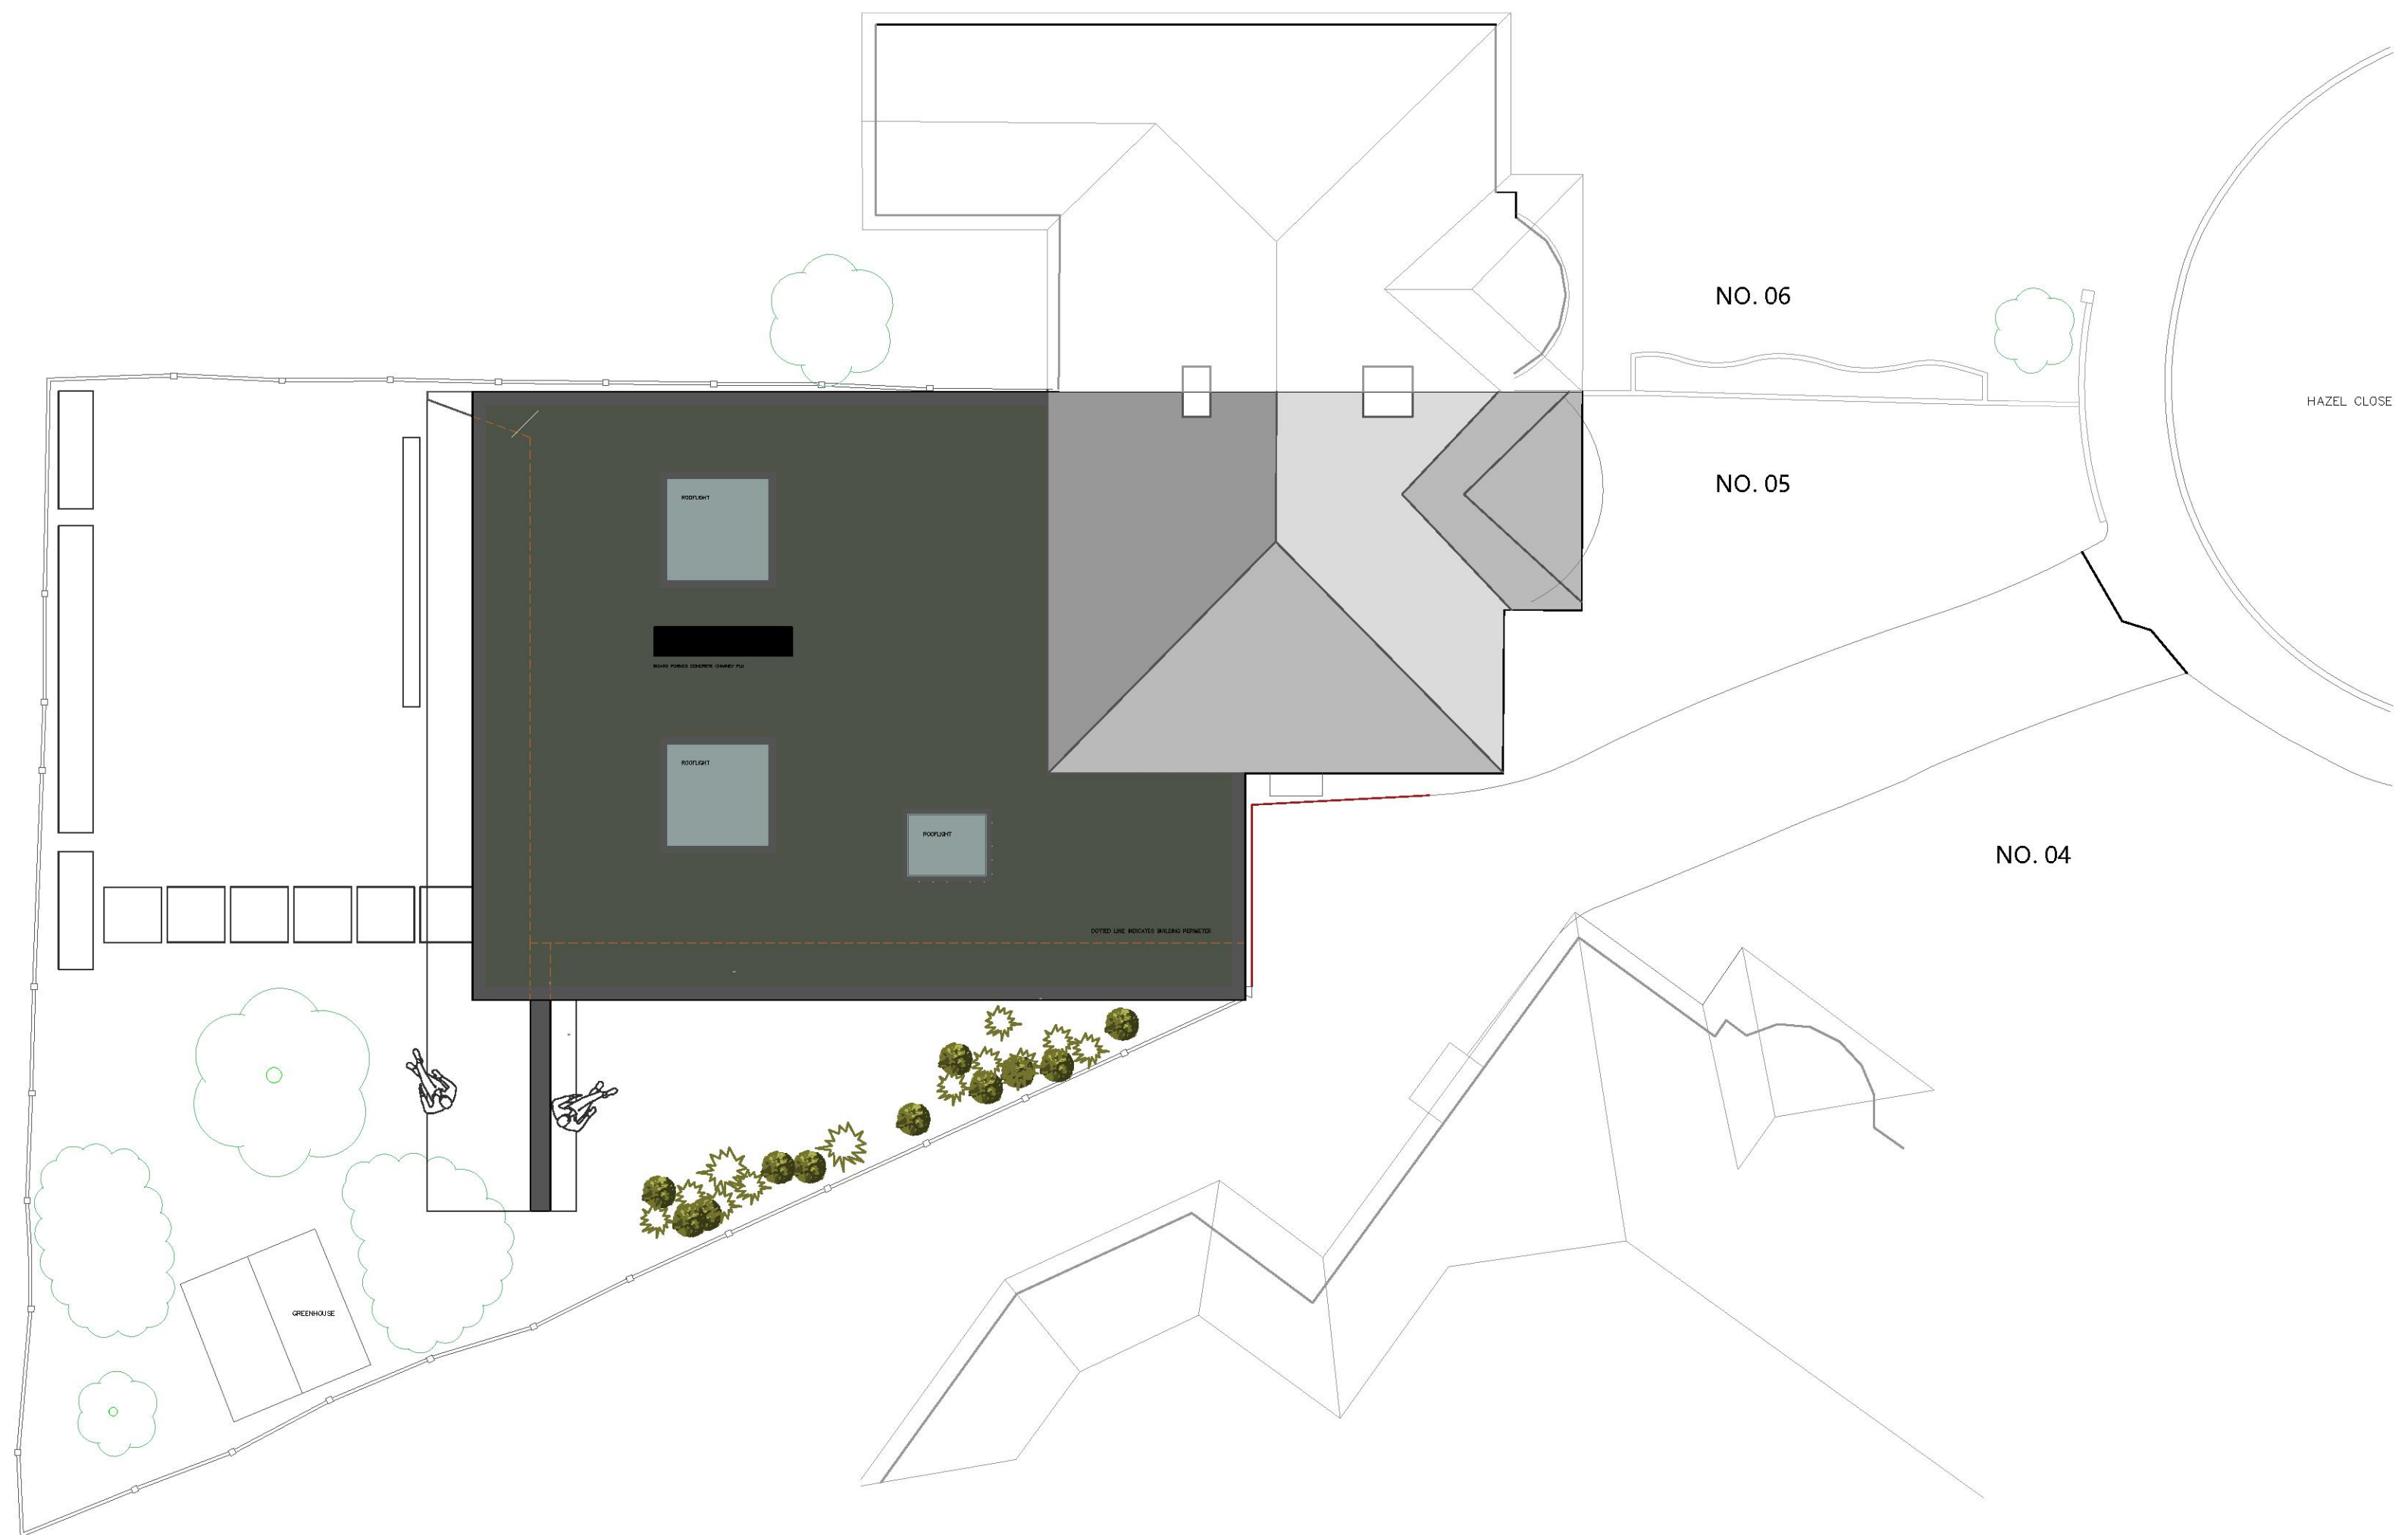



PLANNING DRAWINGS

Client : Abdul & Nicole Shayek
 Project : 5 Hazel Close, Hornchurch, RM12 4QJ
 Drawing Title : Proposed Site Plan
 Drawing No. : 2021/HAZELCLOSE/P10
 Date : 15.10.21
 Scale : 1:100 @ A2

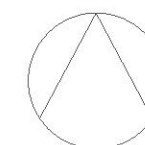



GLEN THOMAS ARCHITECTURE LTD

ARCHITECTURE & DESIGN STUDIO
 112 Kimberley Road, Penylan, Cardiff CF23 5DN
www.glenthomasarchitecture.co.uk
 e. glen@glenthomasarchitecture.co.uk
 t. 07711 383313

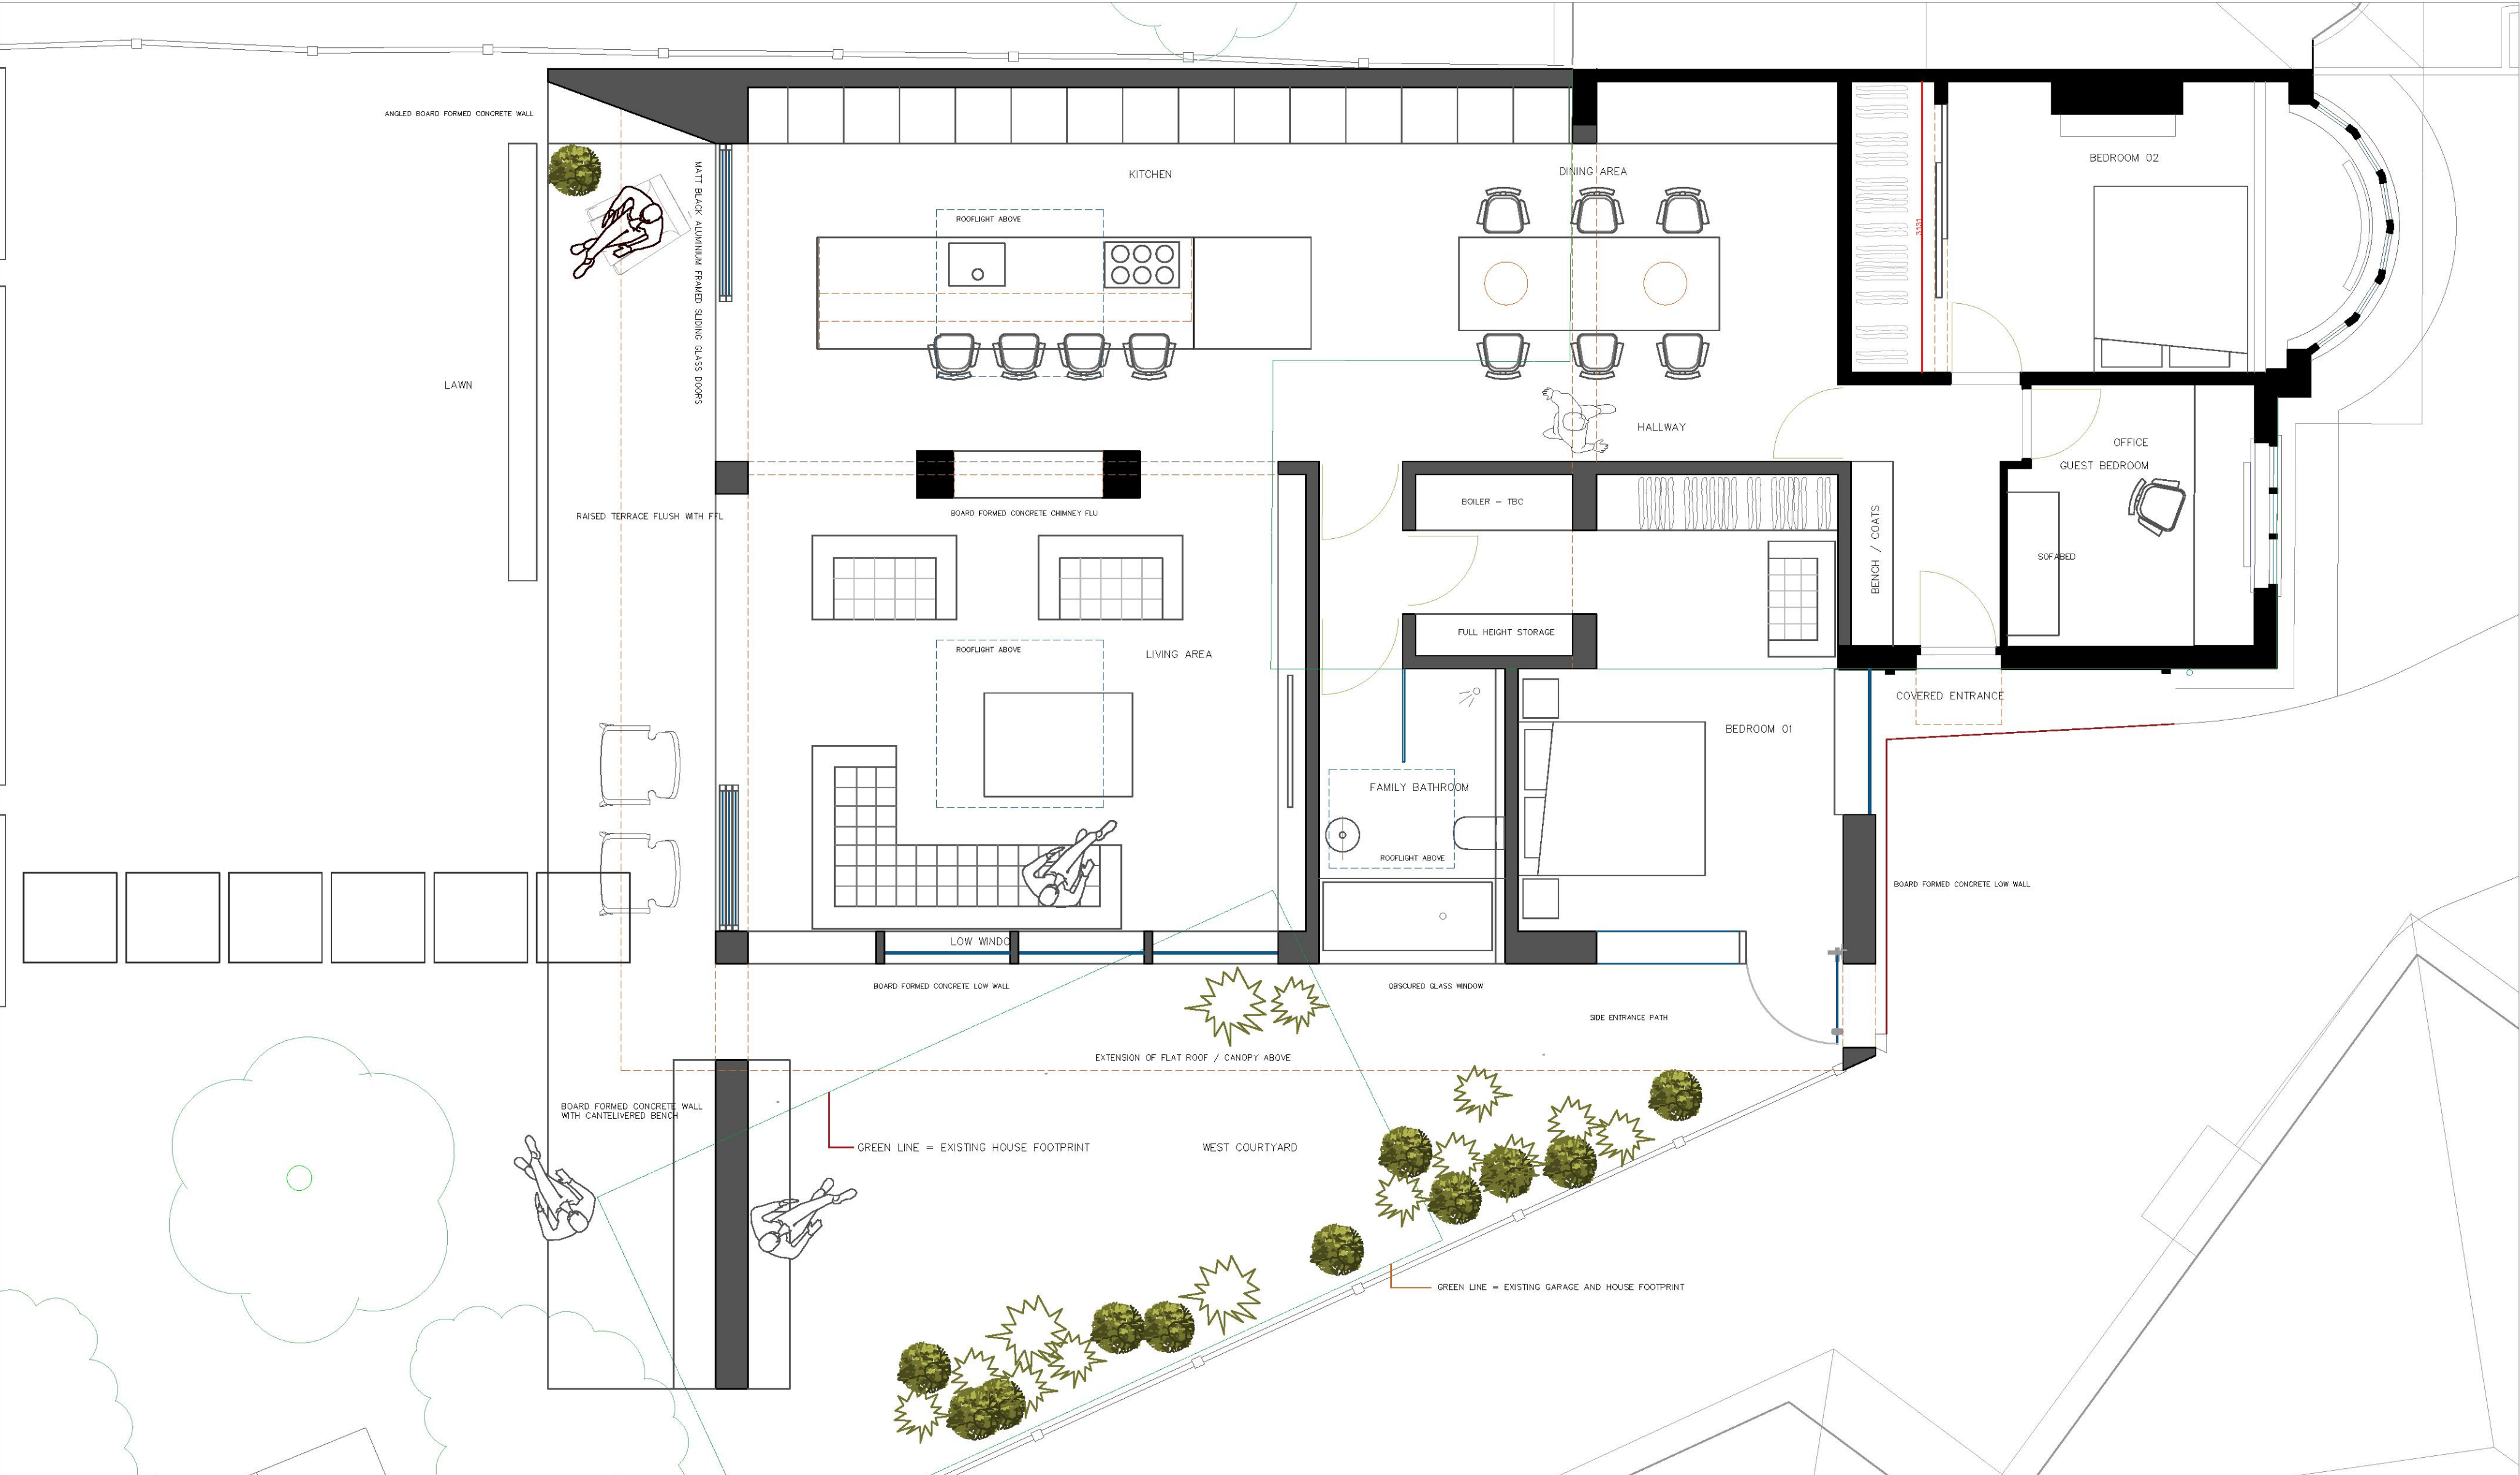

	PLANNING		Client :	Abdul & Nicole Shayek		ARCHITECTURE & DESIGN STUDIO 112 Kimberley Road, Penylan, Cardiff CF23 5DN www.glenthomasarchitecture.co.uk e. glen@glenthomasarchitecture.co.uk t. 07711 383313
			Project :	5 Hazel Close, Hornchurch, RM12 4QJ		
			Drawing Title :	Proposed Ground Floor Plan		
			Drawing No. :	2021/HAZELCLOSE/P11		
			Date :	15.10.21		
Scale :	1:50 @ A2					
			GLEN THOMAS ARCHITECTURE LTD			

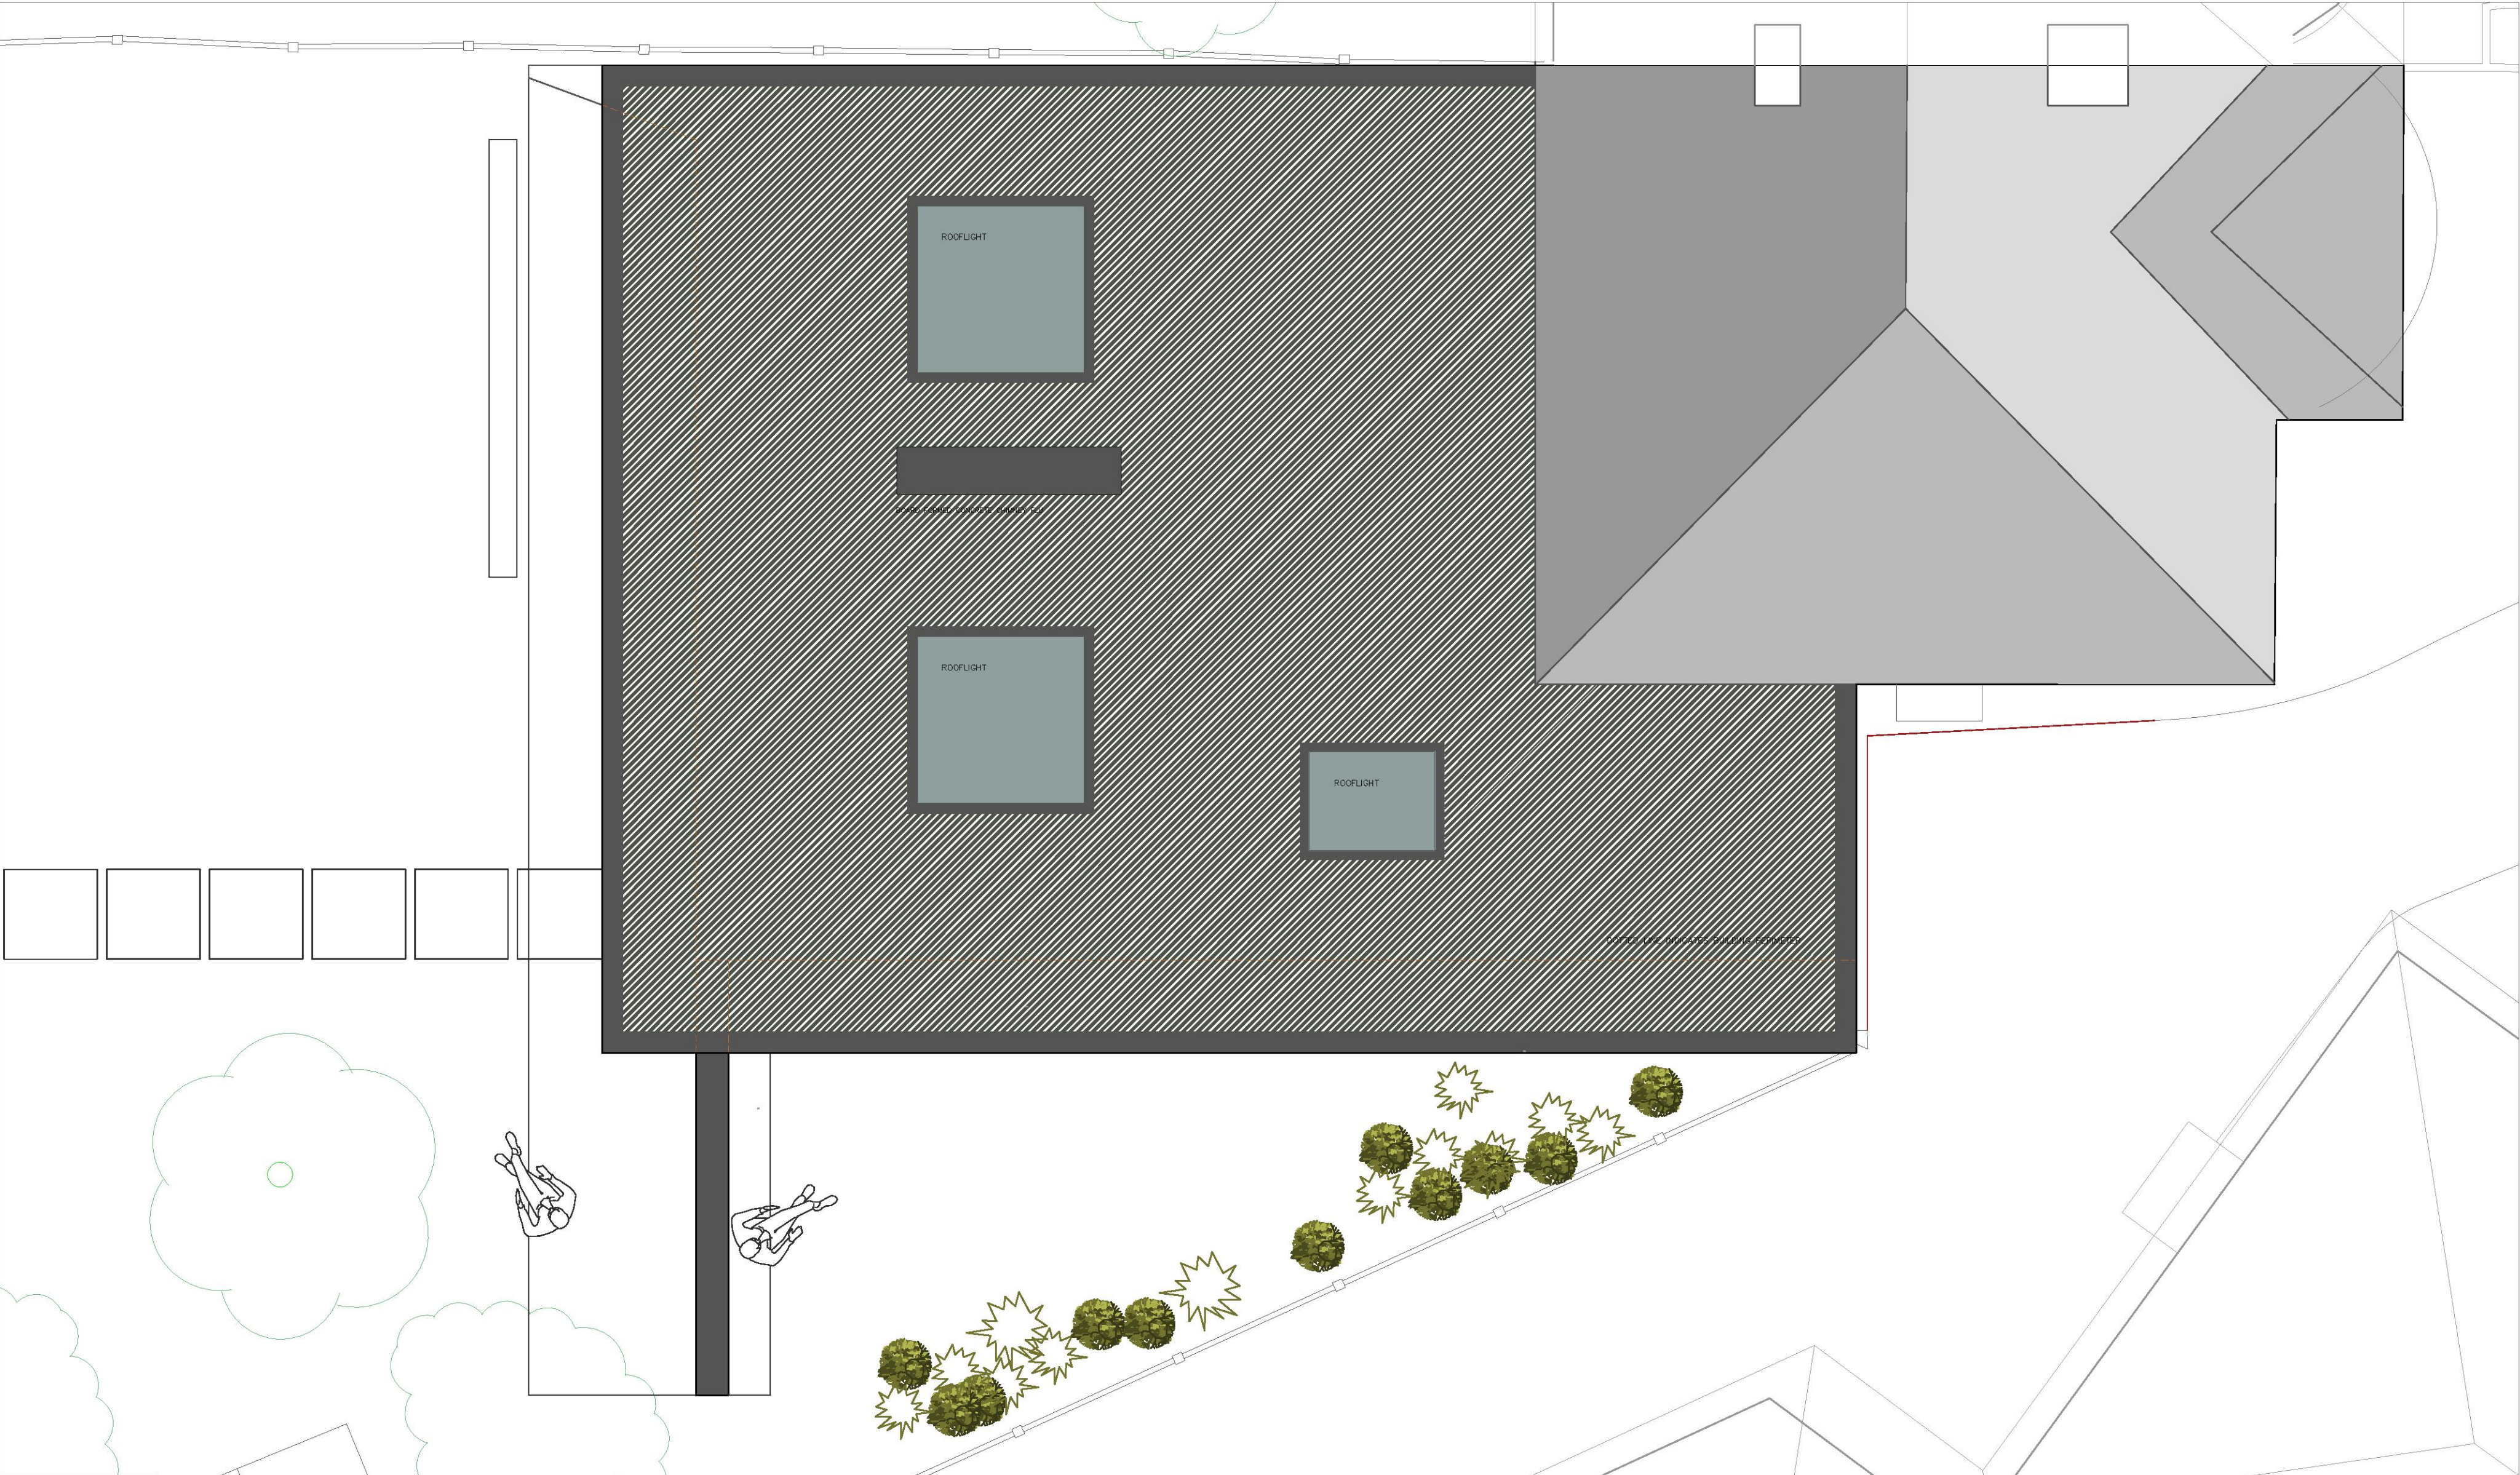

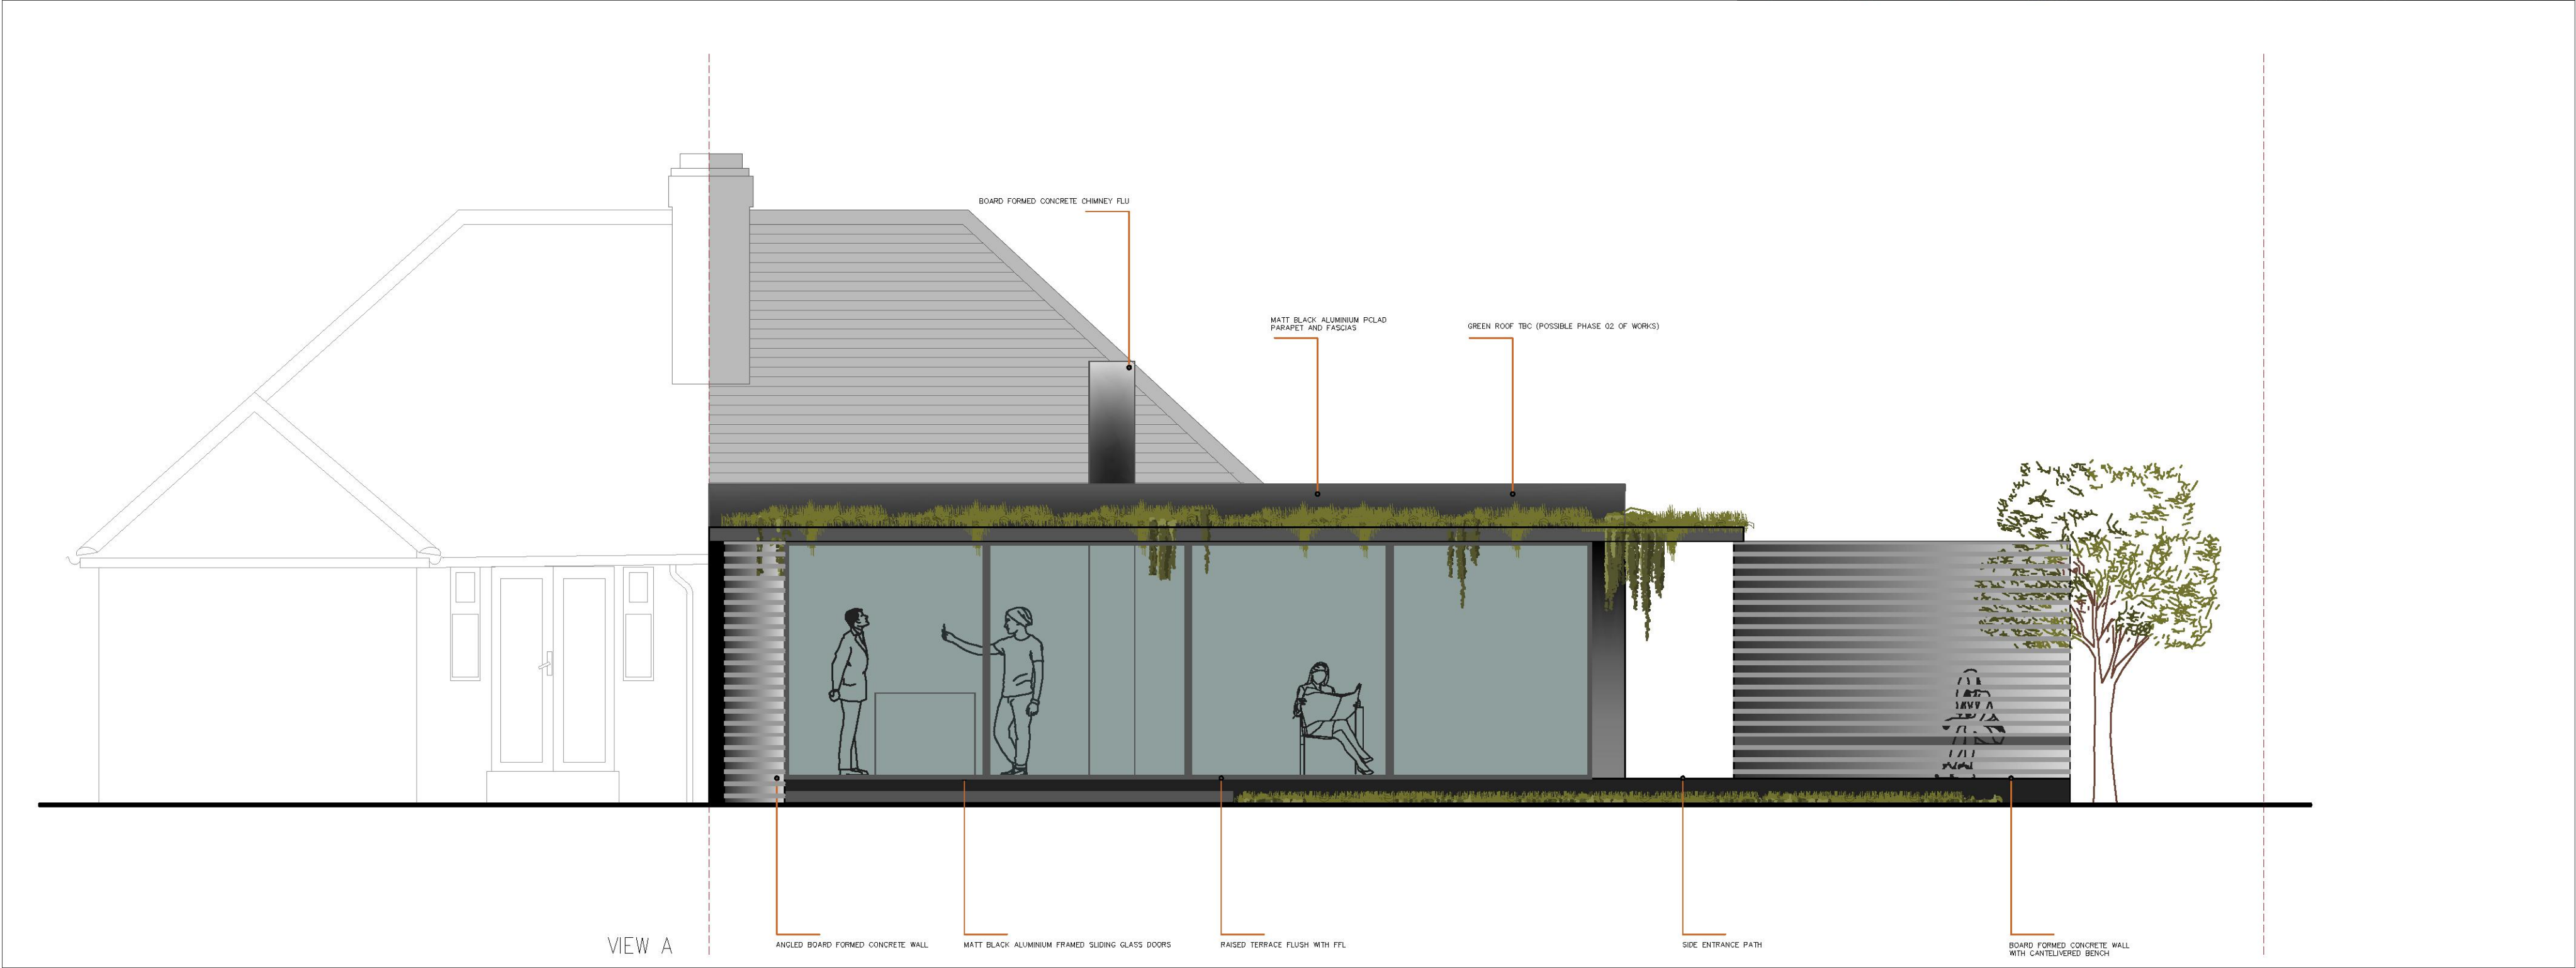


PLANNING

Client : Abdul & Nicole Shayek
Project : 5 Hazel Close, Hornchurch, RM12 4QJ
Drawing Title : Proposed North (Rear) Elevation A
Drawing No. : 2021/HAZELCLOSE/P20
Date : 15.10.21
Scale : 1:50 @ A2

GLEN THOMAS ARCHITECTURE LTD

ARCHITECTURE & DESIGN STUDIO
112 Kimberley Road, Penylan, Cardiff CF23 5DN
www.glenthomasarchitecture.co.uk
e. glen@glenthomasarchitecture.co.uk
t. 07711 383313

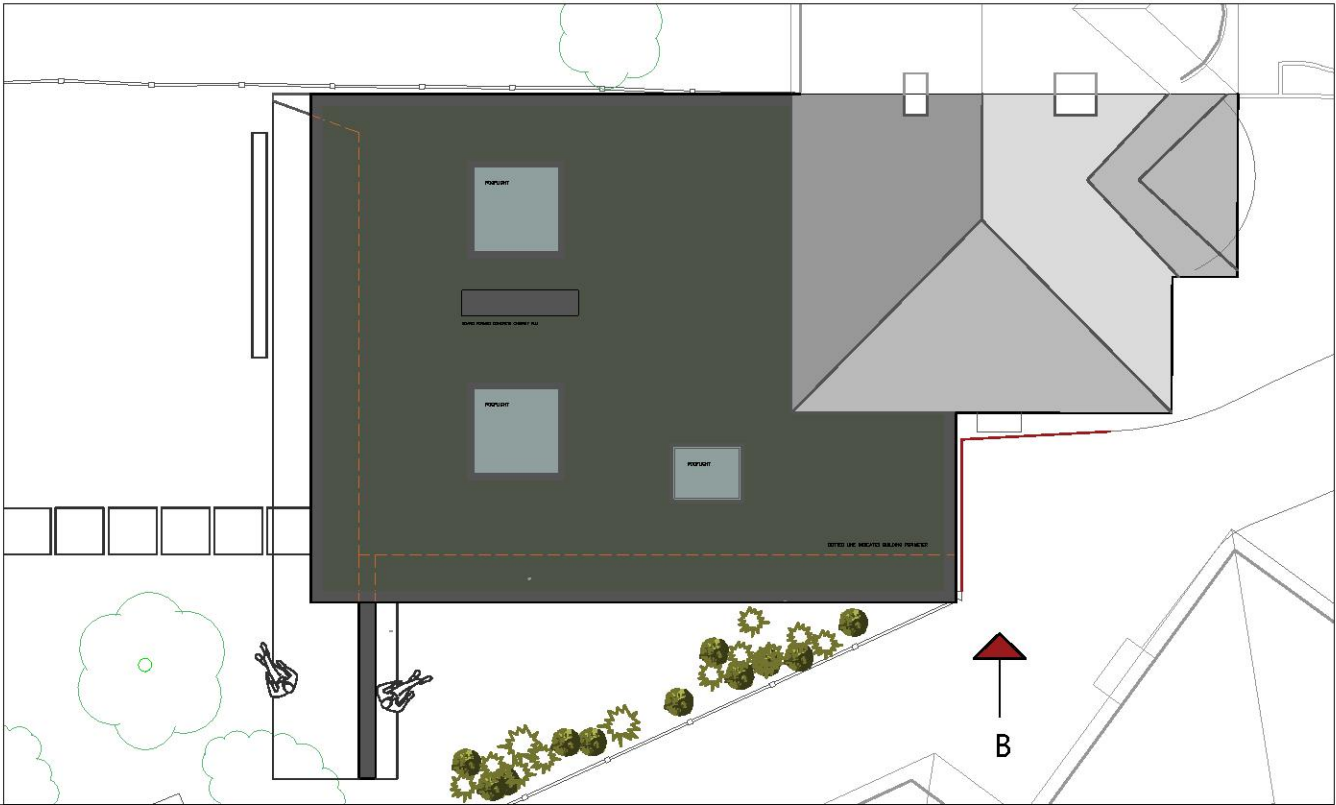

		PLANNING		Client : Abdul & Nicole Shayek Project : 5 Hazel Close, Hornchurch, RM12 4QJ Drawing Title : Proposed West (Side) Elevation B Drawing No. : 2021/HAZELCLOSE/P21 Date : 15.10.21 Scale : 1:50 @ A2	GLEN THOMAS ARCHITECTURE LTD	ARCHITECTURE & DESIGN STUDIO 112 Kimberley Road, Penylan, Cardiff CF23 5DN www.glenthomasarchitecture.co.uk e. glen@glenthomasarchitecture.co.uk t. 07711 383313
--	--	-----------------	--	--	-------------------------------------	--