




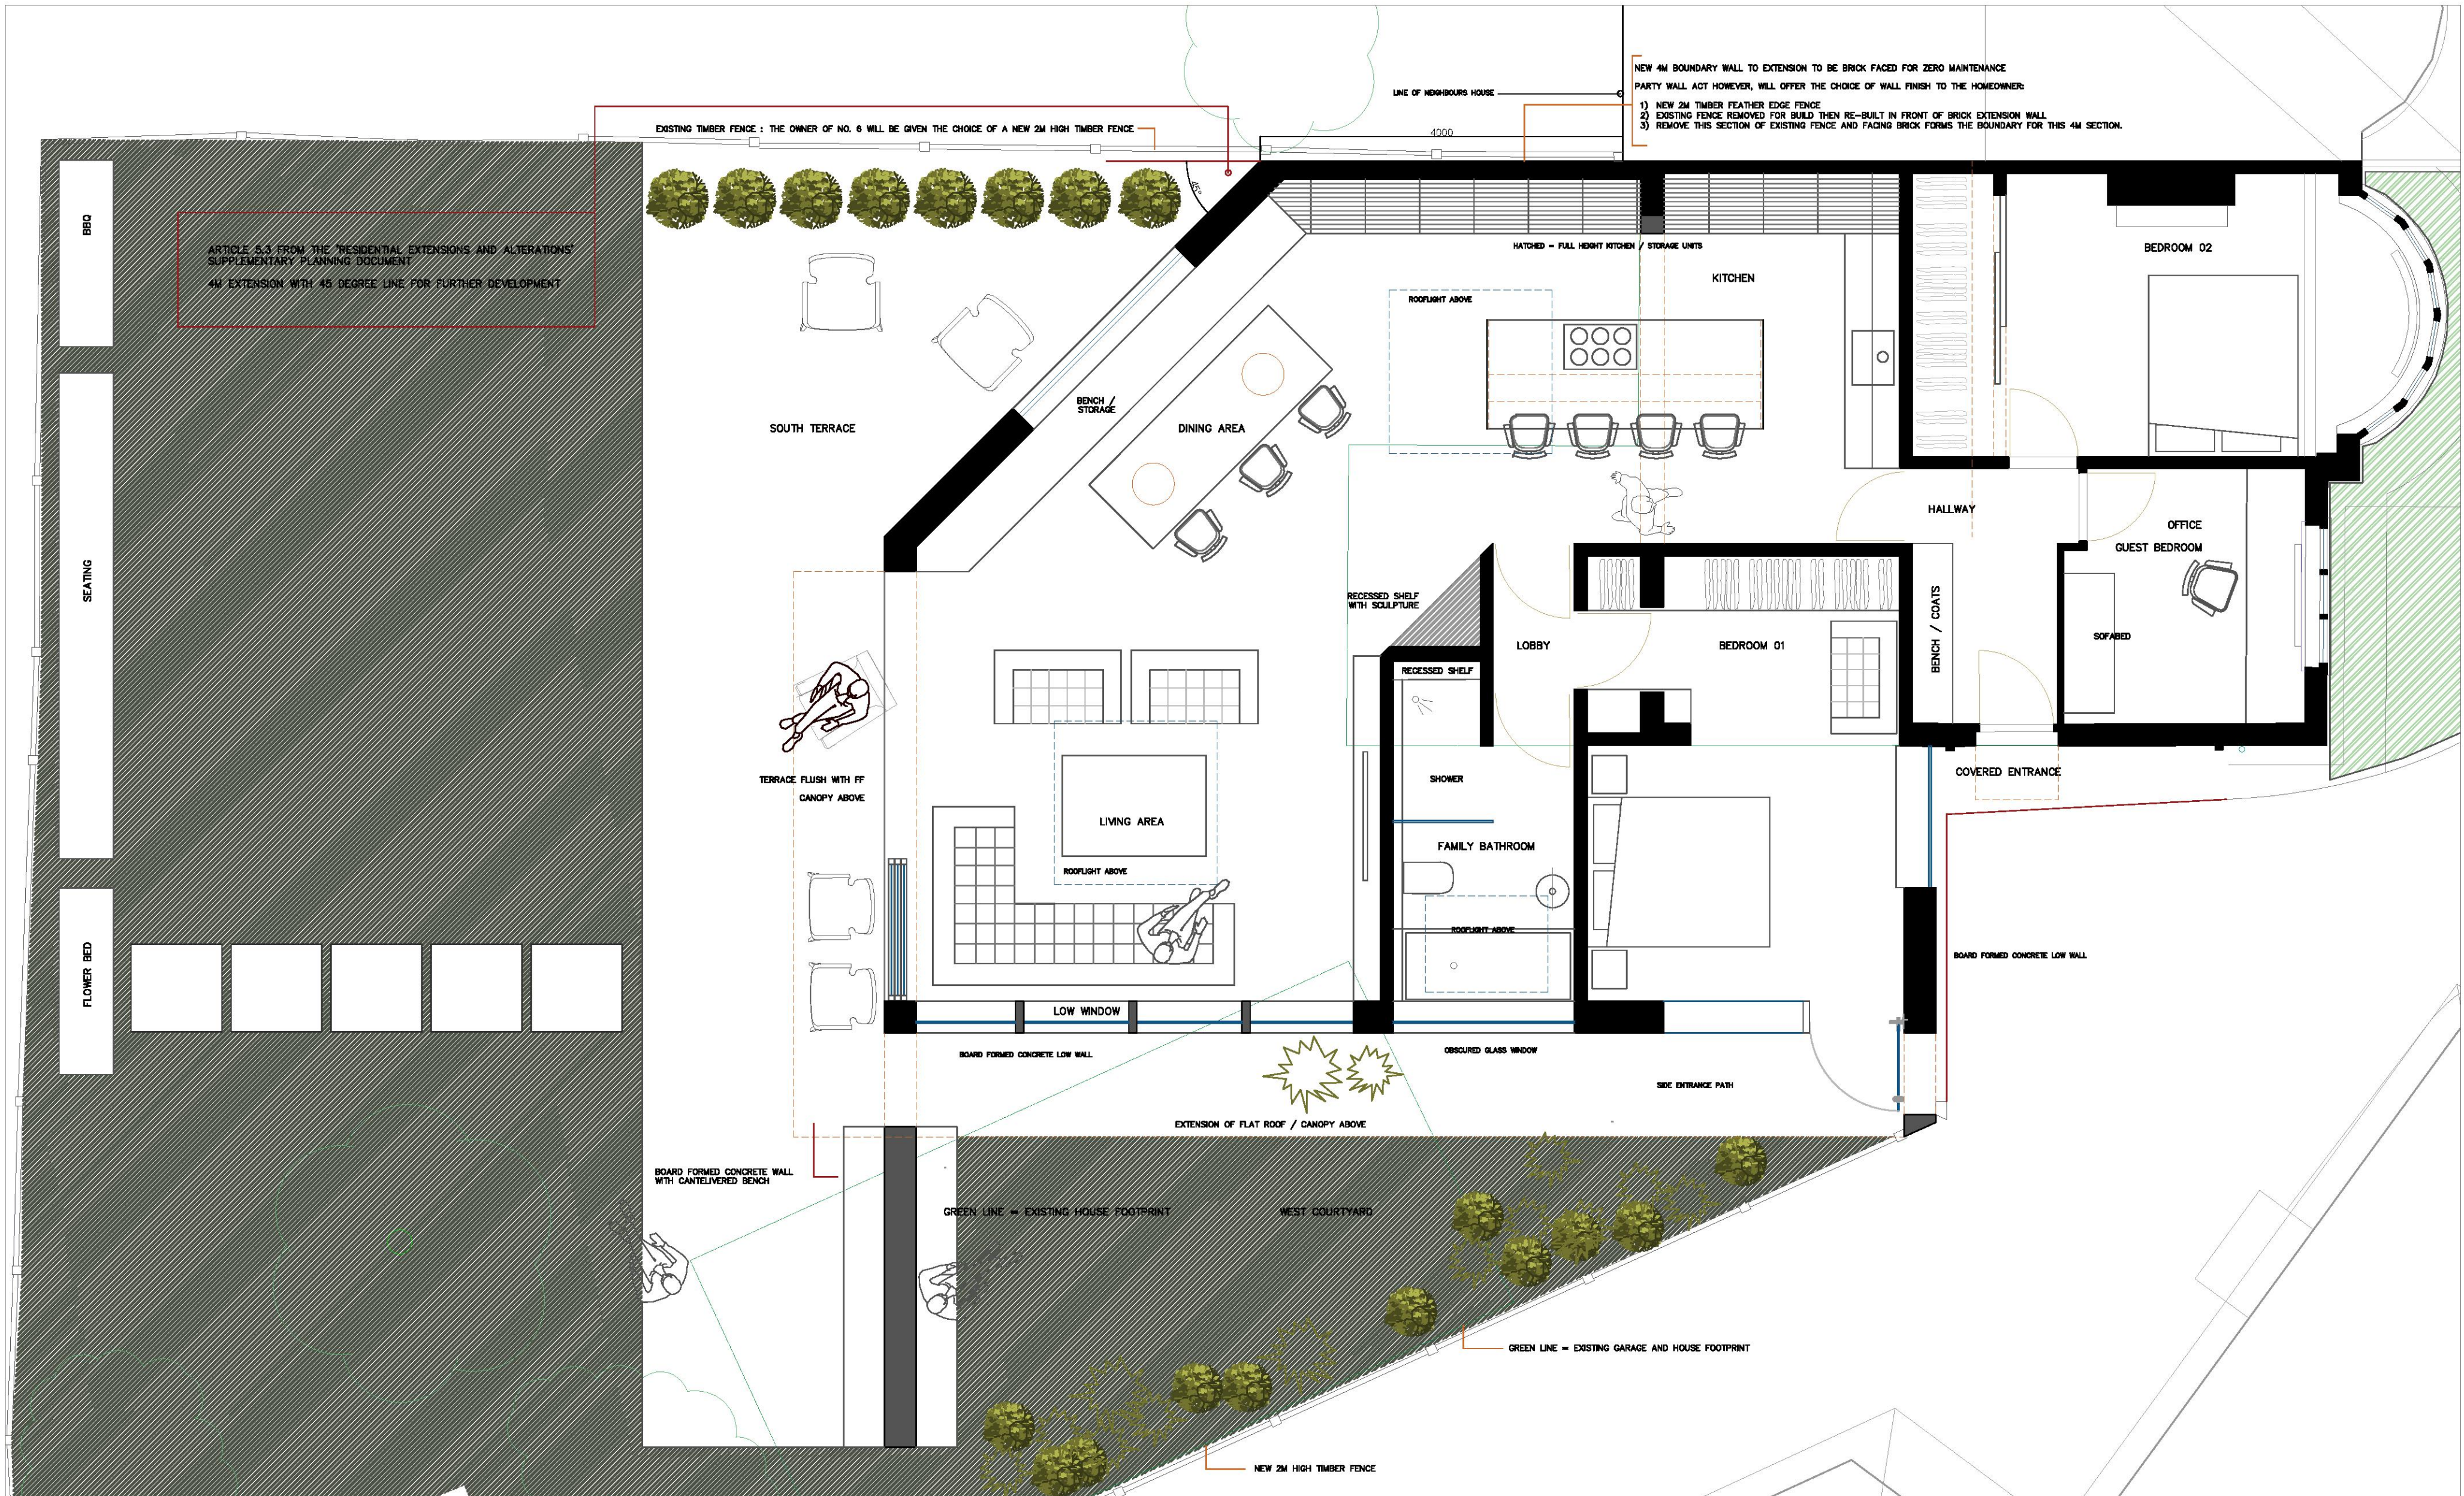

	PLANNING	03.02.22: NOTE ADDED TO INDICATE WALL FINISH ON REAR EXTENSION TO BE FACING BRICK ON NEIGHBOURING SIDE (NO.6) NEW 2M FENCE (TIMBER FEATHER EDGE) TO BE INSTALLED ALONG BOUNDARIES WITH NO. 6 AND NO. 4 FOR PRIVACY	Client : Abdul & Nicole Shayek Project : 5 Hazel Close, Hornchurch, RM12 4QJ Drawing Title : Proposed Ground Floor Plan Drawing No. : 2021/HAZELCLOSE/P11B Date : 17.12.21 Scale : 1:50 @ A2	GLEN THOMAS ARCHITECTURE LTD	ARCHITECTURE & DESIGN STUDIO 112 Kimberley Road, Penylan, Cardiff CF23 5DN www.glenthomasarchitecture.co.uk e. glen@glenthomasarchitecture.co.uk t. 07711 383313
--	-----------------	---	---	-------------------------------------	---

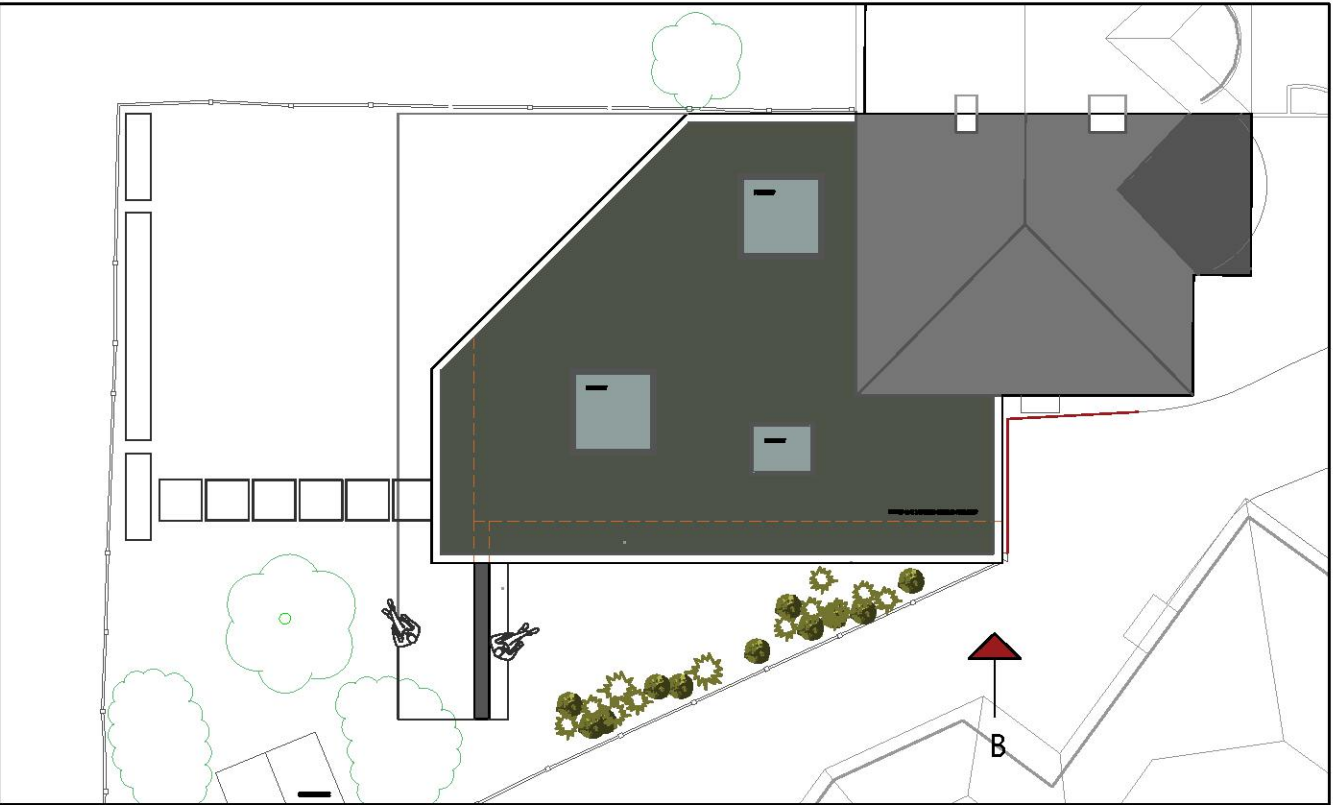

		PLANNING	REVISION B : 04.02.22 – CHIMNEY STACK REMOVED	Client : Abdul & Nicole Shayek Project : 5 Hazel Close, Hornchurch, RM12 4QJ Drawing Title : Proposed West (Side) Elevation B Drawing No. : 2021/HAZELCLOSE/P21B Date : 15.10.21 Scale : 1:50 @ A2	GLEN THOMAS ARCHITECTURE LTD	ARCHITECTURE & DESIGN STUDIO 112 Kimberley Road, Penylan, Cardiff CF23 5DN www.glenthomasarchitecture.co.uk e. glen@glenthomasarchitecture.co.uk t. 07711 383313
--	--	-----------------	--	---	-------------------------------------	--

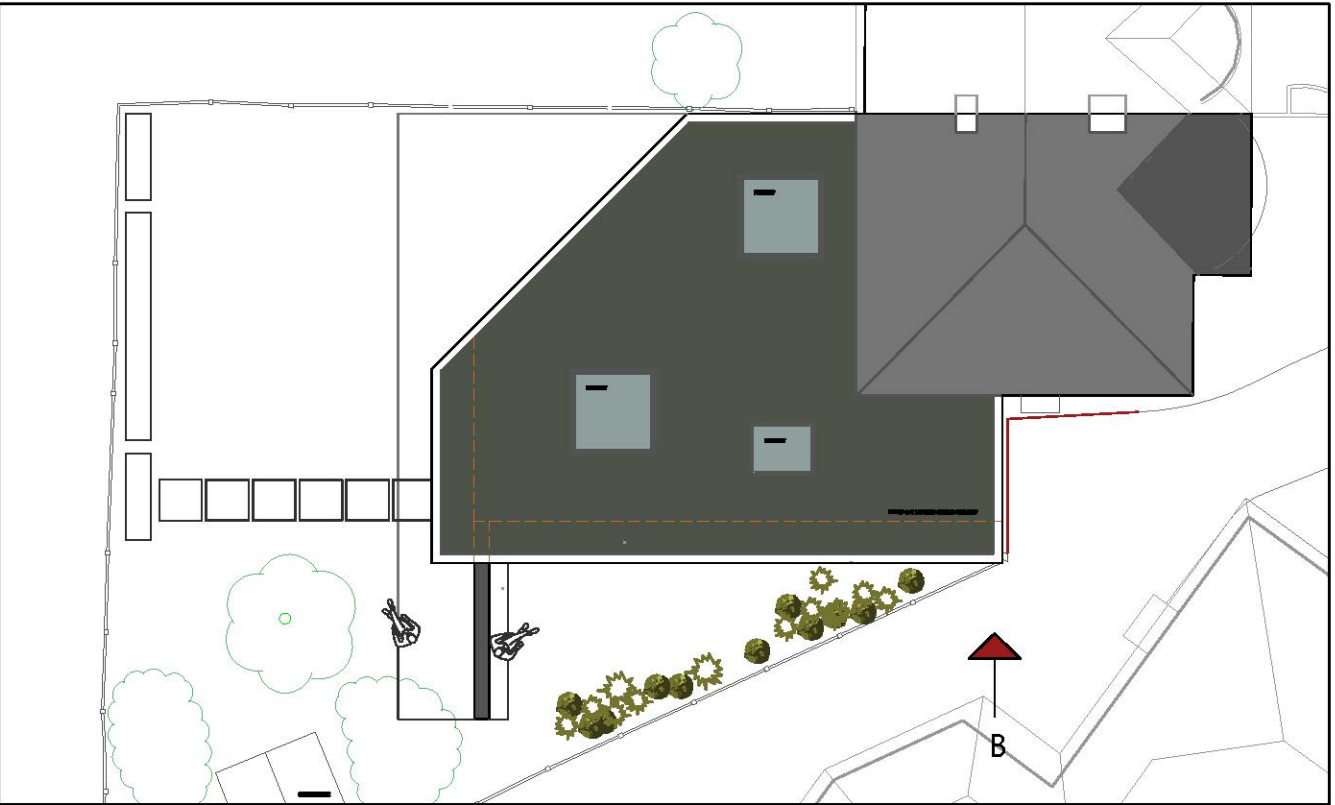

		PLANNING	REVISION B : 04.02.22 – CHIMNEY STACK REMOVED	Client : Abdul & Nicole Shayek Project : 5 Hazel Close, Hornchurch, RM12 4QJ Drawing Title : Proposed West (Side) Elevation B Drawing No. : 2021/HAZELCLOSE/P21B Date : 15.10.21 Scale : 1:50 @ A2	GLEN THOMAS ARCHITECTURE LTD	ARCHITECTURE & DESIGN STUDIO 112 Kimberley Road, Penylan, Cardiff CF23 5DN www.glenthomasarchitecture.co.uk e. glen@glenthomasarchitecture.co.uk t. 07711 383313
--	--	-----------------	--	---	-------------------------------------	--

