


0 12.5 25 37.5 50 62.5 M
Meters @ 1:1250 @ A3

0 5 10 15 20 25 M
Meters @ 1:500 @ A3

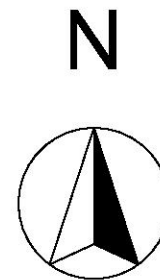

LOCATION MAP scale 1:1250



PROPOSED BLOCK PLAN scale 1:500

COPYRIGHT: The contents of this drawing may not be reproduced in whole or in part without express written consent of ARKSS Design Limited.

Drawings to be read in conjunction with relevant drawing and specs. Any discrepancies are to be pointed to the Agent/Engineer/Contractor. The agent is not liable for any faults not raised.

PLANNING ISSUE

Scale: 1:500, 1:1250@A3

Date: FEB 2022

Project Title:
PROPOSED OUTBUILDING AT
10 VICTORY ROAD, RAINHAM,
RM13 7RS

Drawing Title:
**LOCATION MAP
& BLOCK PLAN**


Project no:
2010019

Drawing no:
PL01


Revision:

Revision Detail Date:

E.mail:
contact@arkssdesign.co.uk
Tel: 0208 0905070
Mob: 078 2555 7465

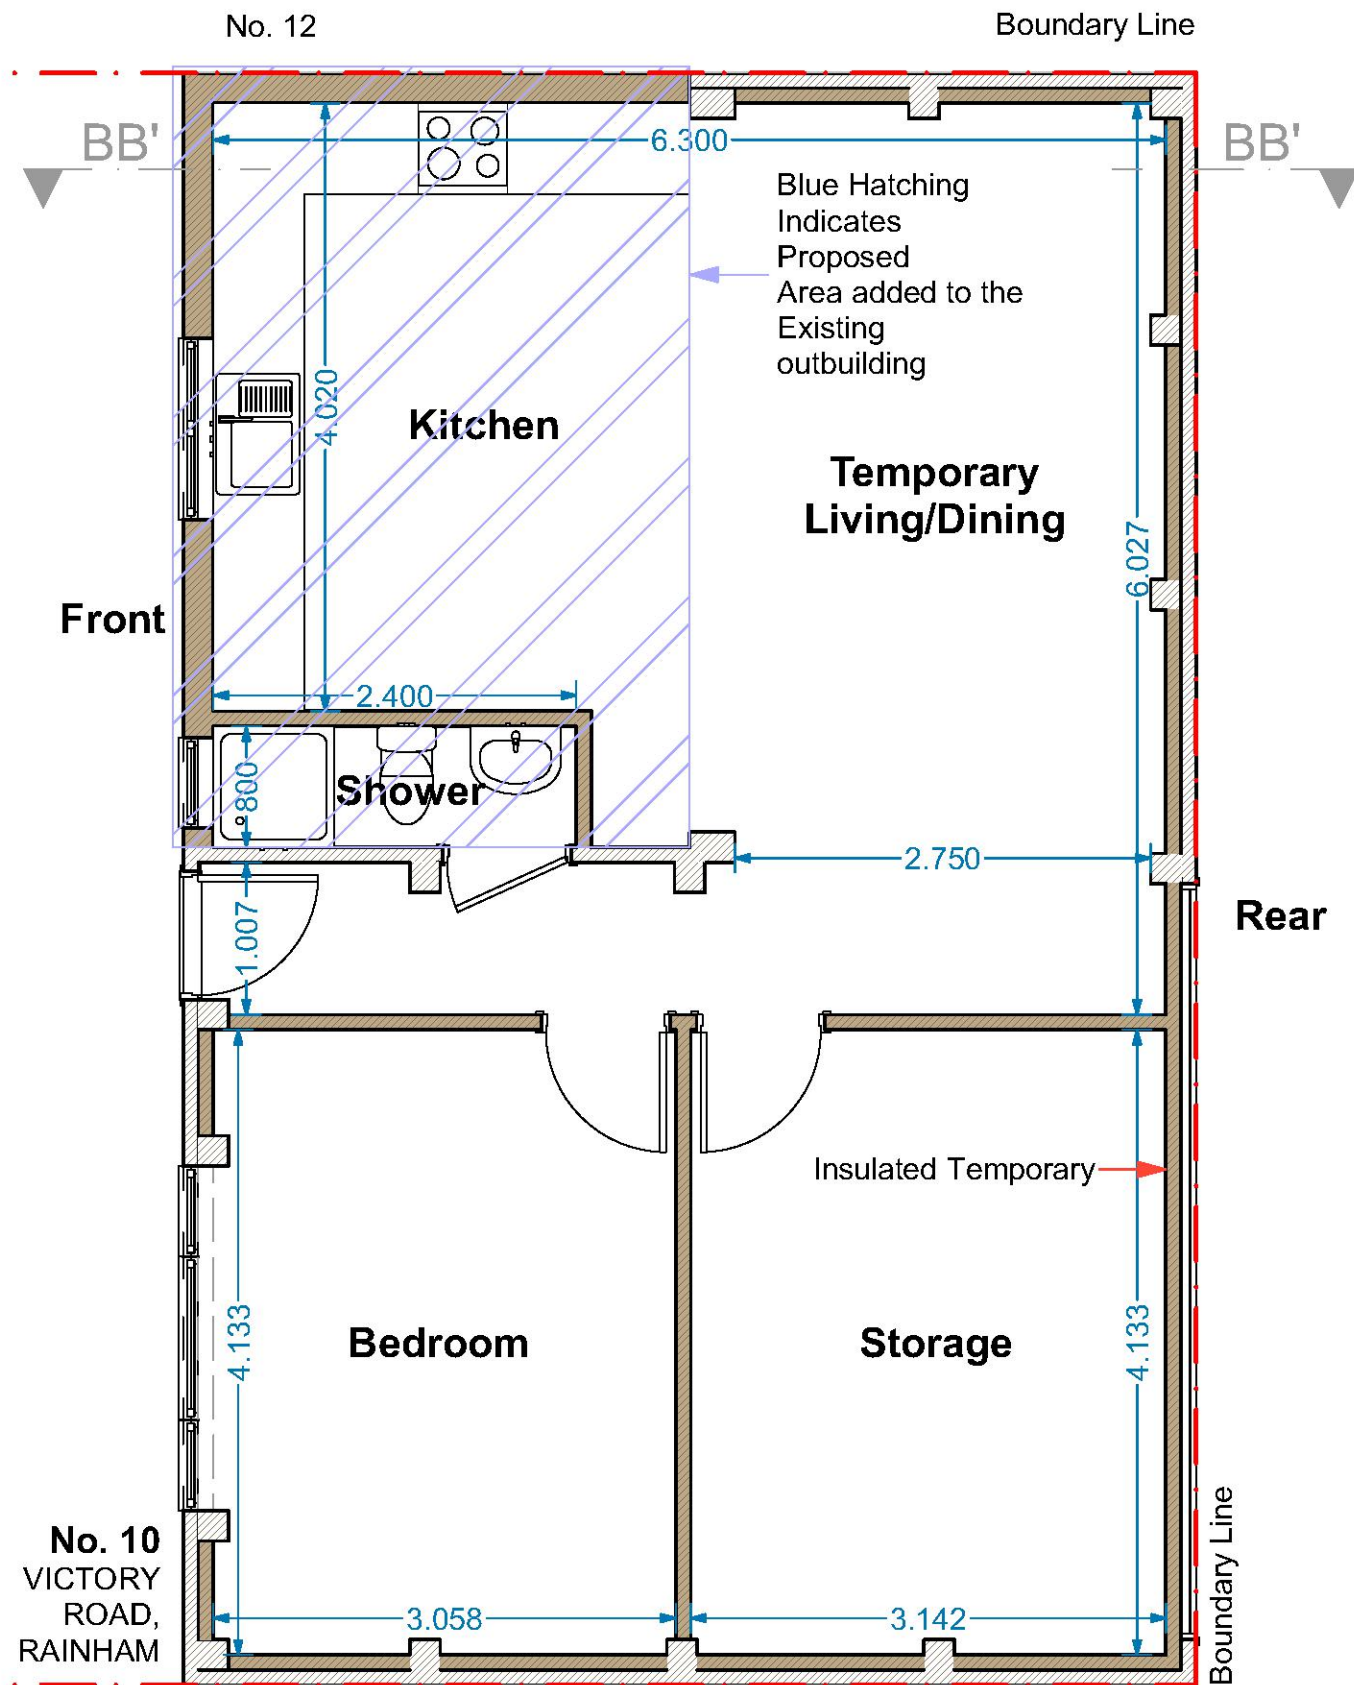

Proposed Ground Floor Plan 1:50

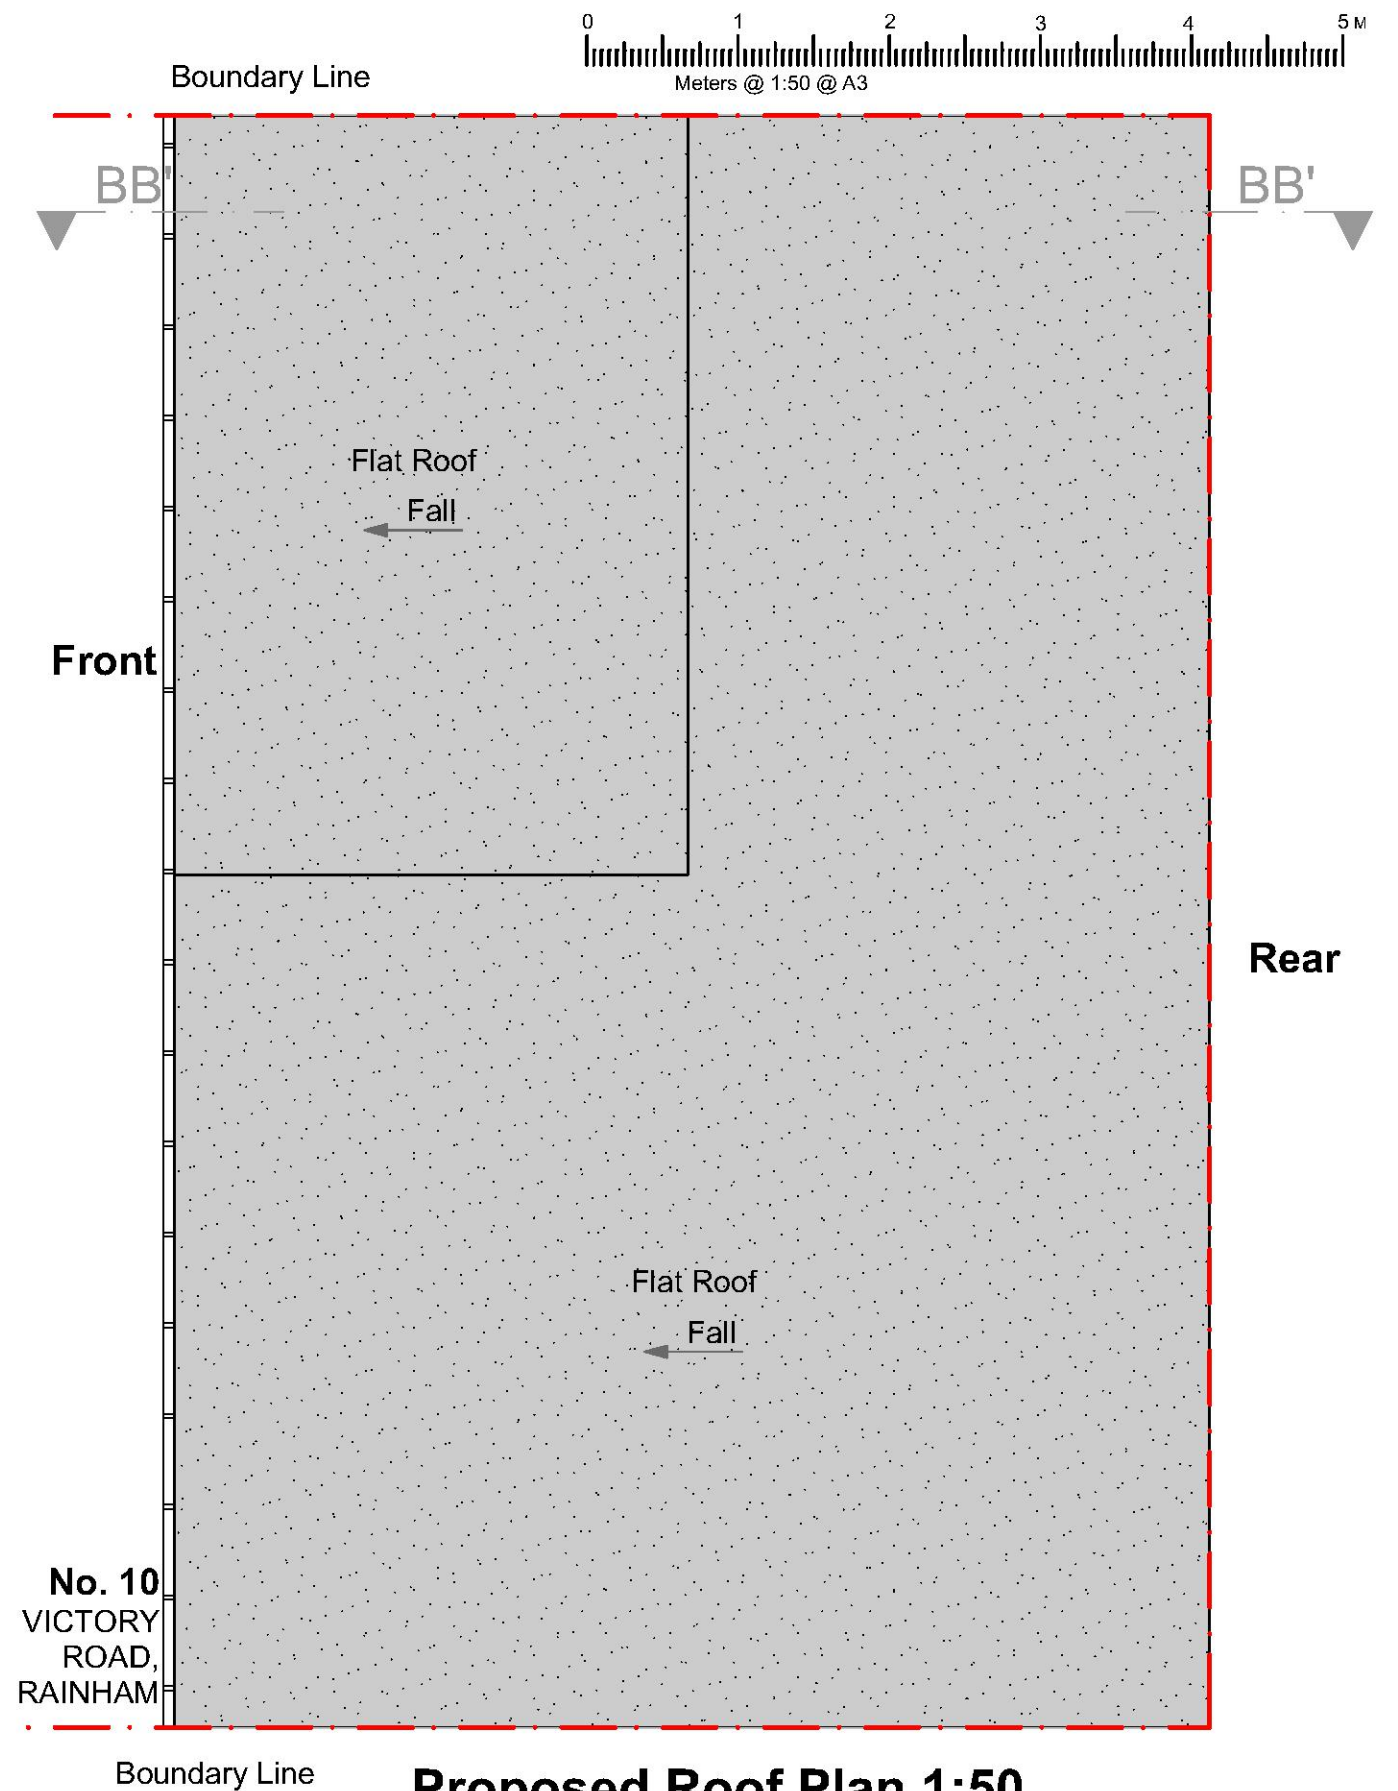

Proposed Roof Plan 1:50

COPYRIGHT: The contents of this drawing may not be reproduced in whole or in part without express written consent of ARKSS Design Studio Limited.

Drawings to be read in conjunction with relevant drawing and specs. Any discrepancies are to be pointed to the Agent/Engineer/Contractor. The agent is not liable for any faults not raised.

PLANNING ISSUE

Scale: 1:50@A3

Date: FEB 2022

Project Title:
PROPOSED OUTBUILDING AT
10 VICTORY ROAD, RAINHAM,
RM13 7RS

Drawing Title:

PROPOSED PLAN

Project no:

2010019

Drawing no:


PL02

Revision:

A

Revision Detail Date:


E.mail:
contact@arkssdesign.co.uk
Tel: 0208 0905070
Mob: 078 2555 7465

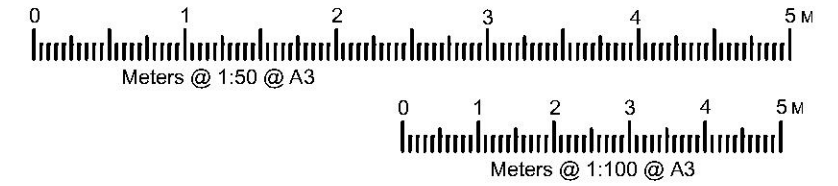


Proposed Front Elevation 1:50

All proposed materials to match existing materials by colour and texture


Any Side Window to be obscure glazing and, non openable below 1.7m

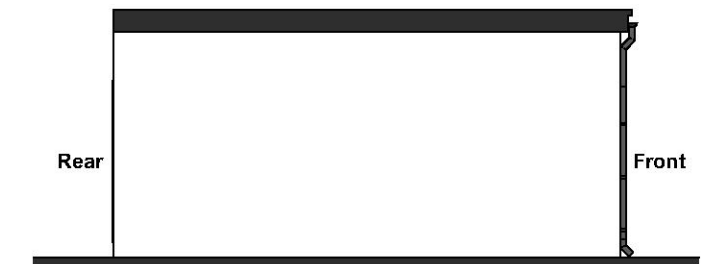

Proposed Side Elevation 1:100

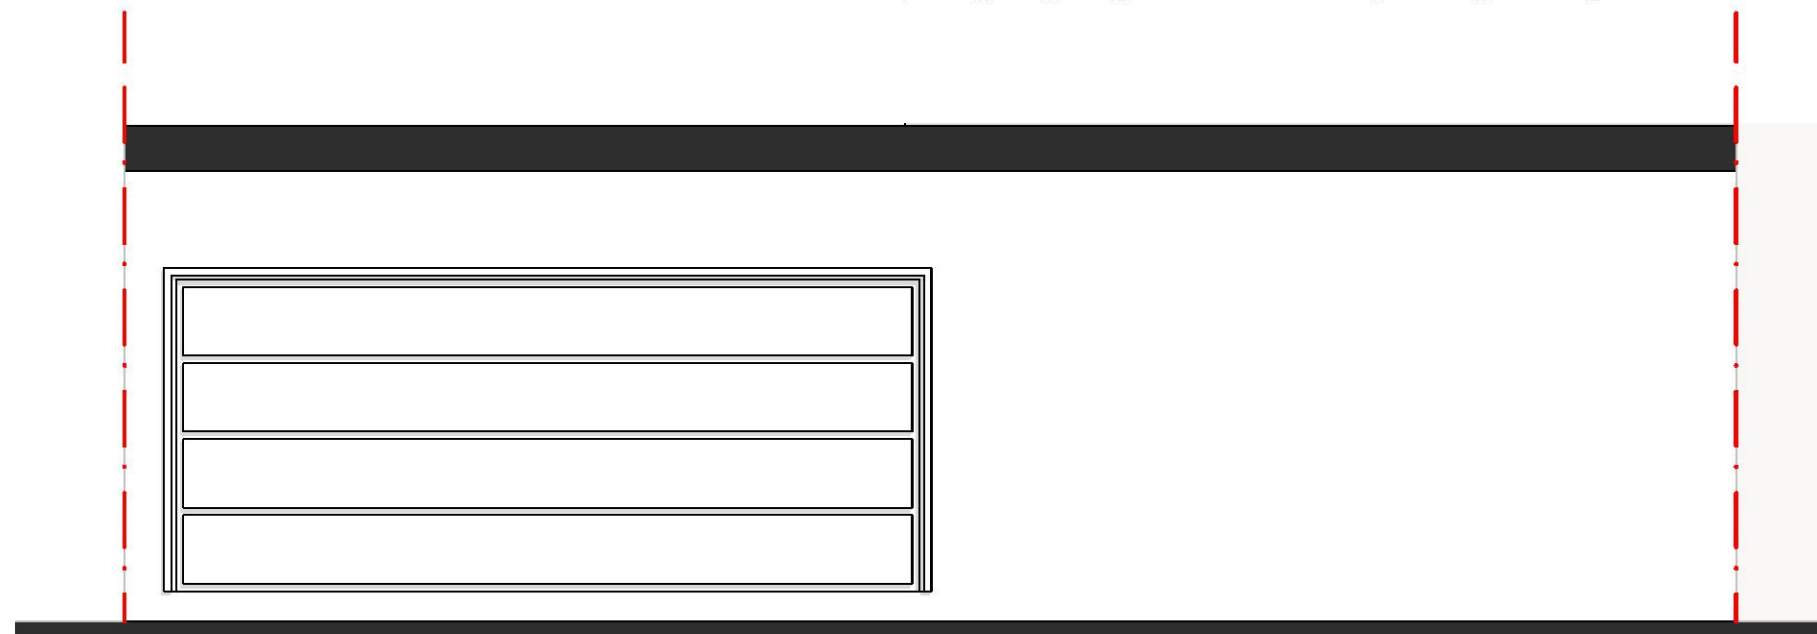

Existing Rear Elevation 1:50

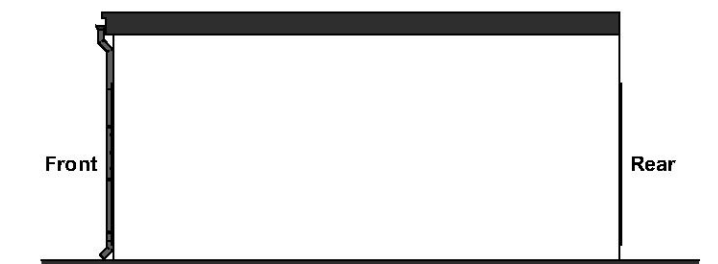

Proposed Side Elevation 1:100

COPYRIGHT: The contents of this drawing may not be reproduced in whole or in part without express written consent of ARKSS Design Studio Limited.

Drawings to be read in conjunction with relevant drawing and specs. Any discrepancies are to be pointed to the Agent/Engineer/Contractor. The agent is not liable for any faults not raised.

PLANNING ISSUE

Scale: 1:50, 1:100@A3

Date: FEB 2022

Project Title:
PROPOSED OUTBUILDING AT
10 VICTORY ROAD, RAINHAM,
RM13 7RS

Drawing Title:
**PROPOSED
ELEVATIONS**



Project no:
2010019

Drawing no:
PL03

Revision:
A

Revision Detail Date:

E.mail:
contact@arkssdesign.co.uk
Tel: 0208 0905070
Mob: 078 2555 7465

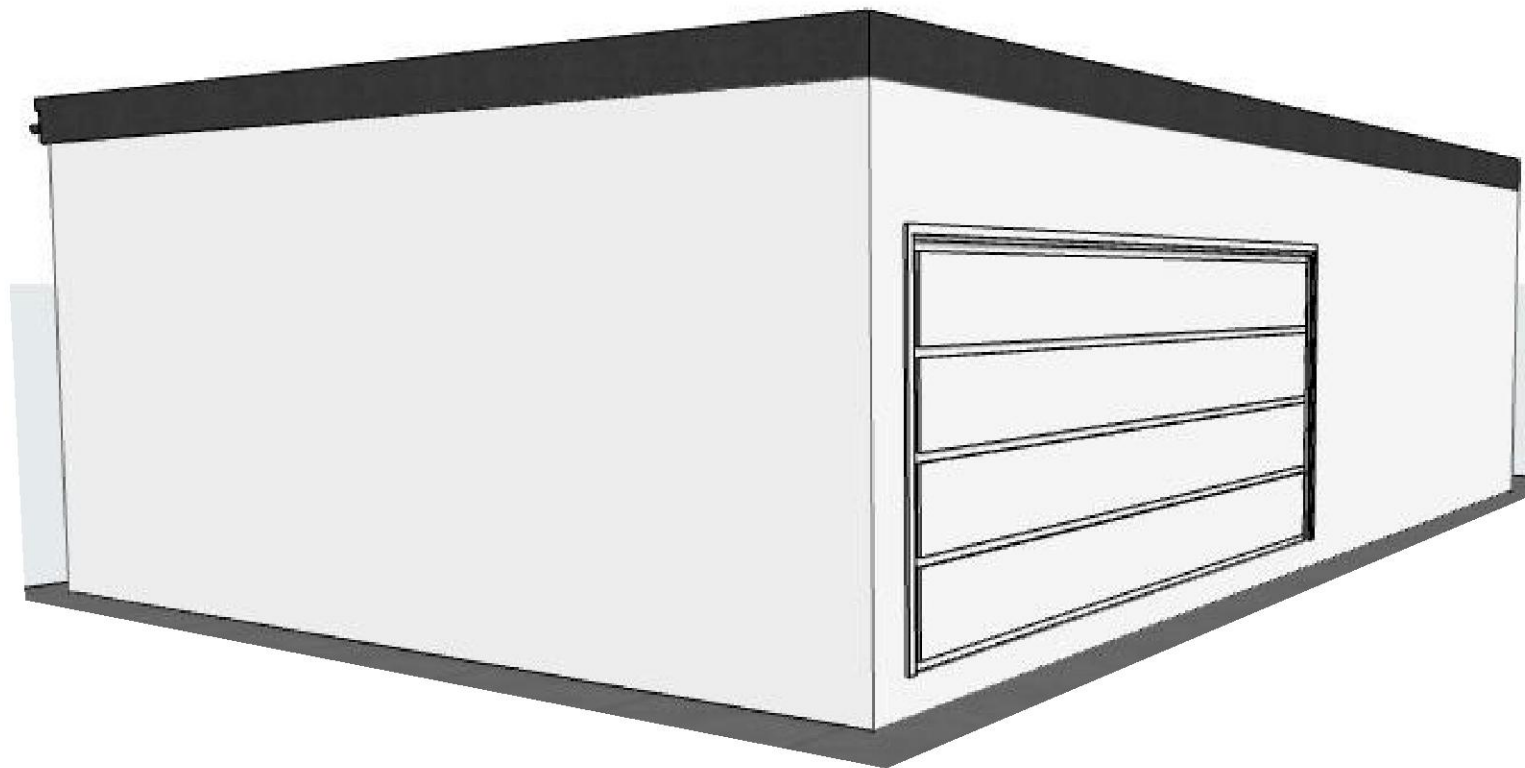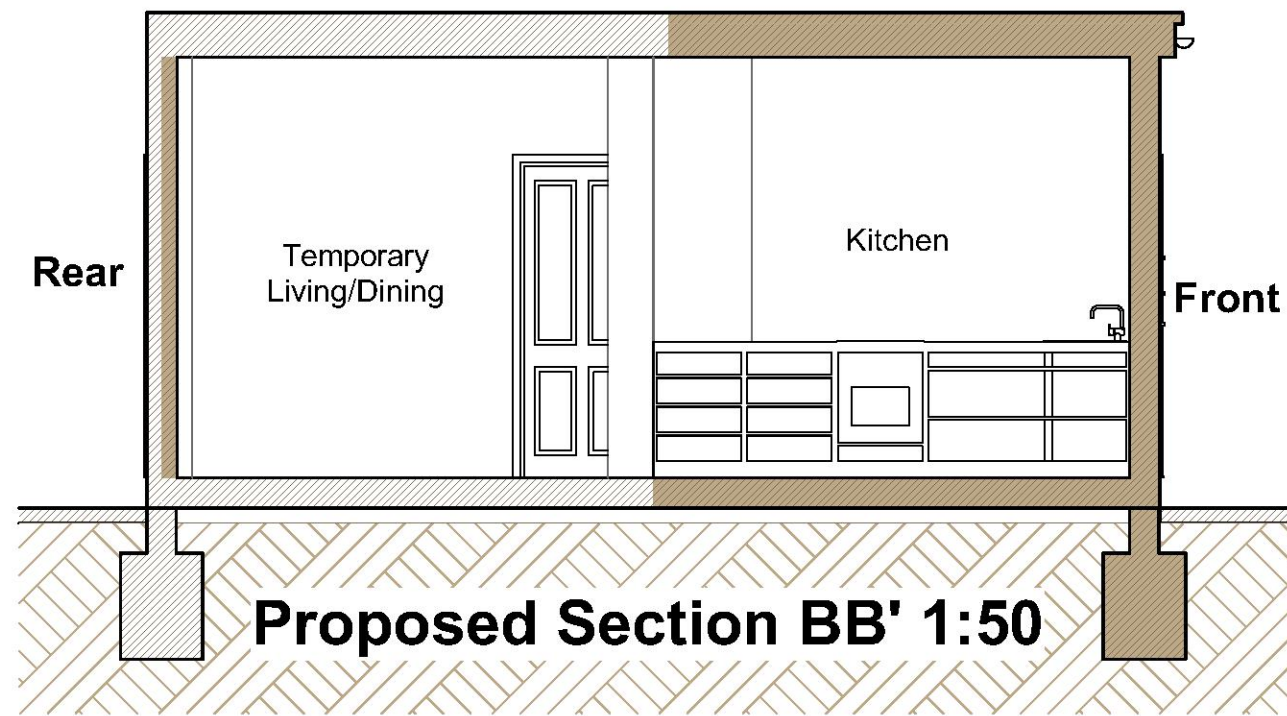

COPYRIGHT: The contents of this drawing may not be reproduced in whole or in part without express written consent of ARKSS Design Limited.

Drawings to be read in conjunction with relevant drawing and specs. Any discrepancies are to be pointed to the Agent/Engineer/Contractor. The agent is not liable for any faults not raised.

PLANNING ISSUE

Scale: @A3

Date: FEB 2022

Project Title:
PROPOSED OUTBUILDING AT
10 VICTORY ROAD, RAINHAM,
RM13 7RS

Drawing Title:
**PROPOSED
SECTION & 3D**

Project no:
2010019

Drawing no:
PL04

Revision:
A

Revision Detail Date:

E.mail:
contact@arkssdesign.co.uk
Tel: 0208 0905070
Mob: 078 2555 7465