




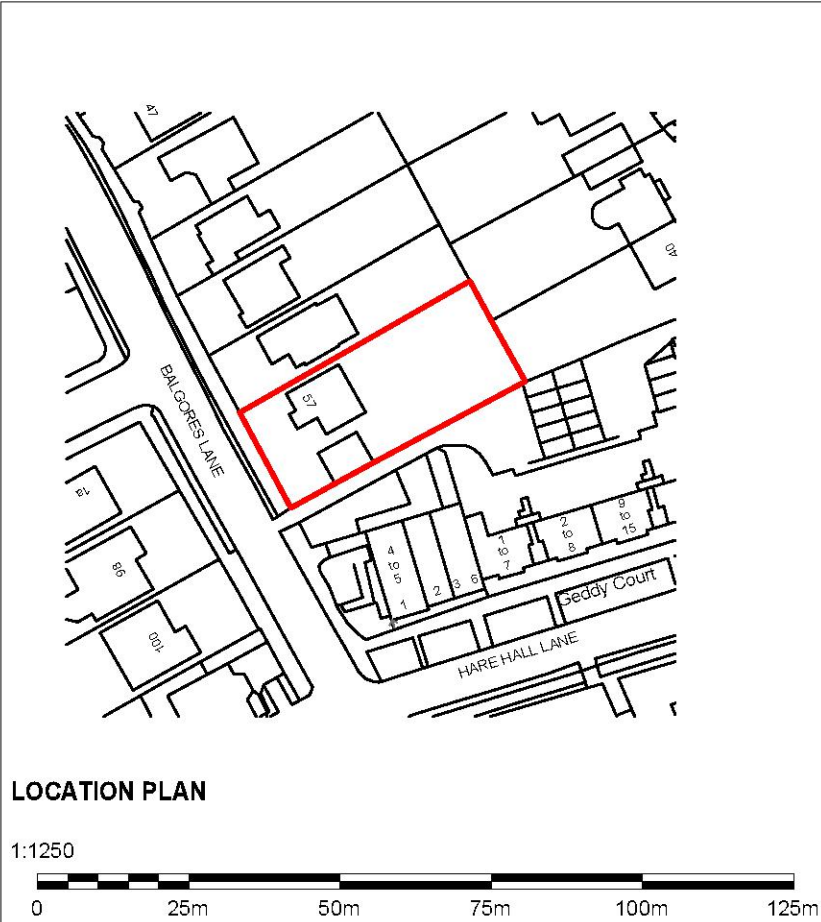

LOCATION PLAN

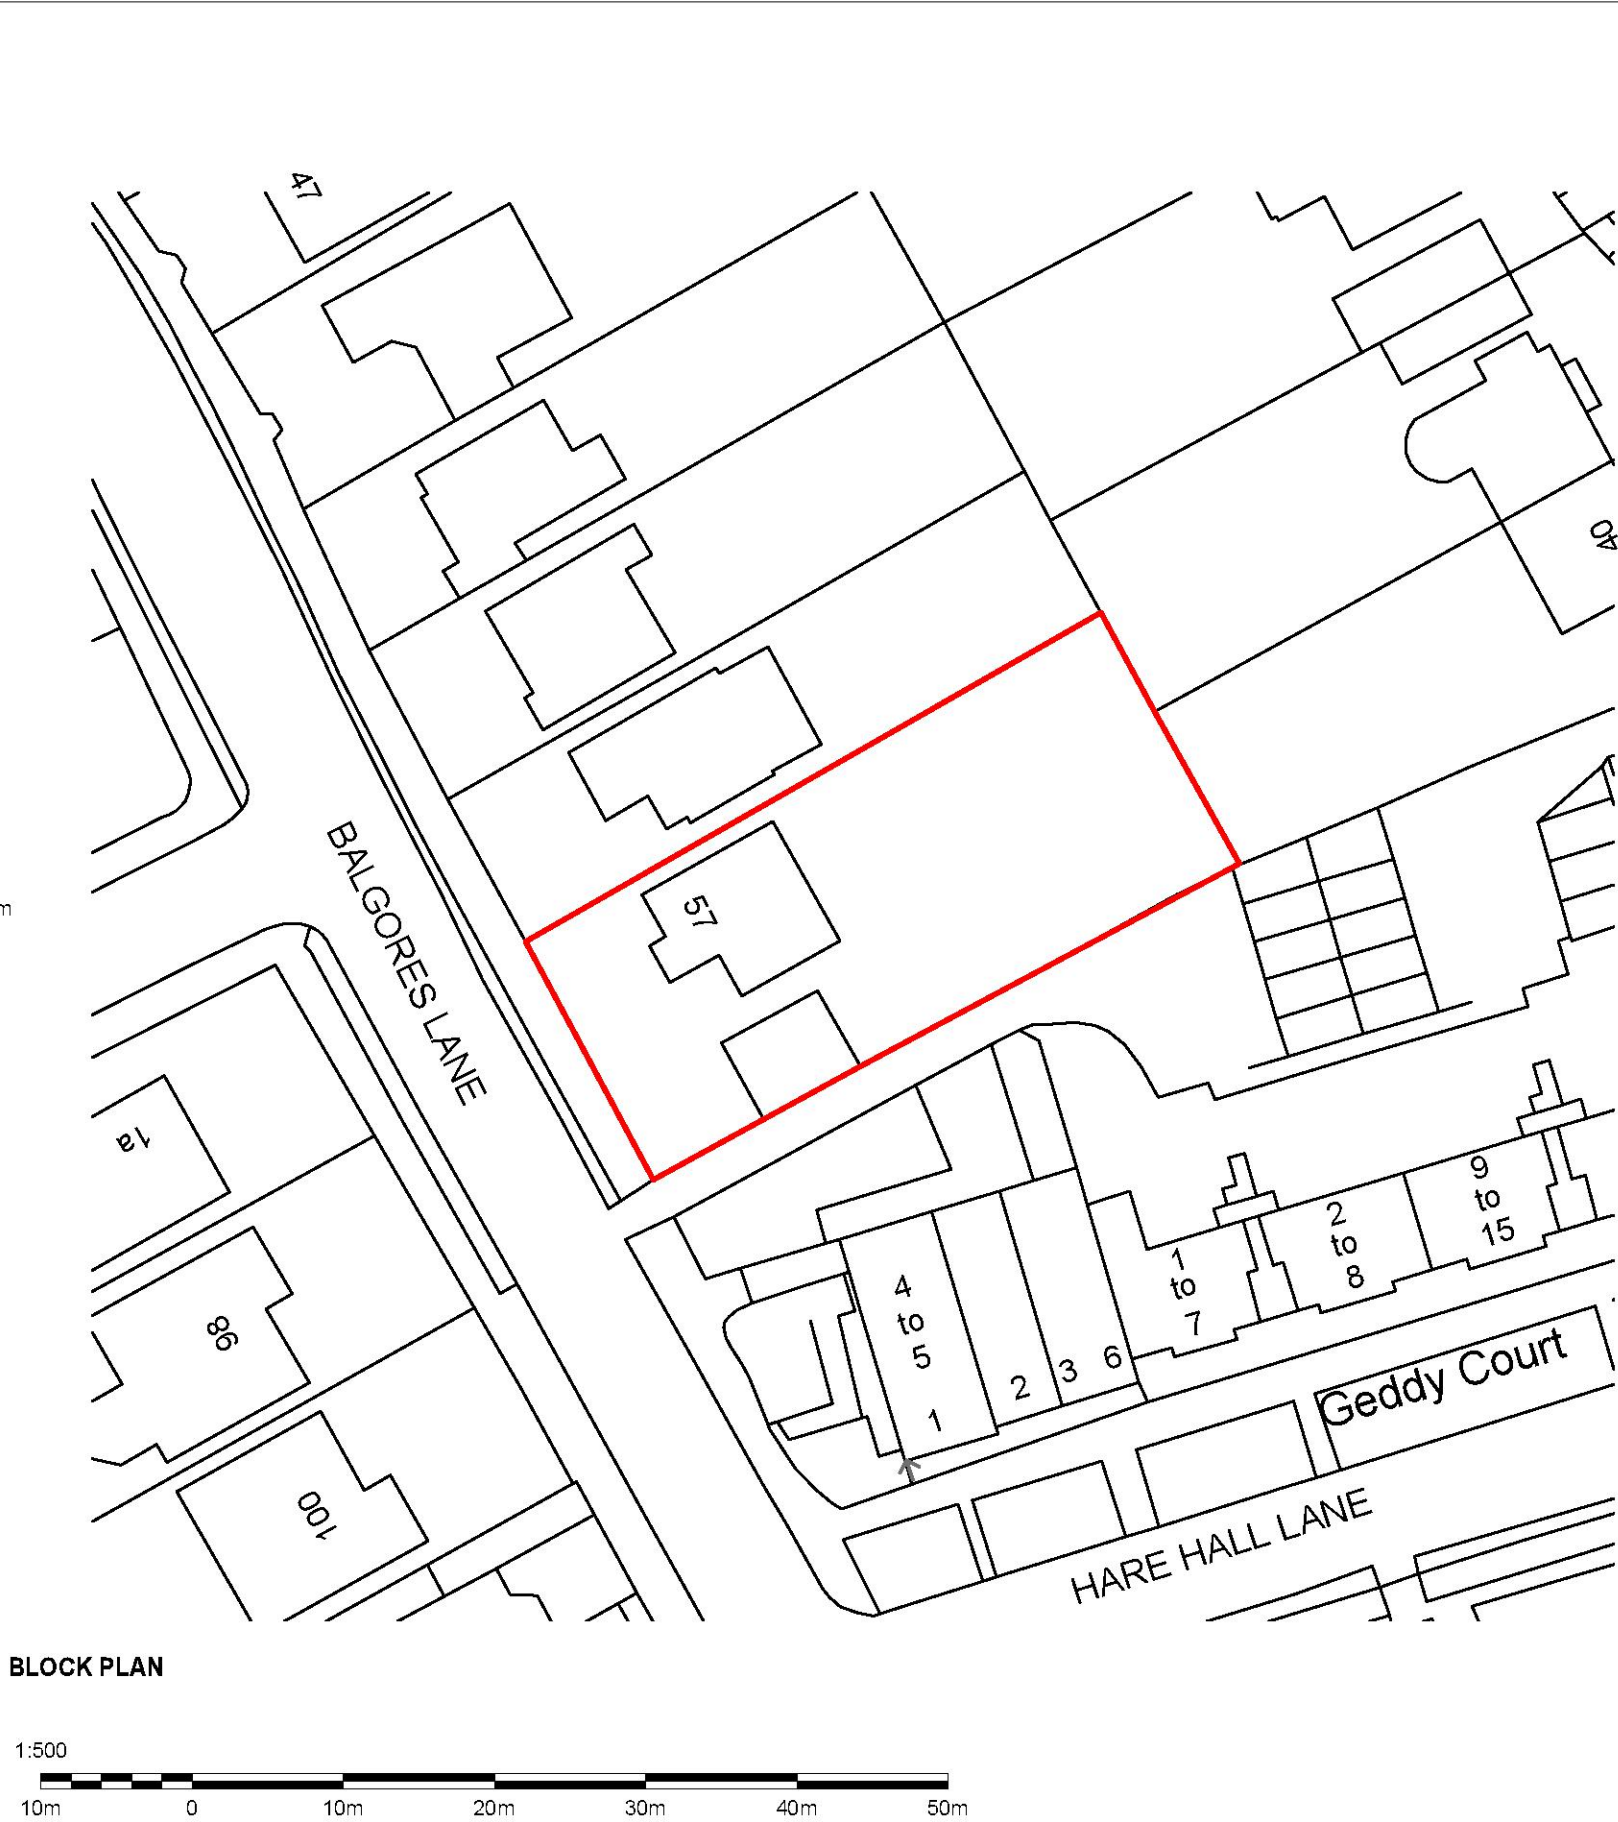

BLOCK PLAN

 


General Notes

Dimensions shall not be scaled from these drawings in preference to figured dimensions.



Any error or omission shall be reported to the Surveyors before proceeding with the work.

Figured dimensions and levels should be verified by the Contractor on site before construction or manufacture and any discrepancies brought to the attention of the Surveyors.

Copyright for all designs and drawing in whole or in part shall remain with the Surveyors in accordance with The Copyright Act.

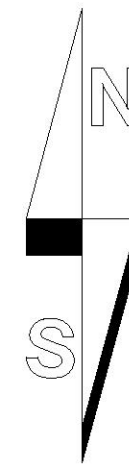


Revisions			
STEPHENSONS CHARTERED SURVEYORS · TOWN PLANNERS · ARCHITECTURAL DESIGN 202 High Street Hornchurch Essex RM12 6QP office@stephensons.name www.stephensons.name CHARTERED SURVEYORS TOWN PLANNERS ARCHITECTURAL DESIGN CIAT RICS			
Client			
K KAUR			
Project			
57 BALGORES LANE GIDEA PARK RM2 5JU			
Issue Status			
PLANNING			
Title			
LOCATION AND BLOCK PLANS			
Date	Scale @A3	Drawn By	Checked By
MAY 2022	1:1250;500	RS	
Drawing No.		Revision	
22-081/01			

 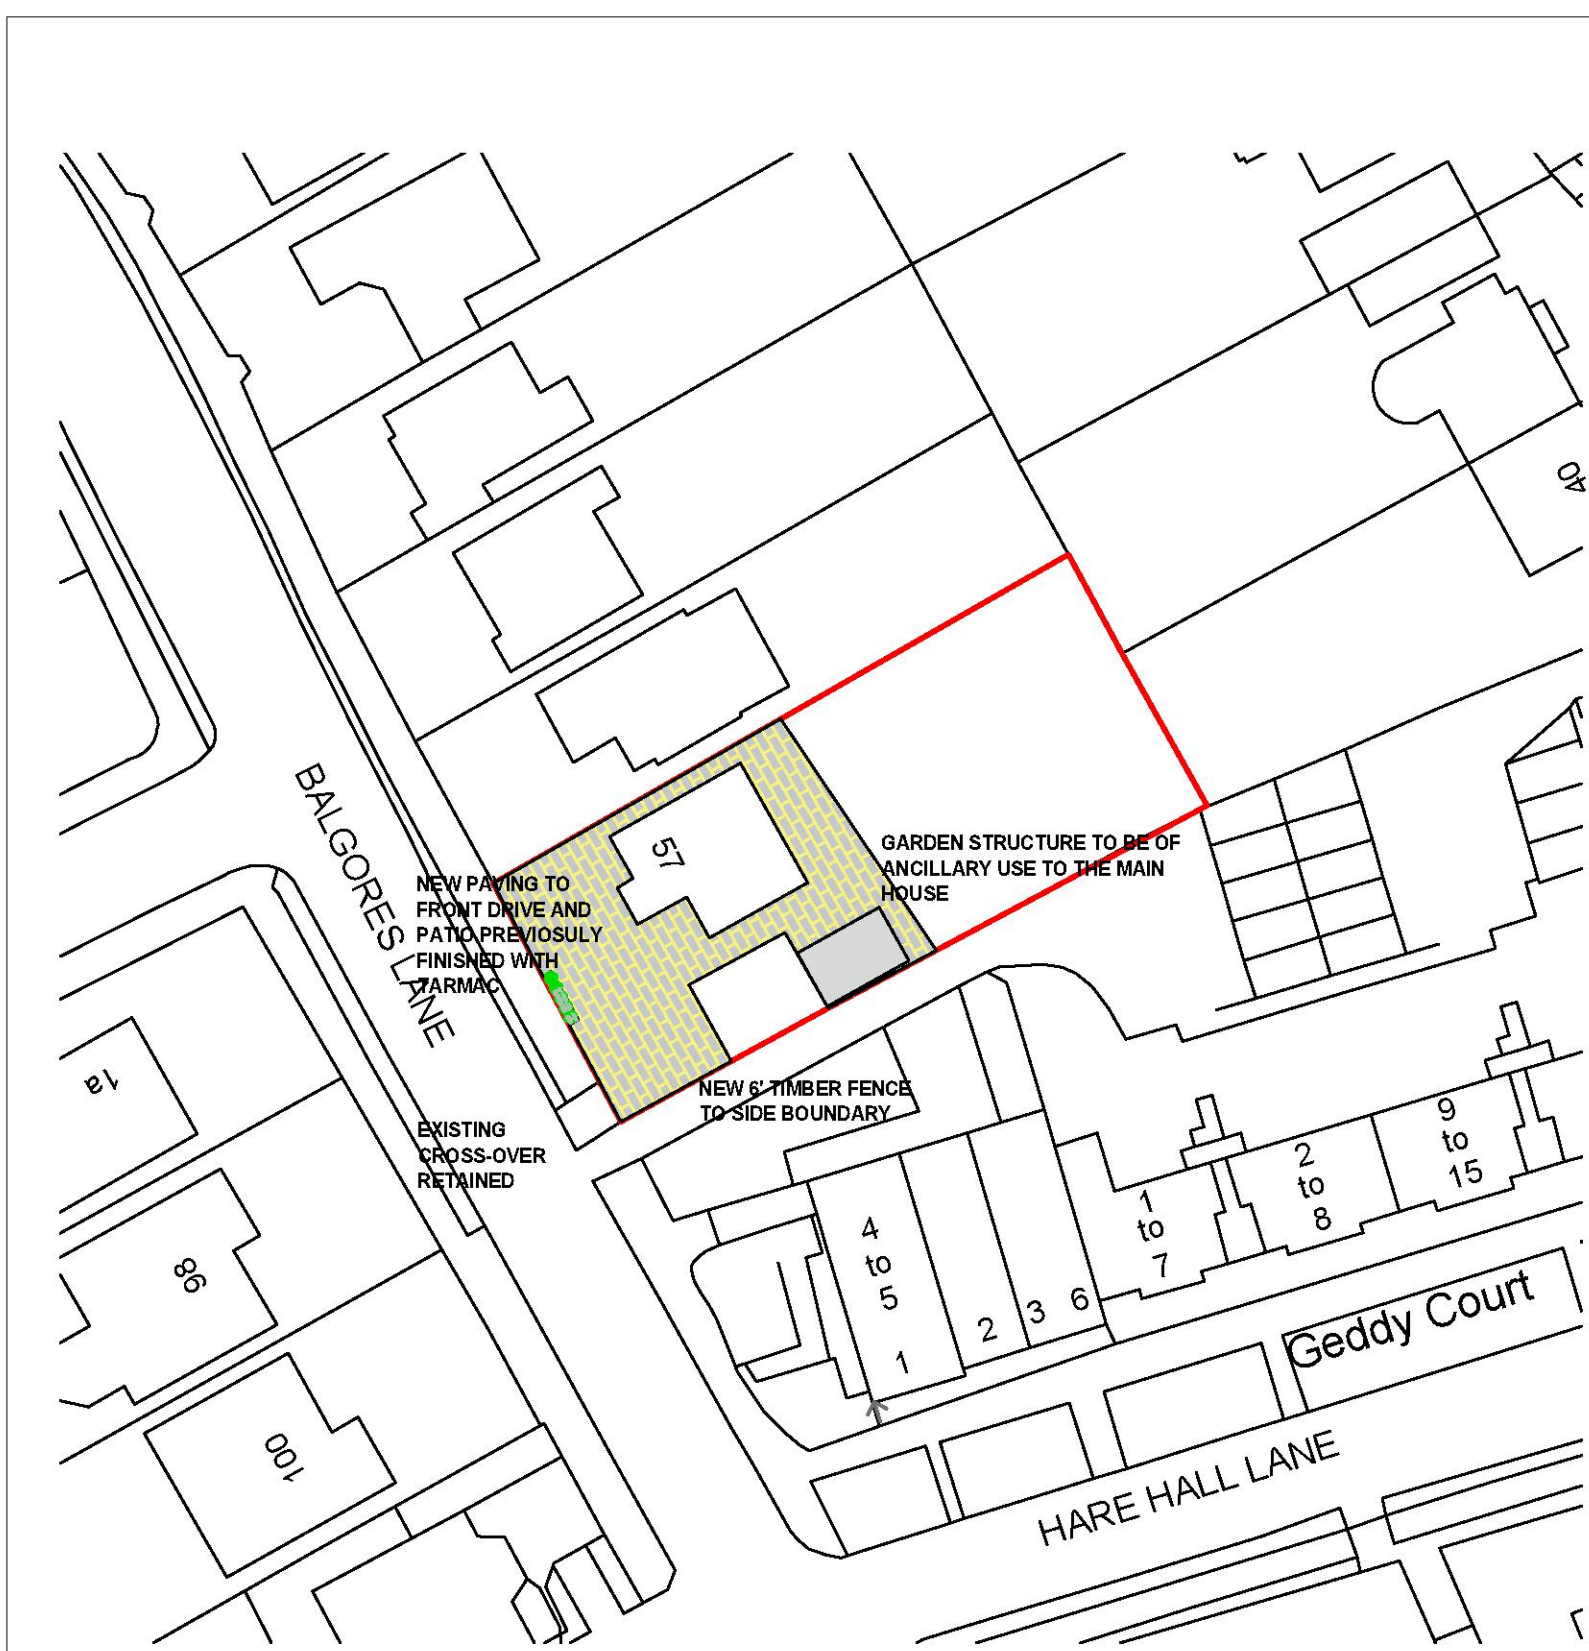


FENCE POST BY PAVEMENT HAS BEN LOWERED TO ALLOW INCREASED VISIBILITY FOR PULLING OFF THE DRIVE.

FENCE POST BY PAVEMENT HAS BEN LOWERED TO ALLOW INCREASED VISIBILITY FOR PULLING OFF THE DRIVE.

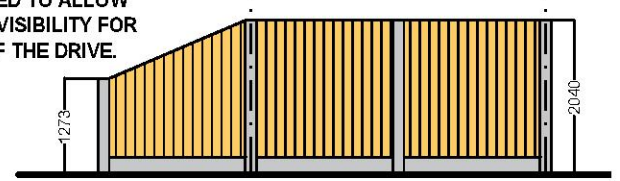


NEW TIMBER FENCE TO SIDE BOUNDARY

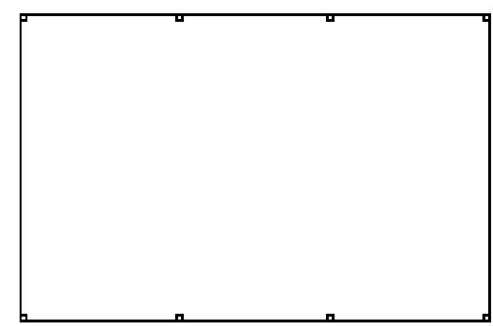

FLOOR PLAN


NO SIDE ENCLOSURES PROPOSED TO THE GARDEN STRUCTURE

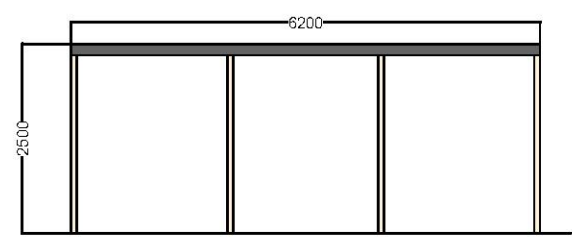

NORTH WEST ELEVATION




SOUTH EAST ELEVATION

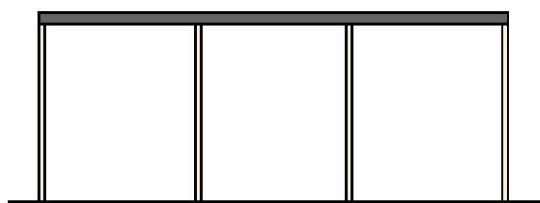

SOUTH WEST ELEVATION




NORTH EAST ELEVATION

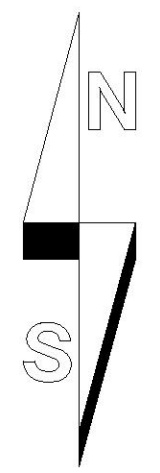

GARDEN STRUCTURE



BLOCK PAVING

 

General Notes

Dimensions shall not be scaled from these drawings in preference to figured dimensions.

Any error or omission shall be reported to the Surveyors before proceeding with the work.

Figured dimensions and levels should be verified by the Contractor on site before construction or manufacture and any discrepancies brought to the attention of the Surveyors.

Copyright for all designs and drawing in whole or in part shall remain with the Surveyors in accordance with The Copyright Act.

Revisions			
STEPHENSONS CHARTERED SURVEYORS TOWN PLANNERS ARCHITECTURAL DESIGN			
202 High Street Hornchurch Essex RM12 6QP office@stephensons.name www.stephensons.name			
CHARTERED SURVEYORS		TOWN PLANNERS	
ARCHITECTURAL DESIGN		ARCHITECTURAL DESIGN	
CIAT		RICS	
Client			
K KAUR			
Project			
57 BALGORES LANE GIDEA PARK RM2 5JU			
Issue Status			
PLANNING			
Title			
PROPOSED SITE PLAN AND STRUCTURE			
Date	Scale @A3	Drawn By	Checked By
MAY 2022	1:500;100	RS	
Drawing No.		Revision	
22-081/02		A	



General Notes

Dimensions shall not be scaled from these drawings in preference to figured dimensions.

Any error or omission shall be reported to the Surveyors before proceeding with the work.

Figured dimensions and levels should be verified by the Contractor on site before construction or manufacture and any discrepancies brought to the attention of the Surveyors.

Copyright for all designs and drawing in whole or in part shall remain with the Surveyors in accordance with The Copyright Act.

Revisions


CHARTERED SURVEYORS TOWN PLANNERS ARCHITECTURAL DESIGN

202 High Street | Hornchurch
Essex | RM12 6QP
office@stephensons.name
www.stephensons.name

CHARTERED SURVEYORS
TOWN PLANNERS
ARCHITECTURAL DESIGN



Client

K KAUR

Project

57 BALGORES LANE
GIDEA PARK
RM2 5JU

Issue Status

PLANNING

Title

PRE-EXISTING SITE PLAN

Date
JULY 2022

Scale @A1
1:200

Drawn By
RS

Checked By

Drawing No.
22-081/03

Revision