

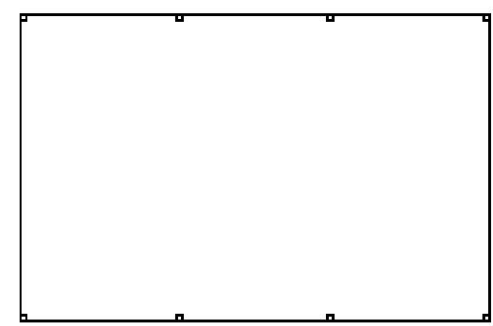
 


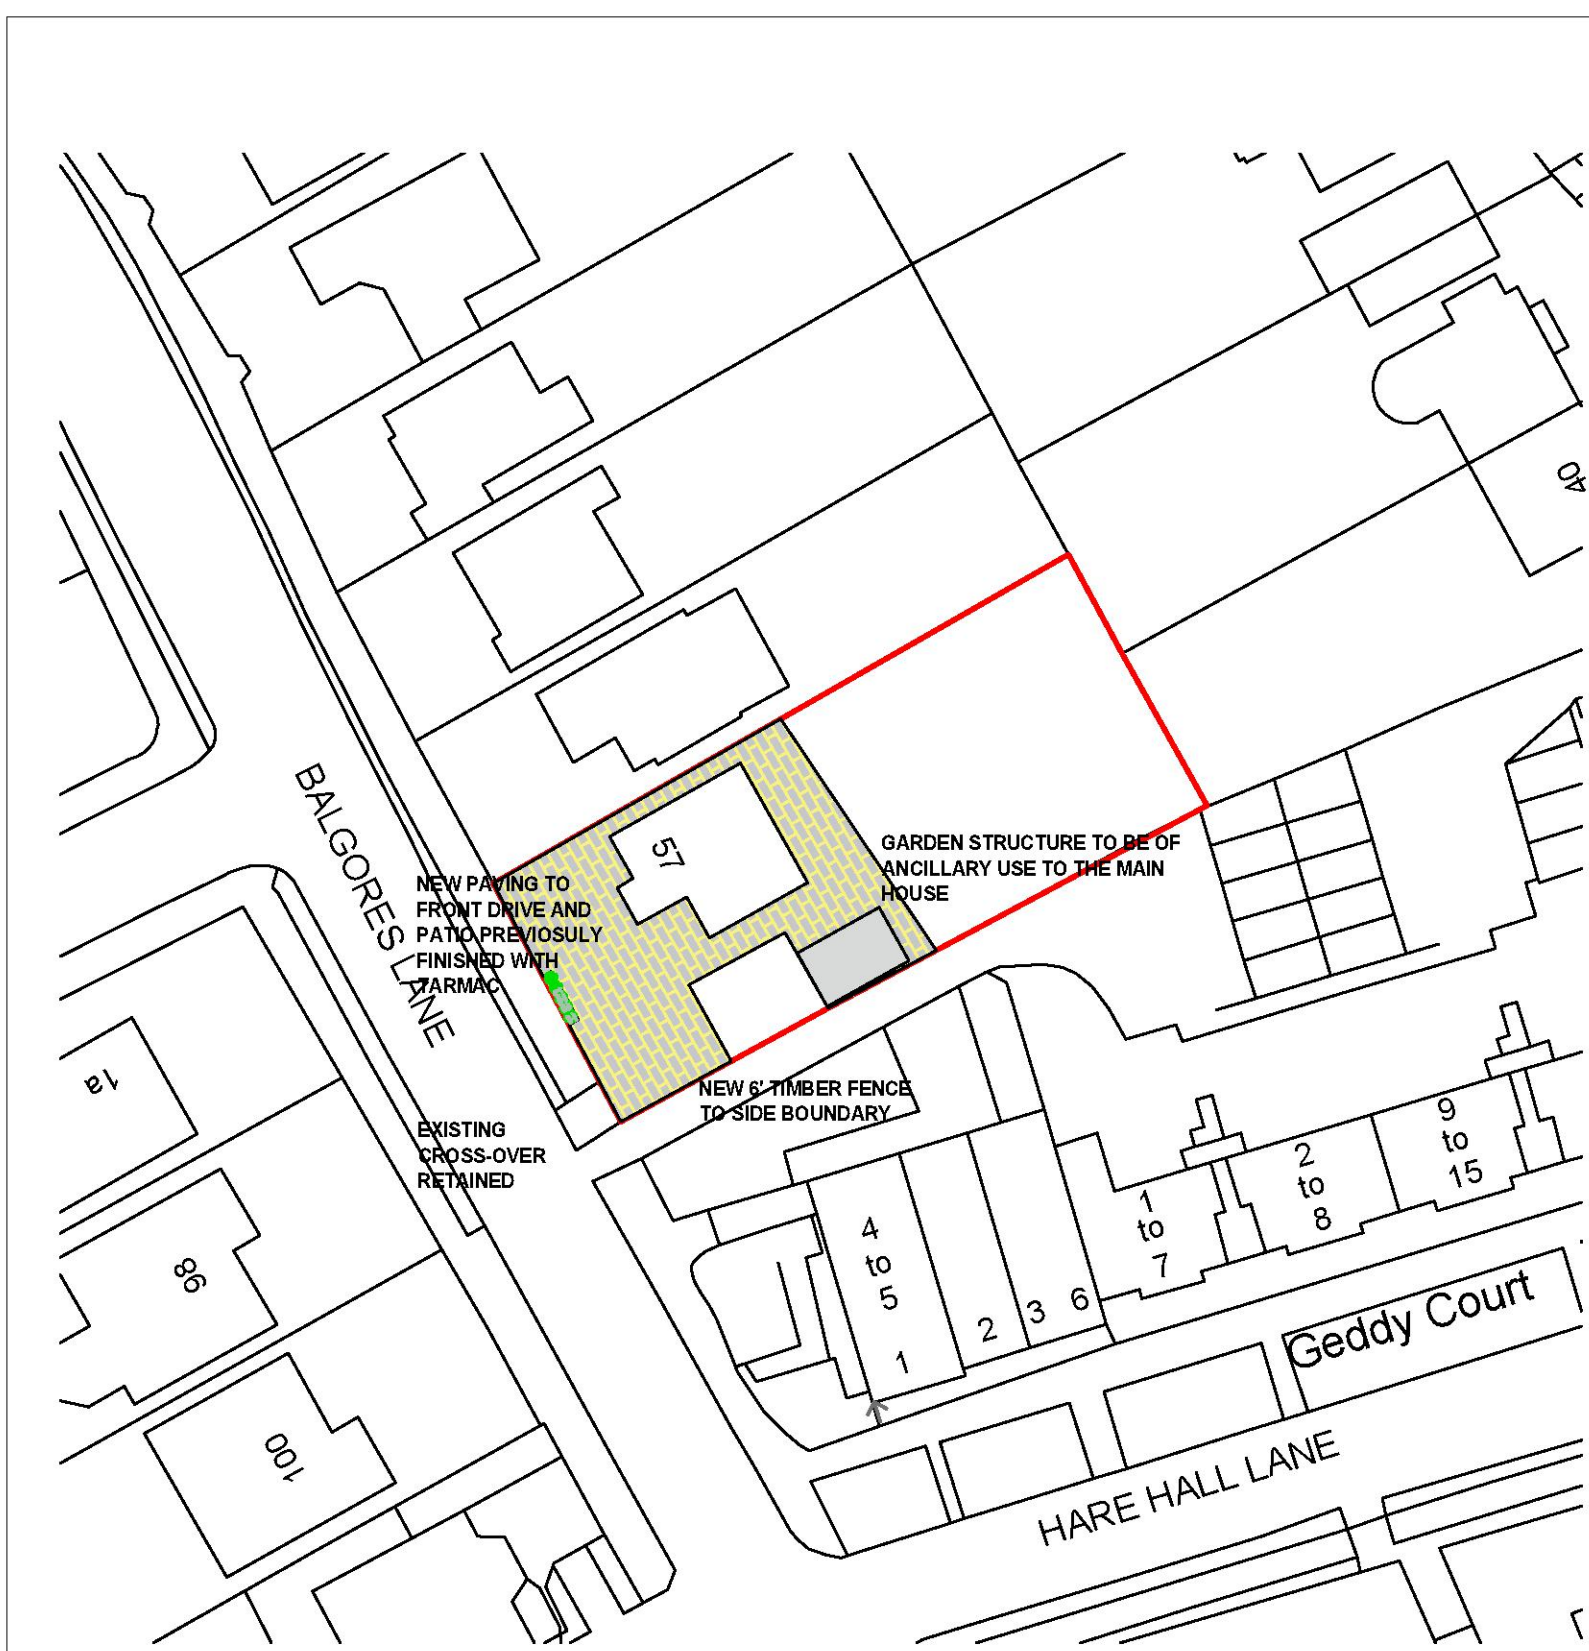

FLOOR PLAN


NO SIDE ENCLOSURES PROPOSED TO THE GARDEN STRUCTURE

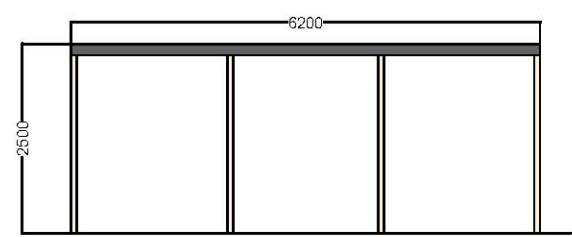

NORTH WEST ELEVATION




SOUTH EAST ELEVATION

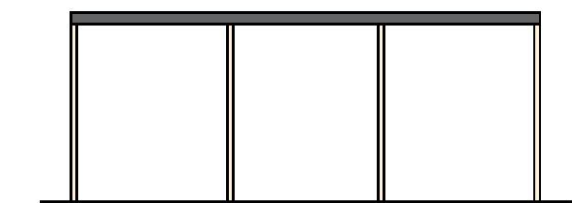

SOUTH WEST ELEVATION




NORTH EAST ELEVATION

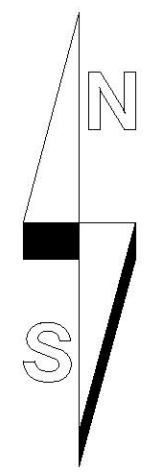

GARDEN STRUCTURE



BLOCK PAVING

 

General Notes

Dimensions shall not be scaled from these drawings in preference to figured dimensions.

Any error or omission shall be reported to the Surveyors before proceeding with the work.

Figured dimensions and levels should be verified by the Contractor on site before construction or manufacture and any discrepancies brought to the attention of the Surveyors.

Copyright for all designs and drawing in whole or in part shall remain with the Surveyors in accordance with The Copyright Act.

Revisions			
STEPHENSONS CHARTERED SURVEYORS TOWN PLANNERS ARCHITECTURAL DESIGN 202 High Street Hornchurch Essex RM12 6QP office@stephensons.name www.stephensons.name CHARTERED SURVEYORS TOWN PLANNERS ARCHITECTURAL DESIGN CIAT RICS			
Client			
K KAUR			
Project			
57 BALGORES LANE GIDEA PARK RM2 5JU			
Issue Status			
PLANNING			
Title			
PROPOSED SITE PLAN AND STRUCTURE			
Date	Scale @A3	Drawn By	Checked By
MAY 2022	1:500;100	RS	
Drawing No.		Revision	
22-081/02			