

This is a detailed street map of a residential area in London. The map shows a grid of streets and individual houses. The streets shown are Devonshire Road, Shirley Gardens, and Bedford Gardens. A red rectangle highlights a specific building at the intersection of Shirley Gardens and Bedford Gardens. The map includes house numbers, a scale bar, and coordinate markings.

Streets and Landmarks:

- DEVONSHIRE ROAD
- SHIRLEY GARDENS
- BEDFORD GARDENS

House Numbers:


- Devonshire Road: 148, 138, 126, 116, 112, 106, 150, 46, 601, 105, 29, 36, 24, 14, 10, 2, 142, 130, 120, 118, 114, 110.
- Shirley Gardens: 35, 25, 15, 11, 1, 144, 146, 148.
- Bedford Gardens: 36, 100, 28, 31, 26, 16, 12, 8, 2, 114, 110, 118.

Scale and Coordinates:

- Scale bar: 0 to 50 meters.
- Coordinates: 55°34'00m, 55°35'00m, 18°65'00m, 18°66'00m.

17 BEDFORD
GARDENS,
HORNCHURCH,
RM12 4NT


©Crown Copyright Ordnance Survey. Licence no. AC0000849896

 

**CENTRE
MAPS
LIVE.**

FOR A BETTER POINT OF VIEW

PROPOSED

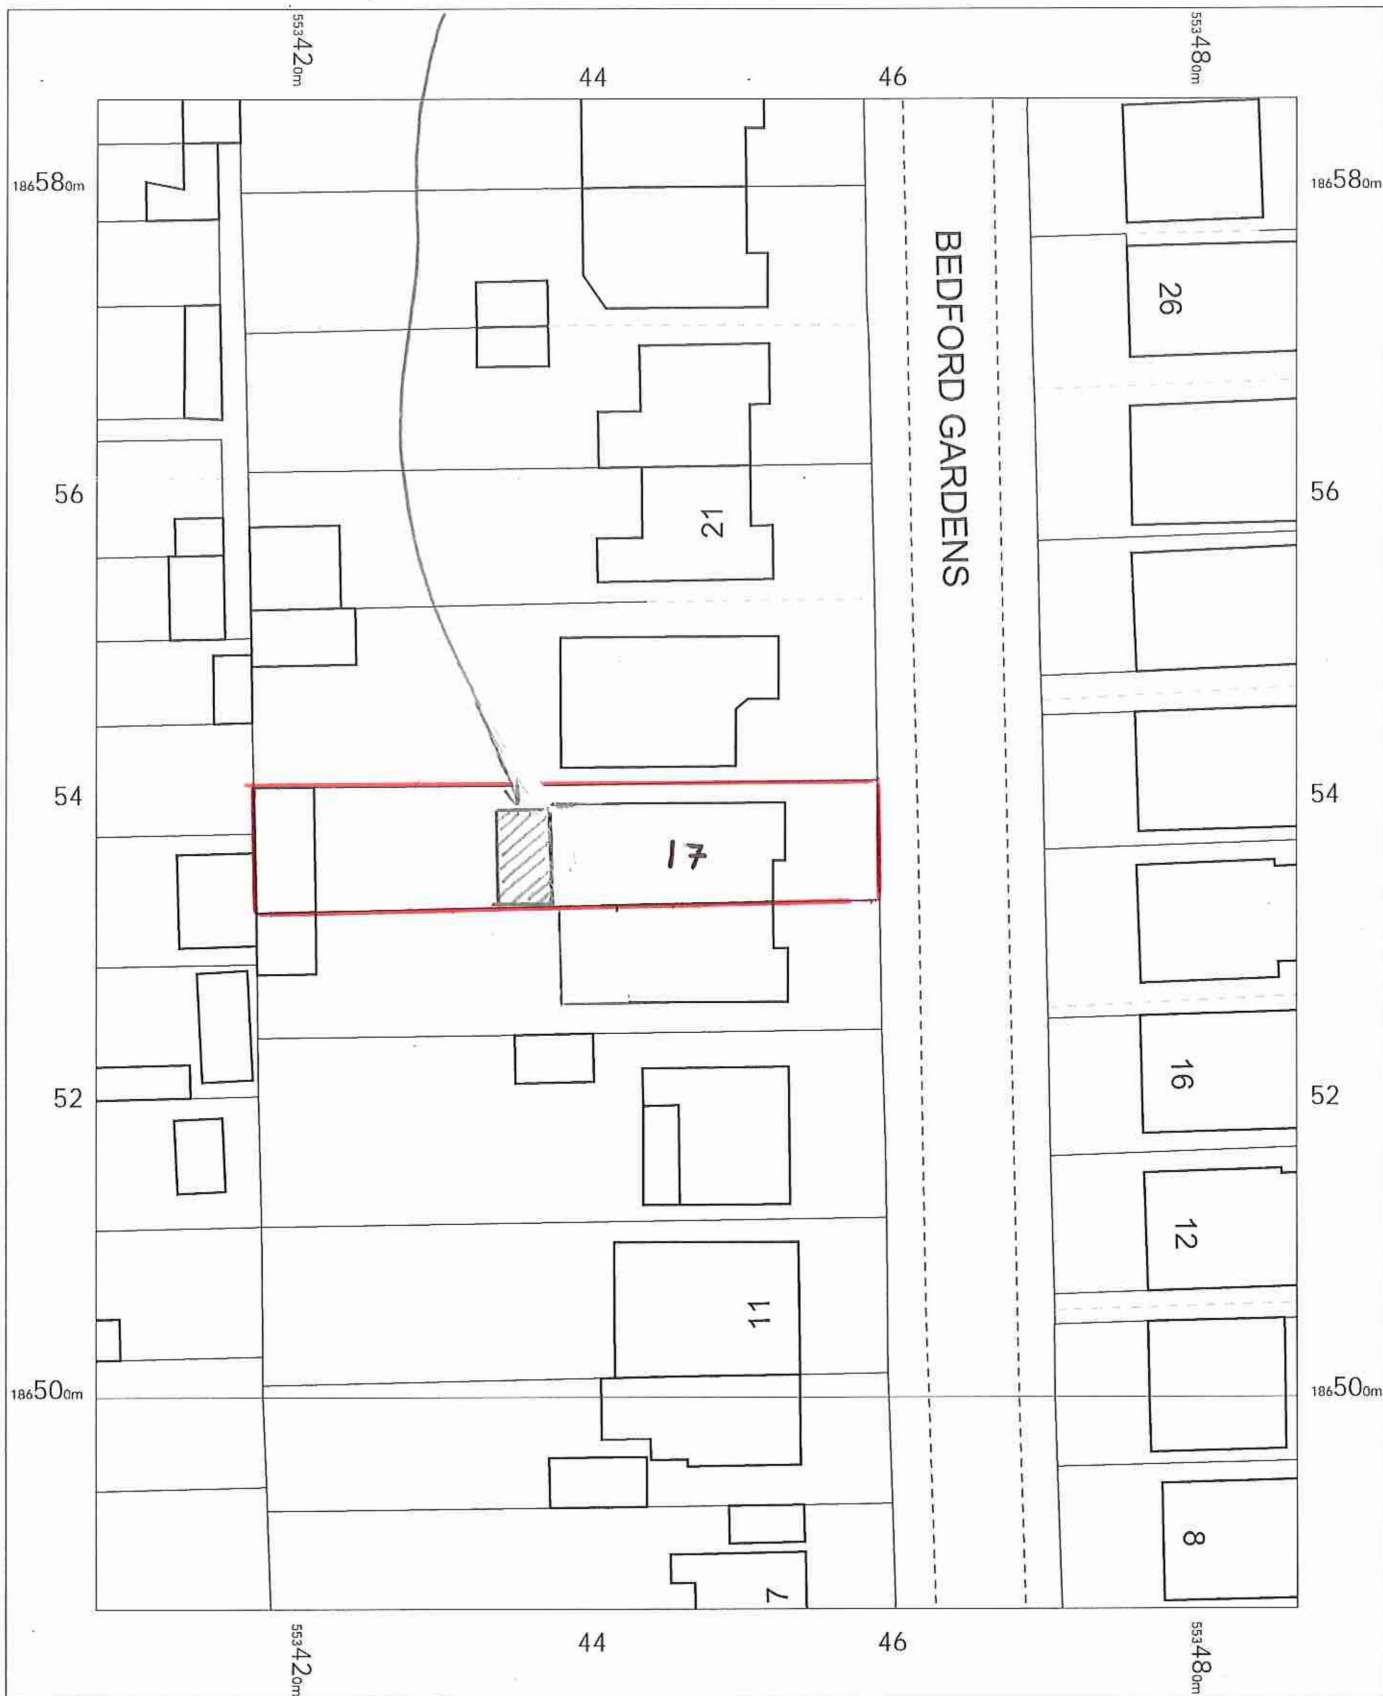


MR B. WALSH

17 BEDFORD
GARDENS
HOENCHURCH
RM12 4NJ


OS MasterMap 1250/2500/10000 scale
Thursday, December 1, 2022, ID: CM-01075182
www.centremapslive.co.uk

1:500 scale print at A4, Centre: 553447 E, 186536 N

©Crown Copyright Ordnance Survey. Licence no. AC0000849896

 

EXISTING REAR ELEVATION.

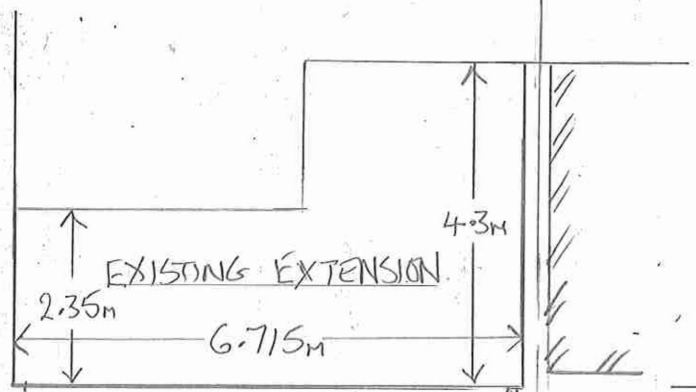

EXISTING PLAN VIEW.


Scale=1:100 (A3)

PROPOSED REAR ELEVATION.



PROPOSED PLAN VIEW.

PROPOSED LEFT ELEVATION.

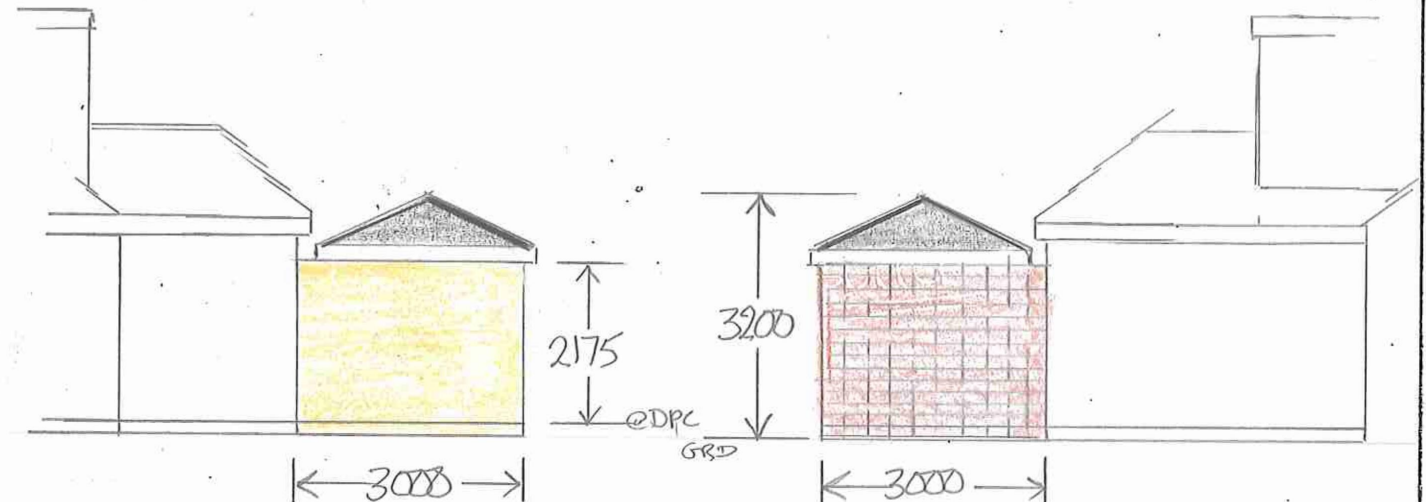

NOTES:-

- 1) WHITE UPVC WINDOWS & DOORS, A+ RATED DOUBLE GLAZED, AS SHOWN, IN NEW PROPOSED ORANGERY STYLE CONSERVATORY/EXTENSION.
- 2) ULTRA 380 CARBON GREY TILED ROOF, WITH 4x ULTIMATE BLUE TOUGHENED HIGH PERFORMANCE GLASS UNITS.
- 3) SMOOTH RENDERED BLOCKWORK WALLS TO MATCH EXISTING EXTENSION & FACEWORK HEATHER BRICK FLANK WALL AS GAP TOO SMALL TO RENDER.
- 4) RAINWATER TO NEW SOAKAWAY @ 5M MIN FROM PROPOSED.

PROPOSED CONSERVATORY FOR:-

MR B. WALSH	REF:-HC 19726
17 BEDFORD GARDENS	
HORNCHURCH	
RM12 4NJ	

CONCEPT
WINDOWS • CONSERVATORIES • ROOFLINE




Concept House
Billet Lane, Hornchurch
Essex RM11 1XP
Established 1987
www.conceptwindows.co.uk
TEL: 01708 463526


Mr & Mrs WALSH / H/9726

FLOOR PLANS. of 17 BEDFORD Gdns. RM124NT


PROPOSED GRD. FLOOR.

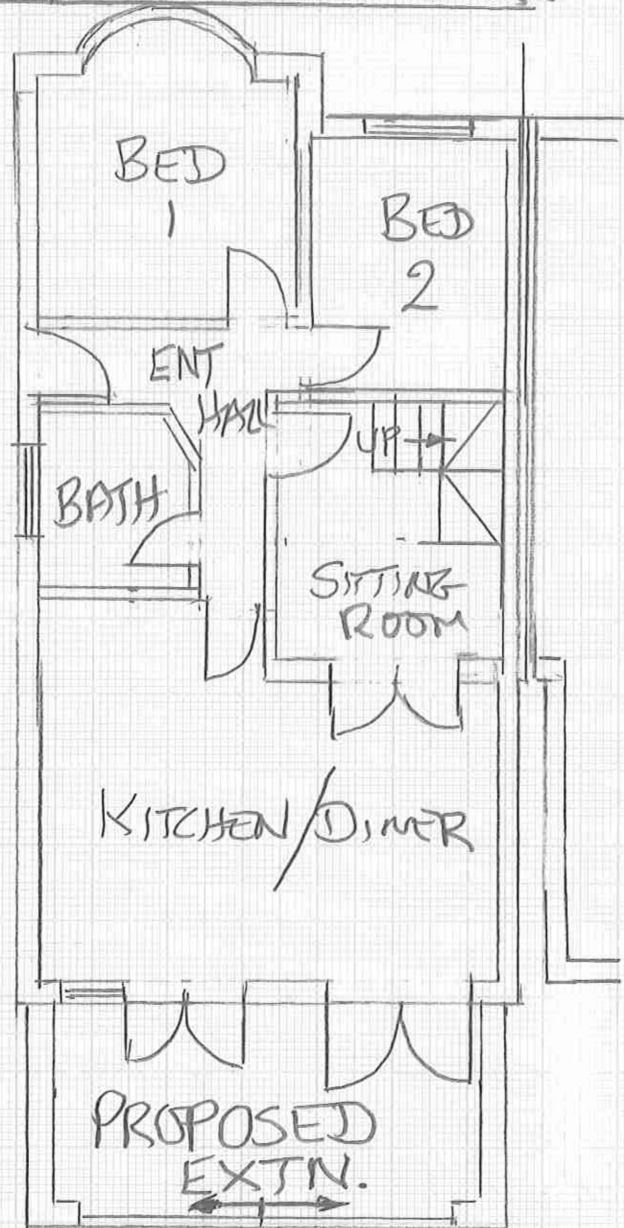

EXISTING GRD. FLOOR.

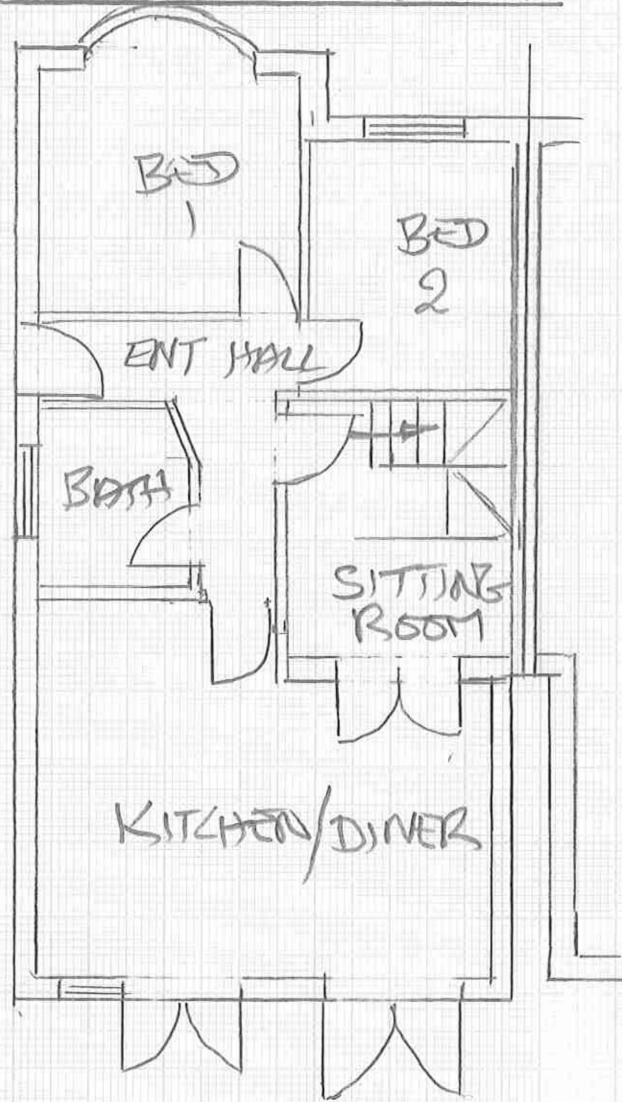

EXISTING 1ST FLOOR.

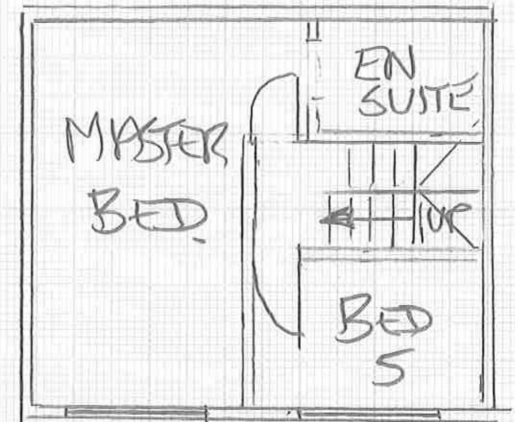

Scale 1:100 (A4)

