


6 Brook Close, Gidea Park




Design copyright is vested in the Company below from whom consent must be obtained for copying or reproducing this drawing.

Planning

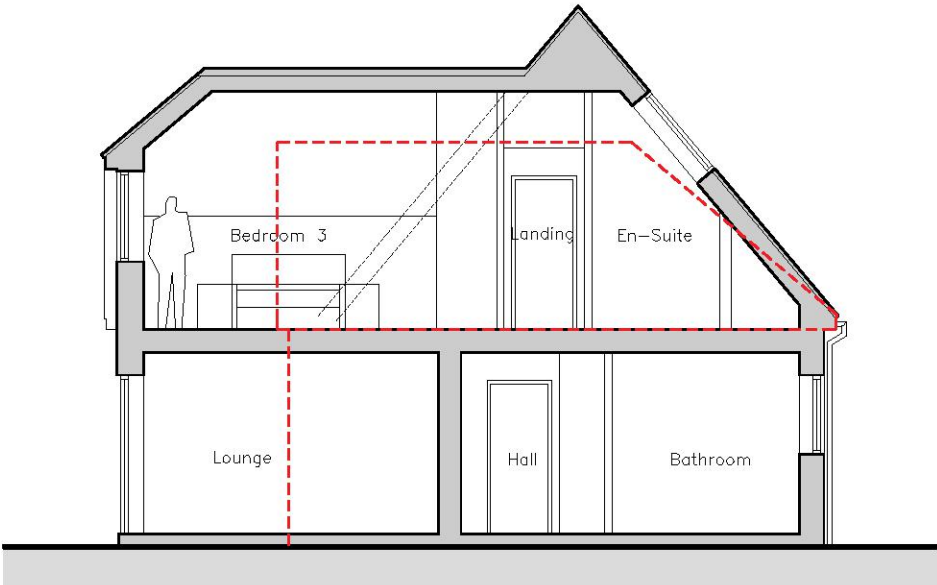

Section AA

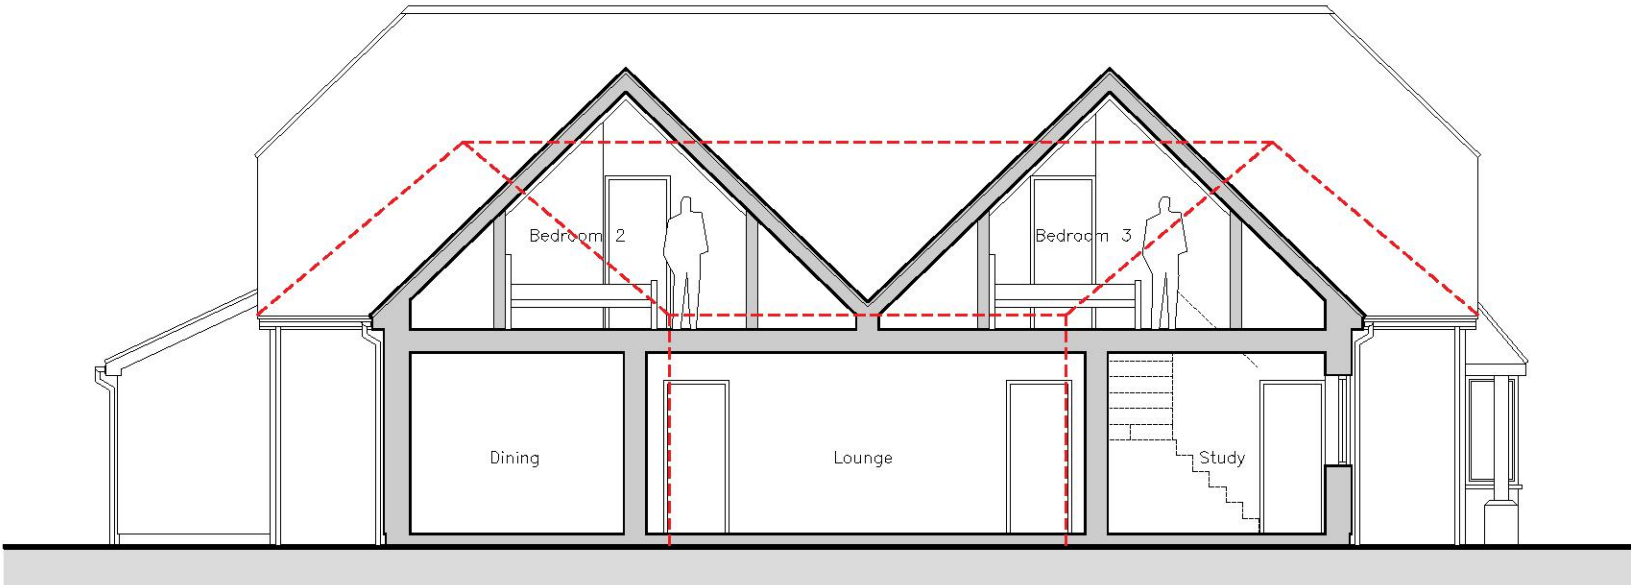

Section BB

Proposed Sections



13 Arm & Sword Lane
Old Hatfield - Herts - AL9 5EH
www.AshbyDesign.co.uk
01707 270 077

Project
6 Brook Close,
Gidea Park, Romford
Title
Proposed Sections
Scale
1:100 @ A3


Date
November 2022

Drawn
APM
Checked
LS

Drawing No.
562/22/HH/PL20.03


Revision
-

6 Brook Close, Gidea Park

 

Design copyright is vested in the Company below from whom consent must be obtained for copying or reproducing this drawing.

Planning

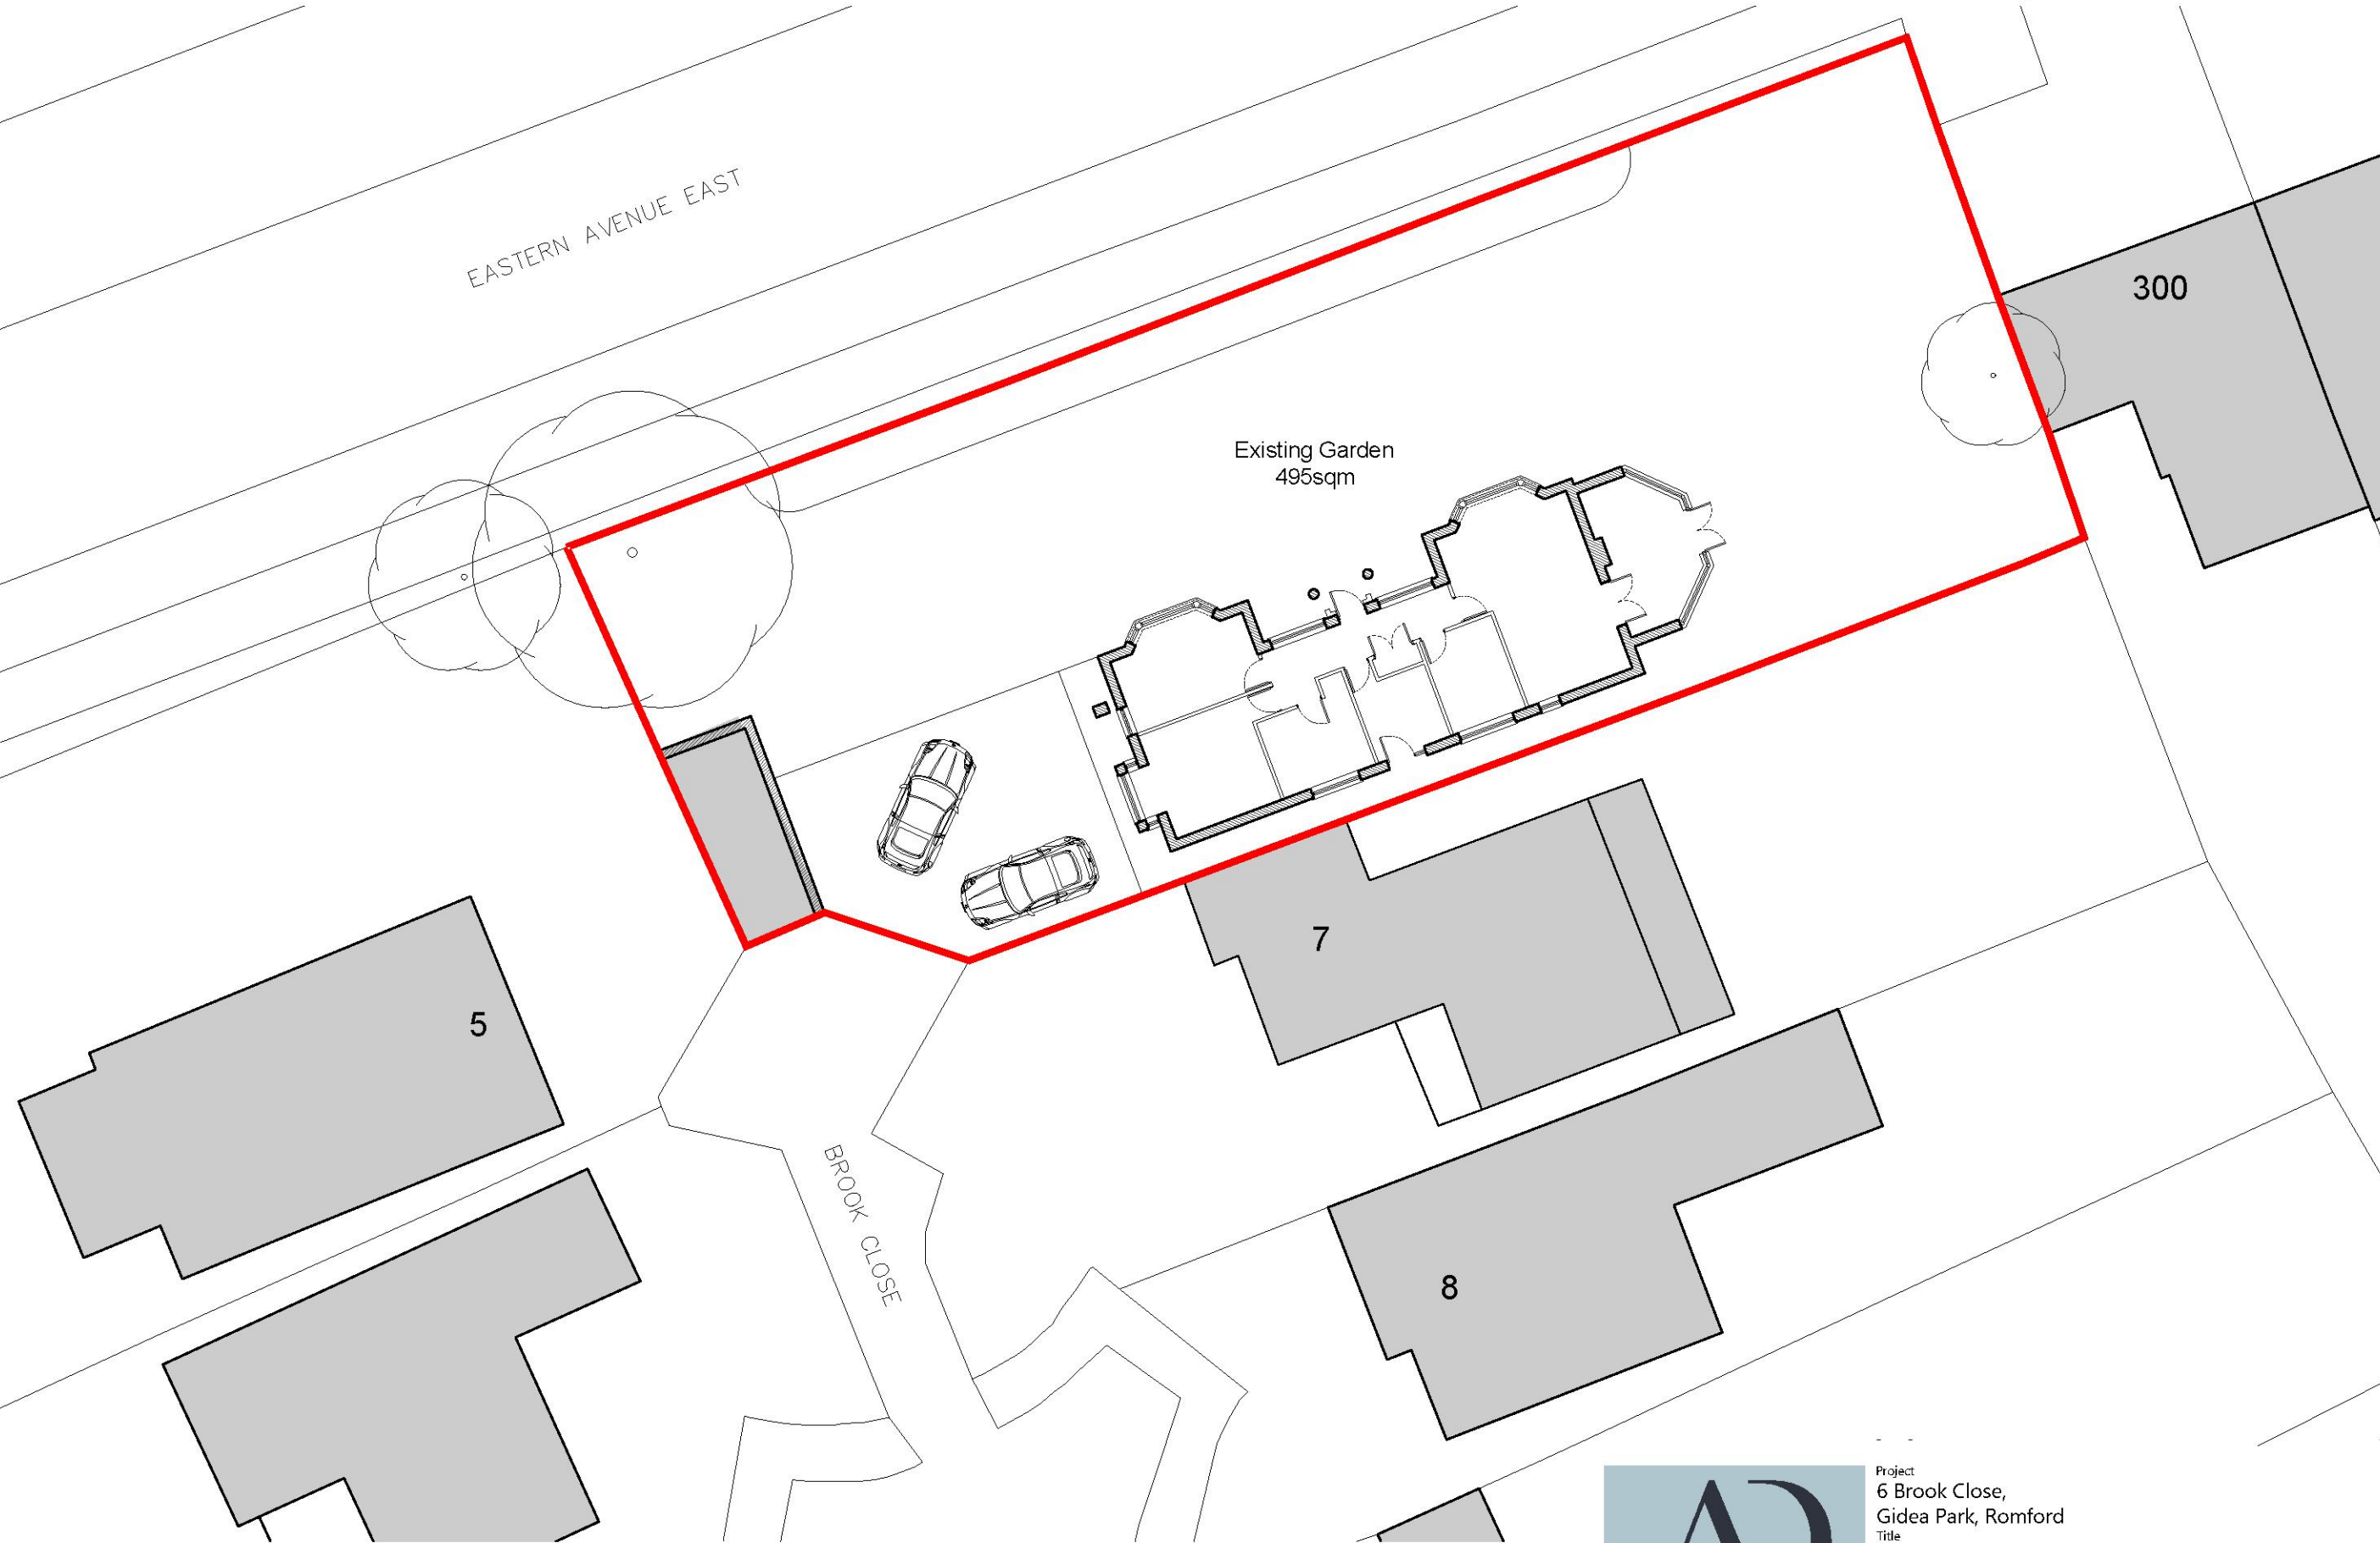

Existing Block Plan



13 Arm & Sword Lane
Old Hatfield - Herts - AL9 5EH
www.AshbyDesign.co.uk
01707 270 077

Project
6 Brook Close,
Gidea Park, Romford
Title
Existing Block Plan
Scale
1:200 @ A3


Date
November 2022

Drawn
APM
Checked
LS

Drawing No.
562/22/HH/PL1001

Revision
-

6 Brook Close, Gidea Park

 

Design copyright is vested in the Company below from whom consent must be obtained for copying or reproducing this drawing.

Planning



Proposed Block Plan



13 Arm & Sword Lane
Old Hatfield - Herts - AL9 5EH
www.AshbyDesign.co.uk
01707 270 077

Project
6 Brook Close,
Gidea Park, Romford
Title
Proposed Block Plan
Scale
1:200 @ A3


Date
November 2022

Drawn
APM
Checked
LS

Drawing No.
562/22/HH/PL1002


Revision
-

6 Brook Close, Gidea Park

 

Design copyright is vested in the Company below from whom consent must be obtained for copying or reproducing this drawing.

Planning

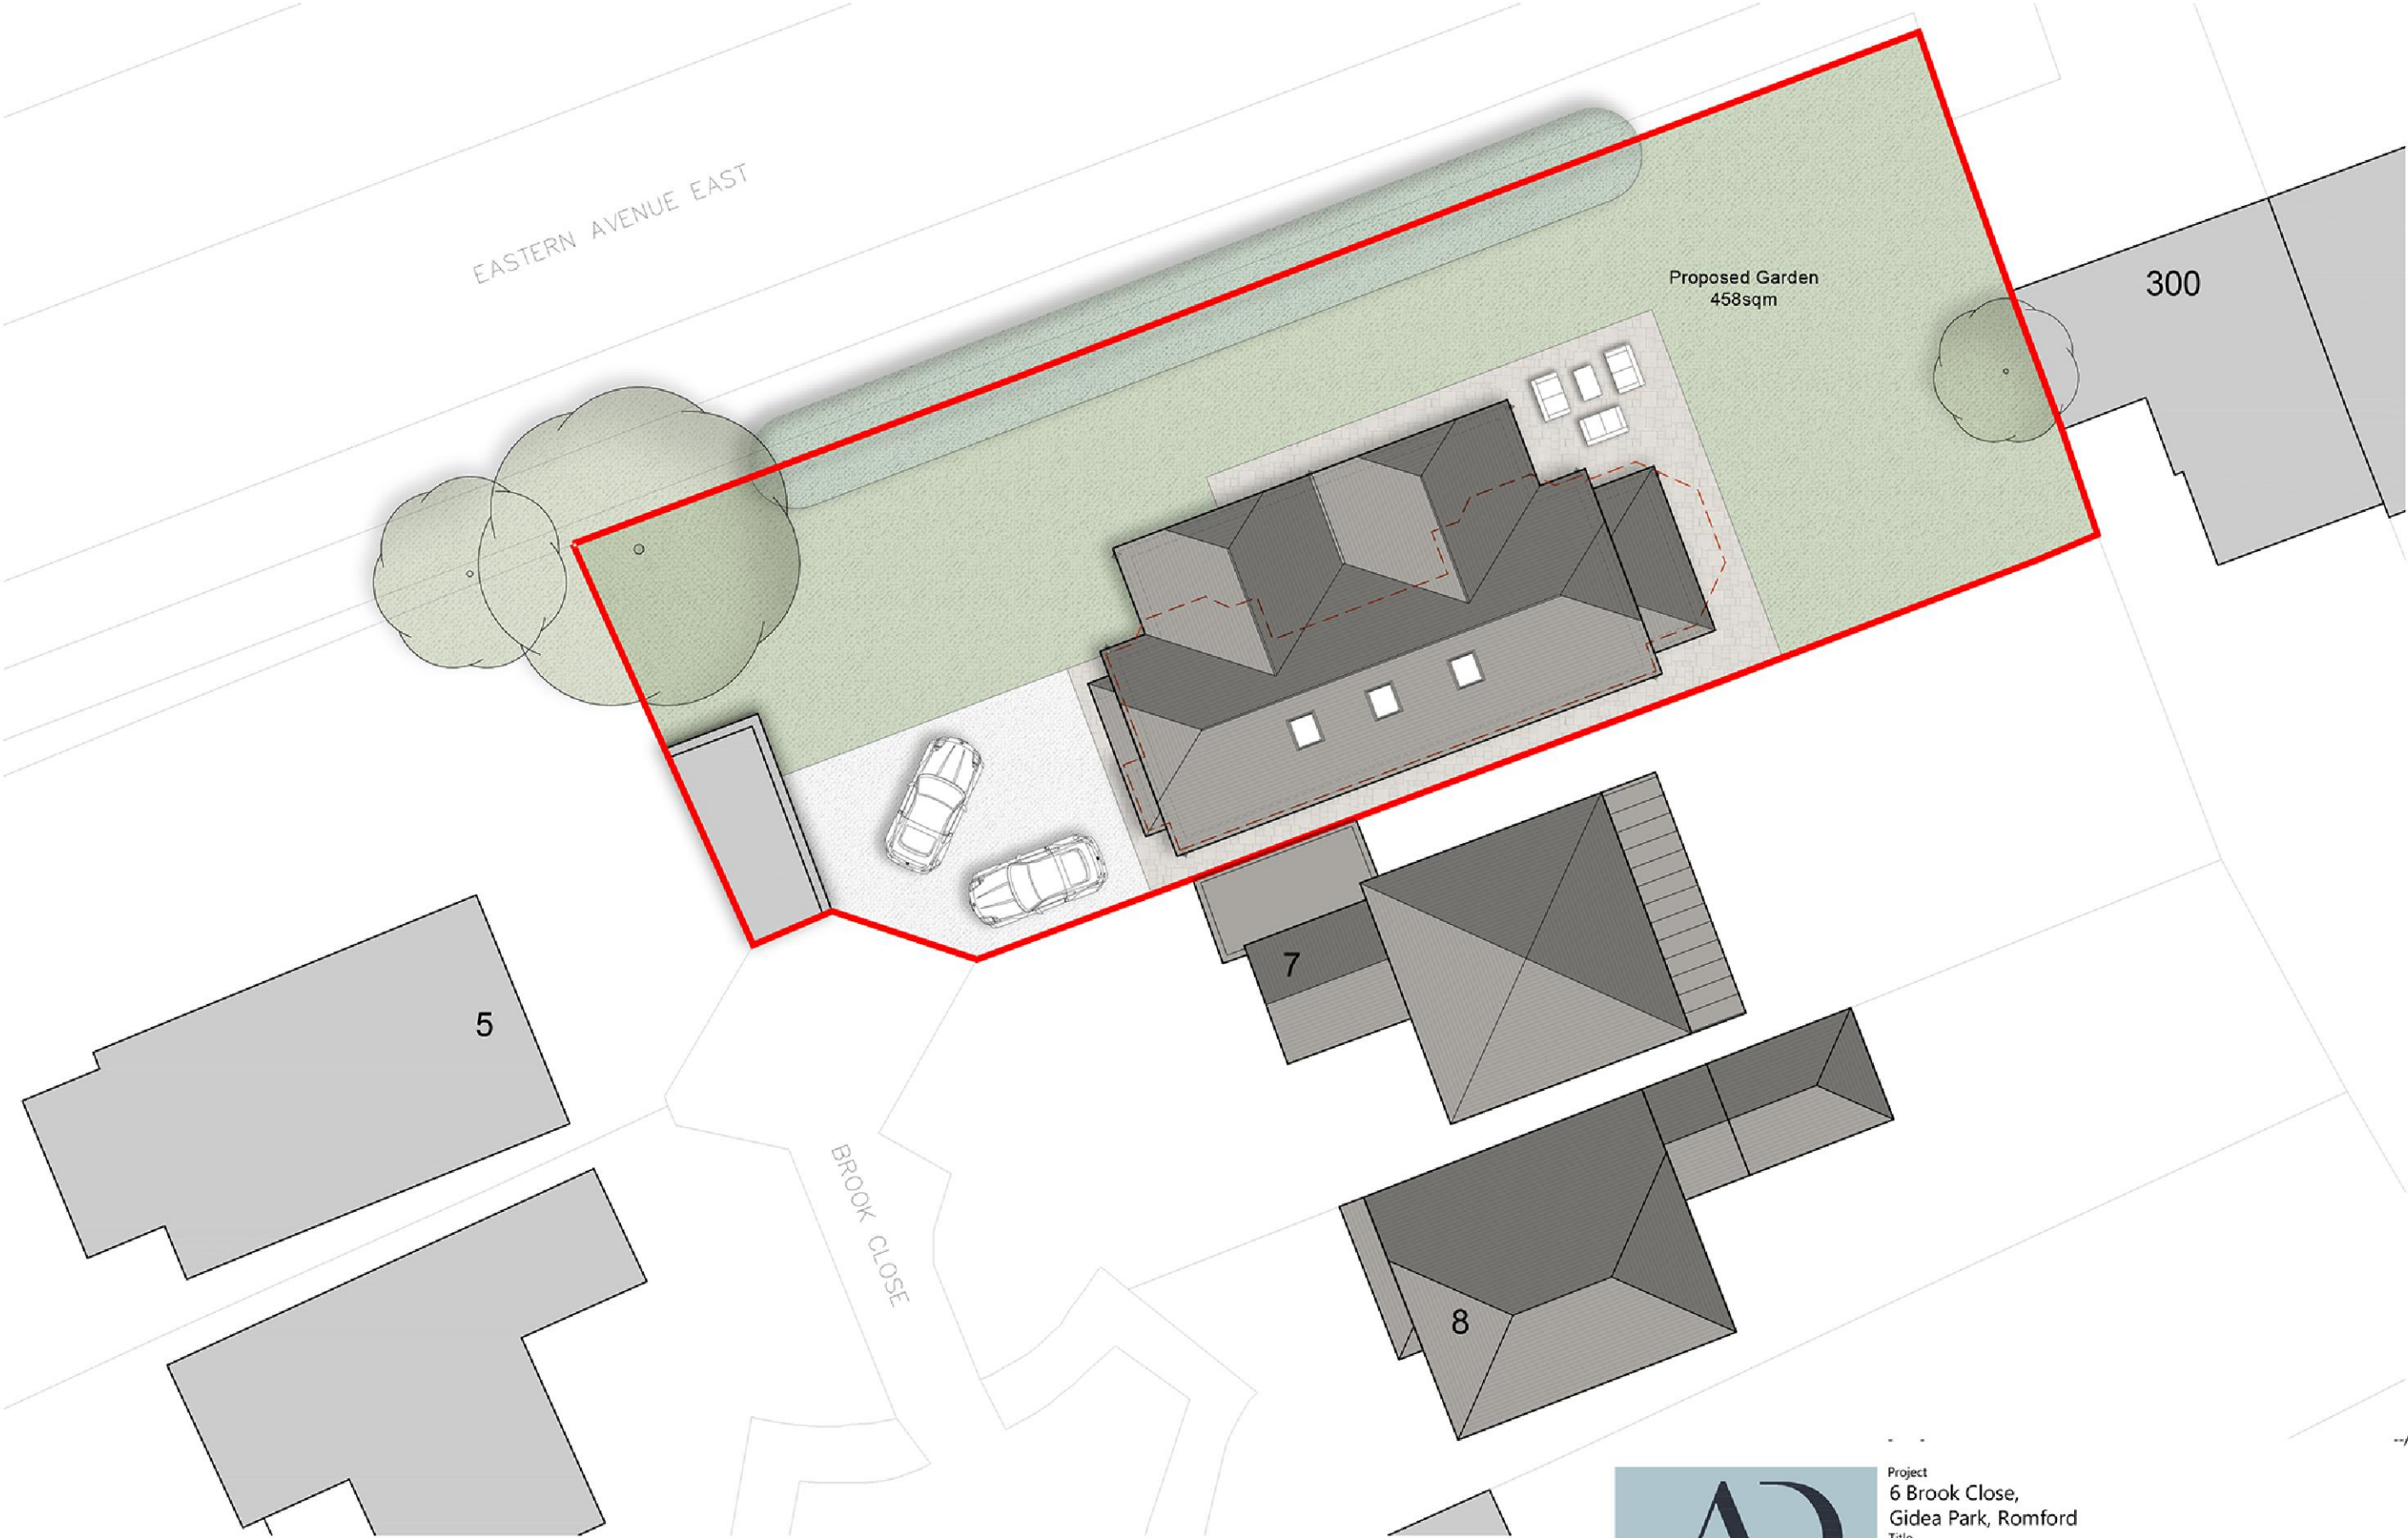

Proposed Site Layout Plan



13 Arm & Sword Lane
Old Hatfield - Herts - AL9 5EH
www.AshbyDesign.co.uk
01707 270 077

Project
6 Brook Close,
Gidea Park, Romford
Title
Proposed Site Layout Plan
Scale
1:200 @ A3
Date
November 2022

Drawing No.
562/22/HH/PL1003

Drawn
APM
Checked
LS

Revision


-

6 Brook Close, Gidea Park


Design copyright is vested in the Company below from whom consent must be obtained for copying or reproducing this drawing.




Planning

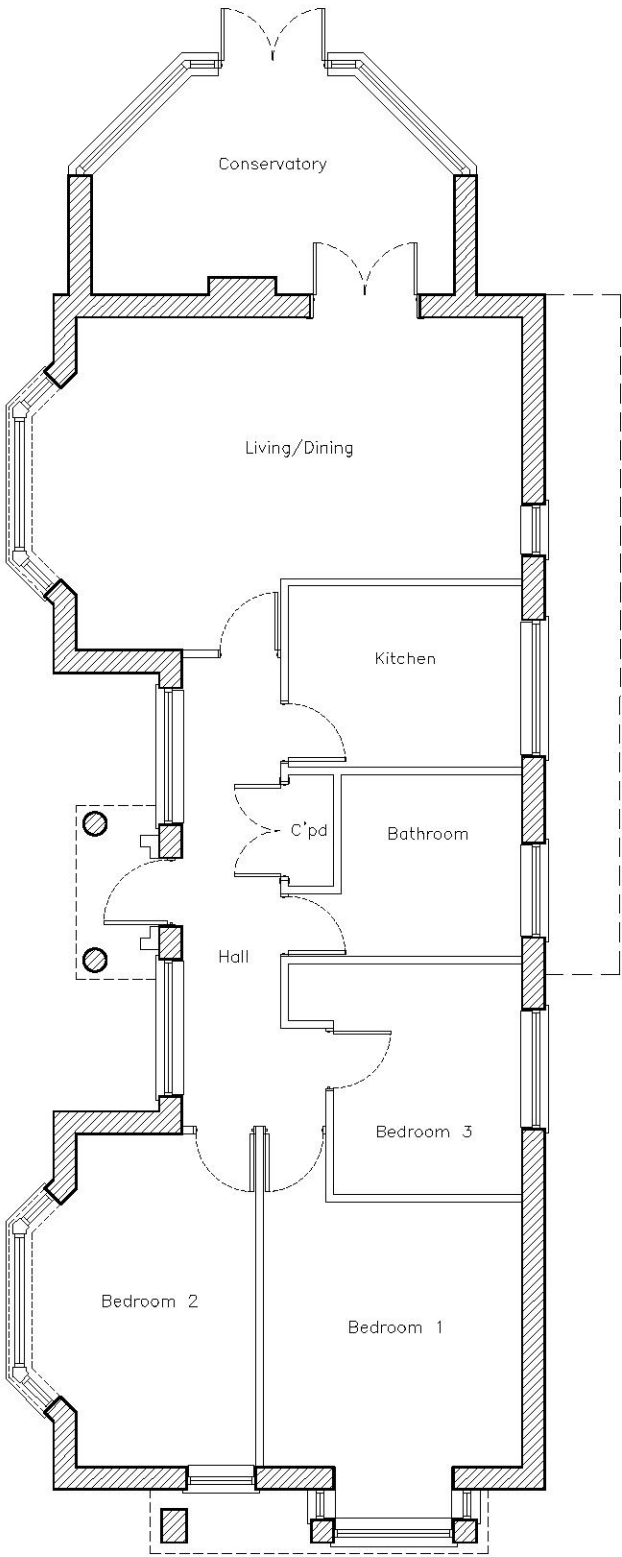

Ground Floor Plan
98sqm / 1055sqft

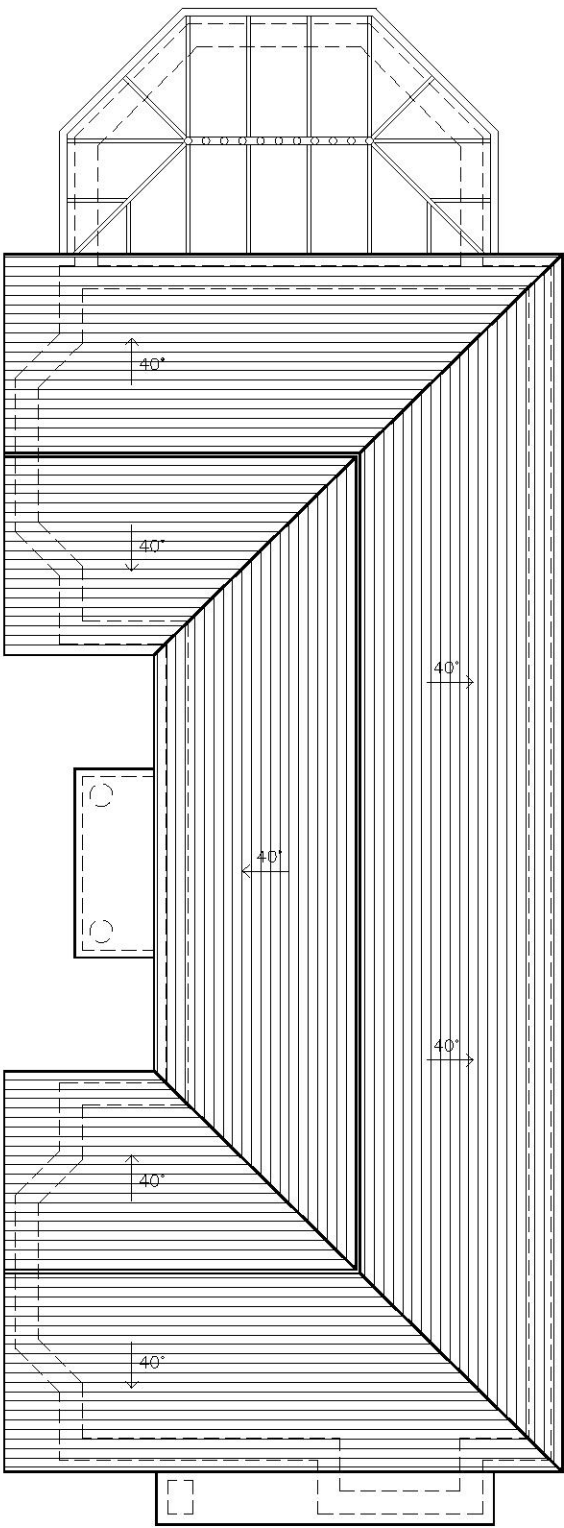

Roof Plan

 

Existing Floor Plans



13 Arm & Sword Lane
Old Hatfield - Herts - AL9 5EH
www.AshbyDesign.co.uk
01707 270 077

Project
6 Brook Close,
Gidea Park, Romford
Title
Existing Floor Plans
Scale
1:100 @ A3

Date
November 2022

Drawn
APM
Checked
LS

Drawing No.
562/22/HH/PL10.01

Revision
-

6 Brook Close, Gidea Park

Design copyright is vested in the Company below from whom consent must be obtained for copying or reproducing this drawing.


Planning




Front Elevation




Side Elevation

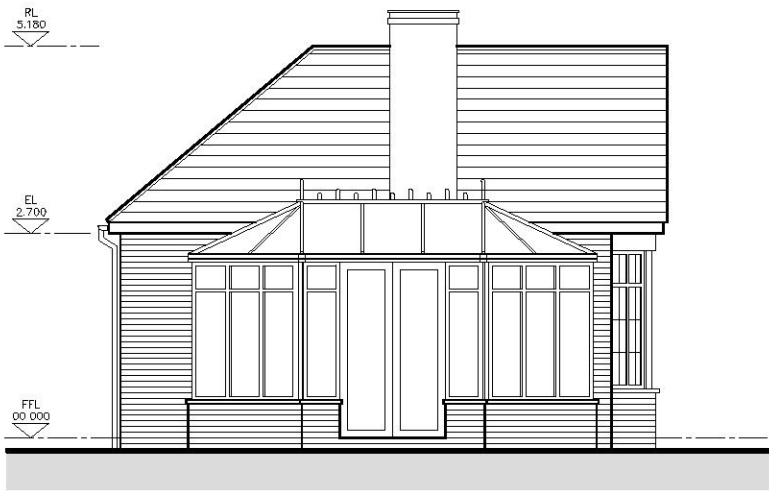

Rear Elevation

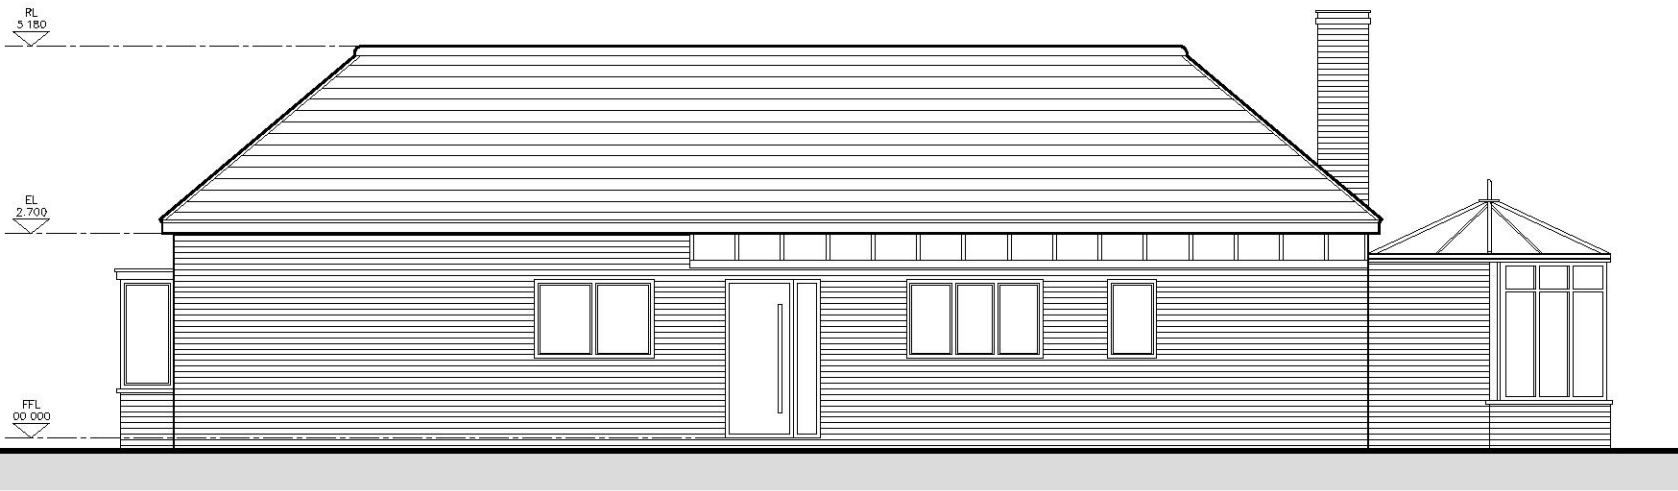

Side Elevation

 

Existing Elevations



ASHBY DESIGN

13 Arm & Sword Lane
Old Hatfield - Herts - AL9 5EH
www.AshbyDesign.co.uk
01707 270 077


Project	6 Brook Road, Gidea Park	Date	November 2022	Drawn	APM	Checked	LS
Title	Existing Elevations	Scale	1:100 @ A3	Drawing No.	562/22/HH/PL10.02	Revision	-

6 Brook Close, Gidea Park


Design copyright is vested in the Company below from whom consent must be obtained for copying or reproducing this drawing.




Planning

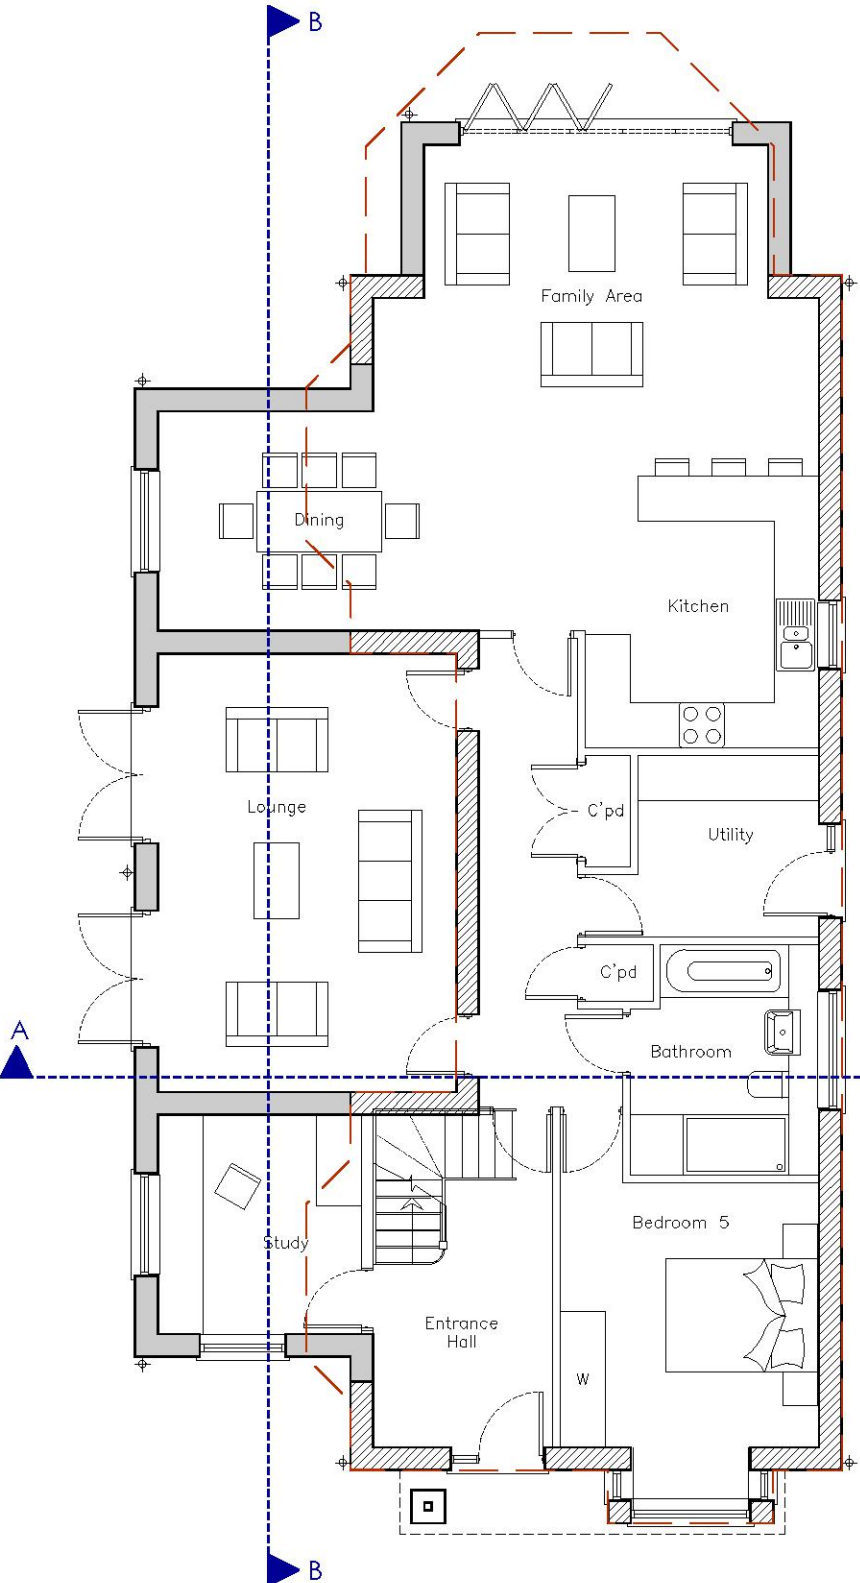

Ground Floor Plan
135sqm / 1453sqft

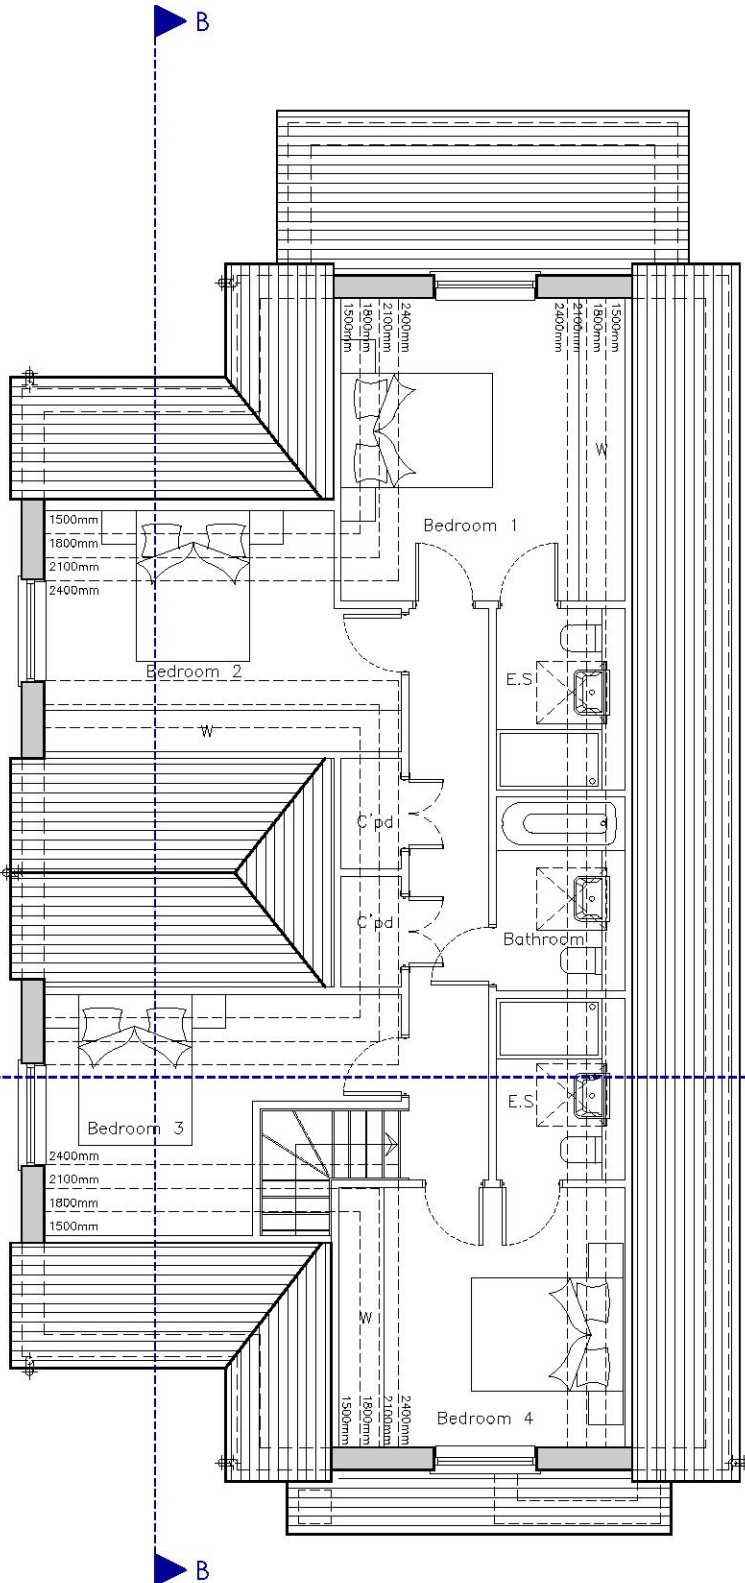


First Floor Plan
95sqm / 1023sqft

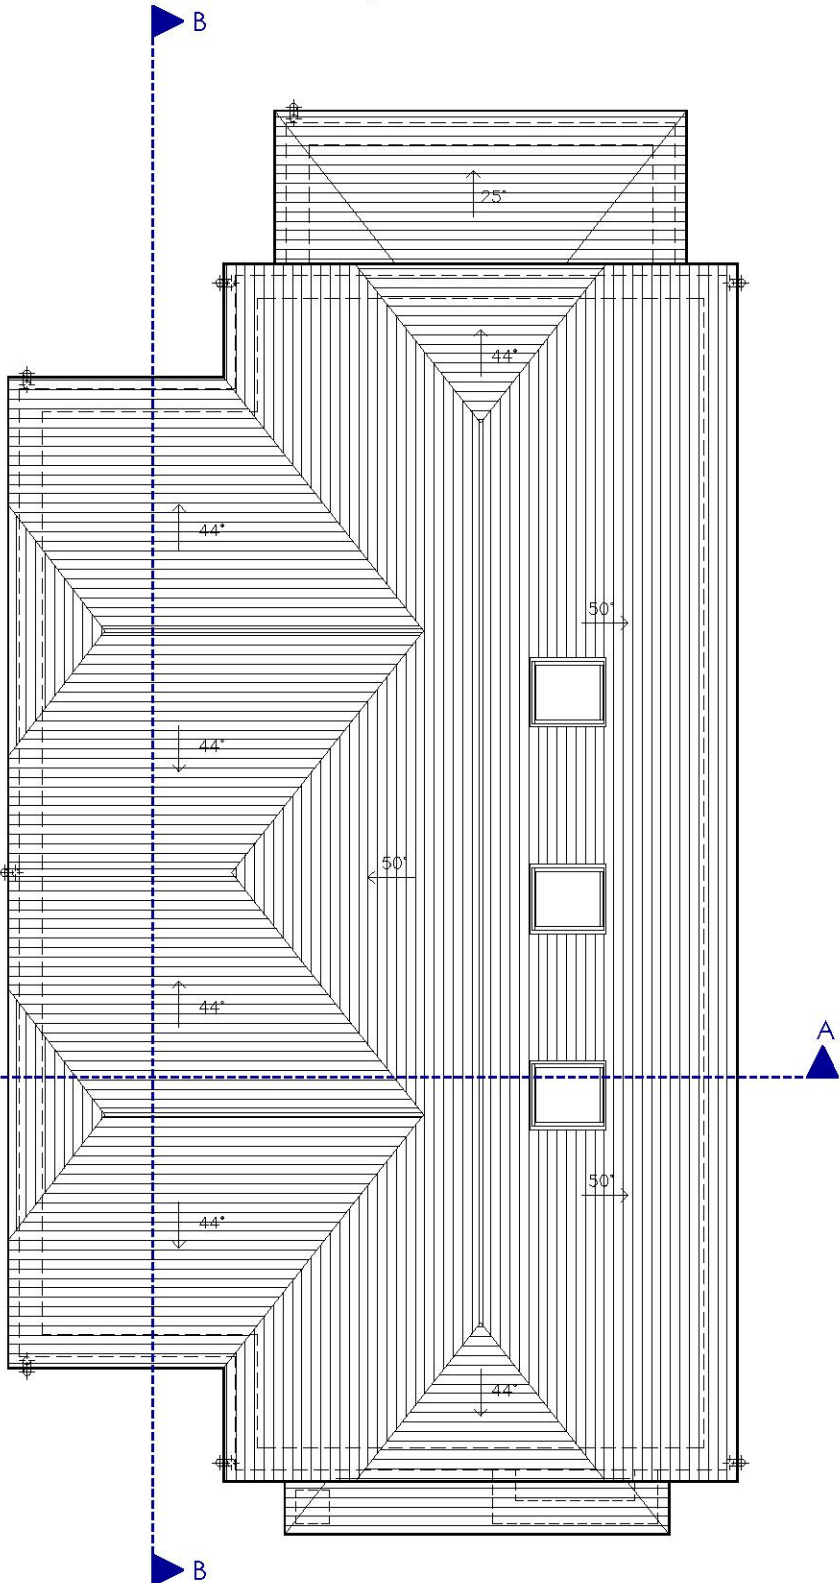

Roof Plan

Proposed Floor Plans

 


ASHBY DESIGN

13 Arm & Sword Lane
Old Hatfield - Herts - AL9 5EH
www.AshbyDesign.co.uk
01707 270 077

Project 6 Brook Close, Gidea Park, Romford		Date November 2022		Drawn APM	Checked LS
Title Proposed Floor Plans		Scale 1:100 @ A3		Revision	
Drawing No. 562/22/HH/PL20.01					

6 Brook Close, Gidea Park

Design copyright is vested in the Company below from whom consent must be obtained for copying or reproducing this drawing.

 


Planning



Front Elevation



Side Elevation

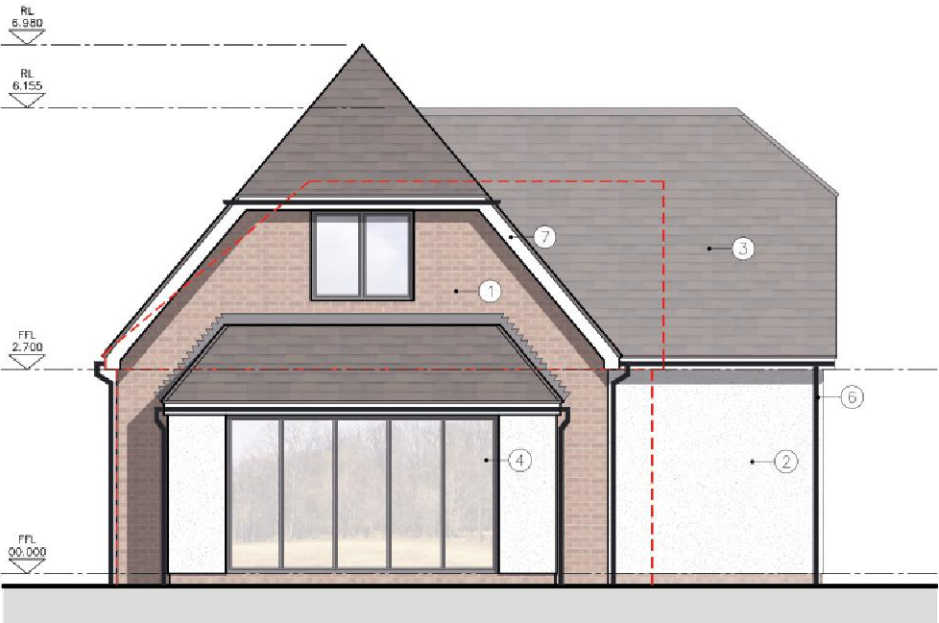

Rear Elevation



Side Elevation

MATERIALS LEGEND:

- | | |
|--|---|
| ① Facing Brickwork: Red Multistock or similar to match existing. Brick type/colour TBC via condition | ⑥ uPVC Rainwater Pipes
Colour: Black |
| ② Render: White Monocouche or similar
Type/colour TBC via condition | ⑦ uPVC Fascia boards / Soffits
Colour: White |
| ③ Roof Tiles: Grey Slate or similar
Tile type/colour TBC via condition | ⑧ Roof Velux Windows
Colour: Anthracite Grey |
| ④ uPVC Windows
Colour: Anthracite Grey | ⑨ Boundary Treatment:
Timber Close boarded |
| ⑤ External Porch Canopy: Grey Slate or similar. Tile type/colour TBC via condition | ⑩ Composite Doors
Colour: Anthracite Grey |

--- Indicates outline of existing built form



13 Arm & Sword Lane
Old Hatfield - Herts - AL9 5EH
www.AshbyDesign.co.uk
01707 276 077

Project
6 Brook Close,
Gidea Park, Romford
Title
Proposed Elevations
Scale
1:100 @ A3

Date
November 2022

Drawn
APM
Checked
LS

Drawing No.
562/22/HH/PL20.02




Revision
-

Proposed Elevations

6 Brook Close, Gidea Park

Design copyright is vested in the Company below from whom consent must be obtained for copying or reproducing this drawing.

Planning

 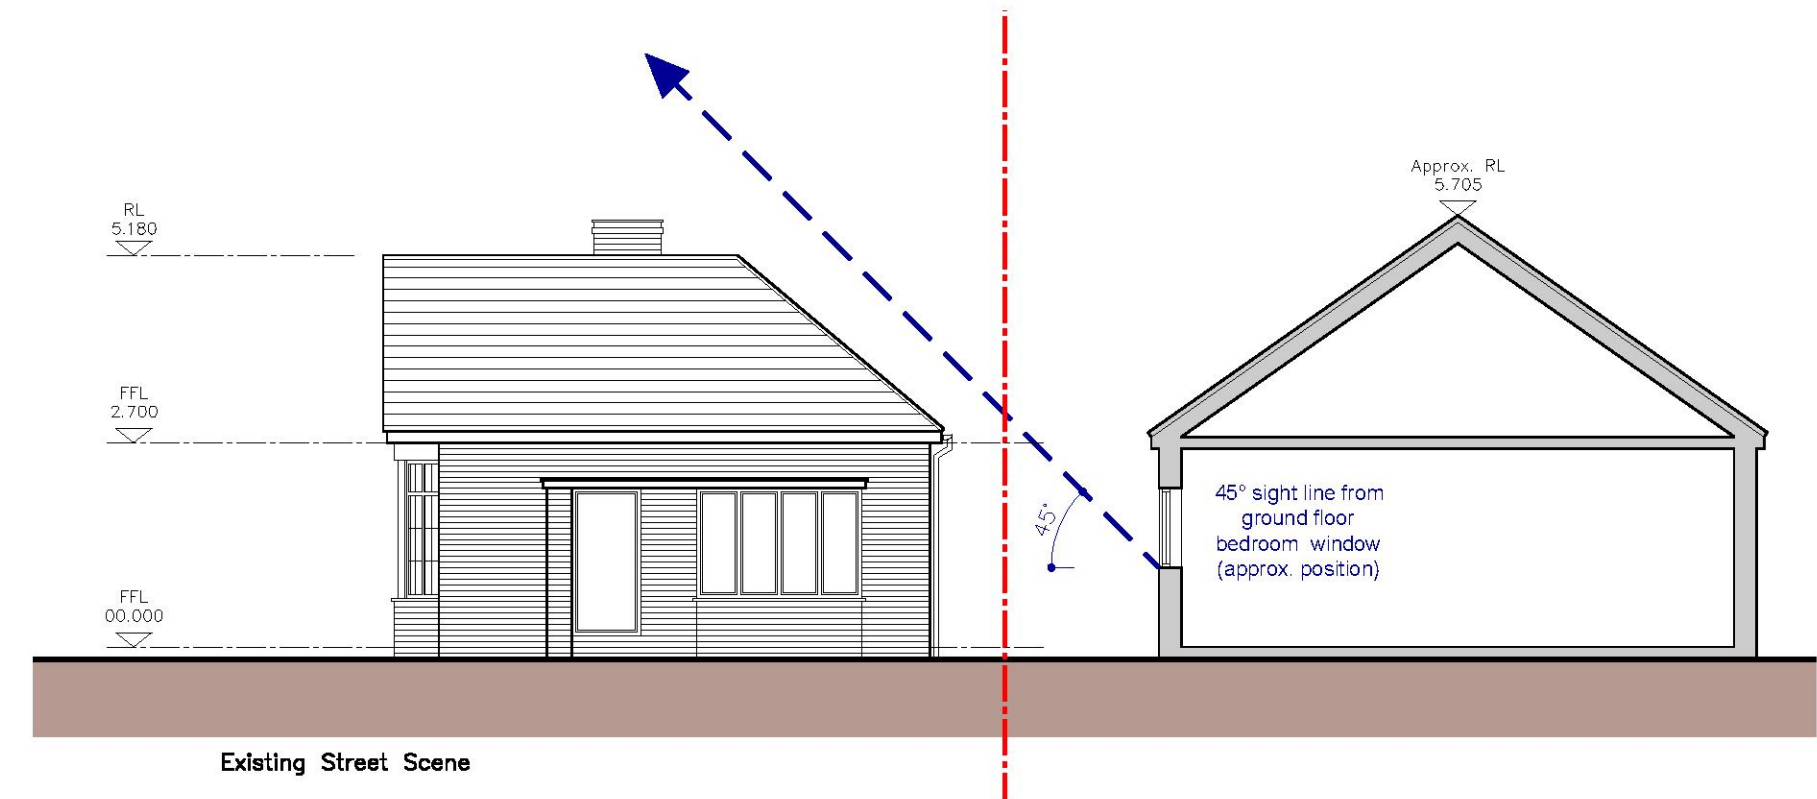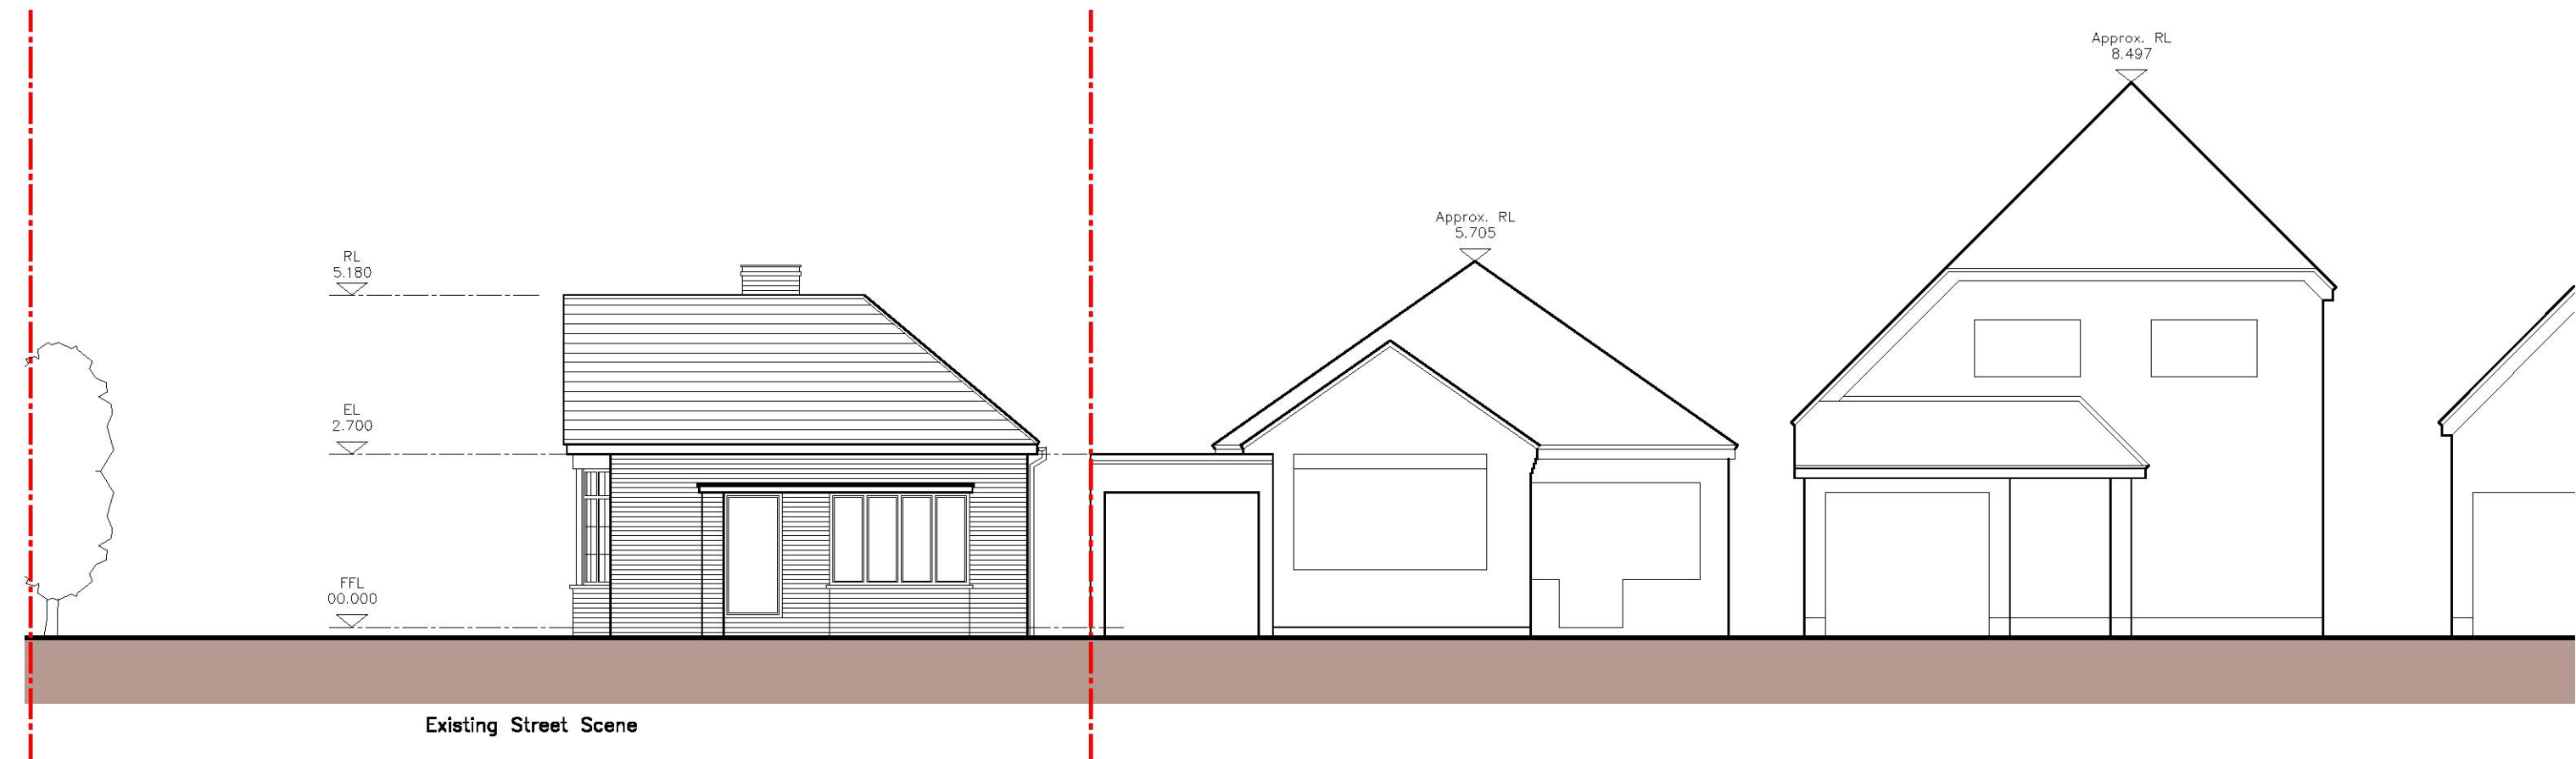

Project
6 Brook Close,
Gidea Park, Romford
Title
Existing Street Scenes
Scale
1:100 @ A3

Date
November 2022

Drawn
APM
Checked
LS

Drawing No.
562/22/HH/PL1004


Revision
-

Existing Street Scenes


6 Brook Close, Gidea Park

Design copyright is vested in the Company below from whom consent must be obtained for copying or reproducing this drawing.


Planning

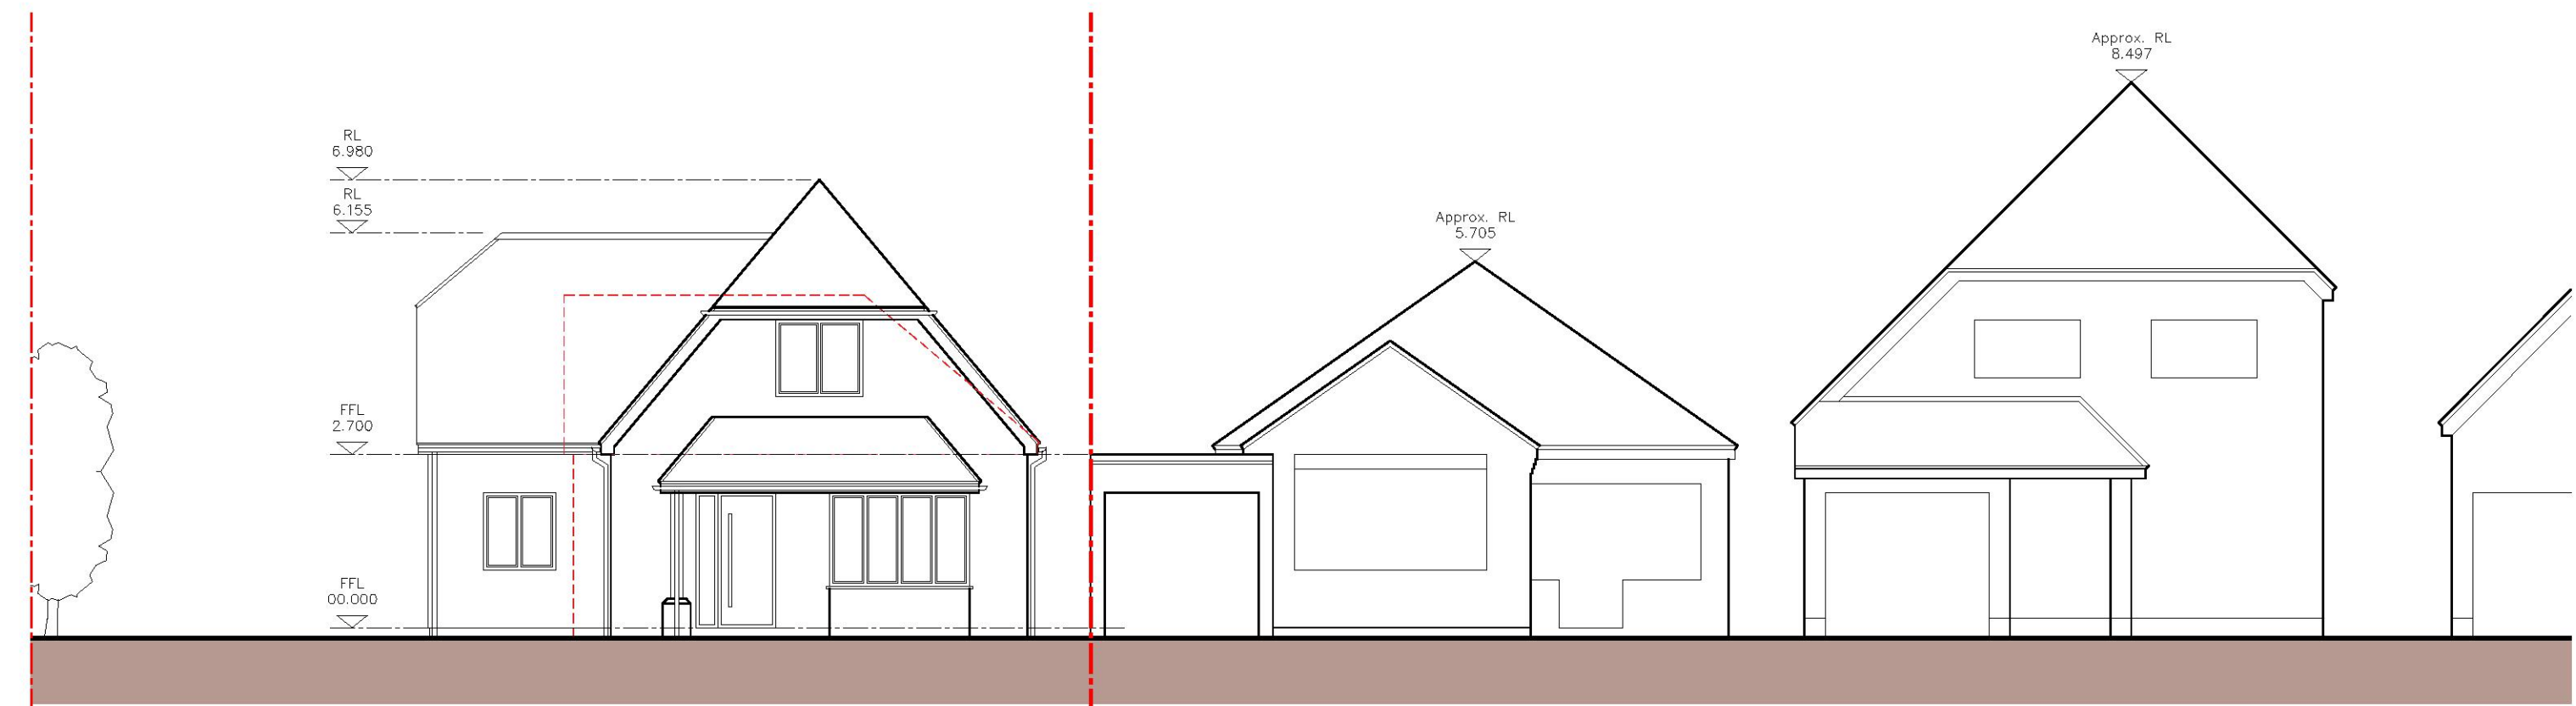

Proposed Street Scene

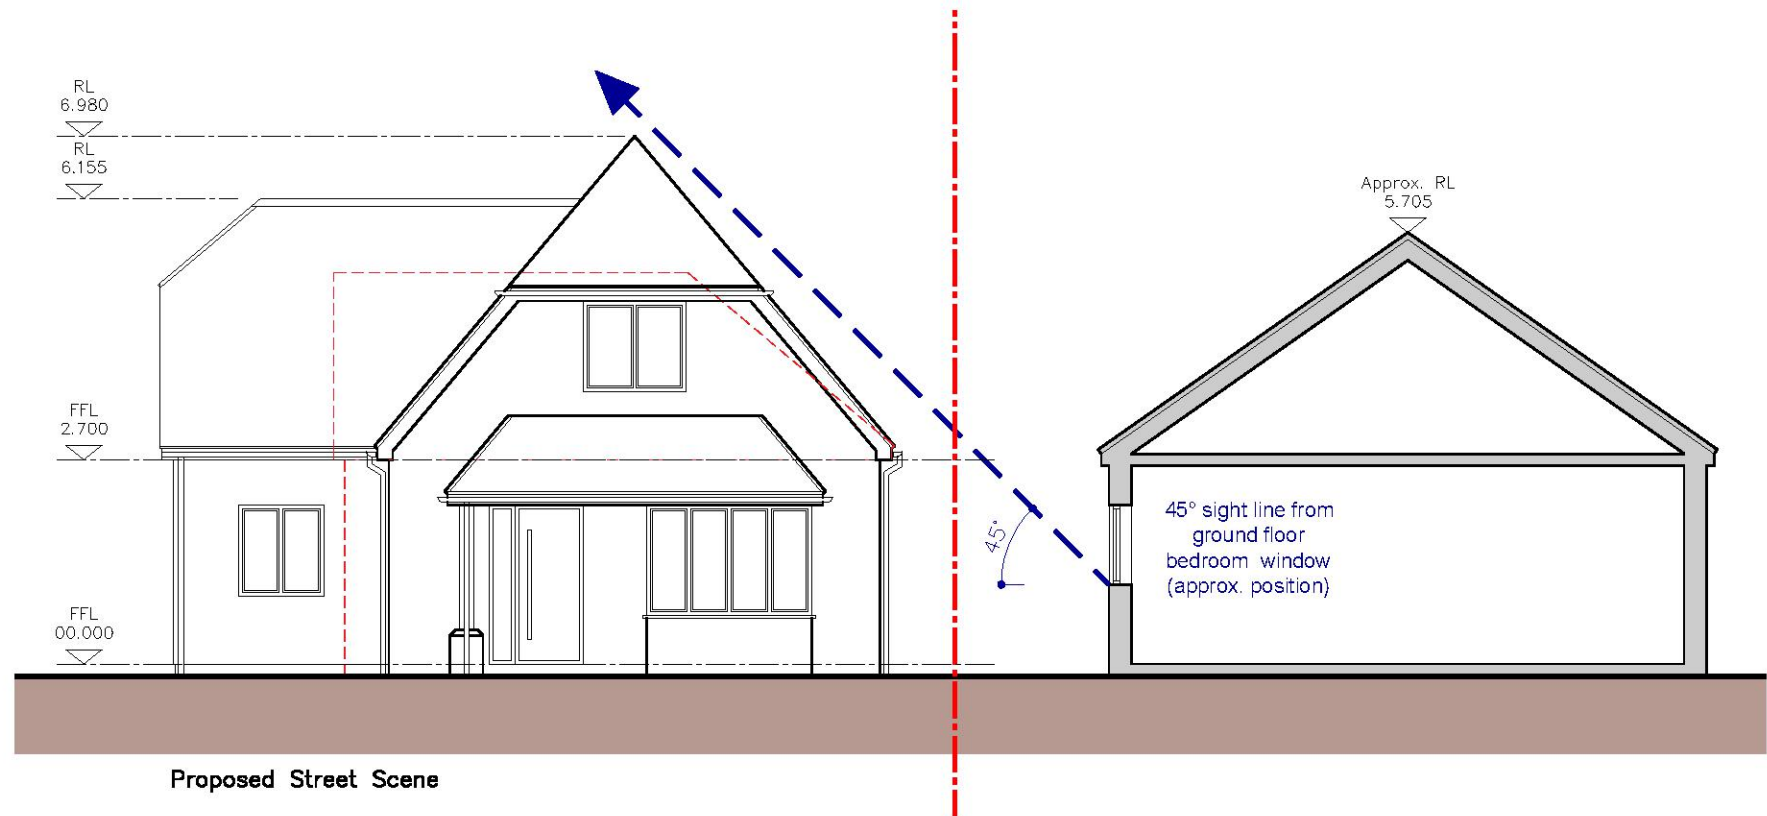

Proposed Street Scene

 

ASHBY DESIGN

13 Arm & Sword Lane
Old Hatfield - Herts - AL9 5EH
www.AshbyDesign.co.uk
01707 270 077

Project
6 Brook Close,
Gidea Park, Romford
Title
Proposed Street Scenes
Scale
1:100 @ A3

Date
November 2022


Drawn
APM
Checked
LS

Drawing No.
562/22/HH/PL1005

Revision
-

Proposed Street Scenes

6 Brook Close, Gidea Park

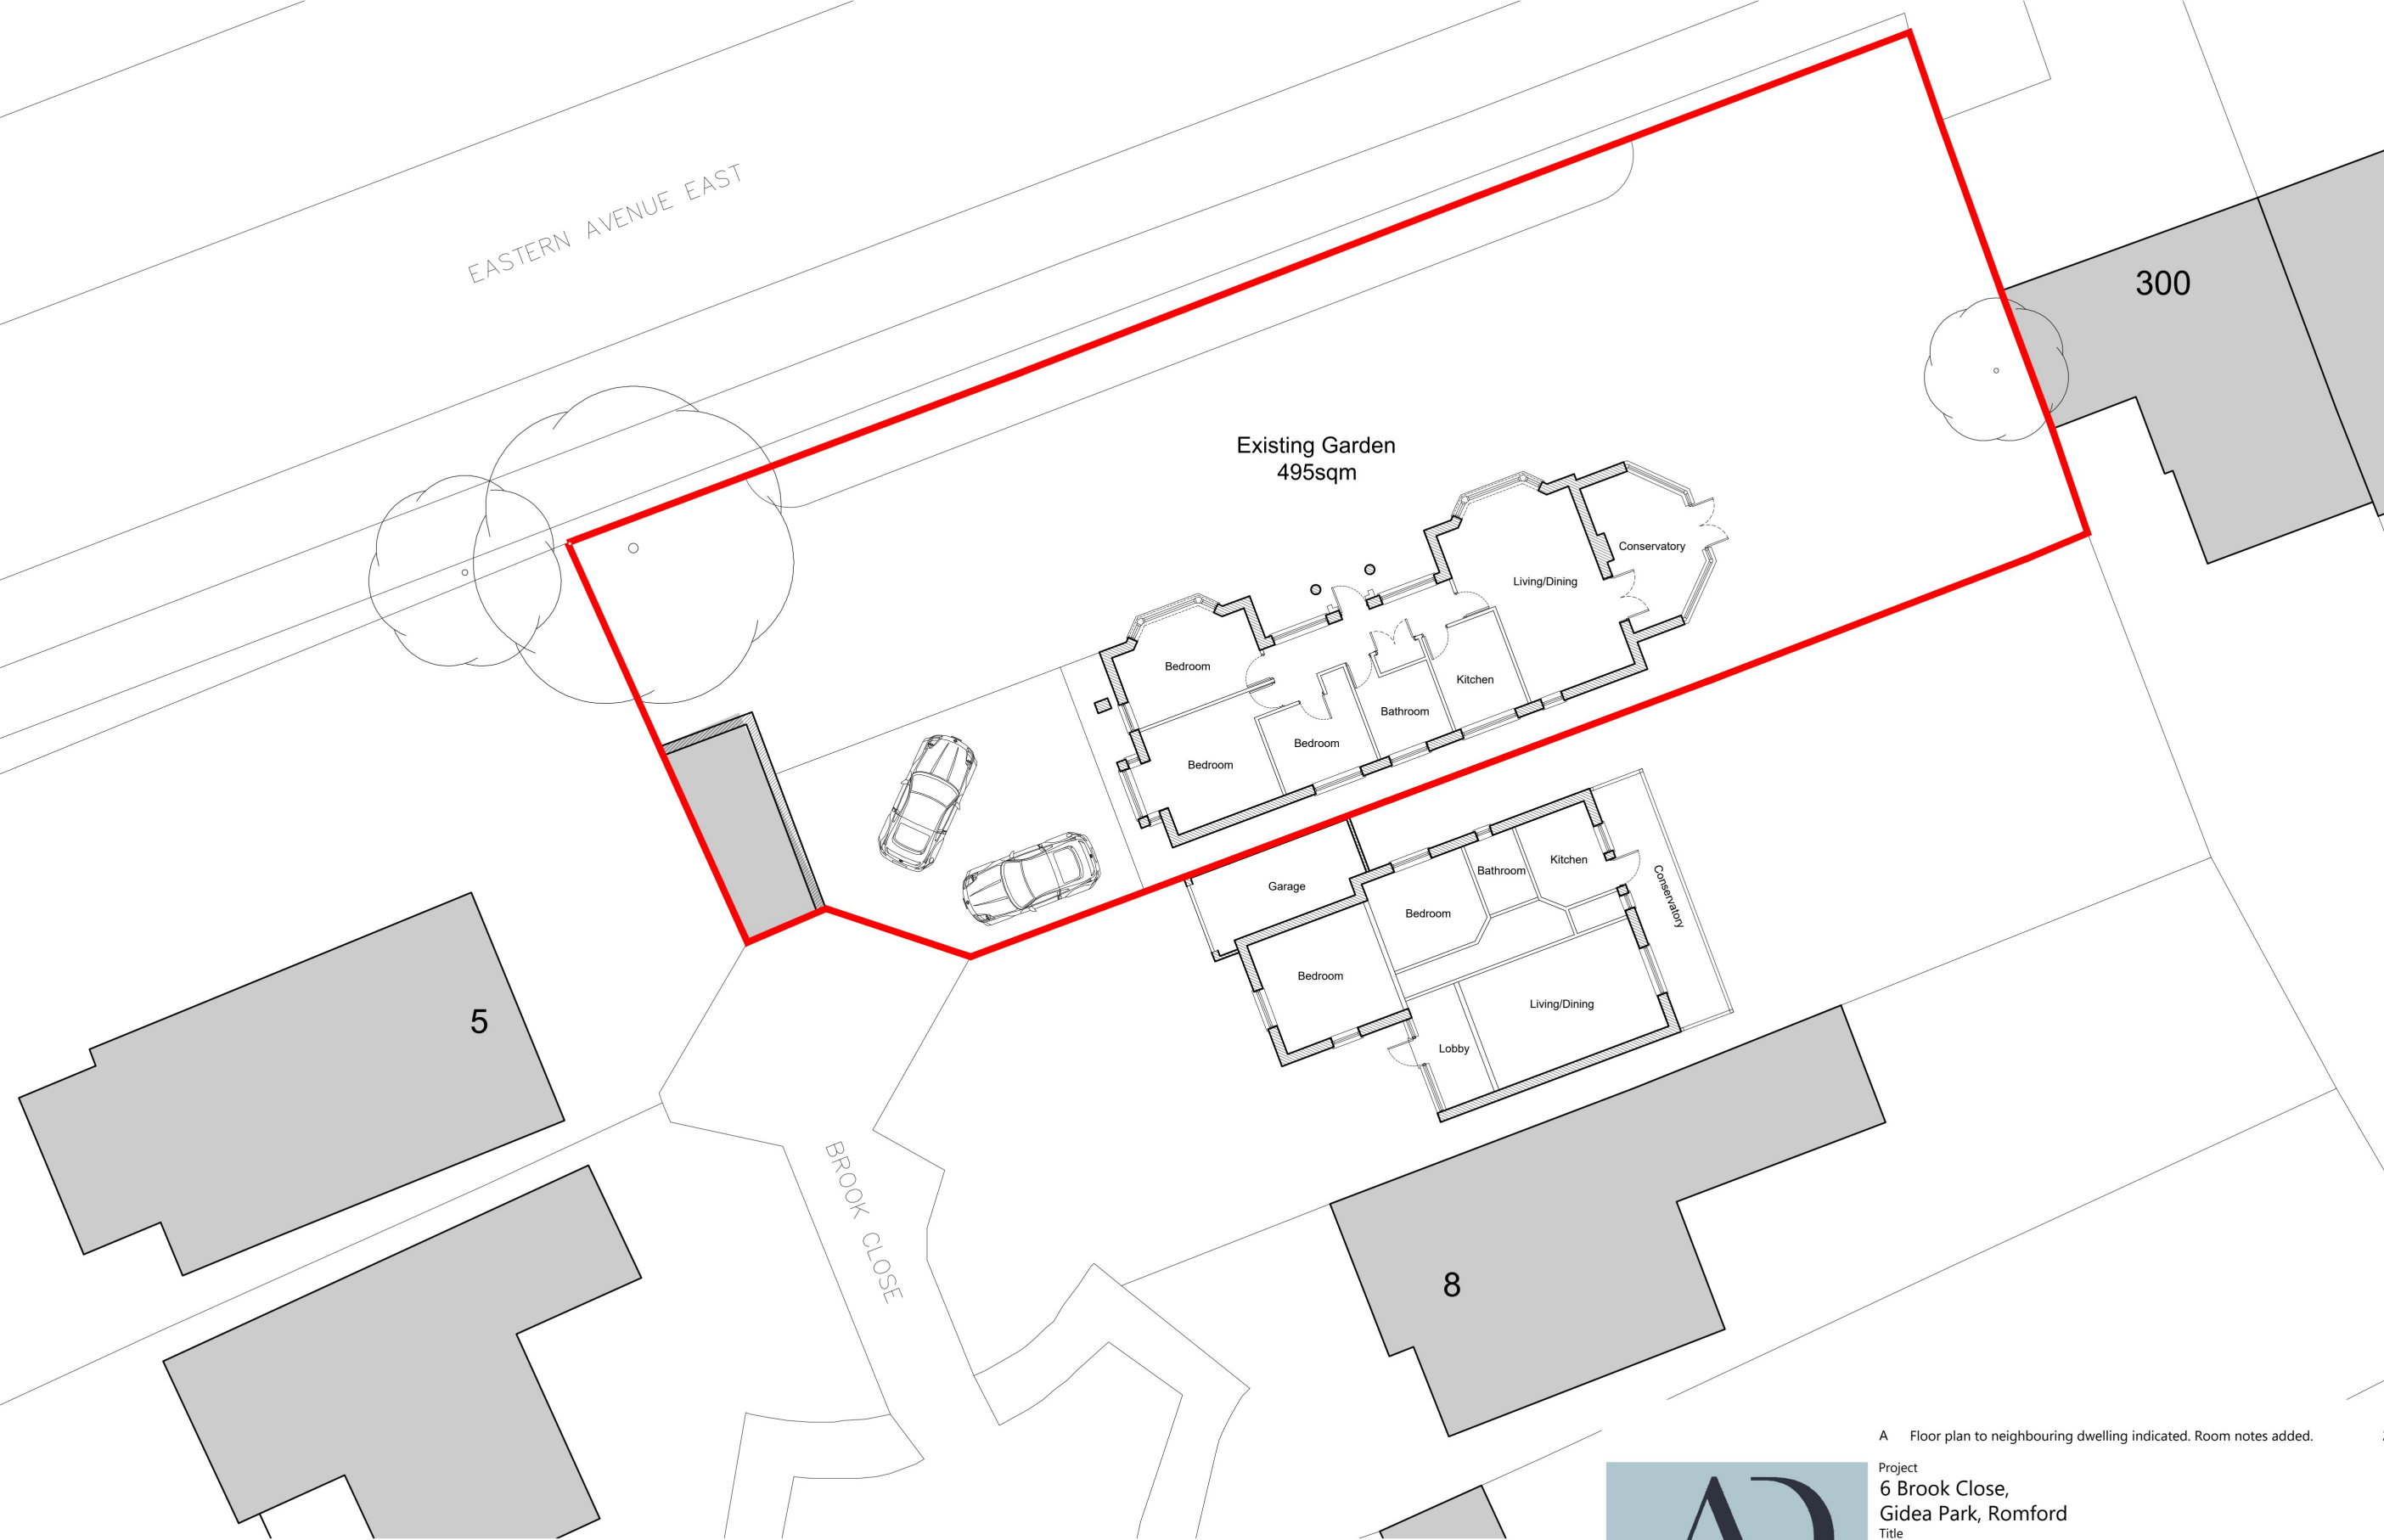

Existing Block Plan

6 Brook Close, Gidea Park



Proposed Block Plan

A

Floor plan to neighbouring dwelling indicated. Room notes added.

28/03/23

LS

Project

6 Brook Close,
Gidea Park, Romford

Title

Proposed Block Plan

Scale

1:200 @ A3

Date

November 2022

Drawn

APM

Checked

LS

Revision

A

ASHBY DESIGN

13 Arm & Sword Lane
Old Hatfield - Herts - AL9 5EH
www.AshbyDesign.co.uk
01707 270 077

Drawing No.

562/22/HH/PL1002