





BLOCK PLAN scale 1:500

 

LOCATION MAP scale 1:1250

N

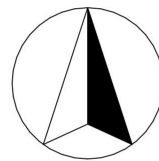

COPYRIGHT: The contents of this drawing may not be reproduced in whole or in part without express written consent of ARKSS Design Limited.

Drawings to be read in conjunction with relevant drawing and specs. Drawings can only be scaled for planning purposes. Drawings not to be scaled, figured dimensions only for construction and any other purpose. Any discrepancies are to be pointed to the Agent/Engineer/Contractor. The agent is not liable for any faults not raised. Drawings not to be scaled for land transfer purposes.

PLANNING ISSUE

Scale: 1:500, 1:1250@A3

Date: MAR 2023

Project Title:
PROPOSED DEVELOPMENT AT
2 BEVERLEY GARDENS, HURNCHURCH,
RM11 3PA

Drawing Title:
**LOCATION MAP
& BLOCK PLAN**


Project no:
2303026

Drawing no:
PL01

Revision:

Revision Detail Date:
E.mail:
contact@arkssdesign.co.uk
Tel: 0208 0905070
Mob: 078 2555 7465

www.arkssdesign.co.uk

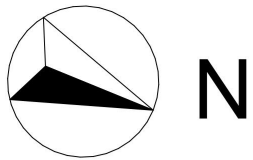

Existing Ground Floor Plan 1:100

COPYRIGHT: The contents of this drawing may not be reproduced in whole or in part without express written consent of ARKSS Design Limited.

Drawings to be read in conjunction with relevant drawing and specs. Drawings can only be scaled for planning purposes. Drawings not to be scaled, figured dimensions only for construction and anyother purpose. Any discrepancies are to be pointed to the Agent/Engineer/Contractor. The agent is not liable for any faults not raised. Drawings not to be scaled for land transfer purposes.

PLANNING ISSUE

Scale: 1:100@A2

Date: MAR 2023

Project Title:

PROPOSED DEVELOPMENT AT
2 BEVERLEY GARDENS, HURNCHURCH,
RM11 3PA

Drawing Title:

EXISTING PLANS

Project no:

2303026

Drawing no:

PL02

Revision:

Revision

Detail

Date:



E.mail:

contact@arkssdesign.co.uk

Tel: 0208 0905070

Mob: 078 2555 7465

www.arkssdesign.co.uk

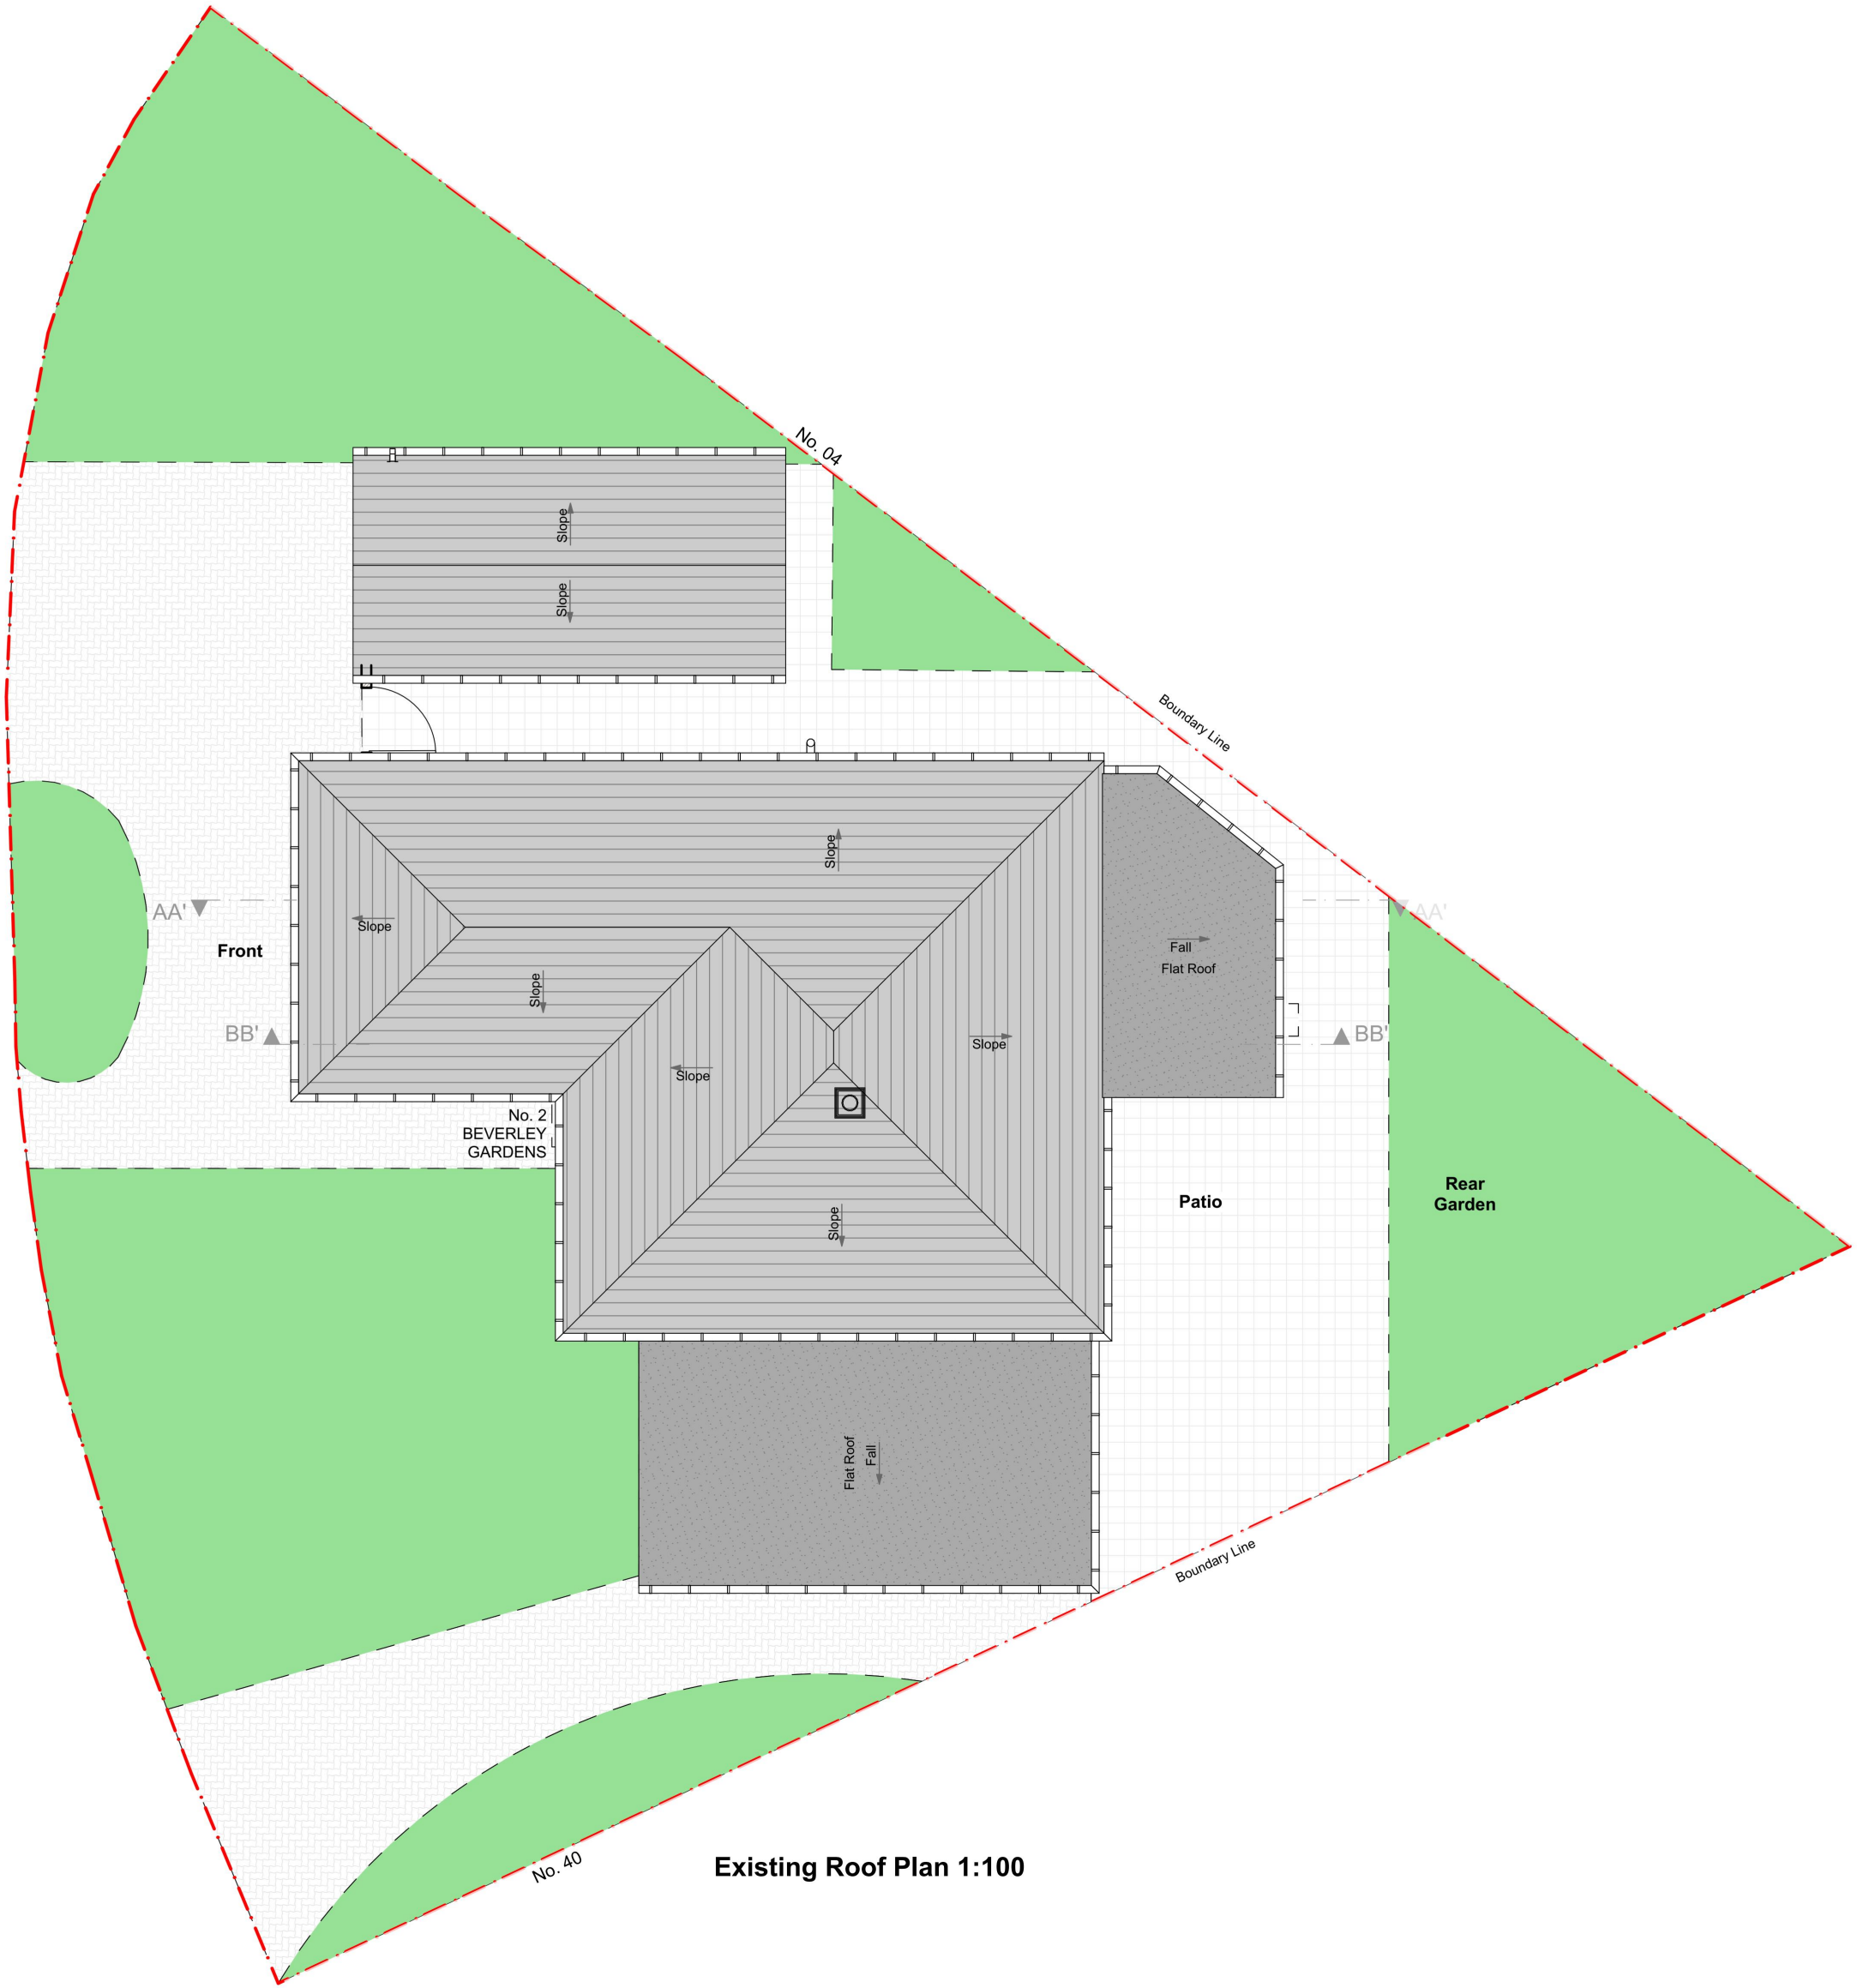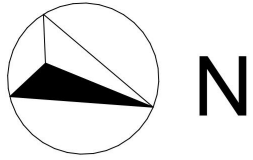

Existing Roof Plan 1:100

COPYRIGHT: The contents of this drawing may not be reproduced in whole or in part without express written consent of ARKSS Design Limited.

Drawings to be read in conjunction with relevant drawing and specs. Drawings can only be scaled for planning purposes. Drawings not to be scaled, figured dimensions only for construction and anyother purpose. Any discrepancies are to be pointed to the Agent/Engineer/Contractor. The agent is not liable for any faults not raised. Drawings not to be scaled for land transfer purposes.

PLANNING ISSUE	
Scale: 1:100@A2	Date: MAR 2023

Project Title:
**PROPOSED DEVELOPMENT AT
2 BEVERLEY GARDENS, HURNCHURCH,
RM11 3PA**

Drawing Title:
EXISTING PLANS

Project no:
2303026

Drawing no:
PL03


Revision:

Revision: Detail Date:
E.mail:
contact@arkssdesign.co.uk
Tel: 0208 0905070
Mob: 078 2555 7465


www.arkssdesign.co.uk




Existing Front Elevation 1:100

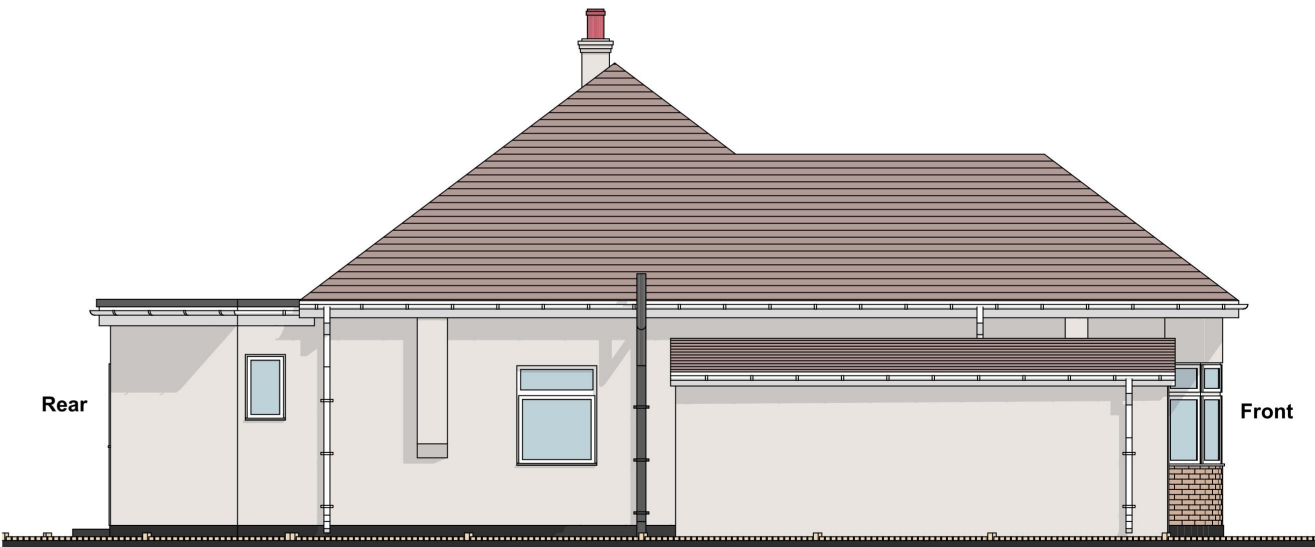

Existing Side Elevation 1:100

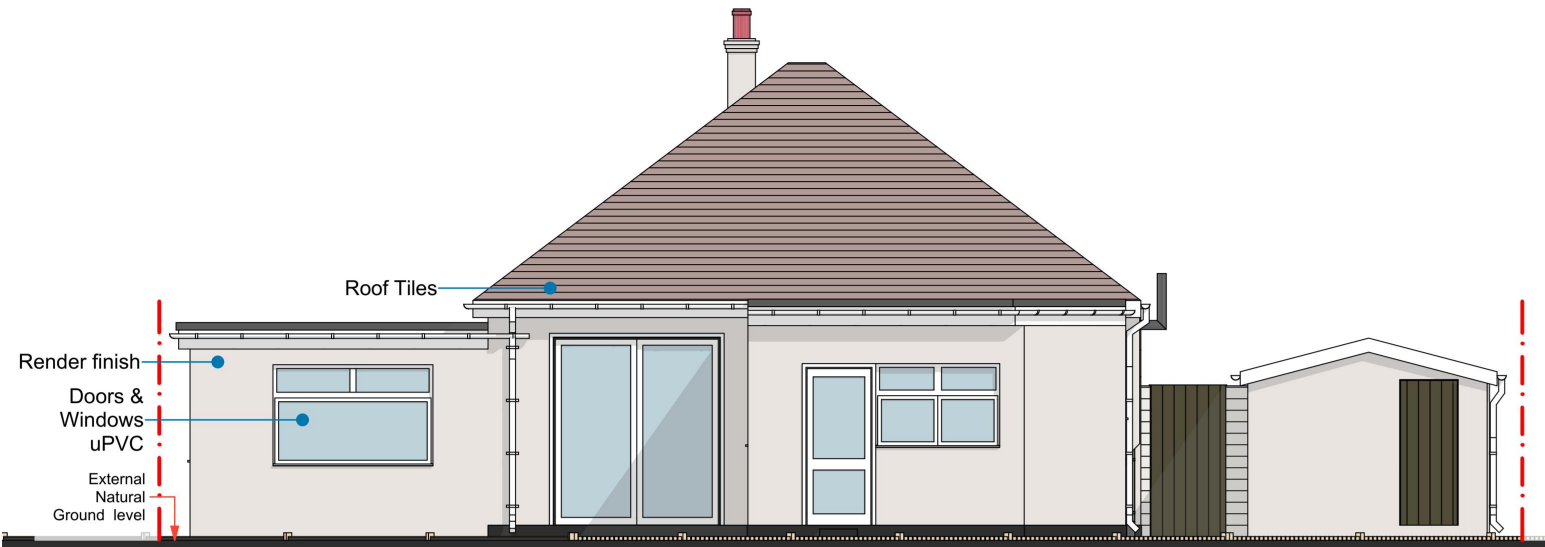

Existing Rear Elevation 1:100

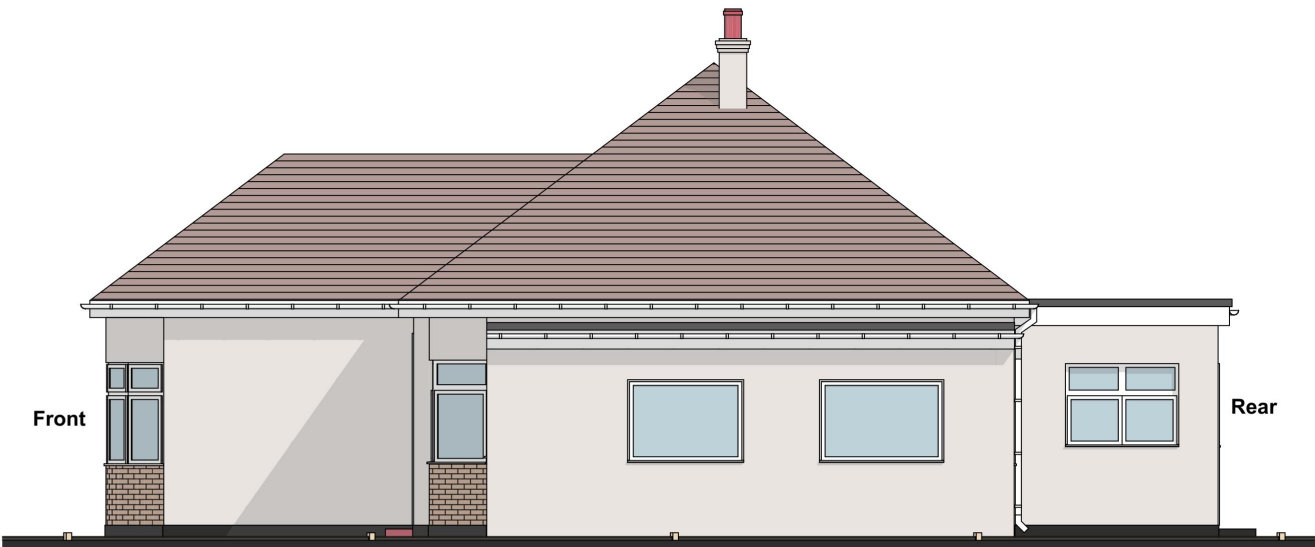

Existing Side Elevation 1:100

COPYRIGHT: The contents of this drawing may not be reproduced in whole or in part without express written consent of ARKSS Design Limited.

Drawings to be read in conjunction with relevant drawing and specs. Drawings can only be scaled for planning purposes. Drawings not to be scaled. figured dimensions only for construction and anyother purpose. Any discrepancies are to be pointed to the Agent/Engineer/Contractor. The agent is not liable for any faults not raised. Drawings not to be scaled for land transfer purposes.

PLANNING ISSUE

Scale: 1:100@A3

Date: MAR 2023

Project Title:
PROPOSED DEVELOPMENT AT
2 BEVERLEY GARDENS, HURNCHURCH,
RM11 3PA

Drawing Title:
**EXISTING
ELEVATIONS**

Project no:



2303026



Drawing no:

PL04

Revision:

Revision Detail Date:
E.mail:
contact@arkssdesign.co.uk
Tel: 0208 0905070
Mob: 078 2555 7465

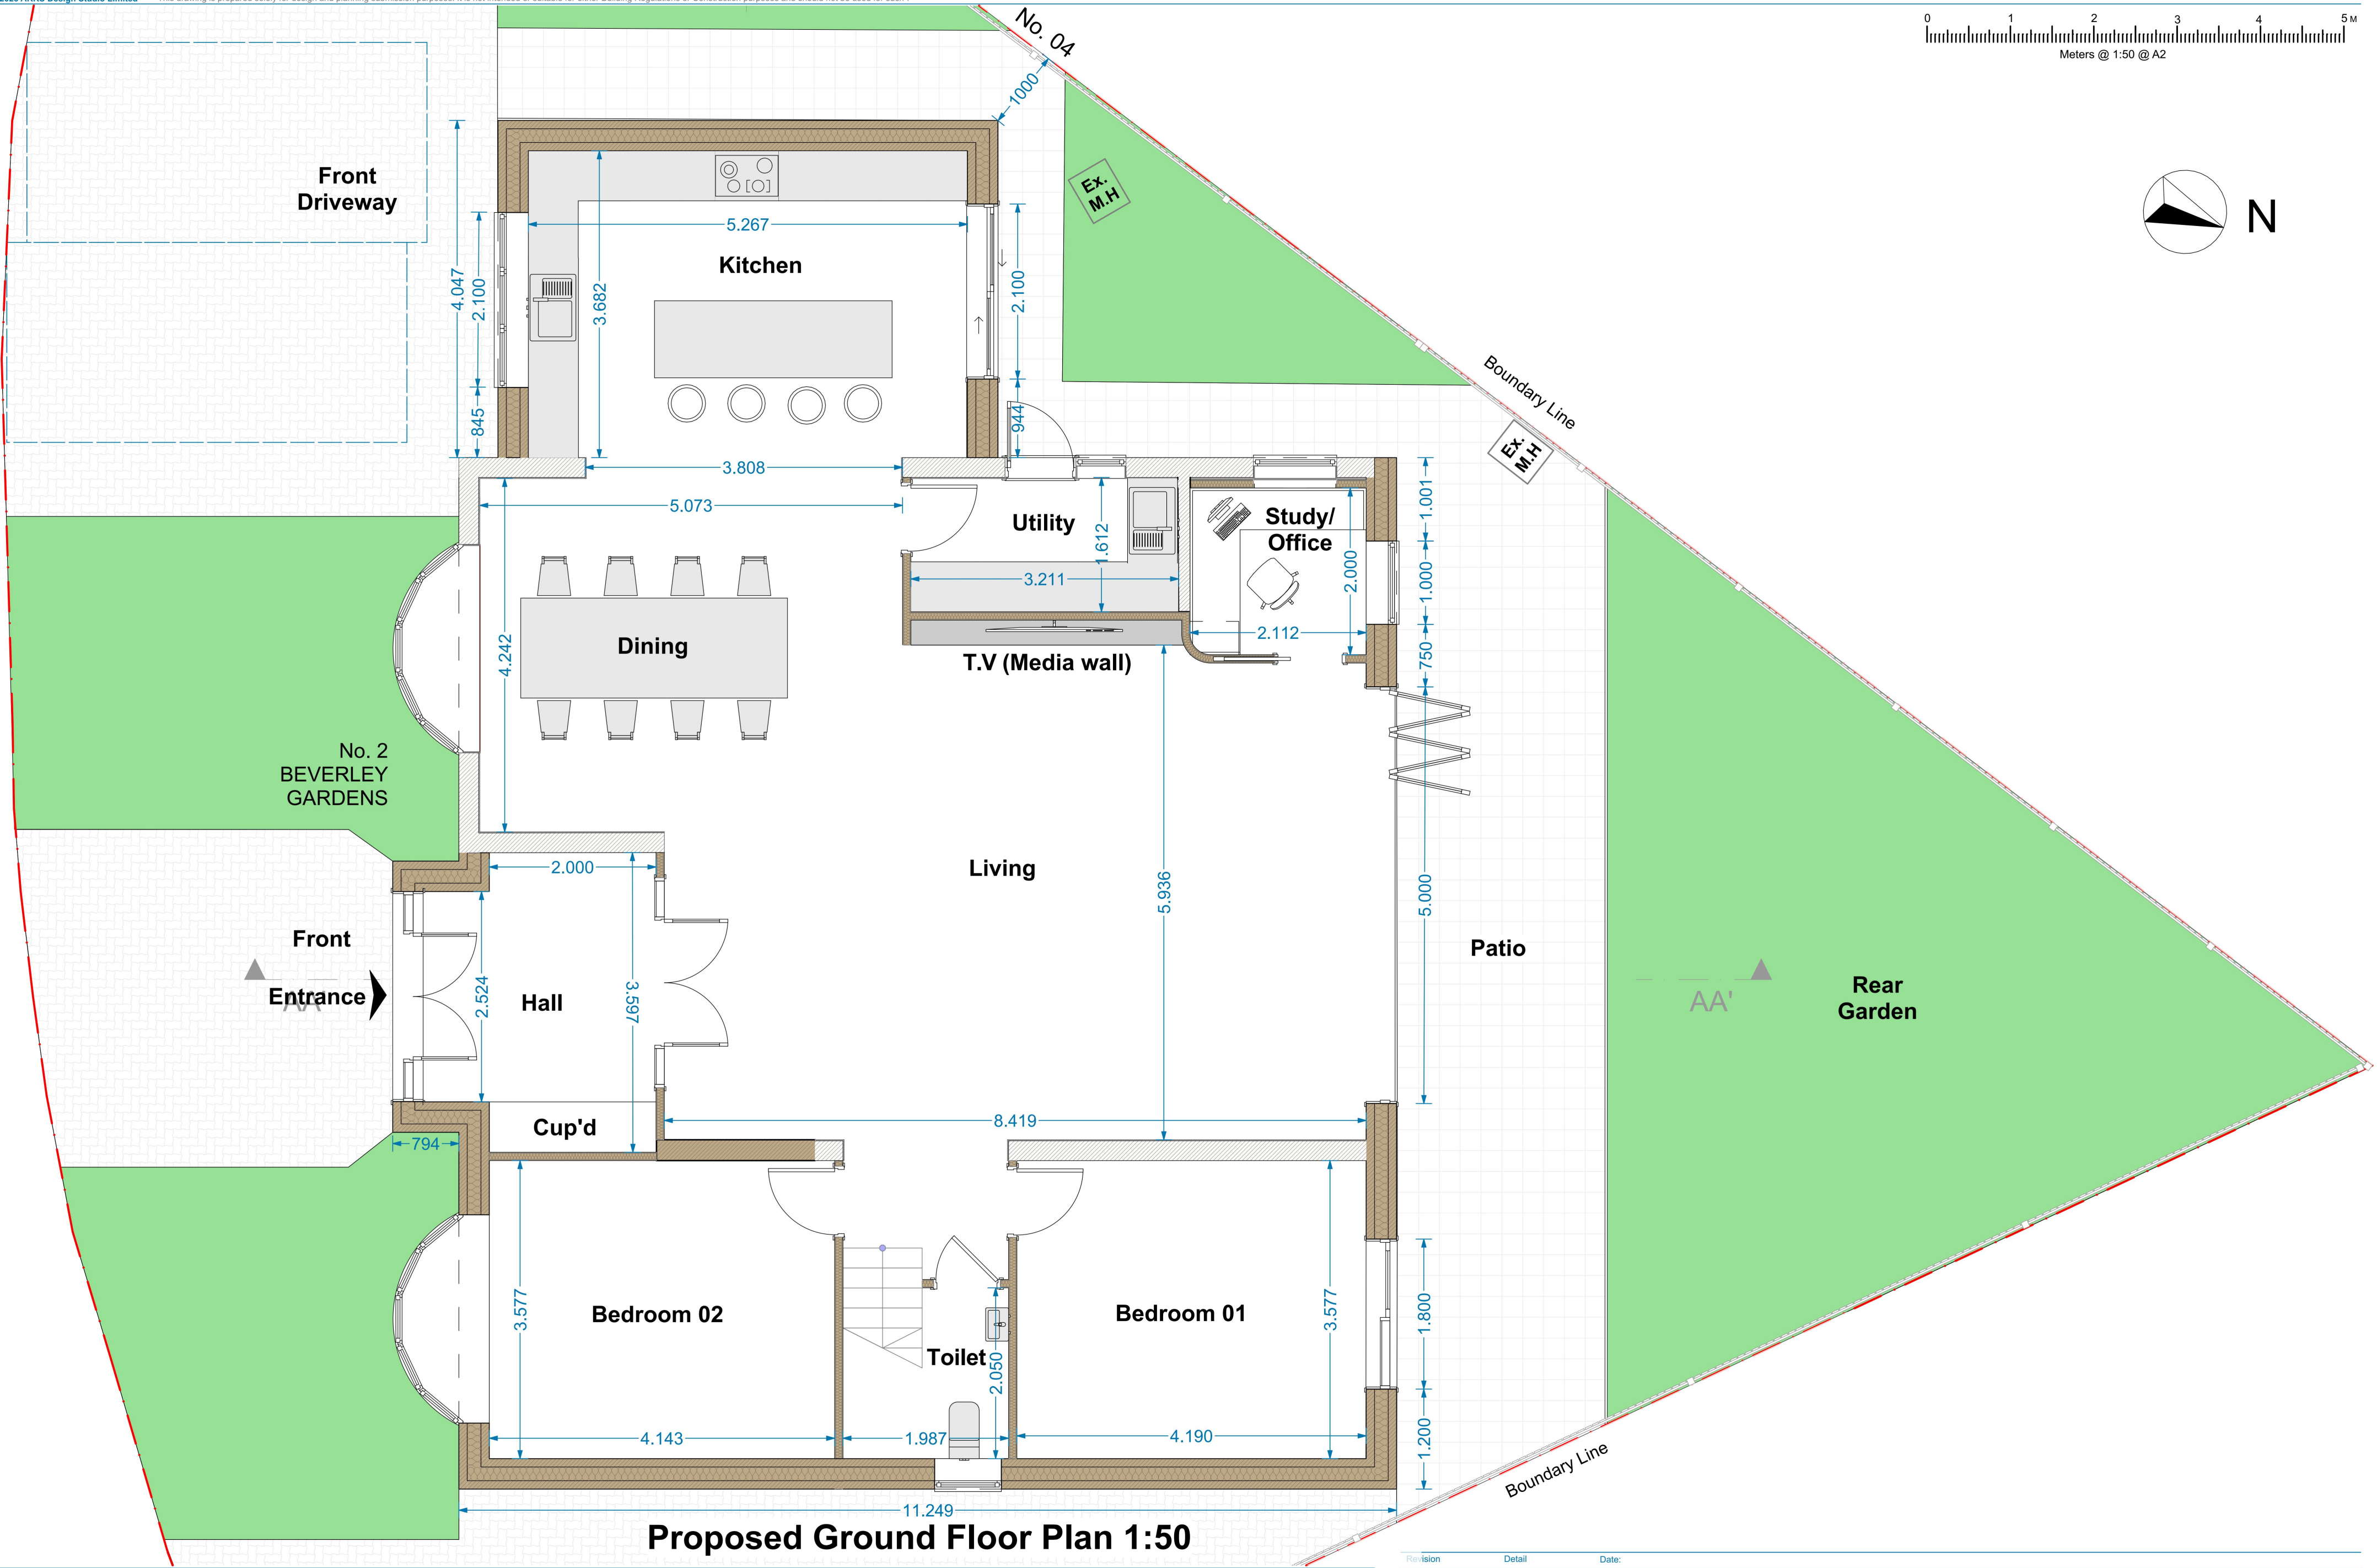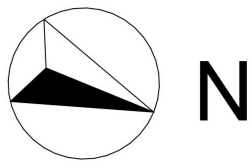

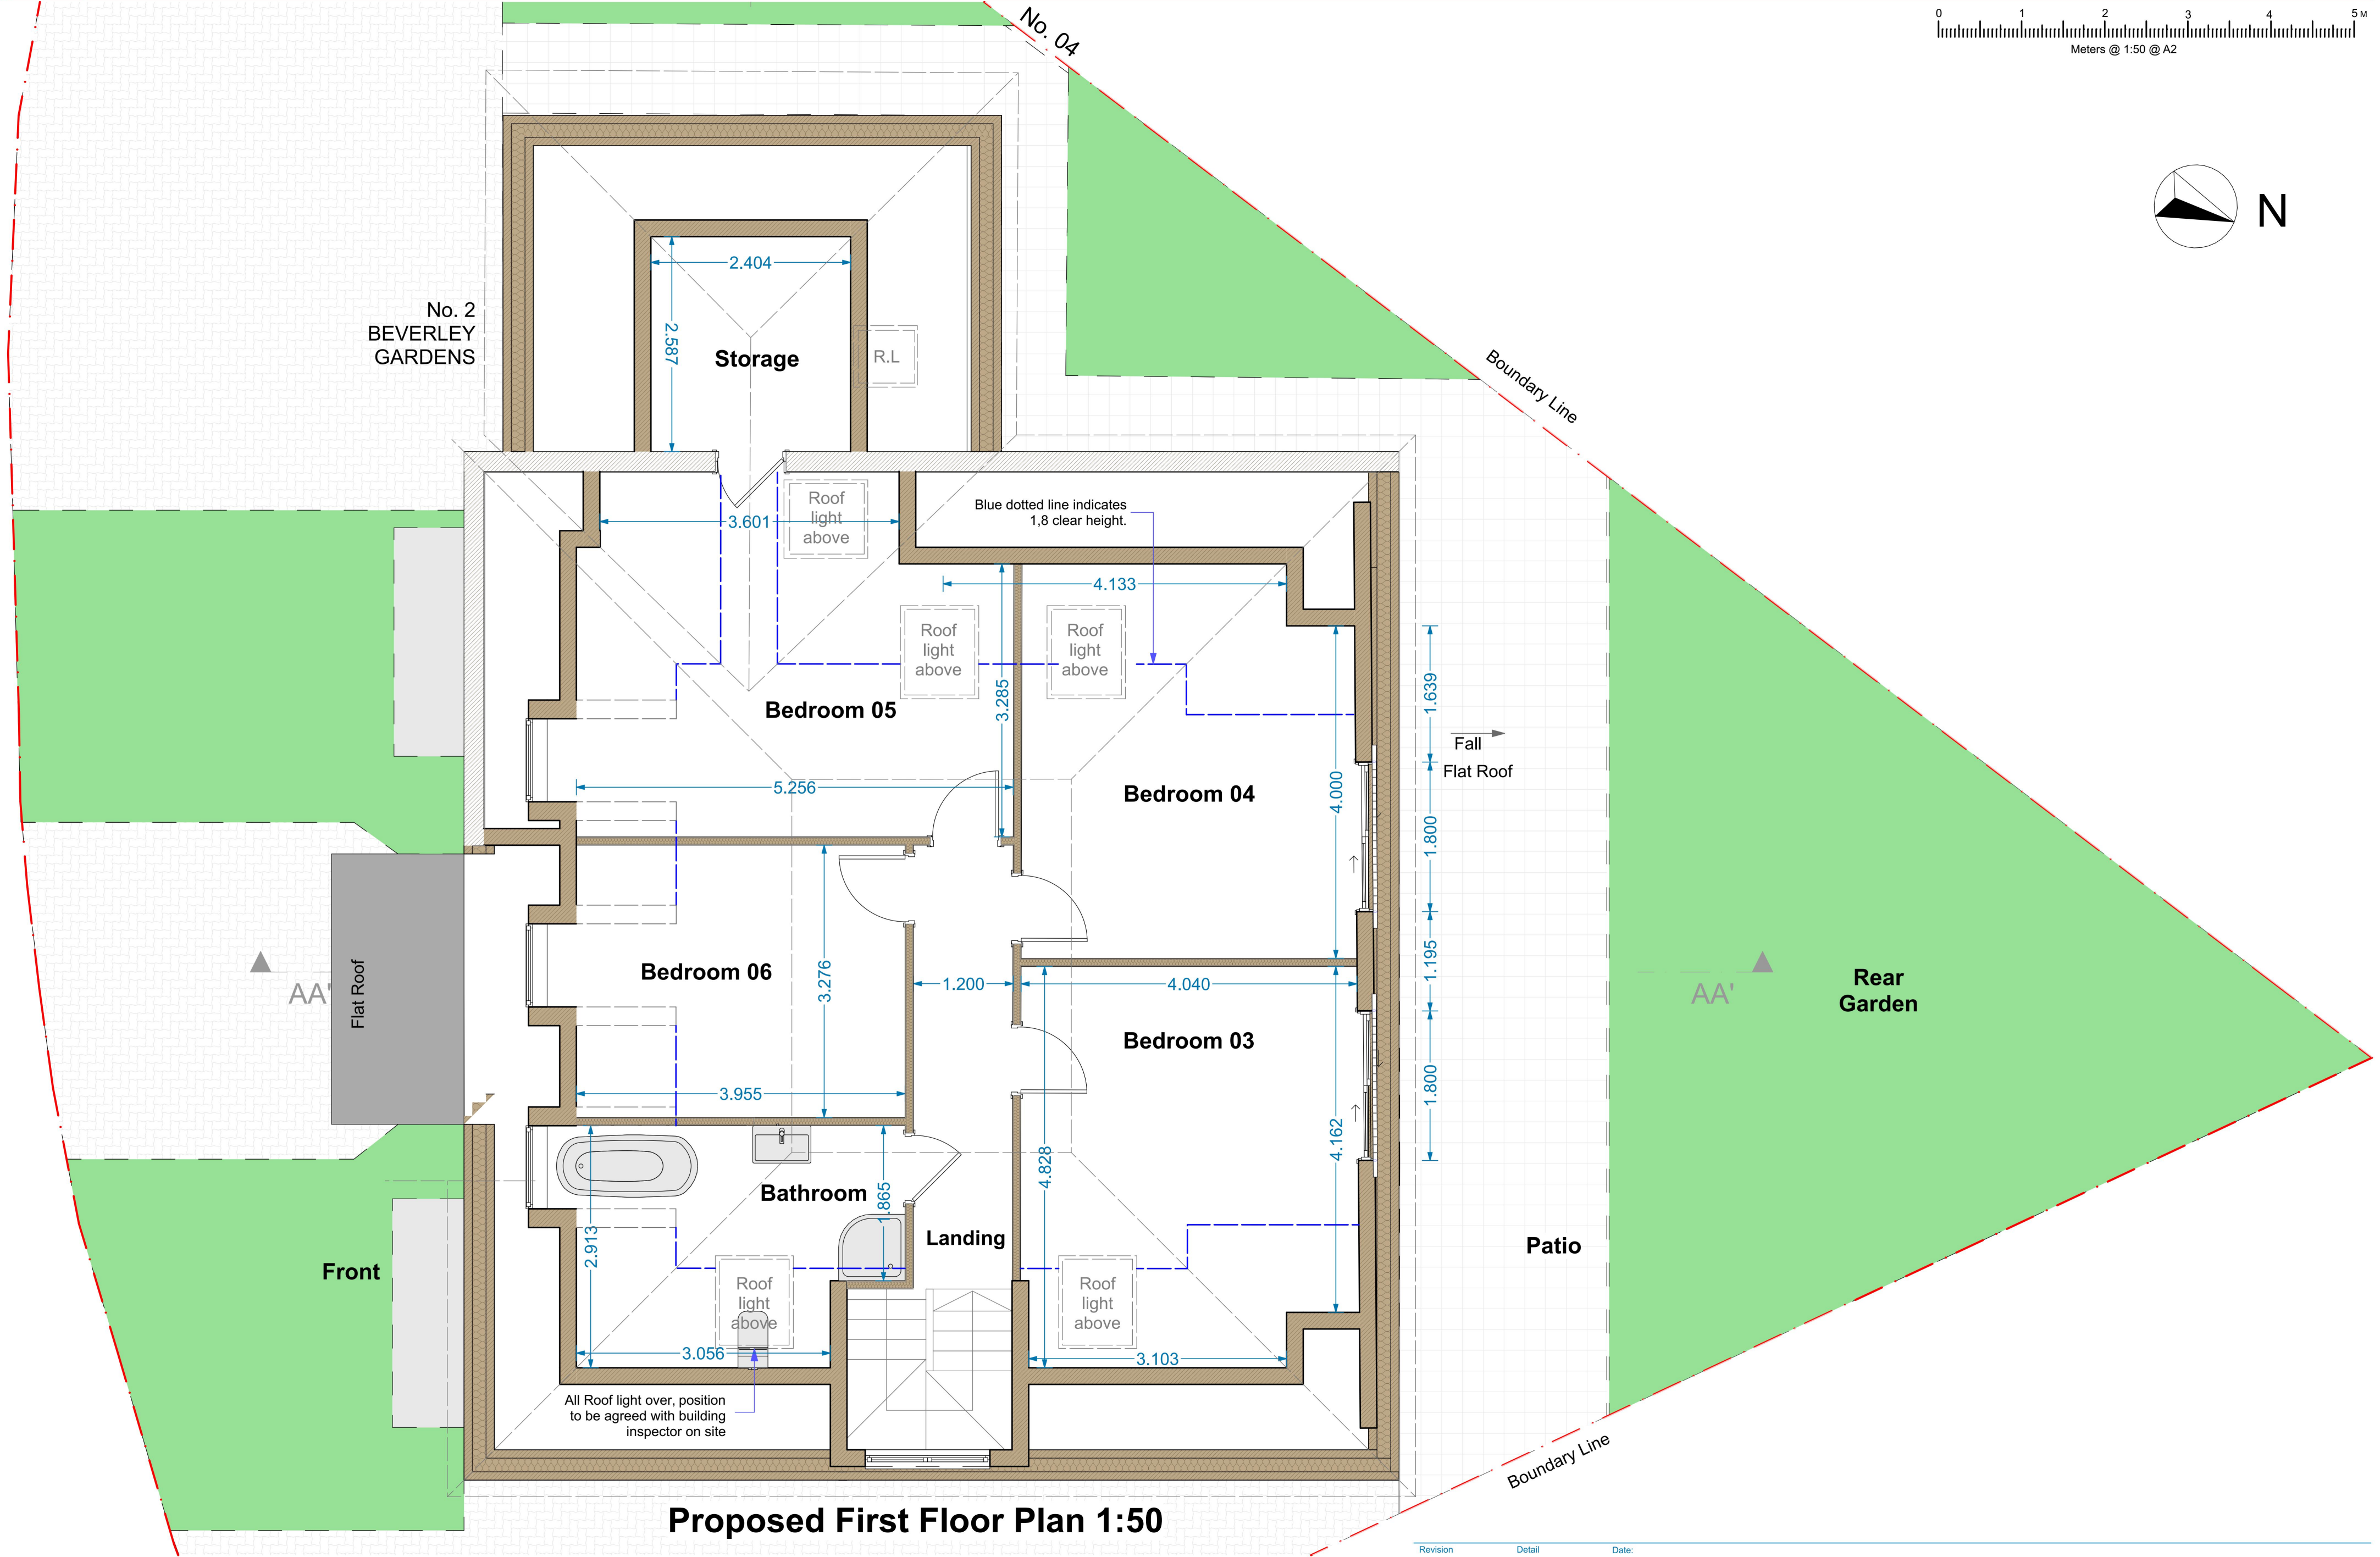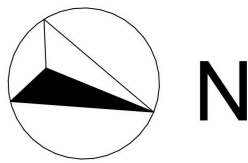

Proposed First Floor Plan 1:50

COPYRIGHT: The contents of this drawing may not be reproduced in whole or in part without express written consent of ARKSS Design Limited.

Drawings to be read in conjunction with relevant drawing and specs. Drawings can only be scaled for planning purposes. Drawings not to be scaled, figured dimensions only for construction and anyother purpose. Any discrepancies are to be pointed to the Agent/Engineer/Contractor. The agent is not liable for any faults not raised. Drawings not to be scaled for land transfer purposes.

PLANNING ISSUE

Scale: 1:50@A2

Date: MAR 2023

Project Title:

PROPOSED DEVELOPMENT AT
2 BEVERLEY GARDENS, HURNCHURCH,
RM11 3PA

Drawing Title:

PROPOSED PLAN

Project no:

2303026

Drawing no:

PL06

Revision:



Revision

Detail

Date:

E.mail:
contact@arkssdesign.co.uk
Tel: 0208 0905070
Mob: 078 2555 7465

www.arkssdesign.co.uk

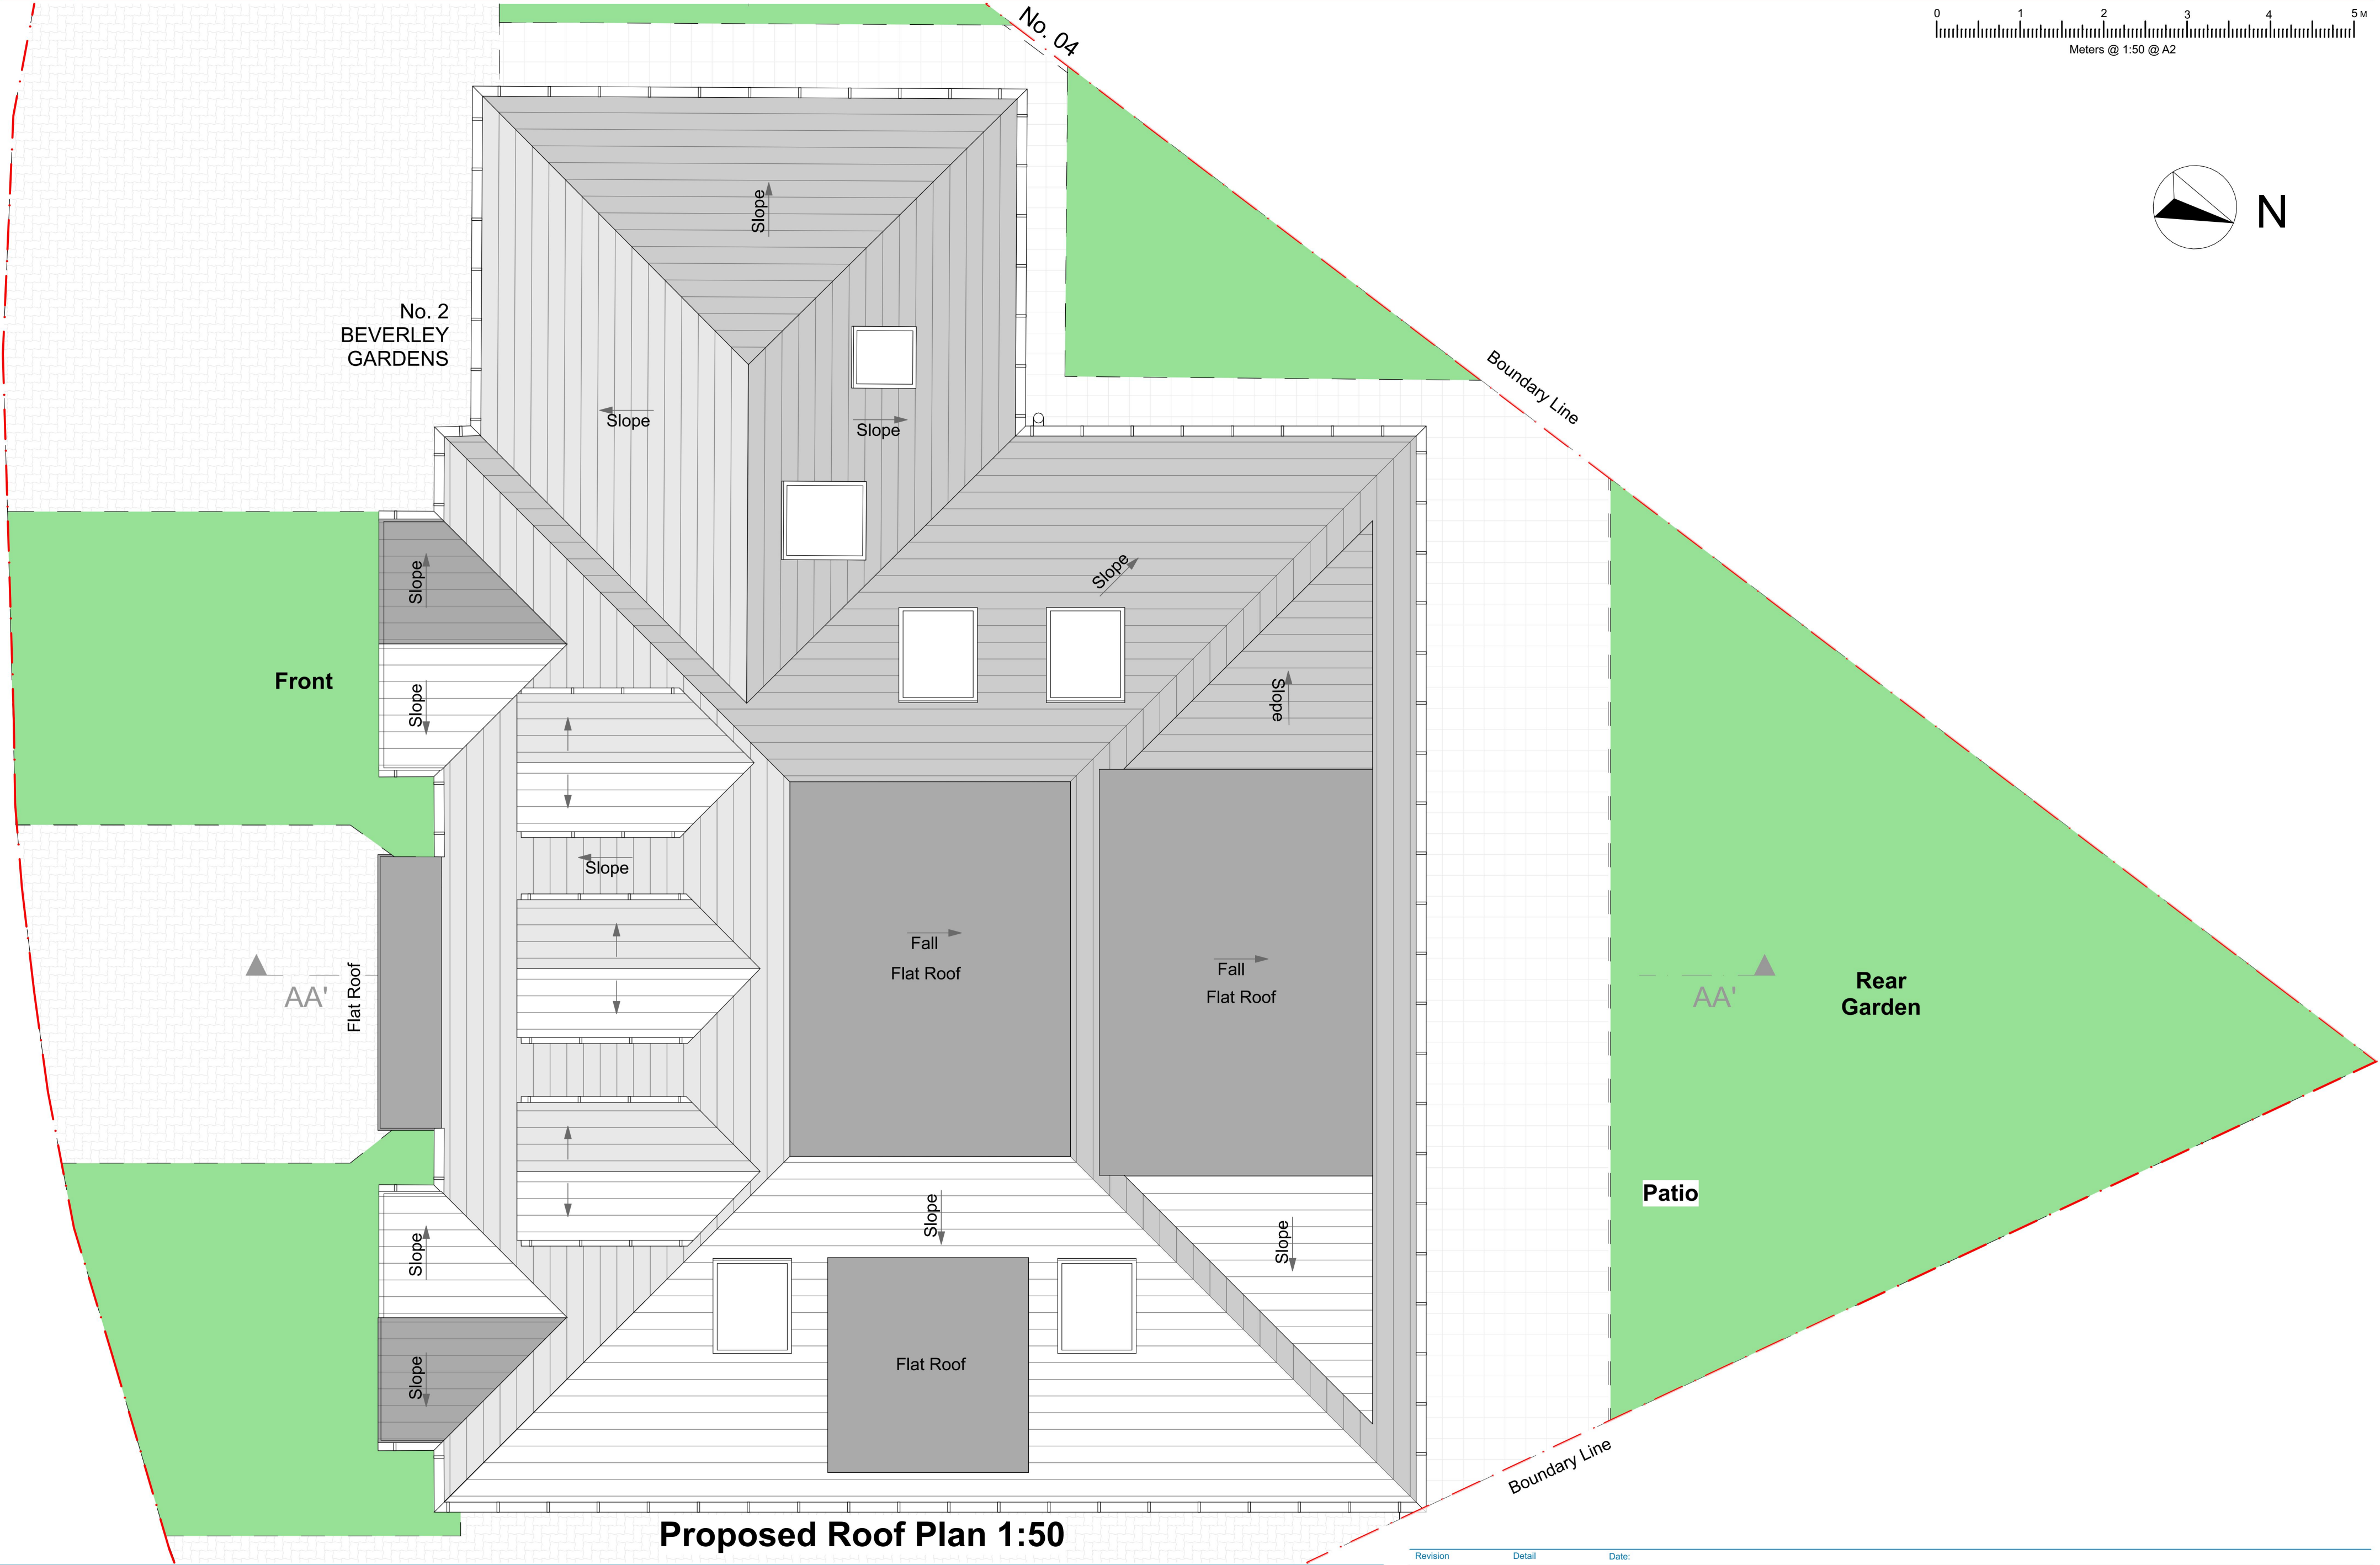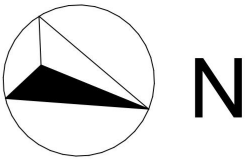


Proposed Roof Plan 1:50



All proposed materials to match existing materials by colour and texture

Any Side Window to be obscure glazing and, non openable below 1.7m

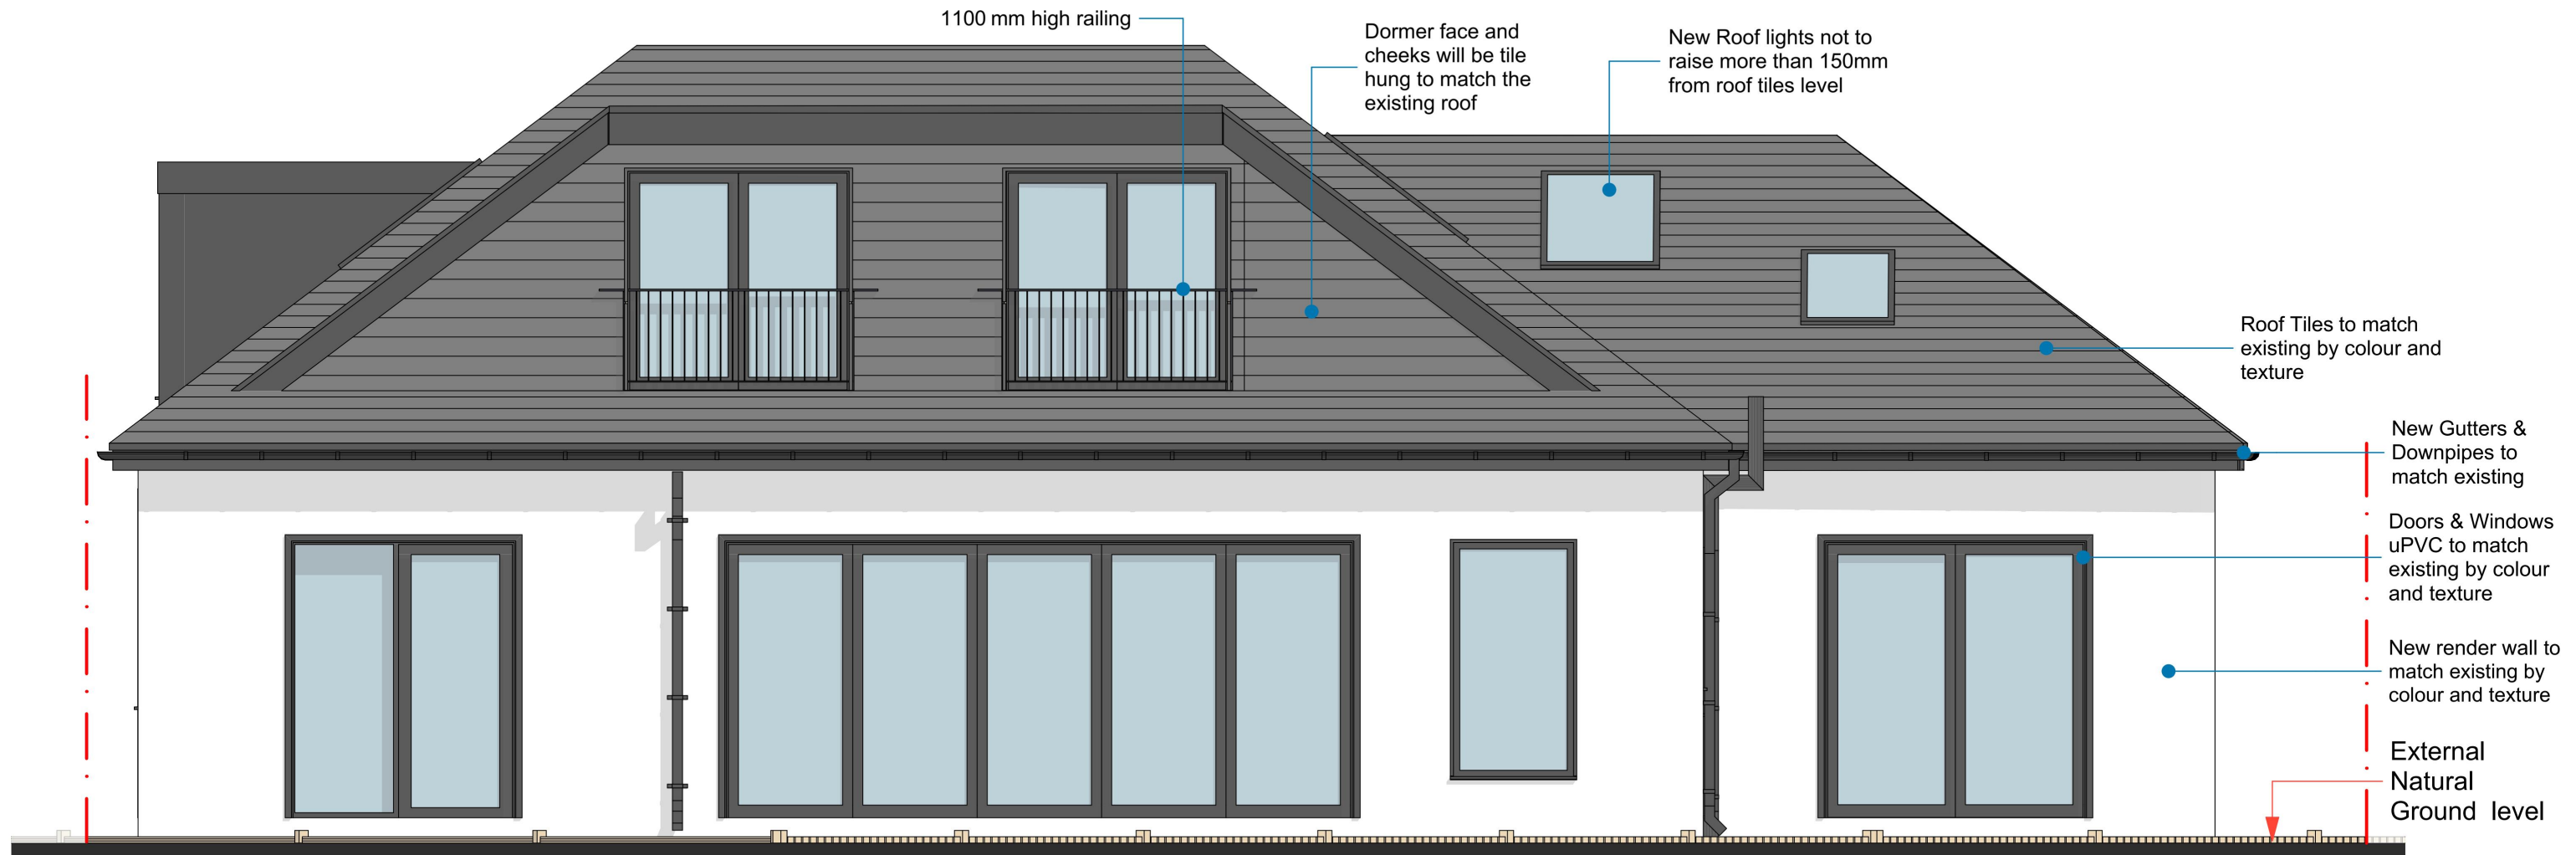

Proposed Rear Elevation 1:50

COPYRIGHT: The contents of this drawing may not be reproduced in whole or in part without express written consent of ARKSS Design Limited.

Drawings to be read in conjunction with relevant drawing and specs. Drawings can only be scaled for planning purposes. Drawings not to be scaled, figured dimensions only for construction and any other purpose. Any discrepancies are to be pointed to the Agent/Engineer/Contractor. The agent is not liable for any faults not raised. Drawings not to be scaled for land transfer purposes.

PLANNING ISSUE

Scale: 1:50@A3

Date: MAR 2023

Project Title:
PROPOSED DEVELOPMENT AT
2 BEVERLEY GARDENS, HURNCHURCH,
RM11 3PA

Drawing Title:
**PROPOSED
ELEVATIONS**

Project no:
2303026

Drawing no:
PL08

Revision:

Revision Detail Date:

E.mail:
contact@arkssdesign.co.uk
Tel: 0208 0905070
Mob: 078 2555 7465

www.arkssdesign.co.uk



All proposed materials to match existing materials by colour and texture

Any Side Window to be obscure glazing and, non openable below 1.7m



Proposed Front Elevation 1:50

COPYRIGHT: The contents of this drawing may not be reproduced in whole or in part without express written consent of ARKSS Design Limited.

Drawings to be read in conjunction with relevant drawing and specs. Drawings can only be scaled for planning purposes. Drawings not to be scaled, figured dimensions only for construction and any other purpose. Any discrepancies are to be pointed to the Agent/Engineer/Contractor. The agent is not liable for any faults not raised. Drawings not to be scaled for land transfer purposes.

PLANNING ISSUE

Scale: 1:50@A3

Date: MAR 2023

Project Title:
PROPOSED DEVELOPMENT AT
2 BEVERLEY GARDENS, HURNCHURCH,
RM11 3PA

Drawing Title:
**PROPOSED
ELEVATIONS**

Project no:
2303026


Drawing no:
PL09

Revision:


Revision Detail Date:
E.mail:
contact@arkssdesign.co.uk
Tel: 0208 0905070
Mob: 078 2555 7465

All proposed materials to match existing materials by colour and texture

Any Side Window to be obscure glazingand, non openable below 1.7m

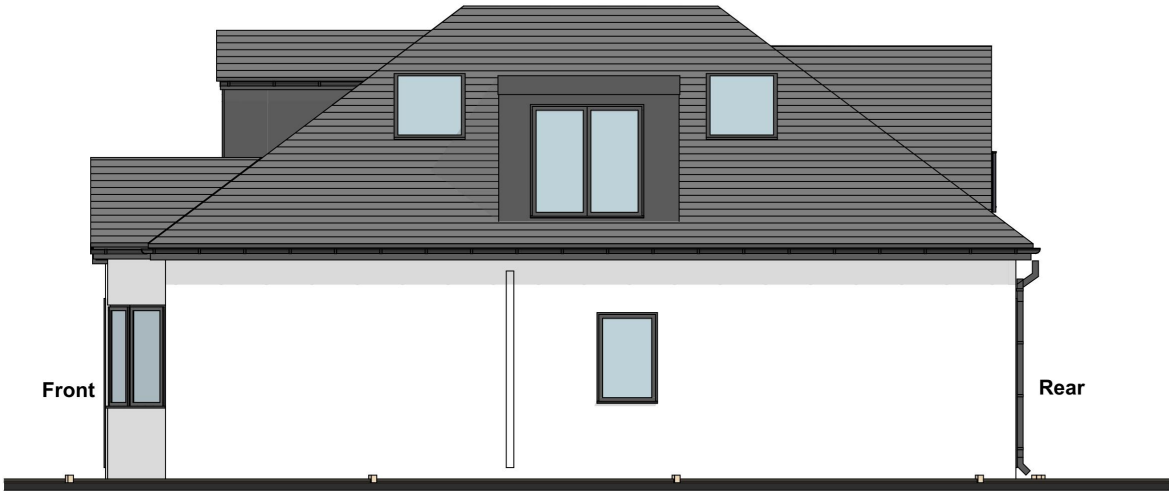

Proposed Side Elevation 1:100

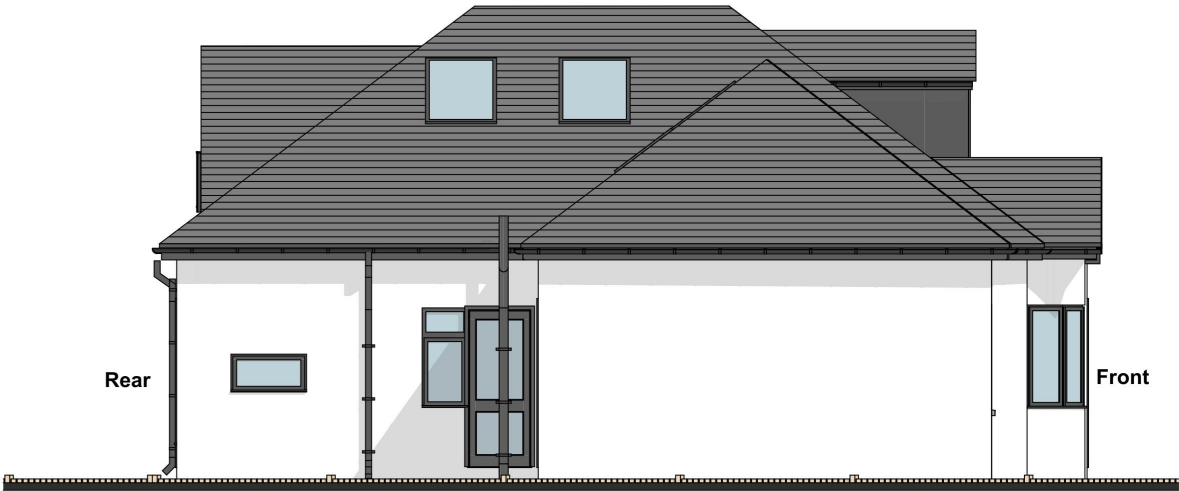

Proposed Side Elevation 1:100

COPYRIGHT: The contents of this drawing may not be reproduced in whole or in part without express written consent of ARKSS Design Limited.

Drawings to be read in conjunction with relevant drawing and specs. Drawings can only be scaled for planning purposes. Drawings not to be scaled, figured dimensions only for construction and anyother purpose. Any discrepancies are to be pointed to the Agent/Engineer/Contractor. The agent is not liable for any faults not raised. Drawings not to be scaled for land transfer purposes.

PLANNING ISSUE

Scale: 1:100@A3

Date: MAR 2023

Project Title:
PROPOSED DEVELOPMENT AT
2 BEVERLEY GARDENS, HURNCHURCH,
RM11 3PA


Drawing Title:
**PROPOSED
ELEVATIONS**

Project no:
2303026

Drawing no:
PL10

Revision:

Revision Detail Date:
E.mail:
contact@arkssdesign.co.uk
Tel: 0208 0905070
Mob: 078 2555 7465

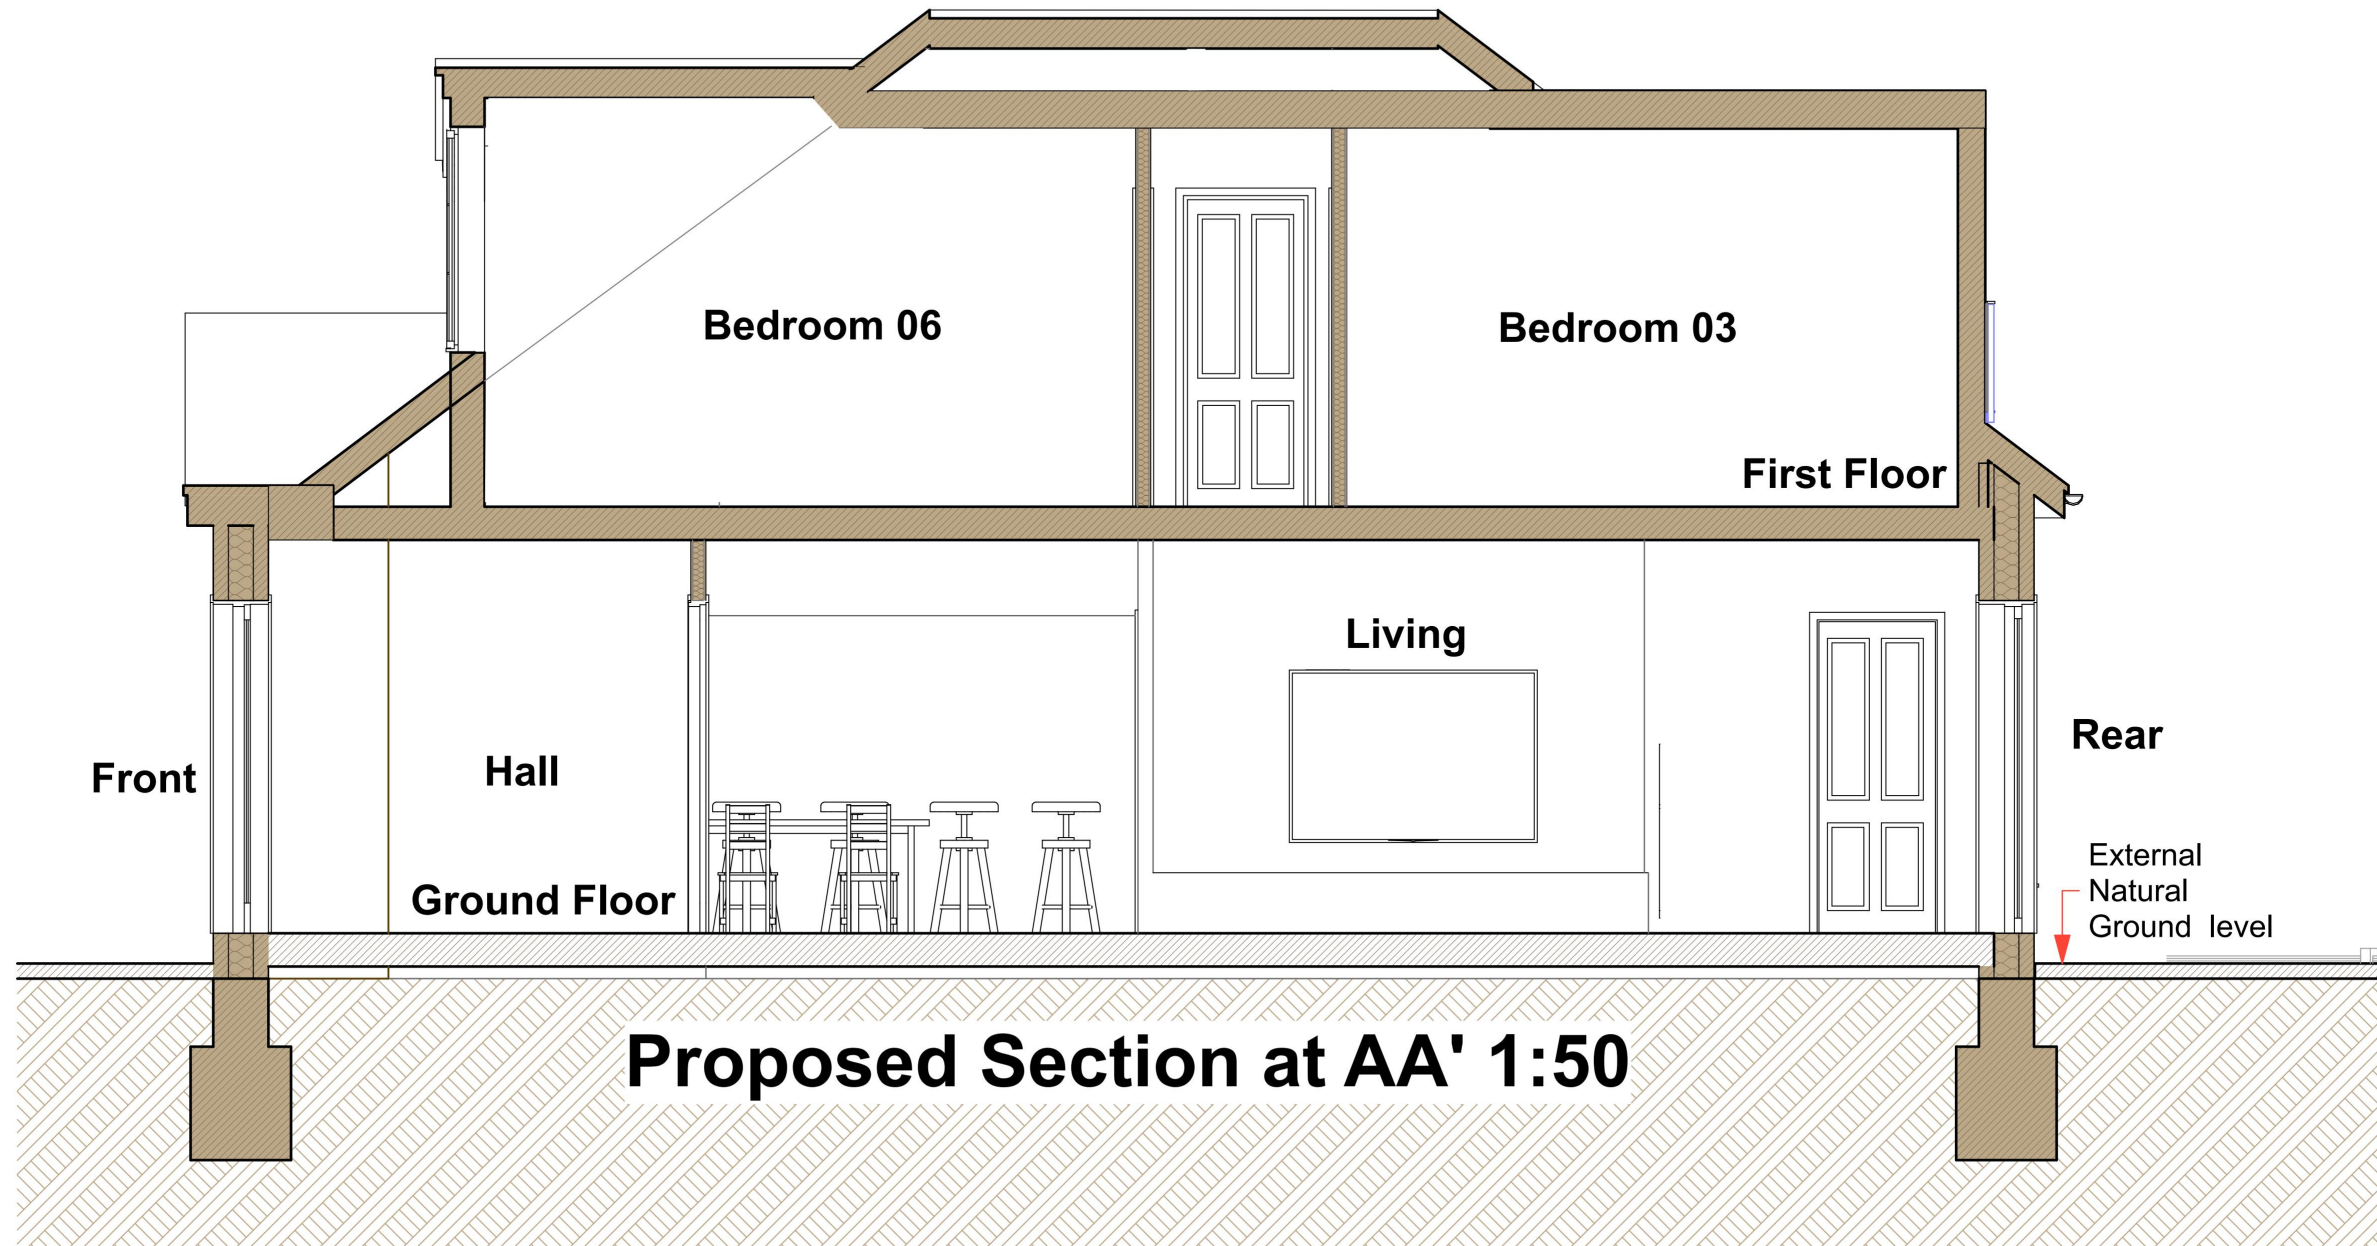

COPYRIGHT: The contents of this drawing may not be reproduced in whole or in part without express written consent of ARKSS Design Limited.

Drawings to be read in conjunction with relevant drawing and specs. Drawings can only be scaled for planning purposes. Drawings not to be scaled. figured dimensions only for construction and anyother purpose. Any discrepancies are to be pointed to the Agent/Engineer/Contractor. The agent is not liable for any faults not raised. Drawings not to be scaled for land transfer purposes.

PLANNING ISSUE

Scale: 1:50@A3

Date: MAR 2023

Project Title:
PROPOSED DEVELOPMENT AT
2 BEVERLEY GARDENS, HURNCHURCH,
RM11 3PA

Drawing Title:
**PROPOSED
SECTION**

Project no:
2303026

Drawing no:
PL11

Revision:

Revision Detail Date:

E.mail:
contact@arkssdesign.co.uk
Tel: 0208 0905070
Mob: 078 2555 7465

www.arkssdesign.co.uk



All proposed materials to match existing materials by colour and texture

Any Side Window to be obscure glazing and, non openable below 1.7m



COPYRIGHT: The contents of this drawing may not be reproduced in whole or in part without express written consent of ARKSS Design Limited.

Drawings to be read in conjunction with relevant drawing and specs. Drawings can only be scaled for planning purposes. Drawings not to be scaled, figured dimensions only for construction and any other purpose. Any discrepancies are to be pointed to the Agent/Engineer/Contractor. The agent is not liable for any faults not raised. Drawings not to be scaled for land transfer purposes.

PLANNING ISSUE

Scale: @A3

Date: MAR 2023

Project Title:
PROPOSED DEVELOPMENT AT
2 BEVERLEY GARDENS, HURNCHURCH,
RM11 3PA

Drawing Title:

PROPOSED 3D

Project no:

2303026

Drawing no:

PL12

Revision:

Revision Detail Date:

E.mail:
contact@arkssdesign.co.uk
Tel: 0208 0905070
Mob: 078 2555 7465

www.arkssdesign.co.uk



All proposed materials to match existing materials by colour and texture

Any Side Window to be obscure glazing and, non openable below 1.7m



COPYRIGHT: The contents of this drawing may not be reproduced in whole or in part without express written consent of ARKSS Design Limited.

Drawings to be read in conjunction with relevant drawing and specs. Drawings can only be scaled for planning purposes. Drawings not to be scaled. figured dimensions only for construction and anyother purpose. Any discrepancies are to be pointed to the Agent/Engineer/Contractor. The agent is not liable for any faults not raised. Drawings not to be scaled for land transfer purposes.

PLANNING ISSUE

Scale: 1:200@A3

Date: MAR 2023

Project Title:
PROPOSED DEVELOPMENT AT
2 BEVERLEY GARDENS, HURNCHURCH,
RM11 3PA

Drawing Title:
PROPOSED 3D

Project no:
2303026

Drawing no:
PL13

Revision:

Revision
Detail
Date:
E.mail:
contact@arkssdesign.co.uk
Tel: 0208 0905070
Mob: 078 2555 7465