


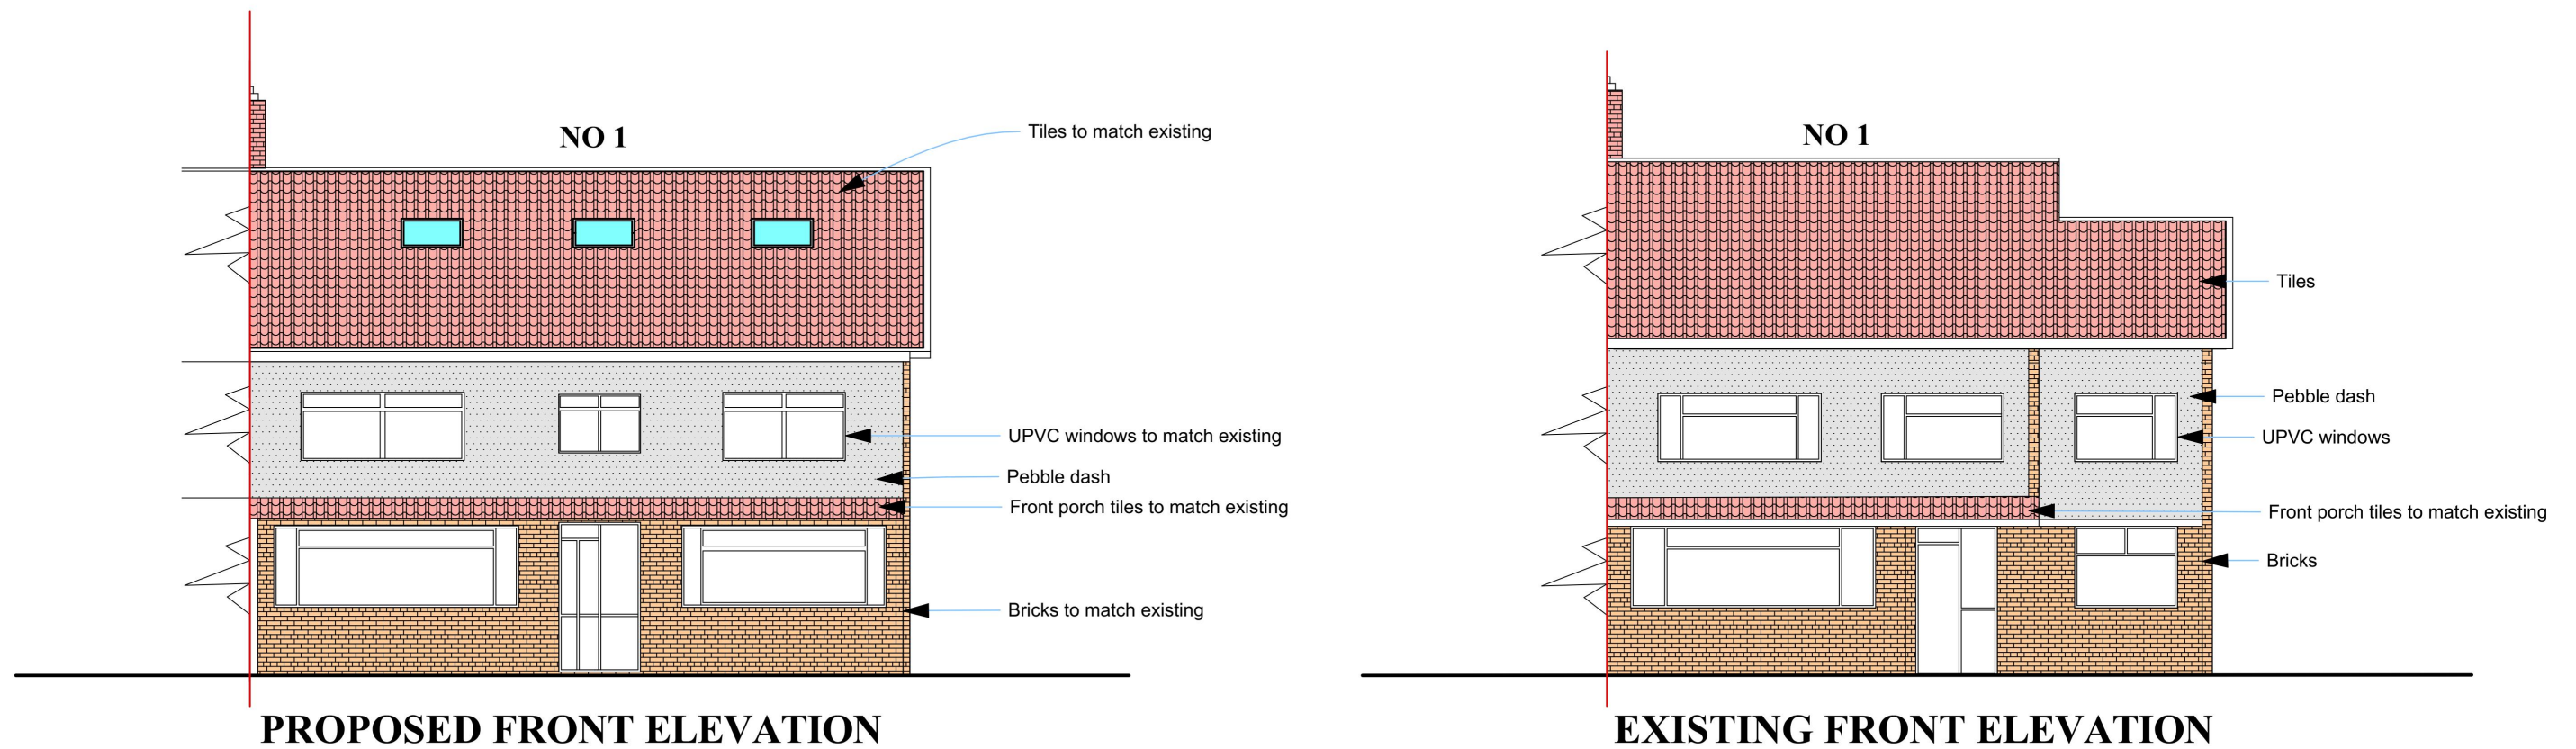

MEK TOWN PLANNING AND DESIGN CONSULTANTS LTD www.mektownplanningconsultants.co.uk Email: contact@mektownplanningconsultants.co.uk	DRAWING TITLE			PROJECT TITLE	DRAWN BY: AHMED OGBOLE CAD TECHNICIAN
	FRONT ELEVATIONS			TWO STOREY SIDE INFILL AND SINGLE STOREY REAR EXTENSIONS. LOFT CONVERSION WITH ONE REAR DORMER WINDOW AND THREE FRONT ROOF LIGHT. EXTENSION OF THE FRONT PORCH ROOF TO THE SIDE EXTENSION.	
	SCALE	DATE	DRWG NO.		
	14 CLIVE HOUSE, HADDO STREET, LONDON SE10 9RH. MOB. +447506208449	1:100	MAY 2023	07	SITE ADDRESS
	PAPER SIZE	REVISION		1 SUFFOLK WAY, HORNCHURCH, RM11 3ET	
	A-3				