



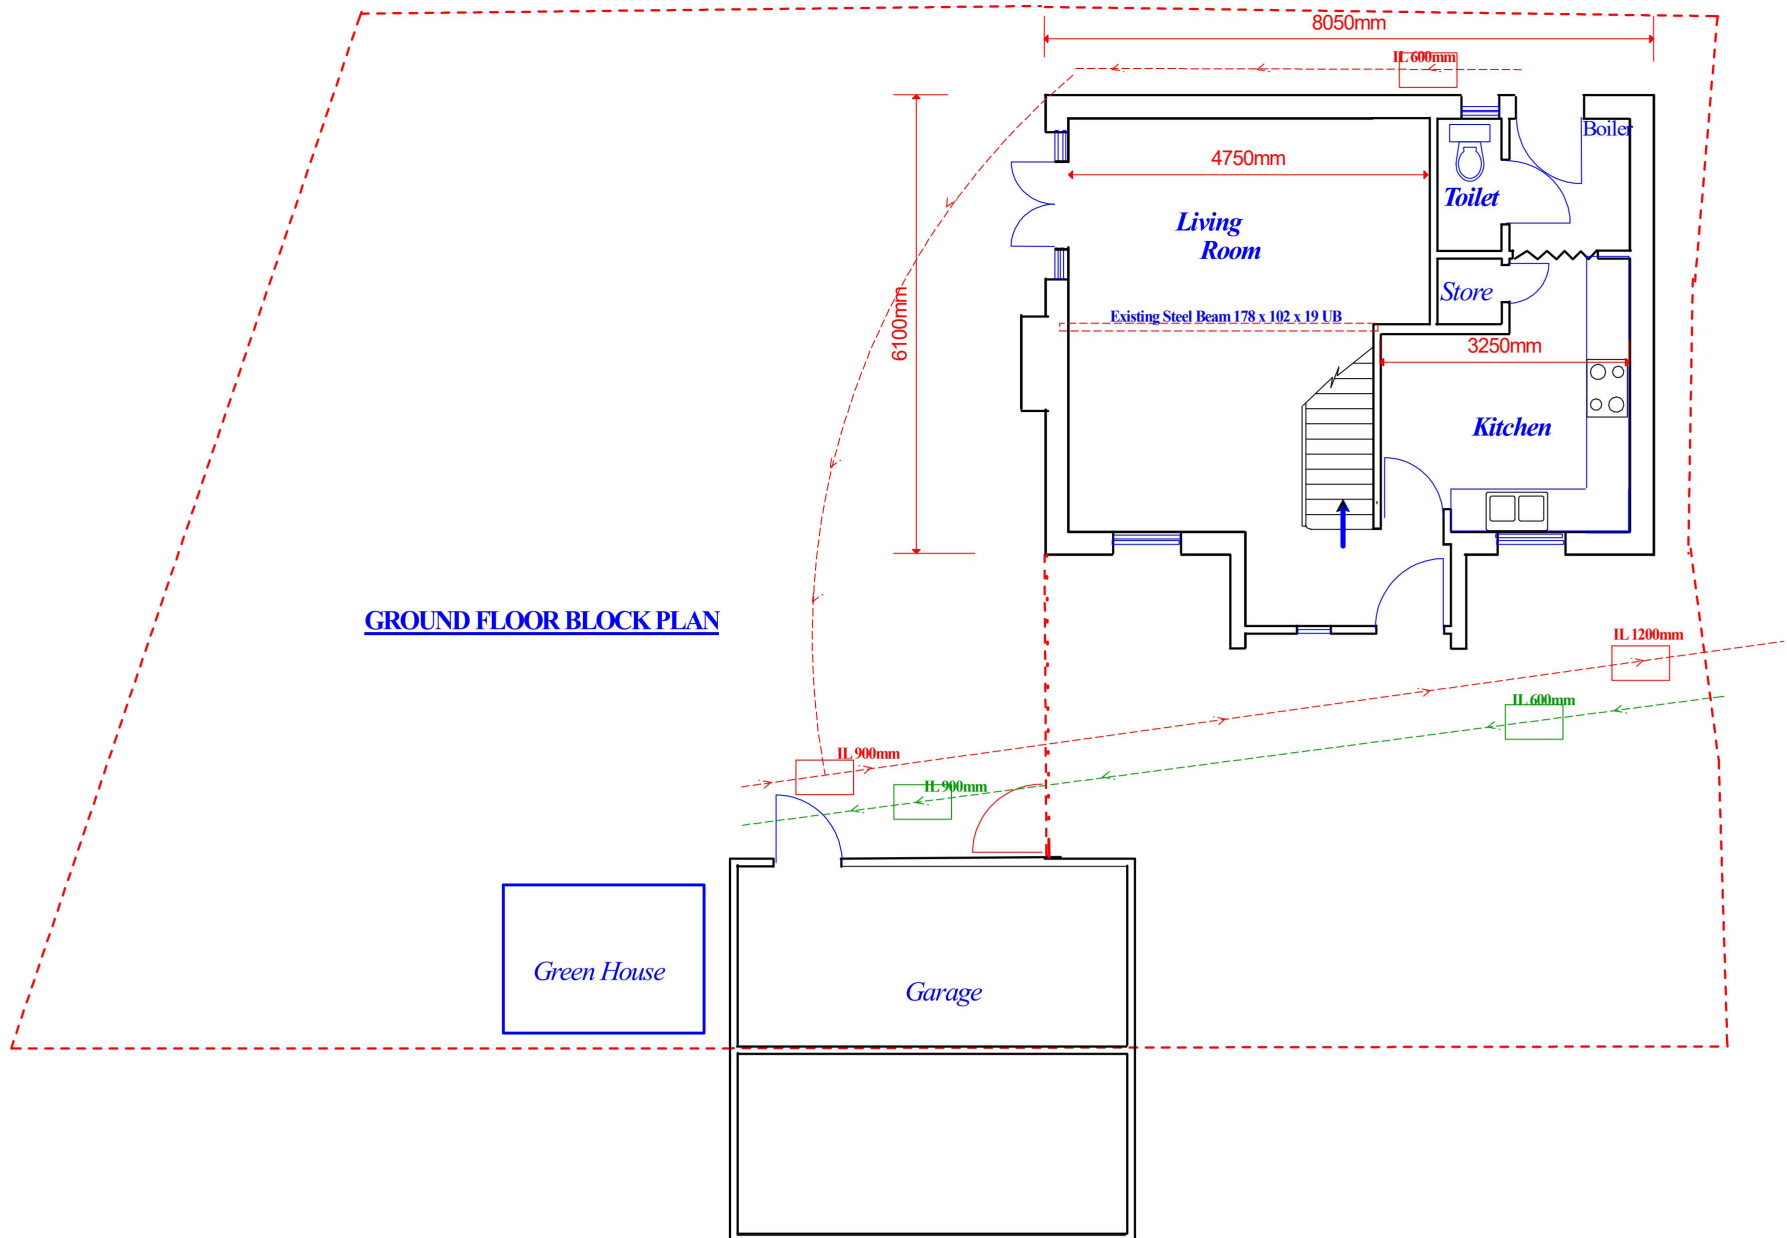


GROUND FLOOR BLOCK PLAN

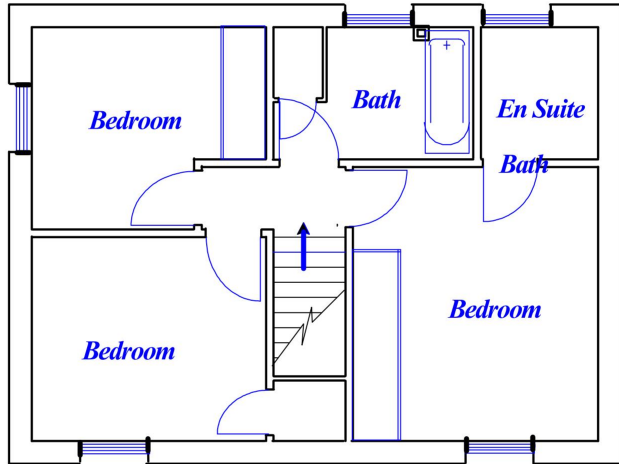


FIRST FLOOR PLAN



FRONT ELEVATION

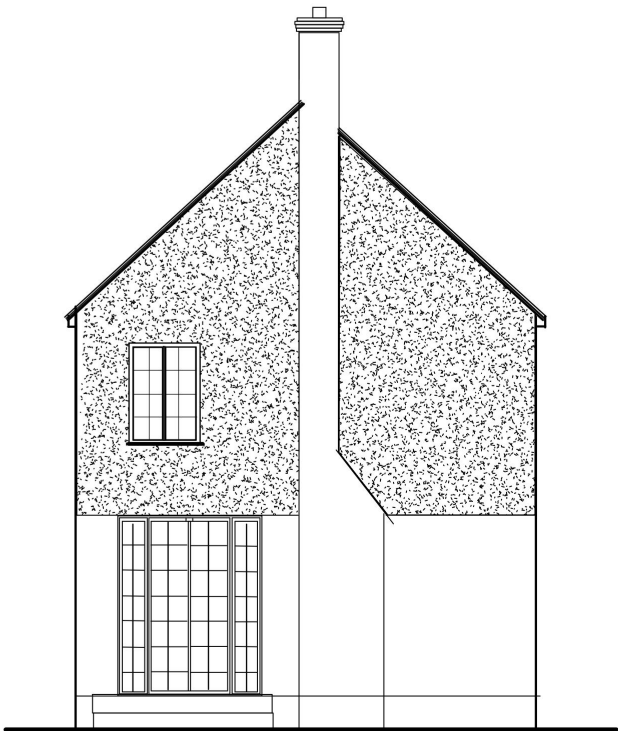


EAST SIDE ELEVATION

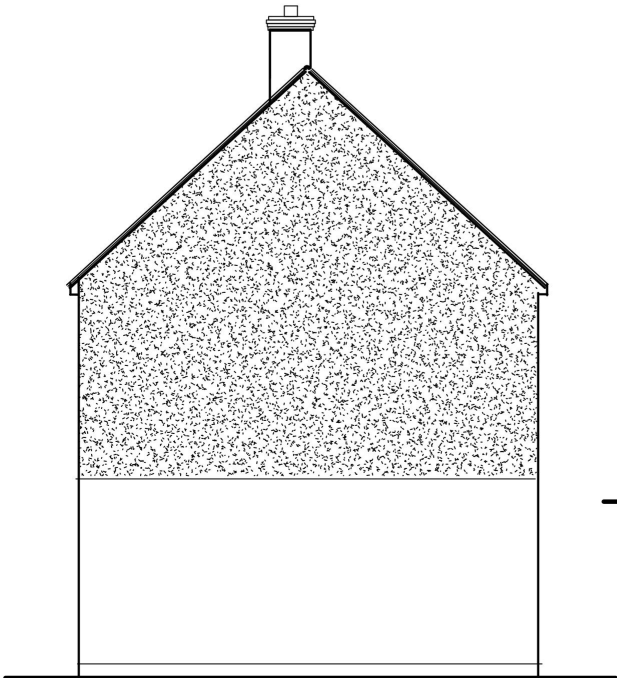


WEST SIDE ELEVATION
(No Change)




REAR ELEVATION

 


Description:-	EXISTING PLANS AND ELEVATIONS		
Client:-	D Rodideal		
SCALE	1 : 100 @ A3		
DWG. No	REGENCYDR01	Date	JUNE 2023
		 DPA Dachi Associates, hidondukwe@gmail.com 07939106227	

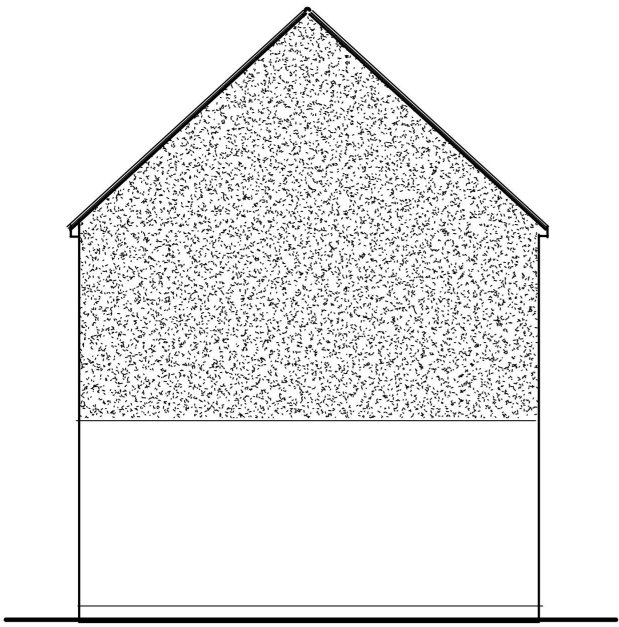


PROPOED WEST SIDE ELEVATION

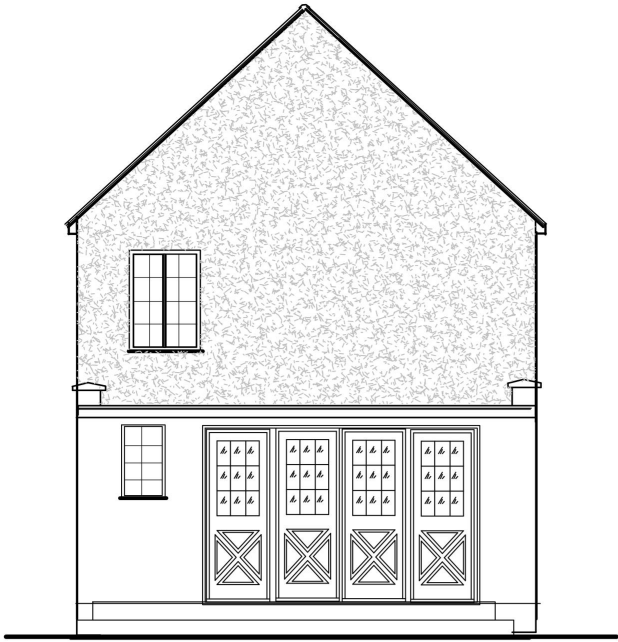

PROPOSED EAST SIDE ELEVATION

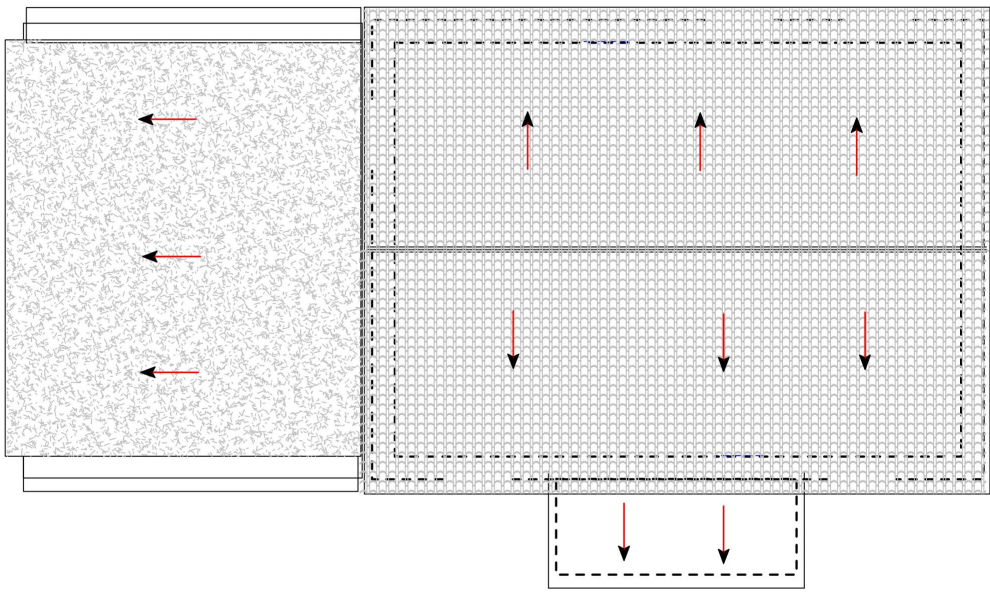


PROPOSED ROOF PLAN


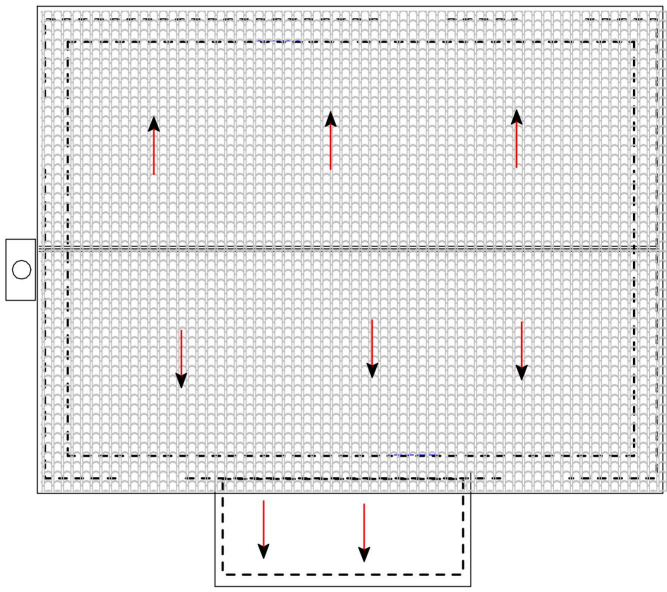


EXISTING ROOF PLAN

COLD FLAT ROOF VENTILATION

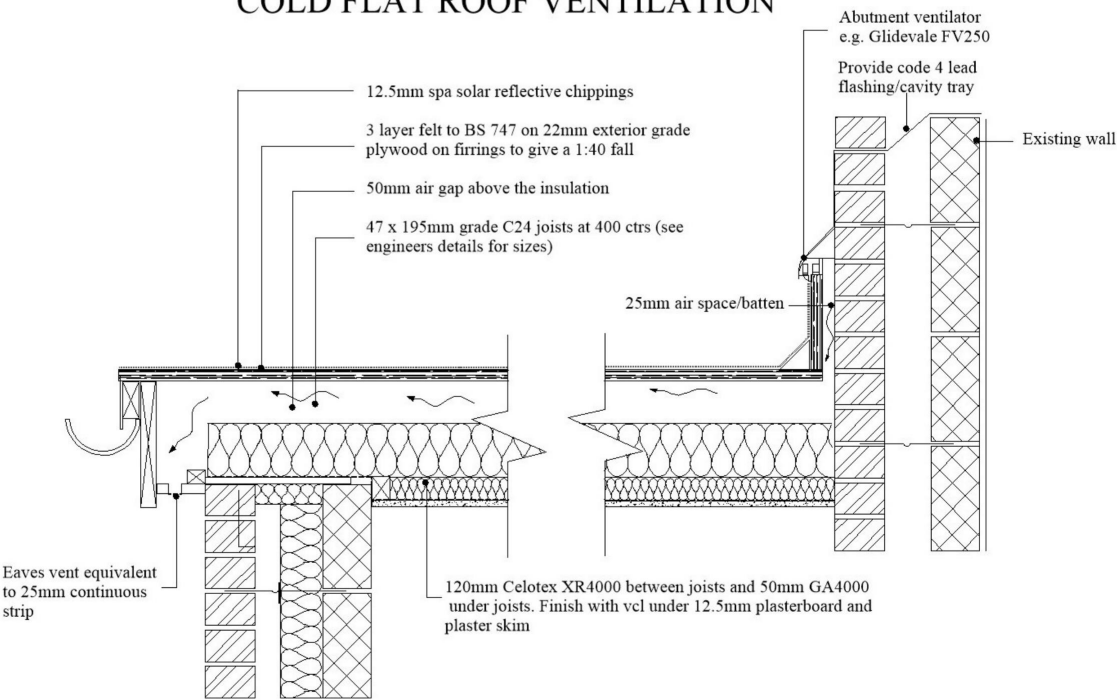



PARAPET DETAIL

 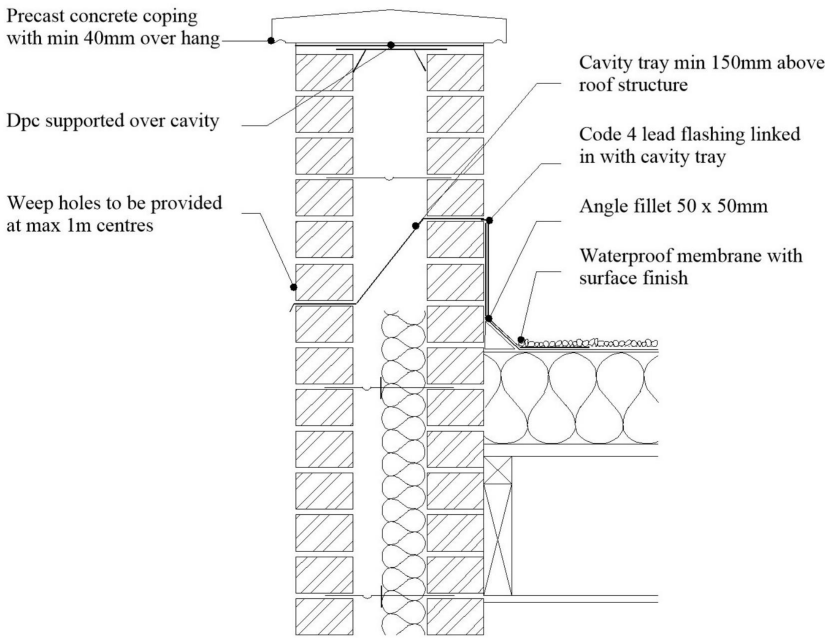


Description:-	SIDE ELEVATIONS, ROOF PLANS & SECTIONS		
Client:-	D Rodideal		
SCALE	1 : 100 @ A3		
DWG. No	REGENCYDR03	Date	JUNE 2021
		 DRA Associates, didondukwe@gmail.com 07939106227	

2 Regency Gardens, RM11 1PP, 2REGENCYYDR08

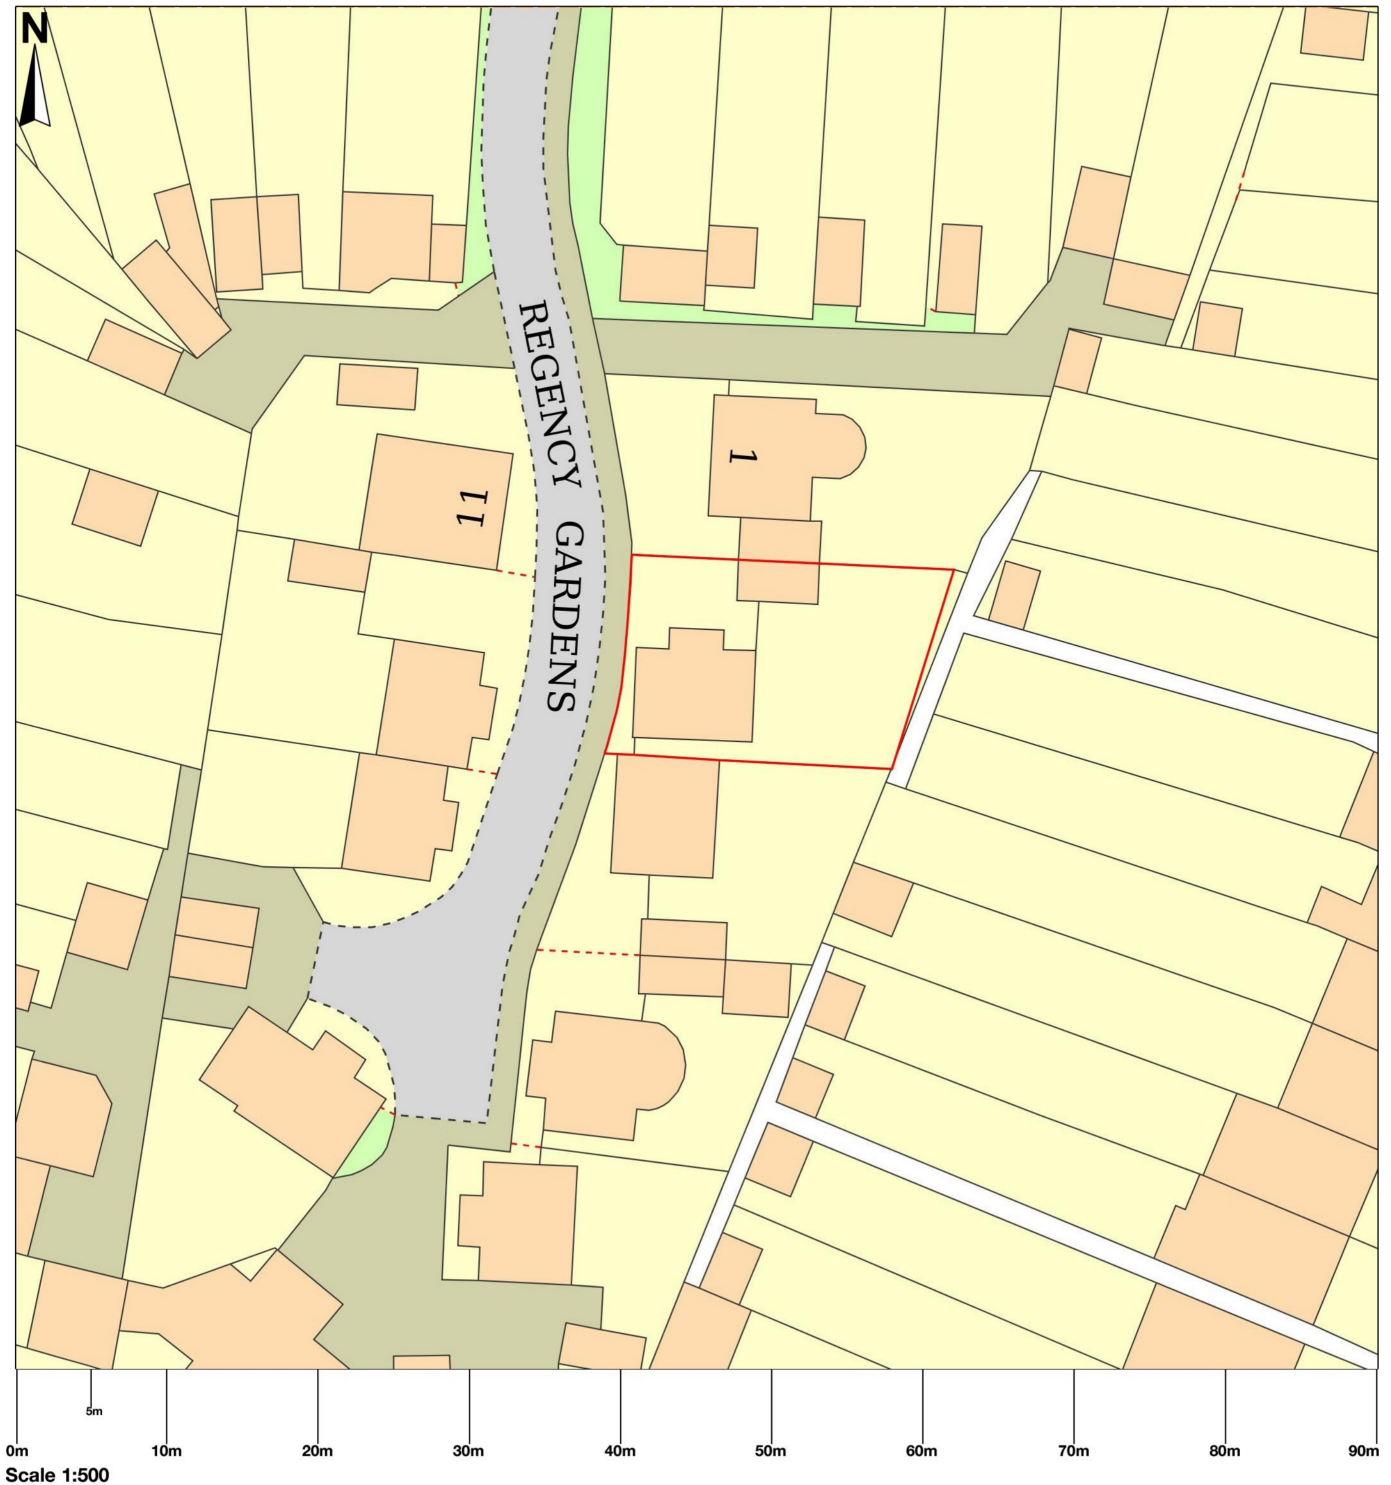


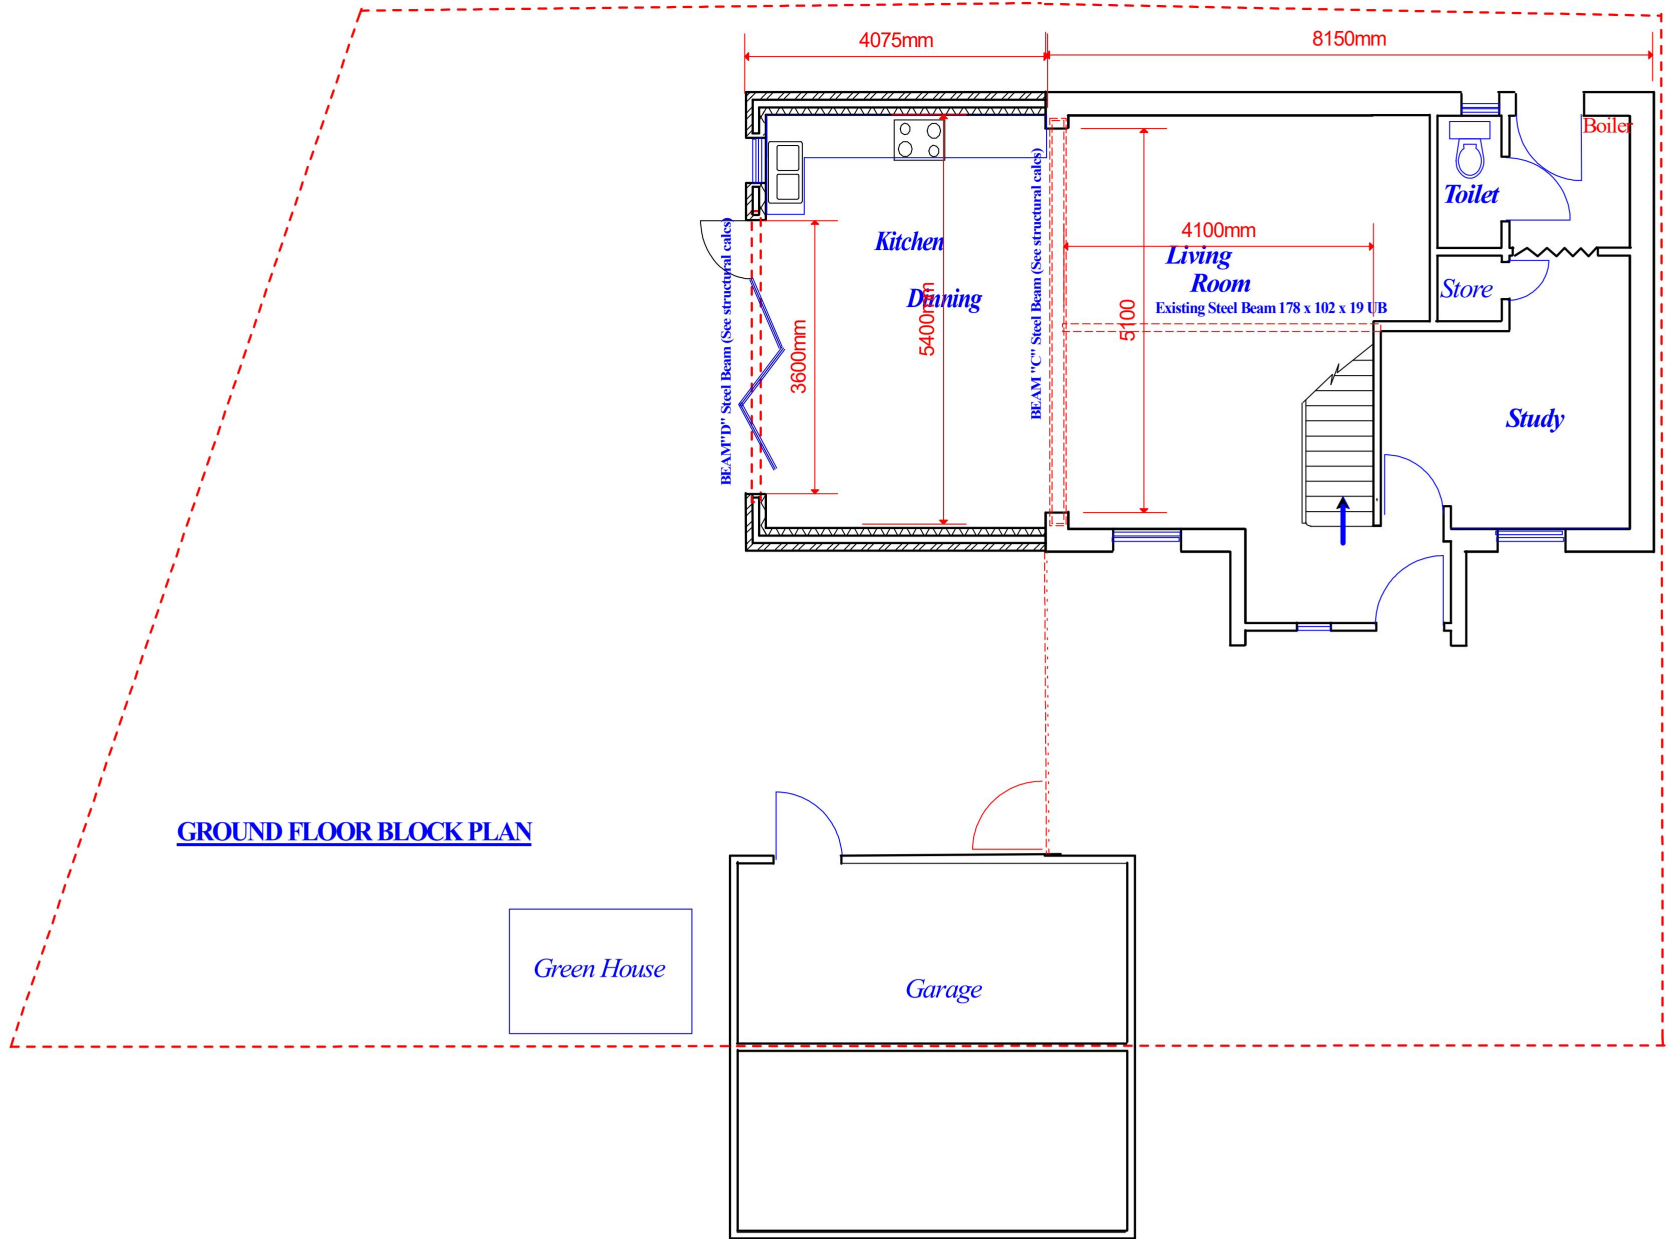


ALL NEW WORKS INCLUDING BRICK AND BLOCK WORK TO MATCH EXISTING STRUCTURE

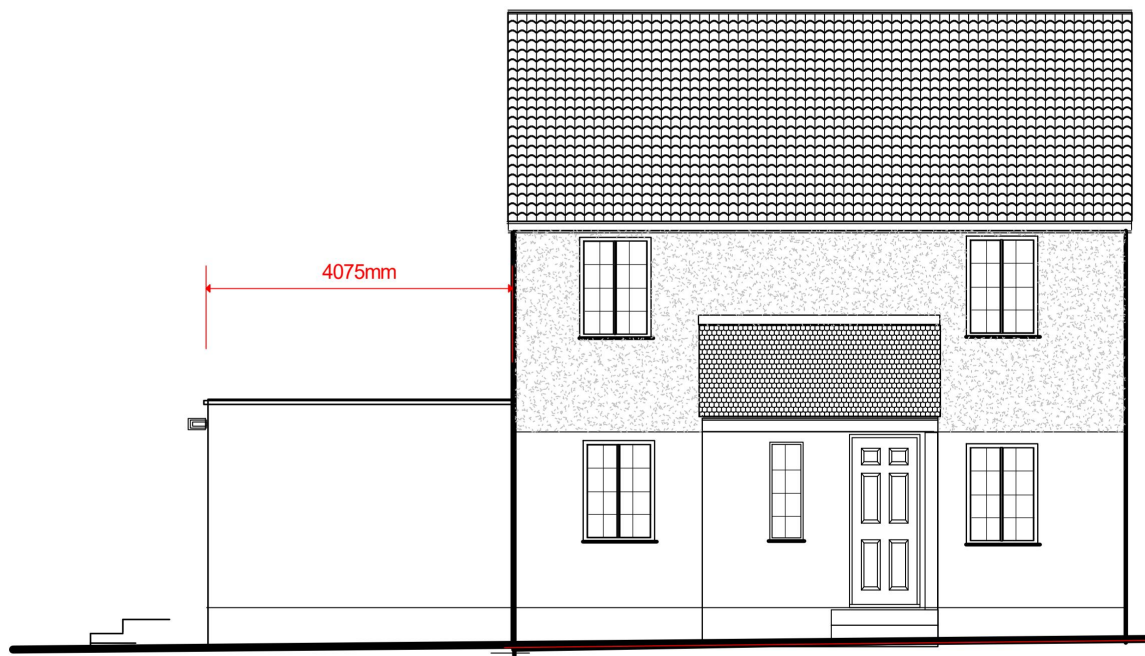


FRONT ELEVATION

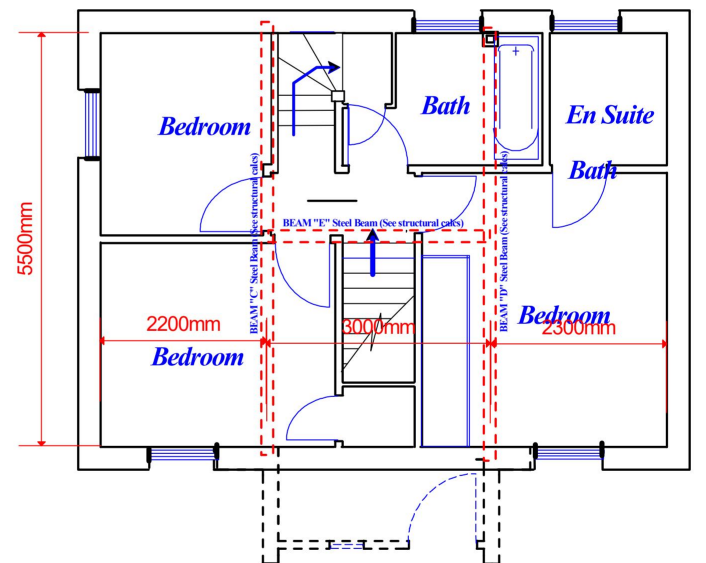

FIRST FLOOR PLAN

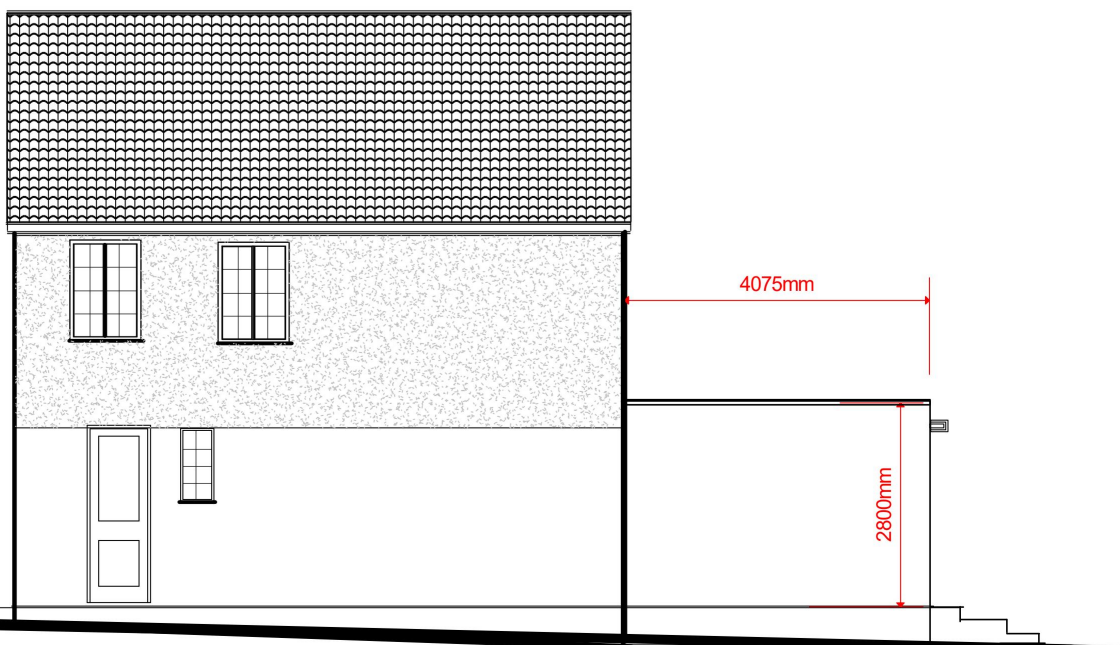

REAR ELEVATION

 

<u>Description:-</u>		PROPOSED PLANS AND ELEVATIONS	
<u>Client:-</u>		<i>D Rodideal</i>	
<u>SCALE</u>		1 : 100 @ A3	
<u>DWG. No</u>		<u>Date</u>	 Pach Associates, chidondukwe@gmail.com 07939106227
REGENCYDR02a		JUNE 2021	