




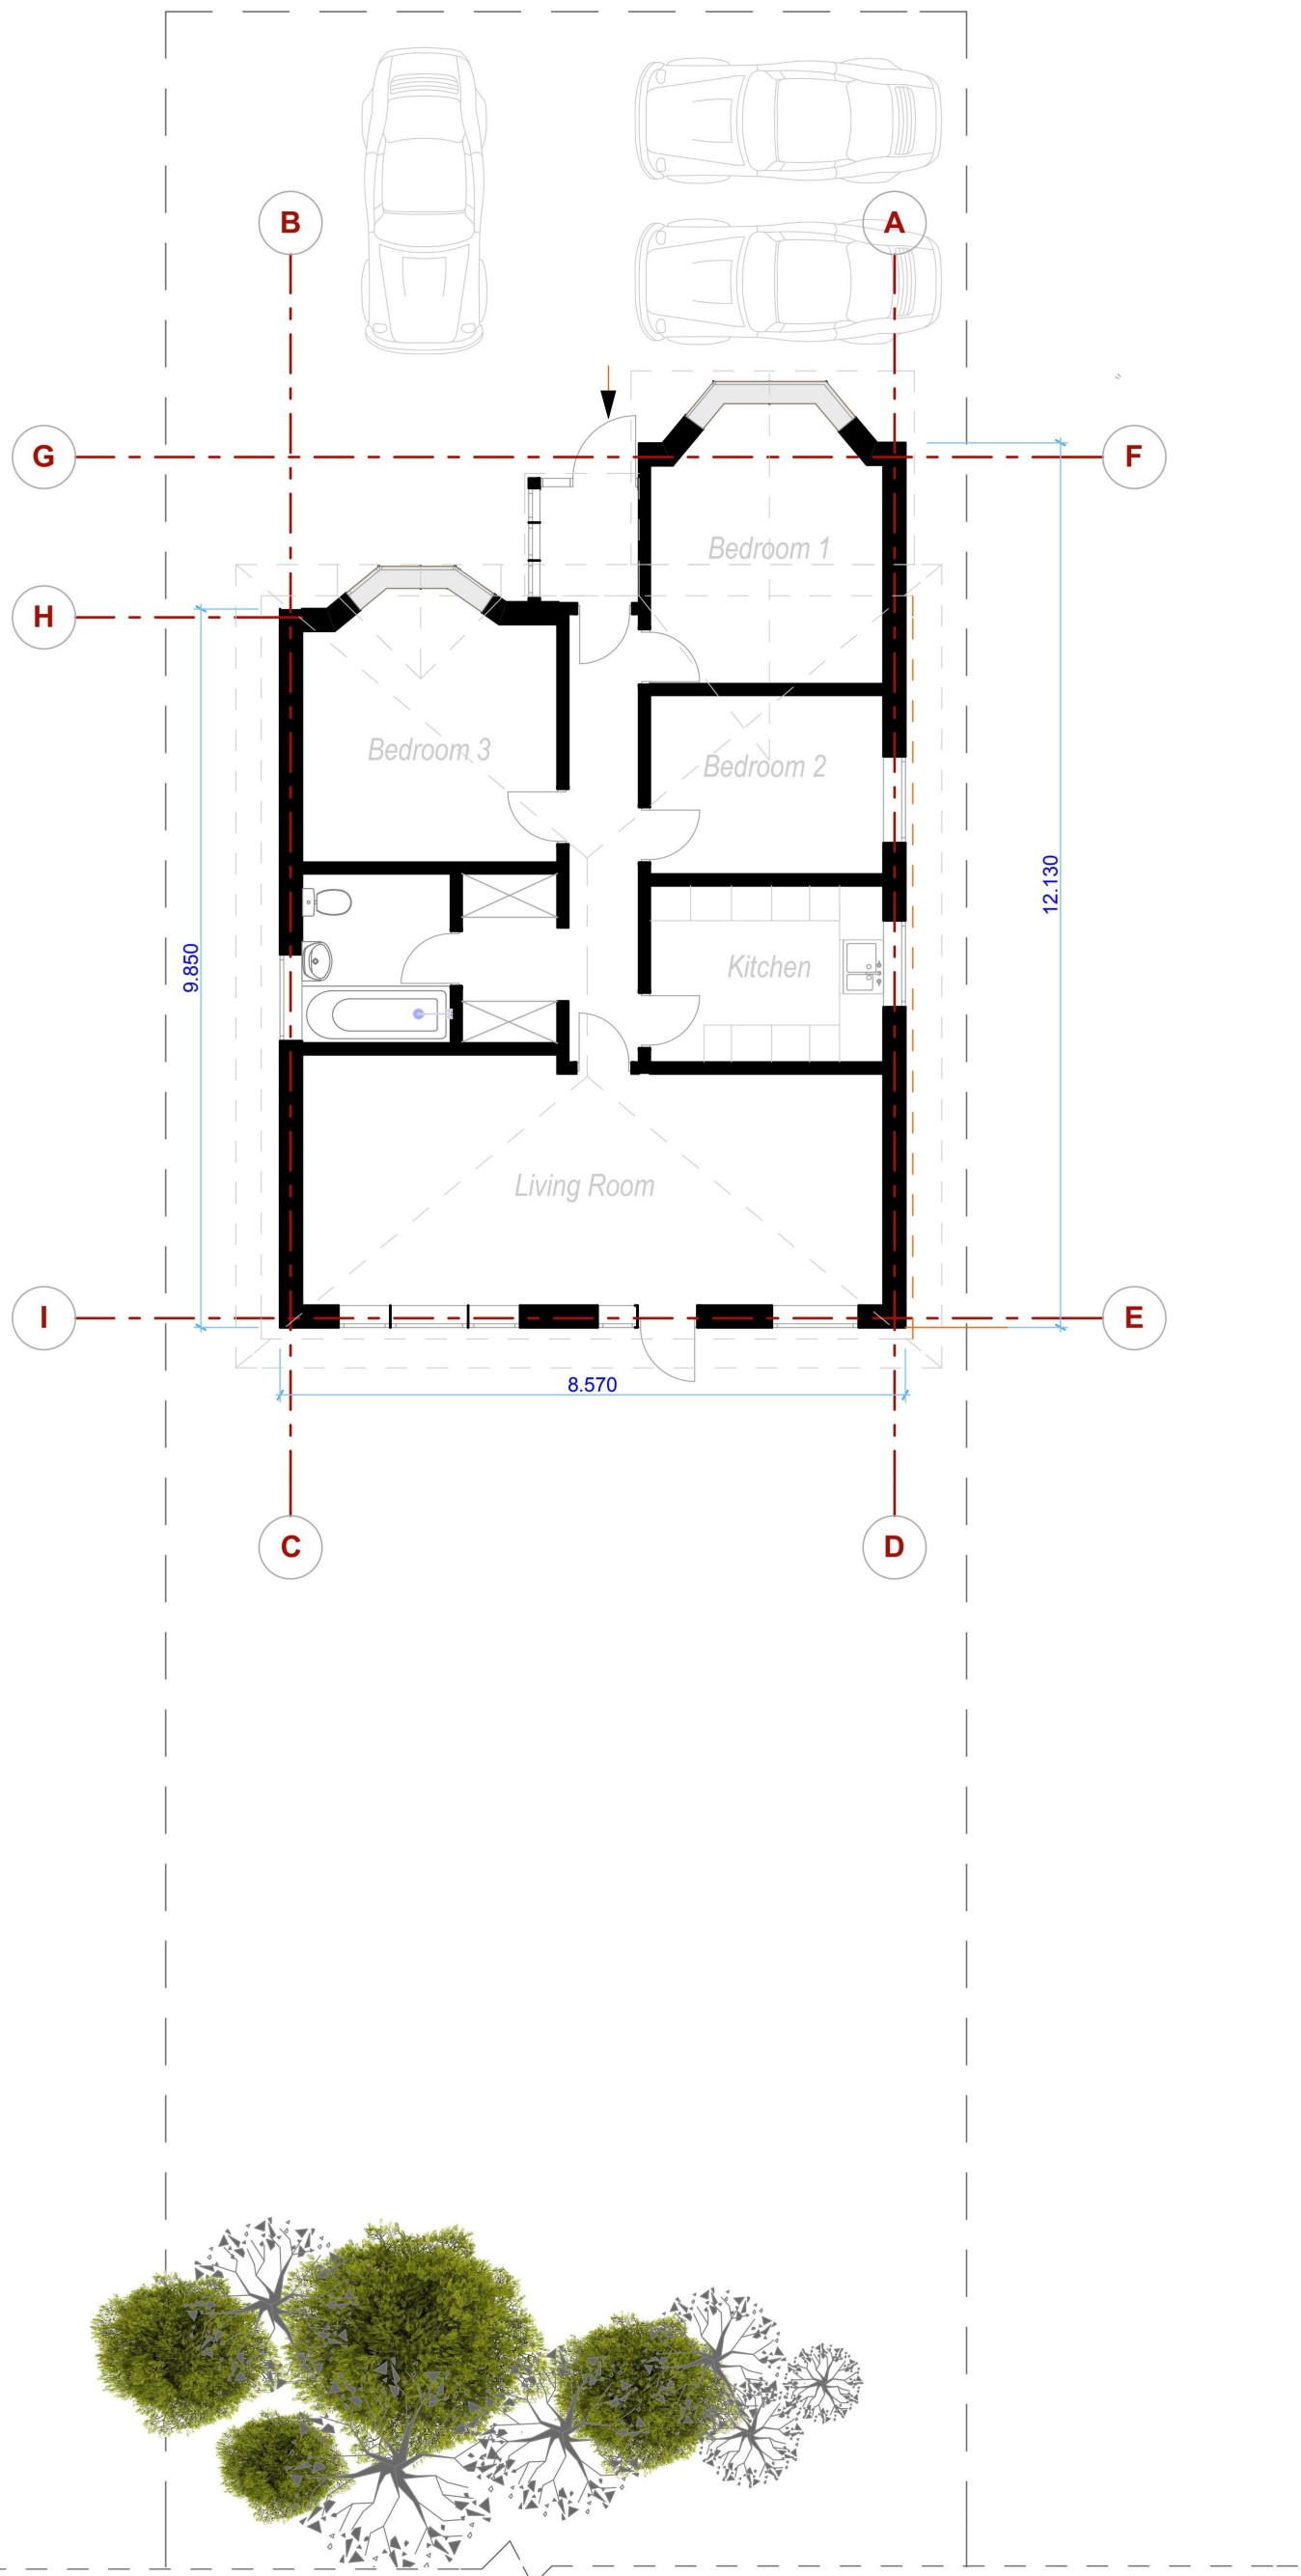

0. Ground Floor 1:100

 


Project: 28 Stanley Road, RM13 8AX	Drawing Scale: 1:100 A3
Drawing No: 01012022_28ST_1	Client: Dimirtijs Panins
Existing Plan	Drawn by: Agne Liskauskaite Architectural & Urban Designer Email: liagnukas@gmail.com

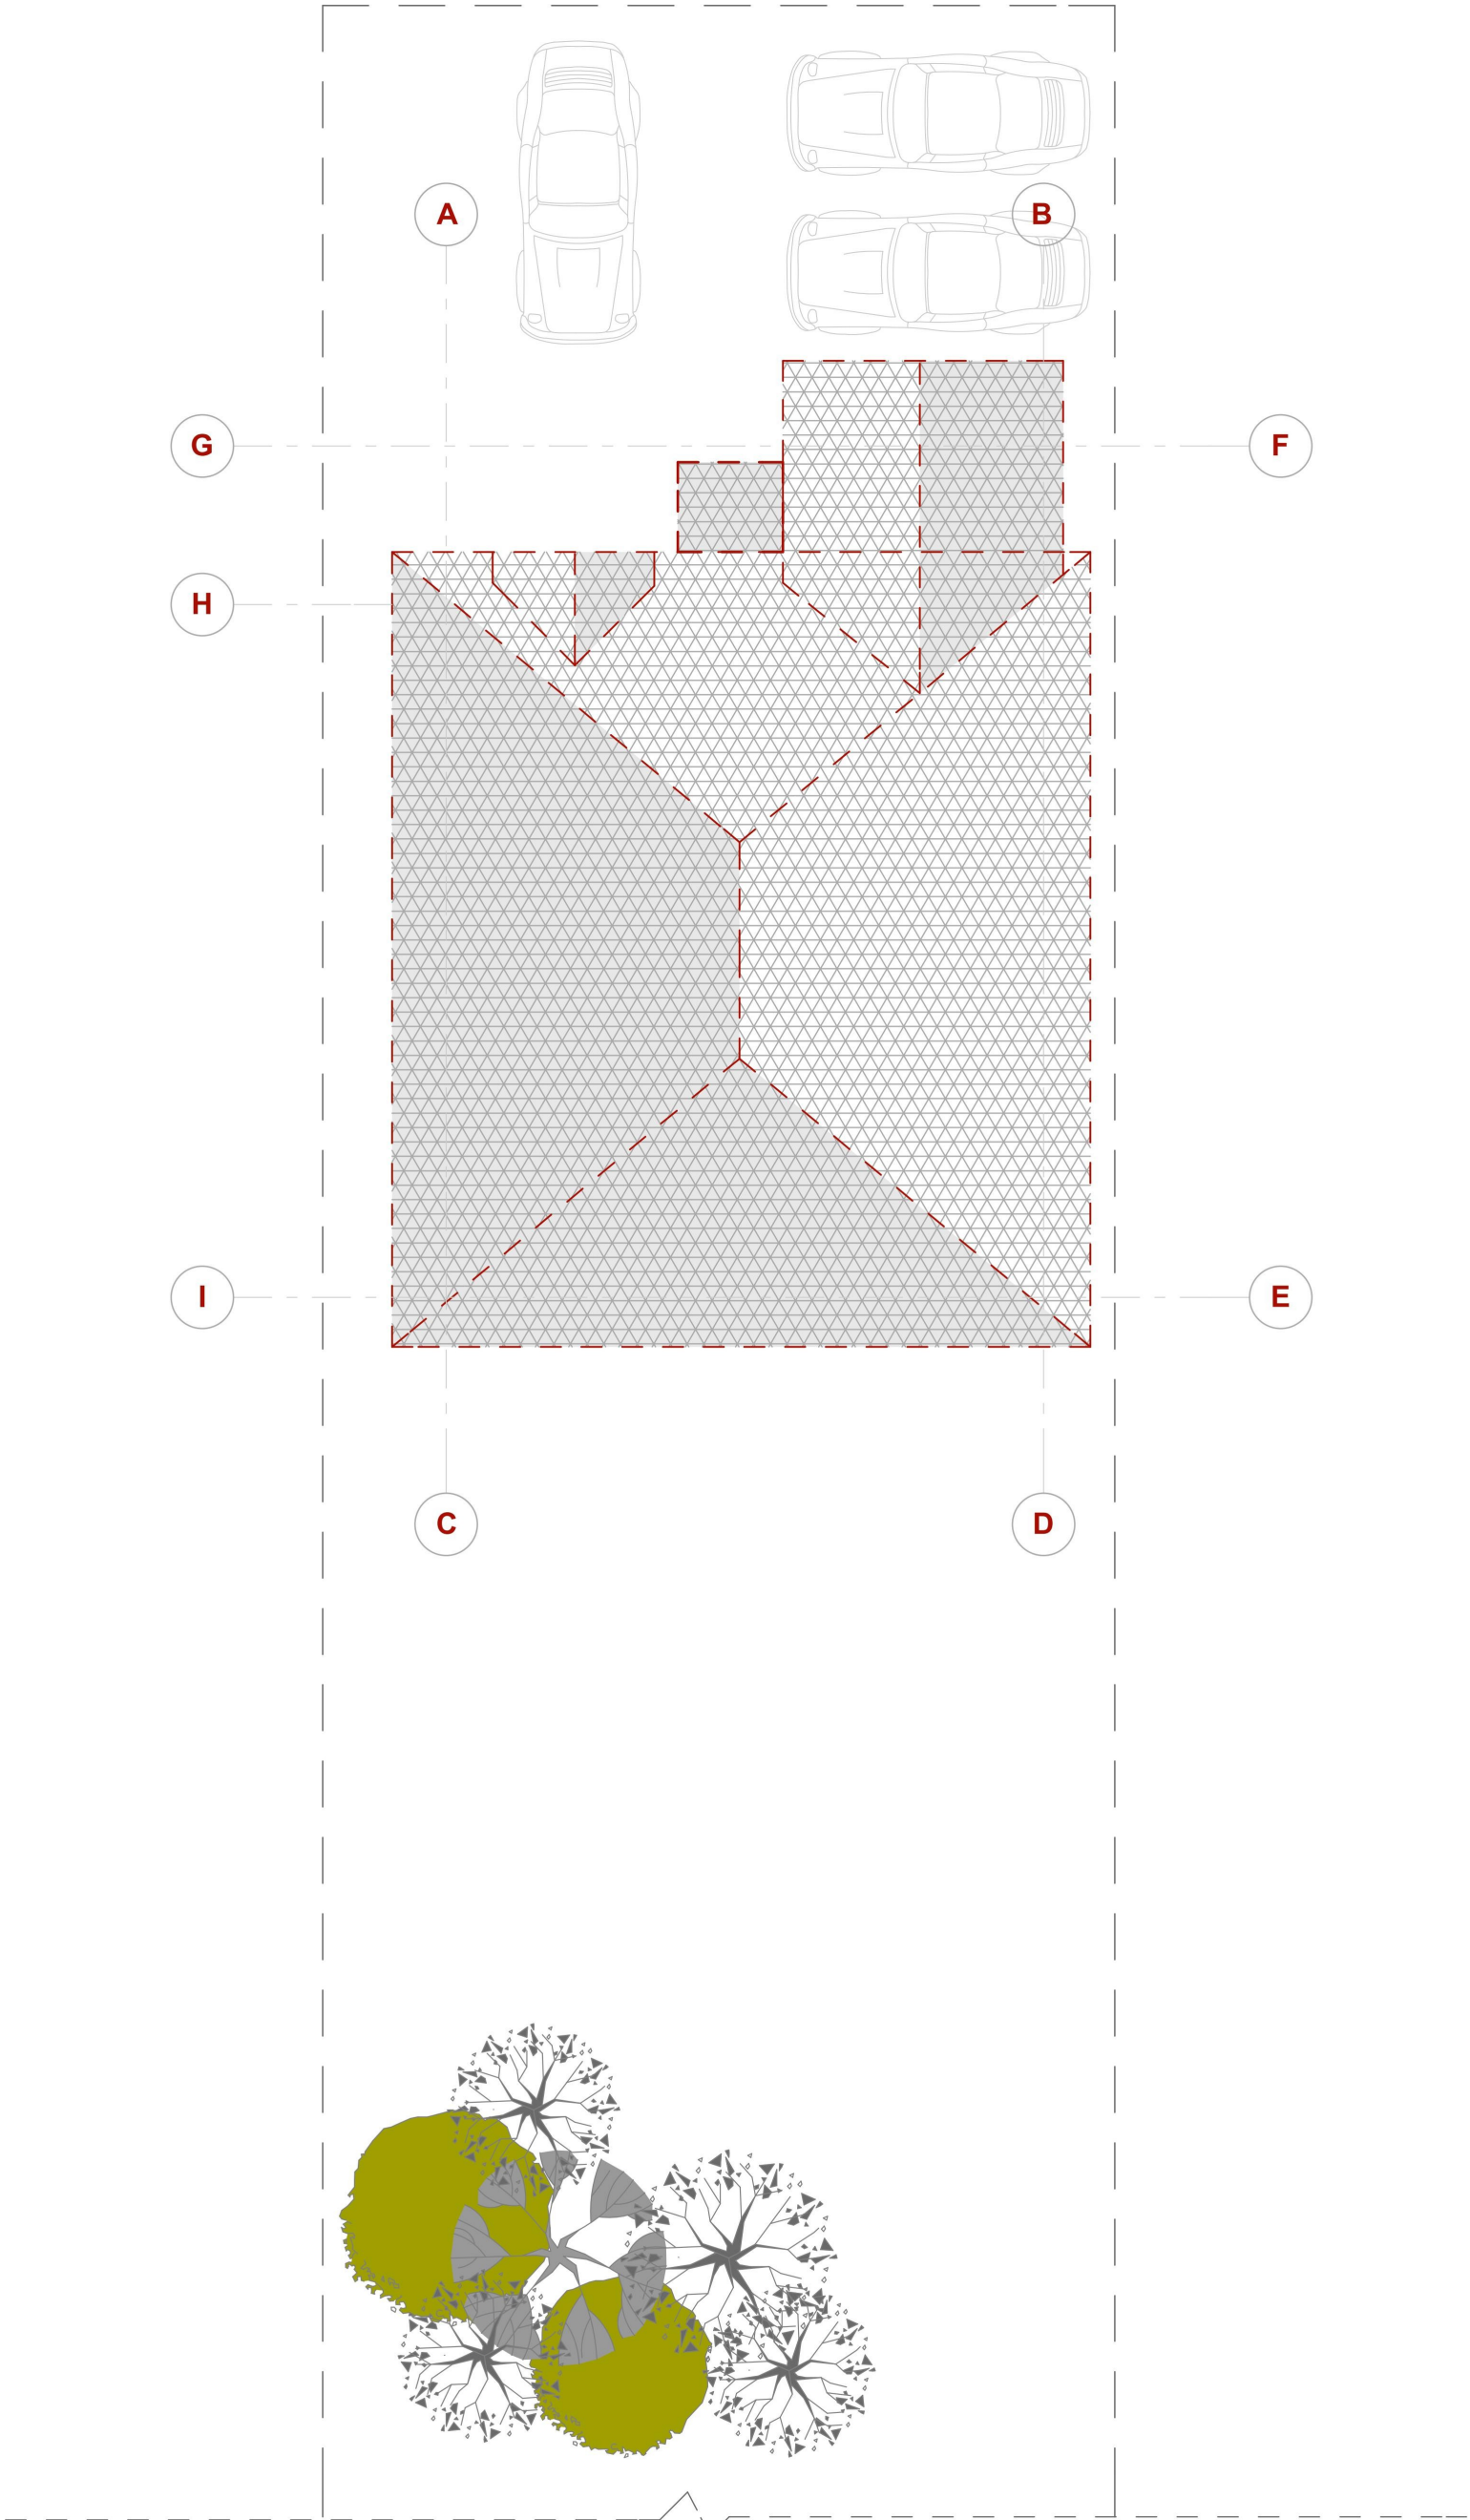




1.

Roof plan


1:100

 


Project: 28 Stanley Road, RM13 8AX	Drawing Scale: 1:100 A3
Drawing No: 01012022_28ST_2	Client: Dimirtijs Panins
Existing Plan	Drawn by: Agne Liskauskaite Architectural & Urban Designer Email: liagnukas@gmail.com

 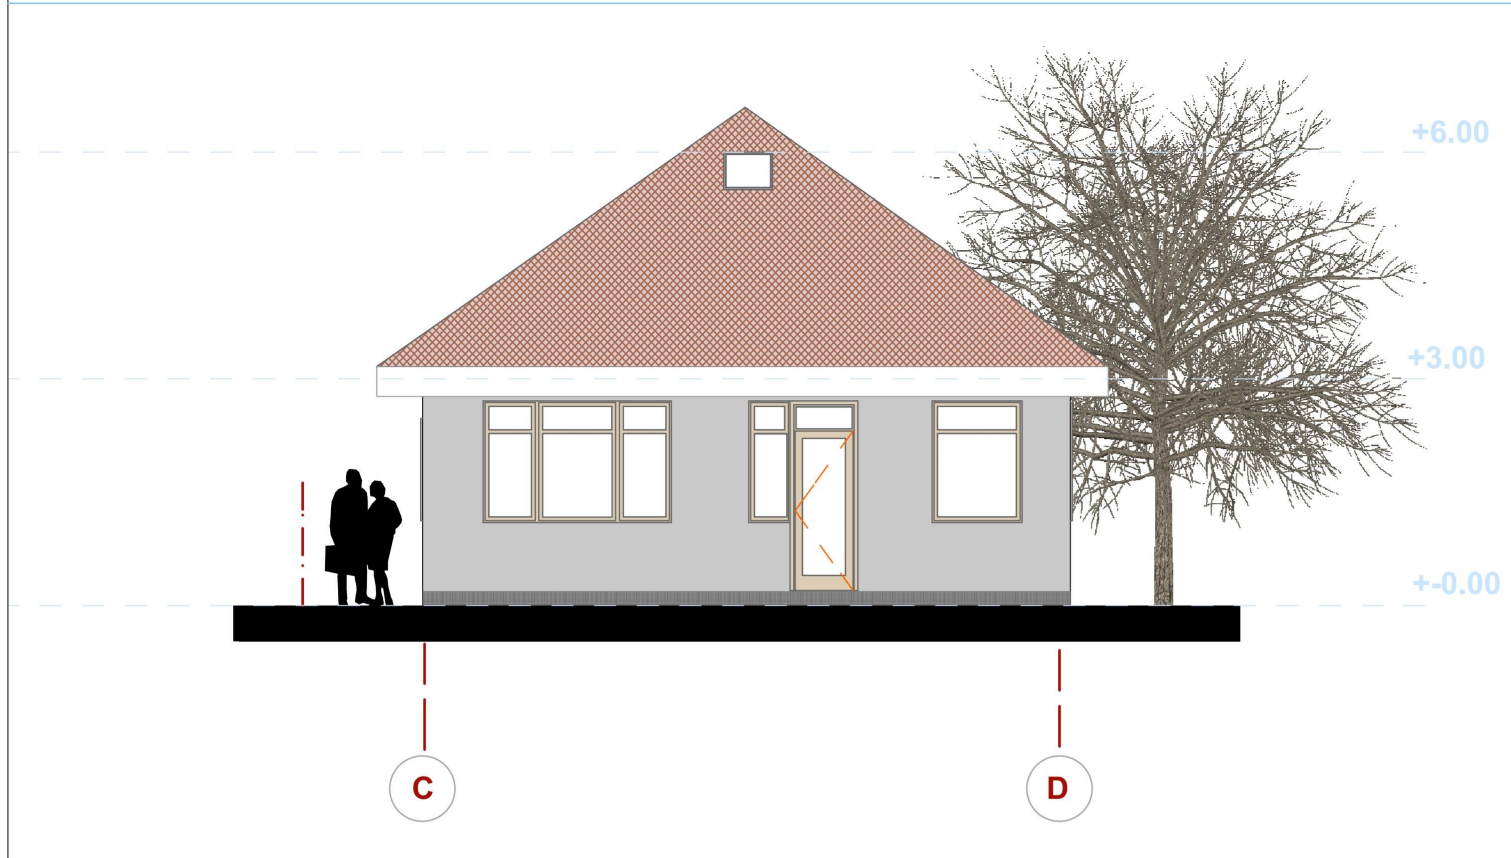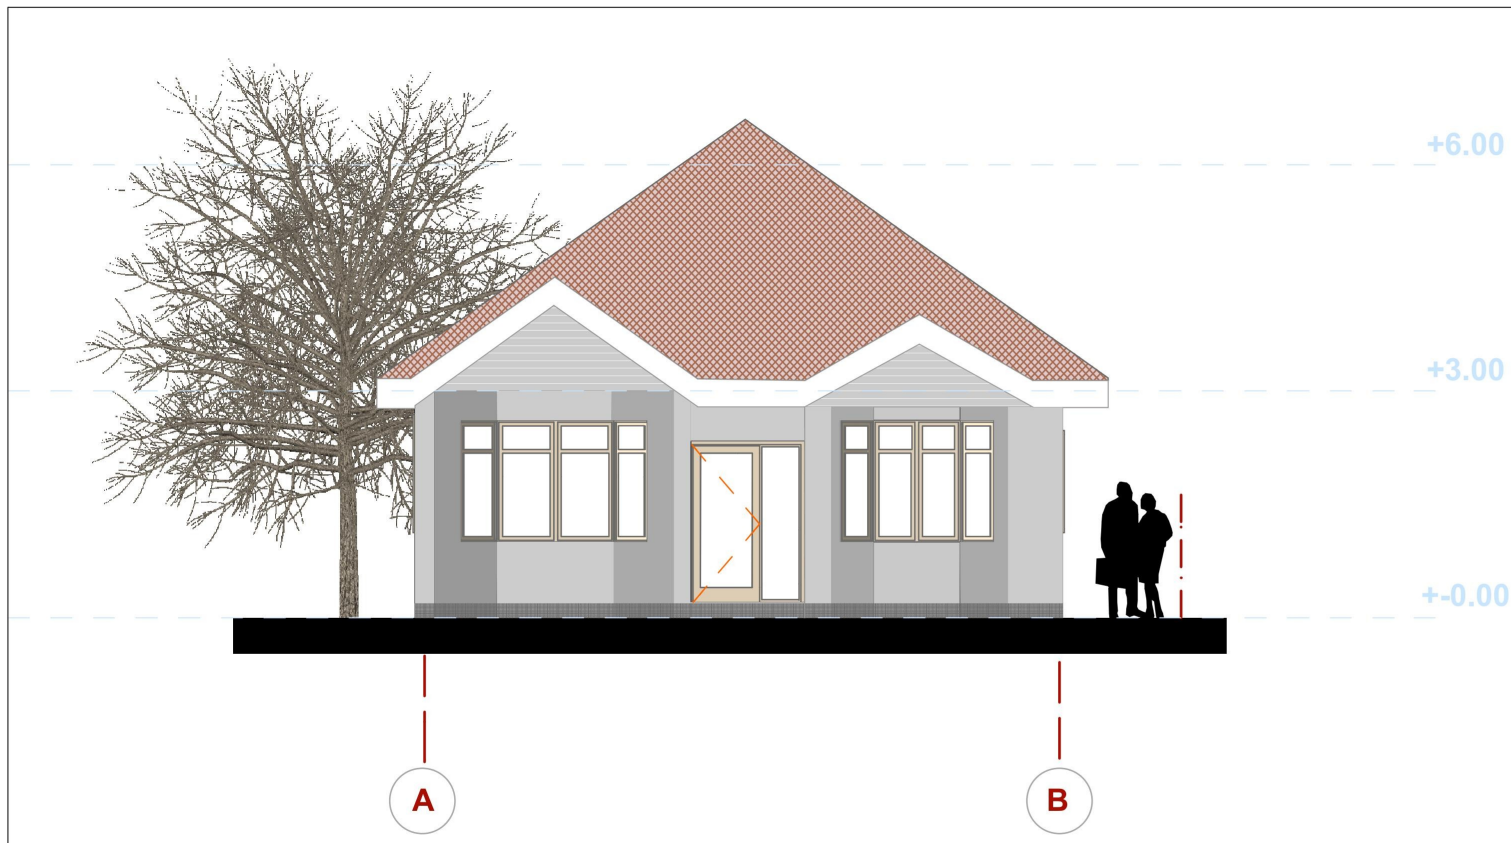



Project:	28 Stanley Road, RM13 8AX	Drawing Scale:	1:100 A3
Drawing No:	01012022_28ST_3	Client:	Dimirtijs Panins
Existing Elevations		Drawn by:	Agne Liskauskaite
			Architectural & Urban Designer
			Email: liagniukas@gmail.com

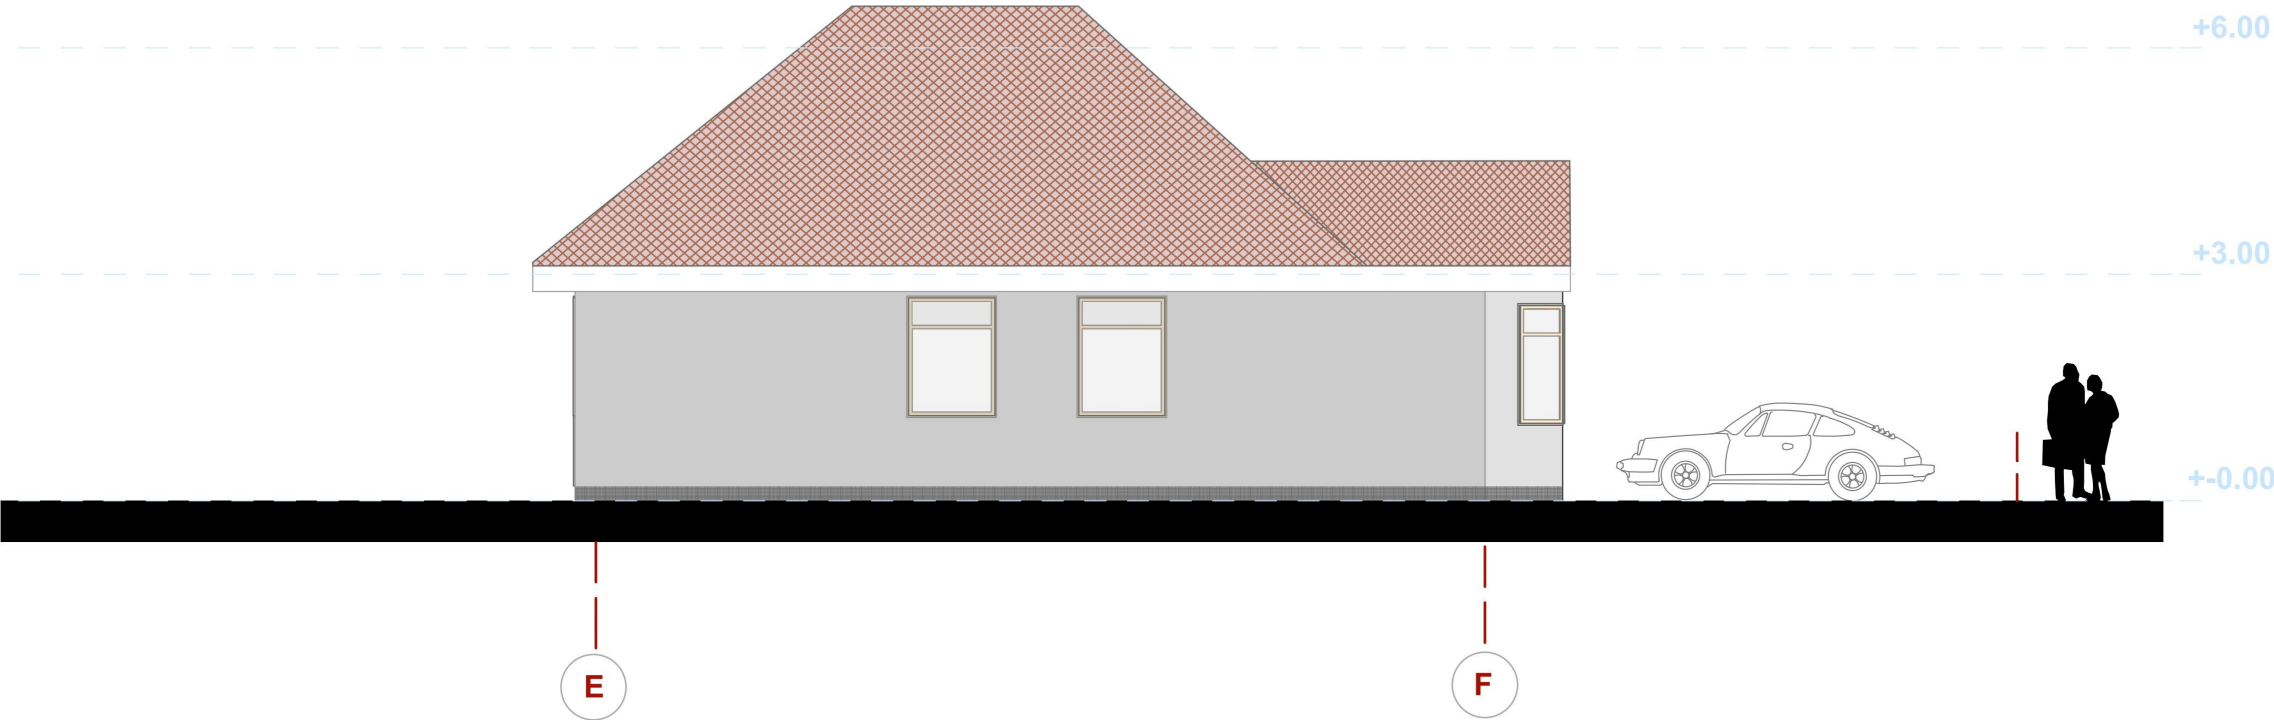


Side Elevation EF 1:100

 


Project: 28 Stanley Road, RM13 8AX	Drawing Scale: 1:100 A3
Drawing No: 01012022_28ST_4	Client: Dimirtijs Panins
Existing Elevations	Drawn by: Agne Liskauskaite Architectural & Urban Designer Email: liagniukas@gmail.com

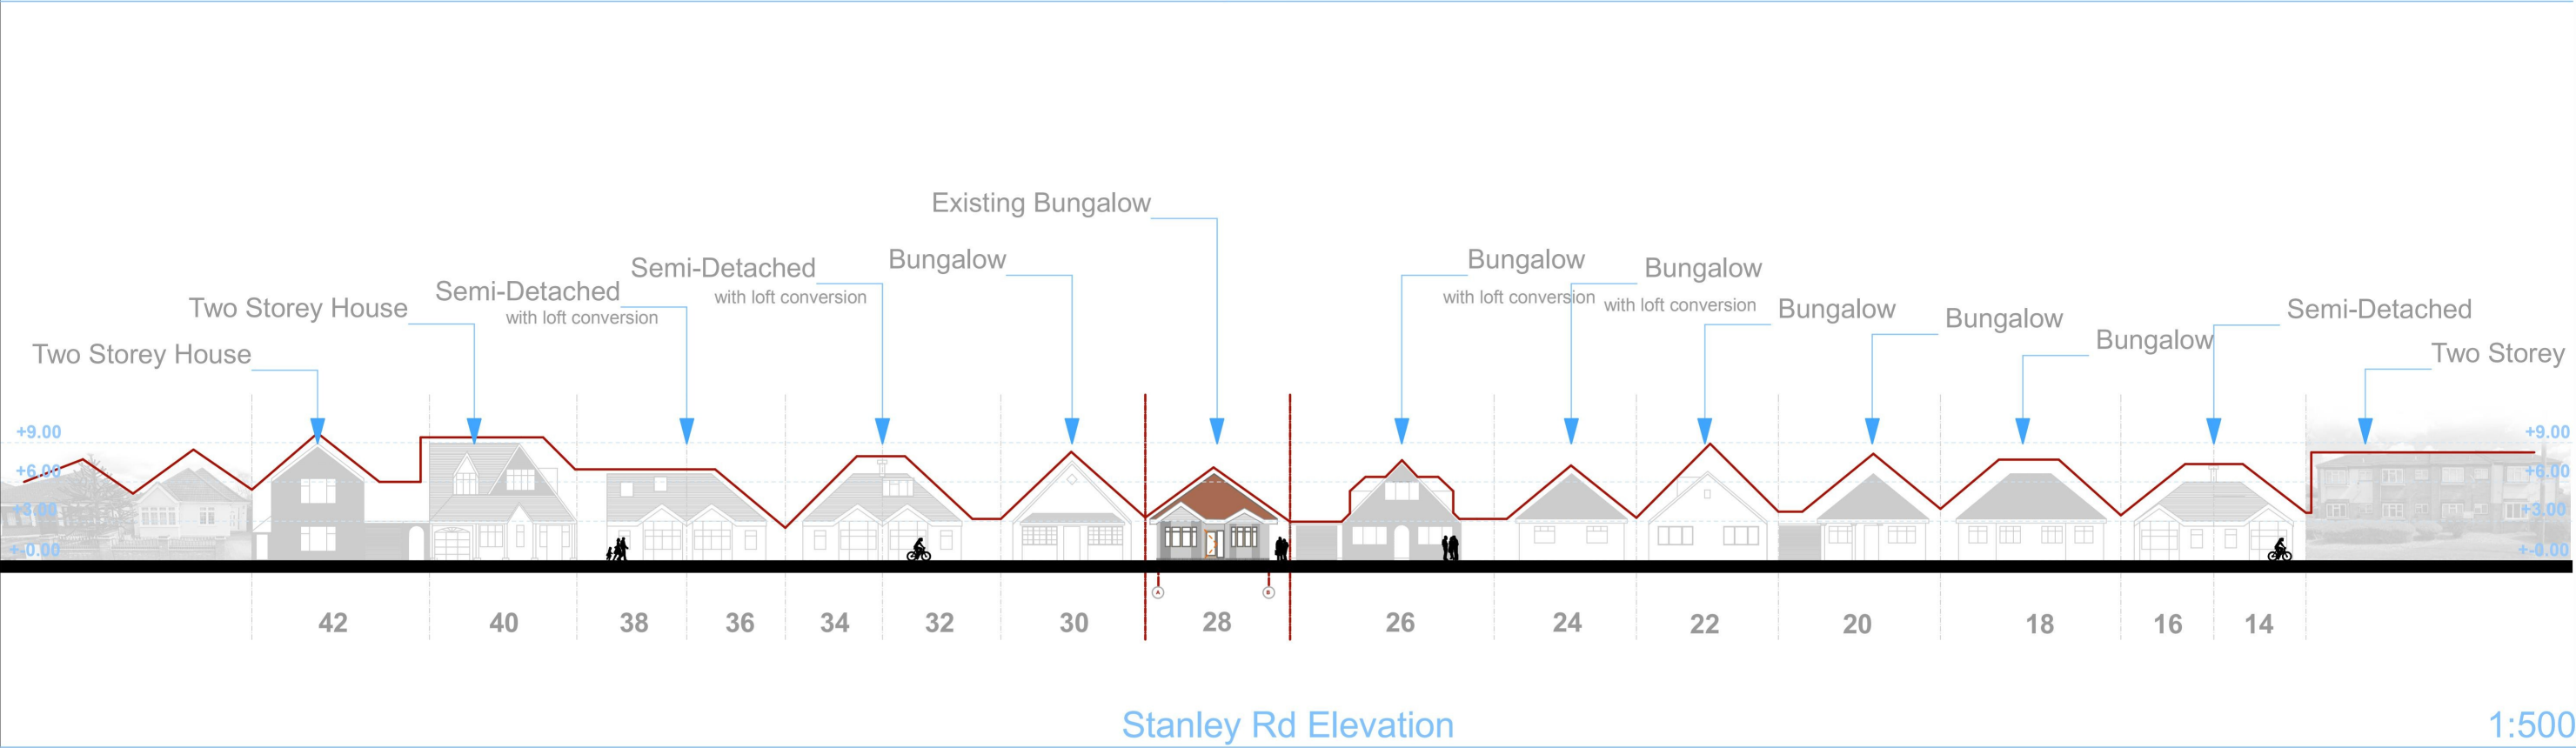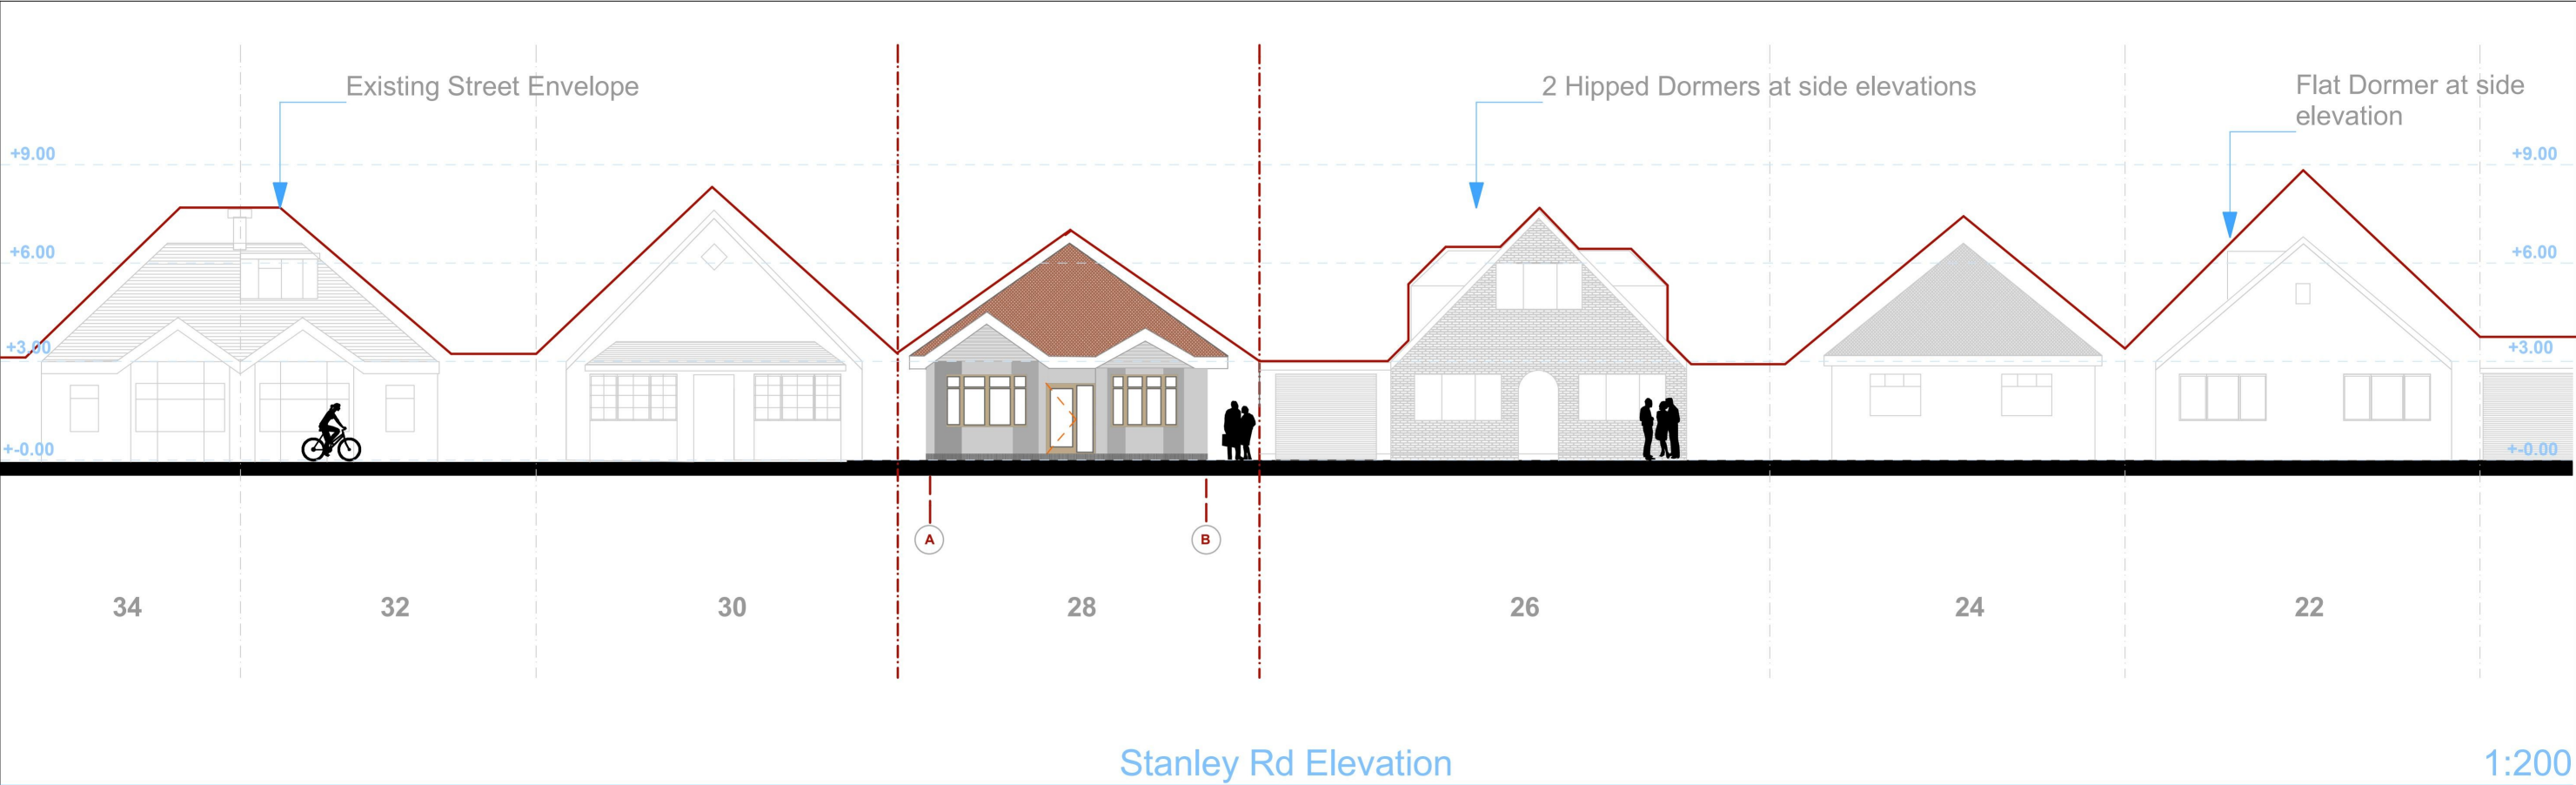


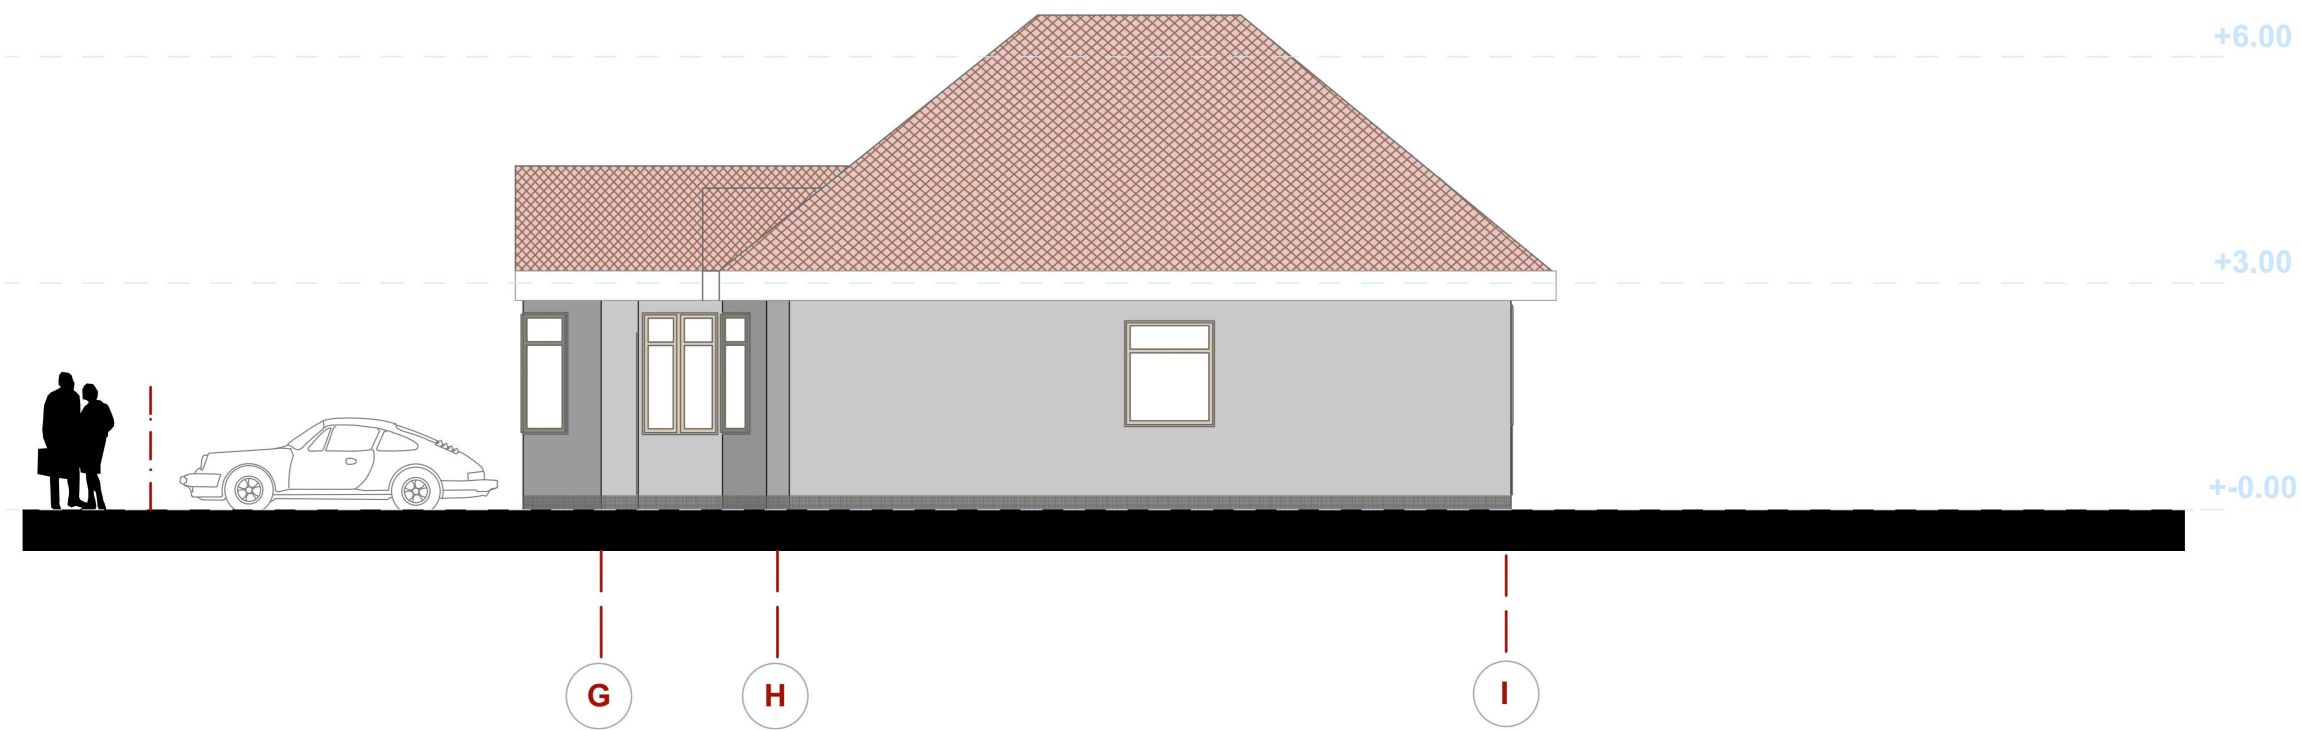


Side Elevation GHI


1:100

 


Project: 28 Stanley Road, RM13 8AX	Drawing Scale: 1:100 A3
Drawing No: 01012022_28ST_6 Existing Elevations	Client: Dimirtijs Panins
	Drawn by: Agne Liskauskaite Architectural & Urban Designer Email: liagniukas@gmail.com

 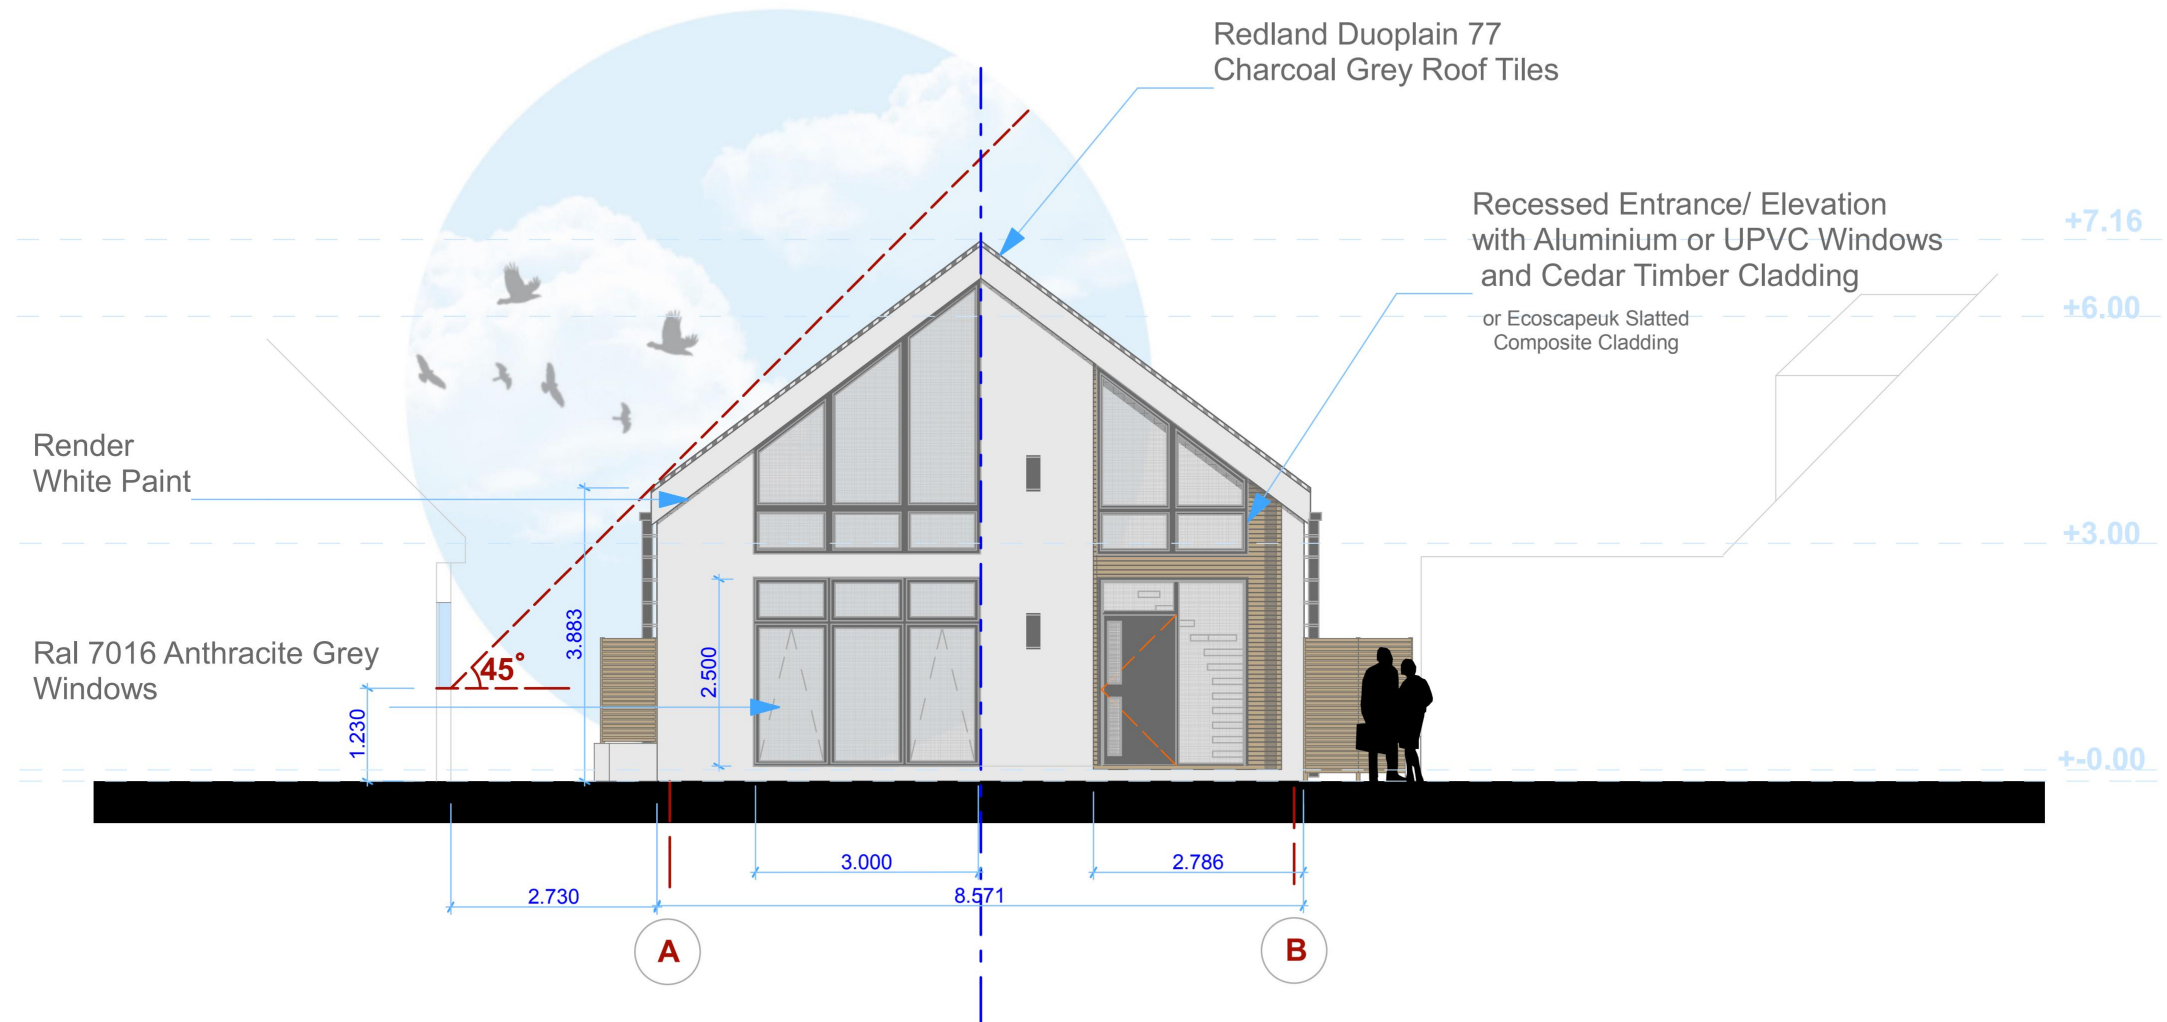


Project: 28 Stanley Road, RM13 8AX	Drawing Scale: 1:100 A3
Drawing No: 01012022_28ST_8_5 Rev AUG 2023 Proposed Elevations	Client: Dimirtijs Panins
Drawn by: Agne Liskauskaite Architectural & Urban Designer Email: liagniukas@gmail.com	

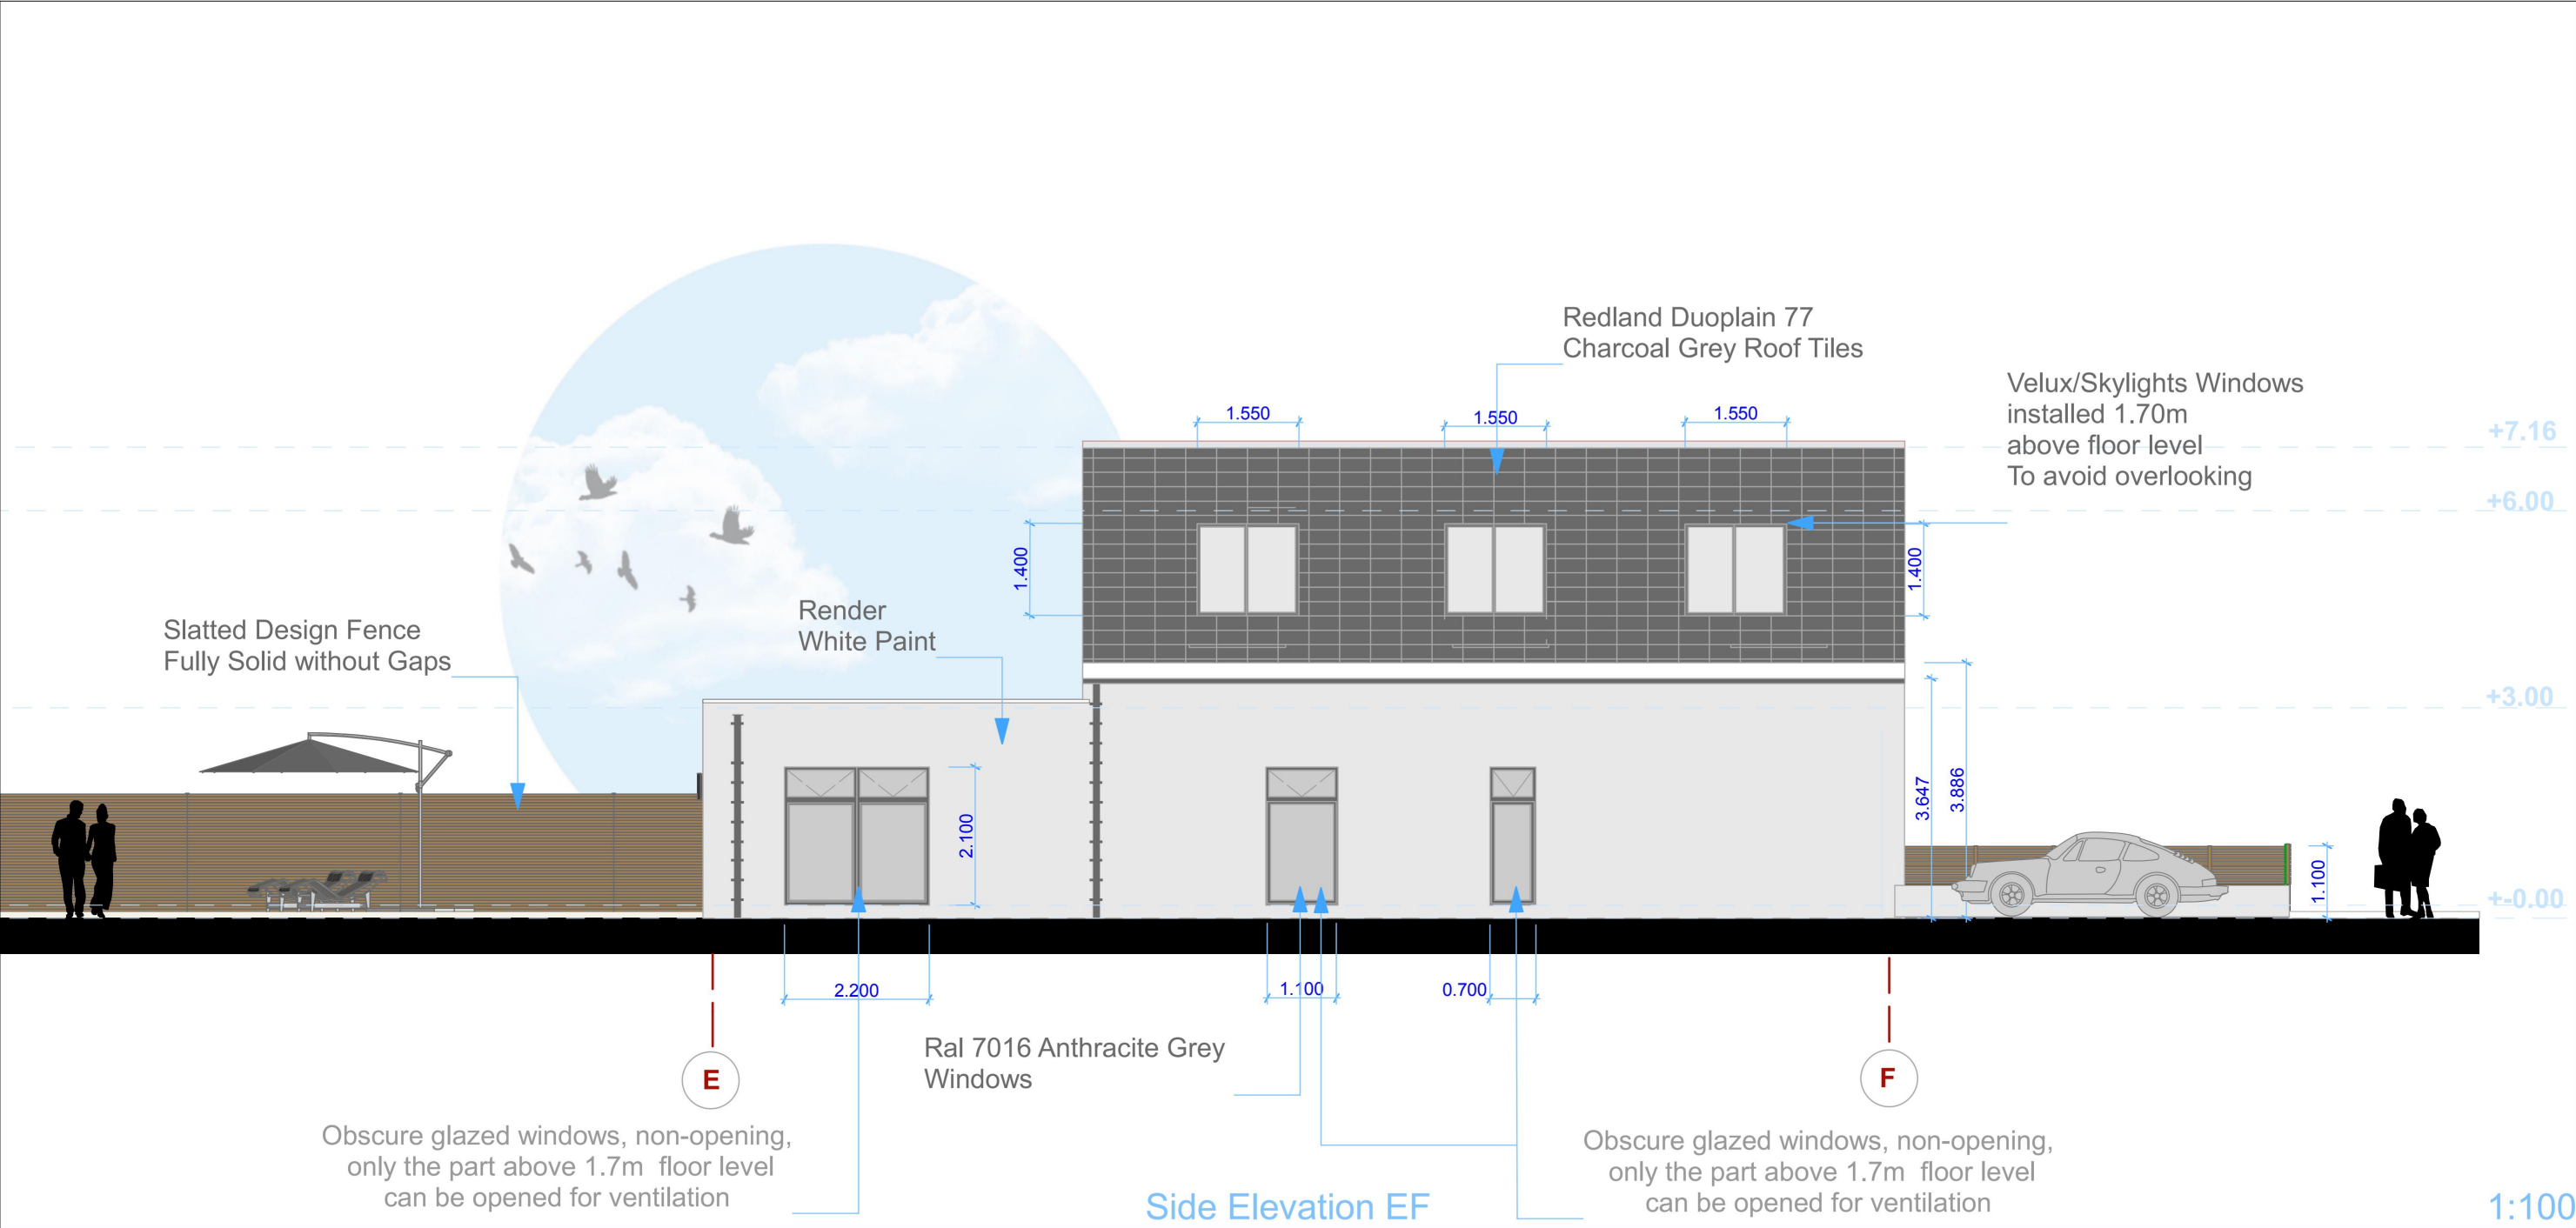

Revised _Aug 2023

 

Project: 28 Stanley Road, RM13 8AX	Drawing Scale: 1:100 A3
Drawing No: 01012022_28ST_9_5 Rev_ AUG 2023 Proposed Elevations	Client: Dimirtijs Panins
Drawn by: Agne Liskauskaite Architectural & Urban Designer Email: liagniukas@gmail.com	

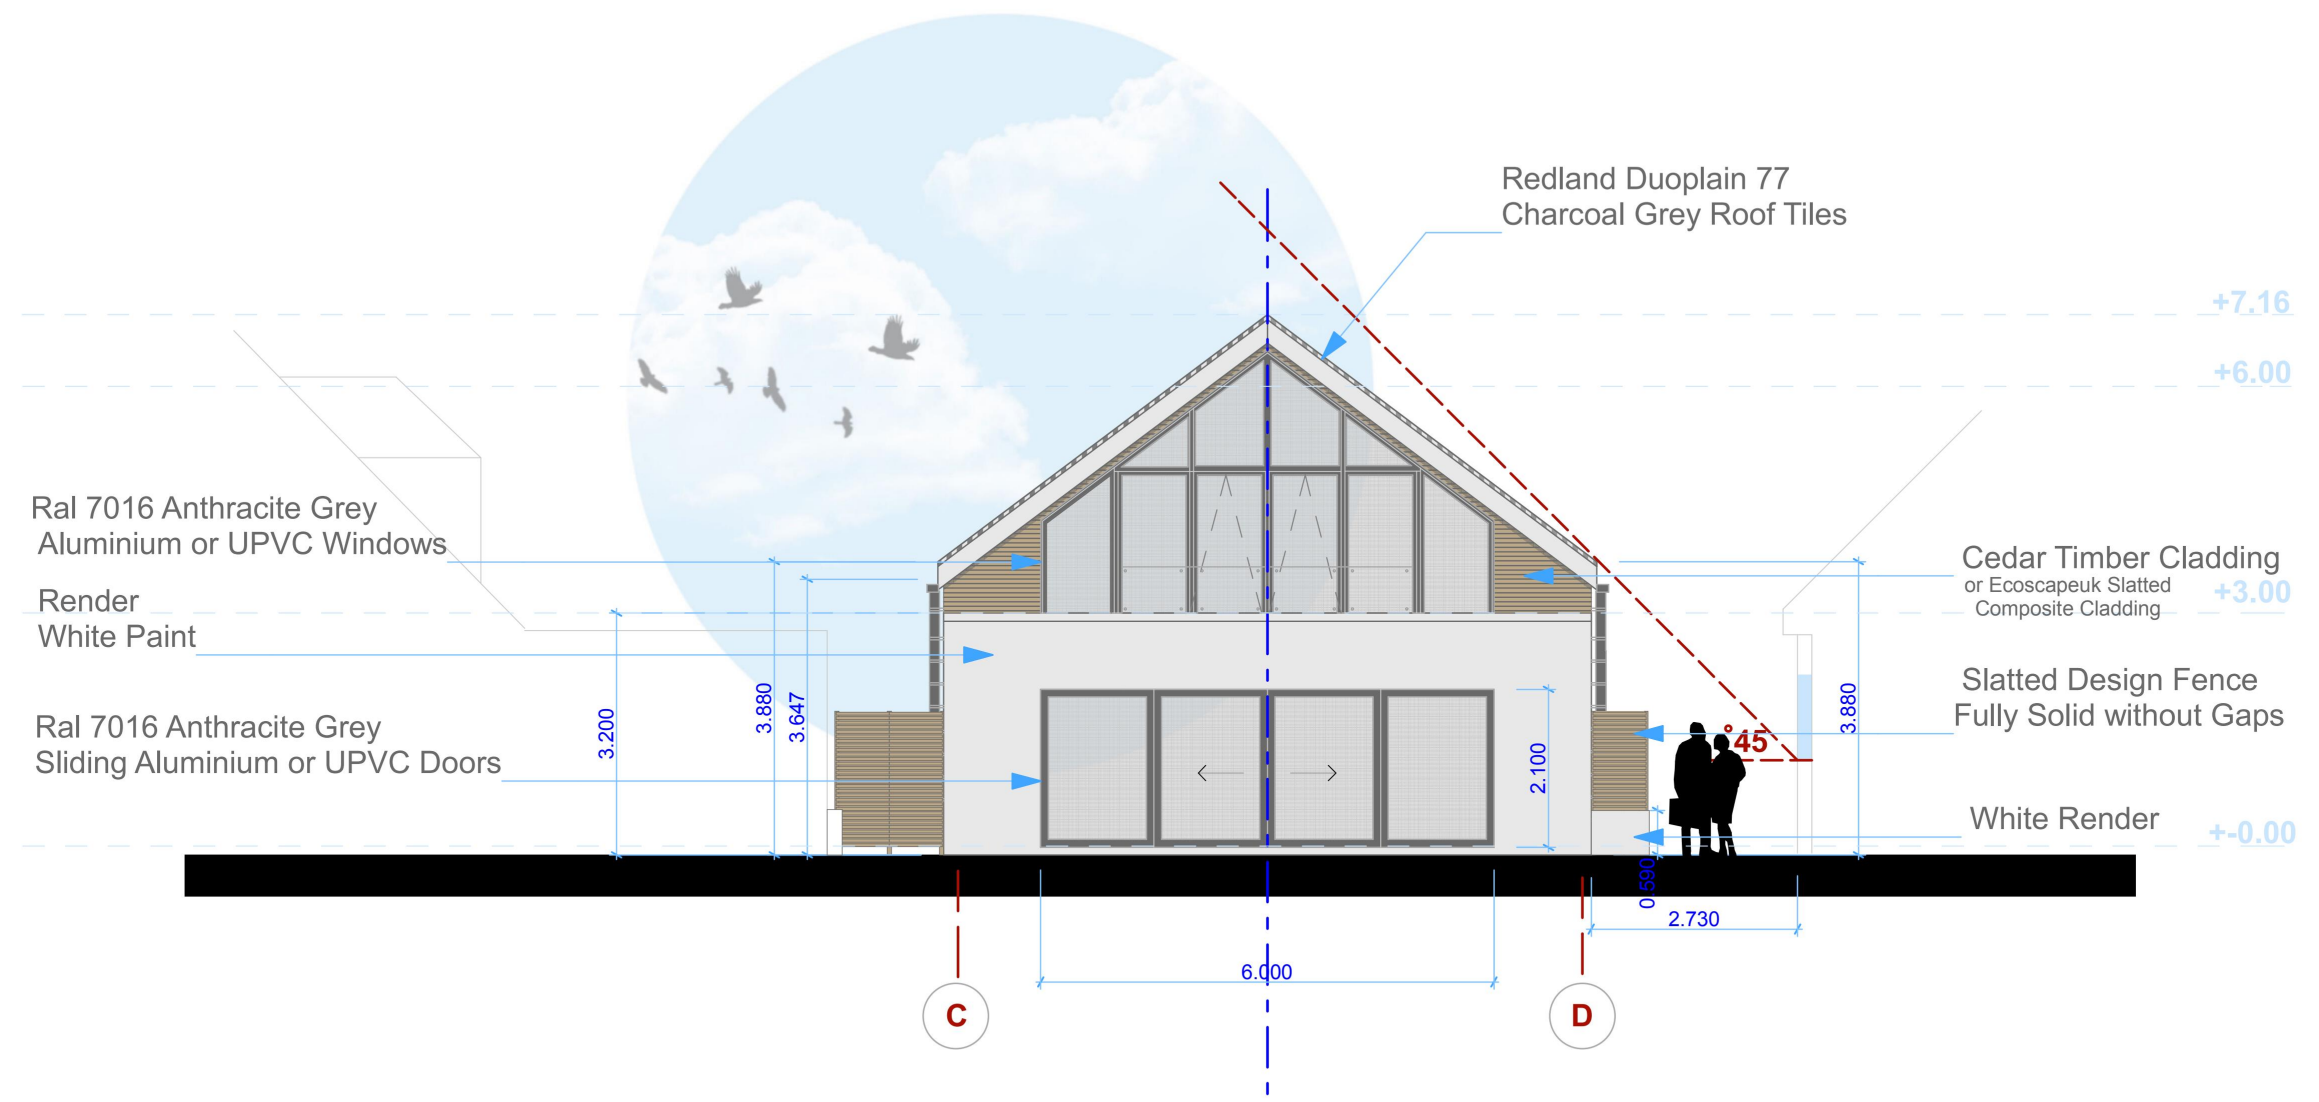


Rear Elevation CD

1:100


Revised _Aug 2023




Project: 28 Stanley Road, RM13 8AX	Drawing Scale: 1:100 A3
Drawing No: 01012022_28ST_10_5 REV AUG_2023 Proposed Elevations	Client: Dimirtijs Panins
Drawn by: Agne Liskauskaite Architectural & Urban Designer Email: liagniukas@gmail.com	

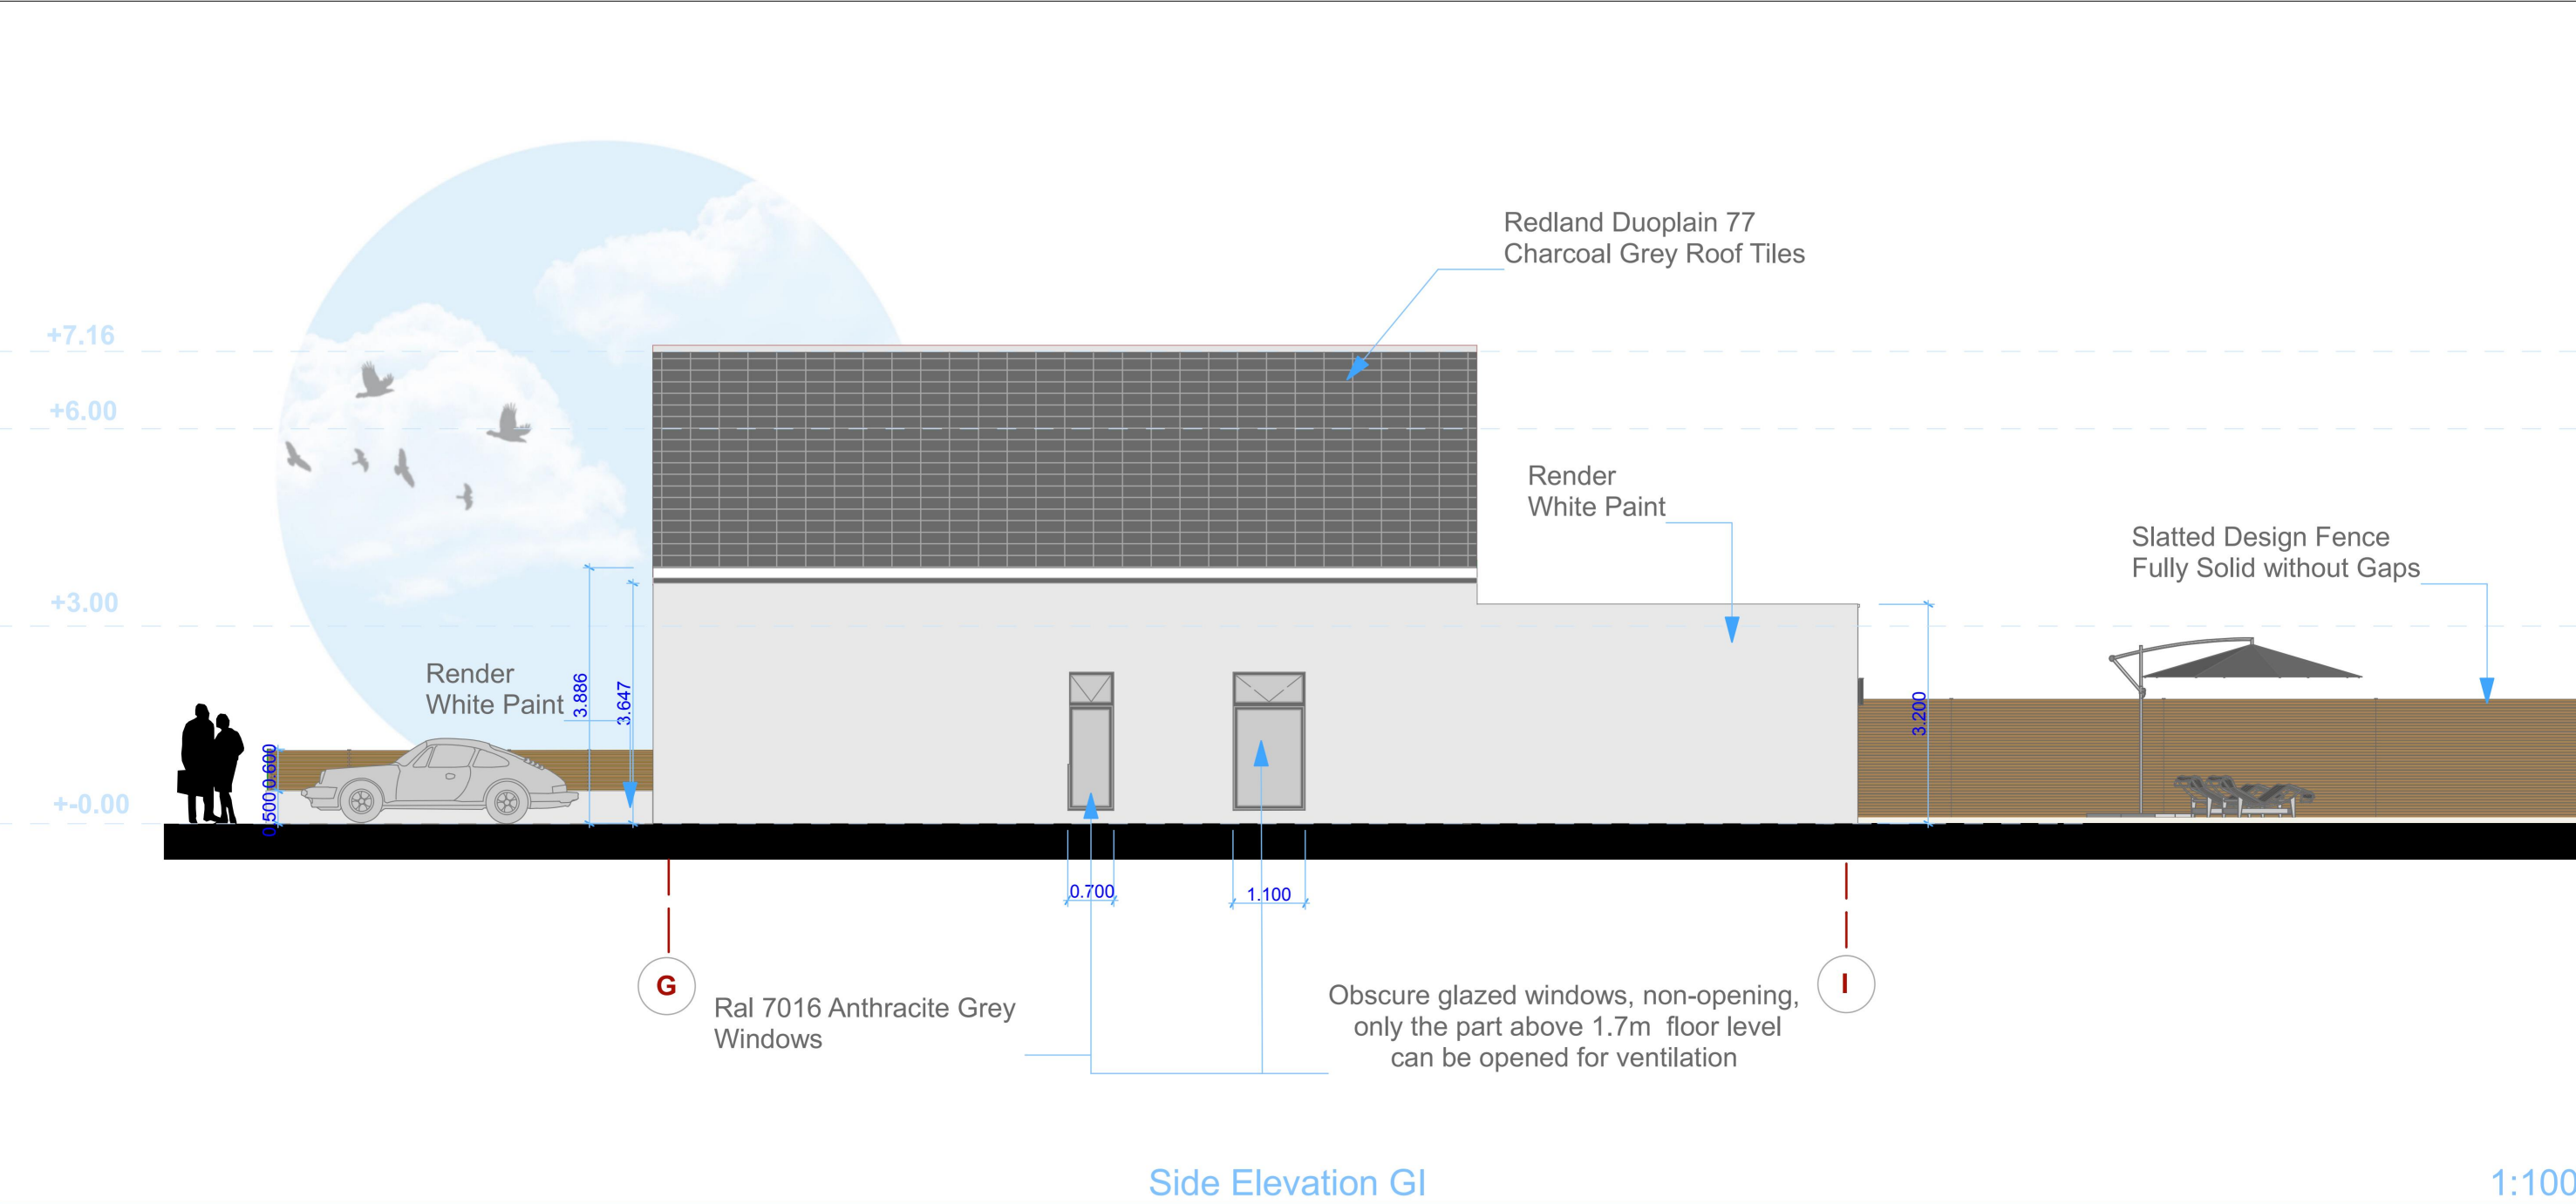

Revised _Aug 2023

 


Project: 28 Stanley Road, RM13 8AX	Drawing Scale: 1:100 A3
Drawing No: 01012022_28ST_11_5 REV_ AUG 2023 Proposed Elevations	Client: Dimirtijs Panins
Drawn by: Agne Liskauskaite Architectural & Urban Designer Email: liagniukas@gmail.com	

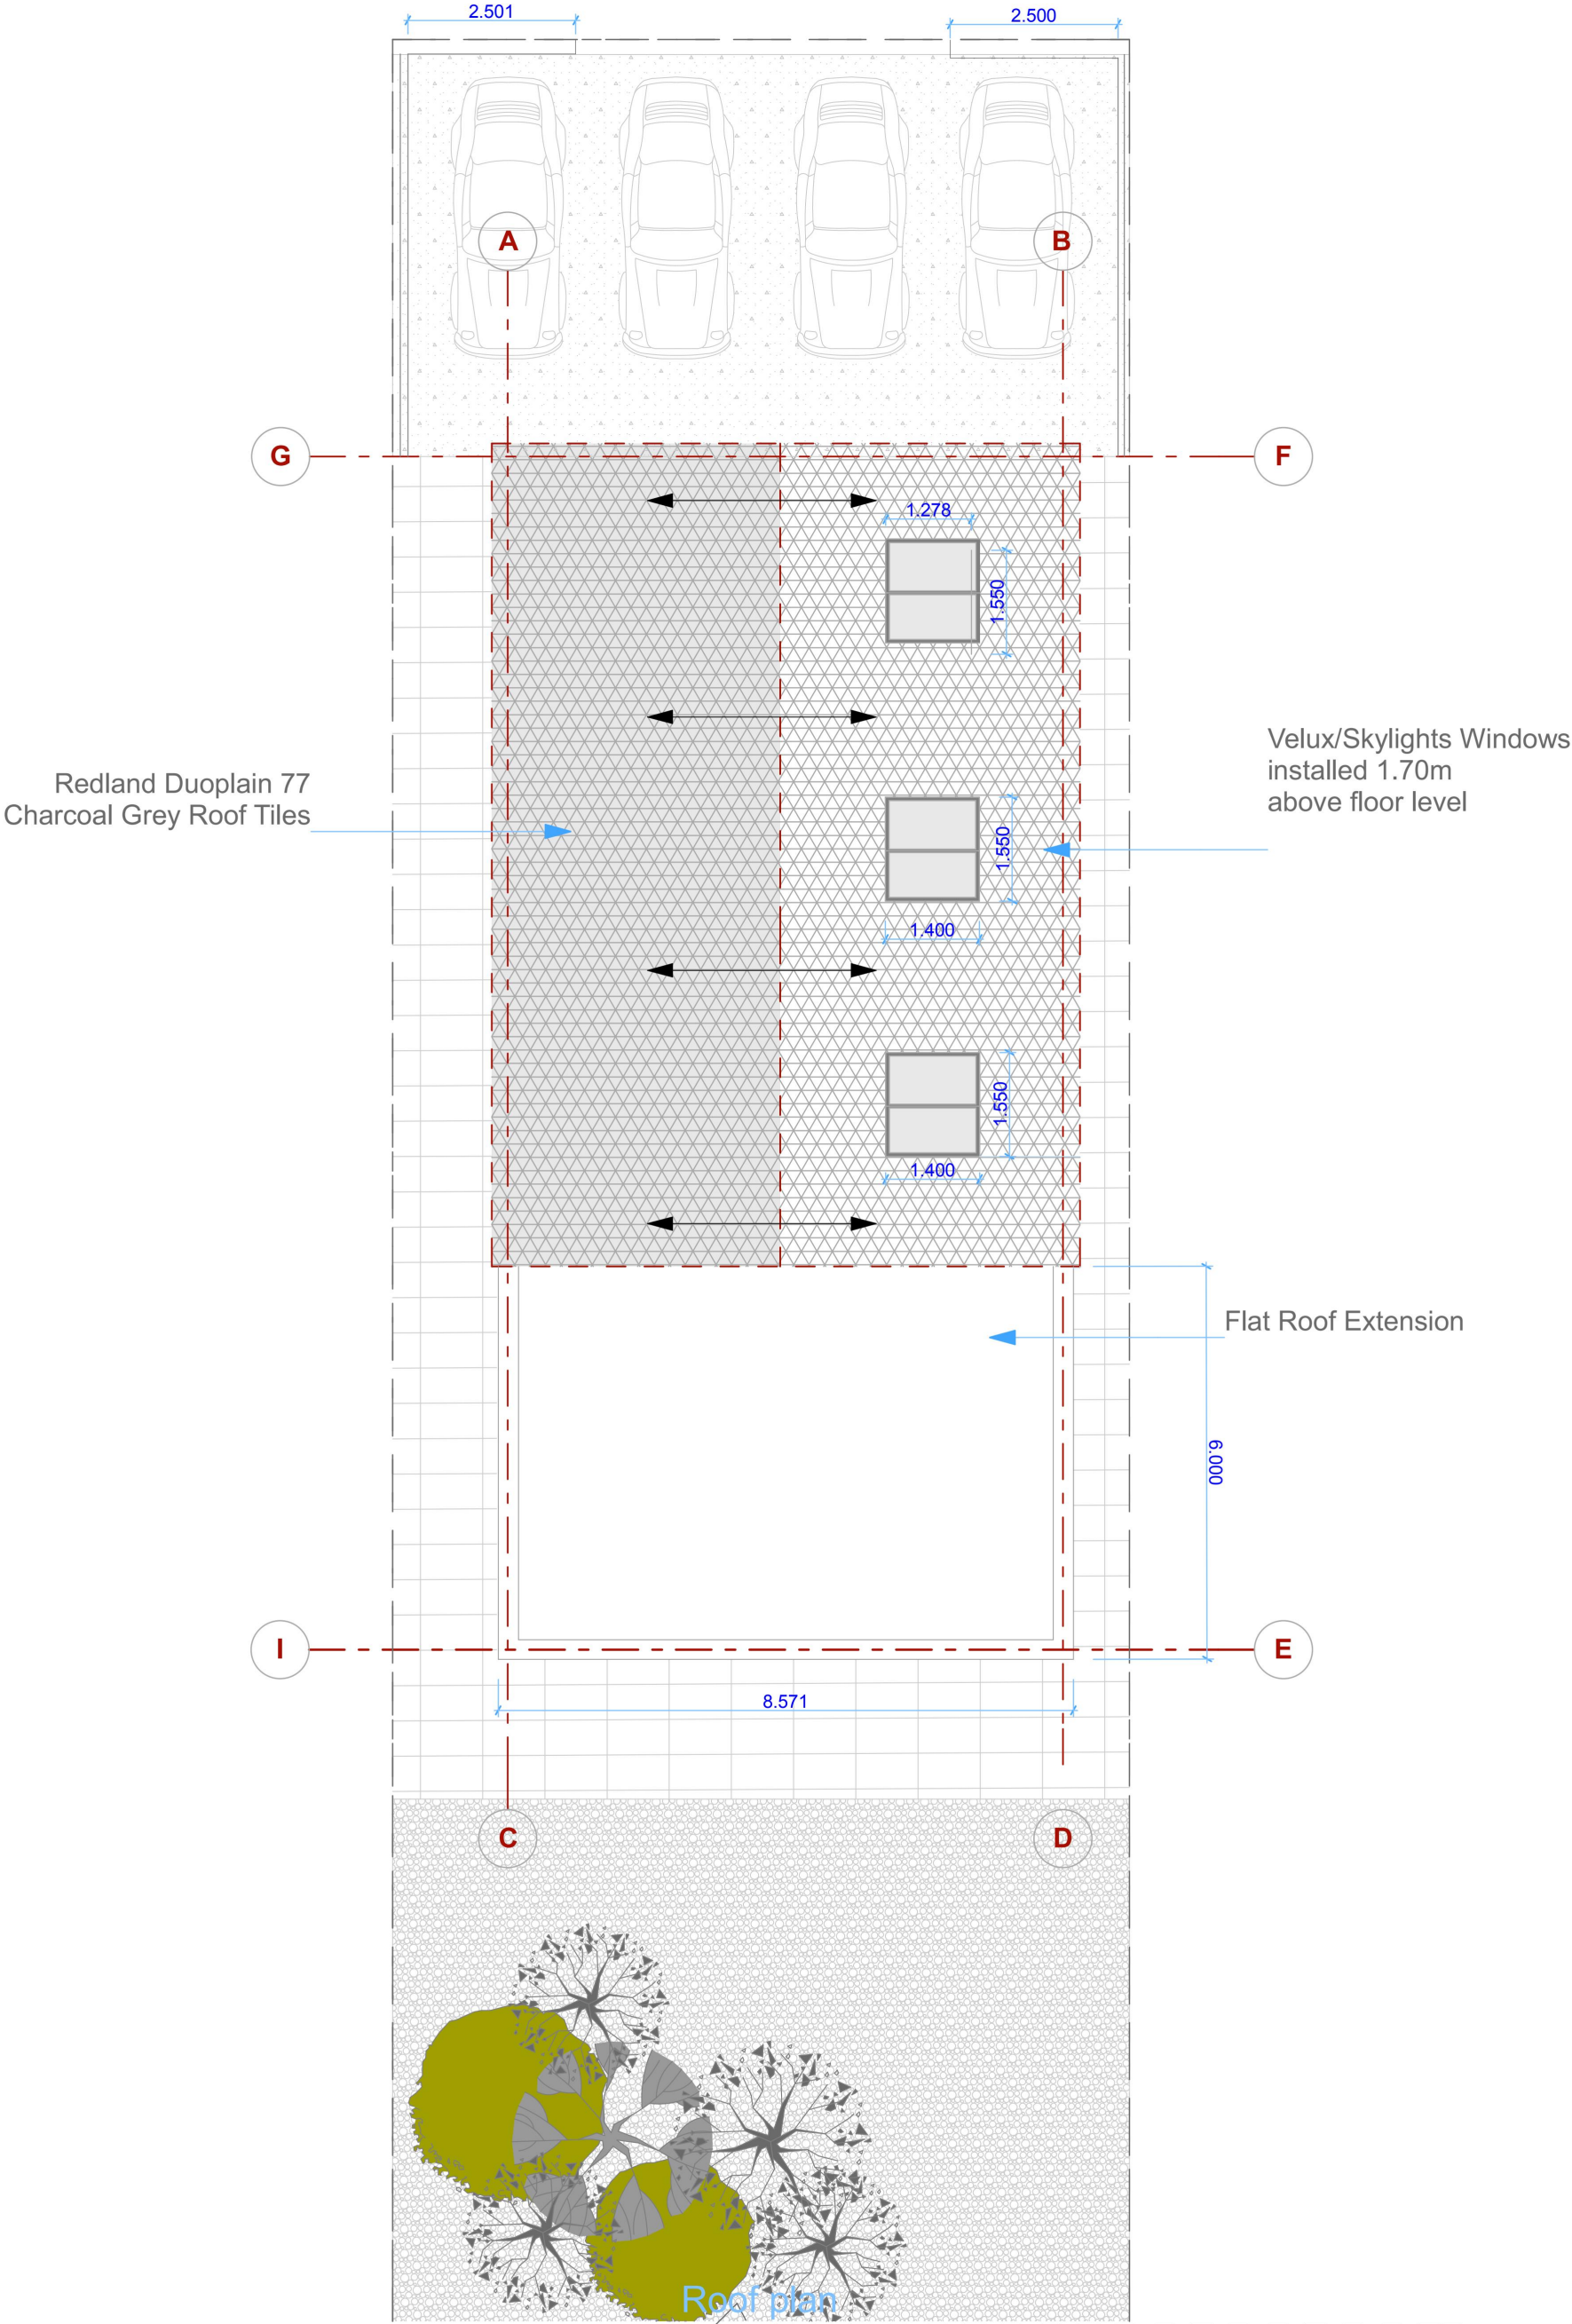


1.

1:100

Revised_Aug 2023

 


Project: 28 Stanley Road, RM13 8AX	Drawing Scale: 1:100 A3
Drawing No: 01012022_28ST_12_05Rev_AUG 2023	Client: Dimirtijs Panins
Proposed Roof Plan	Drawn by: Agne Liskauskaite Architectural & Urban Designer Email: liagnukas@gmail.com

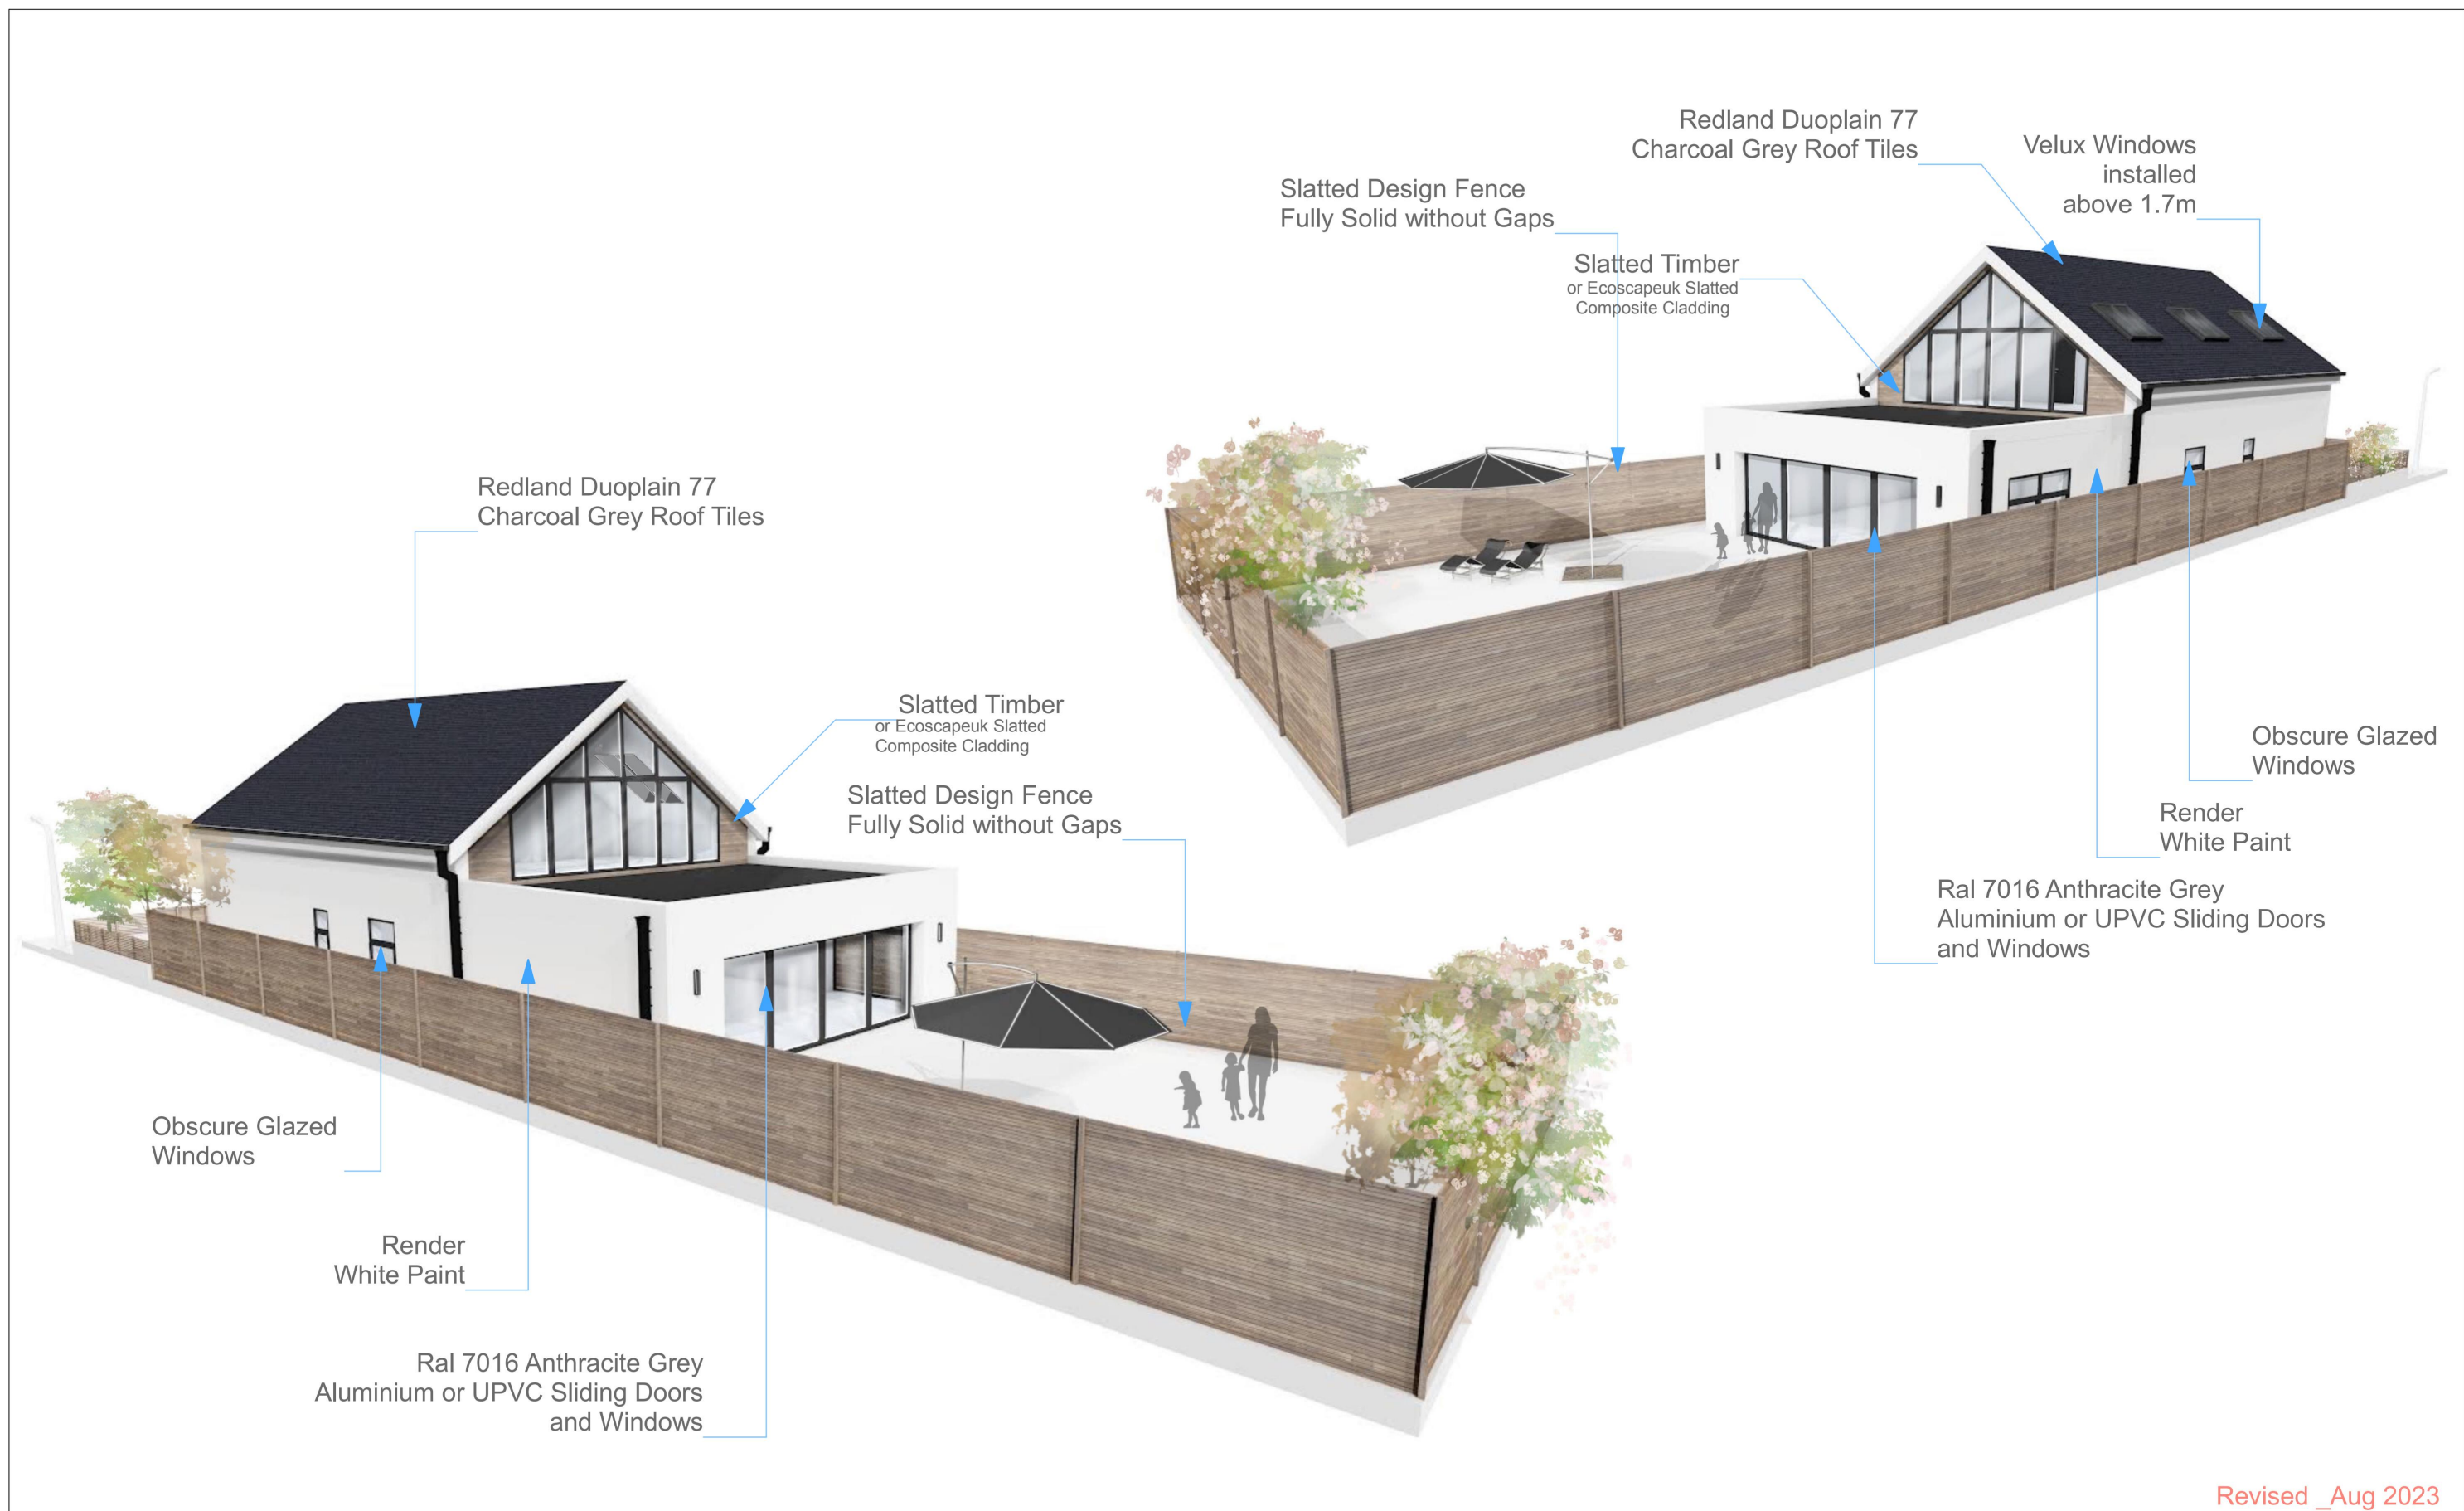


Revised _Aug 2023

Project: 28 Stanley Road, RM13 8AX	Drawing Scale: A3
Drawing No: 01012022_28ST_13_5 Rev AUG 2023 Proposed 3d images	Client: Dimirtijs Panins
	Drawn by: Agne Liskauskaite Architectural & Urban Designer Email: liagniukas@gmail.com

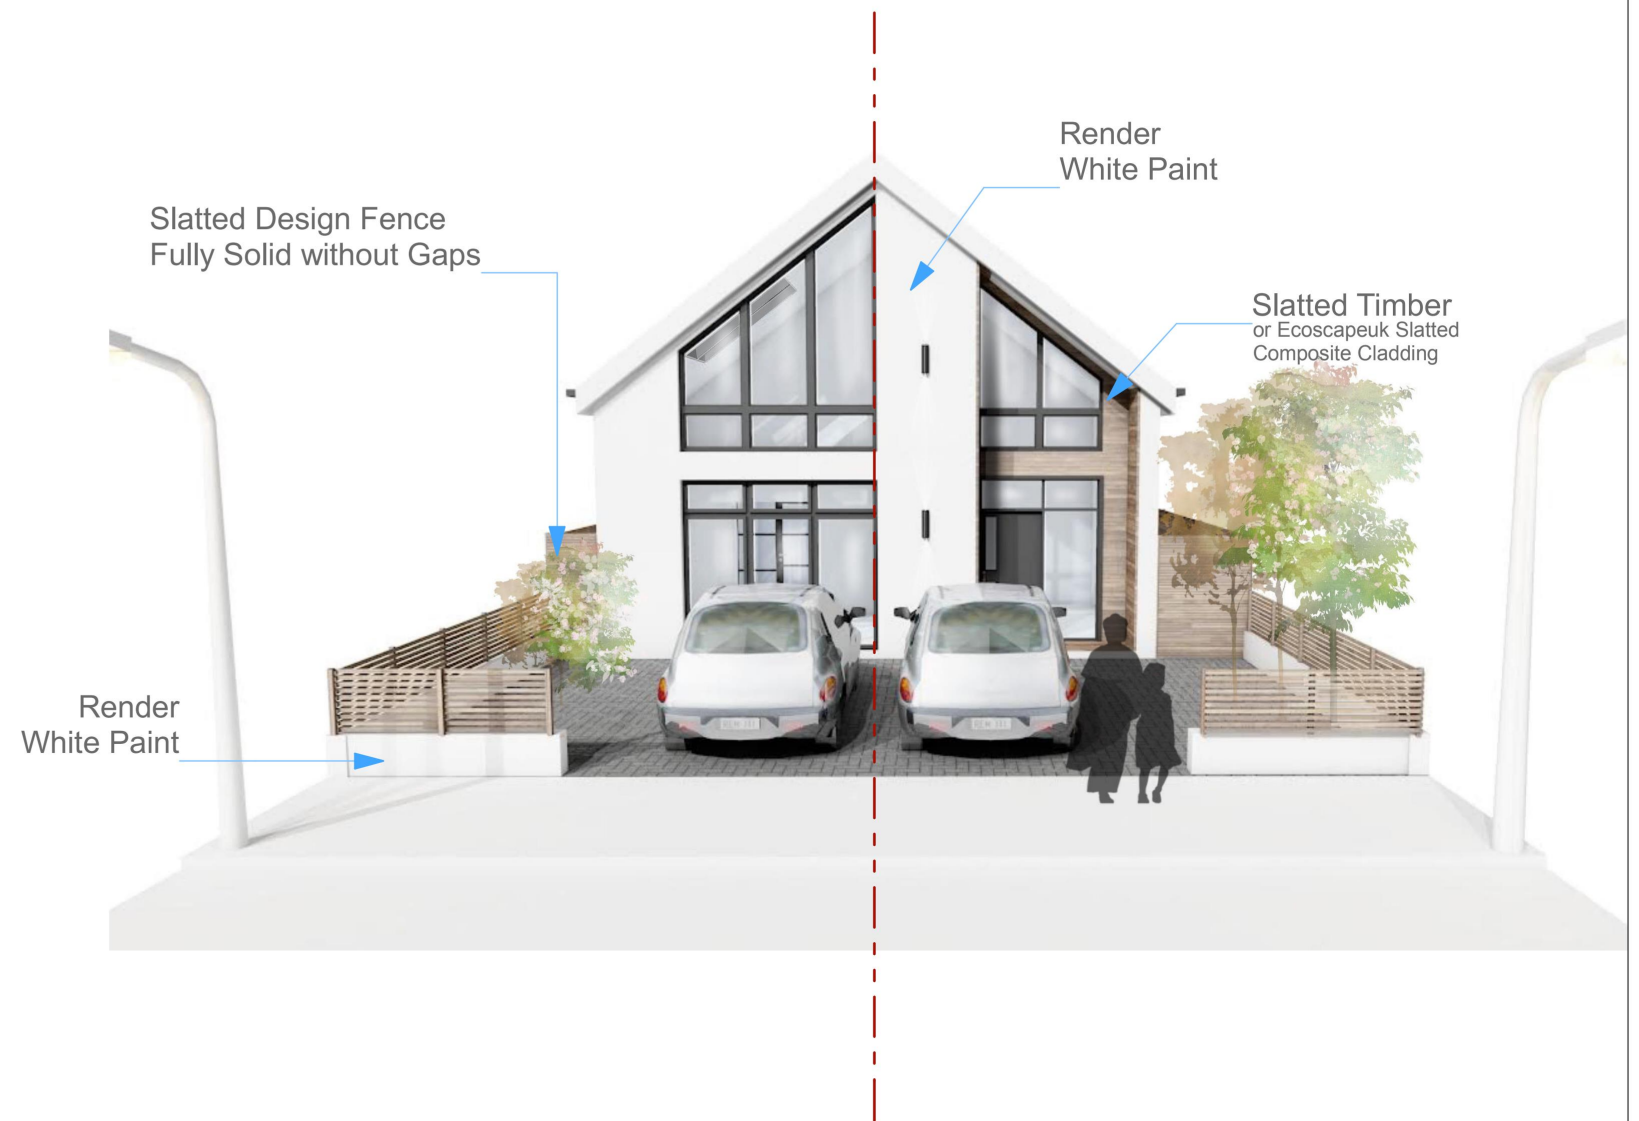

Revised _Aug 2023

Project: 28 Stanley Road, RM13 8AX	Drawing Scale: A3
Drawing No: 01012022_28ST_14_5 Rev_AUG 2023 Proposed 3d images	Client: Dimirtijs Panins
Drawn by: Agne Liskauskaite Architectural & Urban Designer Email: liagniukas@gmail.com	

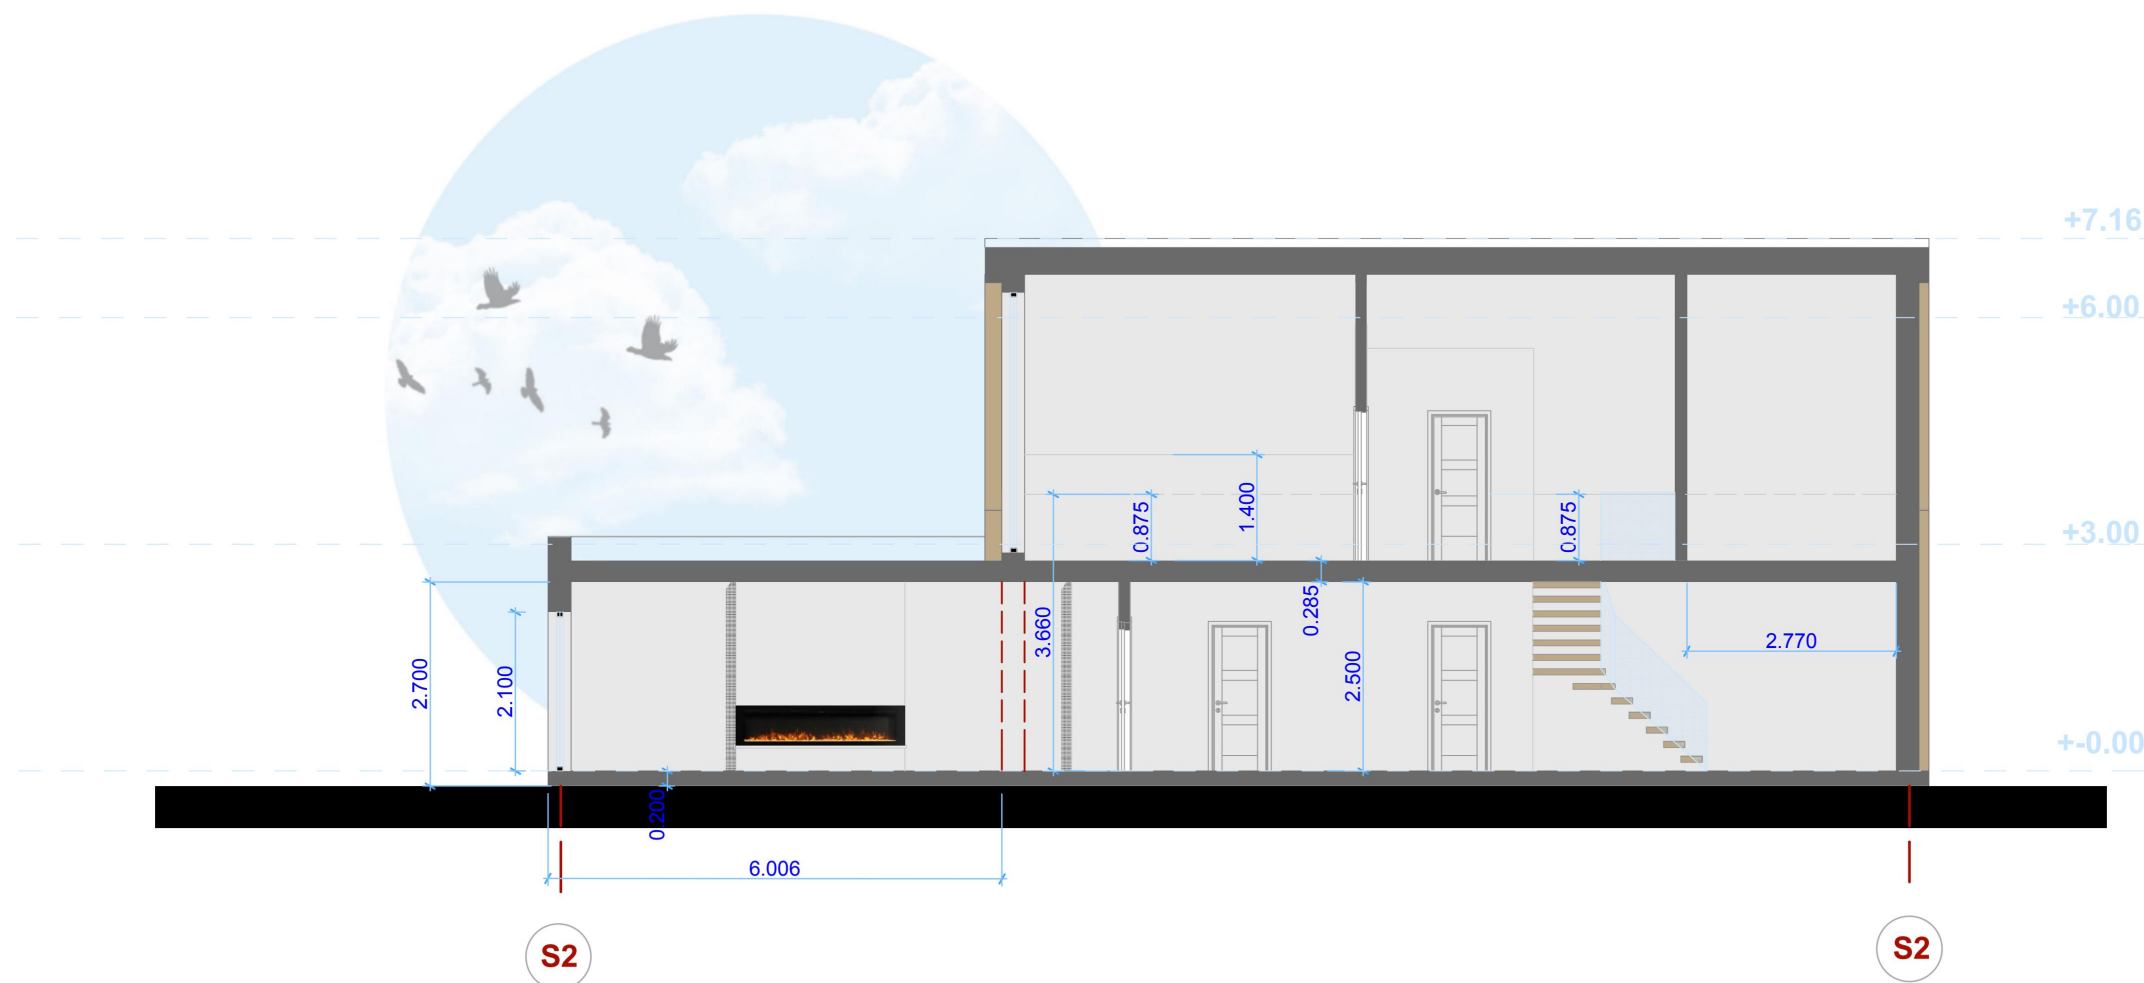

S-02


Building Section

1:100

Revised_Aug 2023



Project: 28 Stanley Road, RM13 8AX	Drawing Scale: 1:100 A3
Drawing No: 01012022_28ST_16_5 Rev_AUG 2023 Proposed Section	Client: Dimirtijs Panins
Drawn by: Agne Liskauskaite Architectural & Urban Designer Email: liagniukas@gmail.com	

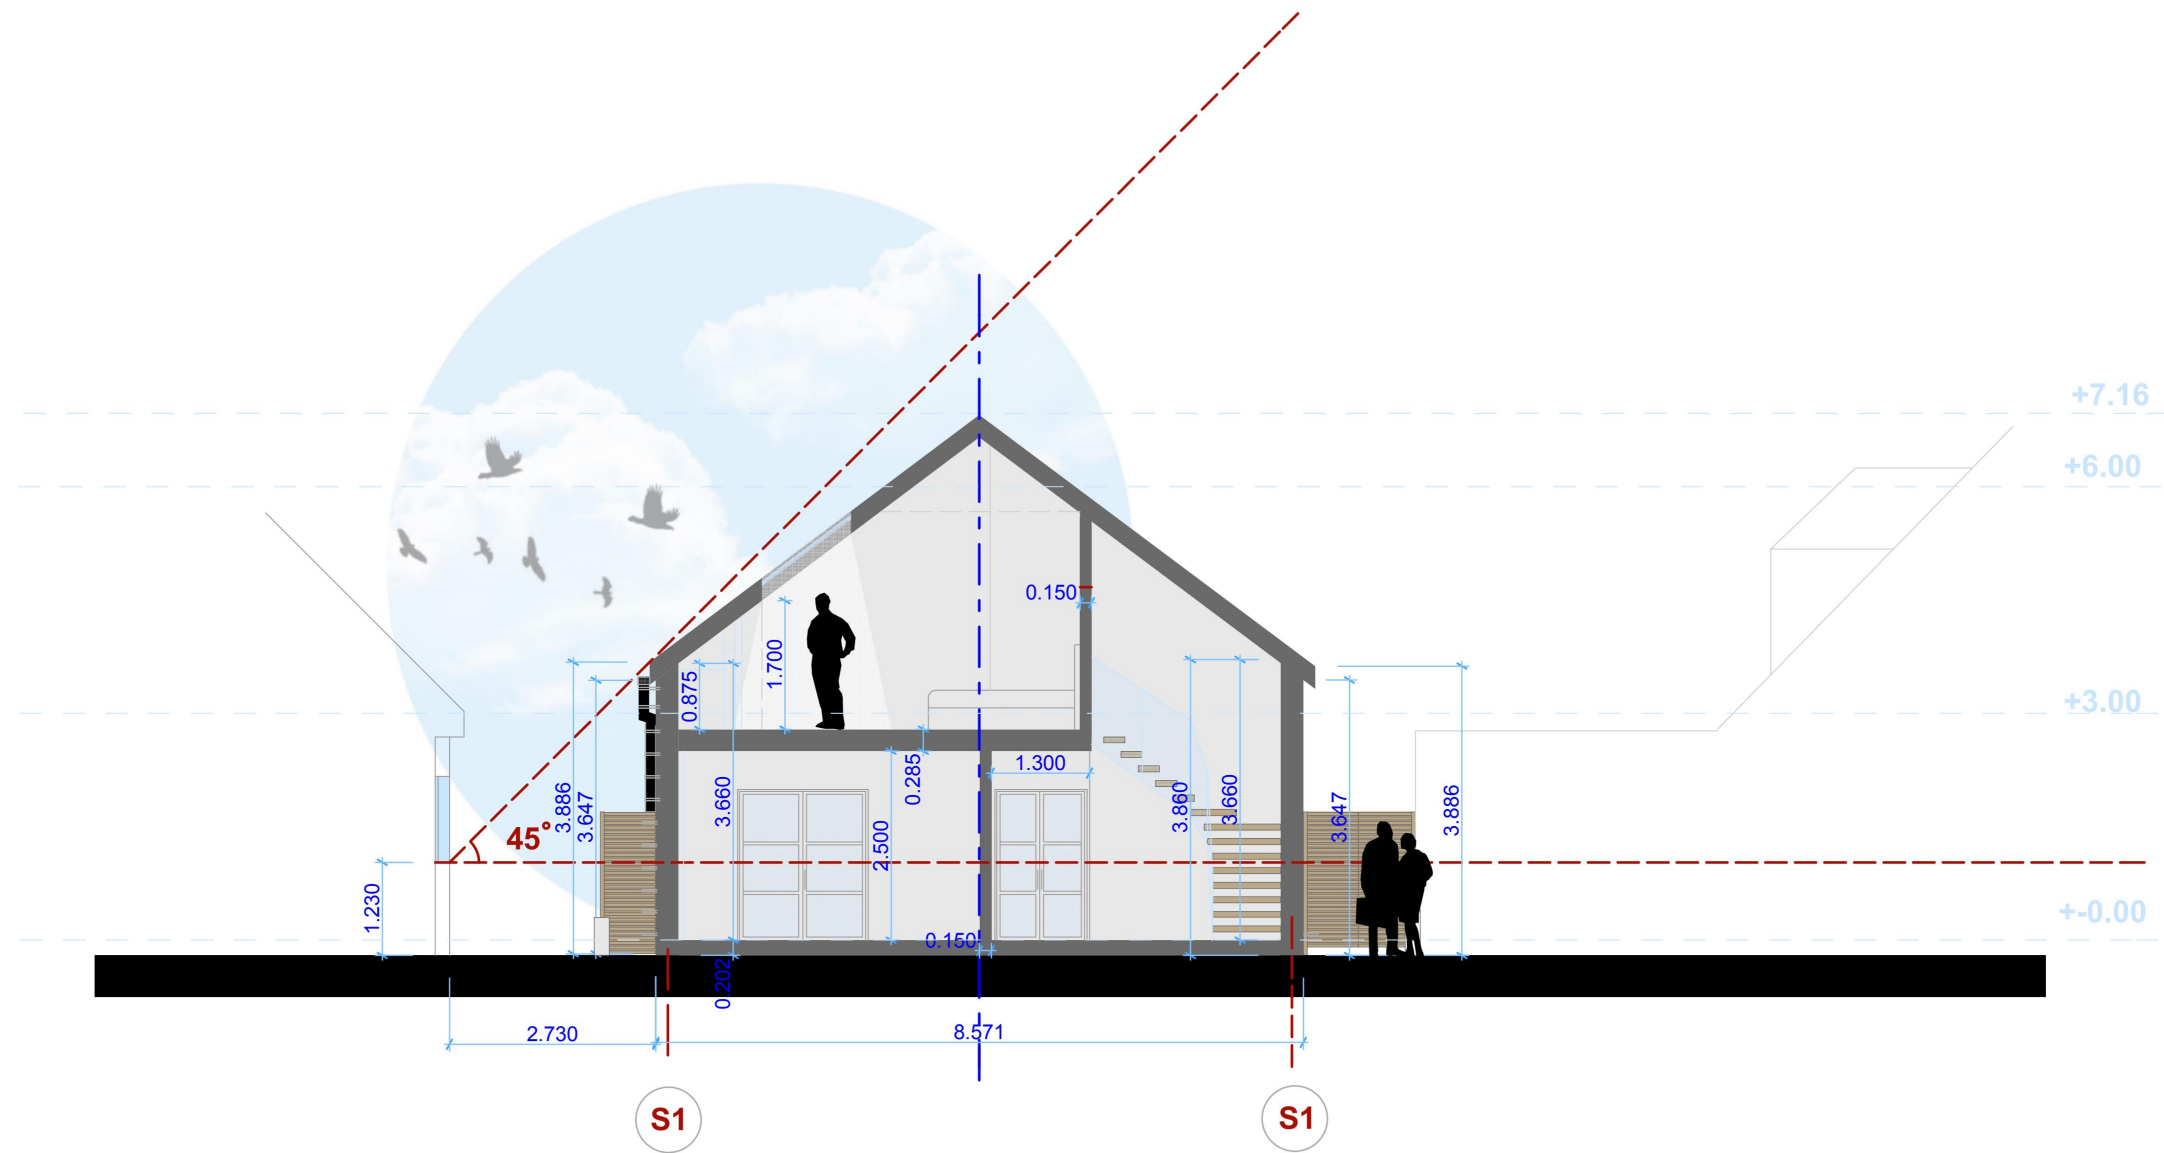

S-01



Building Section

1:100


Revised_Aug 2023



Project: 28 Stanley Road, RM13 8AX	Drawing No: 01012022_28ST_17_5	Drawing Scale: 1:100 A3
Rev_AUG 2023	Proposed Sections	Client: Dimirtijs Panins
		Drawn by: Agne Liskauskaite Architectural & Urban Designer Email: liagniukas@gmail.com

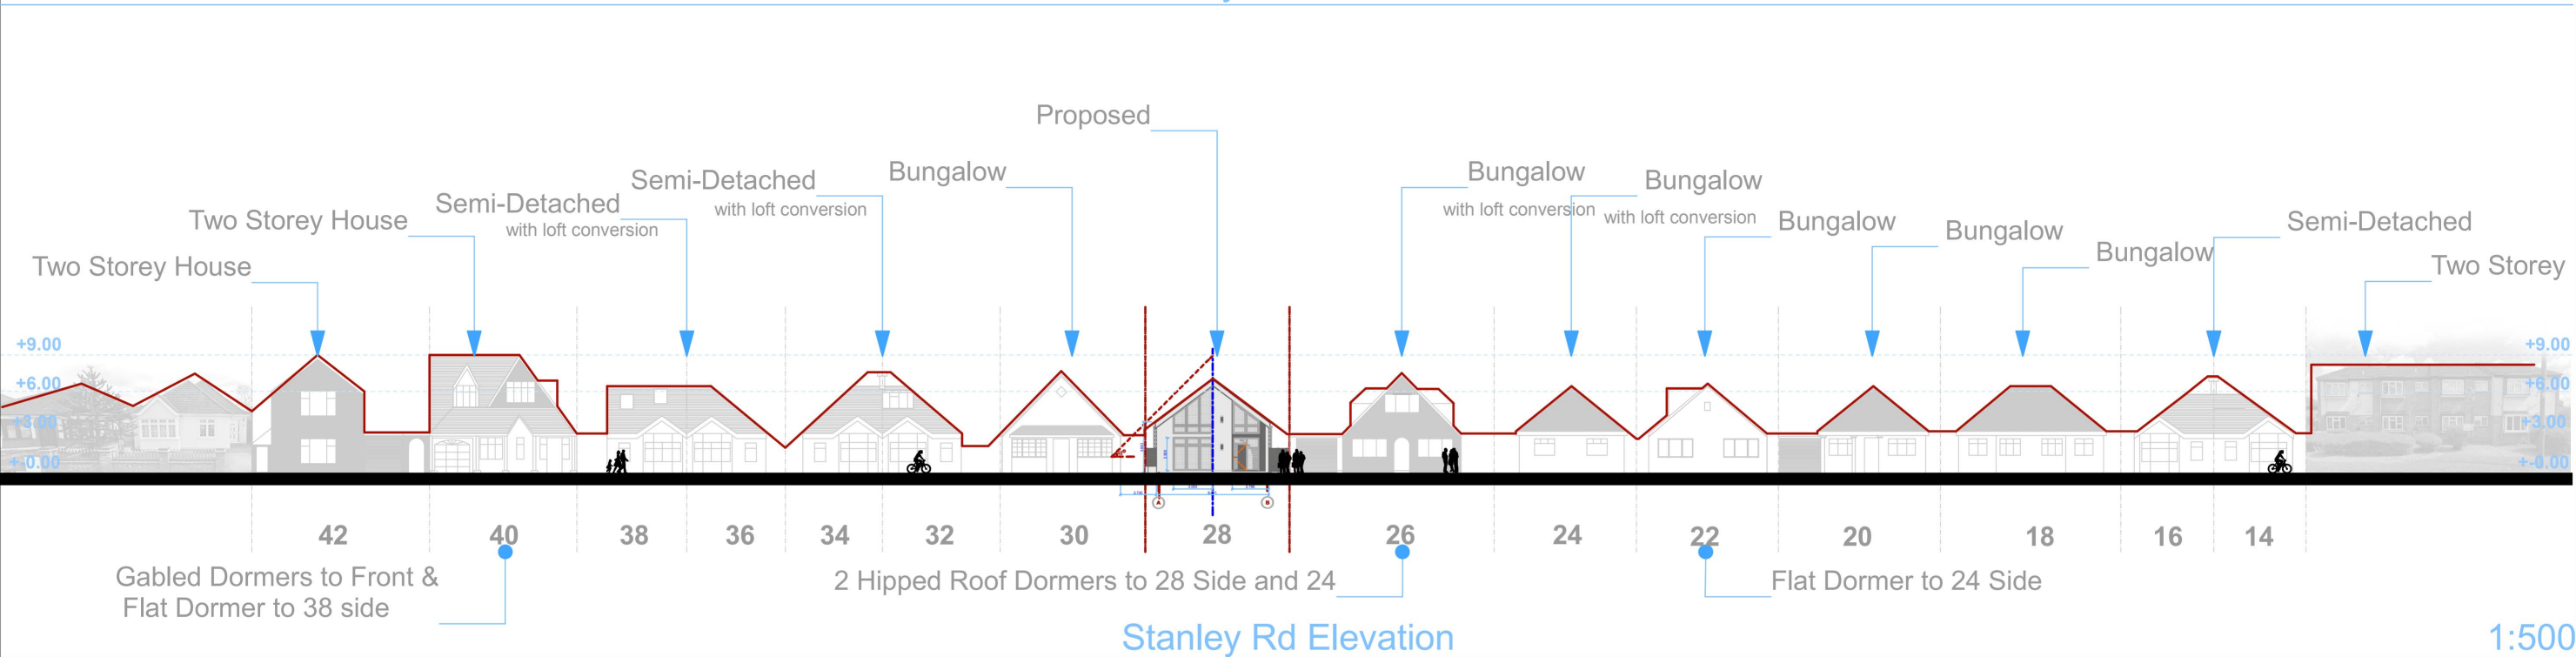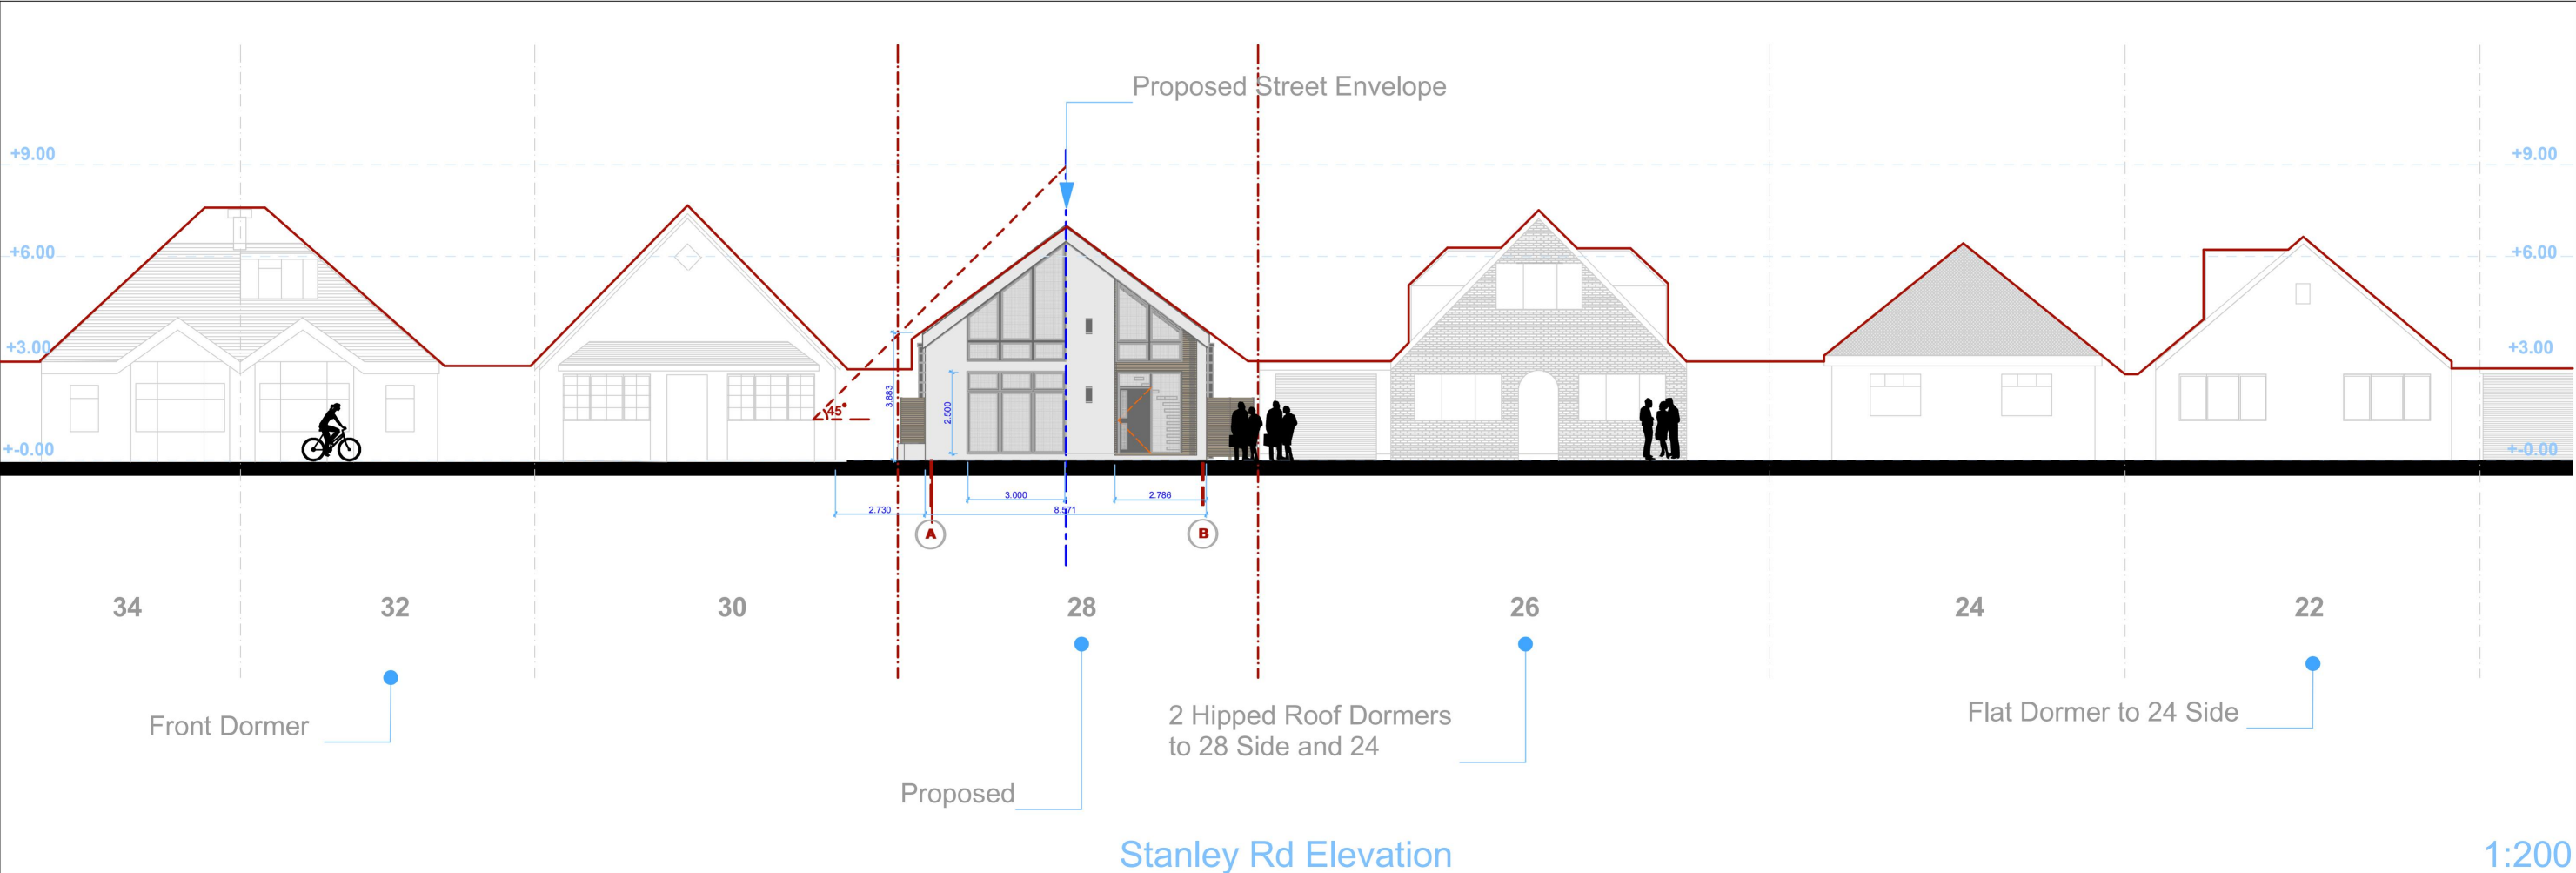

Revised_Aug 2023

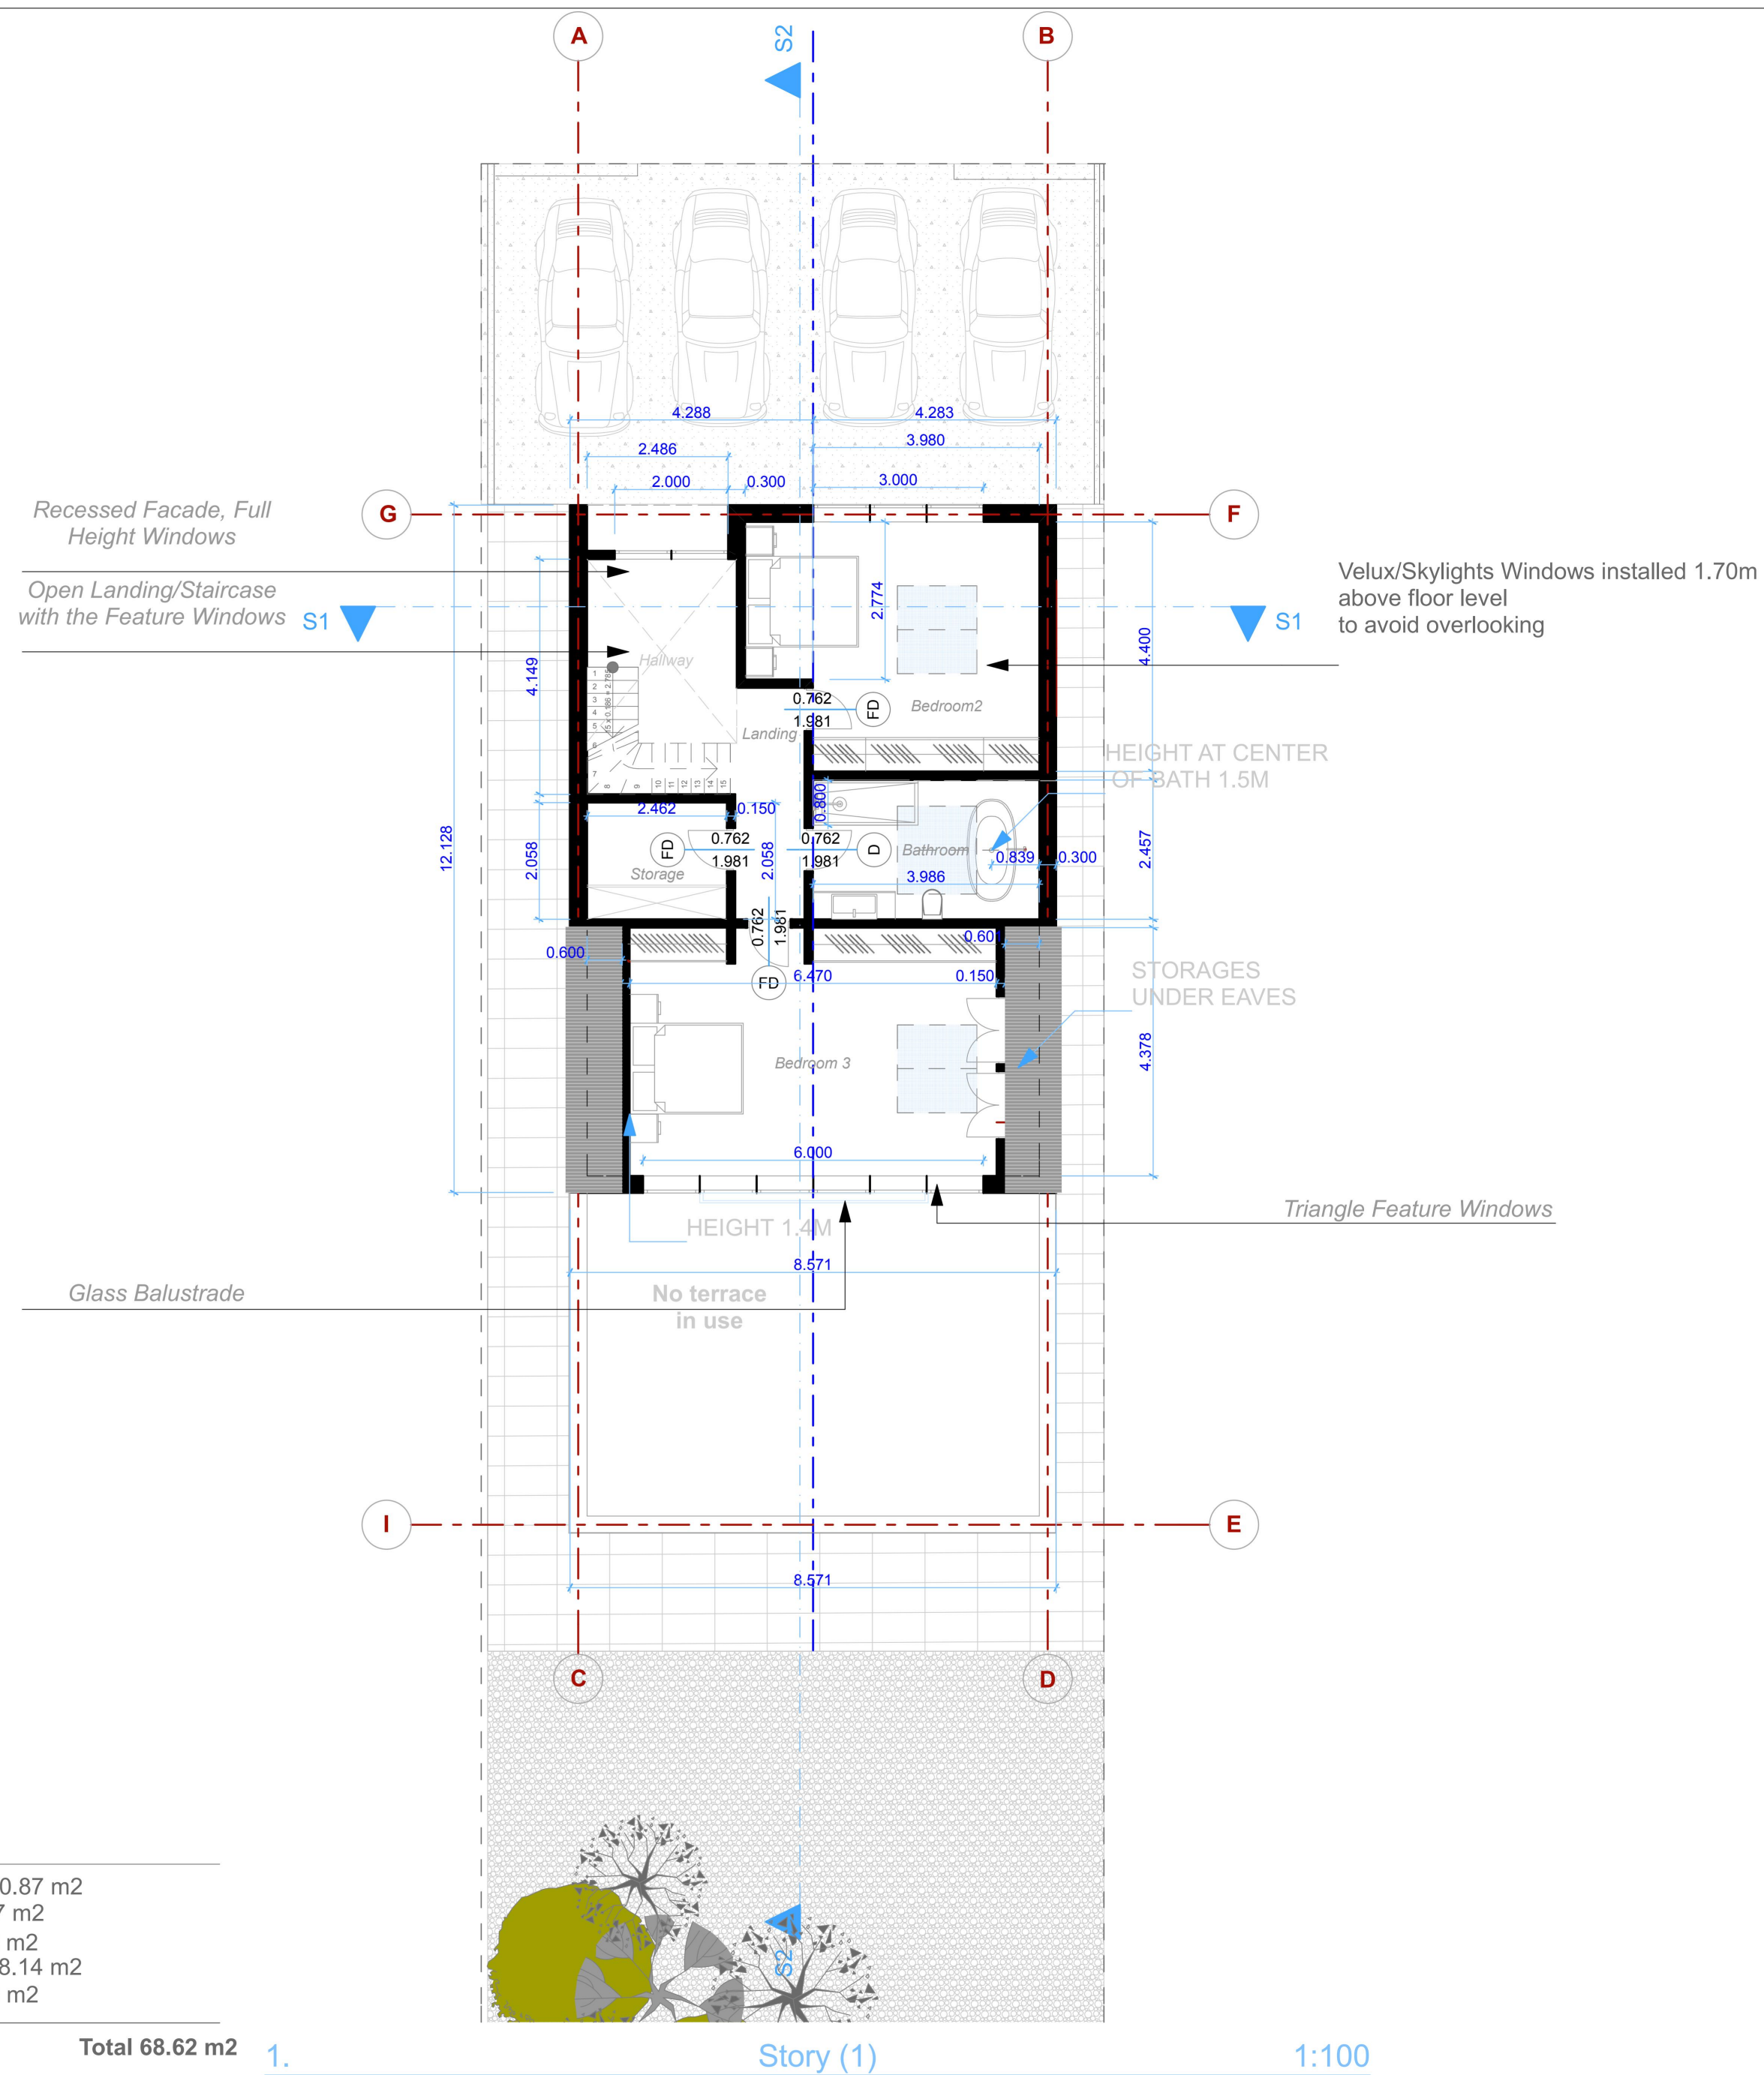


Similar Project's Open Landing

Similar Project's Open Landing/Staircase in Hallway

Similar Project's Image showing the similar space to the bedrooms and bathroom when incorporating the dormers windows.

Similar Project's Image showing the similar space like in the Bedroom 3 incorporating Triangle feature window and open space under roof eaves.



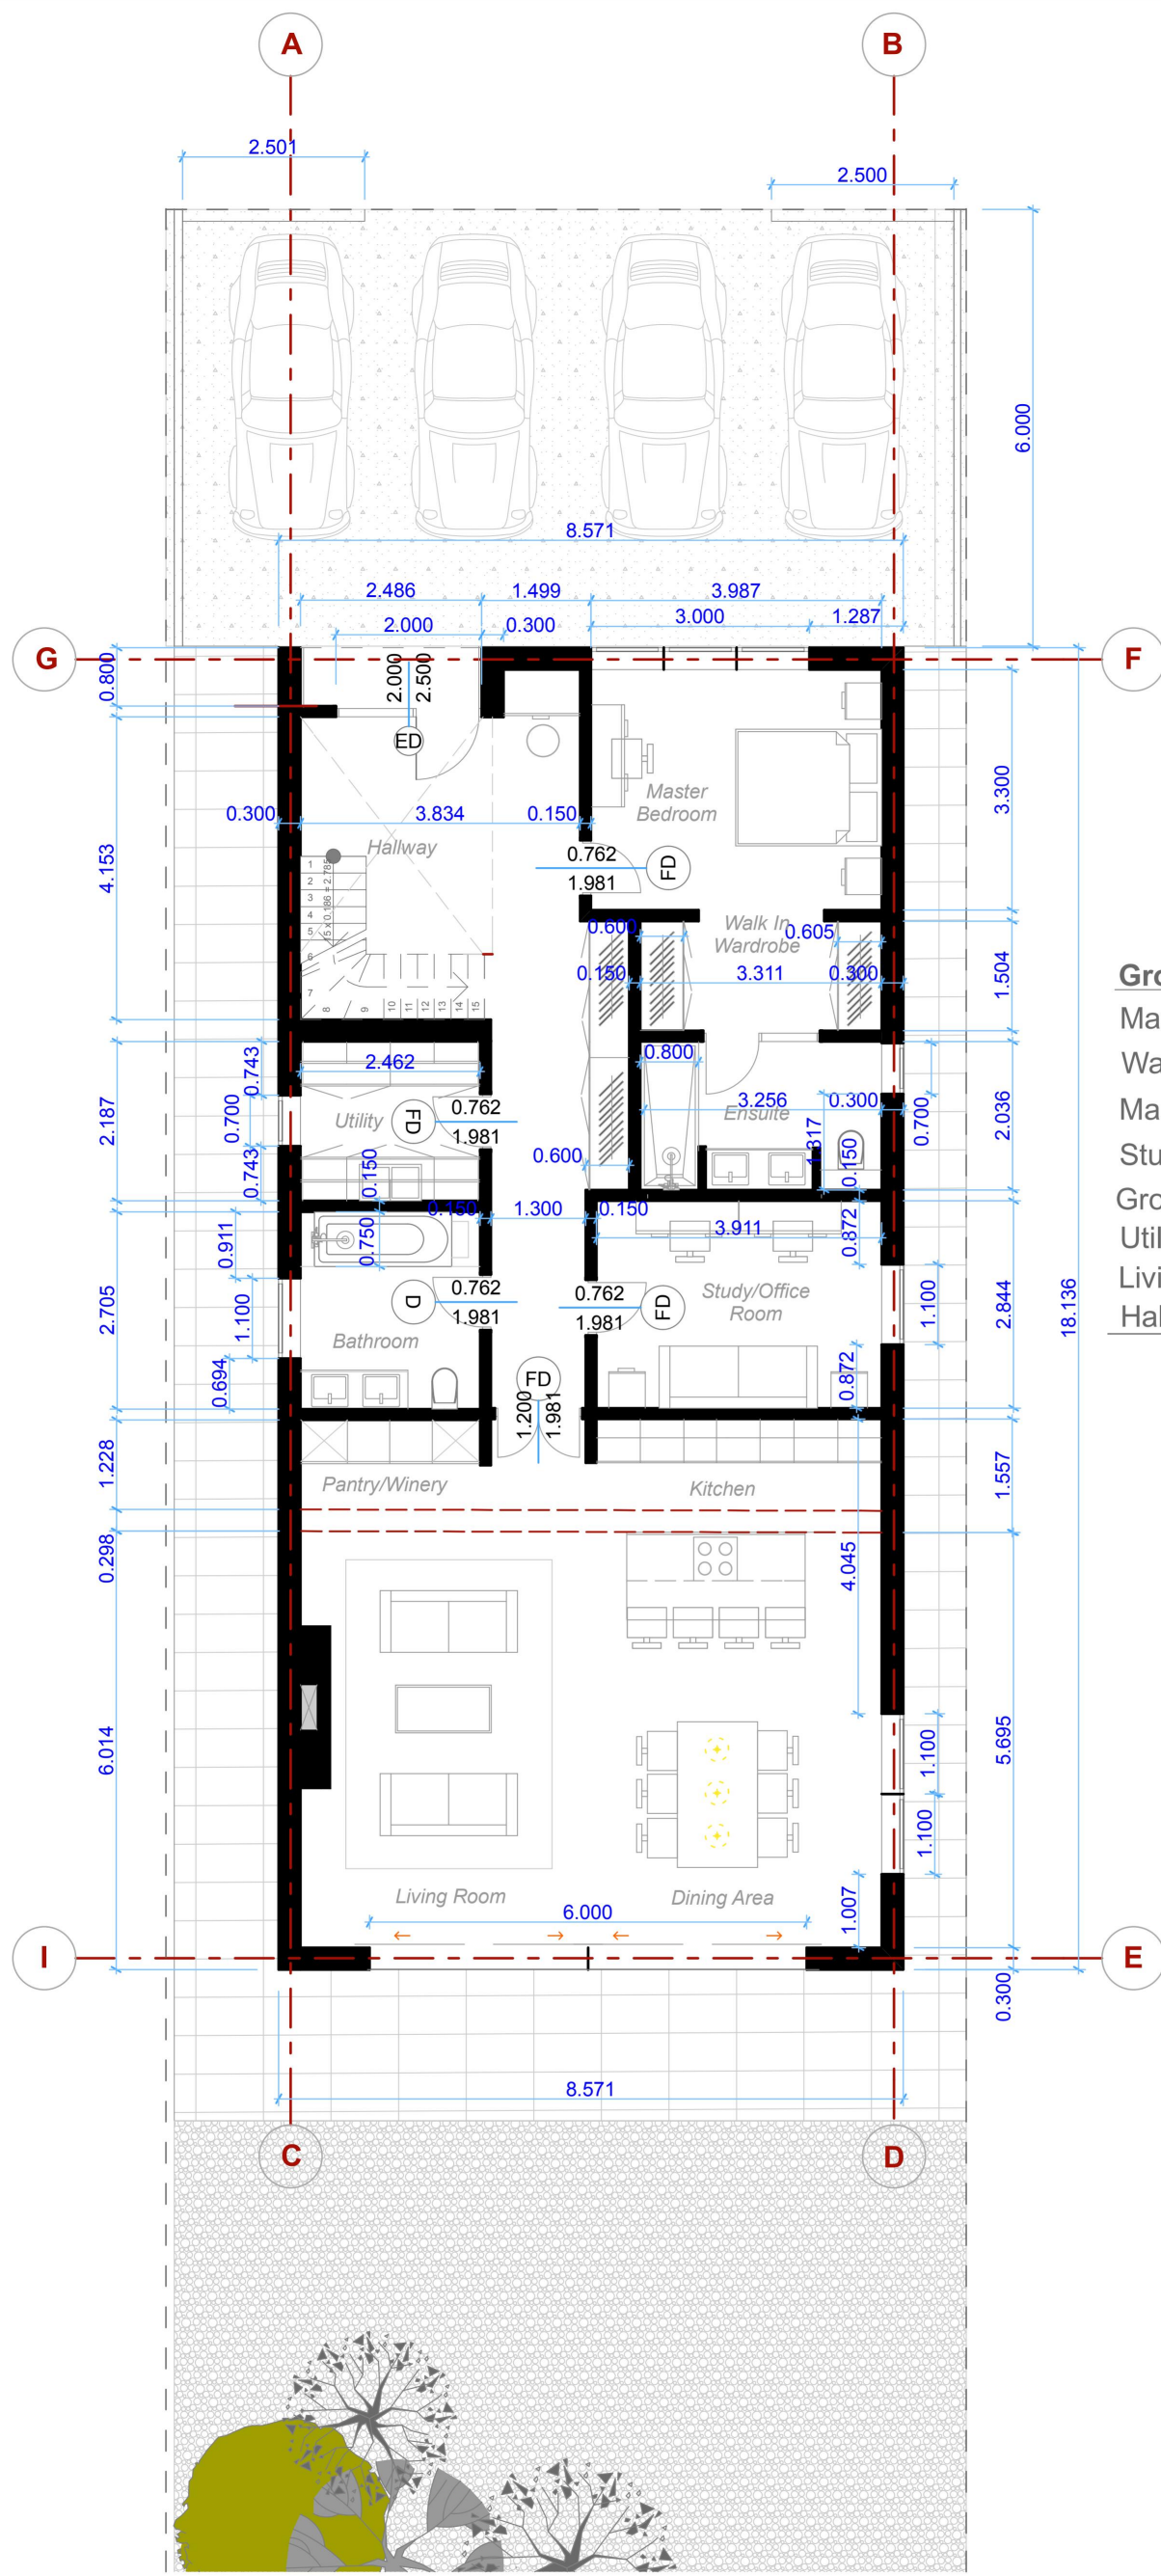

Ground Floor


Master Bedroom 13.13 m2
Walk in Wardrobe 4.95 m2
Master Bathroom 6.5 m2
Study Office Room 11.10 m2
Ground Floor Bathroom 6.64 m2
Utility 5 m2
Living Room/Kitchen 57 m2
Hallway 25.83 m2

Total 130.15 m2

0. Ground Floor (3) 1:100

FD Fire Rated Doors
D Internal Doors
ED External Doors

Open Hallway

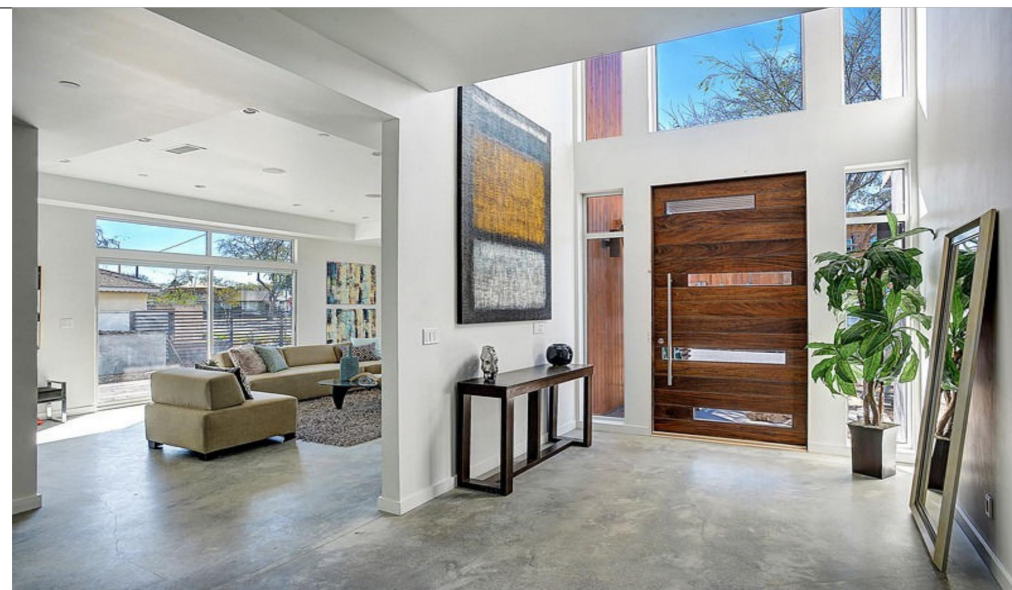



Open Hallway



Pantry/Winery




Pantry/Winery

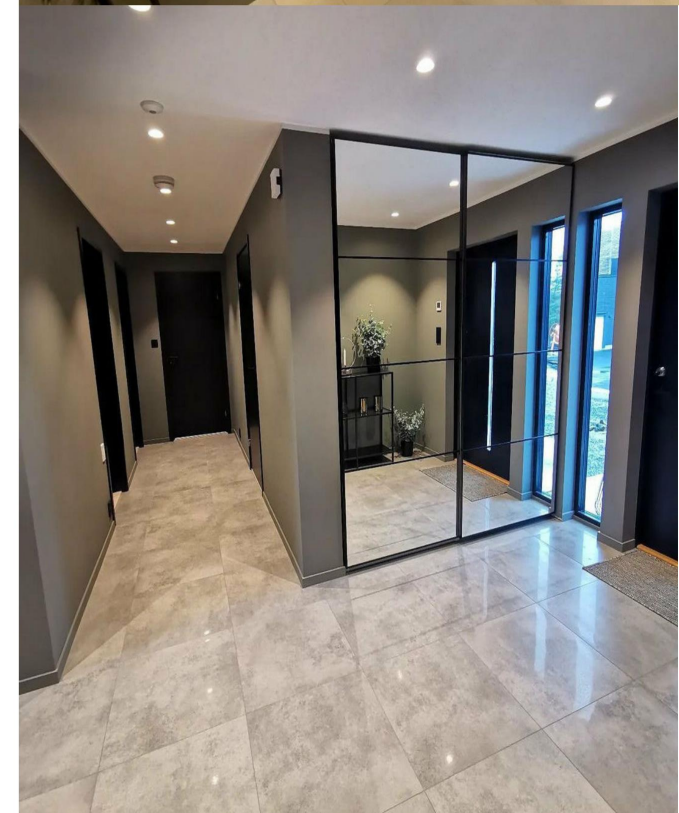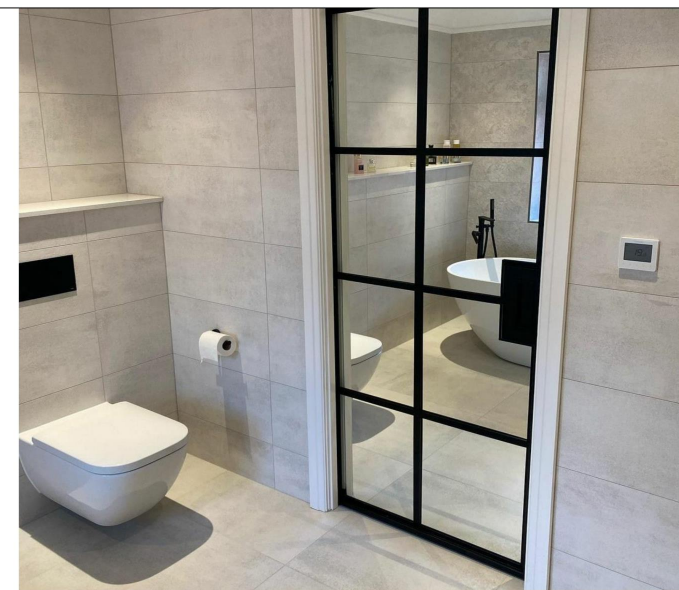

Revised_Aug 2023



Project: 28 Stanley Road, RM13 8AX
Drawing No: 01012022_28ST_20_5
Rev: AUG 2023
Proposed Plan
Drawing Scale: 1:100 A2
Client: Dimirijis Panins
Drawn by: Agne Liskauskaite
Architectural & Urban Designer
Email: agne.liskauskaite@gmail.com

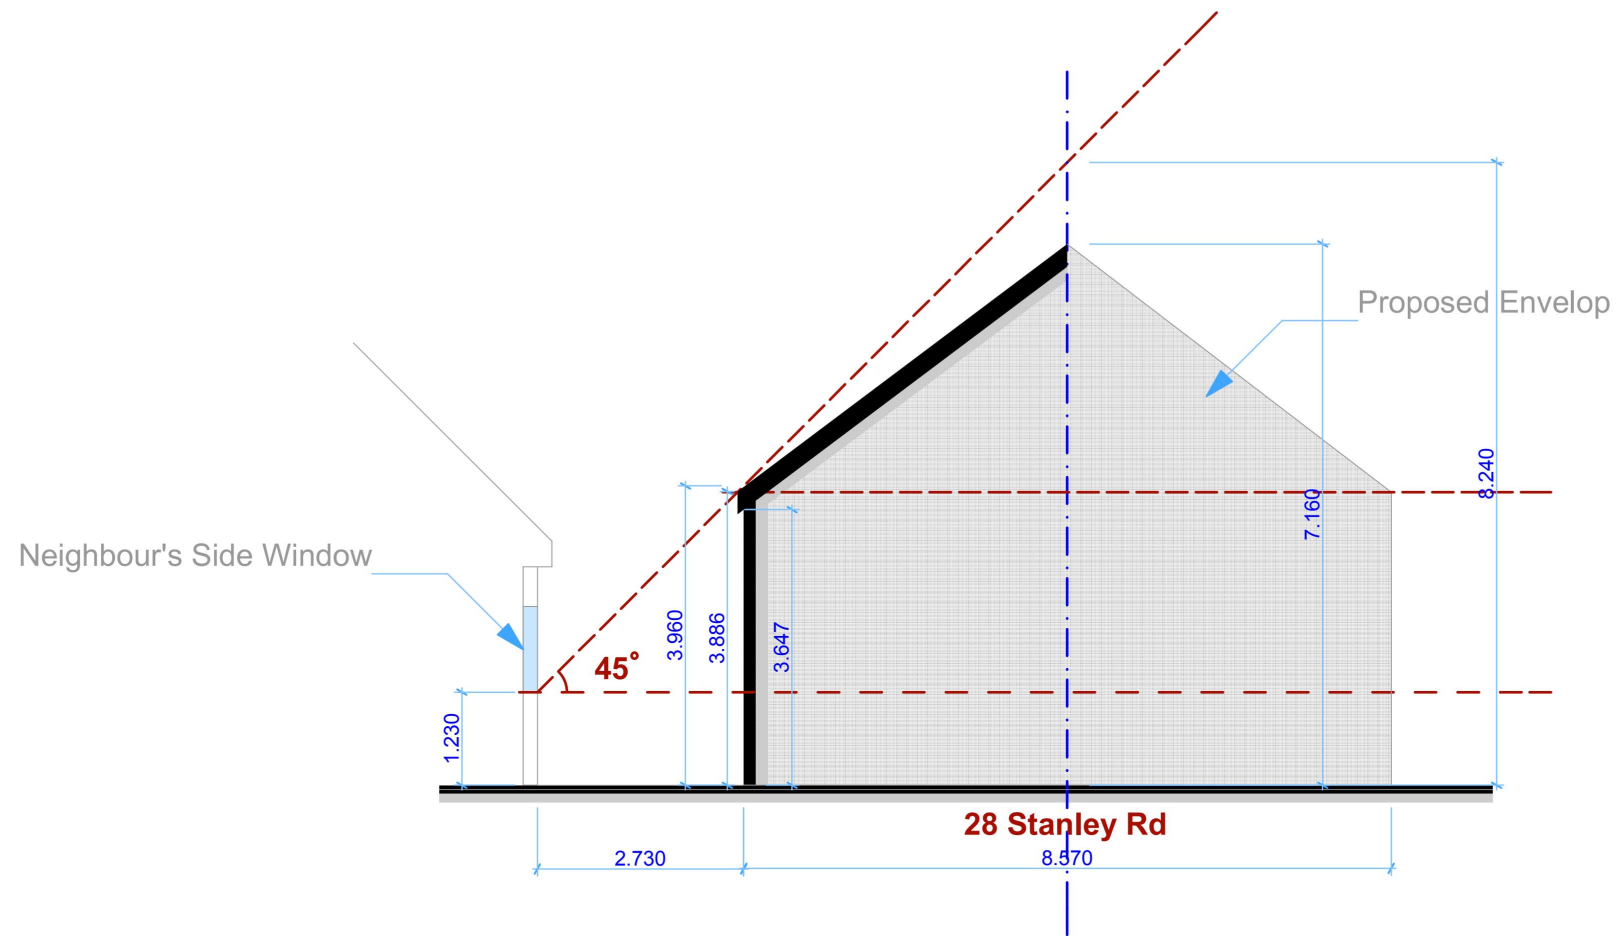


S-01

45 degree rule

1:100

Revised _Aug 2023

 

Project: 28 Stanley Road, RM13 8AX	Drawing Scale: 1:100 A3
Drawing No: 01012022_28ST_21_5	Client: Dimirtijs Panins
Rev: AUG 2023	Drawn by: Agne Liskauskaite
Proposed Sections	Architectural & Urban Designer Email: liagiuukas@gmail.com