



Site Location Plan
Scale 1:500 @ A3



Issued For
PLANNING

General Notes:
THIS DRAWING HAS BEEN PREPARED BY MICHAEL EALES ARCHITECTS AND THE DATA CONTAINED HEREIN MAY BE USED OR REPRODUCED ONLY WITH MICHAEL EALES ARCHITECTS' APPROVAL.

Rev.	Description	Date	Signed	Checked

--

--

A3 Scale 1:500	Date 01.09.23	Drawn by SS	Checked by ME
Drawing Title Site Location Plan			
Project Neale Court, Upmister Rd Upminster RM11 3XP			

ME ARCHITECTS 113 Fore Street, Hertford Hertfordshire, SG14 1AS T - 07764 496 345 E - info@me-architects.co.uk		
Project no. 23 / 215	Drawing no. 000	Revision 00



 **Proposed Block Plan**
Scale 1:500 @ A3

Issued For PLANNING
General Notes: THIS DRAWING HAS BEEN PREPARED BY MICHAEL EALES ARCHITECTS AND THE DATA CONTAINED HEREIN MAY BE USED OR REPRODUCED ONLY WITH MICHAEL EALES ARCHITECTS' APPROVAL.

Rev.	Description	Date	Signed	Checked

--

--

A3 Scale 1:500	Date 01.09.23	Drawn by SS	Checked by ME
Drawing Title Proposed Block Plan			
Project Neale Court, Upmister Rd Upminster RM11 3XP			

 113 Fore Street, Hertford Hertfordshire, SG14 1AS T – 07764 496 345 E – info@me-architects.co.uk		
Project no. 23 / 215	Drawing no. 001	Revision 01



Existing Full Site Plan
Scale 1:1250 @ A3



Existing Site Plan
Scale 1:250 @ A3



Issued For
PLANNING

General Notes:
THIS DRAWING HAS BEEN PREPARED BY MICHAEL EALES ARCHITECTS AND THE DATA CONTAINED HEREIN MAY BE USED OR REPRODUCED ONLY WITH MICHAEL EALES ARCHITECTS' APPROVAL.

Rev.	Description	Date	Signed	Checked


--

--

A3 Scale varies	Date 01.09.23	Drawn by SS	Checked by ME
Drawing Title Existing Site Plan			
Project Neale Court, Upminster Rd Upminster RM11 3XP			

ME ARCHITECTS
113 Fore Street, Hertford
Hertfordshire, SG14 1AS
T – 07764 496 345
E – info@me-architects.co.uk

Project no. 23 / 215	Drawing no. 002	Revision 00
-------------------------	--------------------	----------------

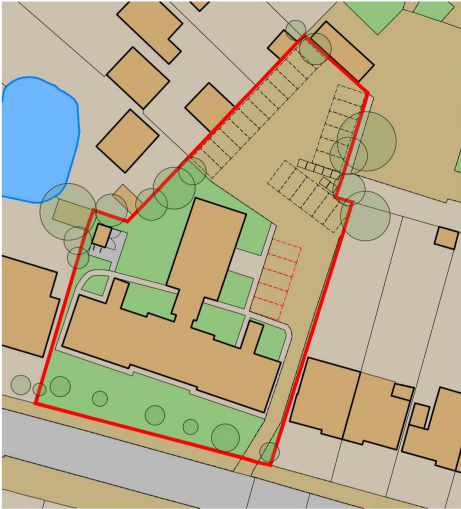

Proposed Full Site Plan
Scale 1:1250 @ A3



Proposed Site Plan
Scale 1:250 @ A3

Issued For
PLANNING

General Notes:
THIS DRAWING HAS BEEN PREPARED BY MICHAEL EALES ARCHITECTS AND THE DATA CONTAINED HEREIN MAY BE USED OR REPRODUCED ONLY WITH MICHAEL EALES ARCHITECTS' APPROVAL.

Rev.	Description	Date	Signed	Checked


--

--

A3 Scale varies	Date 26.03.24	Drawn by SS	Checked by ME
Drawing Title Proposed Site Plan			
Project Neale Court, Upminster Rd Upminster RM11 3XP			

ME ARCHITECTS
113 Fore Street, Hertford
Hertfordshire, SG14 1AS
T – 07764 496 345
E – info@me-architects.co.uk

Project no. 23 / 215	Drawing no. 003	Revision 02
-------------------------	--------------------	----------------

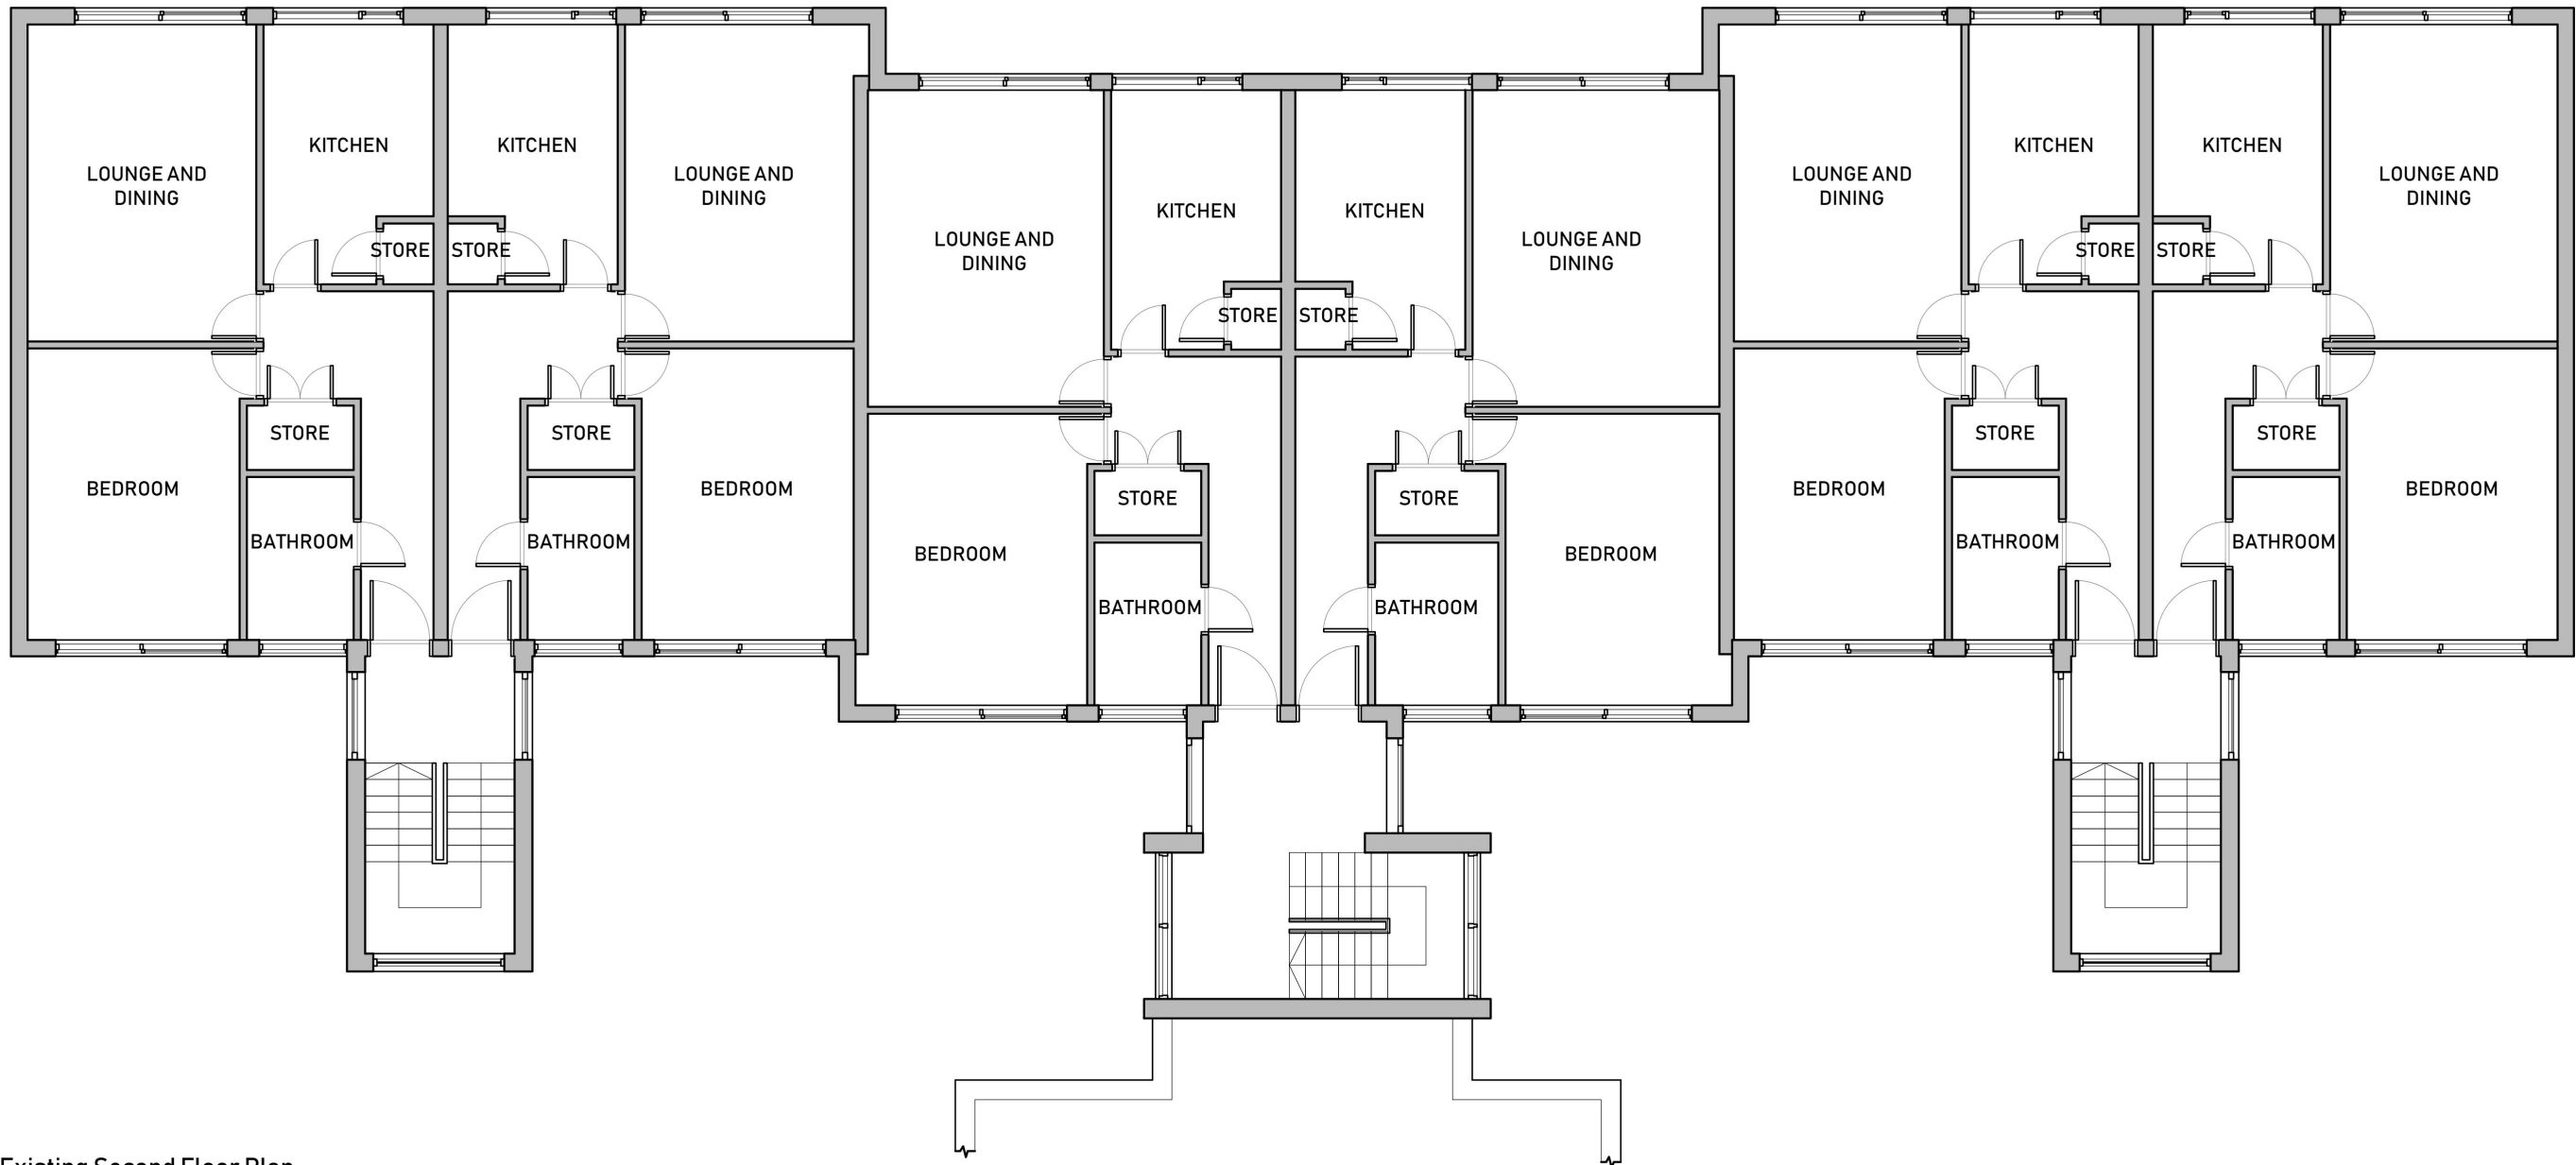

Existing Second Floor Plan
Scale 1:100 @ A3




Issued For PLANNING
General Notes: THIS DRAWING HAS BEEN PREPARED BY MICHAEL EALES ARCHITECTS AND THE DATA CONTAINED HEREIN MAY BE USED OR REPRODUCED ONLY WITH MICHAEL EALES ARCHITECTS' APPROVAL.

Rev.	Description	Date	Signed	Checked



A3 Scale 1:100	Date 01.09.23	Drawn by SS	Checked by ME
Drawing Title Existing Plans			
Project Neale Court, Upmister Rd Upminster RM11 3XP			

 113 Fore Street, Hertford Hertfordshire, SG14 1AS T – 07764 496 345 E – info@me-architects.co.uk		
Project no. 23 / 215	Drawing no. 101	Revision 01

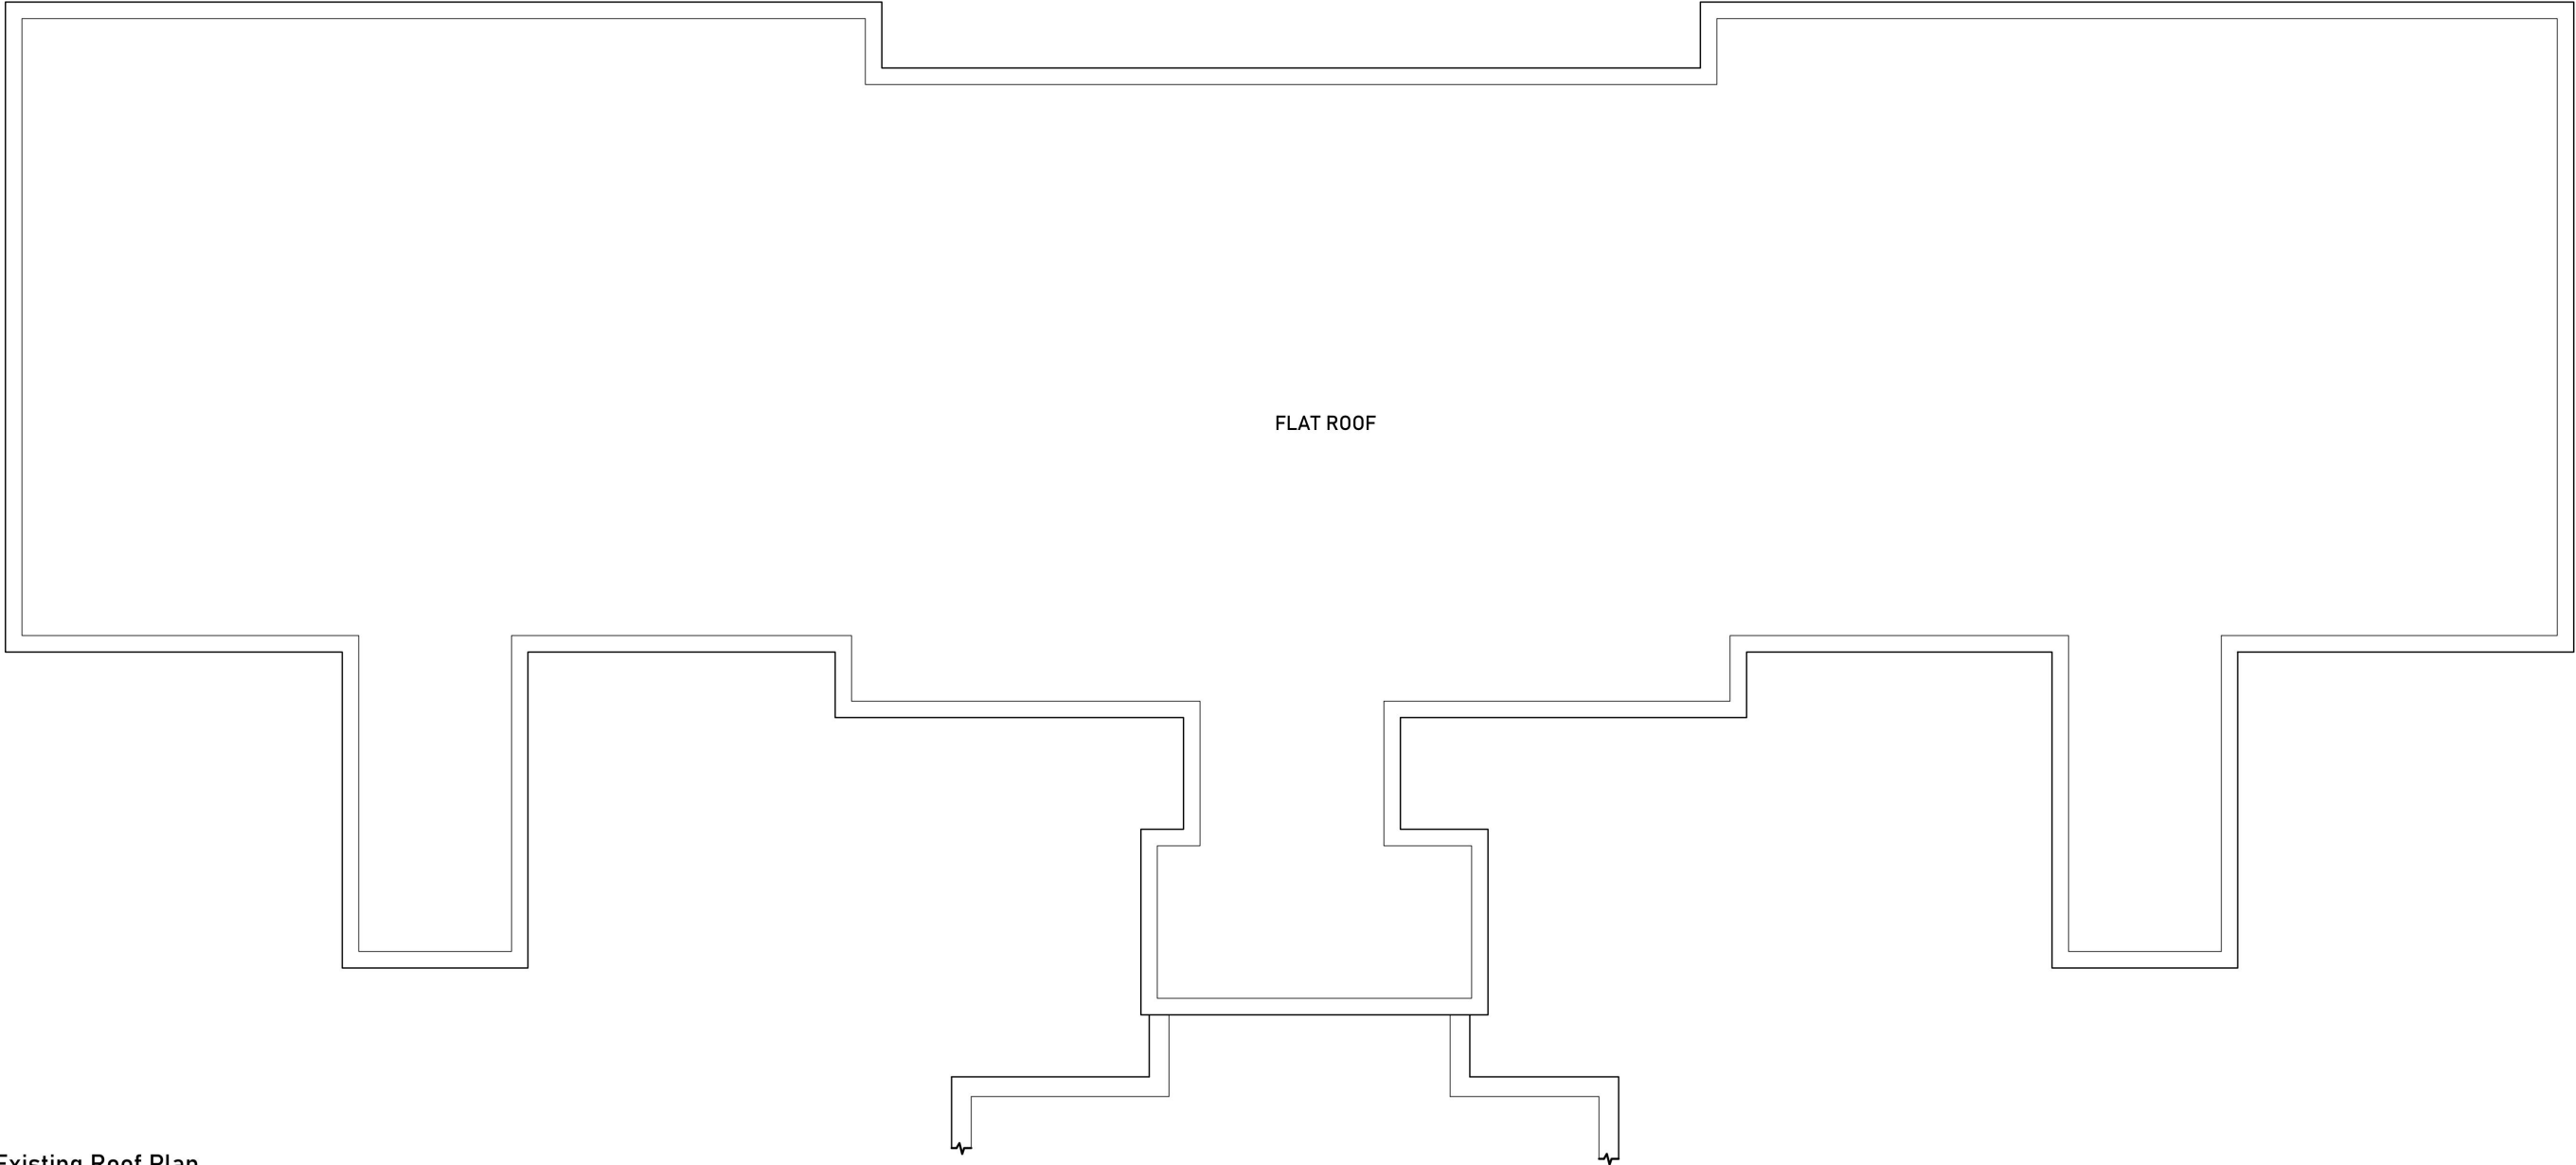

Existing Roof Plan
Scale 1:100 @ A3





Issued For

PLANNING

General Notes:

THIS DRAWING HAS BEEN PREPARED BY MICHAEL EALES ARCHITECTS AND THE DATA CONTAINED HEREIN MAY BE USED OR REPRODUCED ONLY WITH MICHAEL EALES ARCHITECTS' APPROVAL.

Rev.	Description	Date	Signed	Checked

  

A3 Scale 1:100	Date 01.09.23	Drawn by SS	Checked by ME
Drawing Title Existing Plans			
Project Neale Court, Upminster Rd Upminster RM11 3XP			

ME


113 Fore Street, Hertford
Hertfordshire, SG14 1AS
T - 07764 496 345
E - info@me-architects.co.uk

ARCHITECTS


Project no.
23 / 215

Drawing no.
102

Revision
00

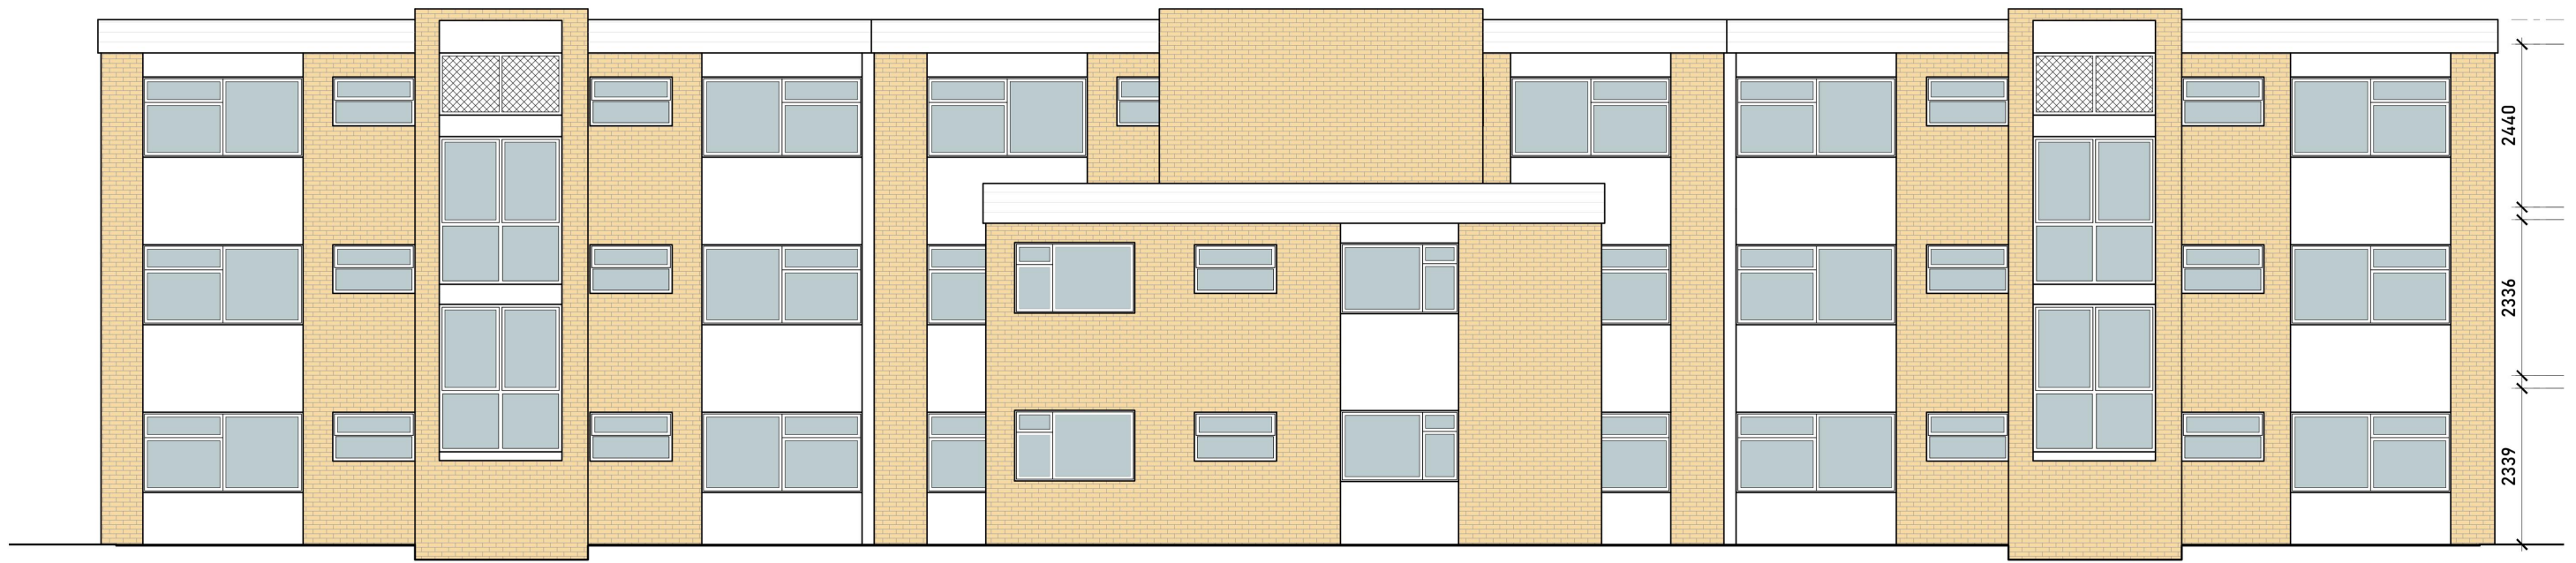

Existing Rear (North) Elevation
Scale 1:100 @ A3

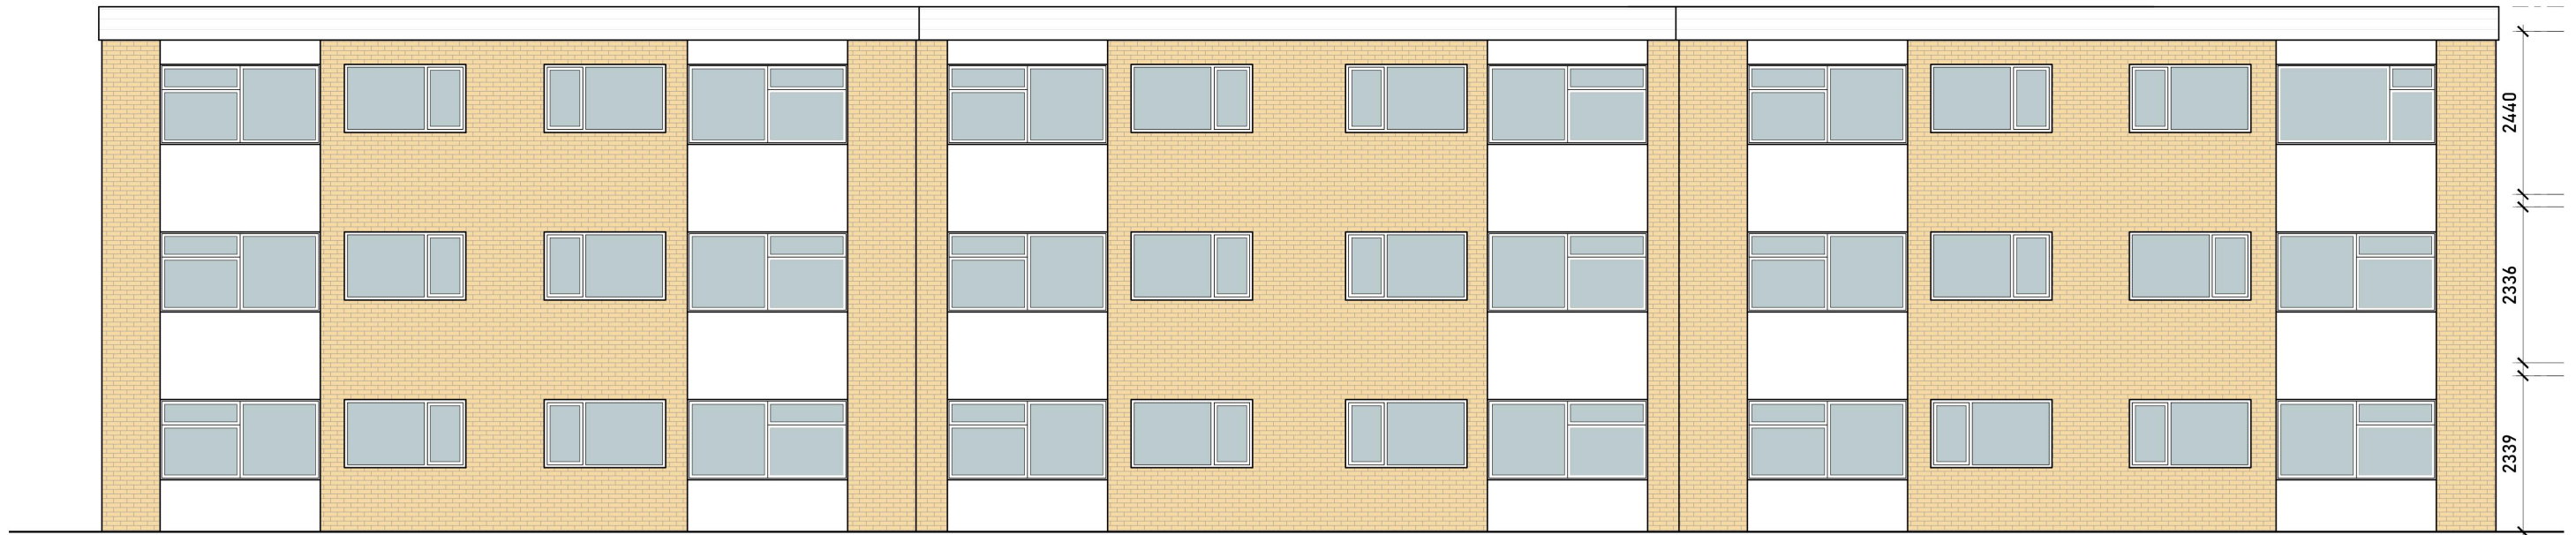

Existing Front (South) Elevation
Scale 1:100 @ A3



Issued For

PLANNING

General Notes:

THIS DRAWING HAS BEEN PREPARED BY MICHAEL EALES ARCHITECTS AND THE DATA CONTAINED HEREIN MAY BE USED OR REPRODUCED ONLY WITH MICHAEL EALES ARCHITECTS' APPROVAL.

Rev.	Description	Date	Signed	Checked



A3 Scale 1:100	Date 01.09.23	Drawn by SS	Checked by ME
Drawing Title Existing Elevations			
Project Neale Court, Upmister Rd Upminster RM11 3XP			

ME

ARCHITECTS


113 Fore Street, Hertford
Hertfordshire, SG14 1AS

T – 07764 496 345
E – info@me-architects.co.uk


Project no.
23 / 215

Drawing no.
121

Revision
00

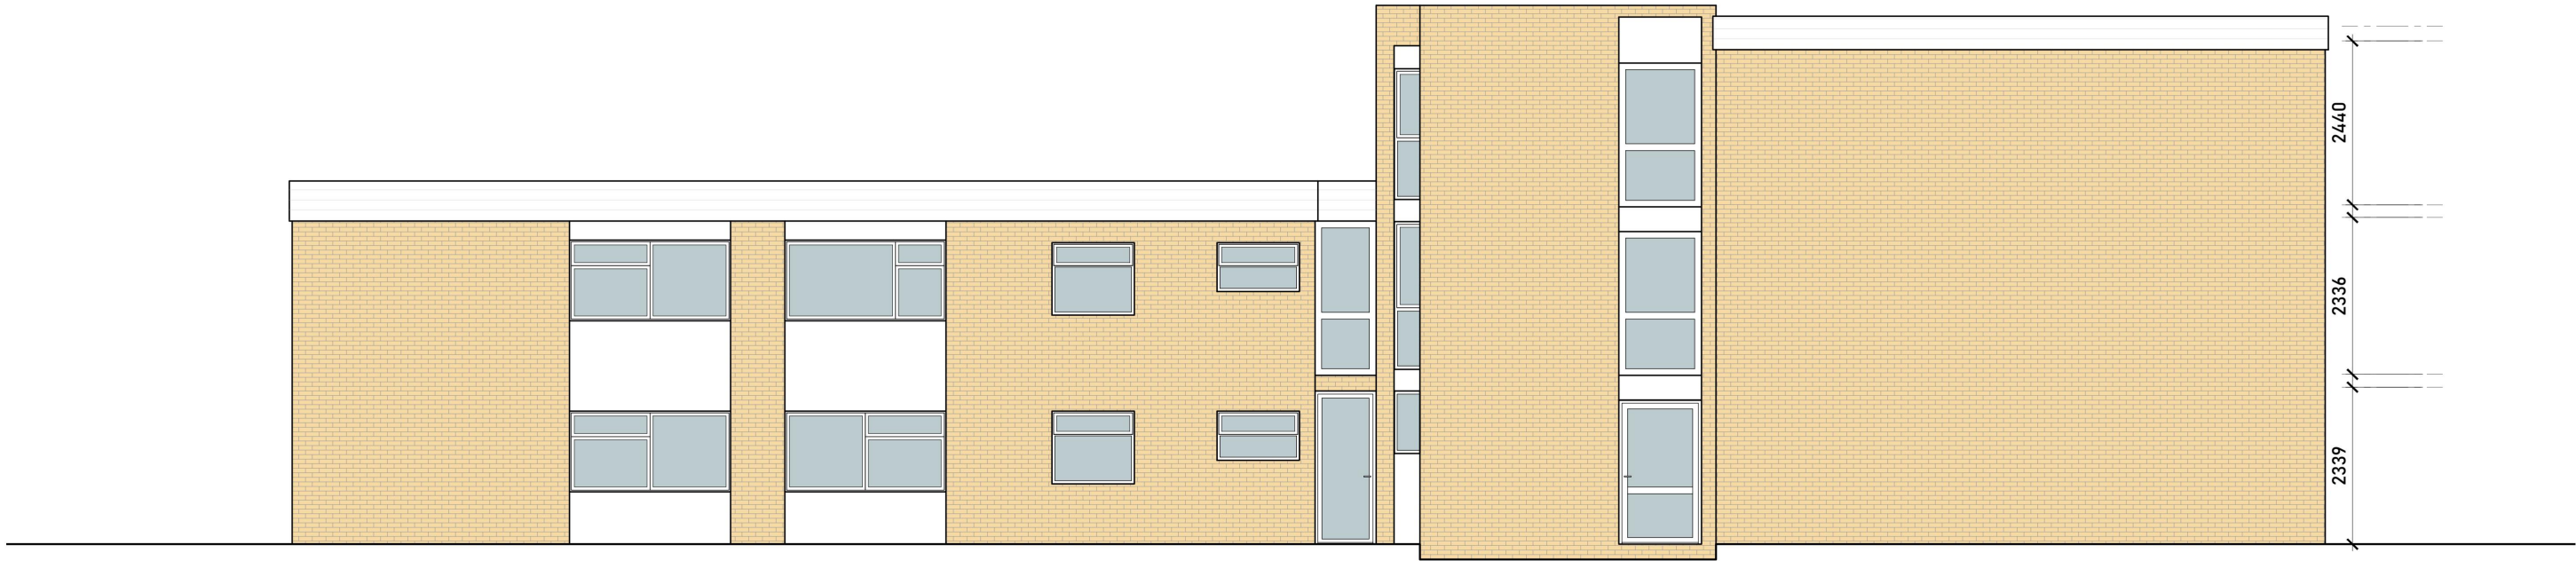

Existing Side (West) Elevation
Scale 1:100 @ A3

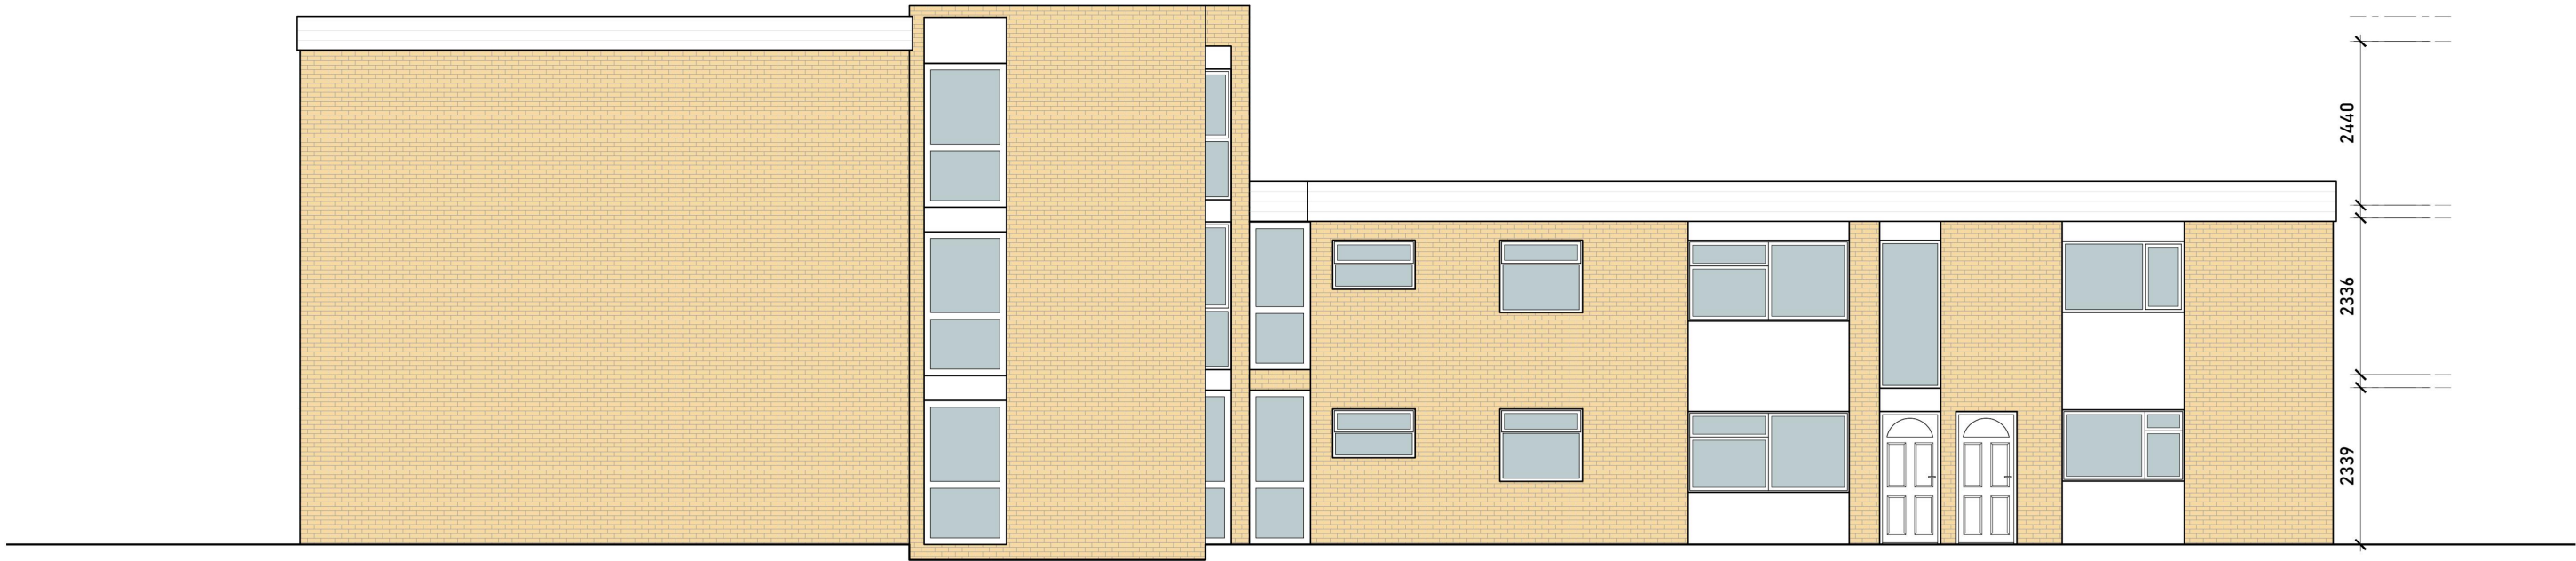

Existing Side (East) Elevation
Scale 1:100 @ A3



Issued For

PLANNING

General Notes:

THIS DRAWING HAS BEEN PREPARED BY MICHAEL EALES ARCHITECTS AND THE DATA CONTAINED HEREIN MAY BE USED OR REPRODUCED ONLY WITH MICHAEL EALES ARCHITECTS' APPROVAL.

Rev.	Description	Date	Signed	Checked



A3 Scale 1:100	Date 01.09.23	Drawn by SS	Checked by ME
Drawing Title Existing Elevations			
Project Neale Court, Upmister Rd Upminster RM11 3XP			

ME

113 Fore Street, Hertford
Hertfordshire, SG14 1AS
T – 07764 496 345
E – info@me-architects.co.uk


ARCHITECTS

Project no.
23 / 215

Drawing no.
122

Revision
00

PROPOSED	UNIT	GIA m ²	Area 2.3m HH	BEDROOMS	OCCUPANTS
	A	37.1	33.4(90.0%)	1	1
	B	37	33.7(91.0%)	1	1
	C	41.2	37.8(91.7%)	1	1
	D	37.2	33.8(90.8%)	1	1
	E	37.0	33.2(89.7%)	1	1

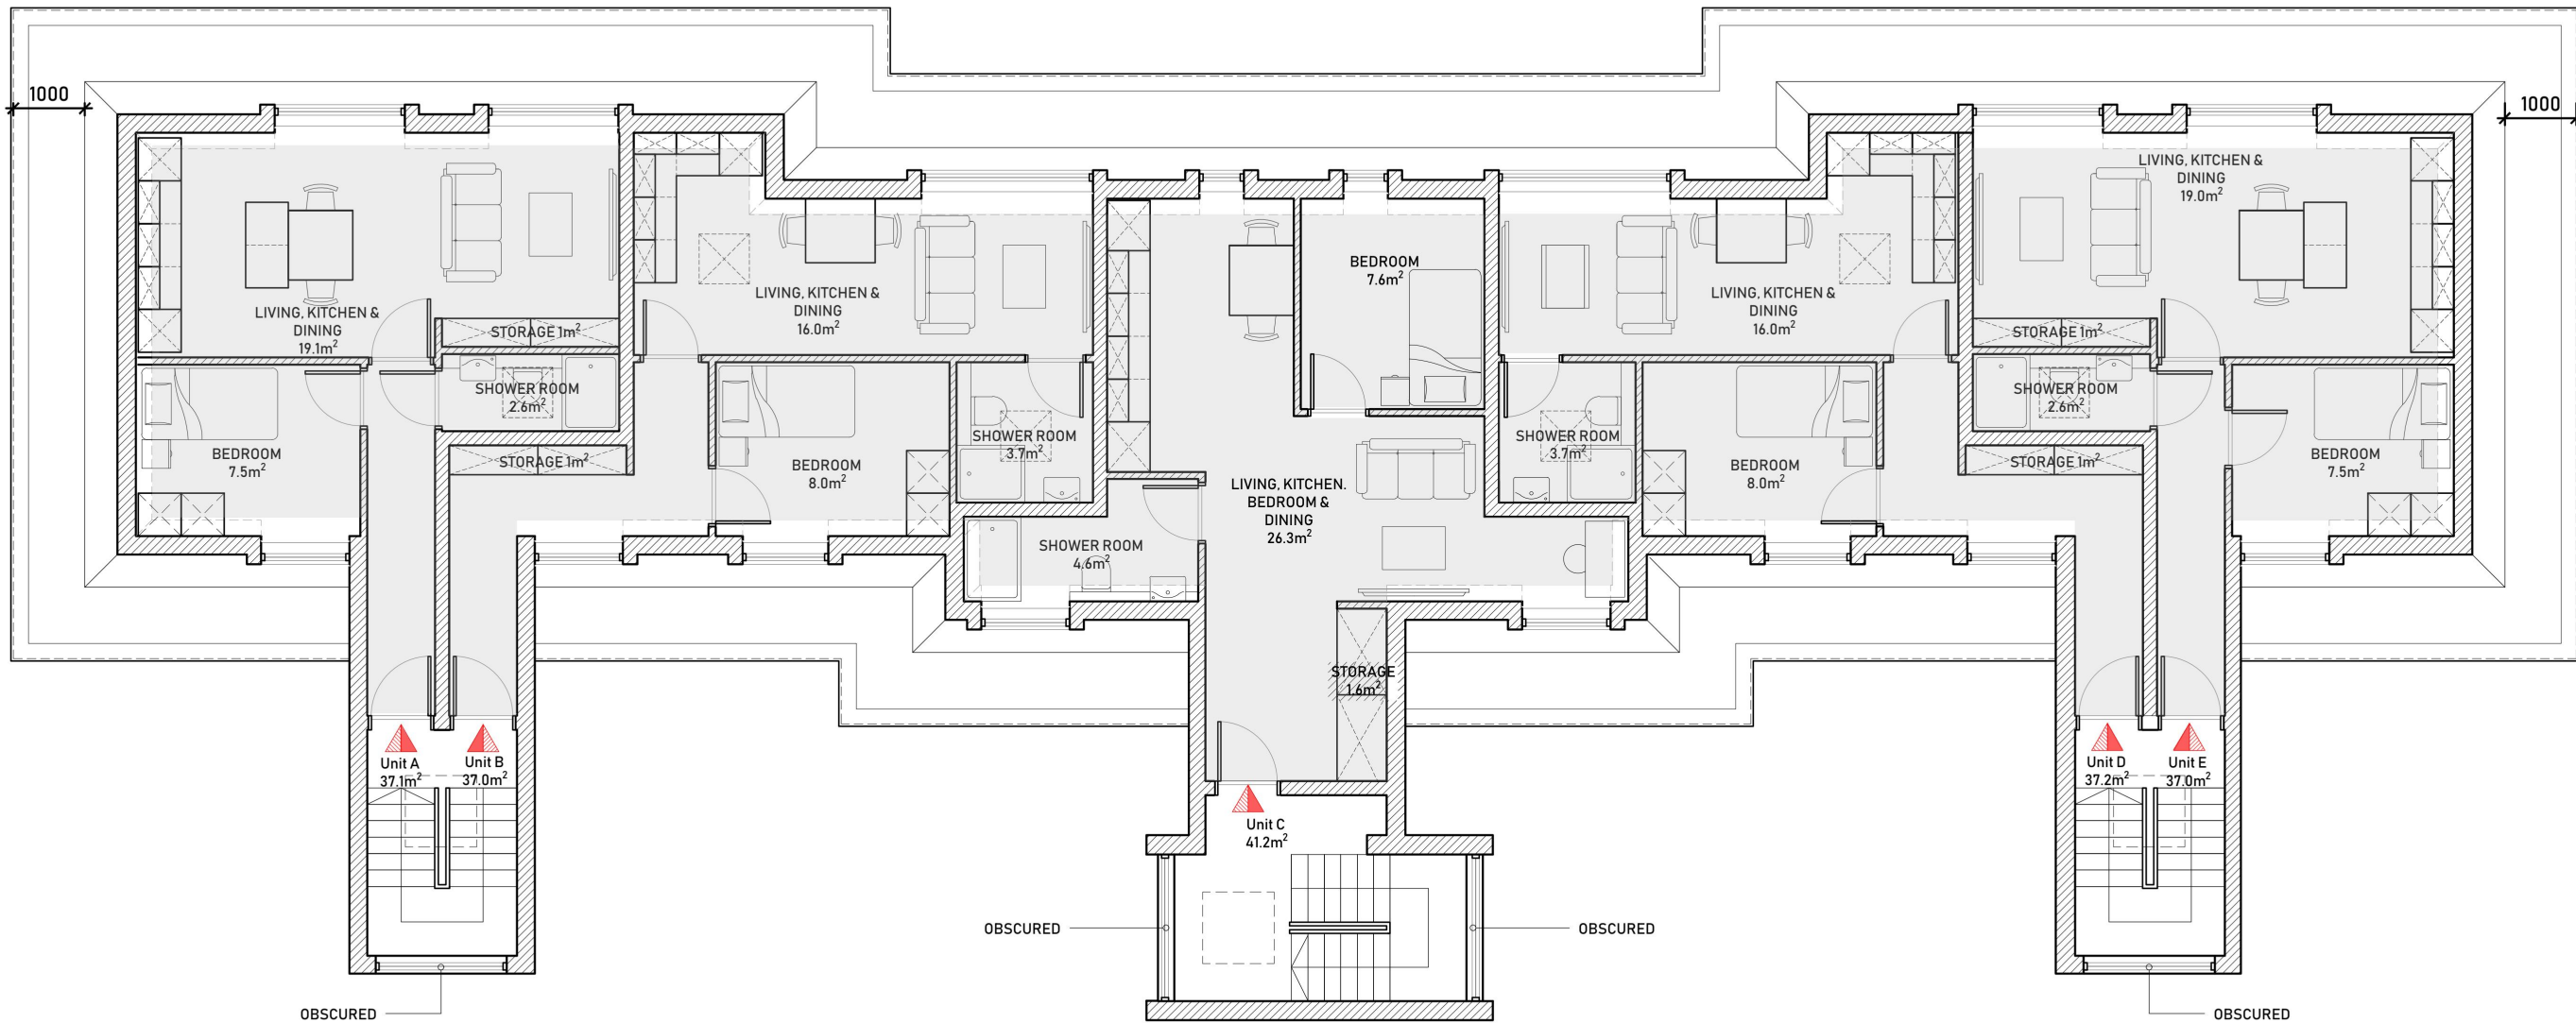

 **Proposed Third Floor Plan**
Scale 1:100 @ A3



Issued For

PLANNING

General Notes:

THIS DRAWING HAS BEEN PREPARED BY MICHAEL EALES ARCHITECTS AND THE DATA CONTAINED HEREIN MAY BE USED OR REPRODUCED ONLY WITH MICHAEL EALES ARCHITECTS' APPROVAL.

Rev.	Description	Date	Signed	Checked

--

--

A3 Scale 1:100	Date 26.03.24	Drawn by SS	Checked by ME
Drawing Title Proposed Plans			
Project Neale Court, Upmister Rd Upminster RM11 3XP			




113 Fore Street, Hertford
Hertfordshire, SG14 1AS
T – 07764 496 345
E – info@me-architects.co.uk

Project no.
23 / 215

Drawing no.
201

Revision
09

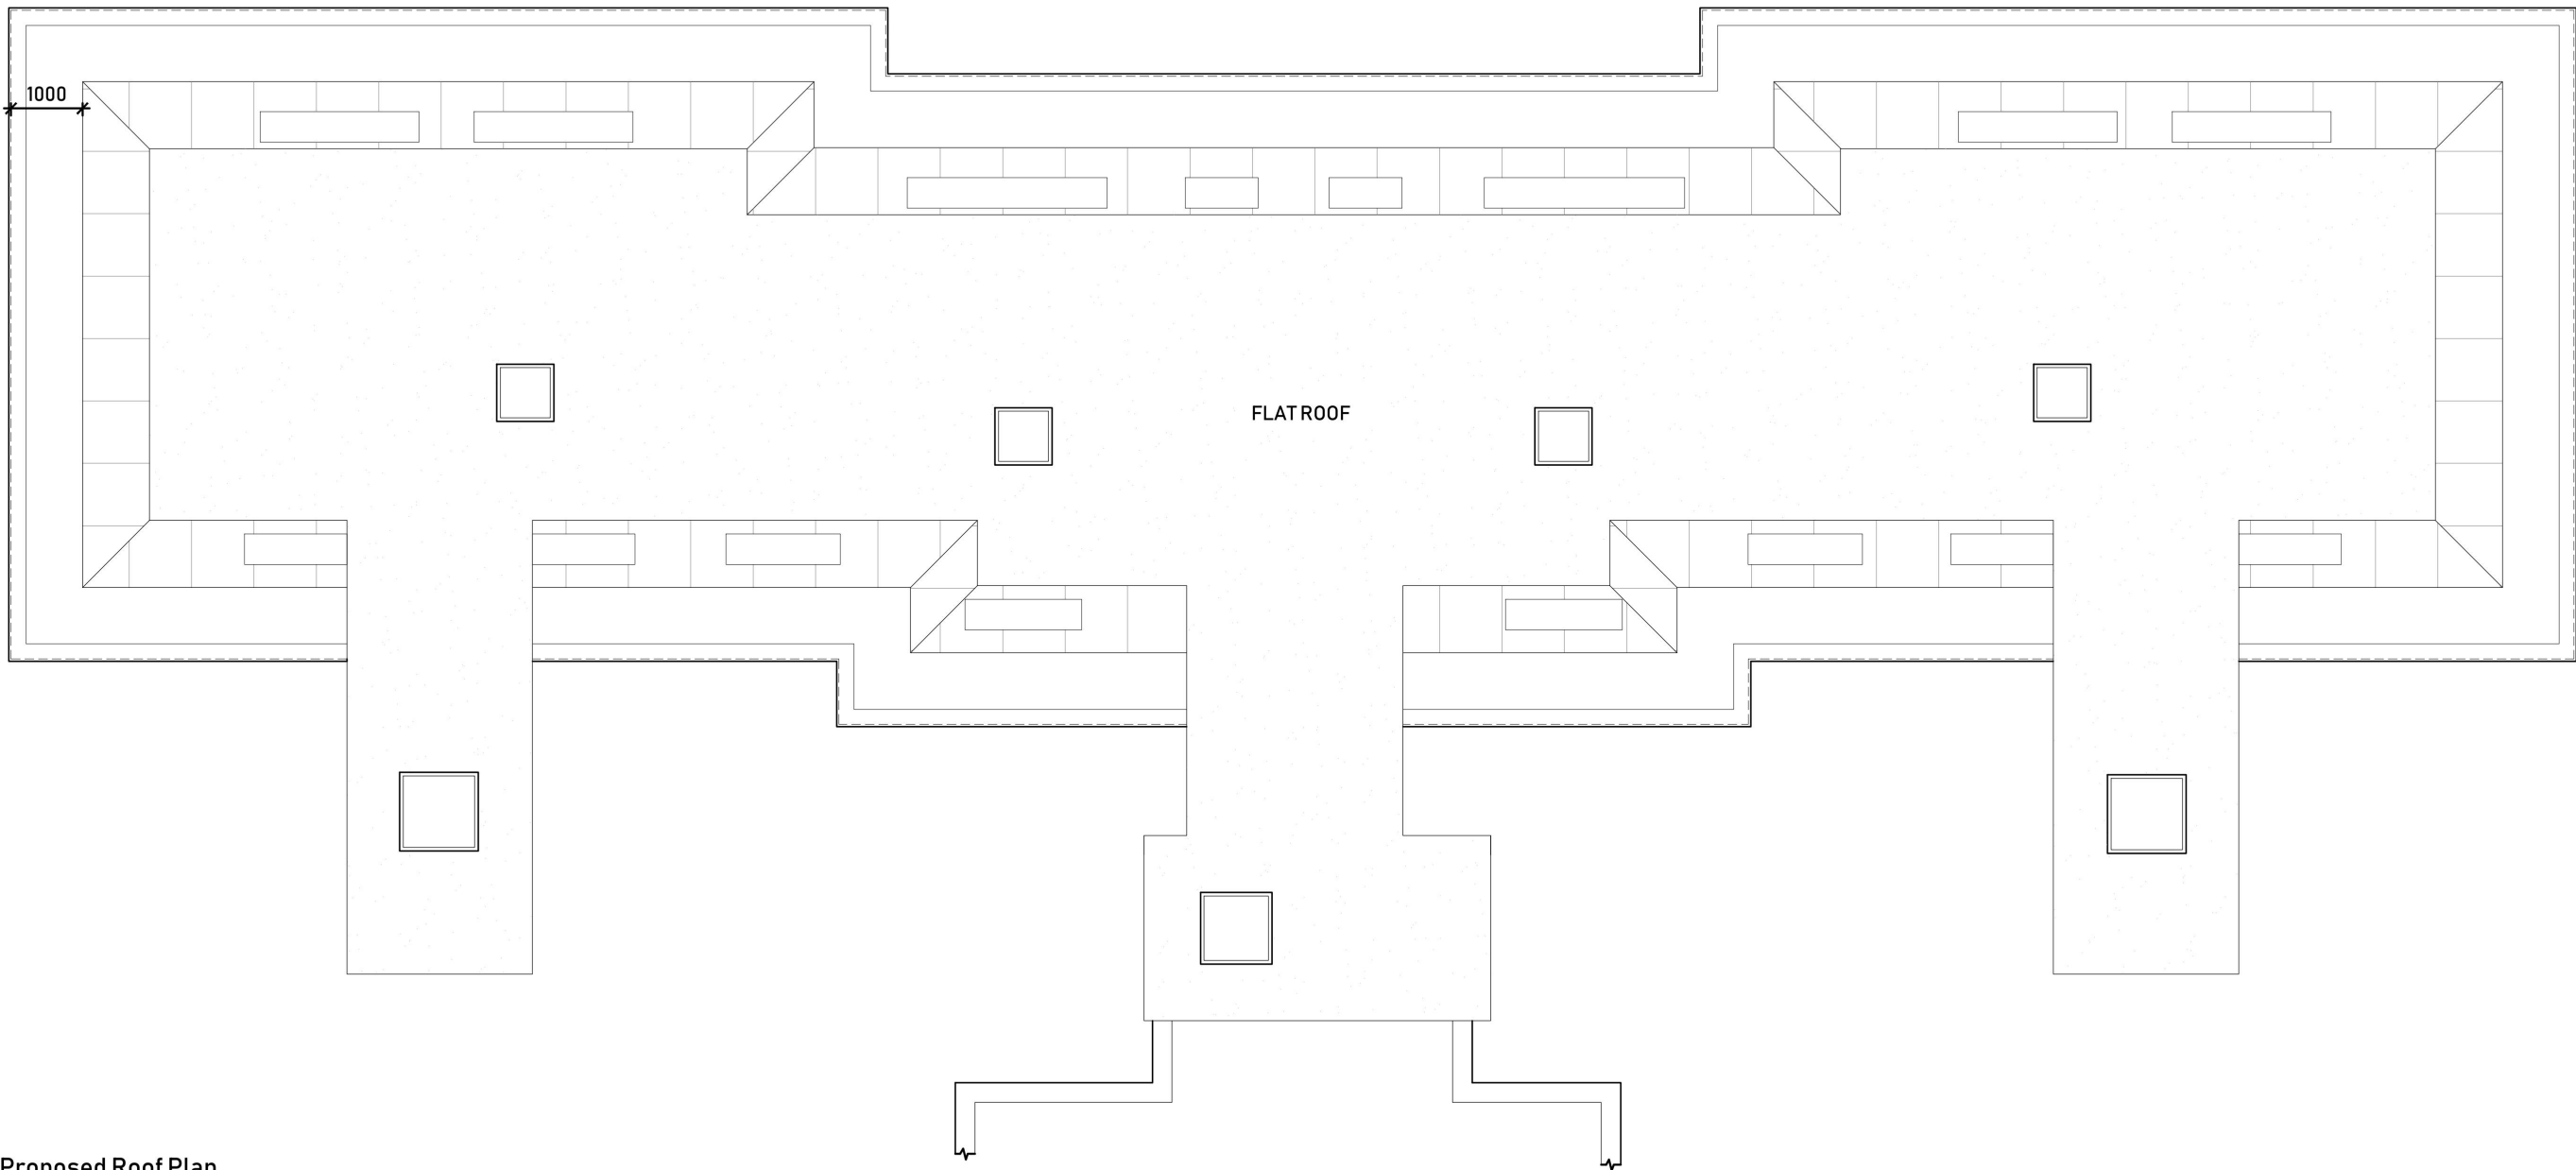

Proposed Roof Plan
Scale 1:100 @ A3



Issued For

PLANNING

General Notes:

THIS DRAWING HAS BEEN PREPARED BY MICHAEL EALES ARCHITECTS AND THE DATA CONTAINED HEREIN MAY BE USED OR REPRODUCED ONLY WITH MICHAEL EALES ARCHITECTS' APPROVAL.

Rev.	Description	Date	Signed	Checked

--

--


A3 Scale 1:100	Date 01.09.23	Drawn by SS	Checked by ME
Drawing Title Proposed Plans			
Project Neale Court, Upmister Rd Upminster RM11 3XP			

ME


ARCHITECTS

113 Fore Street, Hertford
Hertfordshire, SG14 1AS
T – 07764 496 345
E – info@me-architects.co.uk

Project no. 23 / 215	Drawing no. 202	Revision 03
-------------------------	--------------------	----------------

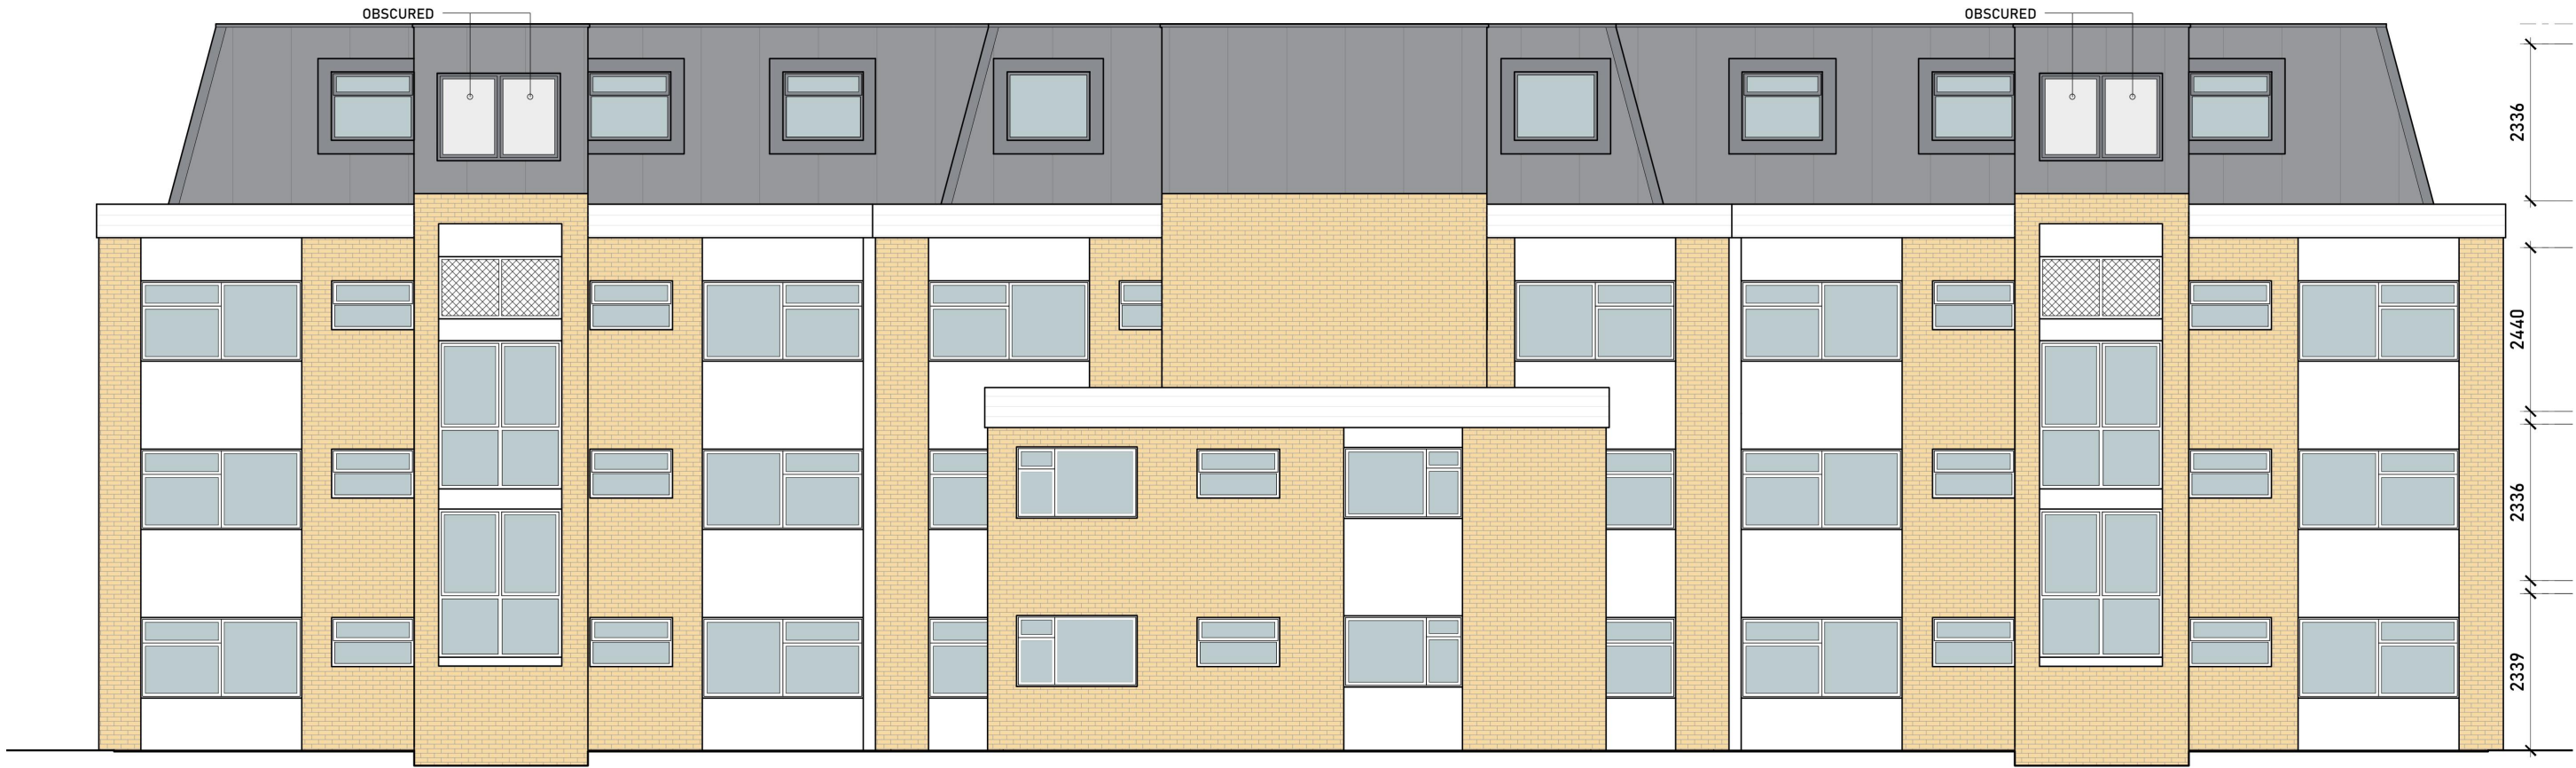

Proposed Rear (North) Elevation
Scale 1:100 @ A3

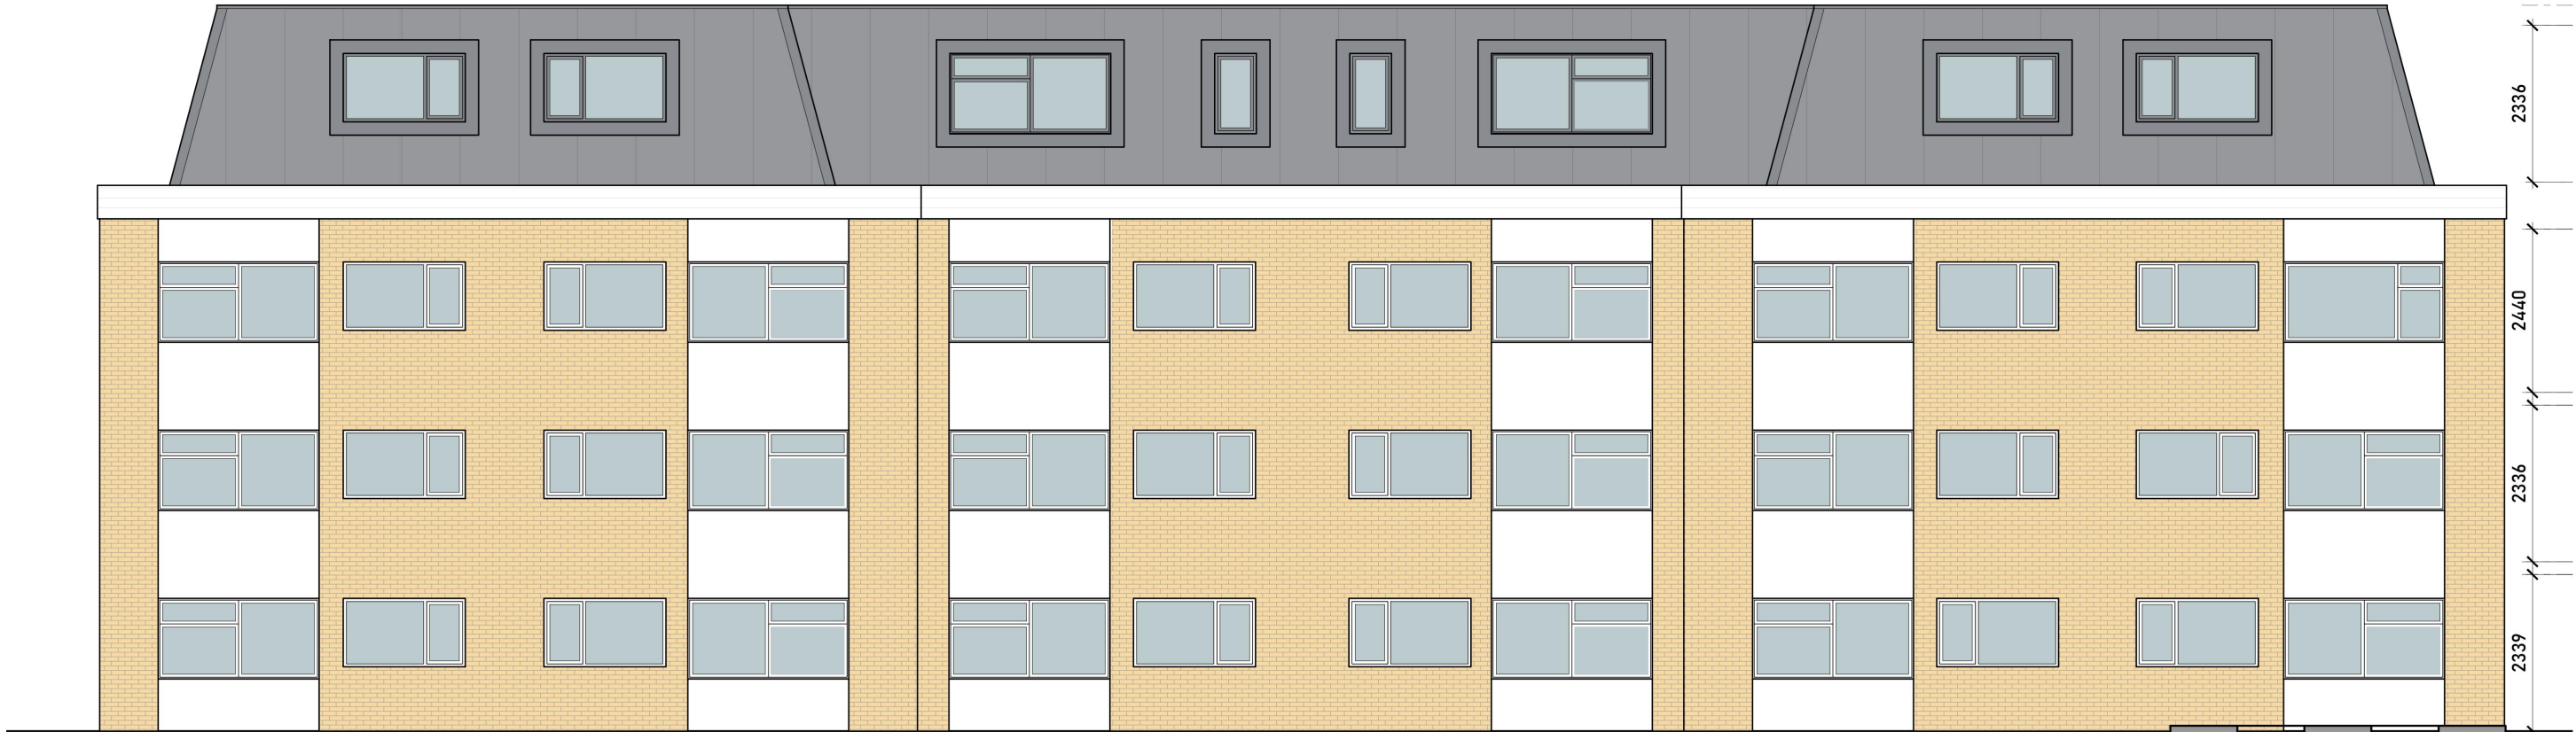



Proposed Front (South) Elevation
Scale 1:100 @ A3



Issued For
PLANNING

General Notes:
THIS DRAWING HAS BEEN PREPARED BY MICHAEL EALES ARCHITECTS AND THE DATA CONTAINED HEREIN MAY BE USED OR REPRODUCED ONLY WITH MICHAEL EALES ARCHITECTS' APPROVAL.

Rev.	Description	Date	Signed	Checked

  

A3 Scale 1:100	Date 26.03.24	Drawn by SS	Checked by ME
Drawing Title Proposed Elevations			
Project Neale Court, Upmister Rd Upminster RM11 3XP			

ME
ARCHITECTS

113 Fore Street, Hertford
Hertfordshire, SG14 1AS
T – 07764 496 345
E – info@me-architects.co.uk


Project no.
23 / 215

Drawing no.
221

Revision
03



Proposed Side (West) Elevation
Scale 1:100 @ A3

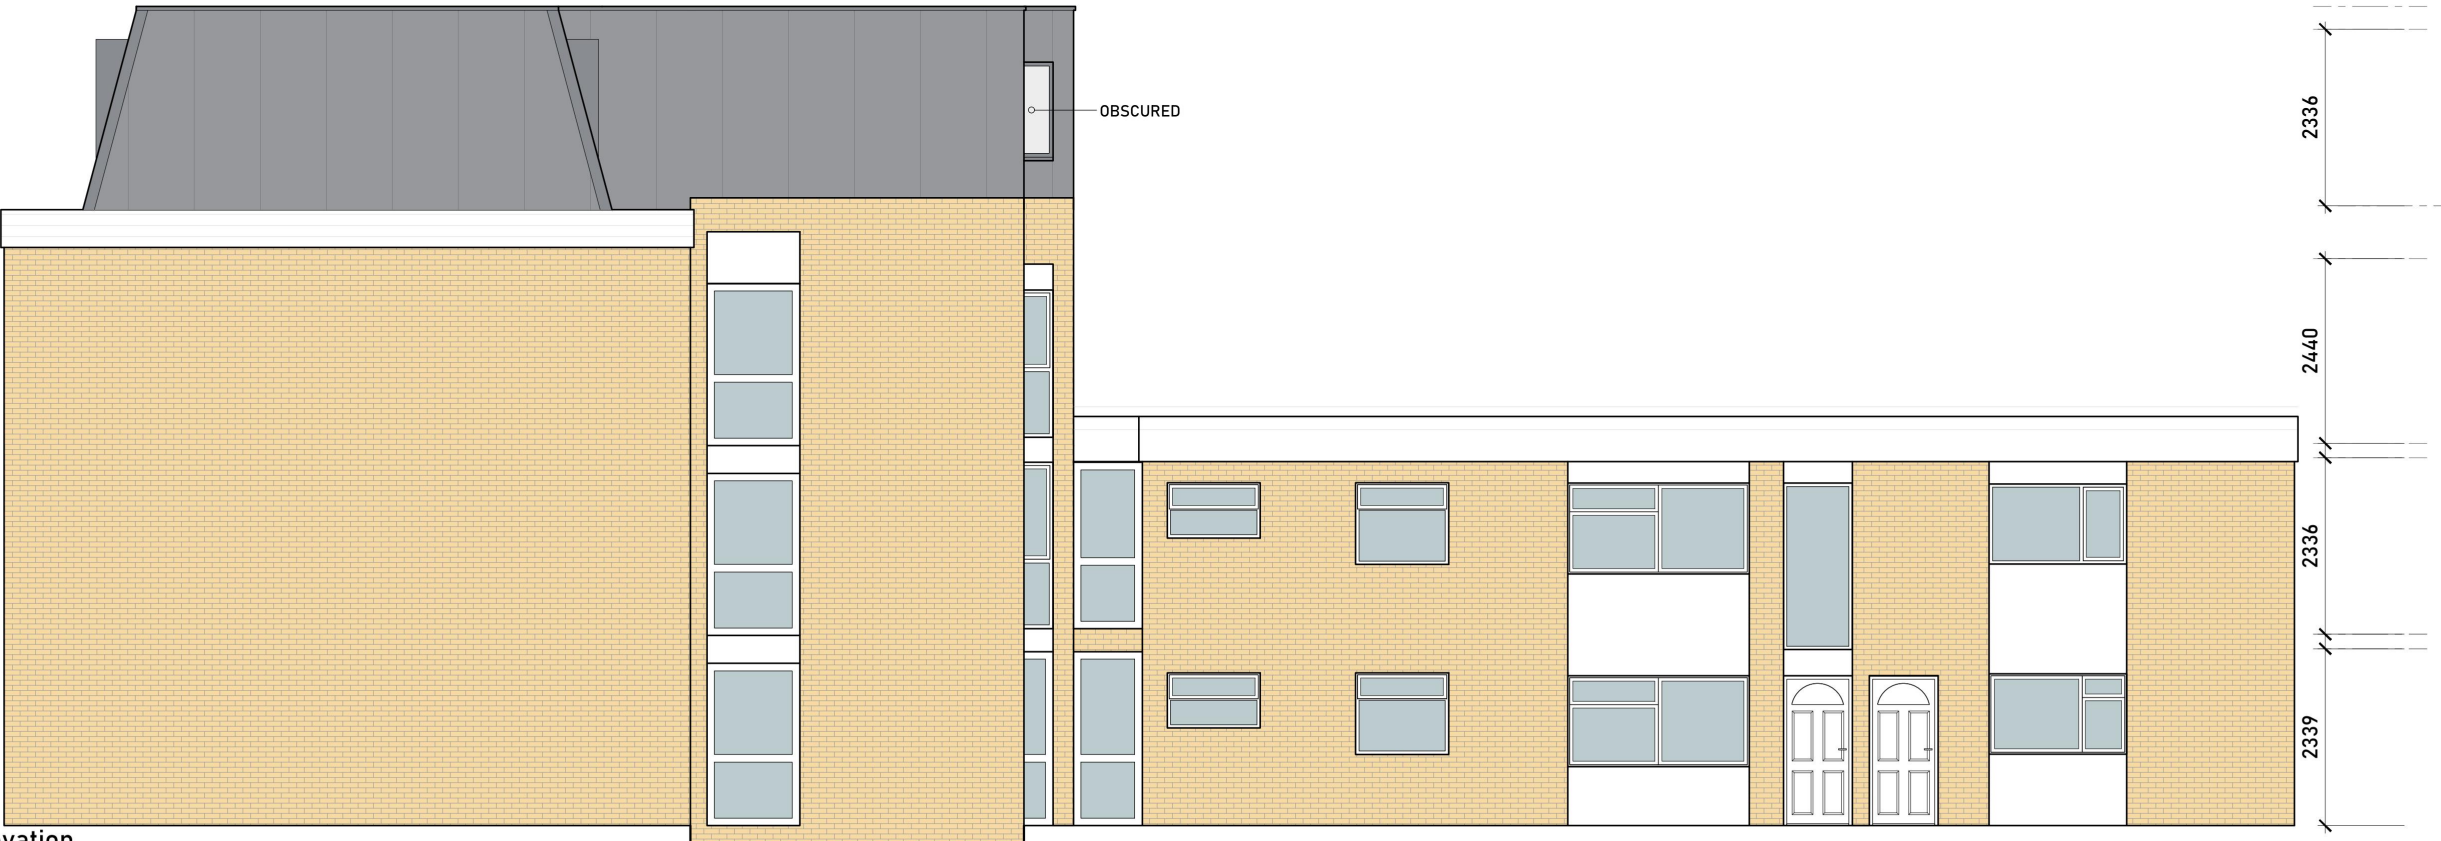

Proposed Side (East) Elevation
Scale 1:100 @ A3



Issued For
PLANNING

General Notes:
THIS DRAWING HAS BEEN PREPARED BY MICHAEL EALES ARCHITECTS AND THE DATA CONTAINED HEREIN MAY BE USED OR REPRODUCED ONLY WITH MICHAEL EALES ARCHITECTS' APPROVAL.

Rev.	Description	Date	Signed	Checked



A3 Scale 1:100	Date 26.03.24	Drawn by SS	Checked by ME
Drawing Title Proposed Elevations			
Project Neale Court, Upminster Rd Upminster RM11 3XP			


ME
ARCHITECTS

113 Fore Street, Hertford
Hertfordshire, SG14 1AS
T – 07764 496 345
E – info@me-architects.co.uk

Project no.
23 / 215

Drawing no.
222

Revision
03

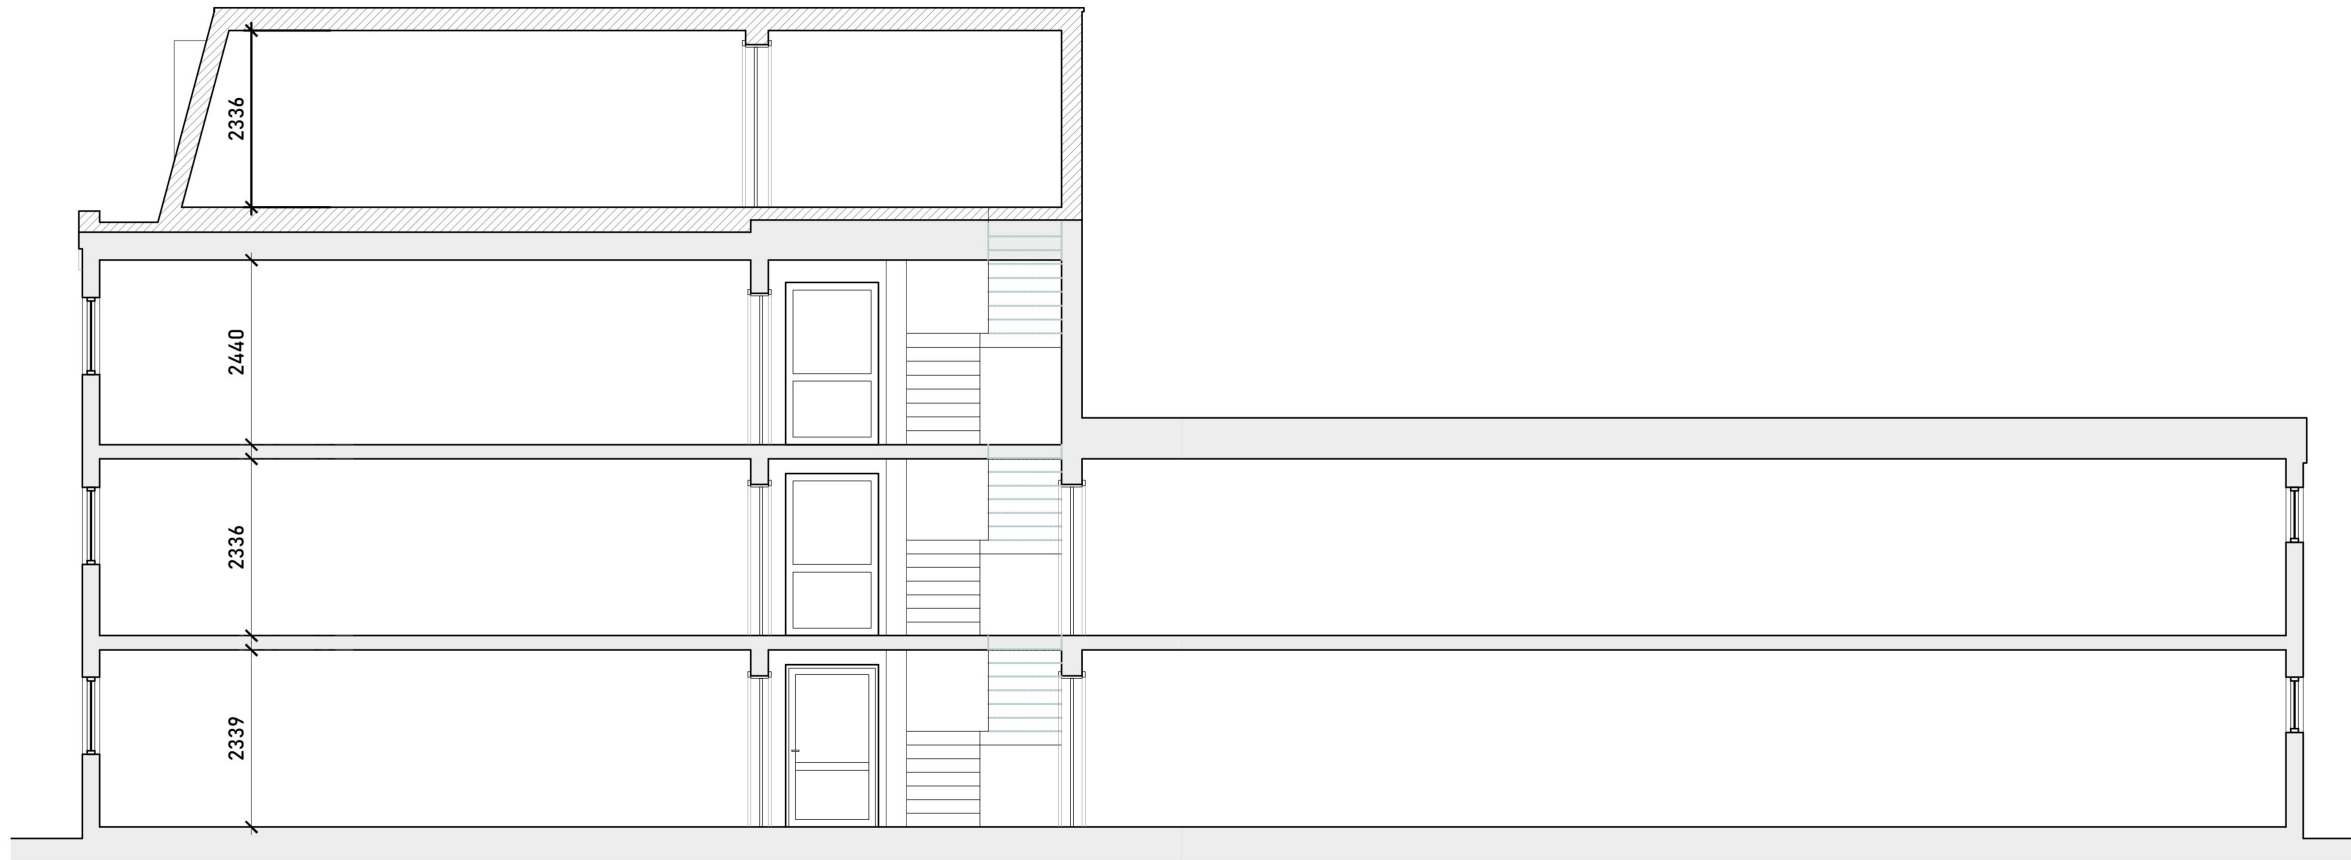

Proposed Section
Scale 1:100 @ A3



Existing Section
Scale 1:100 @ A3





Issued For

PLANNING

General Notes:

THIS DRAWING HAS BEEN PREPARED BY MICHAEL EALES ARCHITECTS AND THE DATA CONTAINED HEREIN MAY BE USED OR REPRODUCED ONLY WITH MICHAEL EALES ARCHITECTS' APPROVAL.

Rev.	Description	Date	Signed	Checked

  

A3 Scale 1:100	Date 01.09.23	Drawn by SS	Checked by ME
Drawing Title Existing and Proposed Section			
Project Neale Court, Upmister Rd Upminster RM11 3XP			

ME


ARCHITECTS

113 Fore Street, Hertford
Hertfordshire, SG14 1AS
T – 07764 496 345
E – info@me-architects.co.uk

Project no. 23 / 215	Drawing no. 300	Revision 02
-------------------------	--------------------	----------------



Proposed Street Scene
Scale 1:200 @ A3

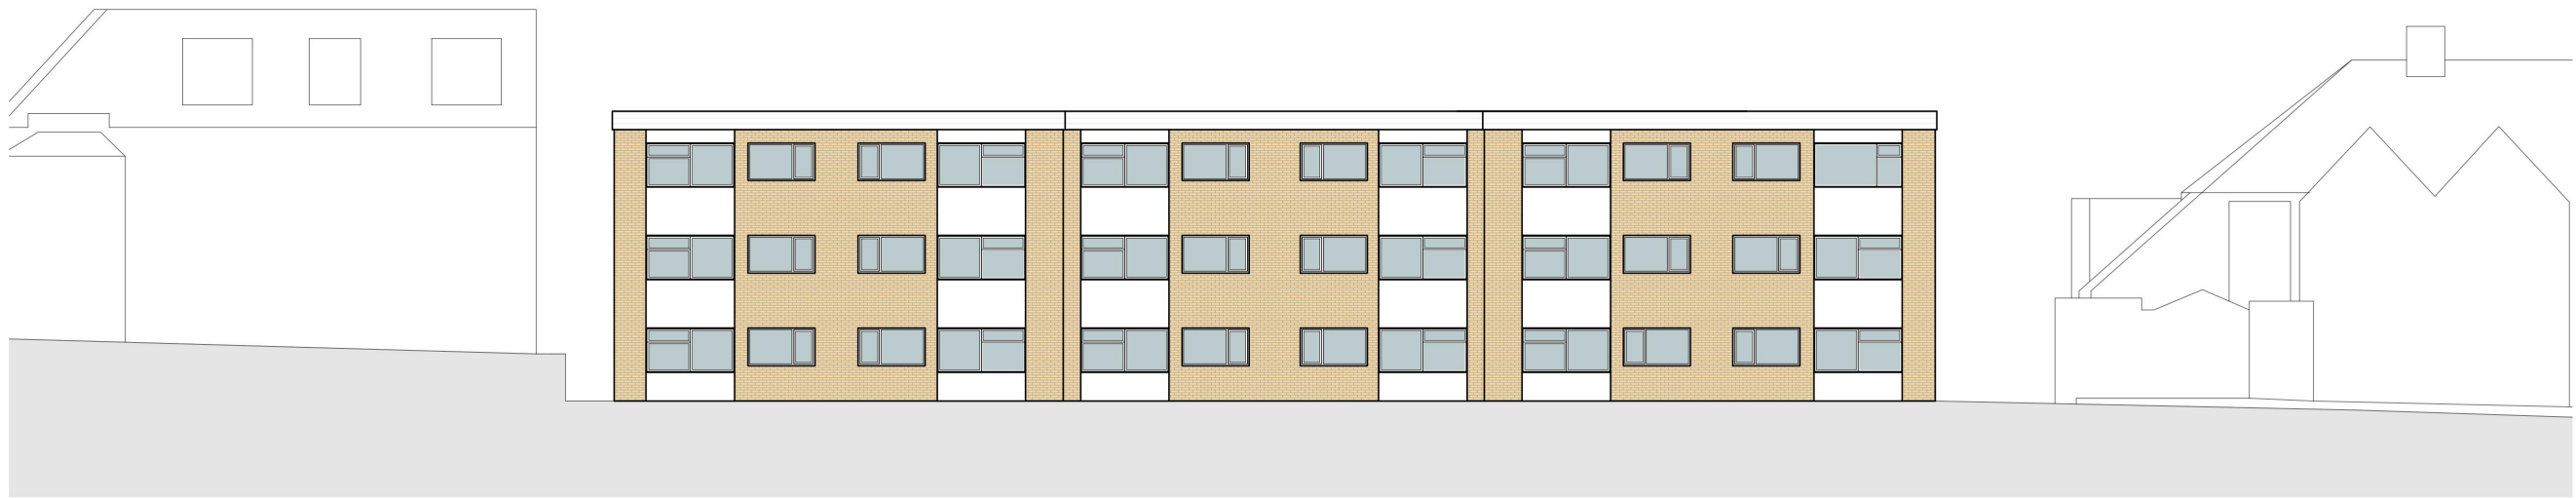

Existing Street Scene
Scale 1:200 @ A3



Issued For

PLANNING

General Notes:

THIS DRAWING HAS BEEN PREPARED BY MICHAEL EALES ARCHITECTS AND THE DATA CONTAINED HEREIN MAY BE USED OR REPRODUCED ONLY WITH MICHAEL EALES ARCHITECTS' APPROVAL.

Rev.	Description	Date	Signed	Checked



A3 Scale 1:100	Date 01.09.23	Drawn by SS	Checked by ME
Drawing Title Existing and Proposed Street Scene			
Project Neale Court, Upmister Rd Upminster RM11 3XP			

ME

ARCHITECTS


113 Fore Street, Hertford
Hertfordshire, SG14 1AS

T – 07764 496 345
E – info@me-architects.co.uk


Project no.
23 / 215

Drawing no.
301

Revision
01

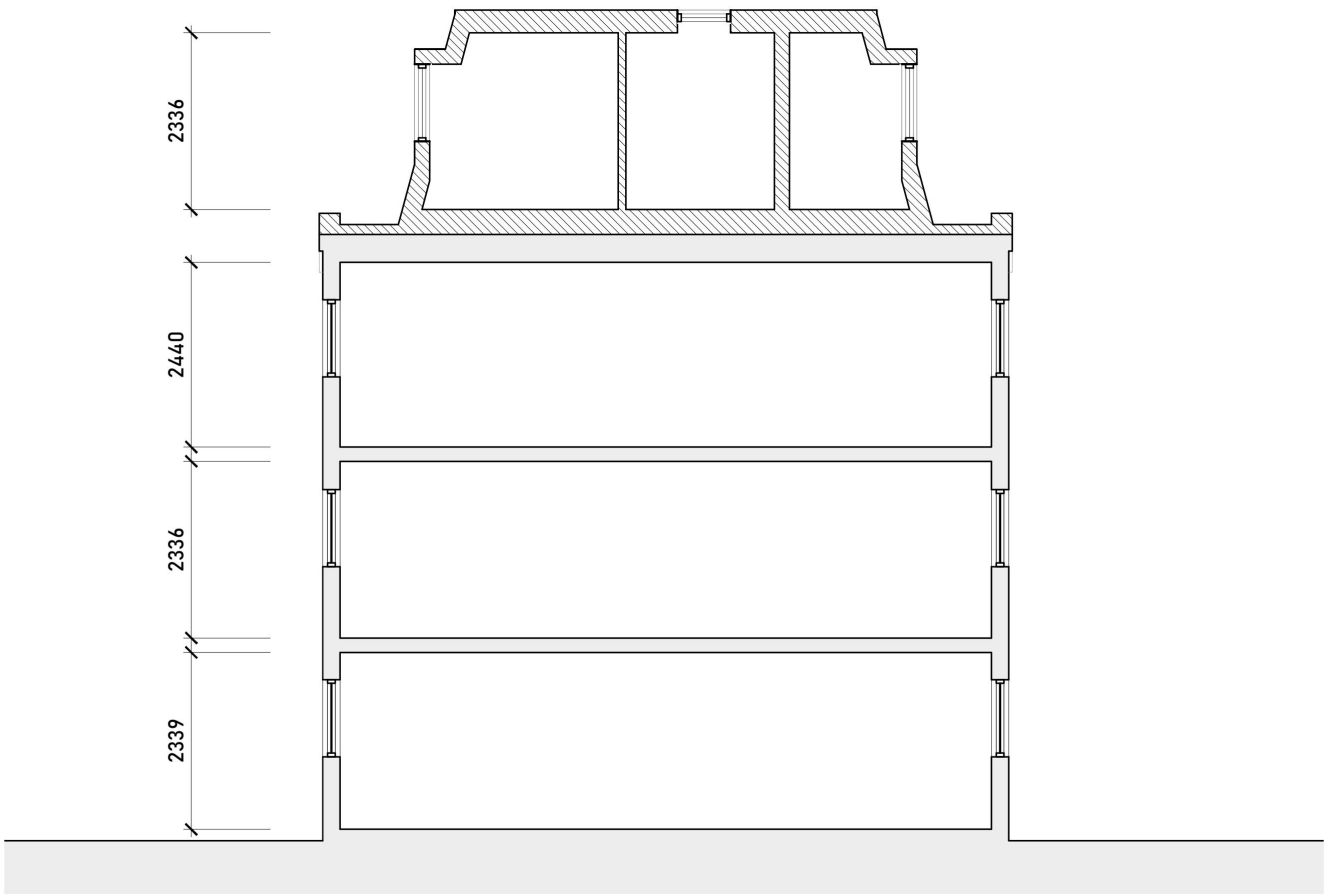

Proposed Section
Scale 1:100 @ A3

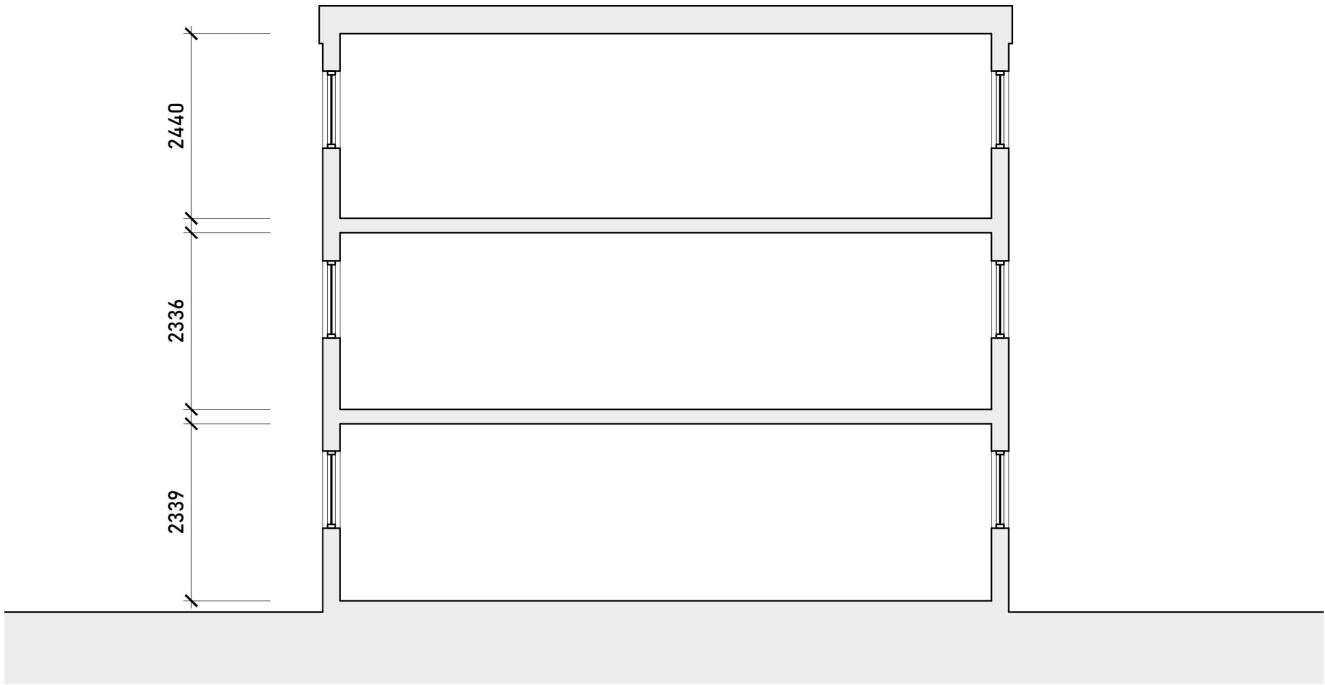

Existing Section
Scale 1:100 @ A3



Issued For

PLANNING

General Notes:

THIS DRAWING HAS BEEN PREPARED BY MICHAEL EALES ARCHITECTS AND THE DATA CONTAINED HEREIN MAY BE USED OR REPRODUCED ONLY WITH MICHAEL EALES ARCHITECTS' APPROVAL.

Rev.	Description	Date	Signed	Checked



A3 Scale 1:100	Date 13.03.23	Drawn by SS	Checked by ME
Drawing Title Existing and Proposed Section 2			
Project Neale Court, Upmister Rd Upminster RM11 3XP			

ME

ARCHITECTS

113 Fore Street, Hertford
Hertfordshire, SG14 1AS
T – 07764 496 345
E – info@me-architects.co.uk

Project no. 23 / 215	Drawing no. 302	Revision 00
-------------------------	--------------------	----------------