



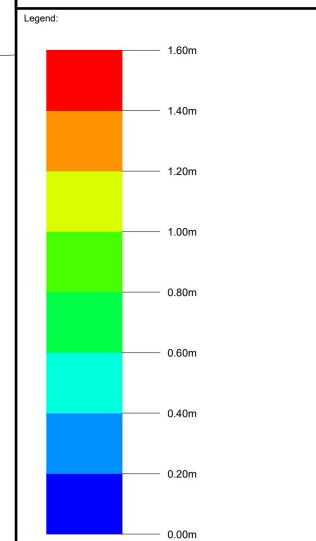

Notes:
DATUM - ORDNANCE SURVEY NATIONAL GRID (OSNM15)
LEVELS - ORDNANCE SURVEY (OSGM15)
Serial number: 236413
© Crown copyright and database right 2022
Ordnance Survey licence 100048957
Reproduction in whole or in part is prohibited
without the prior permission of Ordnance Survey

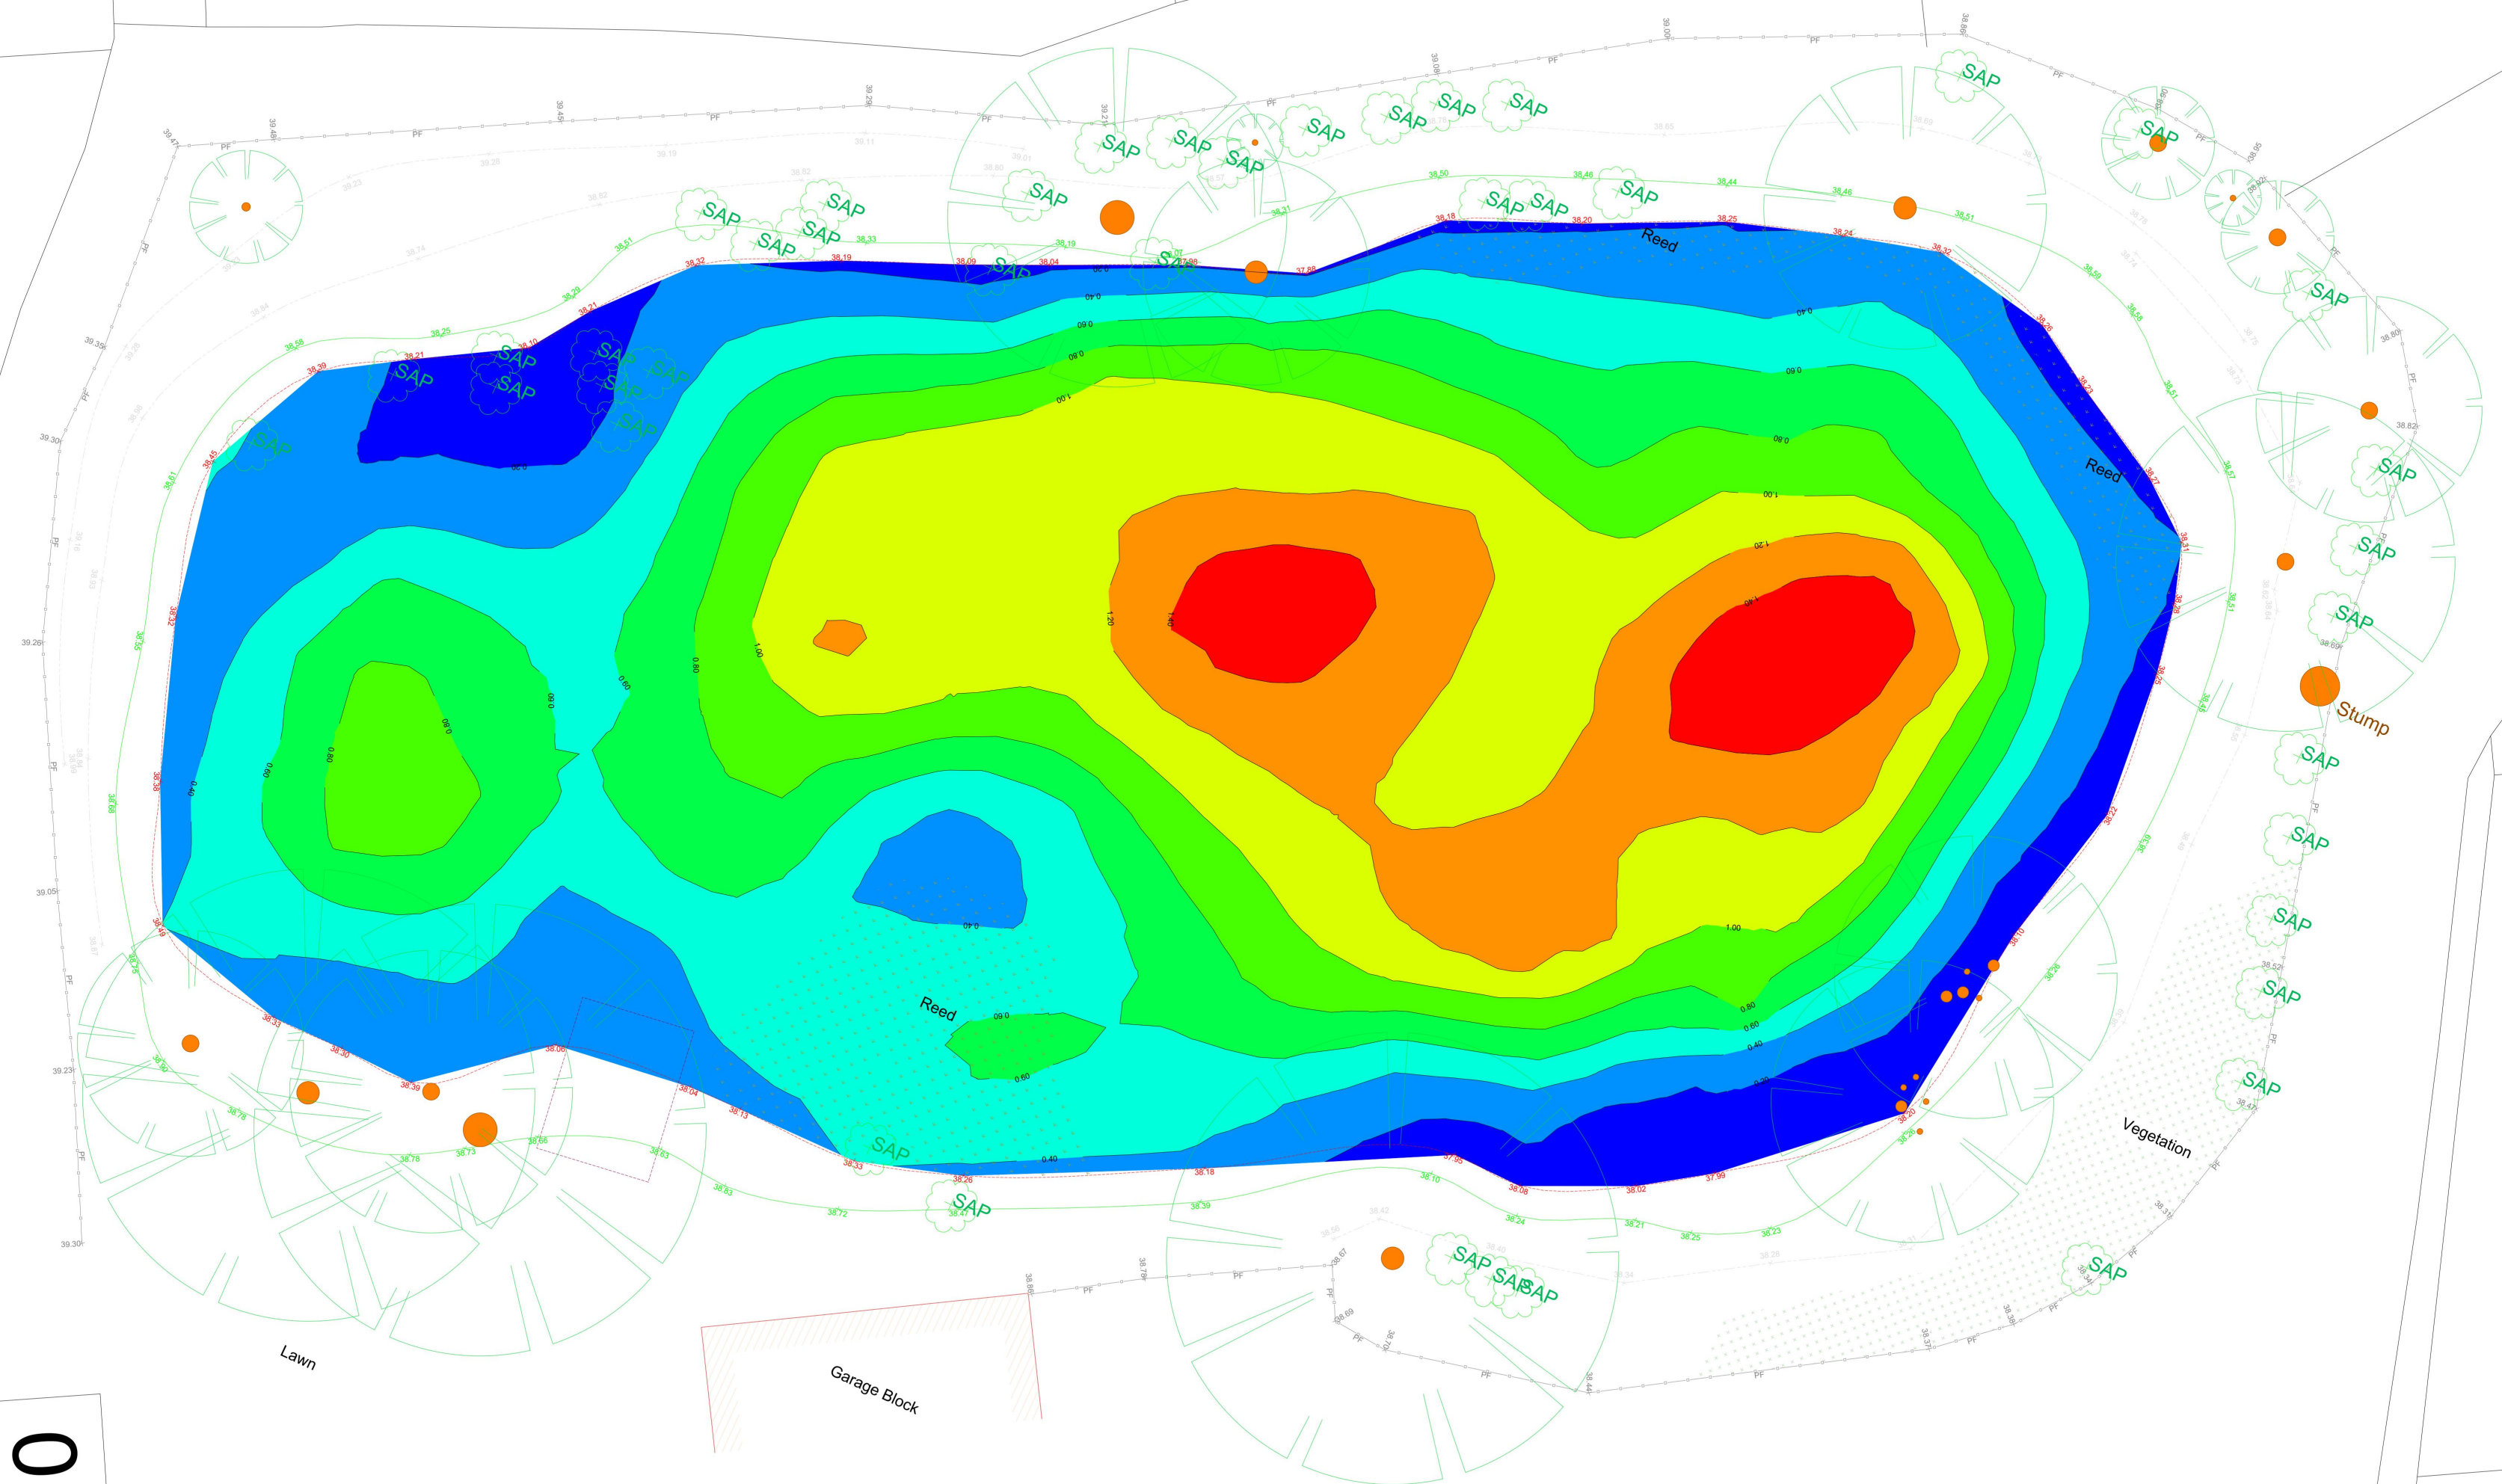

10

Client:



LSS
Land & Satellite Surveys Ltd
(07885) 266029

Site:
10 Romney Chase
Hornchurch
RM11 3BJ

Title:
Approximate
Depth of Silt

Scale: 1:100@A2
Drawn: MH
Date: 22/03/22
Job No: 021-022

Drawing Number:
021-022-10 Romney Chase_SK02

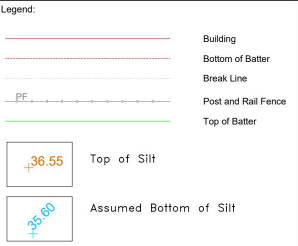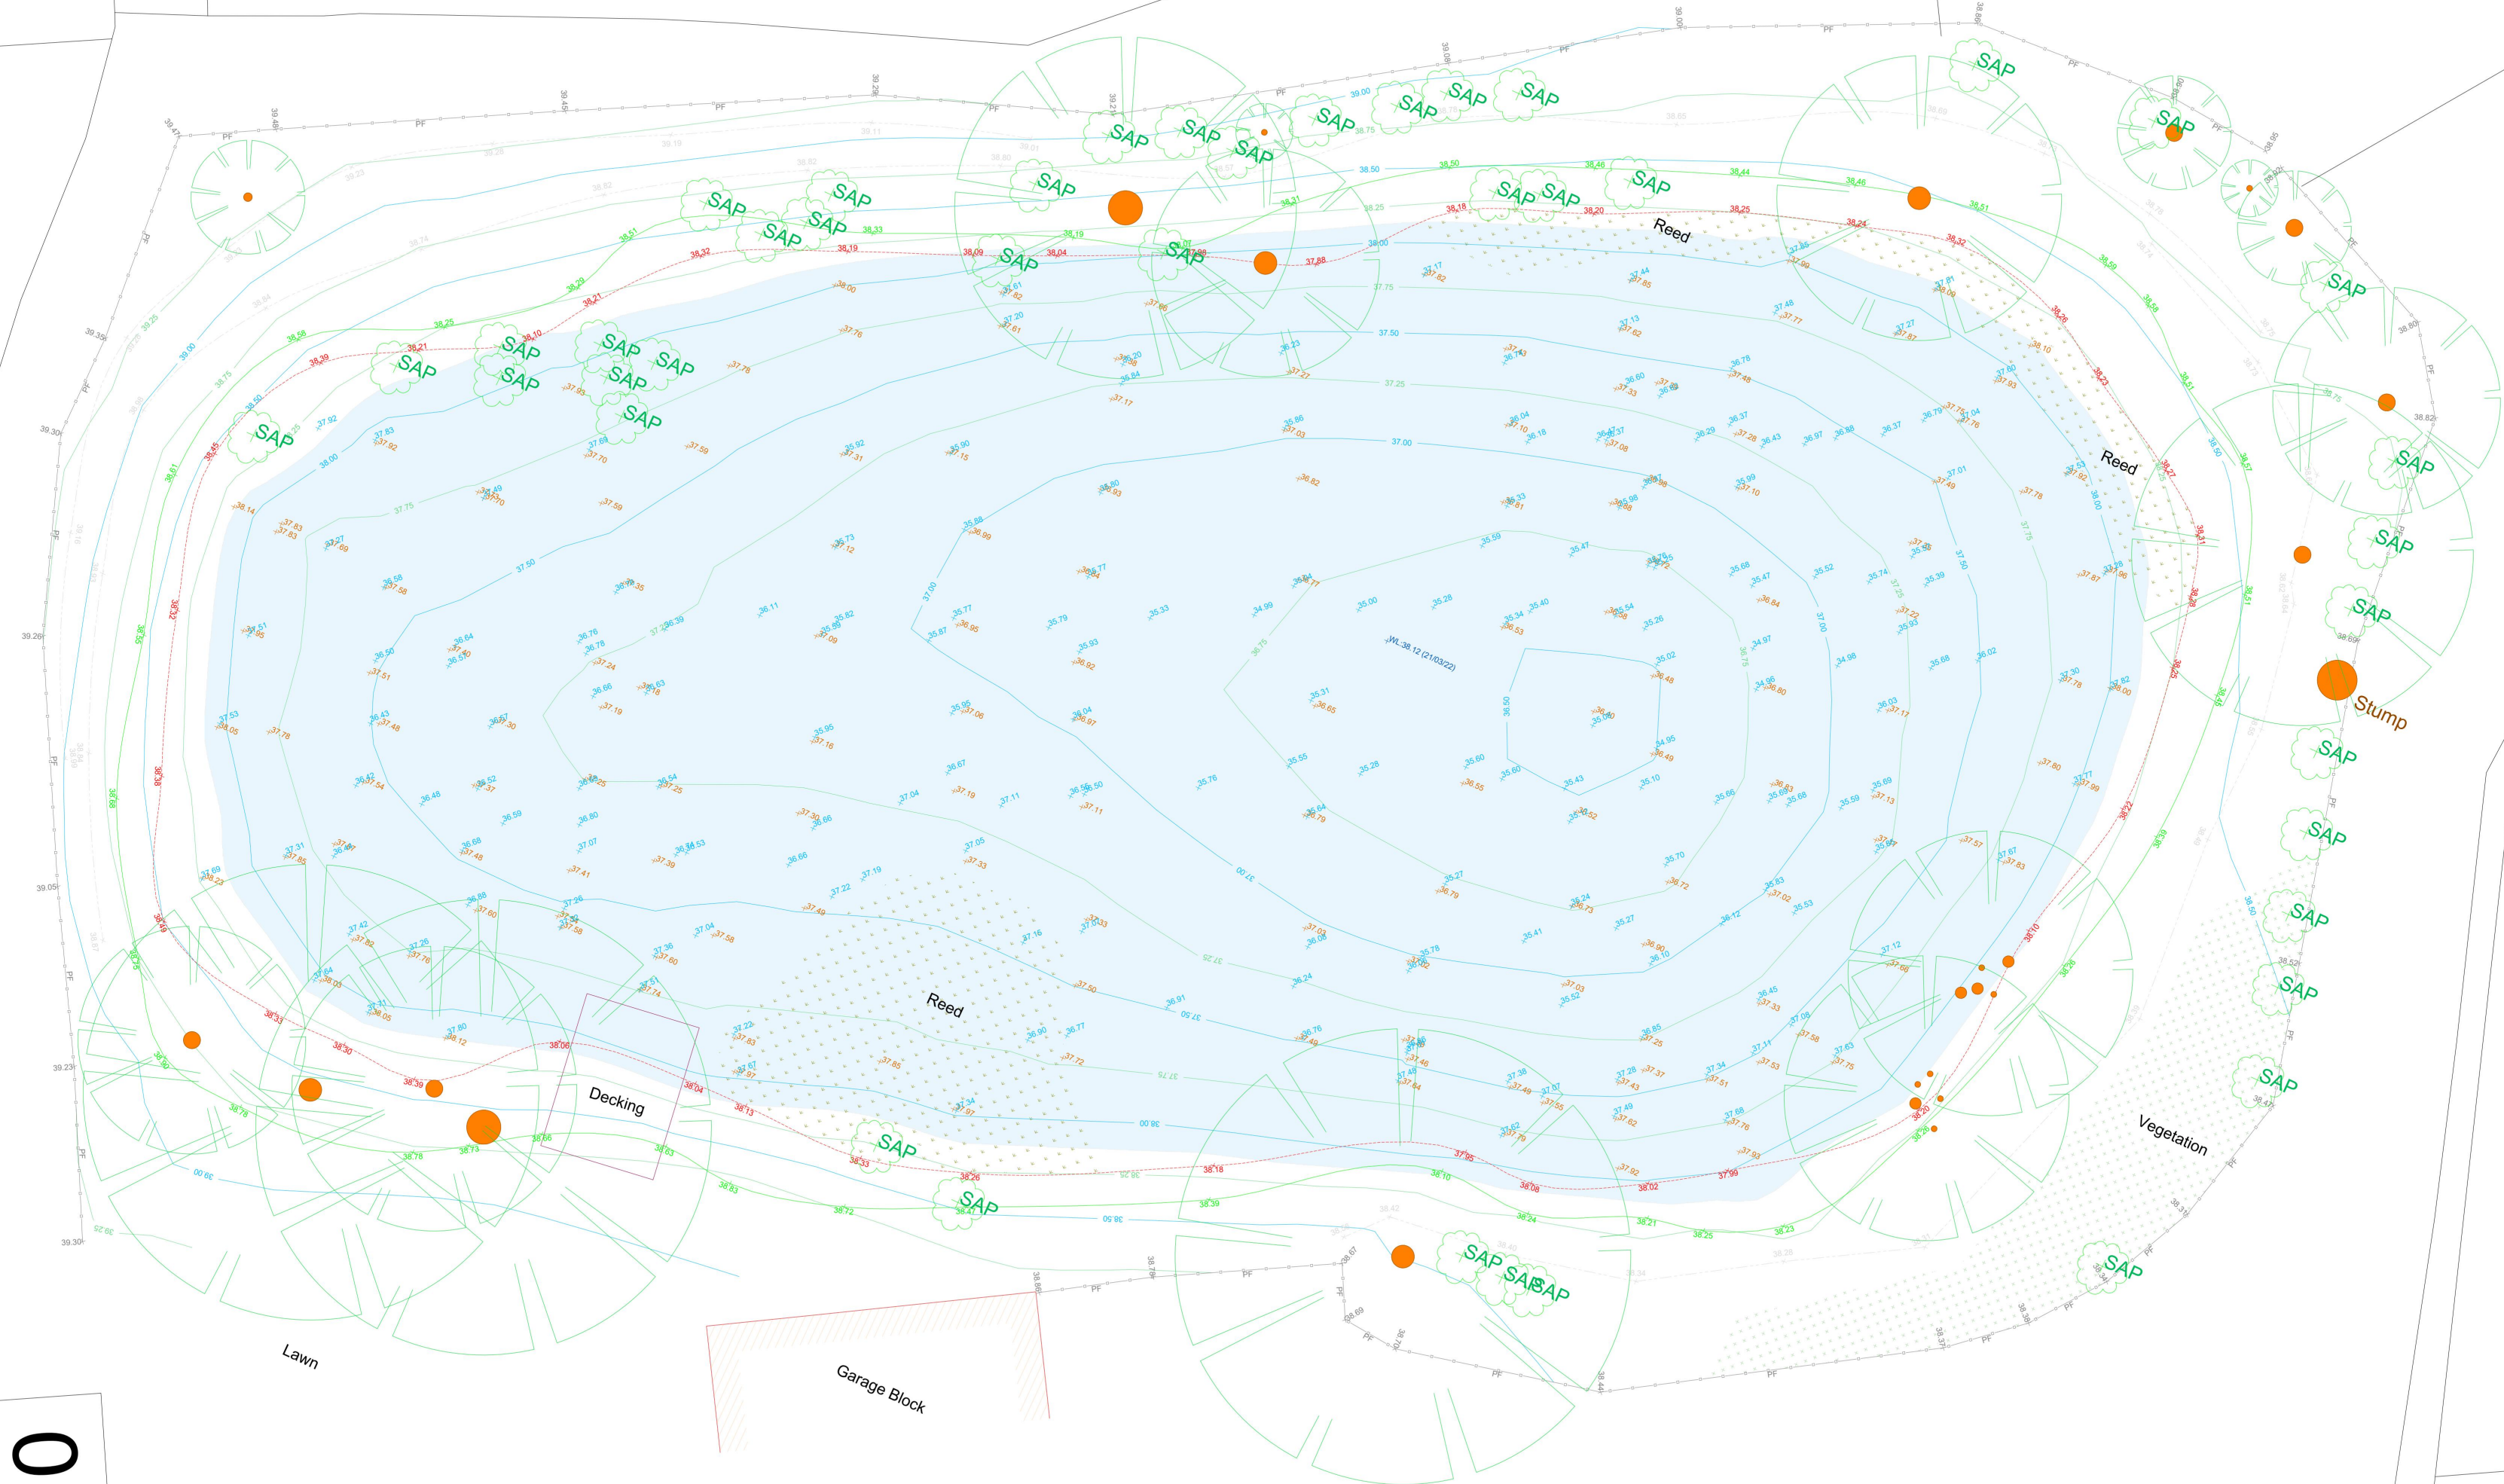

Client:


LSS
Land & Satellite Surveys Ltd
(07885) 266029

Site:
10 Romney Chase
Hornchurch
RM11 3BJ

Title:
Topographic Survey
& Manual Silt Depth
Measurements

Scale: 1:100	Drawn: MH	Date: 22/03/22	Job No: 021-022
-----------------	--------------	-------------------	--------------------

Drawing Number:
021-022-10 Romney Chase_TS01

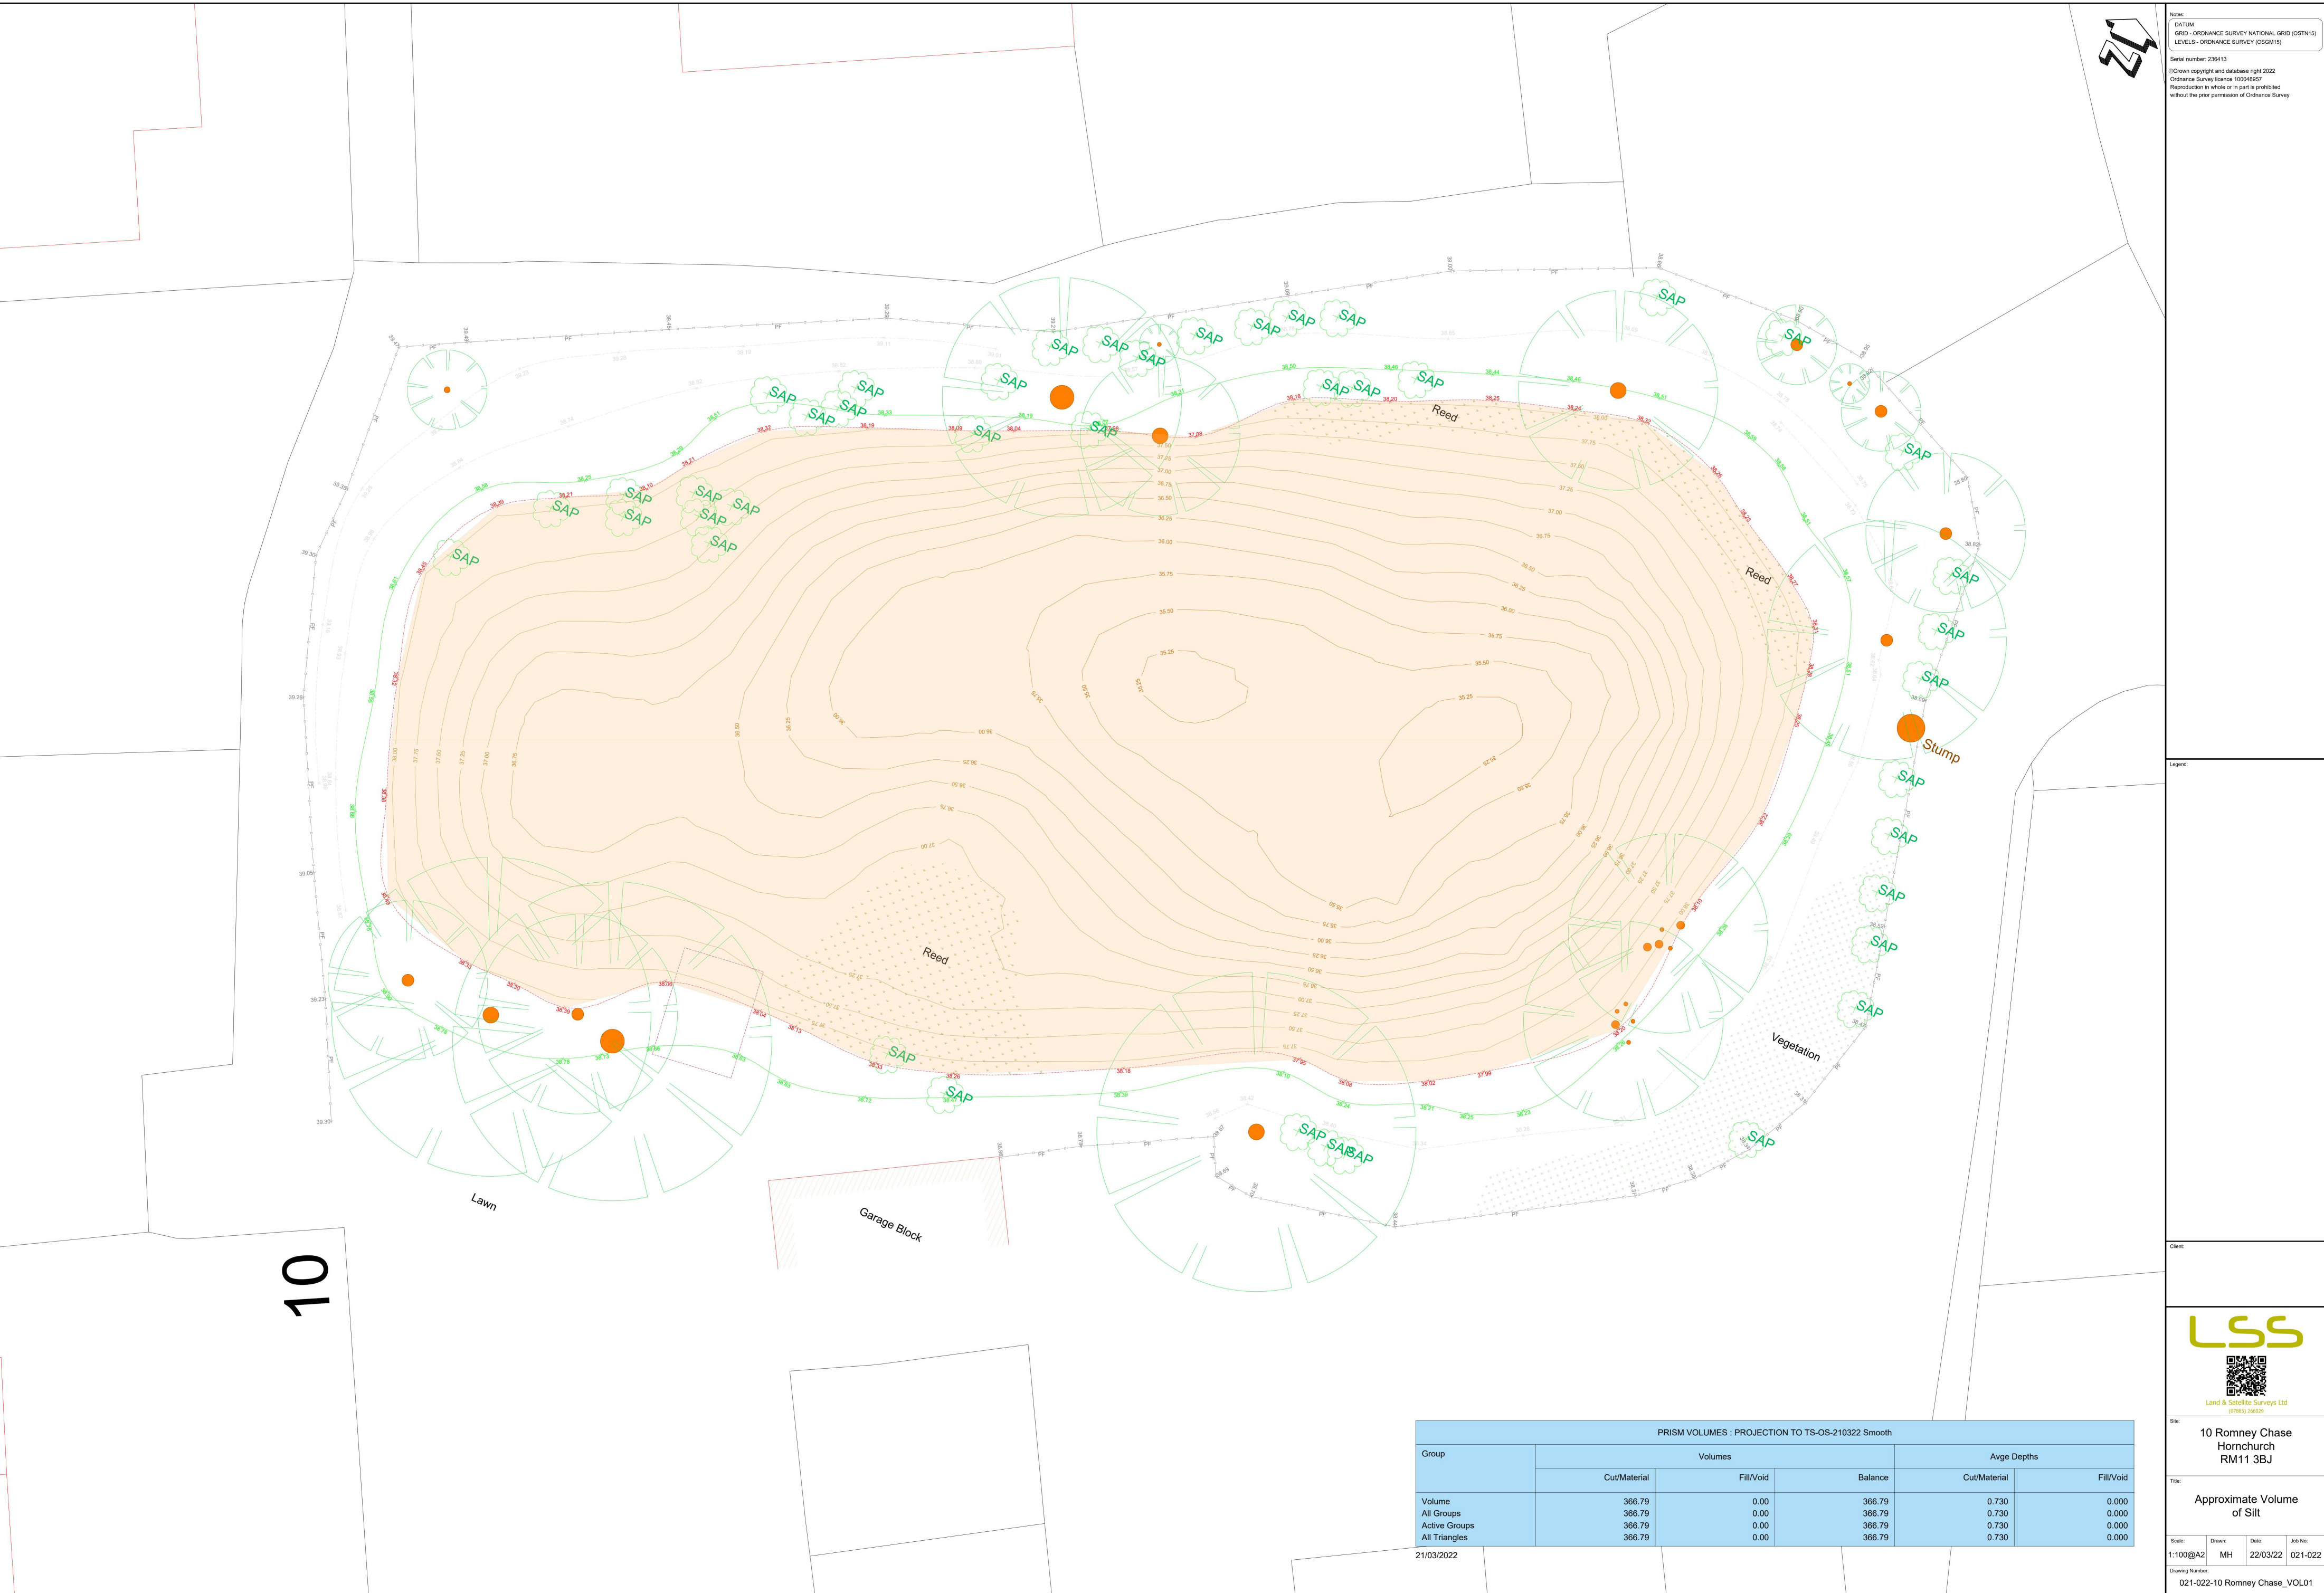

10

PRISM VOLUMES : PROJECTION TO TS-OS-210322 Smooth					
Group	Volumes			Avg Depths	
	Cut/Material	Fill/Void	Balance	Cut/Material	Fill/Void
Volume	366.79	0.00	366.79	0.730	0.000
All Groups	366.79	0.00	366.79	0.730	0.000
Active Groups	366.79	0.00	366.79	0.730	0.000
All Triangles	366.79	0.00	366.79	0.730	0.000

21/03/2022

Legend:

Client:




Site:
10 Romney Chase
Hornchurch
RM11 3BJ

Title:
Approximate Volume
of Silt

Scale: 1:100@A2
Drawn: MH
Date: 22/03/22
Job No: 021-022

Drawing Number:
021-022-10 Romney Chase_VOL01



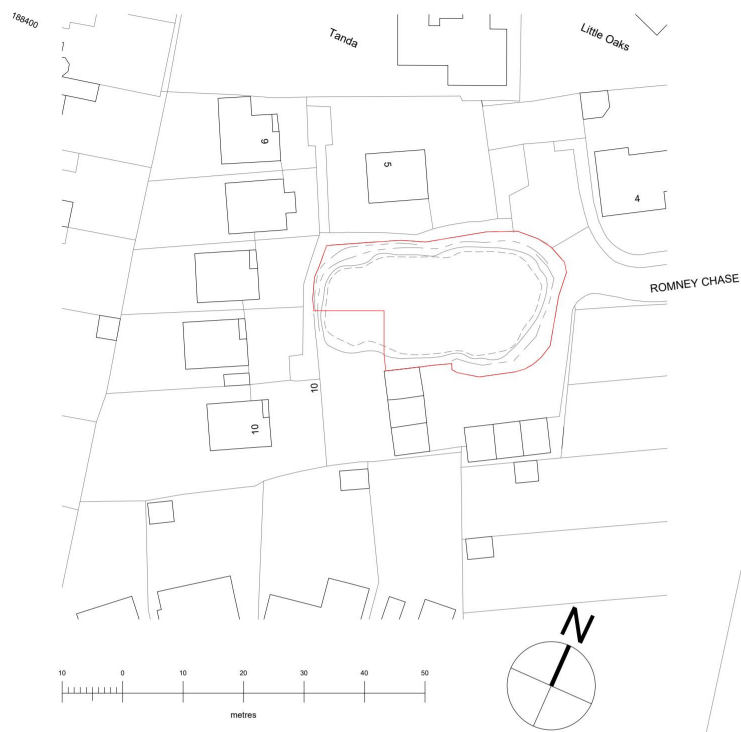

LOCATION PLAN
1:1250



johnpittaway:architecture

31 heathpark road
romford
essex
rm2 5ul
tel:01708 445044
mob:07809 717826
mail@johnpittaway.com

LOCATION PLAN


LAND AT
10 ROMNEY CHASE
HORNCURCH
1:100@ A2




FRONT ELEVATION



REAR ELEVATION


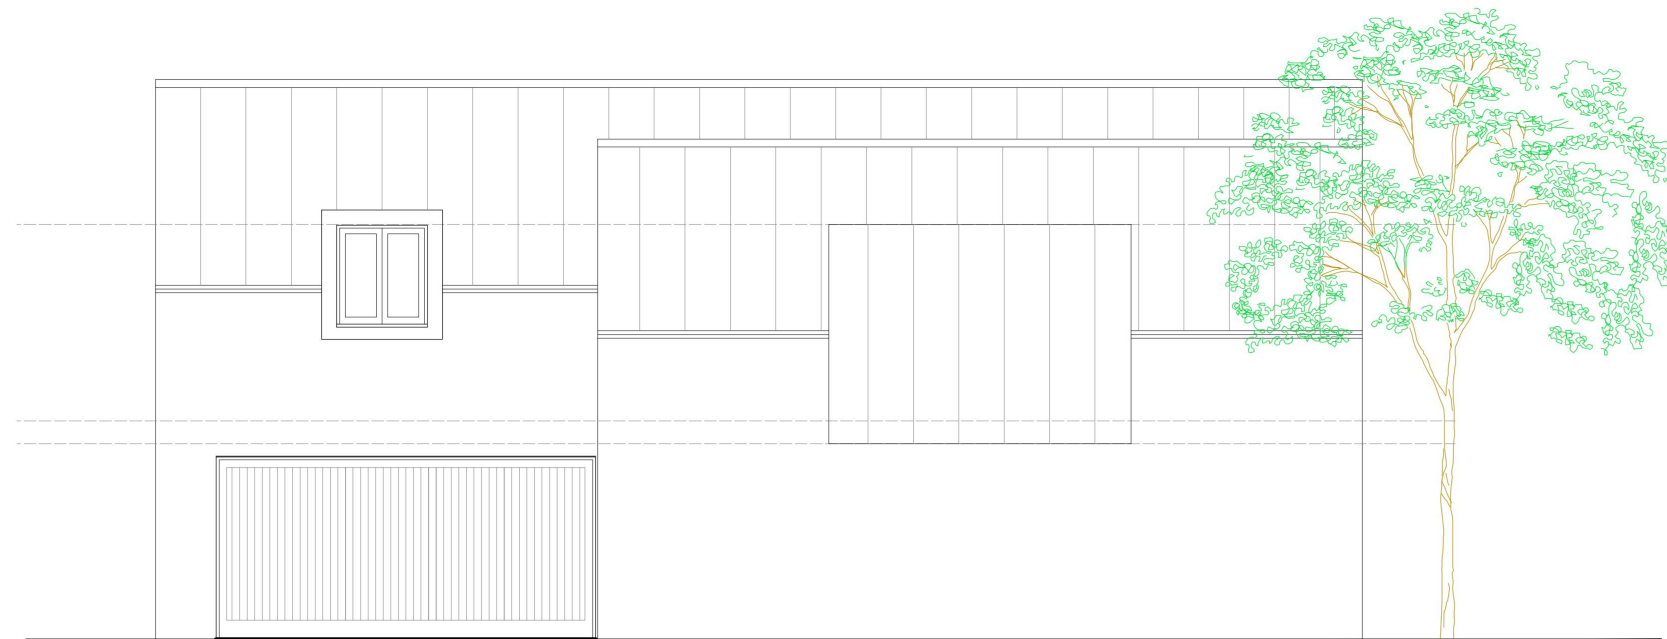


SIDE ELEVATION

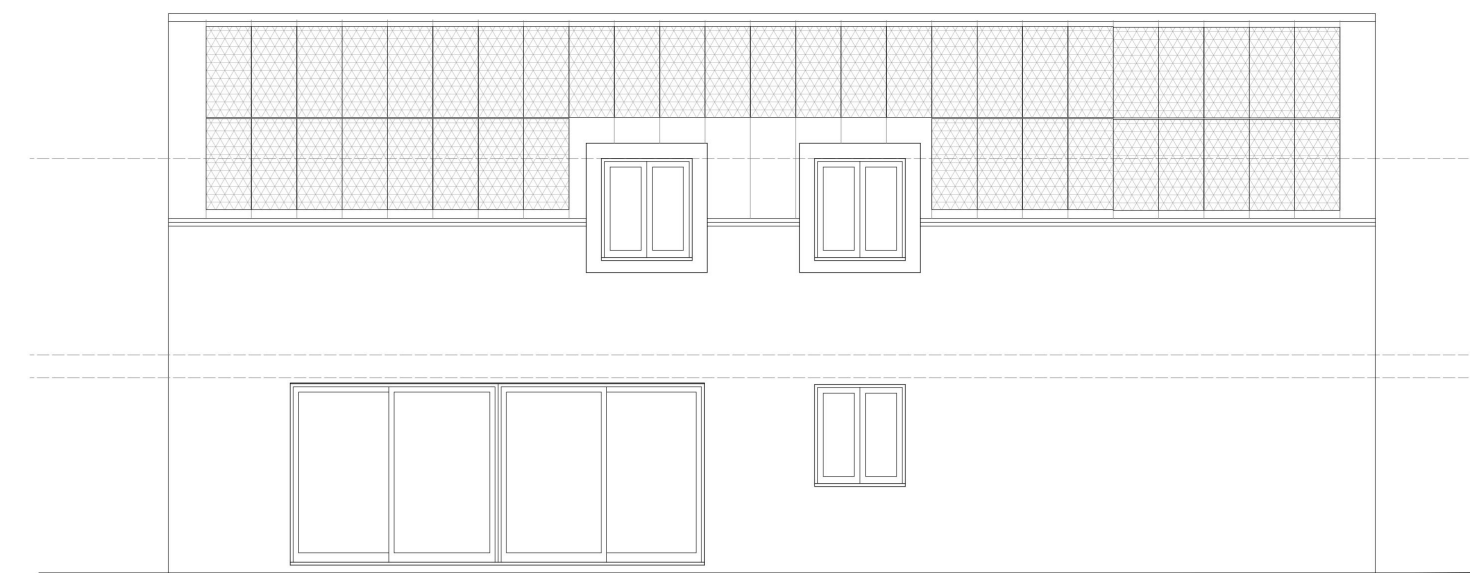

SIDE ELEVATION




 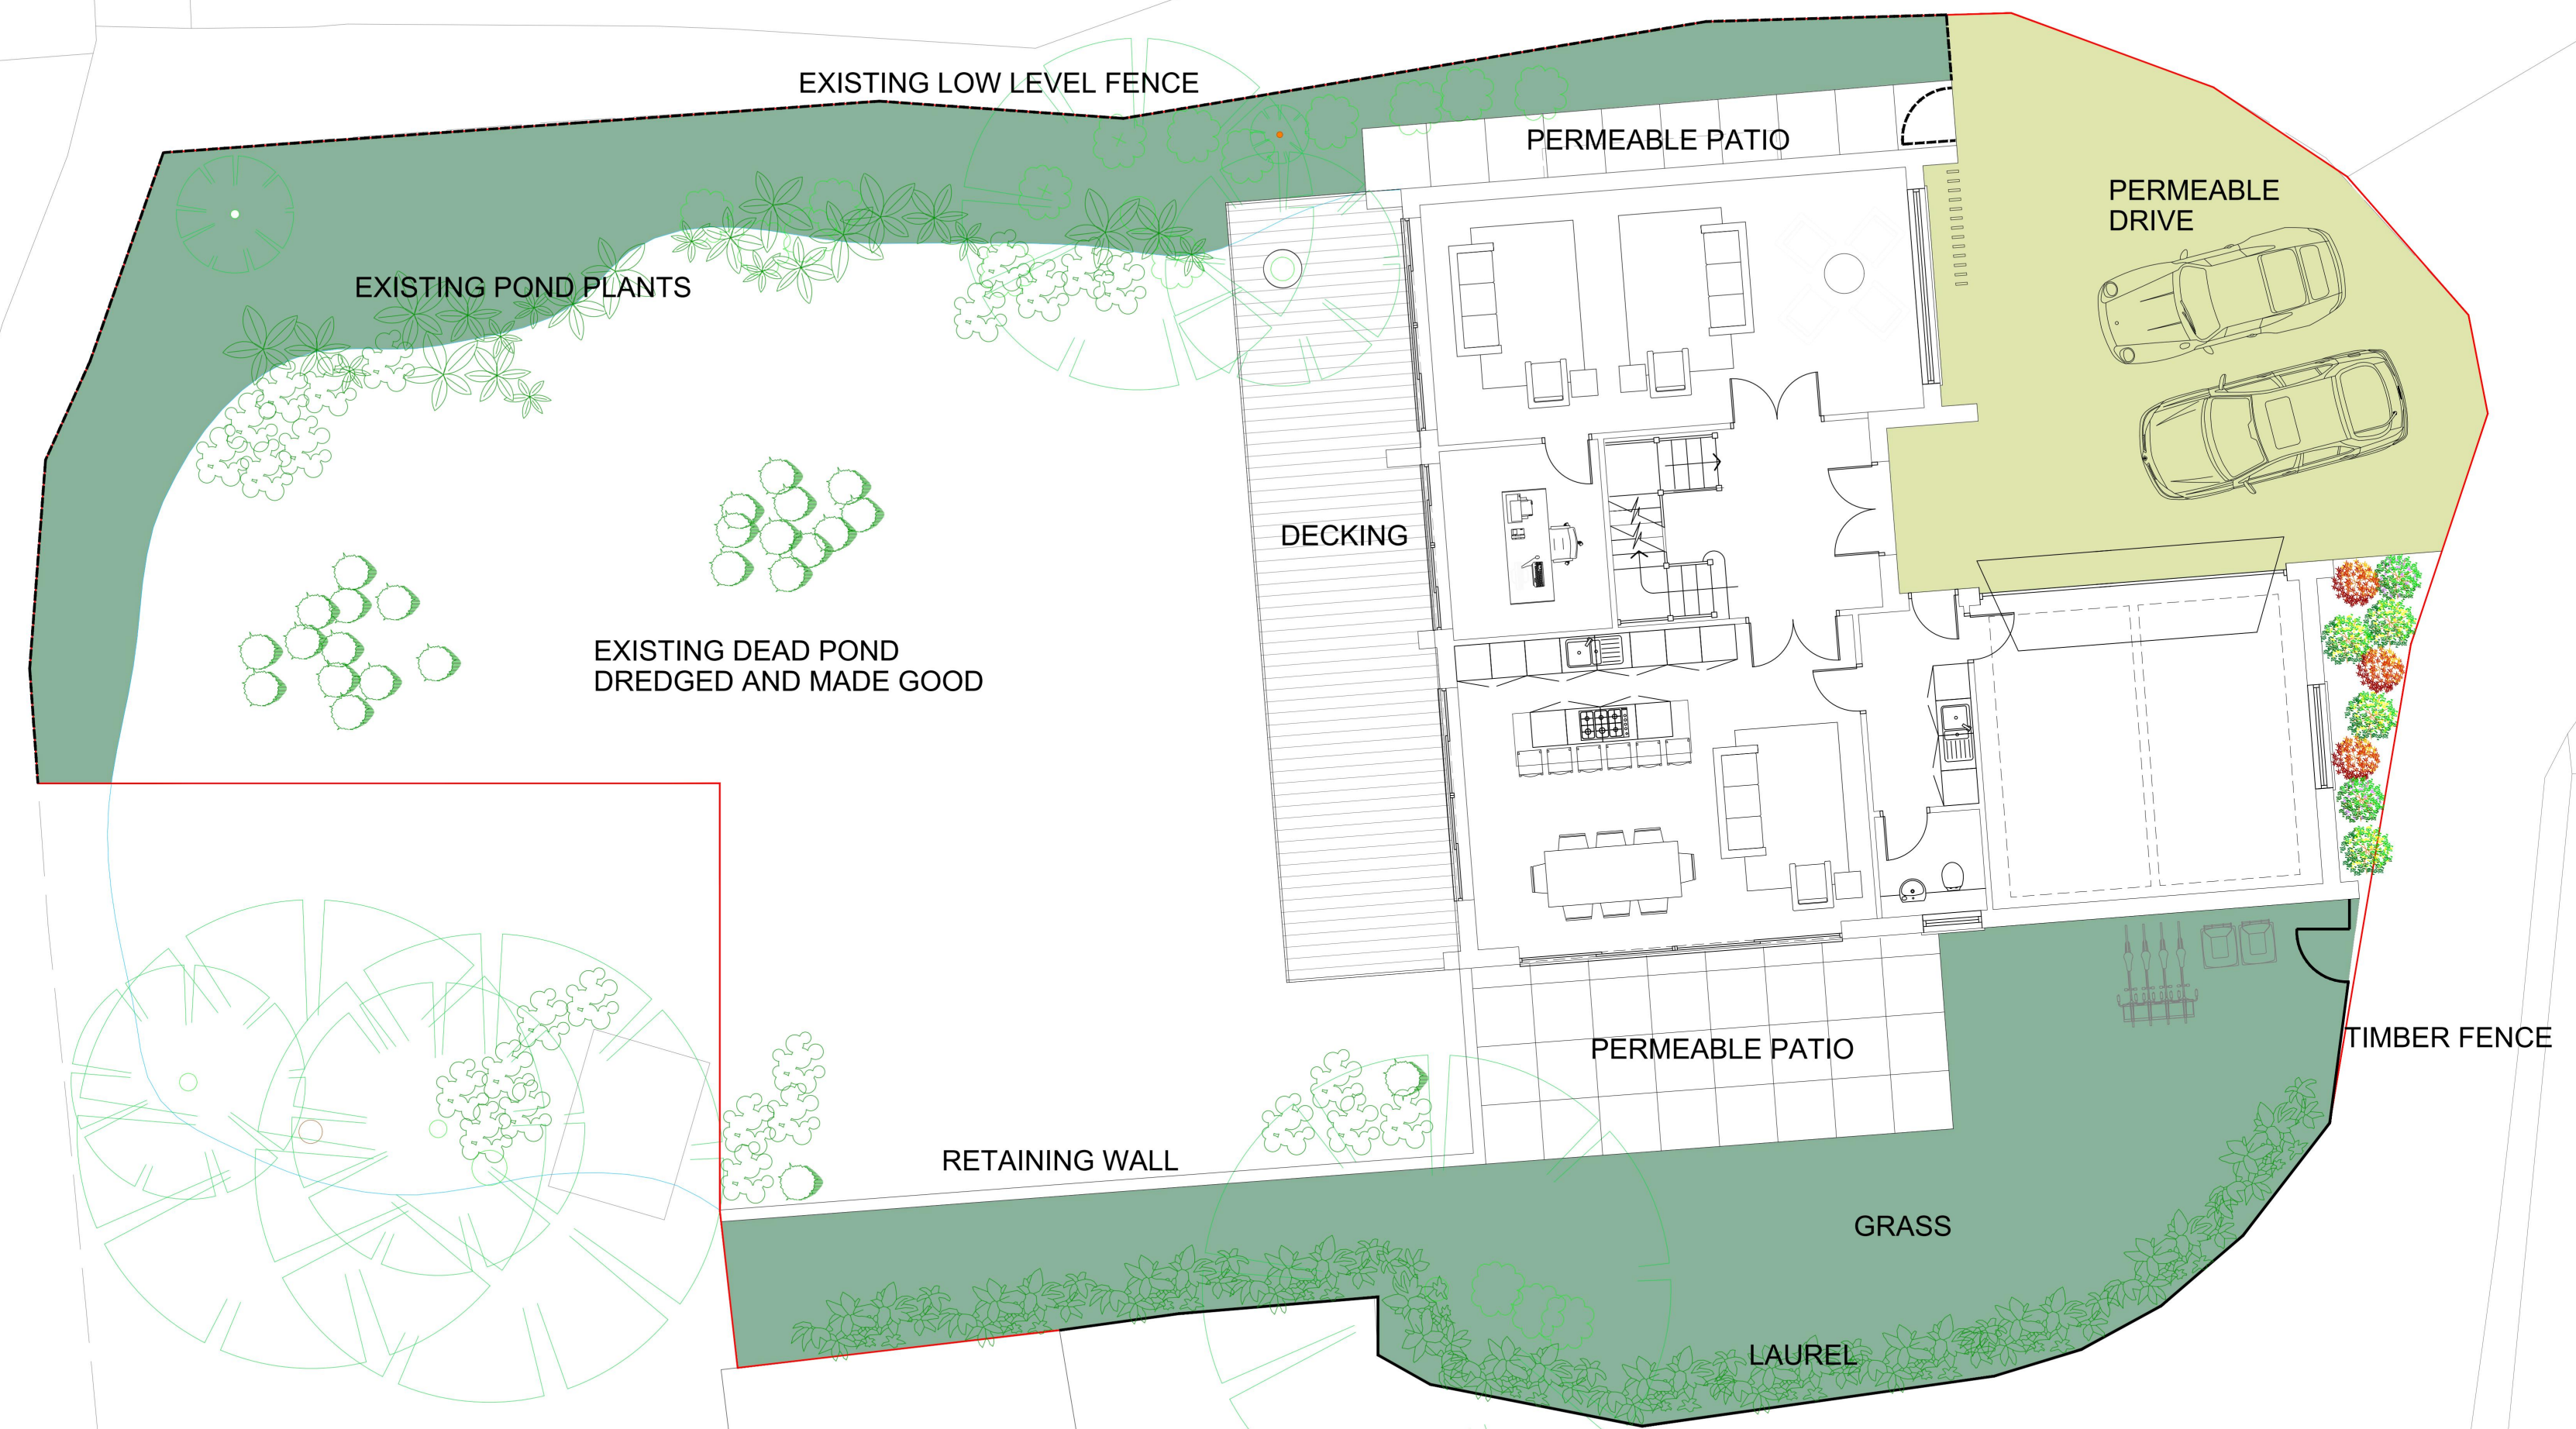







GROUND FLOOR PLAN

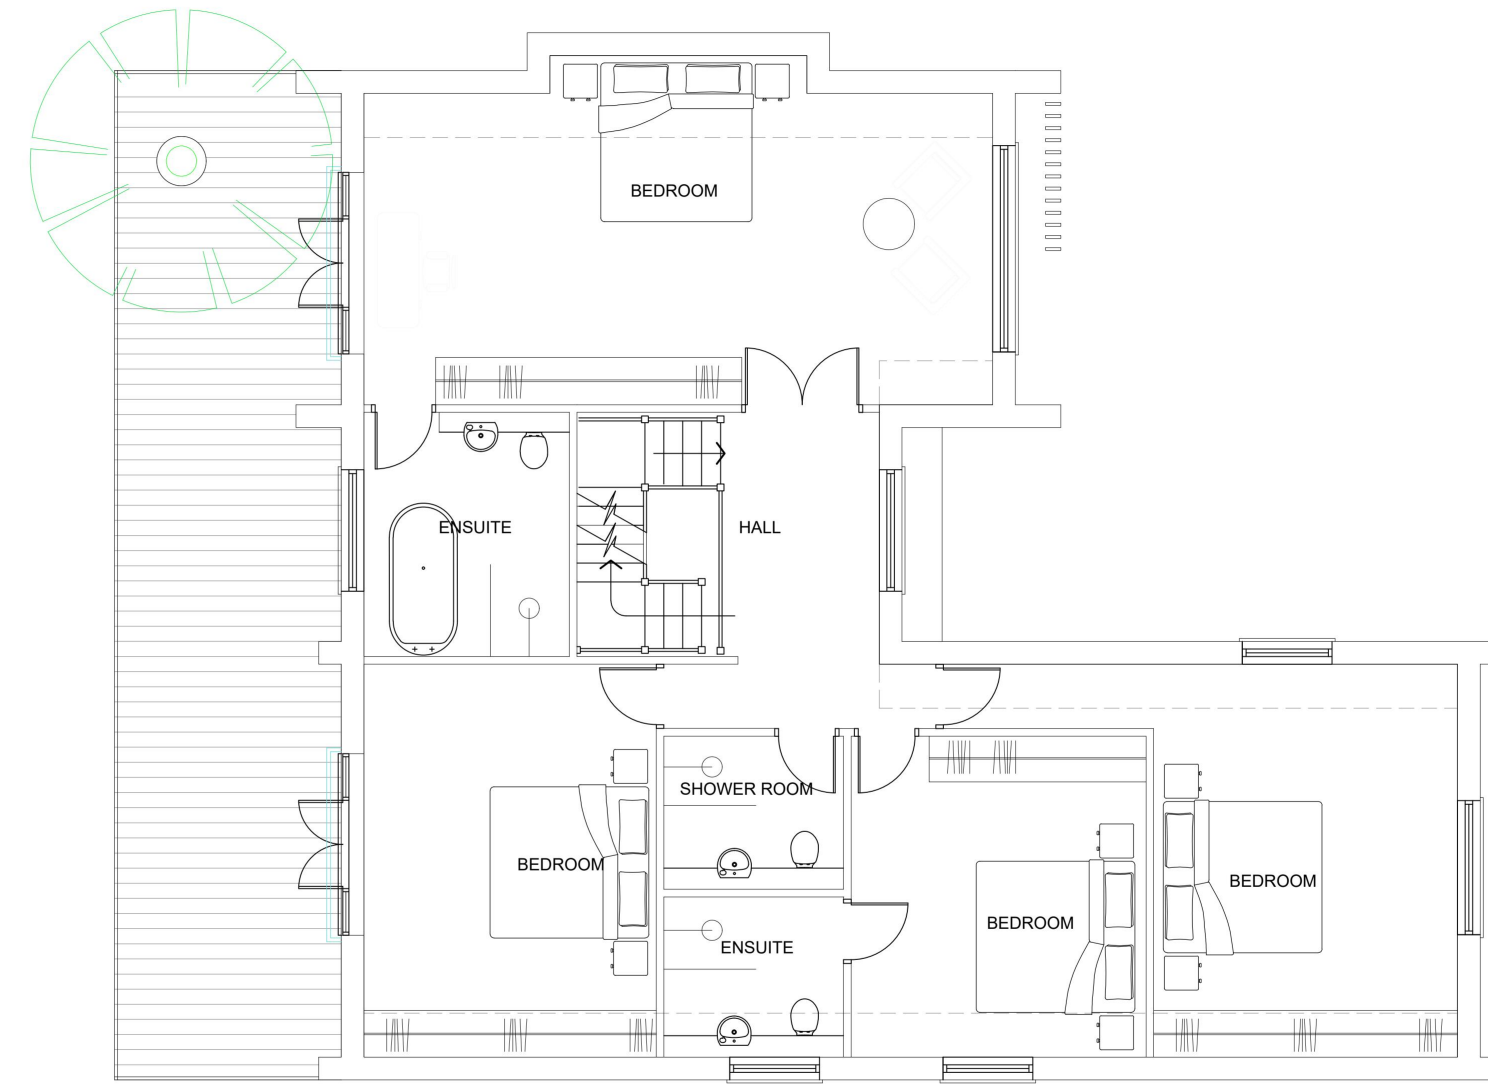

FIRST FLOOR PLAN

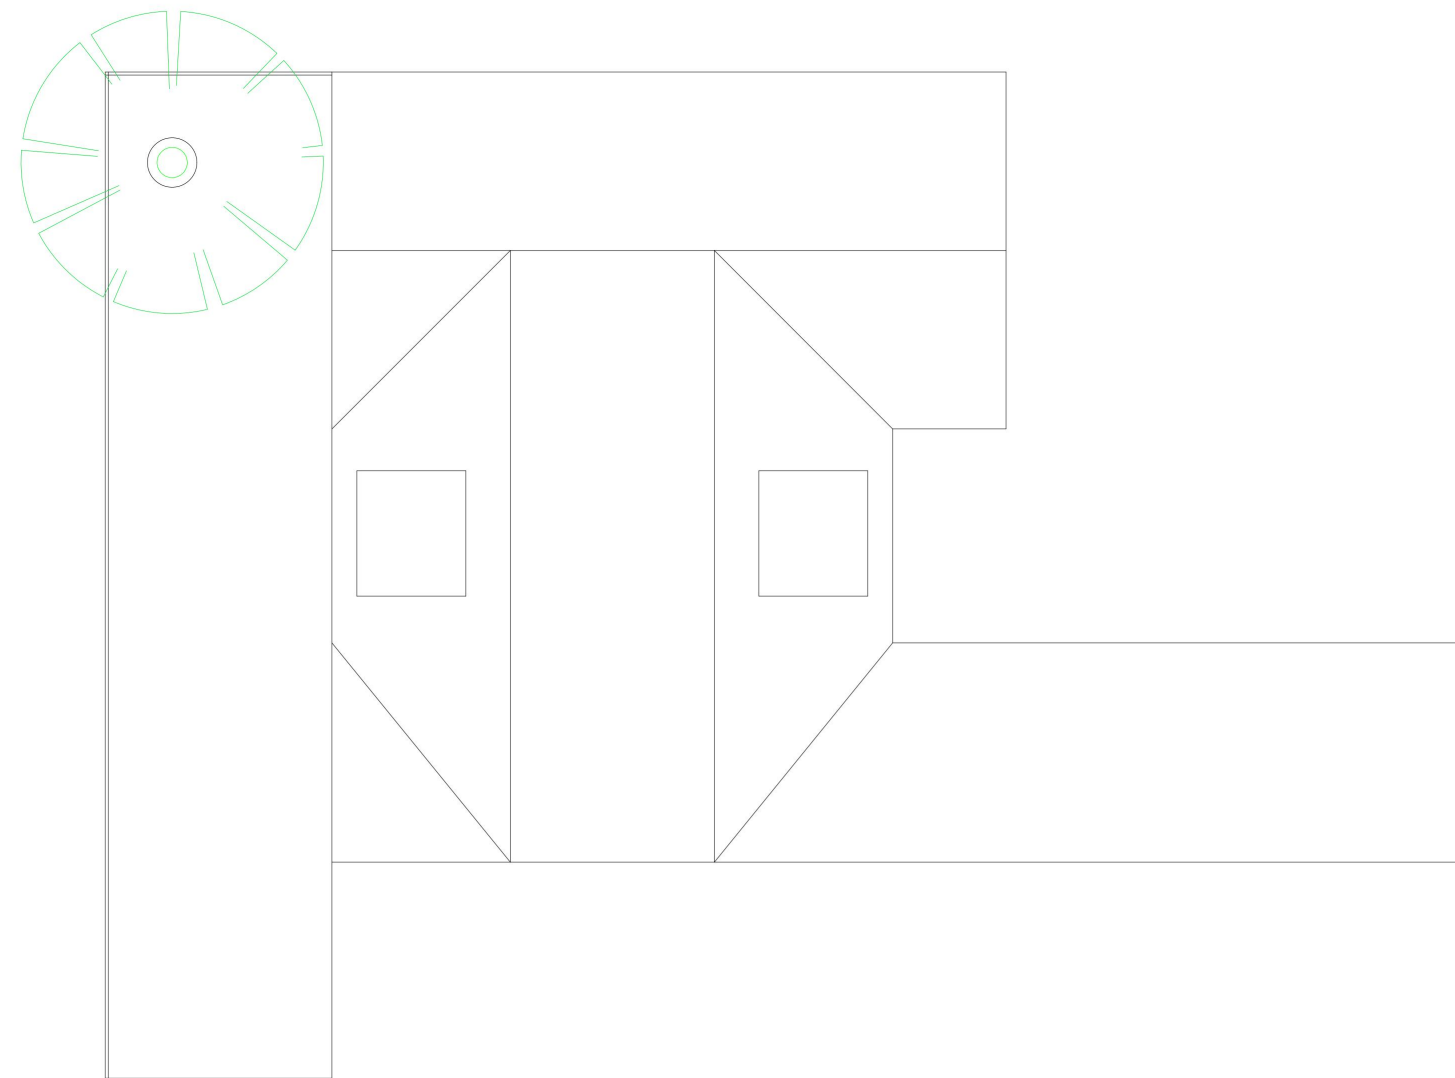

ROOF PLAN

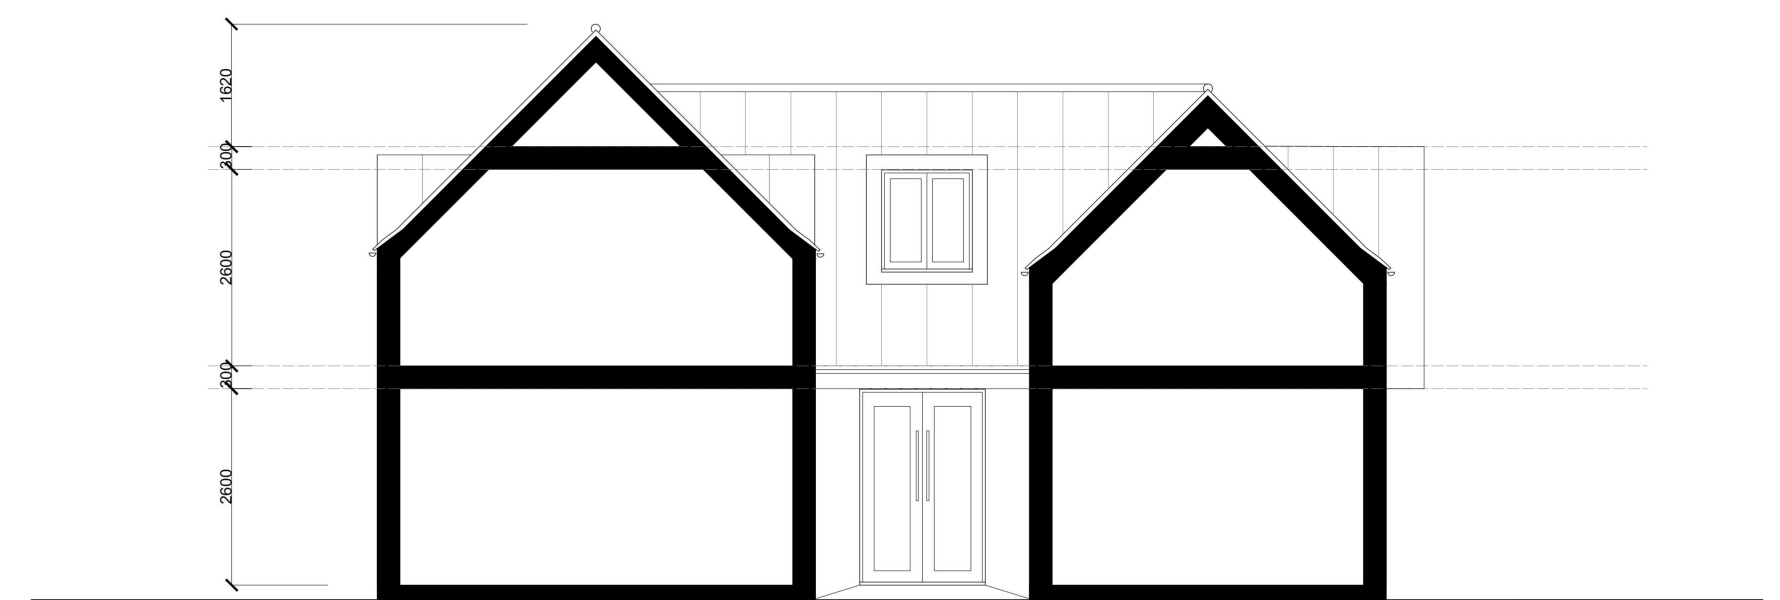

SECTION

