


Rev	Date	Iss. By	App. By	Description
P01	15/05/24	RT	AB	Initial issue for client comment
P02	28/05/24	RT		Draft Planning Issue
P03	31/05/24	RT		Correction to red line boundary

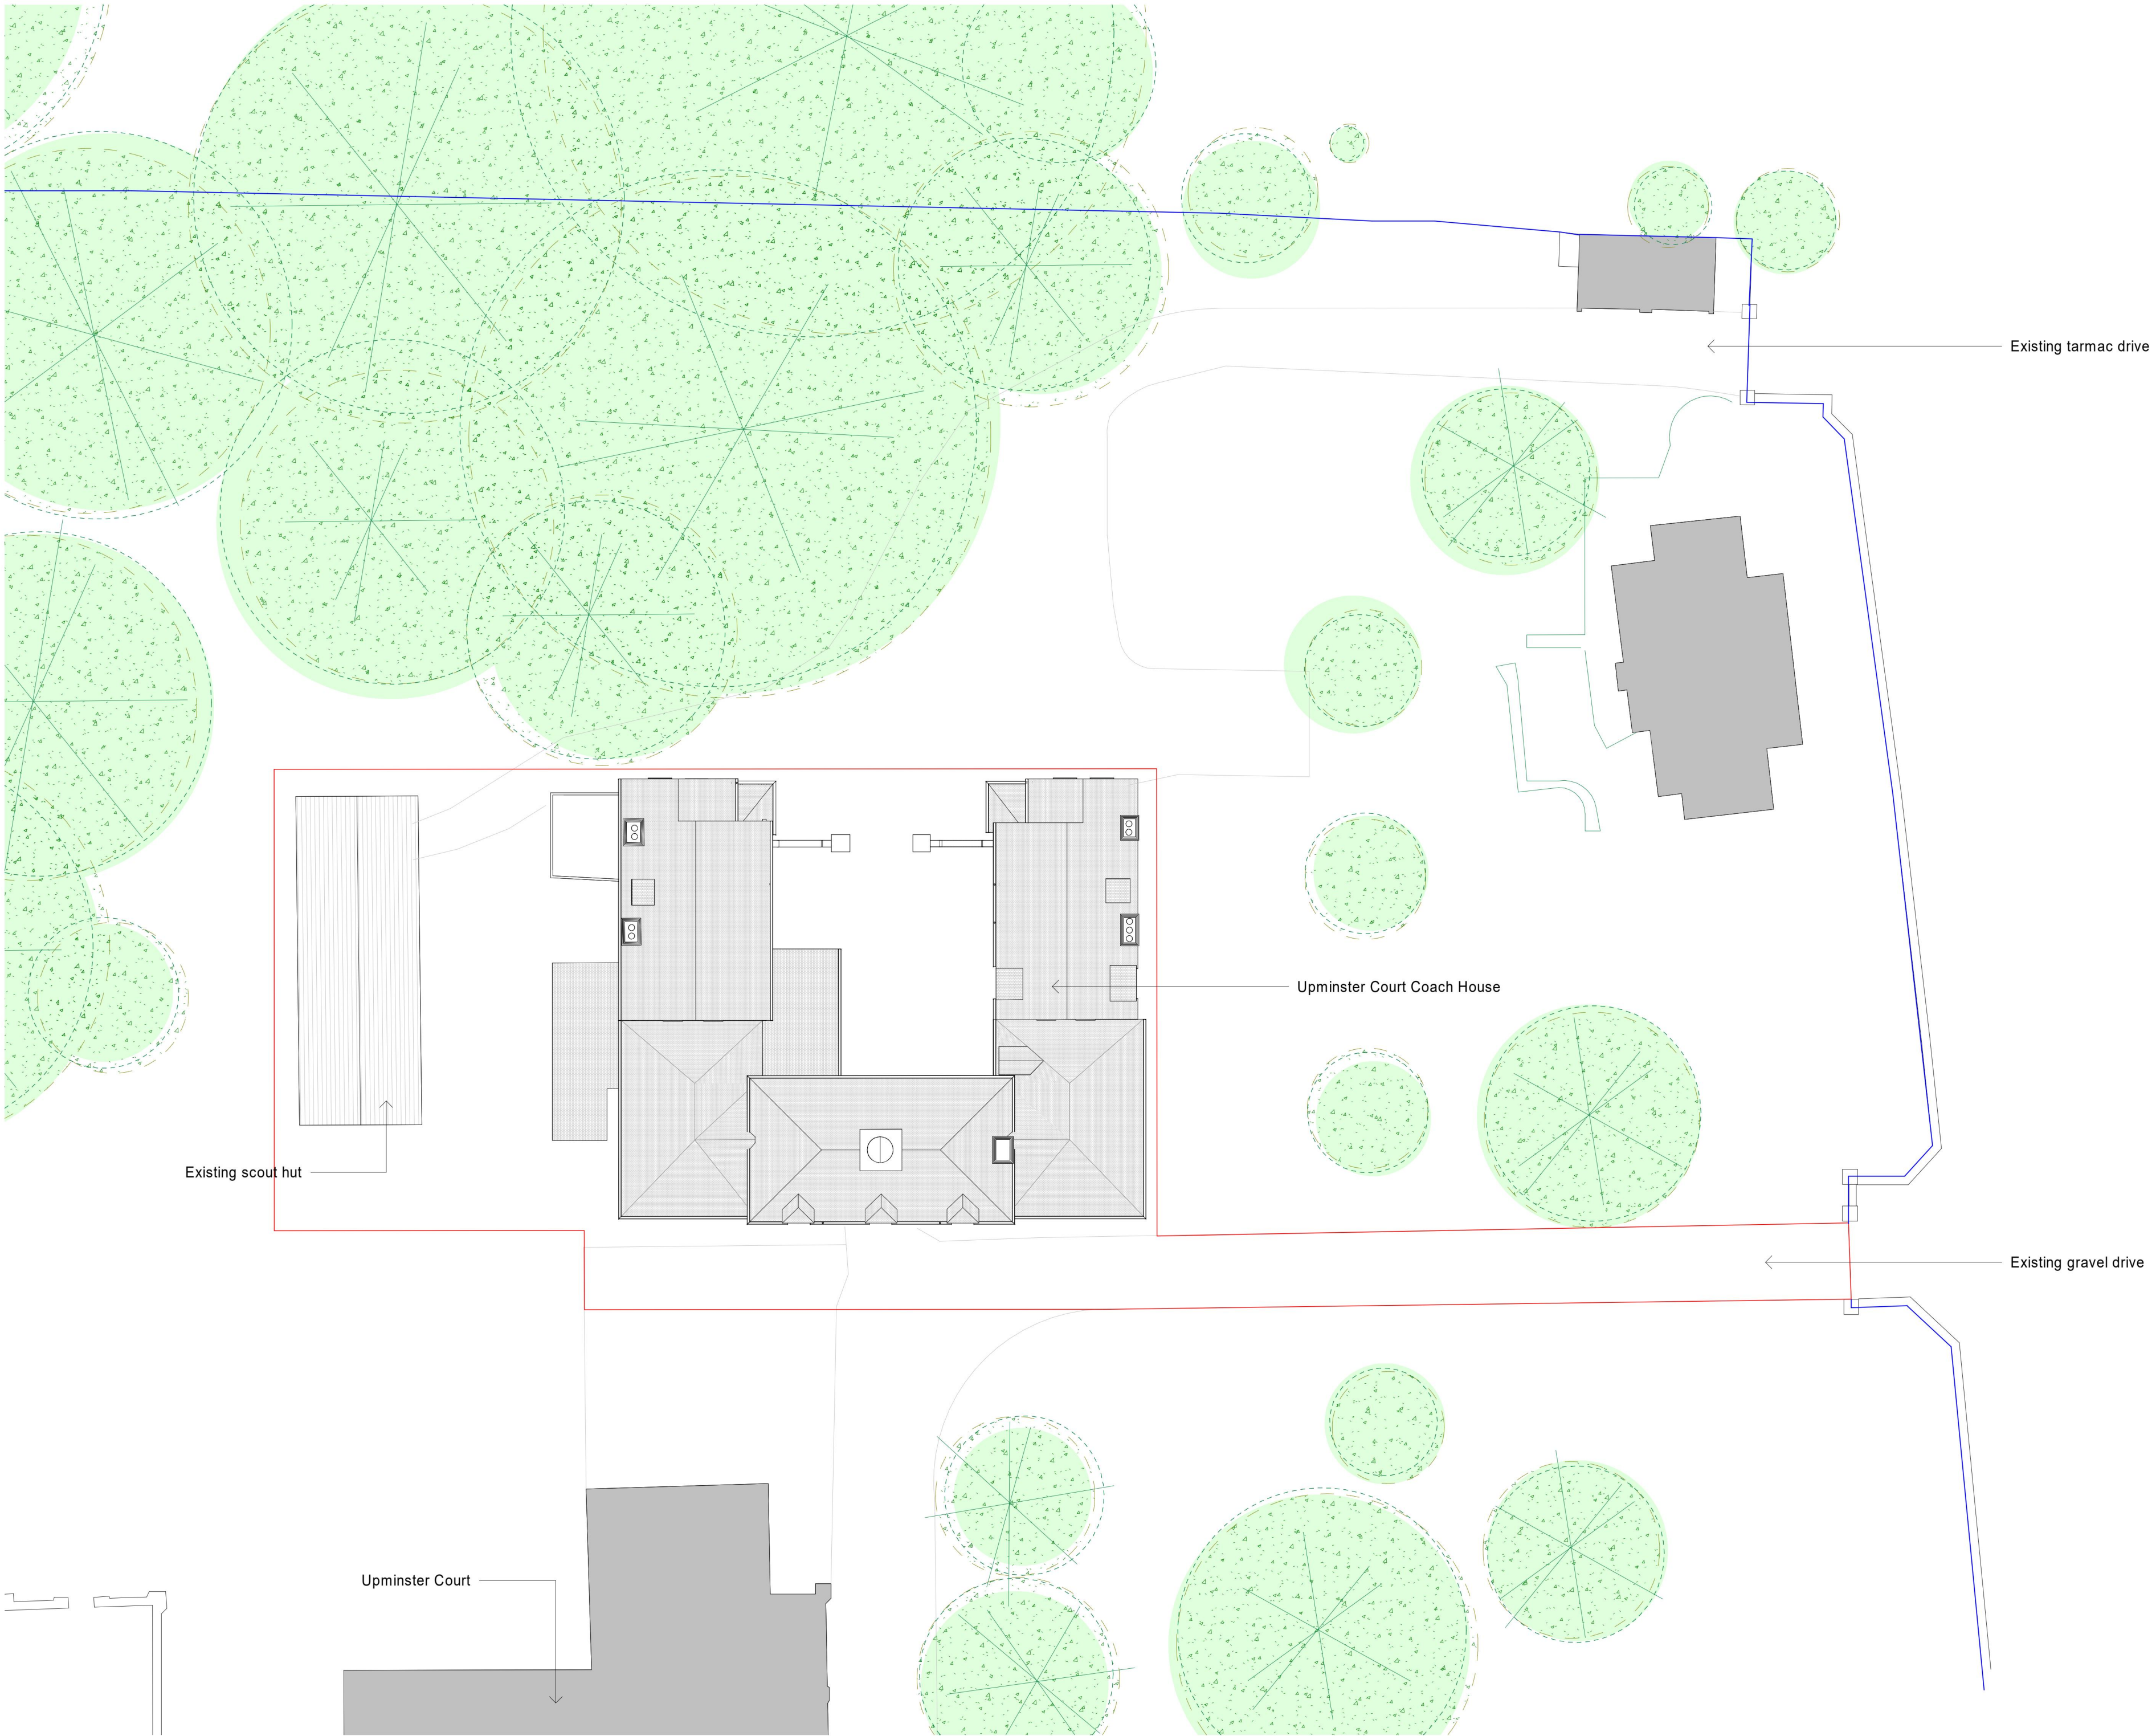

SGP

Architects + Masterplanners

33 Park Place
Leeds
LS1 2RY

t: +44 (0)113 246 7969

www.stephengeorge.co.uk

Upminster Court Coach House
133 Hall Lane
Upminster, RM14 1AL

Drawing Name:
Existing Site Plan

Drawing Stage: RIBA Stage 3

Status: S4 - For Approval

SGP File Ref: 24-015-SGP-XX-ZZ-M3-A-20001

24-015	10/05/24	RT	Leeds	1 : 200 @ A1	P03
SGP Project No	Date	Drawn	Team	Scale	Rev

Drawing Number:

24-015-SGP-XX-00-DR-A- 130002

Project Code	Originator	Volume	Level	Type	Role	Number
--------------	------------	--------	-------	------	------	--------



Do not scale from this drawing for purposes other than the planning application.

Red Line Boundary based on O/S Data and **NOT** confirmed as the Legal Boundary

This drawing, the works and concepts depicted are copyright of Stephen George + Partners LLP and may not be reproduced or made use of, either directly or indirectly without express written consent. All heights, levels, sizes and dimensions to be checked on site before any work is put to hand.


Information shown on this drawing that is produced by others has not been verified by Stephen George + Partners LLP and no liability is accepted for its accuracy.

This document is prepared for the sole use of the documented recipient and Stephen George + Partners LLP accepts no liability for use of this document by parties other than the party for whom it was prepared or for purposes other than those for which it was prepared.

Rev	Date	Iss. By	App. By	Description
P01	15/05/24	RT	AB	Initial issue for client comment
P02	28/05/24	RT		Draft Planning Issue
P03	31/05/24	RT		Correction to red line boundary



2 Proposed Site Section
Scale: 1 : 200

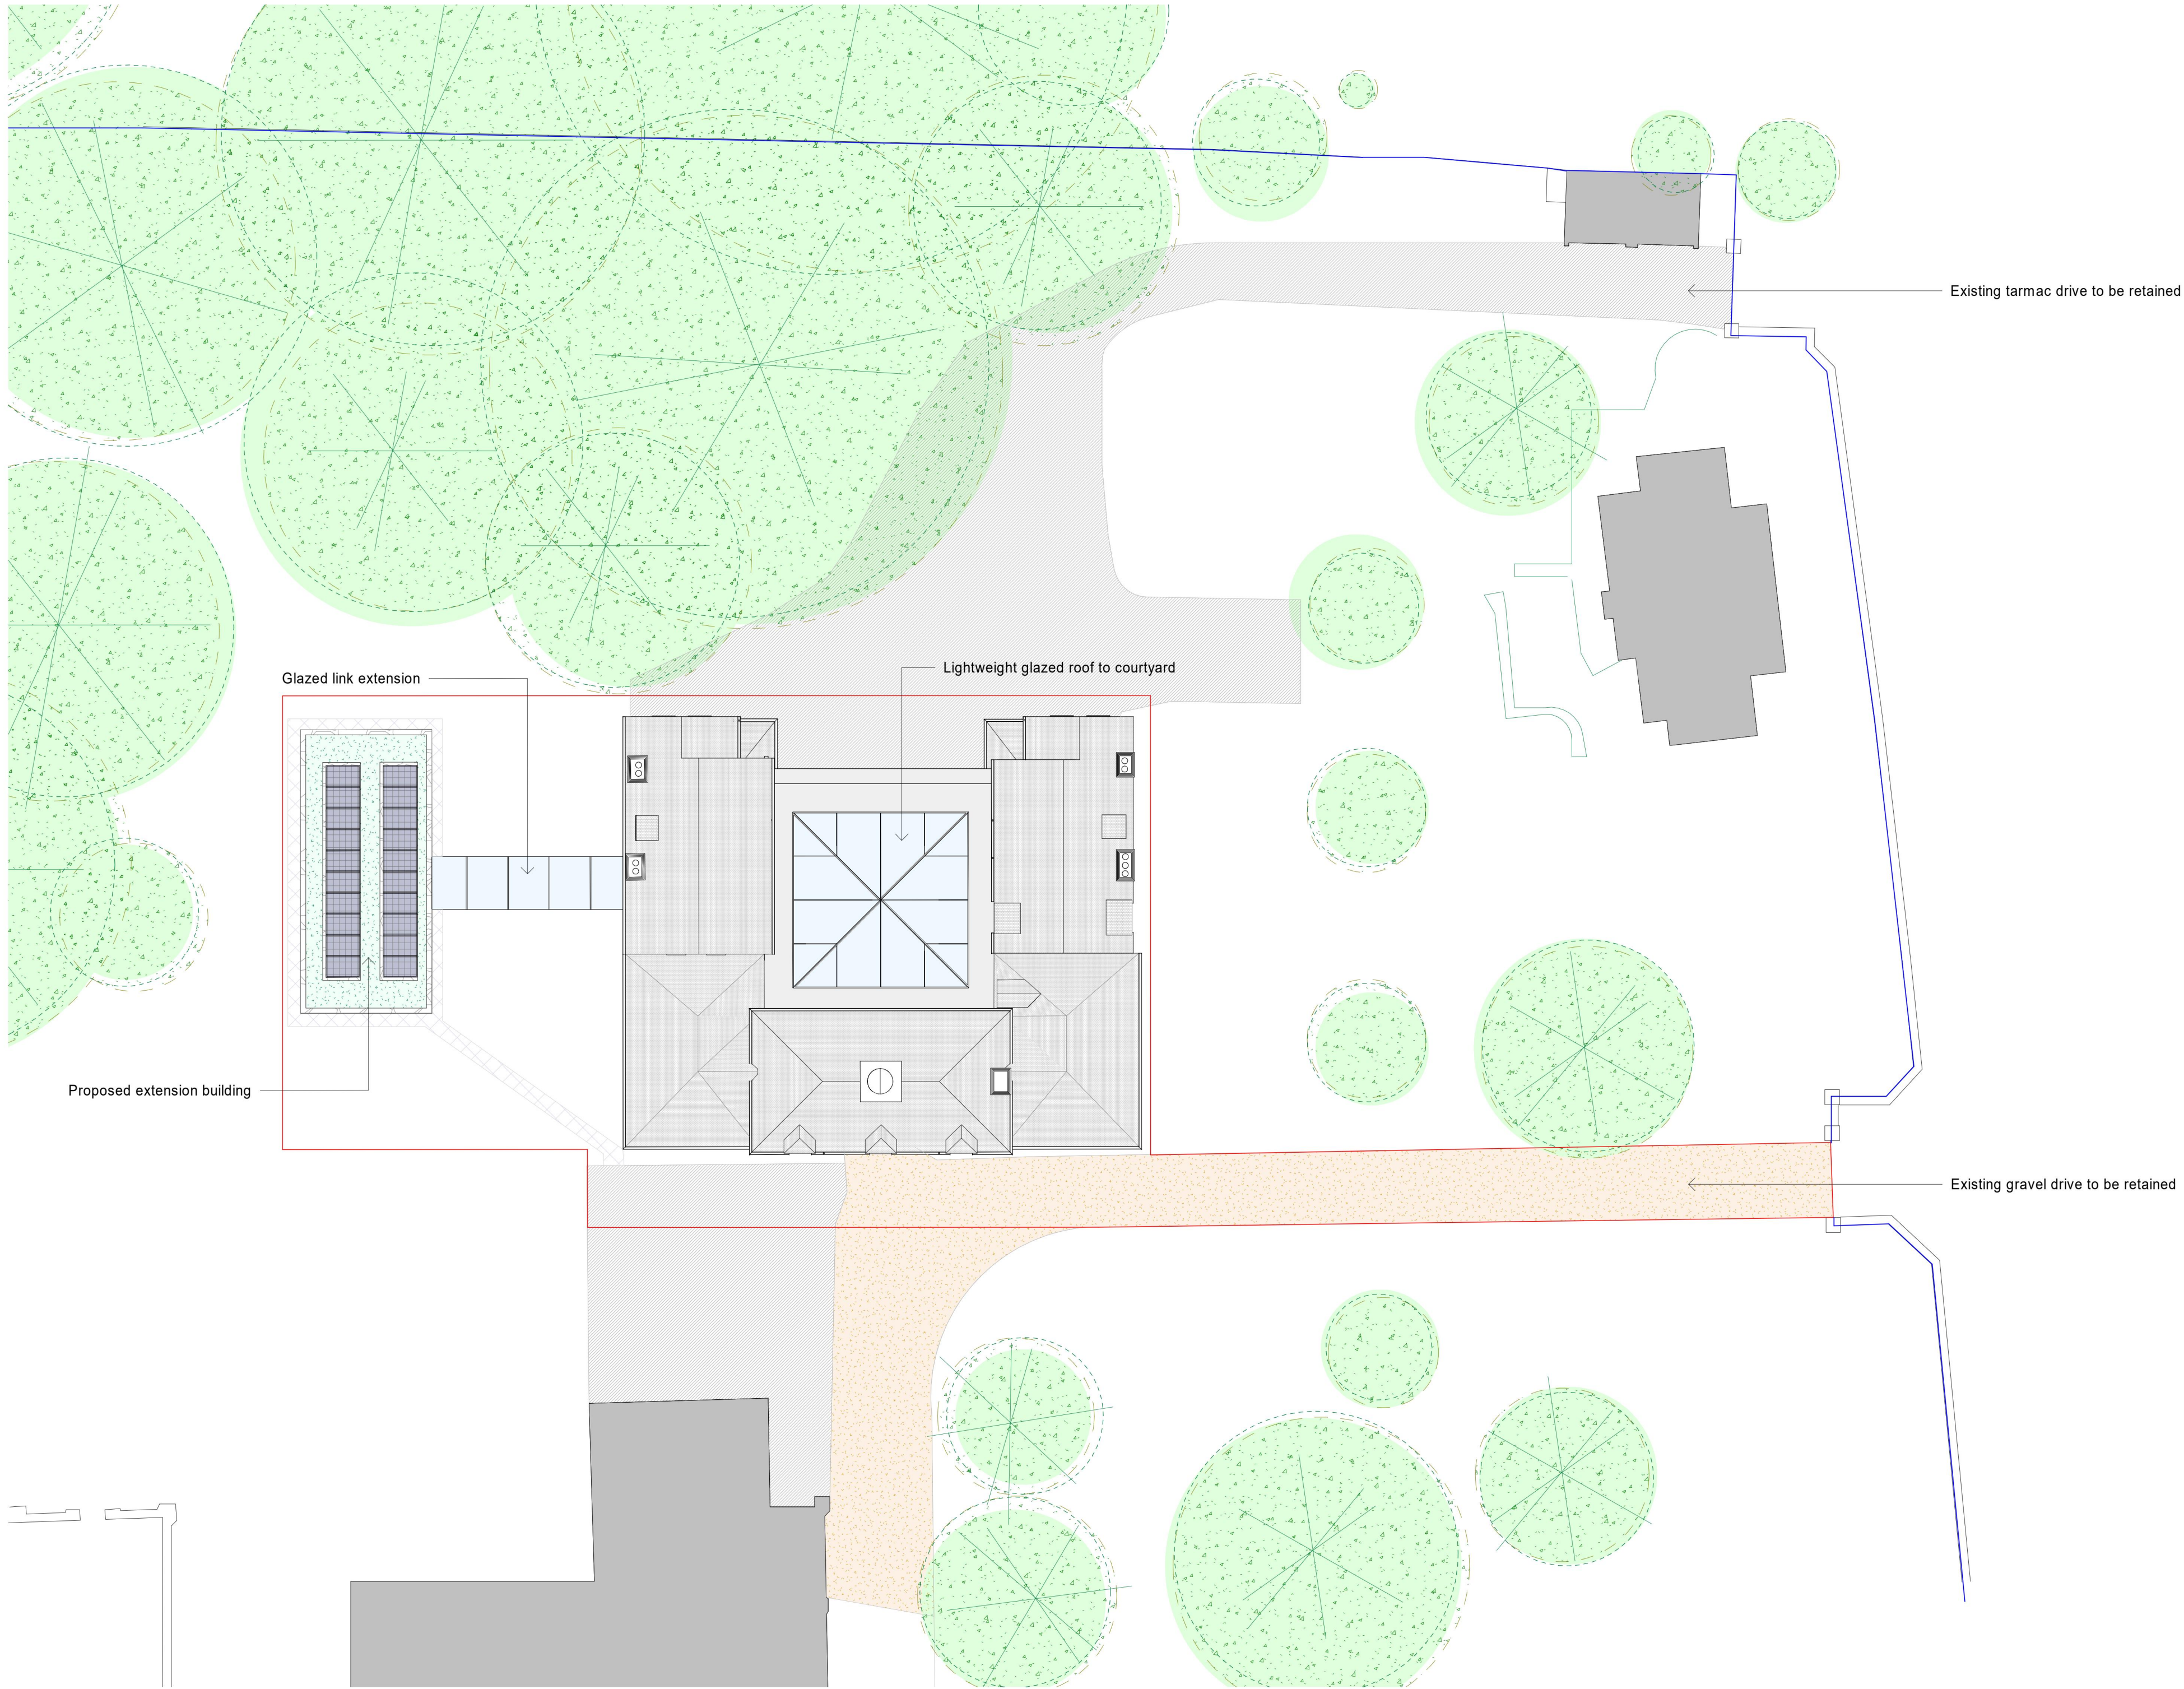

1 Proposed Site Plan
Scale: 1 : 200

Do not scale from this drawing for purposes other than the planning application.

Red Line Boundary based on OIS Data and **NOT** confirmed as the Legal Boundary
This drawing, the works and concepts depicted are copyright of Stephen George + Partners LLP and may not be reproduced or made use of, either directly or indirectly without express written consent. All heights, levels, sizes and dimensions to be checked on site before any work is put to hand.
Information shown on this drawing that is produced by others has not been verified by Stephen George + Partners LLP and no liability is accepted for its accuracy.
This document is prepared for the sole use of the documented recipient and Stephen George + Partners LLP accepts no liability for use of this document by parties other than the party for whom it was prepared or for purposes other than those for which it was prepared.

SGP

Architects + Masterplanners

33 Park Place
Leeds
LS1 2RY

t: +44 (0)113 246 7969

www.stephengeorge.co.uk

Upminster Court Coach House
133 Hall Lane
Upminster, RM14 1AL

Drawing Name:
Proposed Site Plan

Drawing Stage: **RIBA Stage 3**

Status: **S4 - For Approval**

SGP File Ref: 24-015-SGP-XX-ZZ-M3-A-20001


24-015	05/10/24	Author	Leeds	1 : 200 @ A1	P03
SGP Project No.	Date	Drawn	Team	Scale	Rev

Drawing Number:


24-015-SGP-XX-00-DR-A- 131001

Project Code	Originator	Volume	Level	Type	Role	Number
--------------	------------	--------	-------	------	------	--------



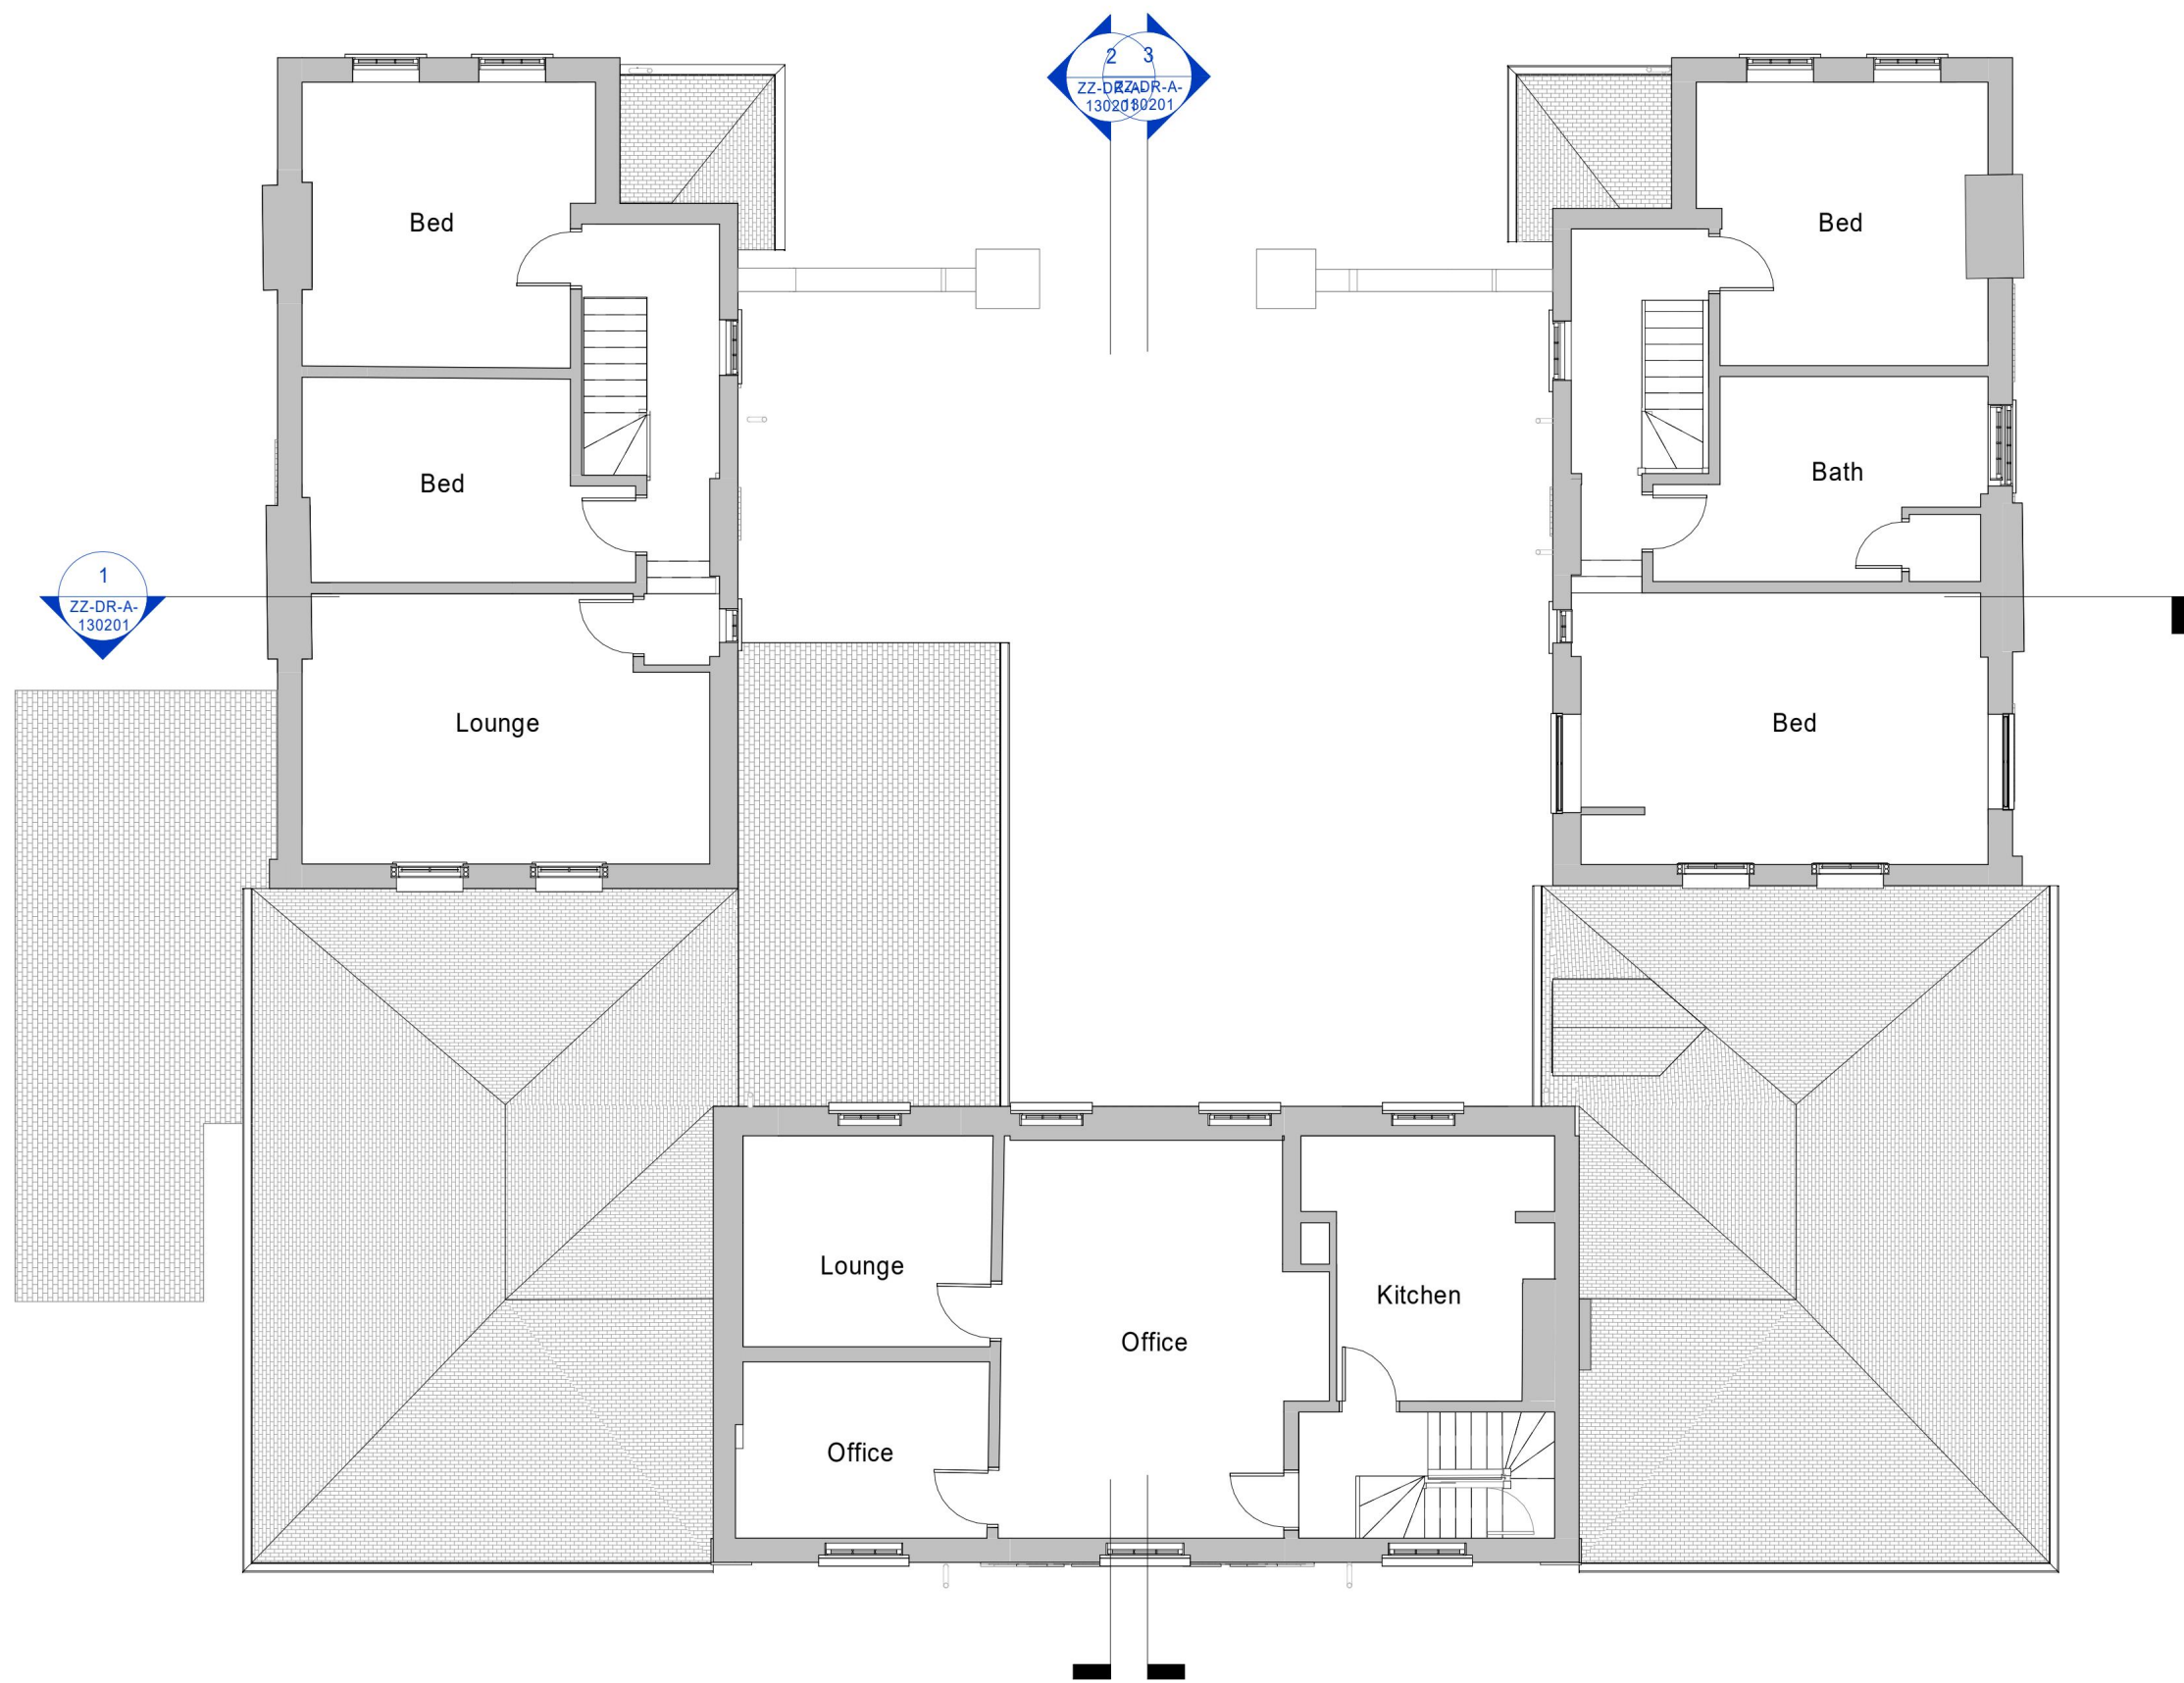

1 Existing First Floor Plan
Scale: 1 : 100

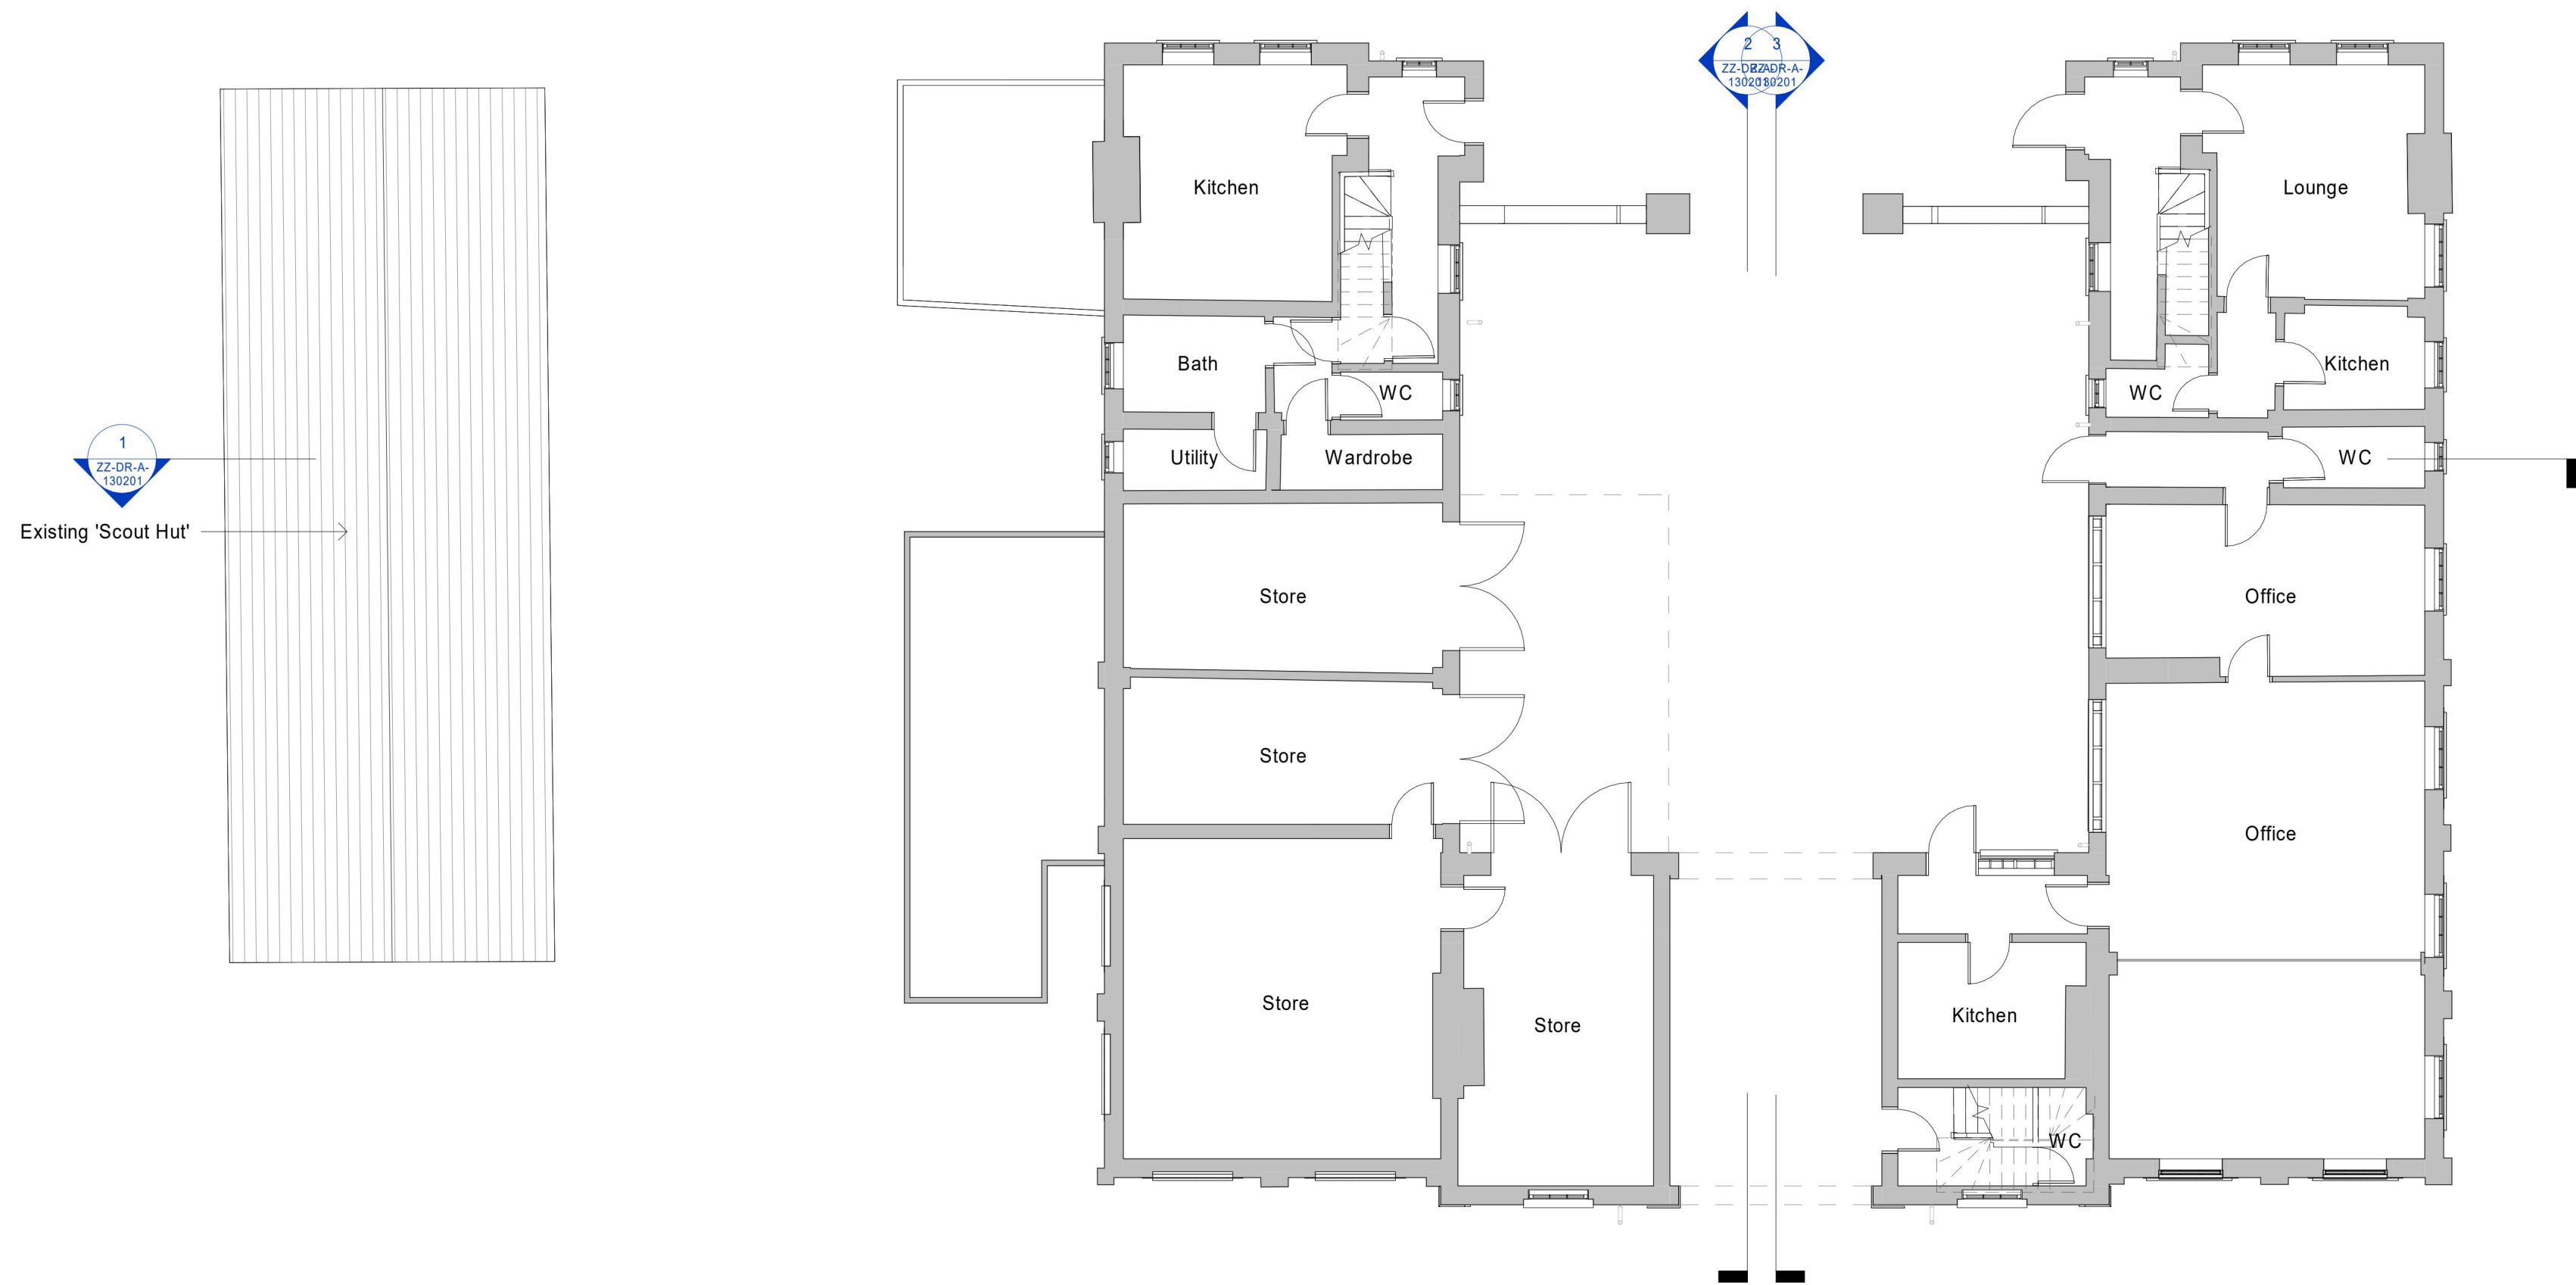

2 Existing Ground Floor Plan
Scale: 1 : 100

SGP
Architects + Masterplanners

33 Park Place
Leeds
LS1 2RY

t: +44 (0)113 246 7969

www.stephengeorge.co.uk

Upminster Court Coach House
133 Hall Lane
Upminster, RM14 1AL

Drawing Name:
Existing Floor Plans

Drawing Stage: RIBA Stage 3


Status: S4 - For Approval

SGP File Ref: 24-015-SGP-XX-ZZ-M3-A-20001

SGP Project No	Date	Drawn	Team	Scale	Rev
24-015	10/05/24	RT	Leeds	1:100 @ A1	P02

Drawing Number:

24-015-SGP-XX-ZZ-DR-A- 130101
Project Code Originator Volume Level Type Role Number

 



1 Existing Section 1
Scale: 1 : 100



2 Existing Section 2
Scale: 1 : 100



3 Existing Section 3
Scale: 1 : 100

SGP

Architects + Masterplanners

33 Park Place
Leeds
LS1 2RY

t: +44 (0)113 246 7969

www.stephengeorge.co.uk

Upminster Court Coach House
133 Hall Lane
Upminster, RM14 1AL

Drawing Name:
Existing Sections

Drawing Stage: RIBA Stage 3

Status: S4 - For Approval

SGP File Ref: 24-015-SGP-XX-ZZ-M3-A-20001

24-015	13/05/24	RT	Leeds	1:100 @ A1	P02
SGP Project No.	Date	Drawn	Team	Scale	Rev

Drawing Number:

24-015-SGP-XX-ZZ-DR-A- 130201

Project Code	Originator	Volume	Level	Type	Role	Number
--------------	------------	--------	-------	------	------	--------


Do not scale from this drawing for purposes other than the planning application.

Red Line Boundary based on O/S Data and **NOT** confirmed as the Legal Boundary

This drawing, the works and concepts depicted are copyright of Stephen George + Partners LLP and may not be reproduced or made use of, either directly or indirectly without express written consent. All heights, levels, sizes and dimensions to be checked on site before any work is put to hand.

Information shown on this drawing that is produced by others has not been verified by Stephen George + Partners LLP and no liability is accepted for its accuracy.

This document is prepared for the sole use of the documented recipient and Stephen George + Partners LLP accepts no liability for use of this document by parties other than the party for whom it was prepared or for purposes other than those for which it was prepared.

 



1 Existing South Elevation
Scale: 1 : 100



2 Existing North Elevation
Scale: 1 : 100



3 Existing East Elevation
Scale: 1 : 100



4 Existing West Elevation
Scale: 1 : 100

SCALE 1:100
1m 5m 10m

SGP

Architects + Masterplanners

33 Park Place
Leeds
LS1 2RY

t: +44 (0)113 246 7969

www.stephengeorge.co.uk

Upminster Court Coach House
133 Hall Lane
Upminster, RM14 1AL

Drawing Name:
Existing Elevations

Drawing Stage: RIBA Stage 3

Status: S4 - For Approval

SGP File Ref: 24-015-SGP-XX-ZZ-M3-A-20001

24-015	10/05/24	RT	Leeds	1:100 @ A1	P02
SGP Project No.	Date	Drawn	Team	Scale	Rev

Drawing Number: 24-015-SGP-XX-ZZ-DR-A- 130301

Project Code	Originator	Volume	Level	Type	Role	Number
--------------	------------	--------	-------	------	------	--------

Do not scale from this drawing for purposes other than the planning application.

Red Line Boundary based on O/S Data and **NOT** confirmed as the Legal Boundary

This drawing, the works and concepts depicted are copyright of Stephen George + Partners LLP and may not be reproduced or made use of, either directly or indirectly without express written consent. All heights, levels, sizes and dimensions to be checked on site before any work is put to hand.

Information shown on this drawing that is produced by others has not been verified by Stephen George + Partners LLP and no liability is accepted for its accuracy.

This document is prepared for the sole use of the documented recipient and Stephen George + Partners LLP accepts no liability for use of this document by parties other than the party for whom it was prepared or for purposes other than those for which it was prepared.



1 Proposed Section 1
Scale: 1 : 100



2 Proposed Section 2
Scale: 1 : 100



3 Proposed Section 3
Scale: 1 : 100

SGP

Architects + Masterplanners

33 Park Place
Leeds
LS1 2RY

t: +44 (0)113 246 7969

www.stephengeorge.co.uk

Upminster Court Coach House
133 Hall Lane
Upminster, RM14 1AL

Drawing Name:
Proposed Sections

Drawing Stage: RIBA Stage 3

Status: S4 - For Approval

SGP File Ref: 24-015-SGP-XX-ZZ-M3-A-20001

SGP Project No.	Date	Drawn	Team	Scale	Rev
24-015	13/05/24	RT	Leeds	1:100 @ A1	P02

Drawing Number: 24-015-SGP-XX-ZZ-DR-A- 131201

Project Code	Originator	Volume	Level	Type	Role	Number

SCALE 1:100
1m 5m 10m

Do not scale from this drawing for purposes other than the planning application.

Red Line Boundary based on O/S Data and NOT confirmed as the Legal Boundary


This drawing, the works and concepts depicted are copyright of Stephen George + Partners LLP and may not be reproduced or made use of, either directly or indirectly without express written consent. All heights, levels, sizes and dimensions to be checked on site before any work is put to hand.

Information shown on this drawing that is produced by others has not been verified by Stephen George + Partners LLP and no liability is accepted for its accuracy.

This document is prepared for the sole use of the documented recipient and Stephen George + Partners LLP accepts no liability for use of this document by parties other than the party for whom it was prepared or for purposes other than those for which it was prepared.



1 Proposed South Elevation
Scale: 1 : 100

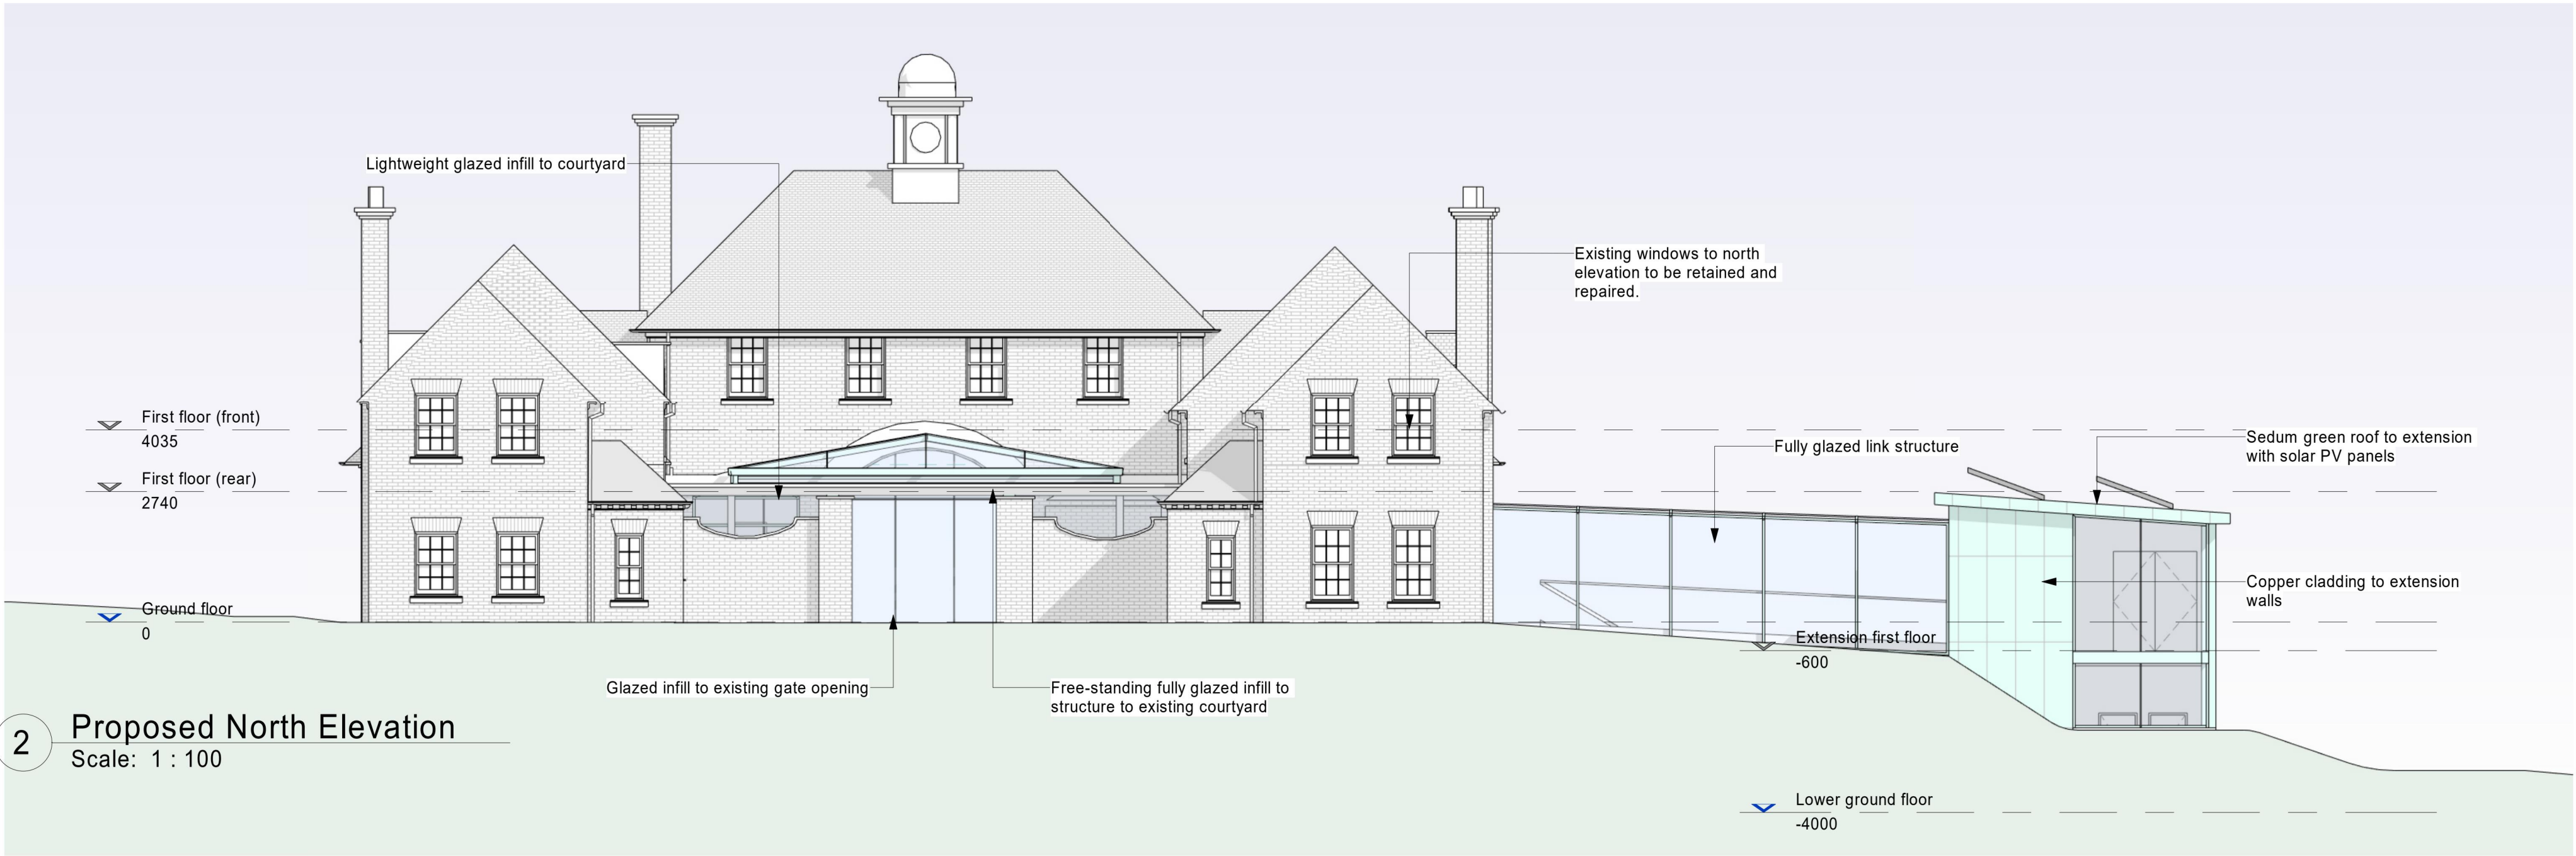

2 Proposed North Elevation
Scale: 1 : 100



3 Proposed East Elevation
Scale: 1 : 100



4 Proposed West Elevation
Scale: 1 : 100

SGP

Architects + Masterplanners

33 Park Place
Leeds
LS1 2RY

t: +44 (0)113 246 7969

www.stephengeorge.co.uk

Upminster Court Coach House
133 Hall Lane
Upminster, RM14 1AL

Drawing Name:
Proposed Elevations

Drawing Stage: RIBA Stage 3

Status: S4 - For Approval

SGP File Ref: 24-015-SGP-XX-ZZ-M3-A-20001

24-015	05/10/24	Author	Leeds	1:100 @ A1	P03
SGP Project No.	Date	Drawn	Team	Scale	Rev

Drawing Number:

24-015-SGP-XX-ZZ-DR-A- 131301

Project Code	Originator	Volume	Level	Type	Role	Number
--------------	------------	--------	-------	------	------	--------