



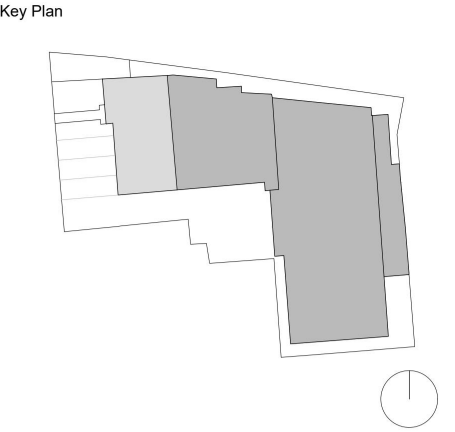

Copyright © Kruszeński Leetch Architects
Do not scale from this drawing
Report all errors, discrepancies and omissions to the Architect
All dimensions must be checked on site prior to construction

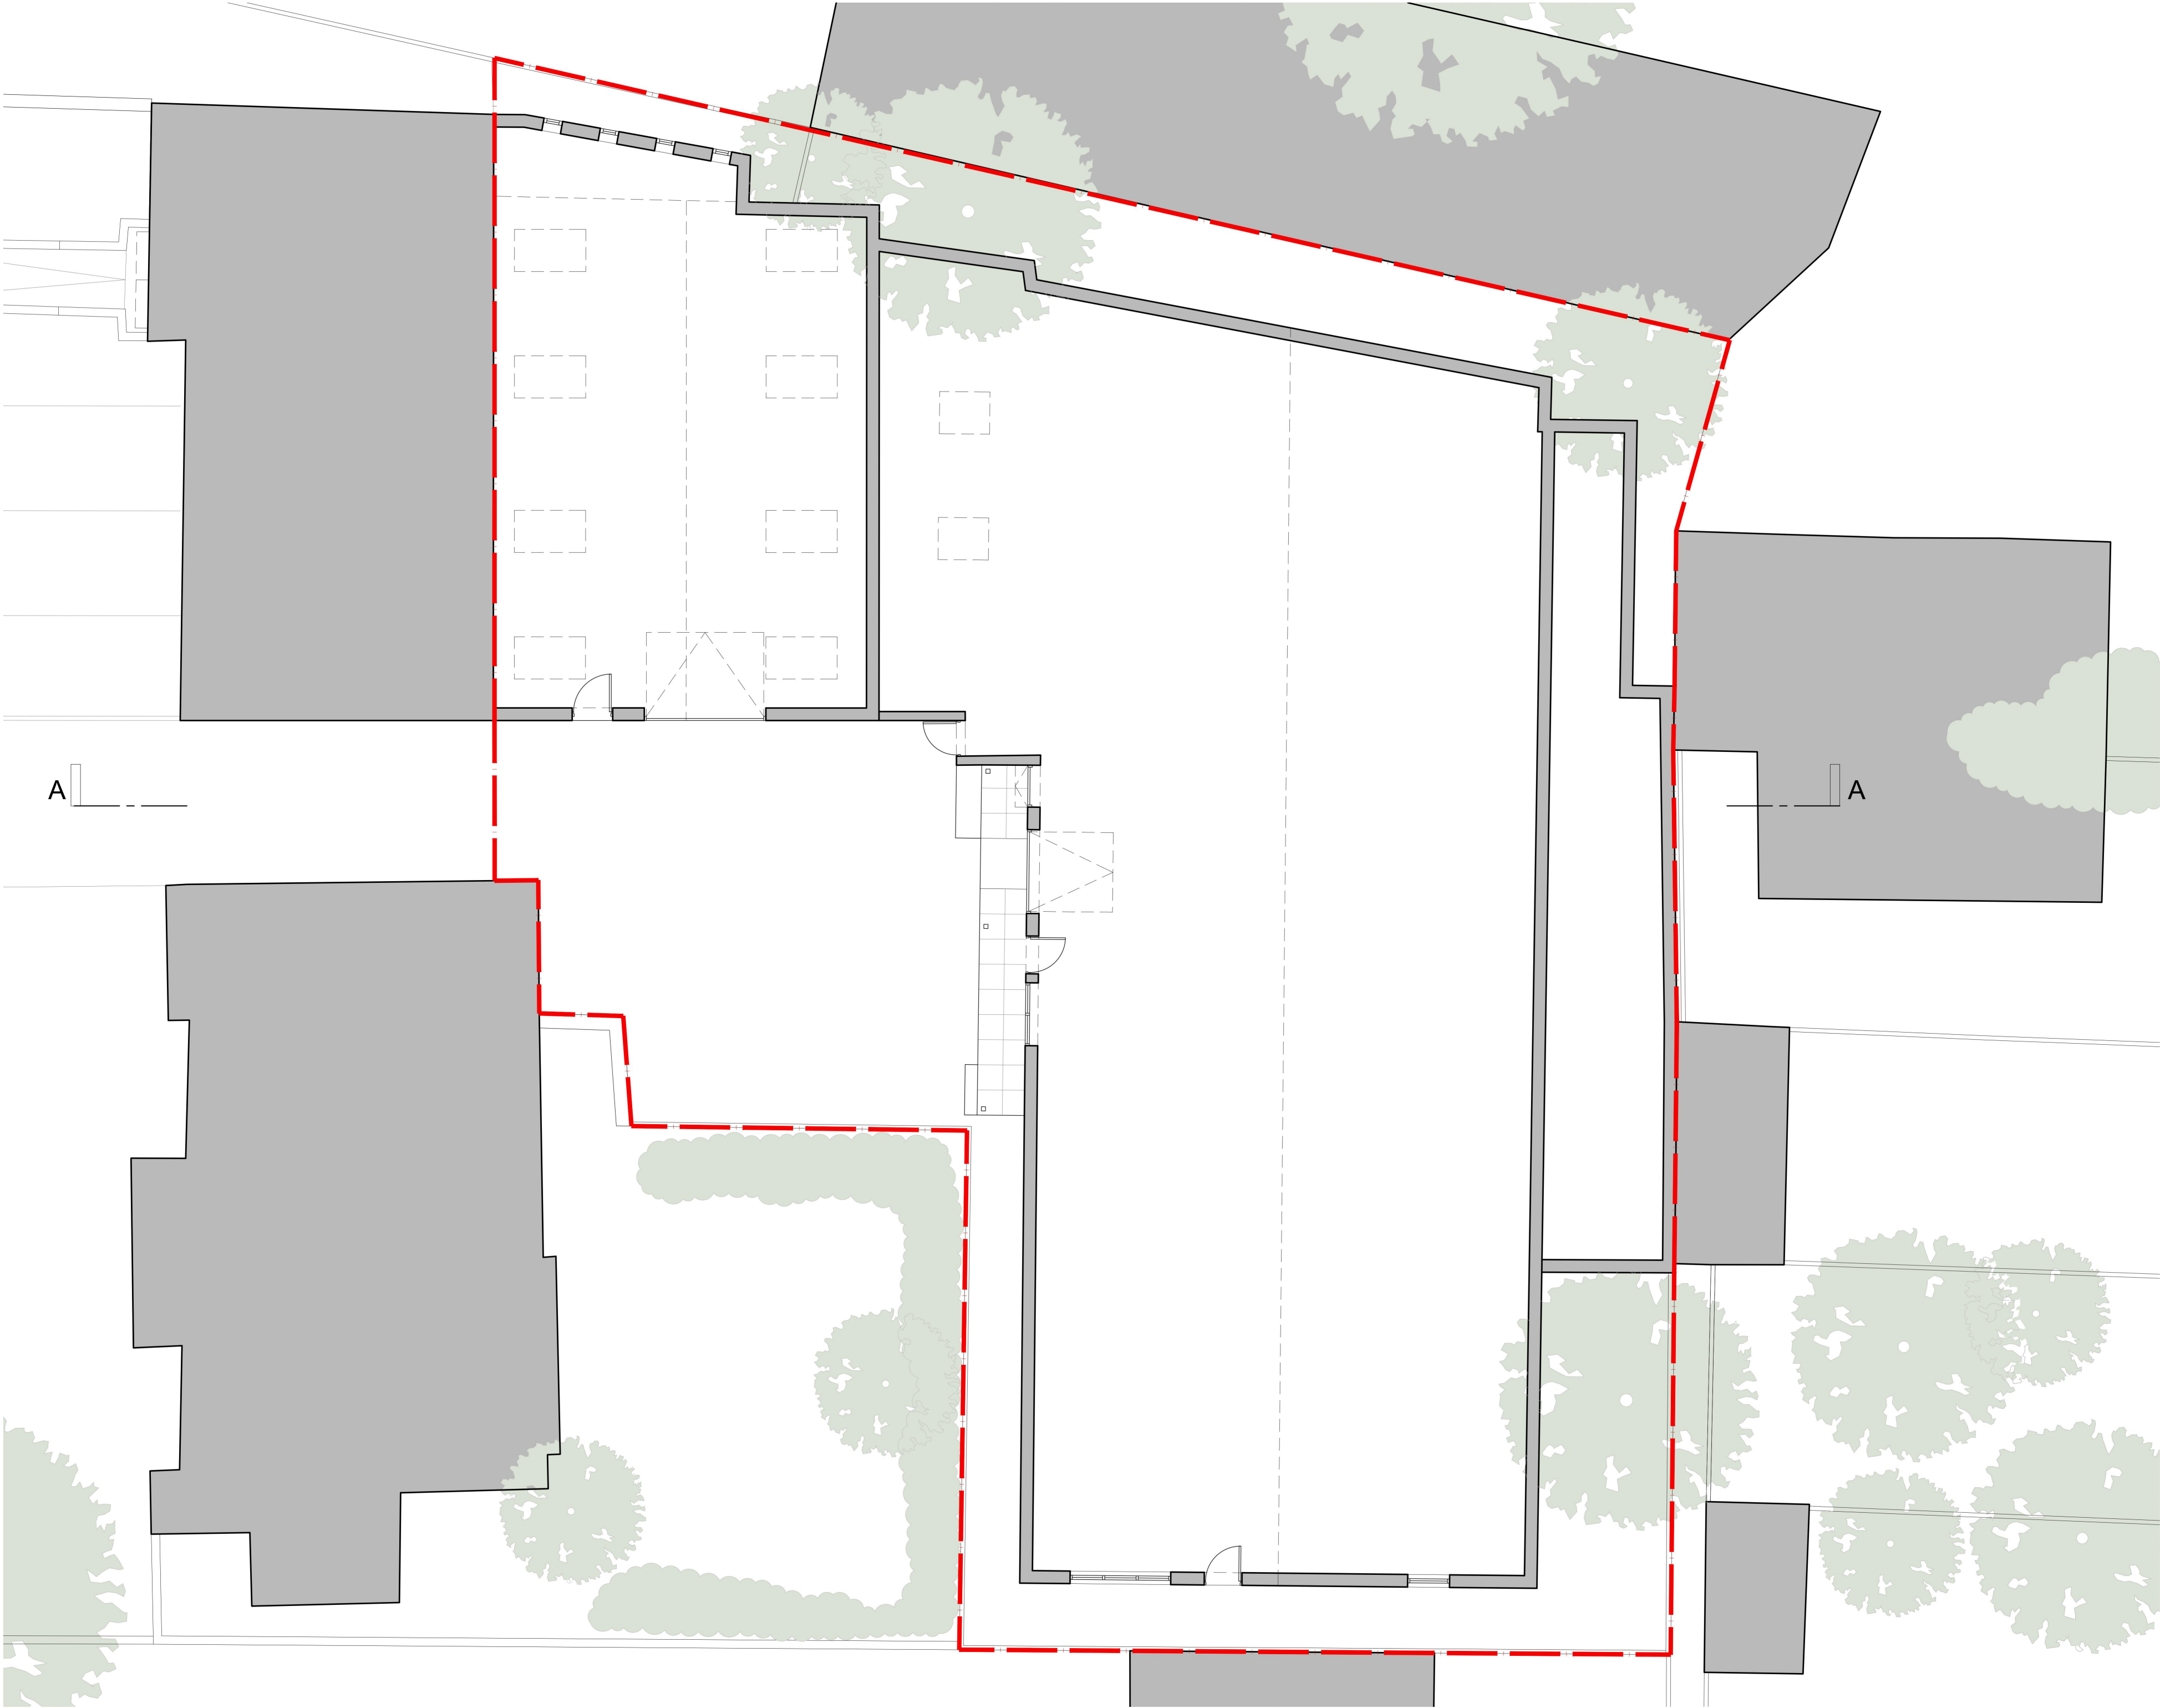

Notes



Application boundary

P01	04.10.2023	Planning Issue	DL	JL
Rev.	Date	Description	Drn.	Chk.

KRU
SZE
LNI
CKI
LEE
TCH

75A Regent Studios
8 Andrews Road
London E8 4QN
T 020 3903 0762
T 020 3875 8345
office@klarchitects.co.uk
www.klarchitects.co.uk

Client	
Landpeak Ltd	
Project	
3-11 Grenfell Avenue, Hornchurch RM12 4DN	
Drawing Title	
Existing Ground Floor Plan	
Drawing Status	Scale
Planning	1:100/A2 1:200/A4
Drawing Number	Revision
0184-KLA-00-GF-DR-19 001	P01

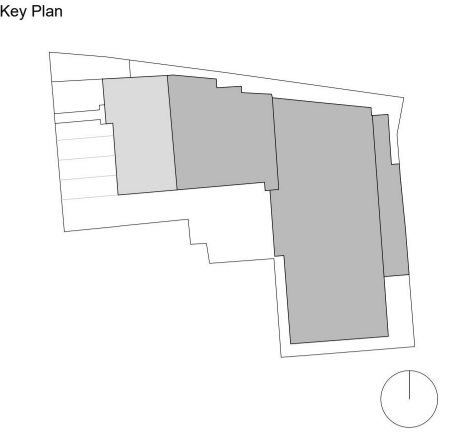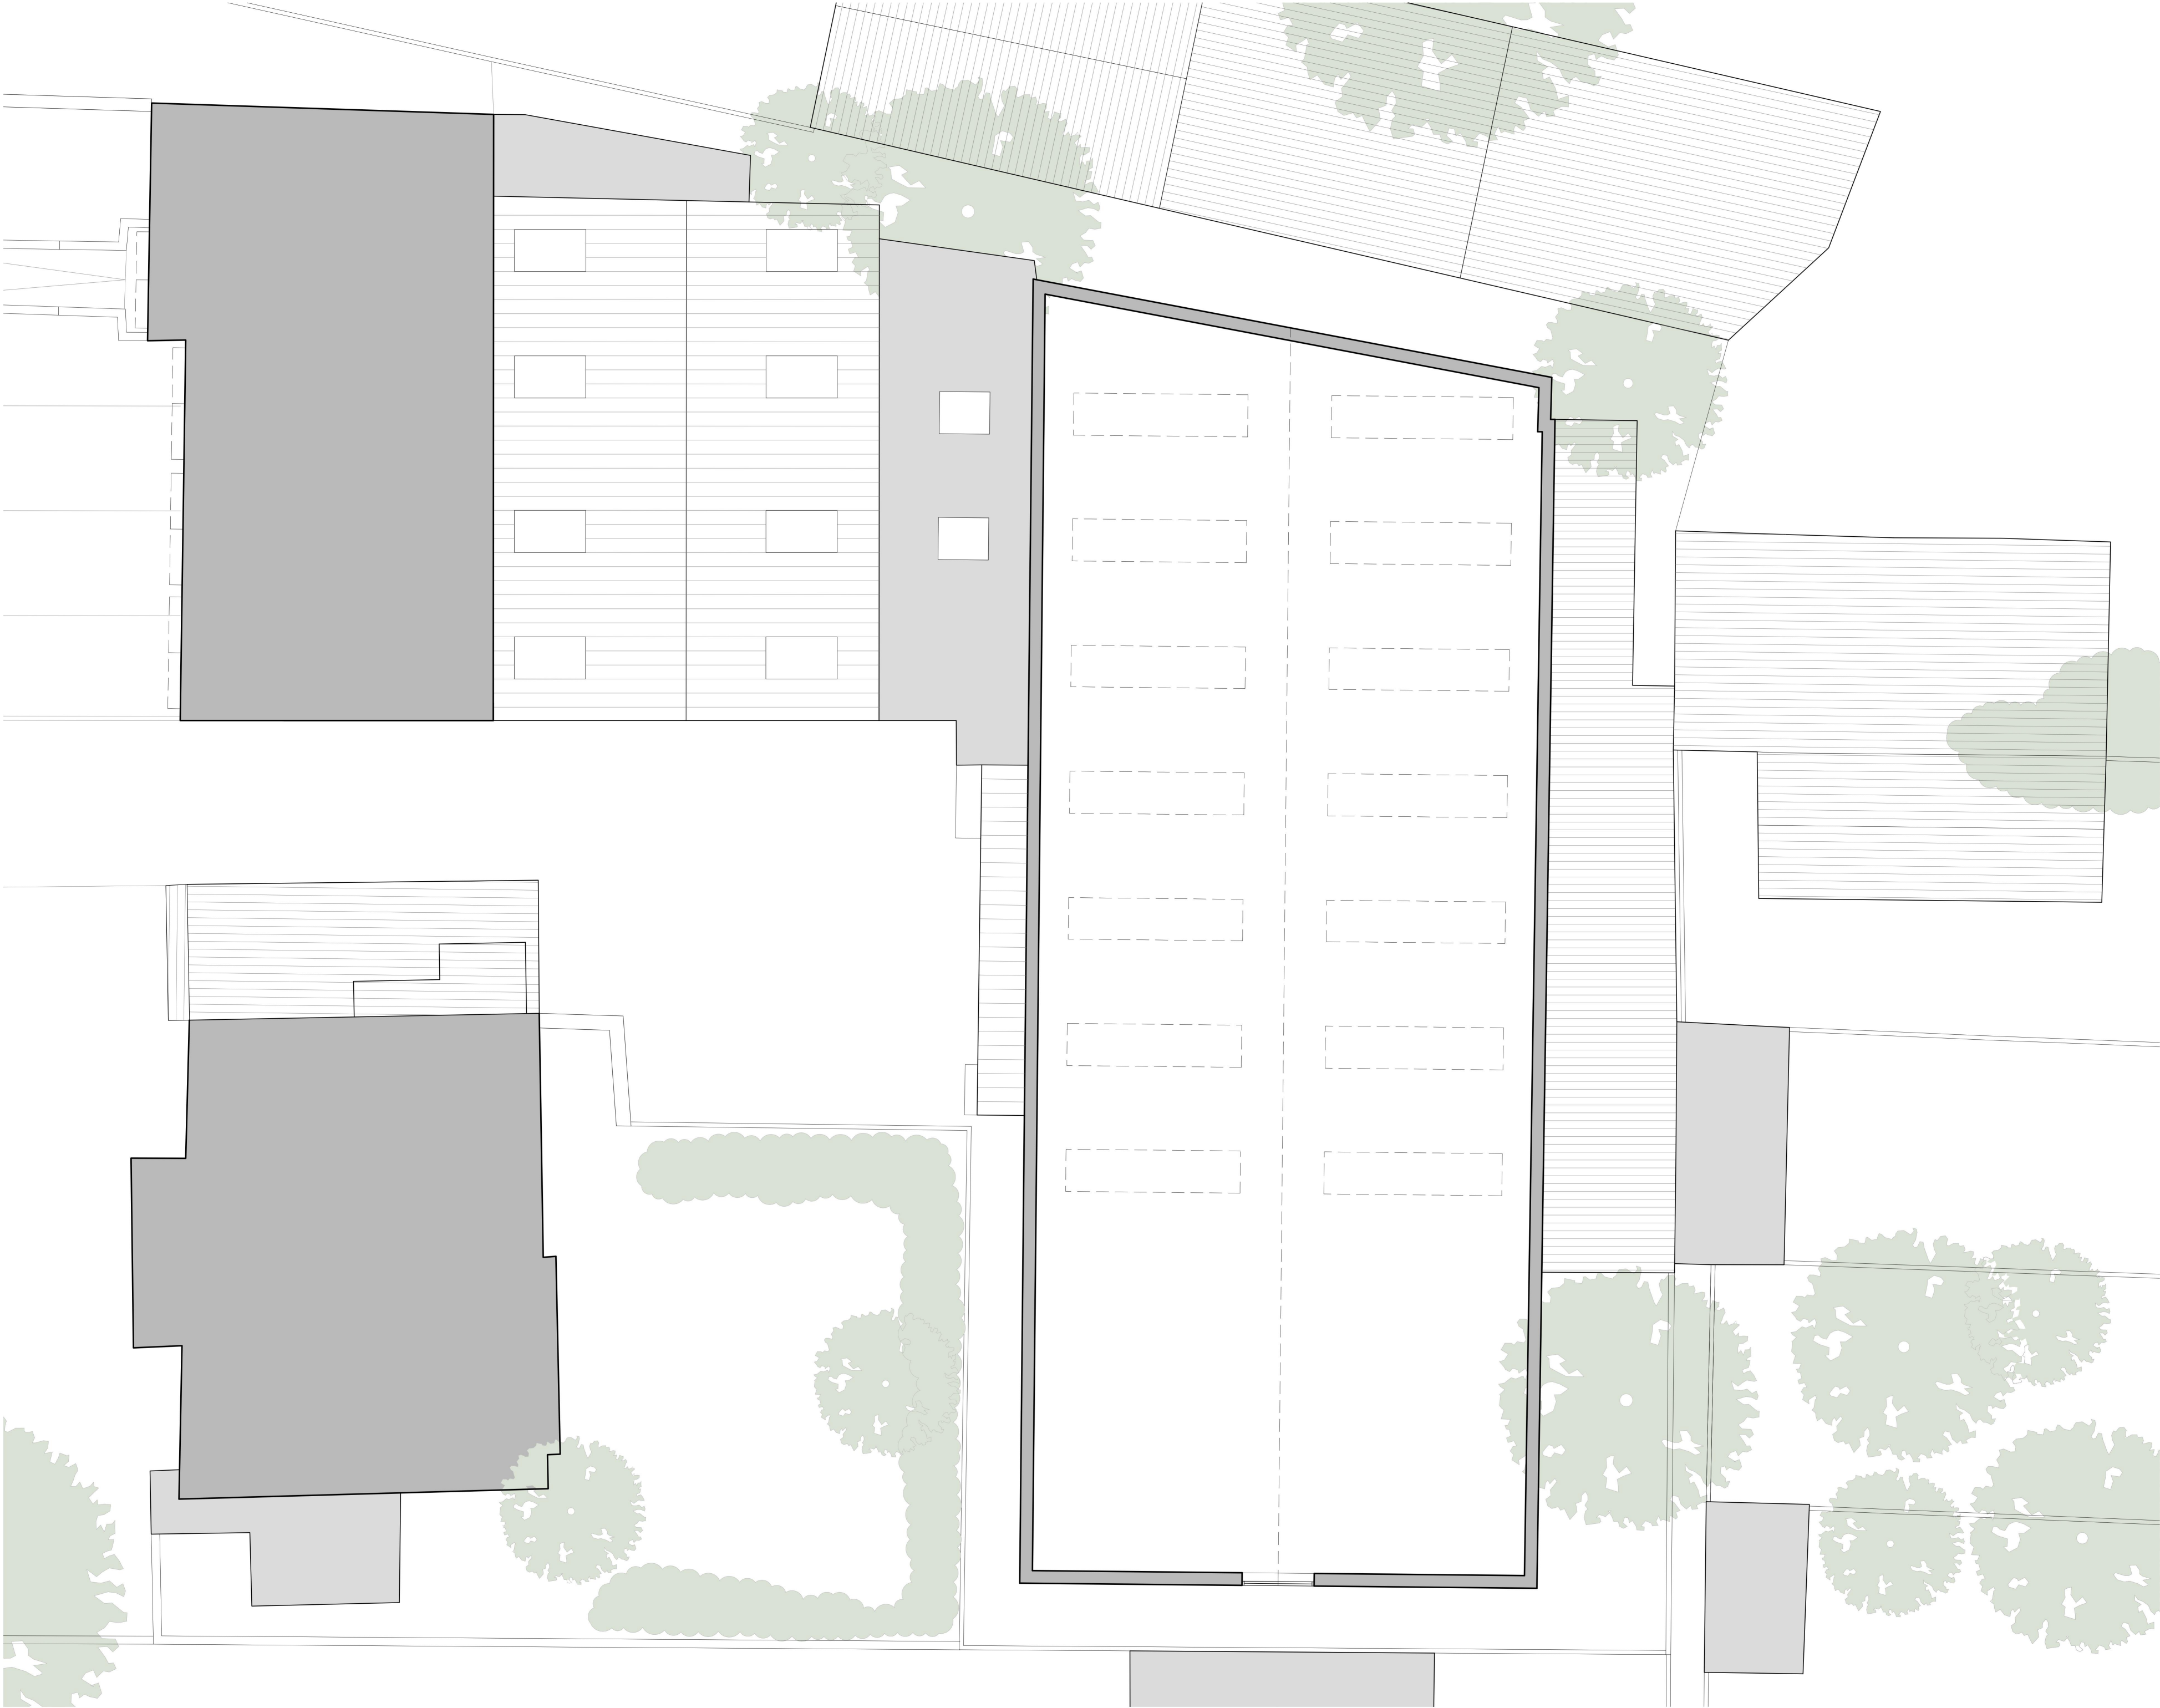

Copyright © Kruszeński Leetch Architects
Do not scale from this drawing
Report all errors, discrepancies and omissions to the Architect
All dimensions must be checked on site prior to construction

0 1 2 4 6

Notes

P01	04.10.2023	Planning Issue	DL	JL
Rev.	Date	Description	Drn.	Chk.


KRU
SZE
LNI
CKI
LEE
TCH

75A Regent Studios
8 Andrews Road
London E8 4QN
T 020 3903 0762
T 020 3875 8345
office@klarchitects.co.uk
www.klarchitects.co.uk

Client	
Landpeak Ltd	
Project	
3-11 Grenfell Avenue, Hornchurch RM12 4DN	
Drawing Title	
Existing First Floor Plan	
Drawing Status	Scale
Planning	1:100/A2 1:200/A4
Drawing Number	Revision
0184-KLA-00-01-DR-19 001	P01



Key Plan

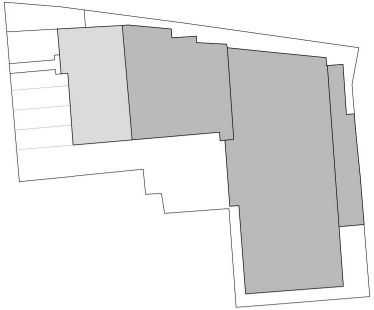

Copyright © Kruszeński Leetch Architects
Do not scale from this drawing
Report all errors, discrepancies and omissions to the Architect
All dimensions must be checked on site prior to construction

0 1 2 4 6


Notes

P01	04.10.2023	Planning Issue	DL	JL
Rev.	Date	Description	Drn.	Chk.


KRU
SZE
LNI
CKI
LEE
TCH

75A Regent Studios
8 Andrews Road
London E8 4QN
T 020 3903 0762
T 020 3875 8345
office@klarchitects.co.uk
www.klarchitects.co.uk

Client	
Landpeak Ltd	
Project	
3-11 Grenfell Avenue, Hornchurch RM12 4DN	
Drawing Title	
Existing Roof Plan	
Drawing Status	Scale
Planning	1:100/A2 1:200/A4
Drawing Number	Revision
0184-KLA-00-RF-DR-19 001	P01

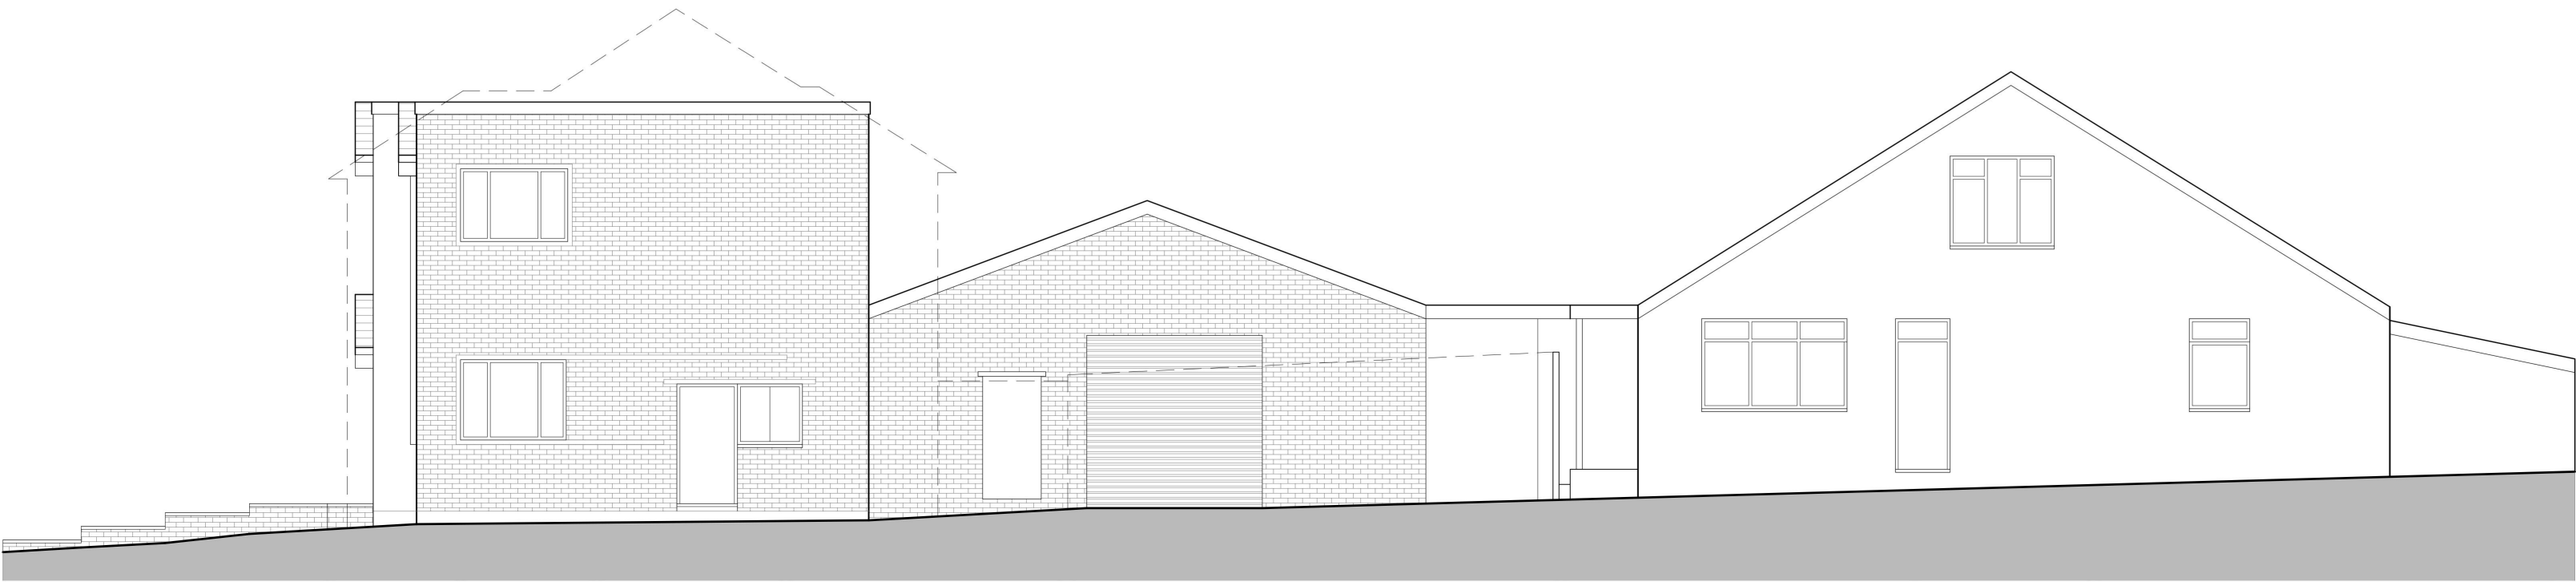


Existing North Elevation

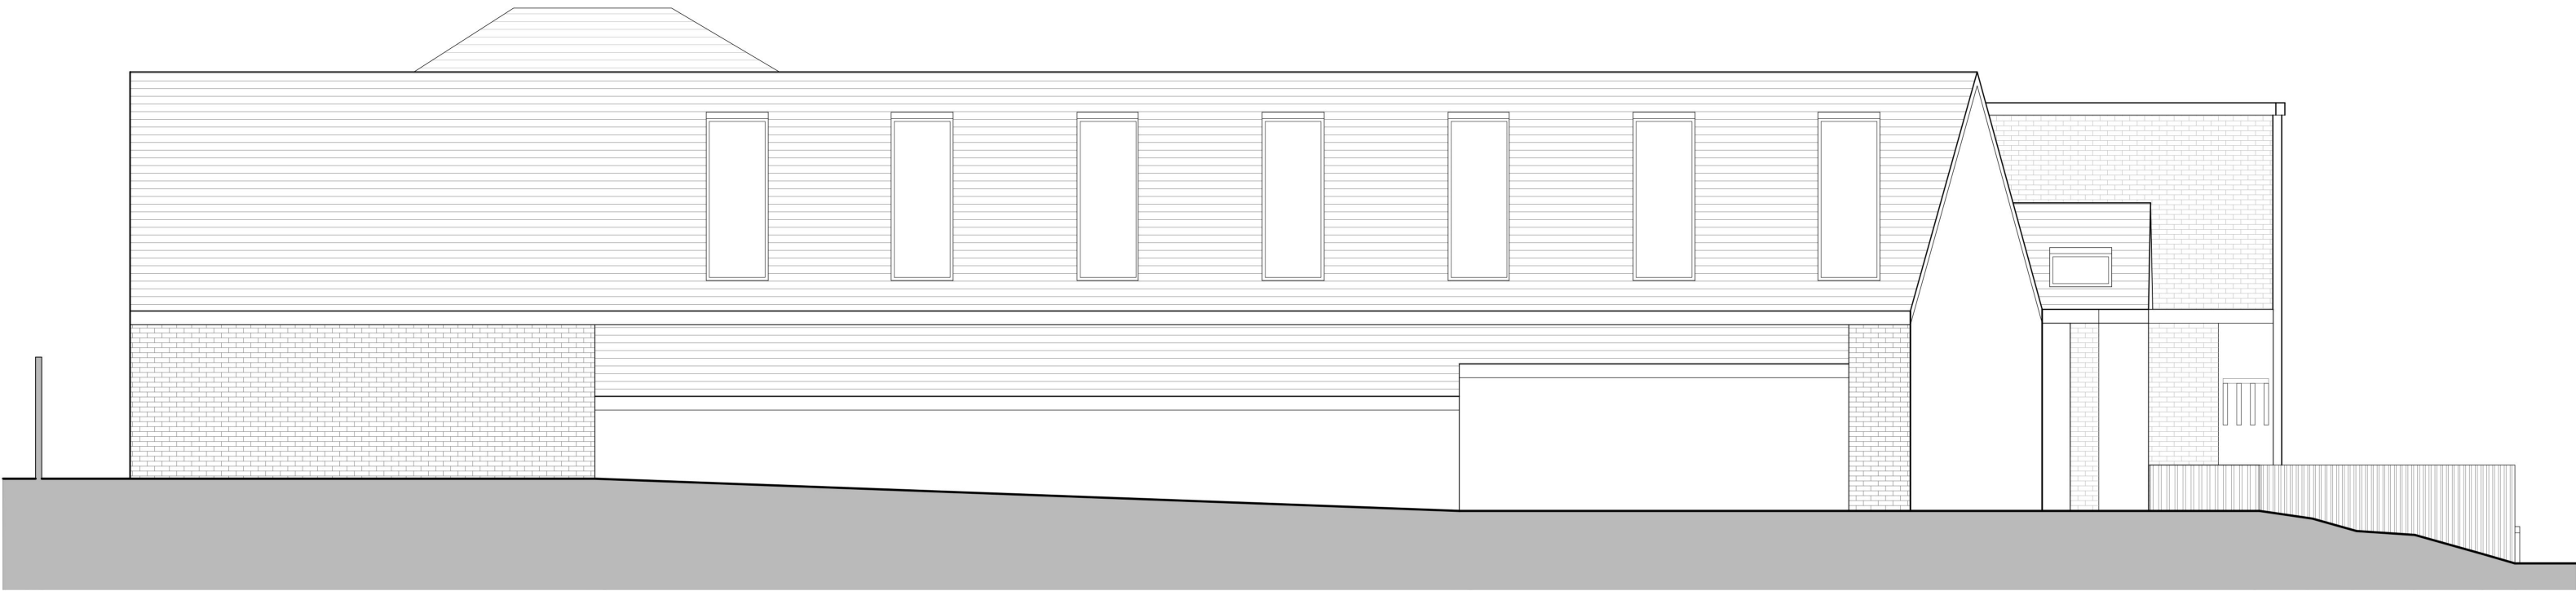

Existing East Elevation

Key Plan

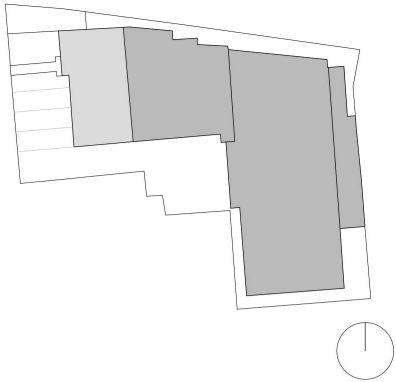

Copyright © Kruszelnicki Leetch Architects
Do not scale from this drawing
Report all errors, discrepancies and omissions to the Architect
All dimensions must be checked on site prior to construction

0 1 2 4 6

Notes

P01	04.10.2023	Planning Issue	DL	JL
Rev.	Date	Description	Drm. Chk.	

KRU
SZE
LNI
CKI
LEE
TCH

75A Regent Studios
8 Andrews Road
London E8 4QN
T 020 3903 0762
T 020 3875 8345
office@klarchitects.co.uk
www.klarchitects.co.uk


Client
Landpeak Ltd

Project
3-11 Grenfell Avenue,
Hornchurch RM12 4DN

Drawing Title
Existing North & East Elevation

Drawing Status	Scale
Planning	1:100/A2 1:200/A4

Drawing Number	Revision
0184-KLA-00-RF-DR-19 001	P01

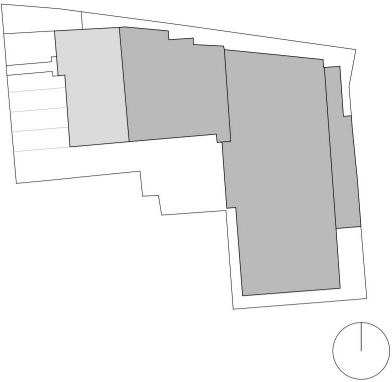


Copyright © Kruszeński Leetch Architects
Do not scale from this drawing
Report all errors, discrepancies and omissions to the Architect
All dimensions must be checked on site prior to construction

0 1 2 4 6

Notes



Existing South Elevation

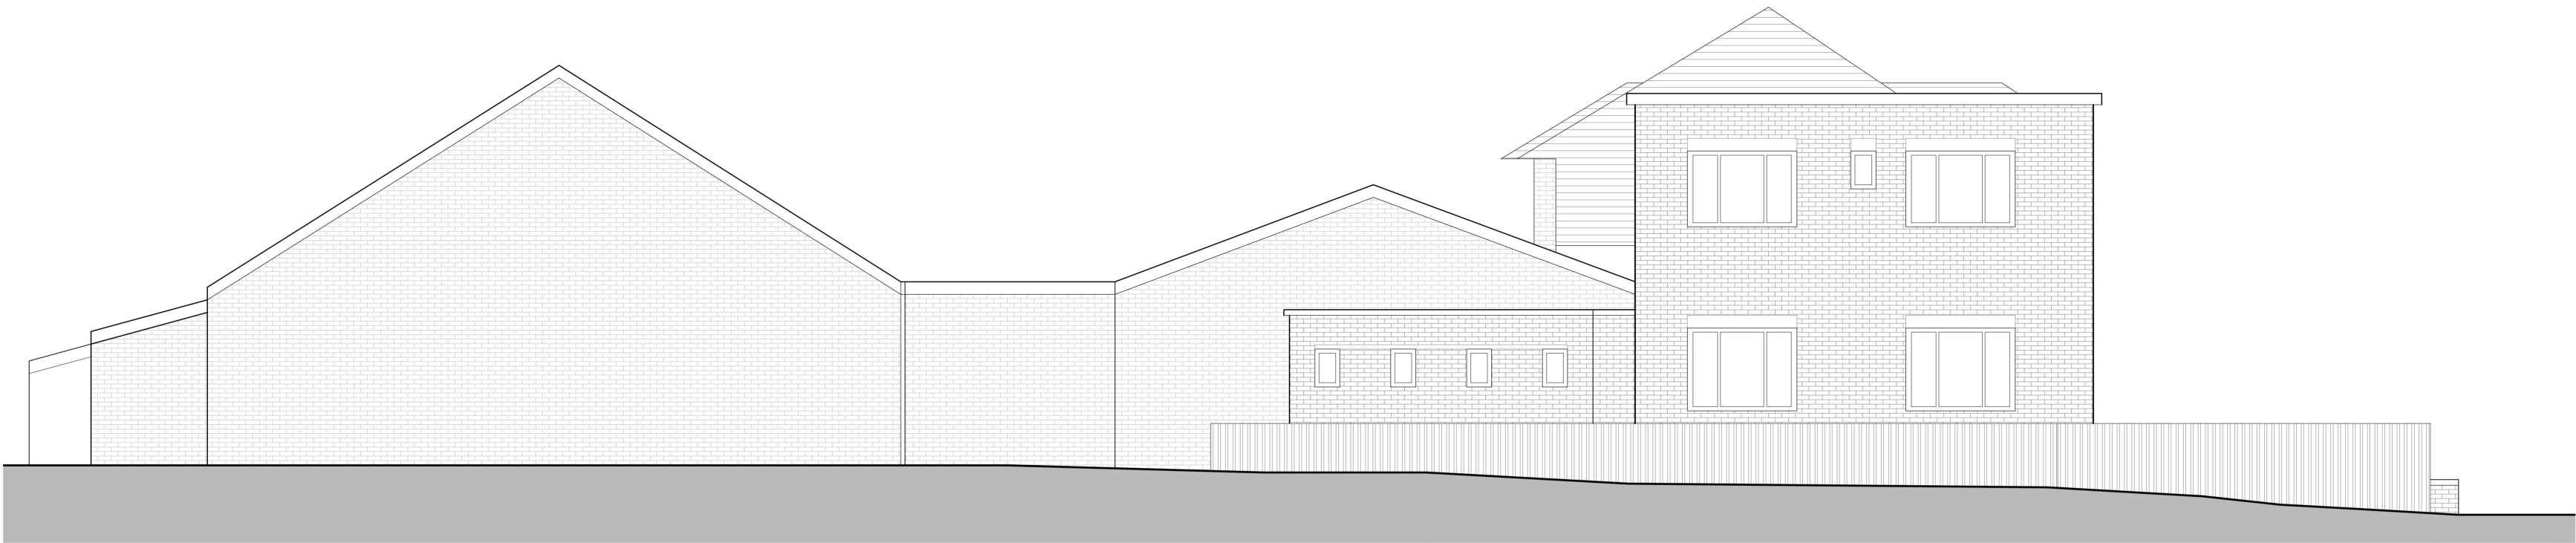

Existing West Elevation


P01	04.10.2023	Planning Issue	DL	JL
Rev.	Date	Description	Drn.	Chk.

KRU
SZE
LNI
CKI
LEE
TCH

75A Regent Studios
8 Andrews Road
London E8 4QN
T 020 3903 0762
T 020 3875 8345
office@klarchitects.co.uk
www.klarchitects.co.uk

Client	
Landpeak Ltd	
Project	
3-11 Grenfell Avenue, Hornchurch RM12 4DN	
Drawing Title	
Existing South & West Elevation	
Drawing Status	Scale
Planning	1:100/A2 1:200/A4
Drawing Number	Revision
0184-KLA-00-RF-DR-19 002	P01


Key Plan

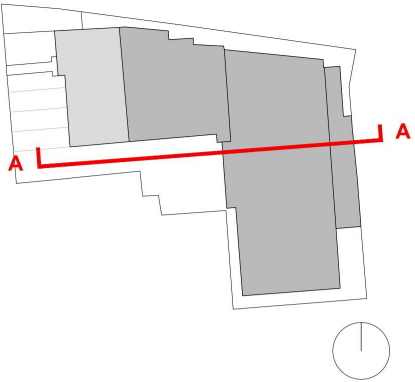

Copyright © Kruszeński Leetch Architects
Do not scale from this drawing
Report all errors, discrepancies and omissions to the Architect
All dimensions must be checked on site prior to construction

0 1 2 4 6

Notes

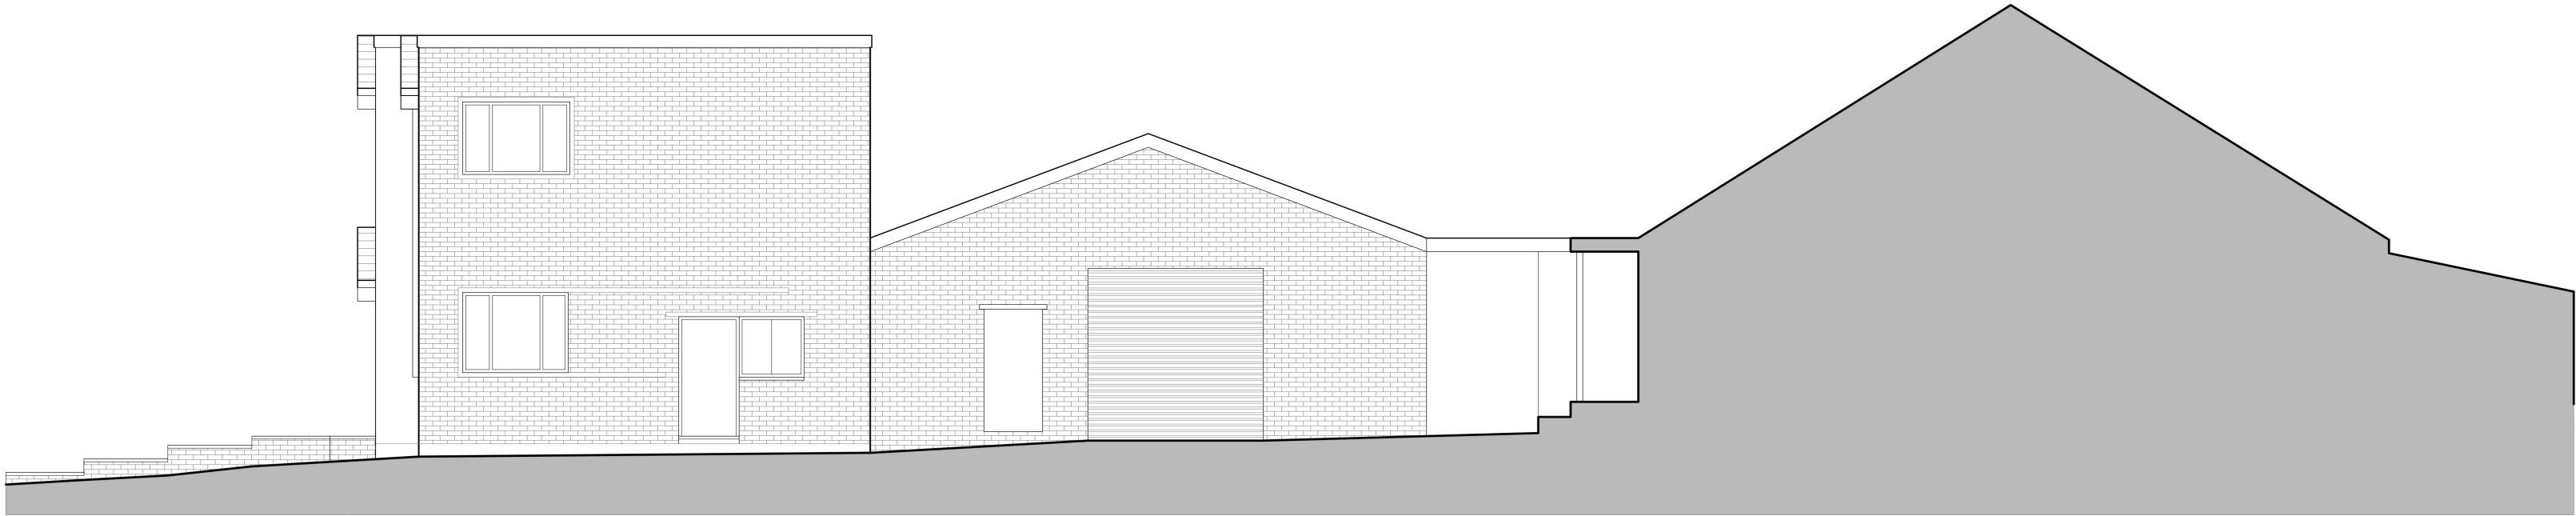



Existing Section AA

P01	04.10.2023	Planning Issue	DL	JL
Rev.	Date	Description	Drm. Chk.	

KRU
SZE
LNI
CKI
LEE
TCH

75A Regent Studios
8 Andrews Road
London E8 4QN
T 020 3875 8345
office@klarchitects.co.uk
www.klarchitects.co.uk

Client	
Landpeak Ltd	
Project	
3-11 Grenfell Avenue, Hornchurch RM12 4DN	
Drawing Title	
Existing Section AA	
Drawing Status	Scale
Planning	1:100/A2 1:200/A4
Drawing Number	Revision
0184-KLA-00-30-DR-19 001	P01

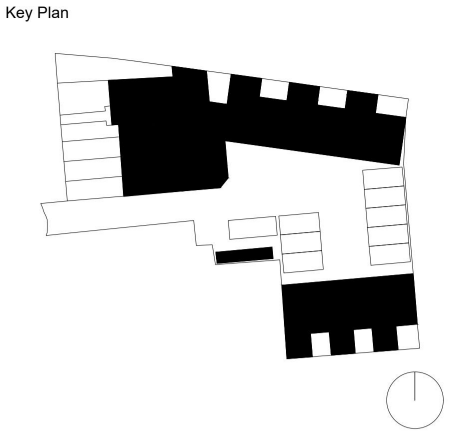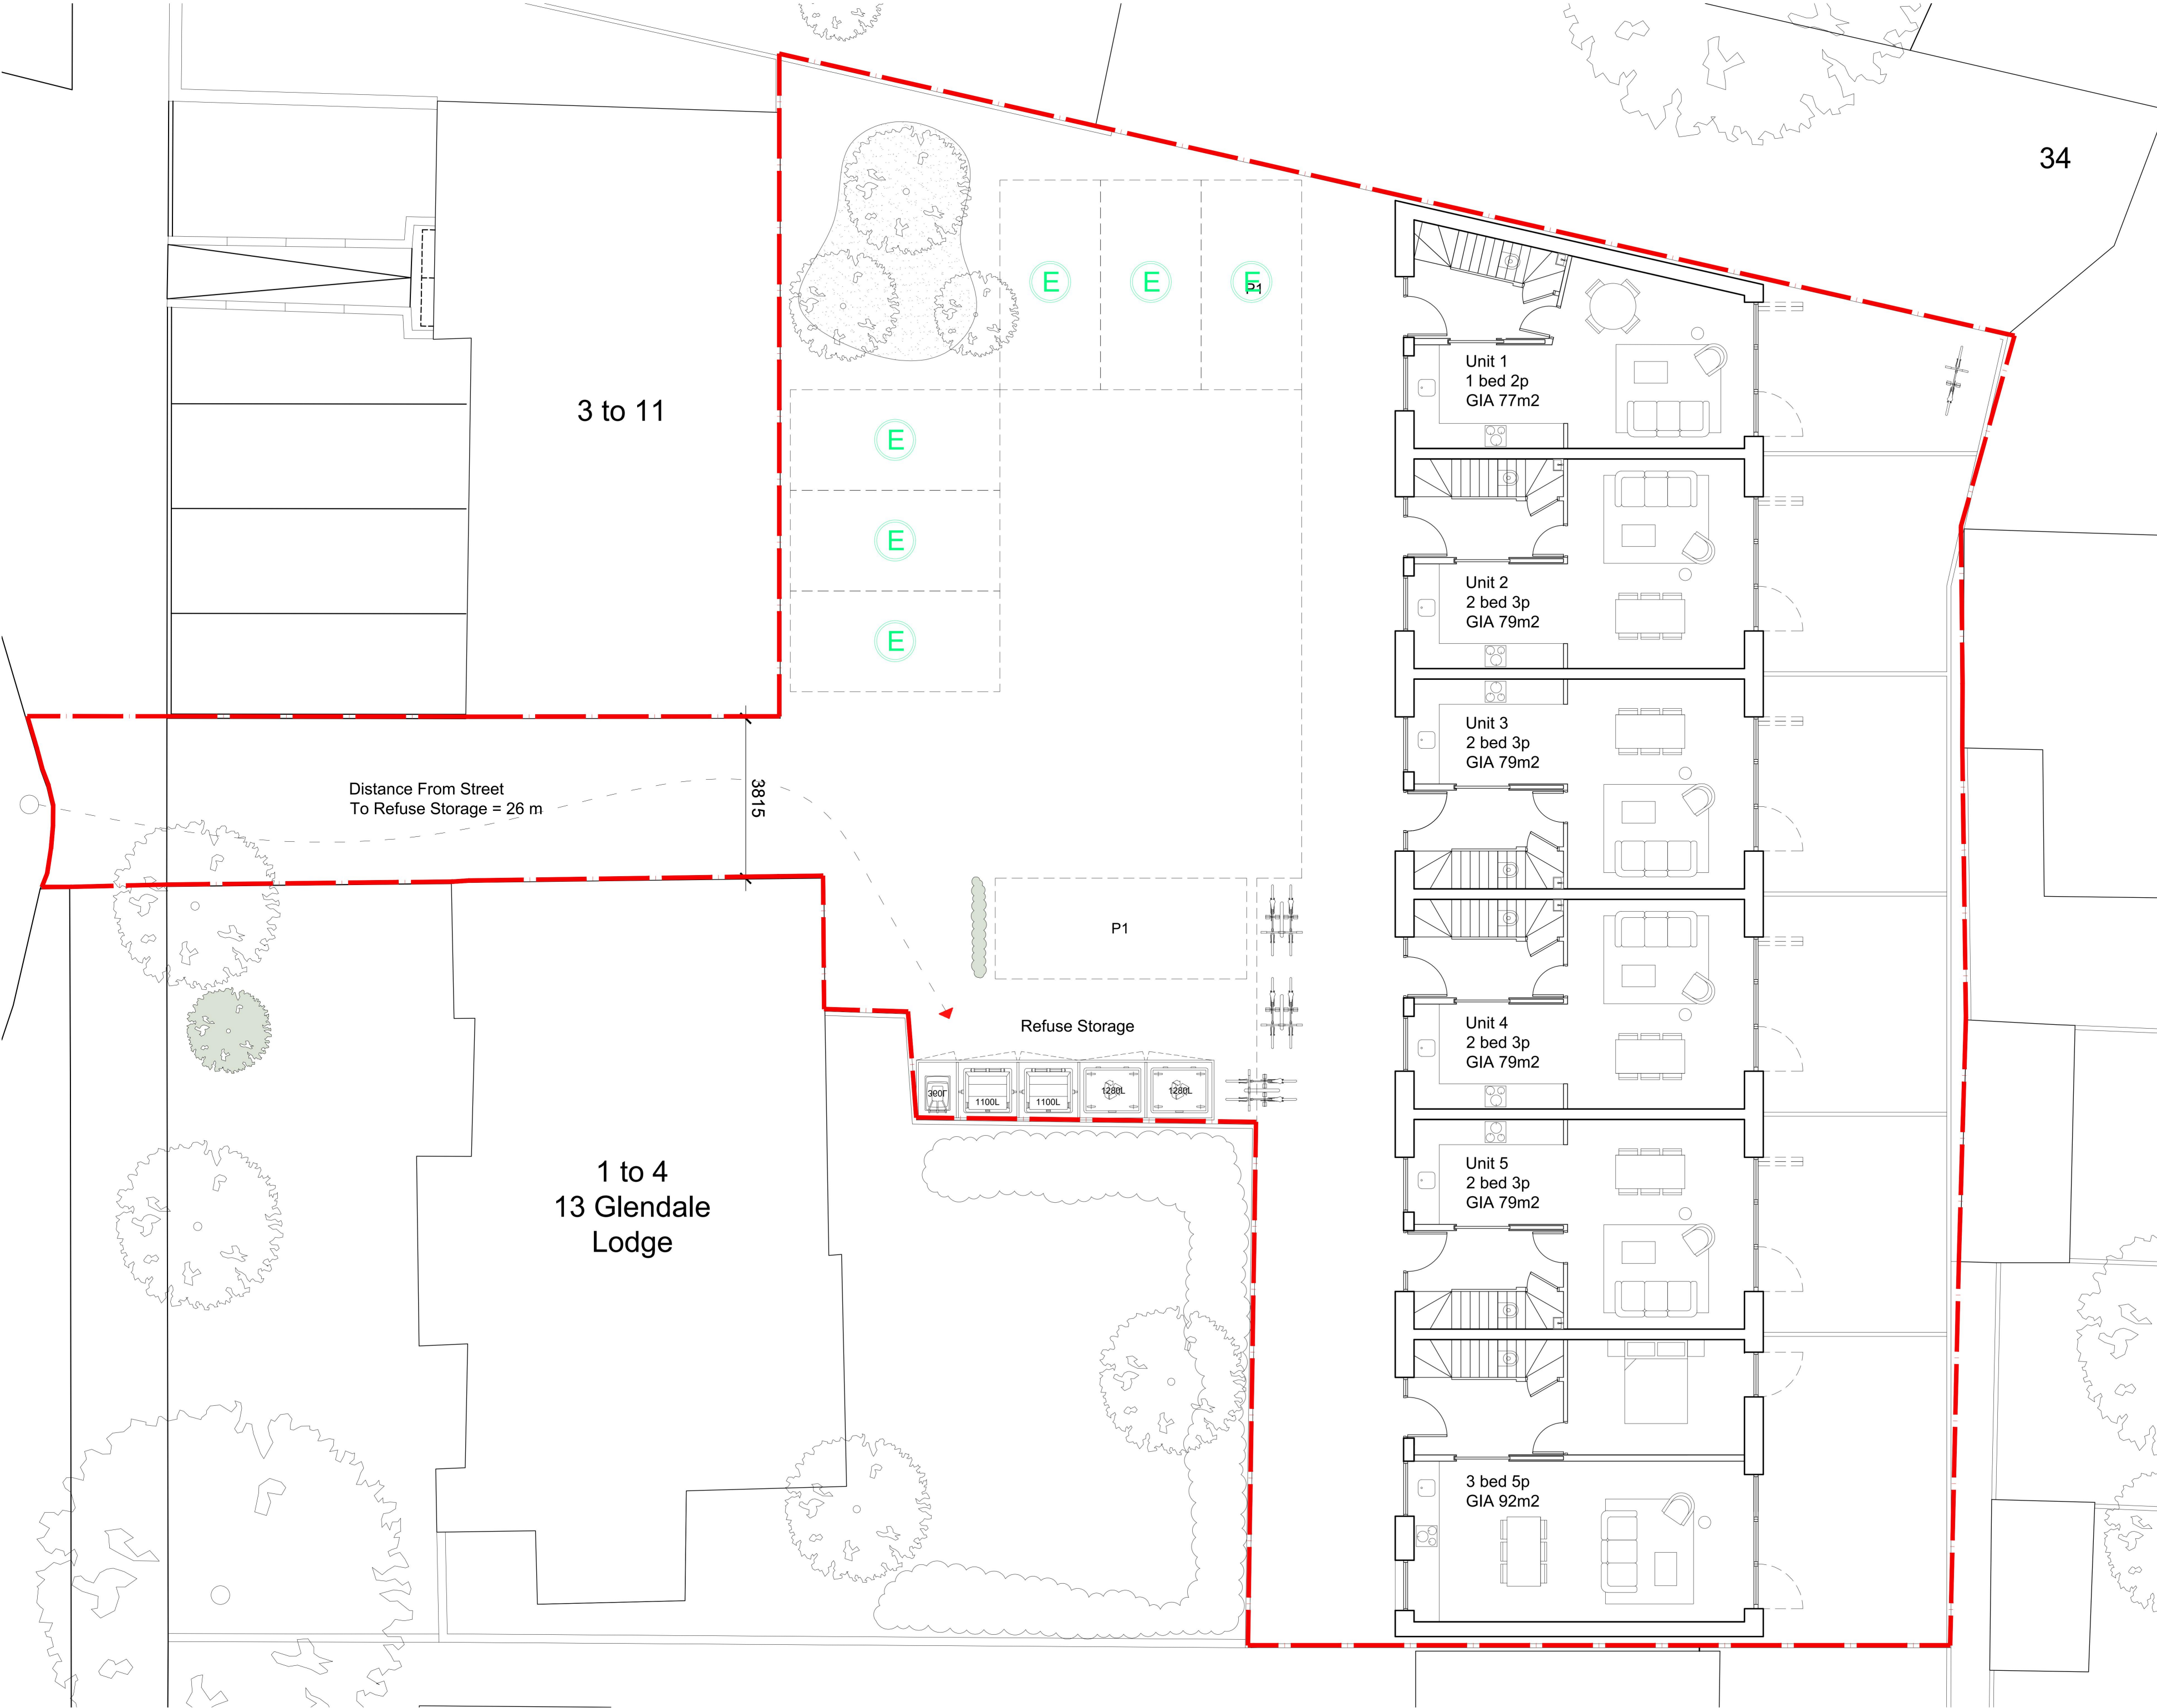

Copyright © Kruszelecki Leetch Architects
Do not scale from this drawing
Report all errors, discrepancies and omissions to the Architect
All dimensions must be checked on site prior to construction



Notes

7 residential units
3x 2b3p units (43%)
4x 3b4p units (57%)

9 parking spaces provided

- Application boundary
- Active electric car parking space.
Total no. provided: 7

P01	05.06.2024	Planning Issue	JL	LK
Rev.	Date	Description	Drn.	Chk.

KRU
SZE
LNI
CKI
LEE
TCH

75A Regent Studios
8 Andrews Road
London E8 4QN
T 020 3903 0762
office@kierarchitects.co.uk
www.kierarchitects.co.uk


Client
Landpeak Ltd

Project
3-11 Grenfell Avenue,
Hornchurch RM12 4DN

Drawing Title
Proposed Ground Floor Plan

Drawing Status	Scale
Planning	1:100/A2 1:200/A4

Drawing Number	Revision
0184-KLA-00-GF-DR-10 001	P01

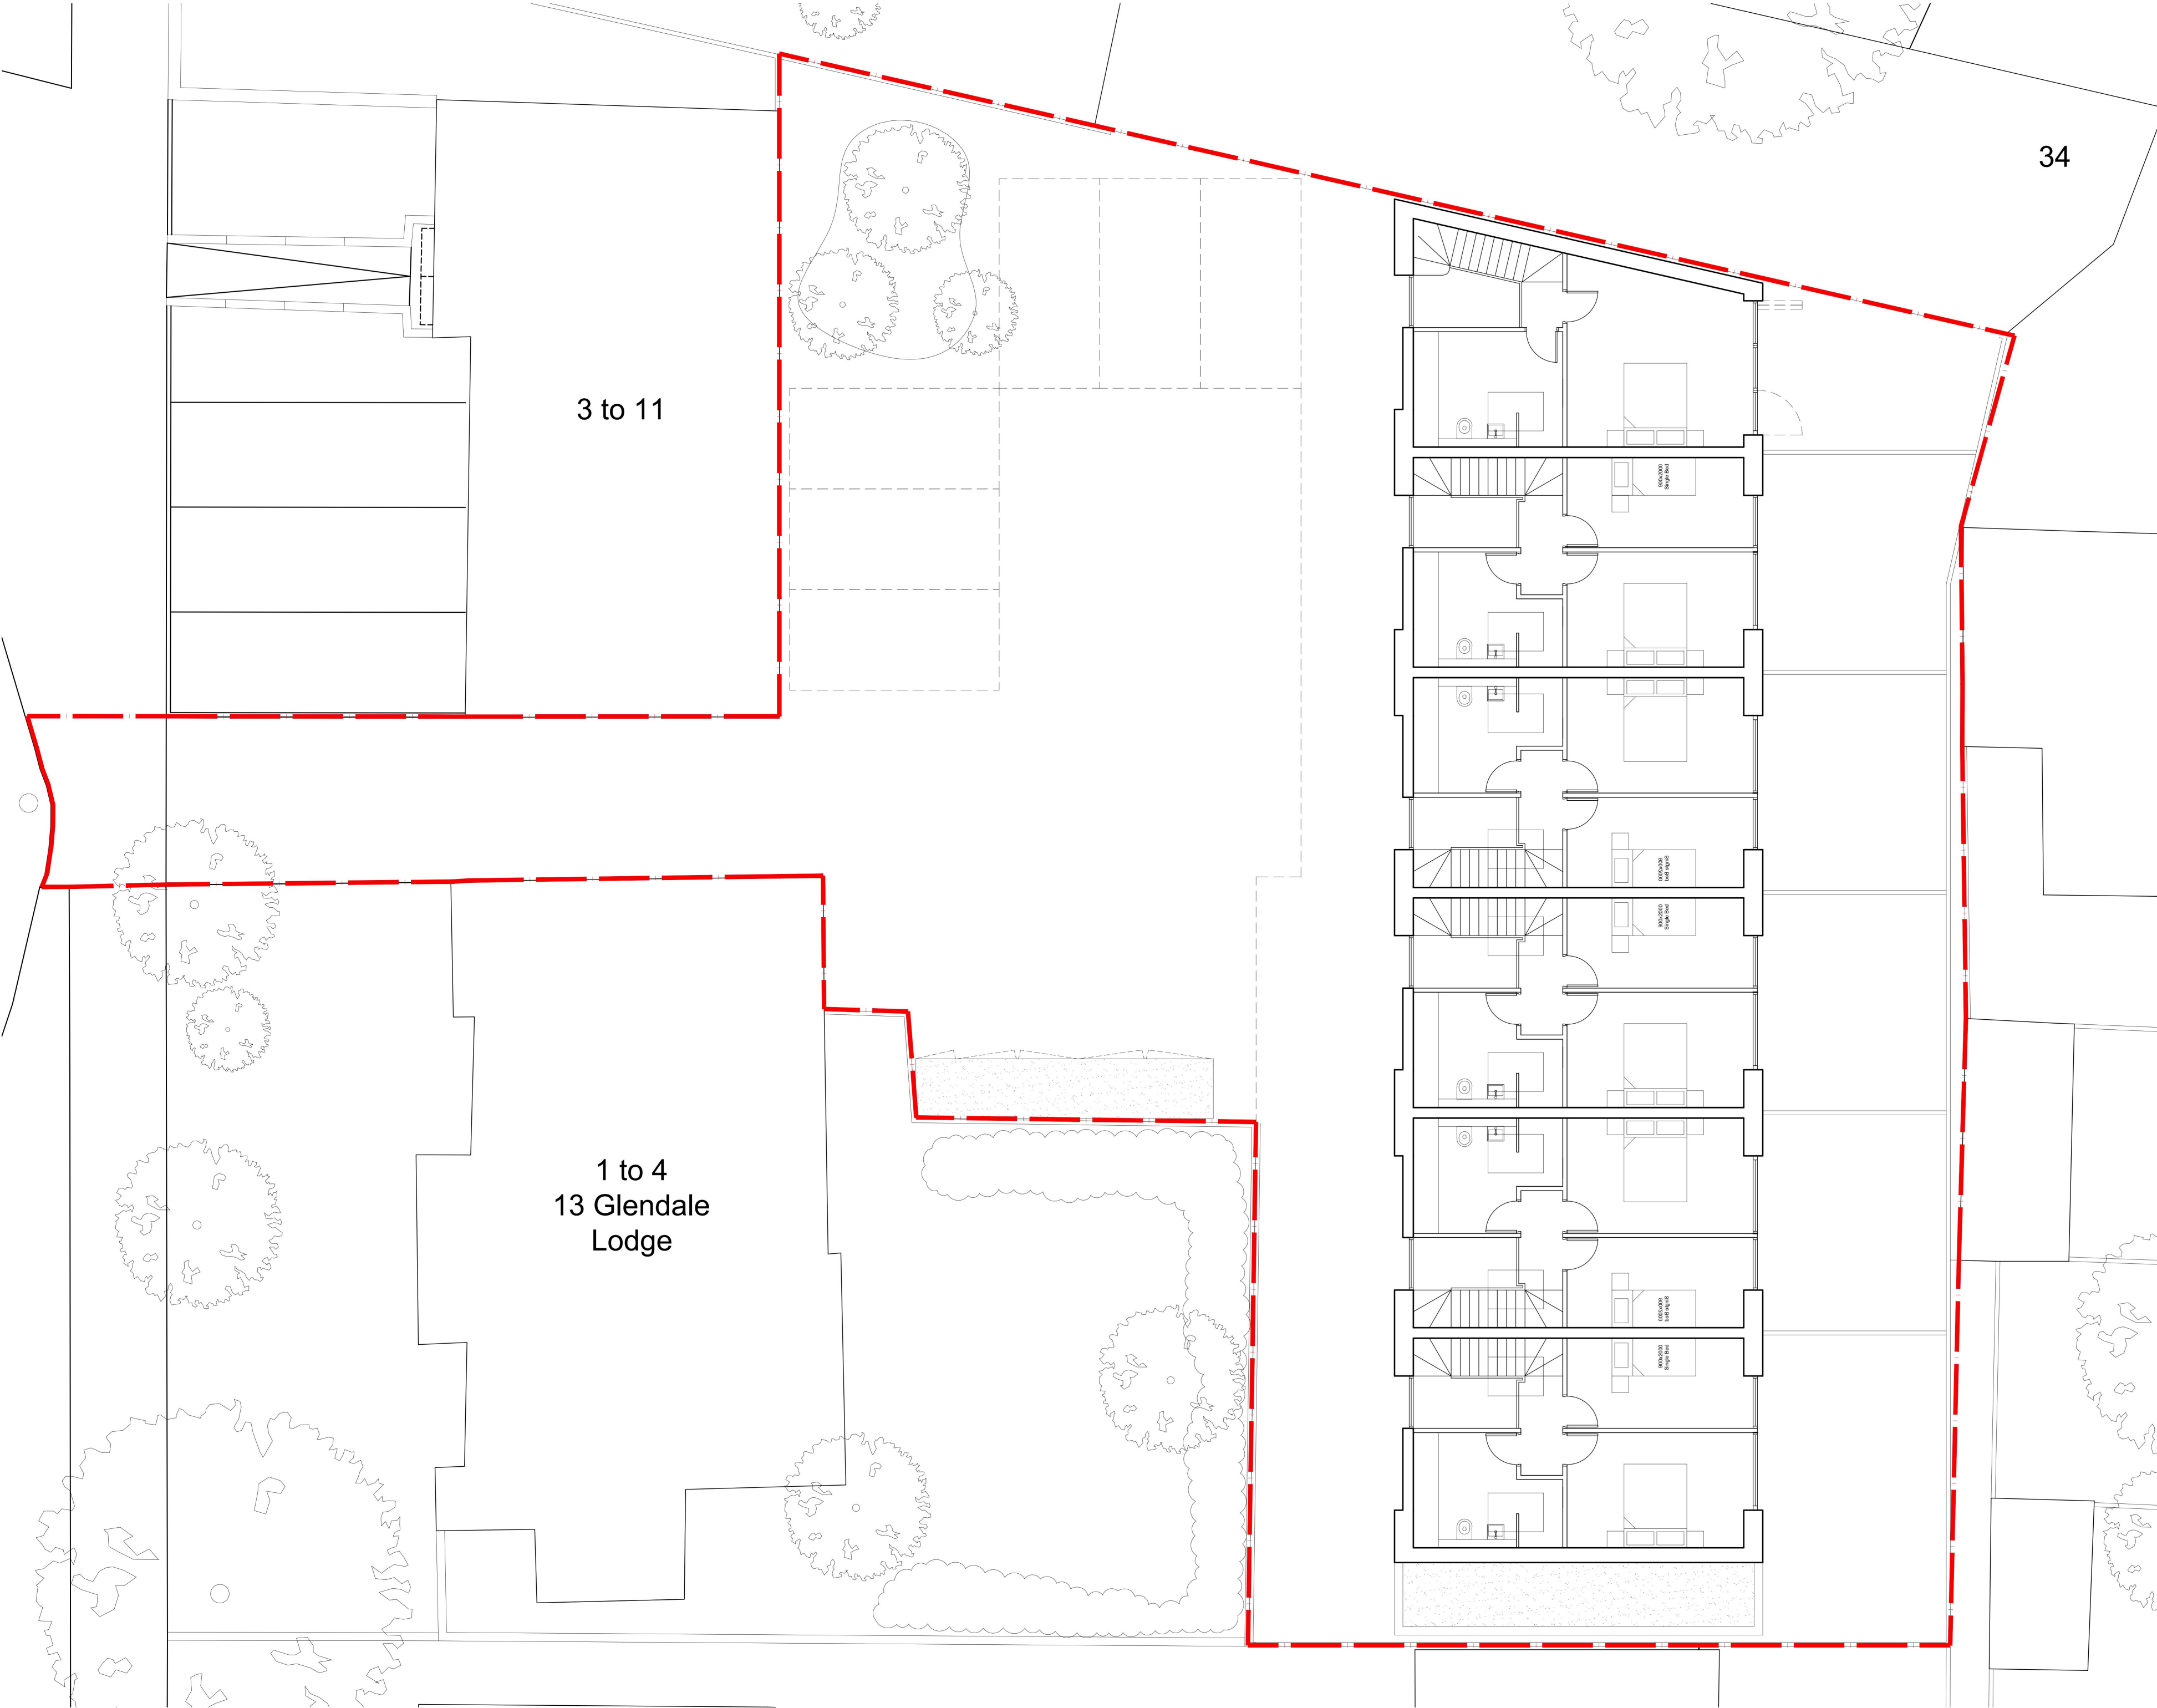

Copyright © Kruszeinski Leetch Architects
Do not scale from this drawing
Report all errors, discrepancies and omissions to the Architect
All dimensions must be checked on site prior to construction

0 1 2 4 6 m

Notes

--- Application boundary

P01	05.06.2024	Planning Issue	JL	LK
Rev.	Date	Description	Drn.	Chk.

KRU
SZE
LNI
CKI
LEE
TCH

75A Regent Studios
8 Andrews Road
London E8 4QN
T 020 3903 0762
office@klarchitects.co.uk
www.klarchitects.co.uk

Client	
Landpeak Ltd	
Project	
3-11 Grenfell Avenue, Hornchurch RM12 4DN	
Drawing Title	
Proposed First Floor Plan	
Drawing Status	Scale
Planning	1:100/A2 1:200/A4
Drawing Number	Revision
0184-KLA-00-GF-DR-10 002	P01



Copyright © Kruszelecki Leetch Architects
Do not scale from this drawing
Report all errors, discrepancies and omissions to the Architect
All dimensions must be checked on site prior to construction

0 1 2 4 6 m

Notes

--- Application boundary

P01	05.06.2024	Planning Issue	JL	LK
Rev.	Date	Description	Drn.	Chk.

KRU
SZE
LNI
CKI
LEE
TCH

75A Regent Studios
8 Andrews Road
London E8 4QN
T 020 3903 0762
office@klarchitects.co.uk
www.klarchitects.co.uk

Client	
Landpeak Ltd	
Project	
3-11 Grenfell Avenue, Hornchurch RM12 4DN	
Drawing Title	
Proposed Roof Plan	
Drawing Status	Scale
Planning	1:100/A2 1:200/A4
Drawing Number	Revision
0184-KLA-00-GF-DR-10 003	P01



West Elevation



East Elevation

Copyright © Kruszeński Leech Architects
Do not scale from this drawing
Report all errors, discrepancies and omissions to the Architect
All dimensions must be checked on site prior to construction

0 1 2 4 6 m

Notes


Application boundary

P01	05.06.2024	Planning Issue	JL	LK
Rev.	Date	Description	Drn.	Chk.


KRU
SZE
LNI
CKI
LEE
TCH

75A Regent Studios
8 Andrews Road
London E8 4QN
T 020 3903 0762
office@karchitects.co.uk
www.karchitects.co.uk

Client	
Landpeak Ltd	
Project	
3-11 Grenfell Avenue, Hornchurch RM12 4DN	
Drawing Title	
Proposed East and West Elevations	
Drawing Status	Scale
Planning	1:100/A2 1:200/A4
Drawing Number	Revision
0184-KLA-00-GF-DR-10 004	P01

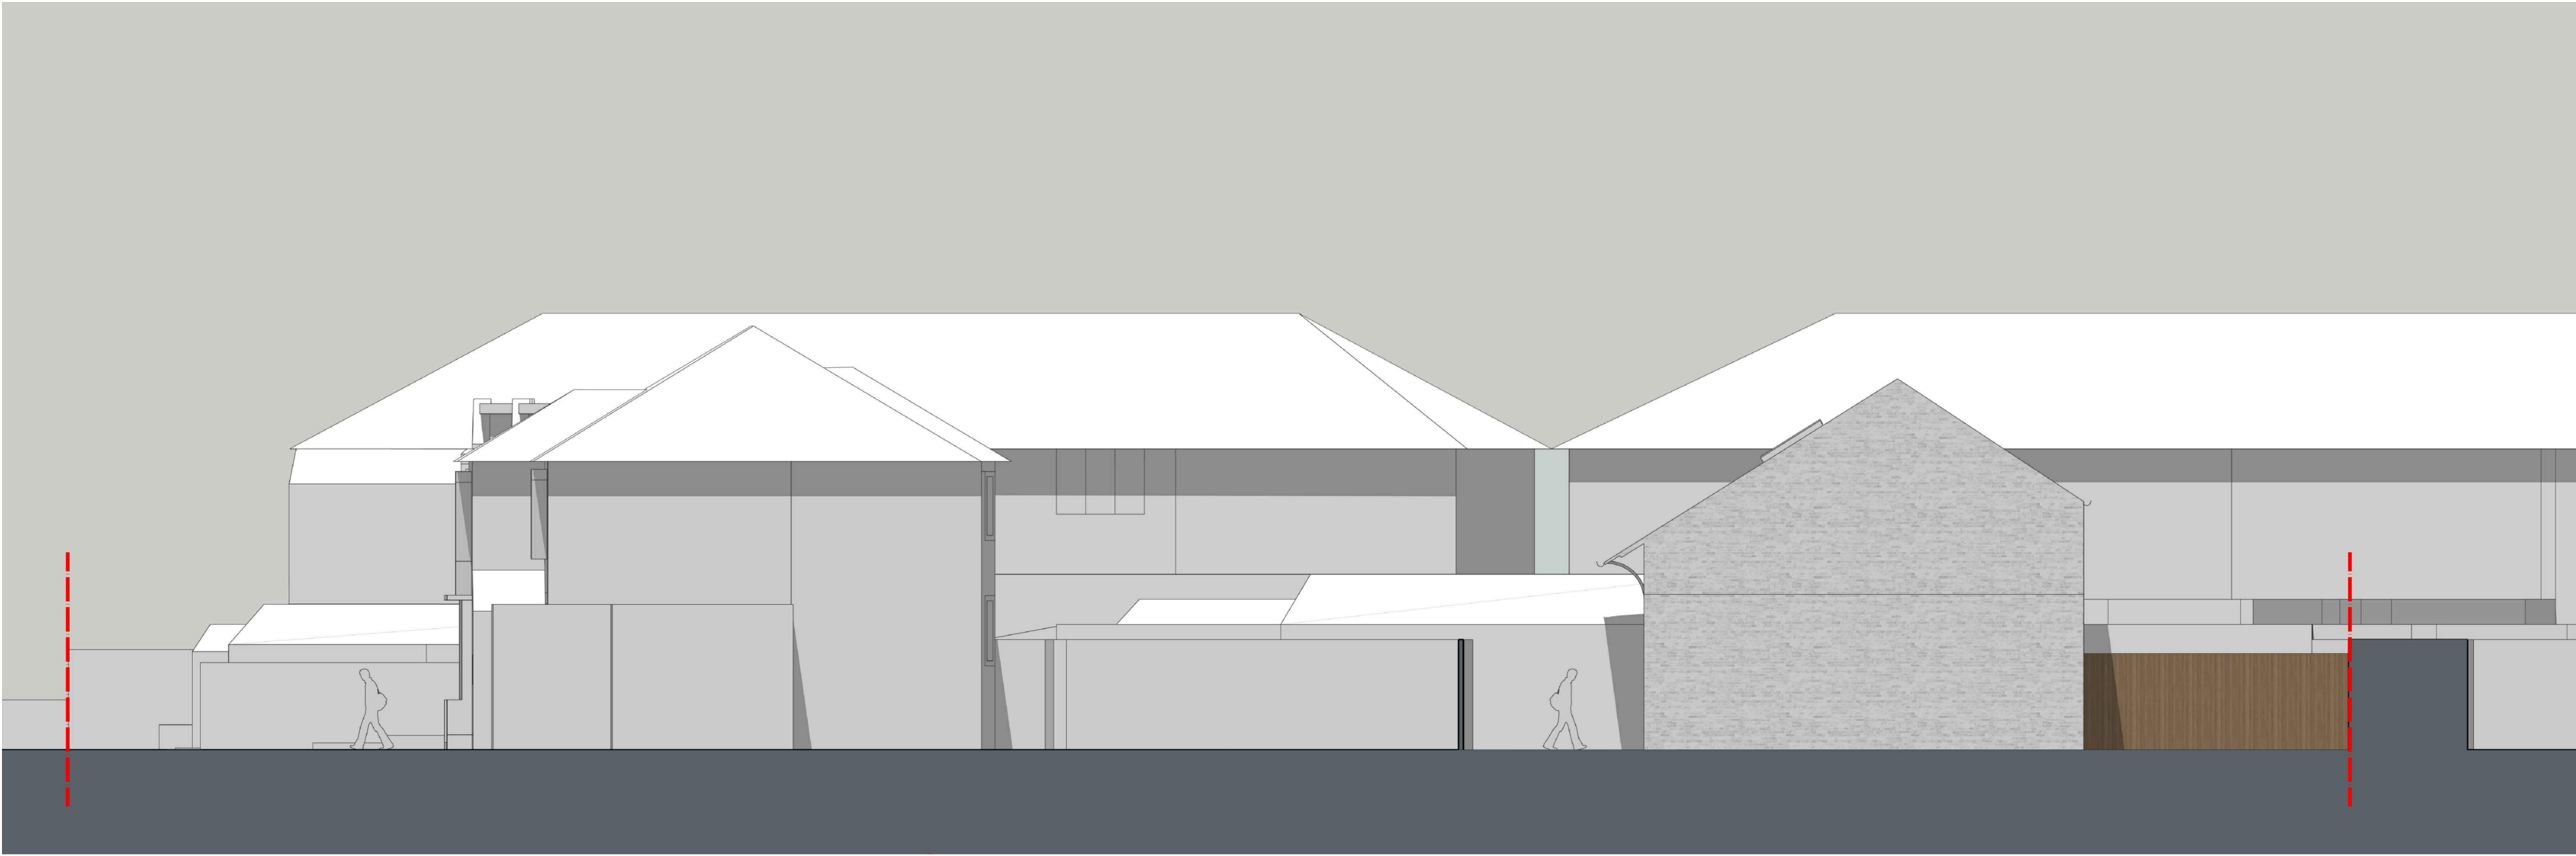

South Elevation

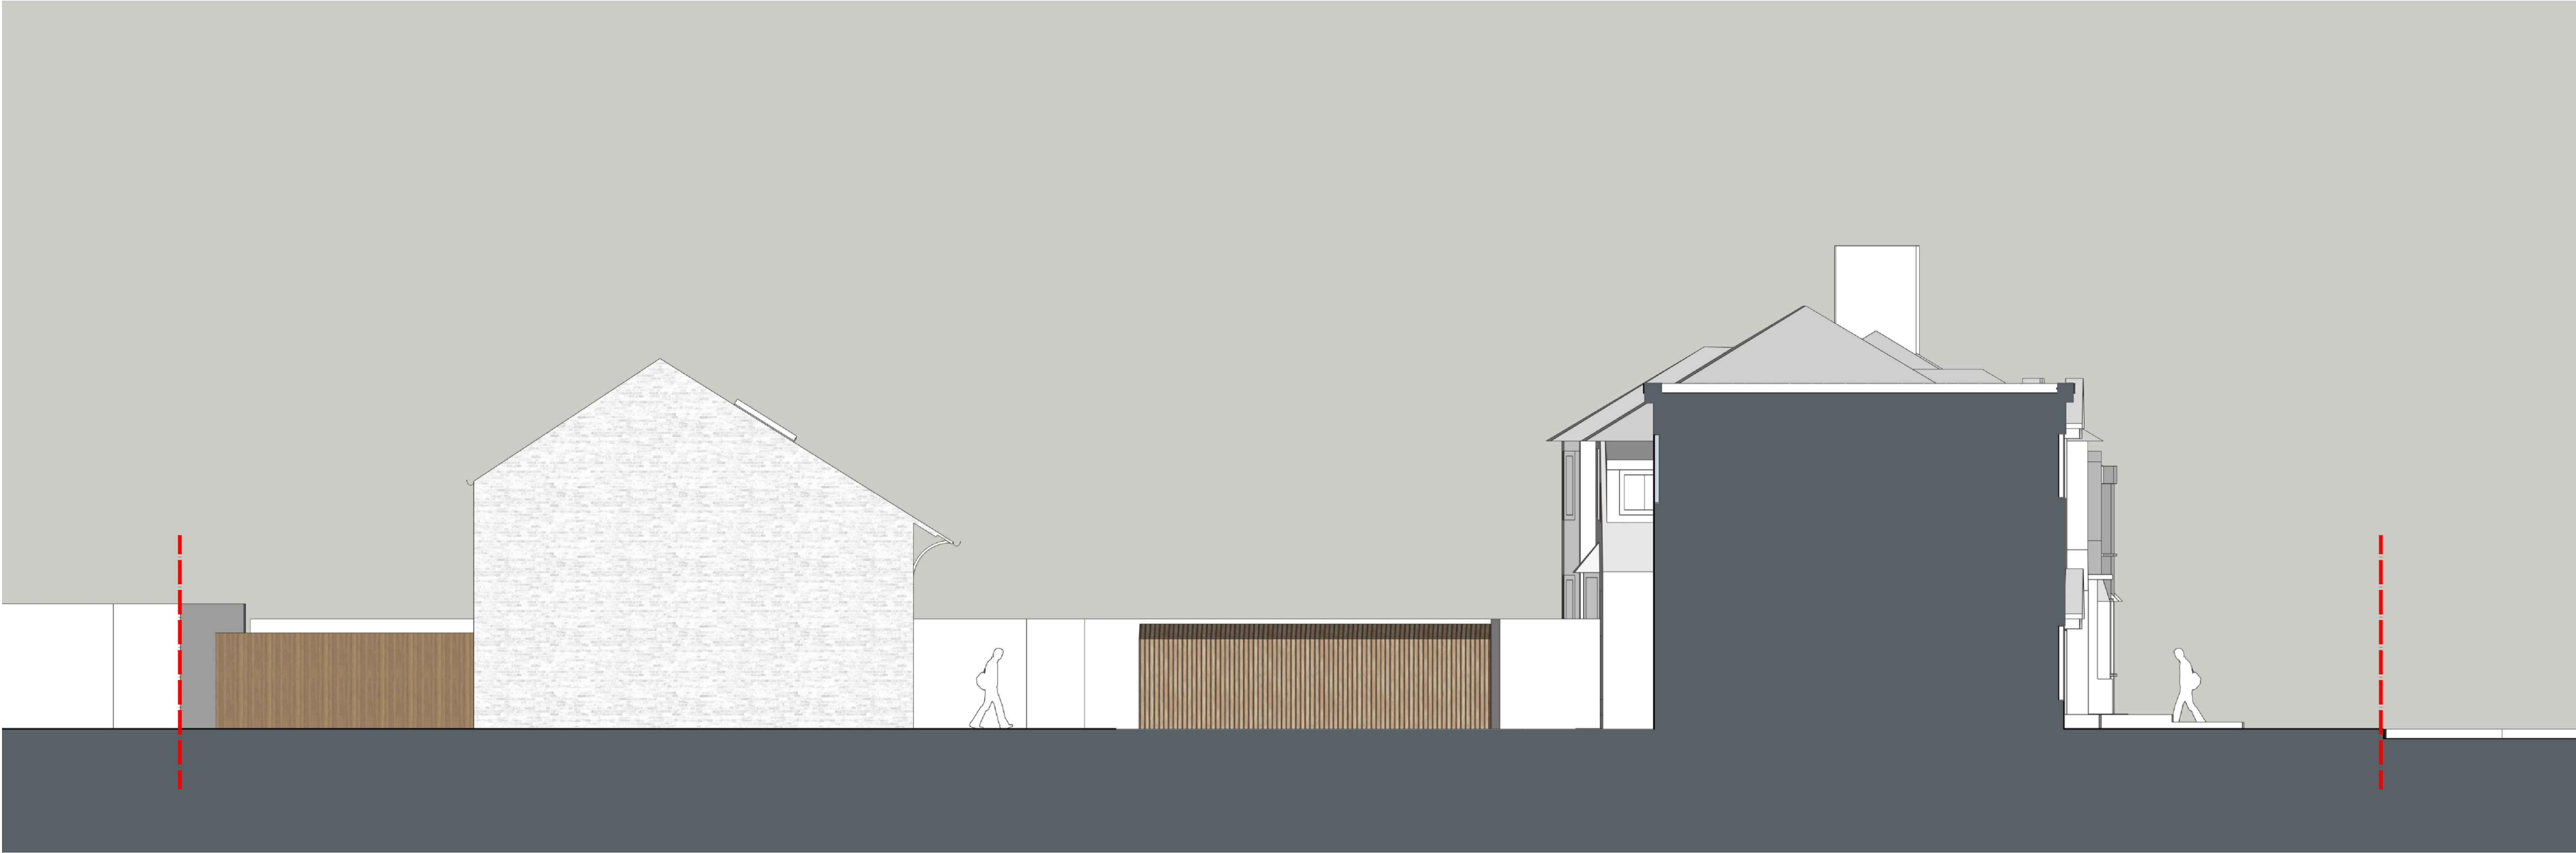

North Elevation

Copyright © Kruszeński Leech Architects
Do not scale from this drawing
Report all errors, discrepancies and omissions to the Architect
All dimensions must be checked on site prior to construction

0 1 2 4 6 m

Notes

--- Application boundary

P01	05.06.2024	Planning Issue	JL	LK
Rev.	Date	Description	Drn.	Chk.

KRU
SZE
LNI
CKI
LEE
TCH

75A Regent Studios
8 Andrews Road
London E8 4QN
T 020 3903 0762
T 020 3875 8345
office@karchitects.co.uk
www.karchitects.co.uk


Client
Landpeak Ltd

Project
3-11 Grenfell Avenue,
Hornchurch RM12 4DN

Drawing Title
Proposed East and West Elevation

Drawing Status	Scale
Planning	1:100/A2 1:200/A4

Drawing Number	Revision
0184-KLA-00-GF-DR-10 005	P01

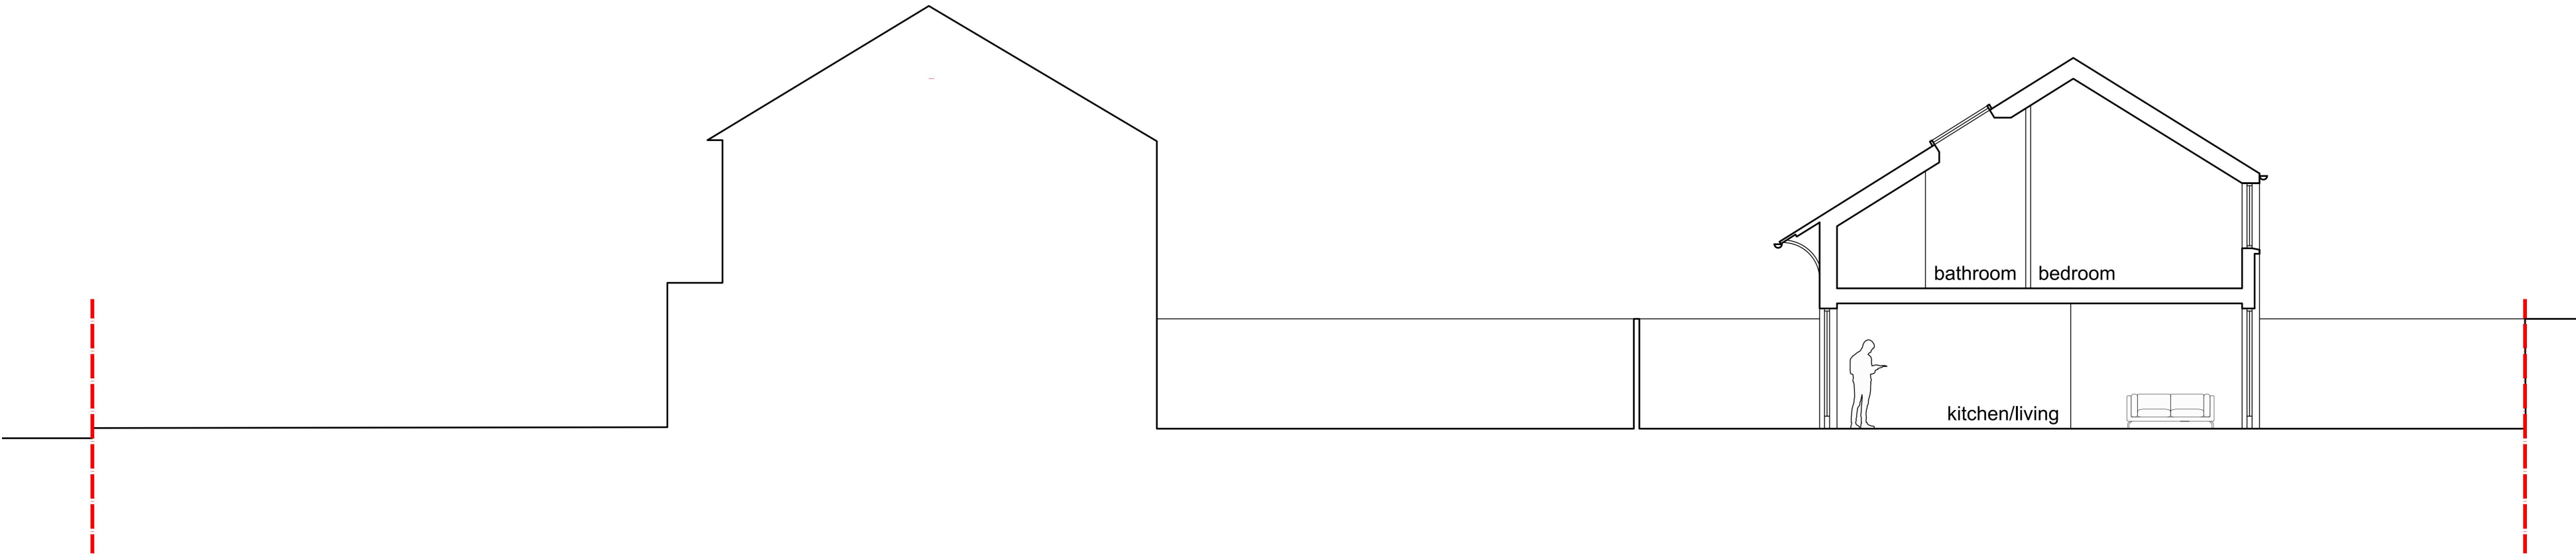

Section A-A

Copyright © Kruszeinski Leetch Architects
Do not scale from this drawing
Report all errors, discrepancies and omissions to the Architect
All dimensions must be checked on site prior to construction

0 1 2 4 6 m

Notes

Application boundary

P01	05.06.2024	Planning Issue	JL	LK
Rev.	Date	Description	Drn.	Chk.

KRU
SZE
LNI
CKI
LEE
TCH

75A Regent Studios
8 Andrews Road
London E8 4QN
T 020 3903 0762
office@klarchitects.co.uk
www.klarchitects.co.uk

Client	
Landpeak Ltd	
Project	
3-11 Grenfell Avenue, Hornchurch RM12 4DN	
Drawing Title	
Section A-A	
Drawing Status	Scale
Planning	1:100/A2 1:200/A4
Drawing Number	Revision
0184-KLA-00-GF-DR-10 006	P01