




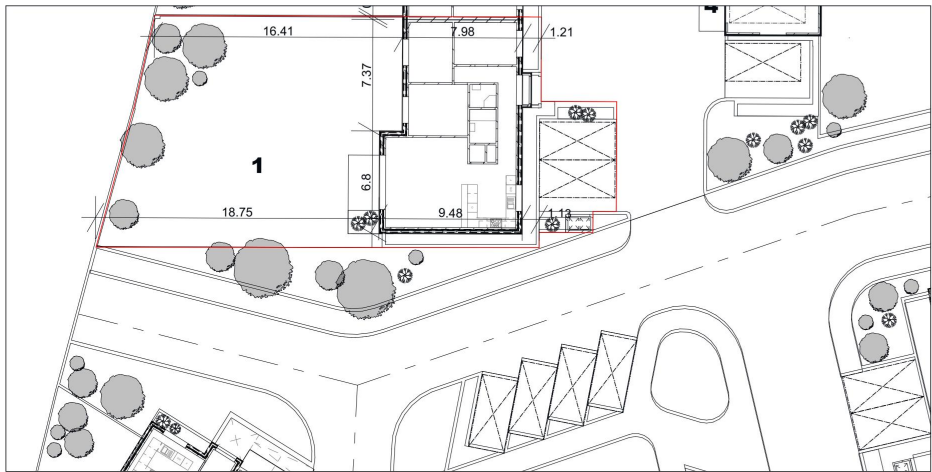

EXISTING SITE PLAN

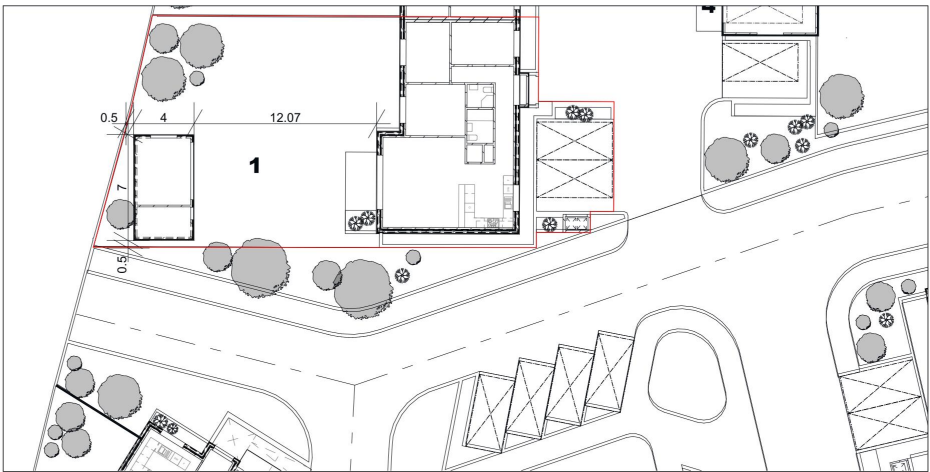

PROPOSED SITE PLAN

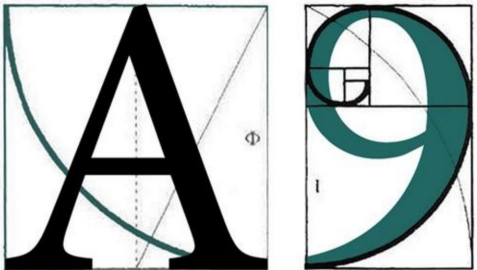

ARCHITECTURE

255 London Road, Hadleigh, Essex , SS7 2BN

Info@A9Architecture.co.uk


Tel: 01702558888 www.A9architecture.co.uk

Project:
1 Greyhound Grove
Ockendon Road
North Ockendon
Essex RM14 3PP

Drawing Title:
Site plan


Client:
Edd Shipton

Drawn:	Checked:	Date:	Scale:	Paper Size
IK	AG	11/07/2024	1:500	A3
Job no.	Dwg. no.	Revision:		
1894	1894_02			
			☐ Preliminary ☒ Design ☐ Tender ☐ Contract ☐ Working	

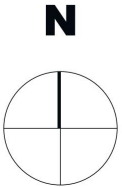


PROPOSED FLOOR PLANS

M 1:100 0 10m

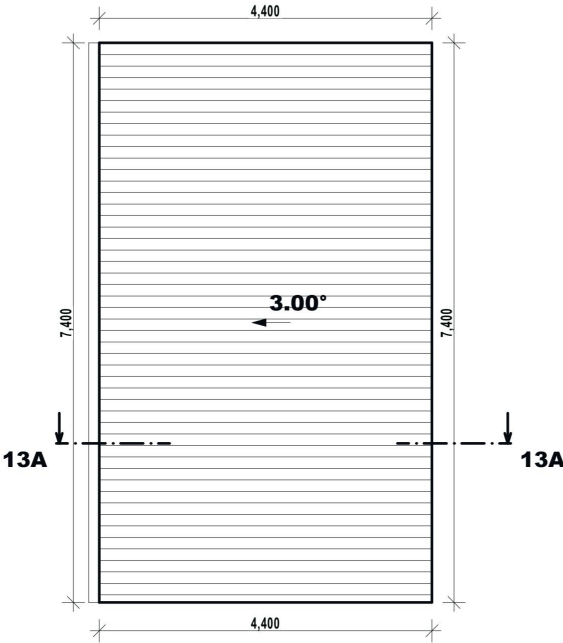

Roof plan

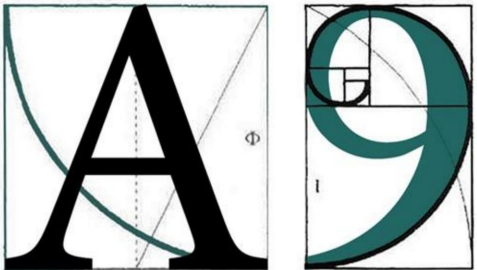

ARCHITECTURE


255 London Road, Hadleigh, Essex , SS7 2BN
Info@A9Architecture.co.uk
Tel: 01702558888 www.A9architecture.co.uk

Project: 1 Greyhound Grove
Ockendon Road
North Ockendon
Essex RM14 3PP

Drawing Title: Proposed Plans


Client: Edd Shipton

Drawn: IK	Checked: AG	Date: 30/05/2024	Scale: 1:100	Paper Size: A3
Job no. 1894	Dwg. no. 1894_04	Revision:	☐ Preliminary ☒ Design ☐ Tender ☐ Contract ☐ Working	

 





Rear Elevation

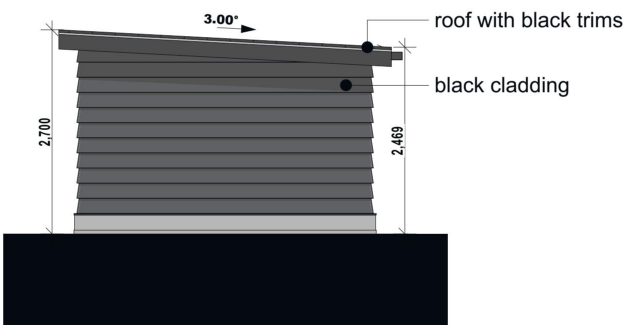


Flank Elevation

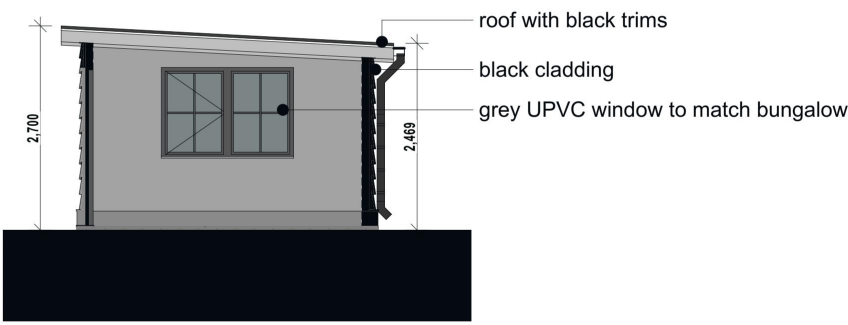

Section 13A

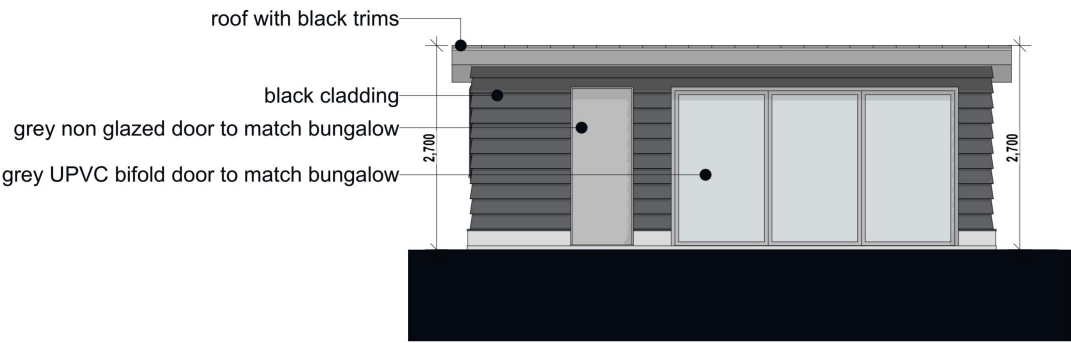


Front Elevation

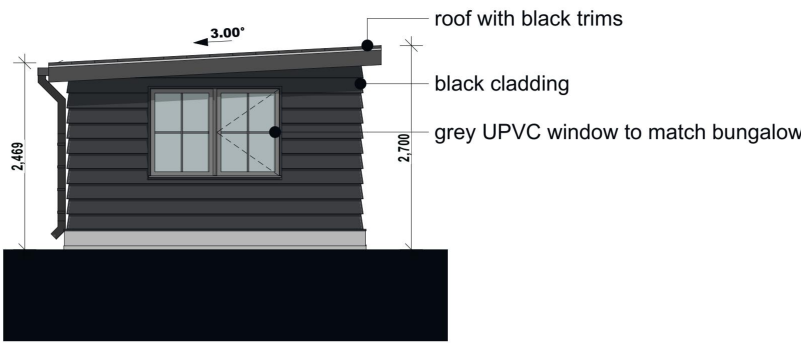

Flank Elevation

PROPOSED SECTION AND ELEVATIONS

M 1:100 0 10m

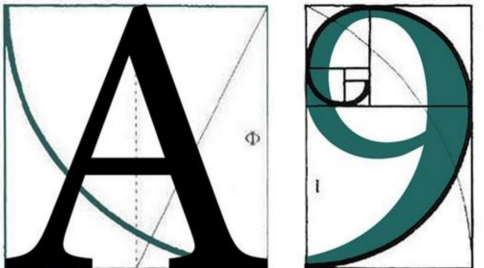



ARCHITECTURE
255 London Road, Hadleigh, Essex , SS7 2BN
Info@A9Architecture.co.uk
Tel: 01702558888 www.A9architecture.co.uk

Project: 1 Greyhound Grove
Ockendon Road
North Ockendon
Essex RM14 3PP

Drawing Title: Proposed Sections and Elevations

Client: Edd Shipton

Drawn: IK	Checked: AG	Date: 30/05/2024	Scale: 1:100	Paper Size A3
Job no. 1894	Dwg. no. 1894_05	Revision: ☒ Preliminary ☐ Design ☐ Tender ☐ Contract ☐ Working		

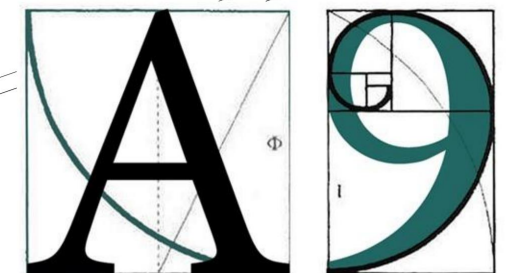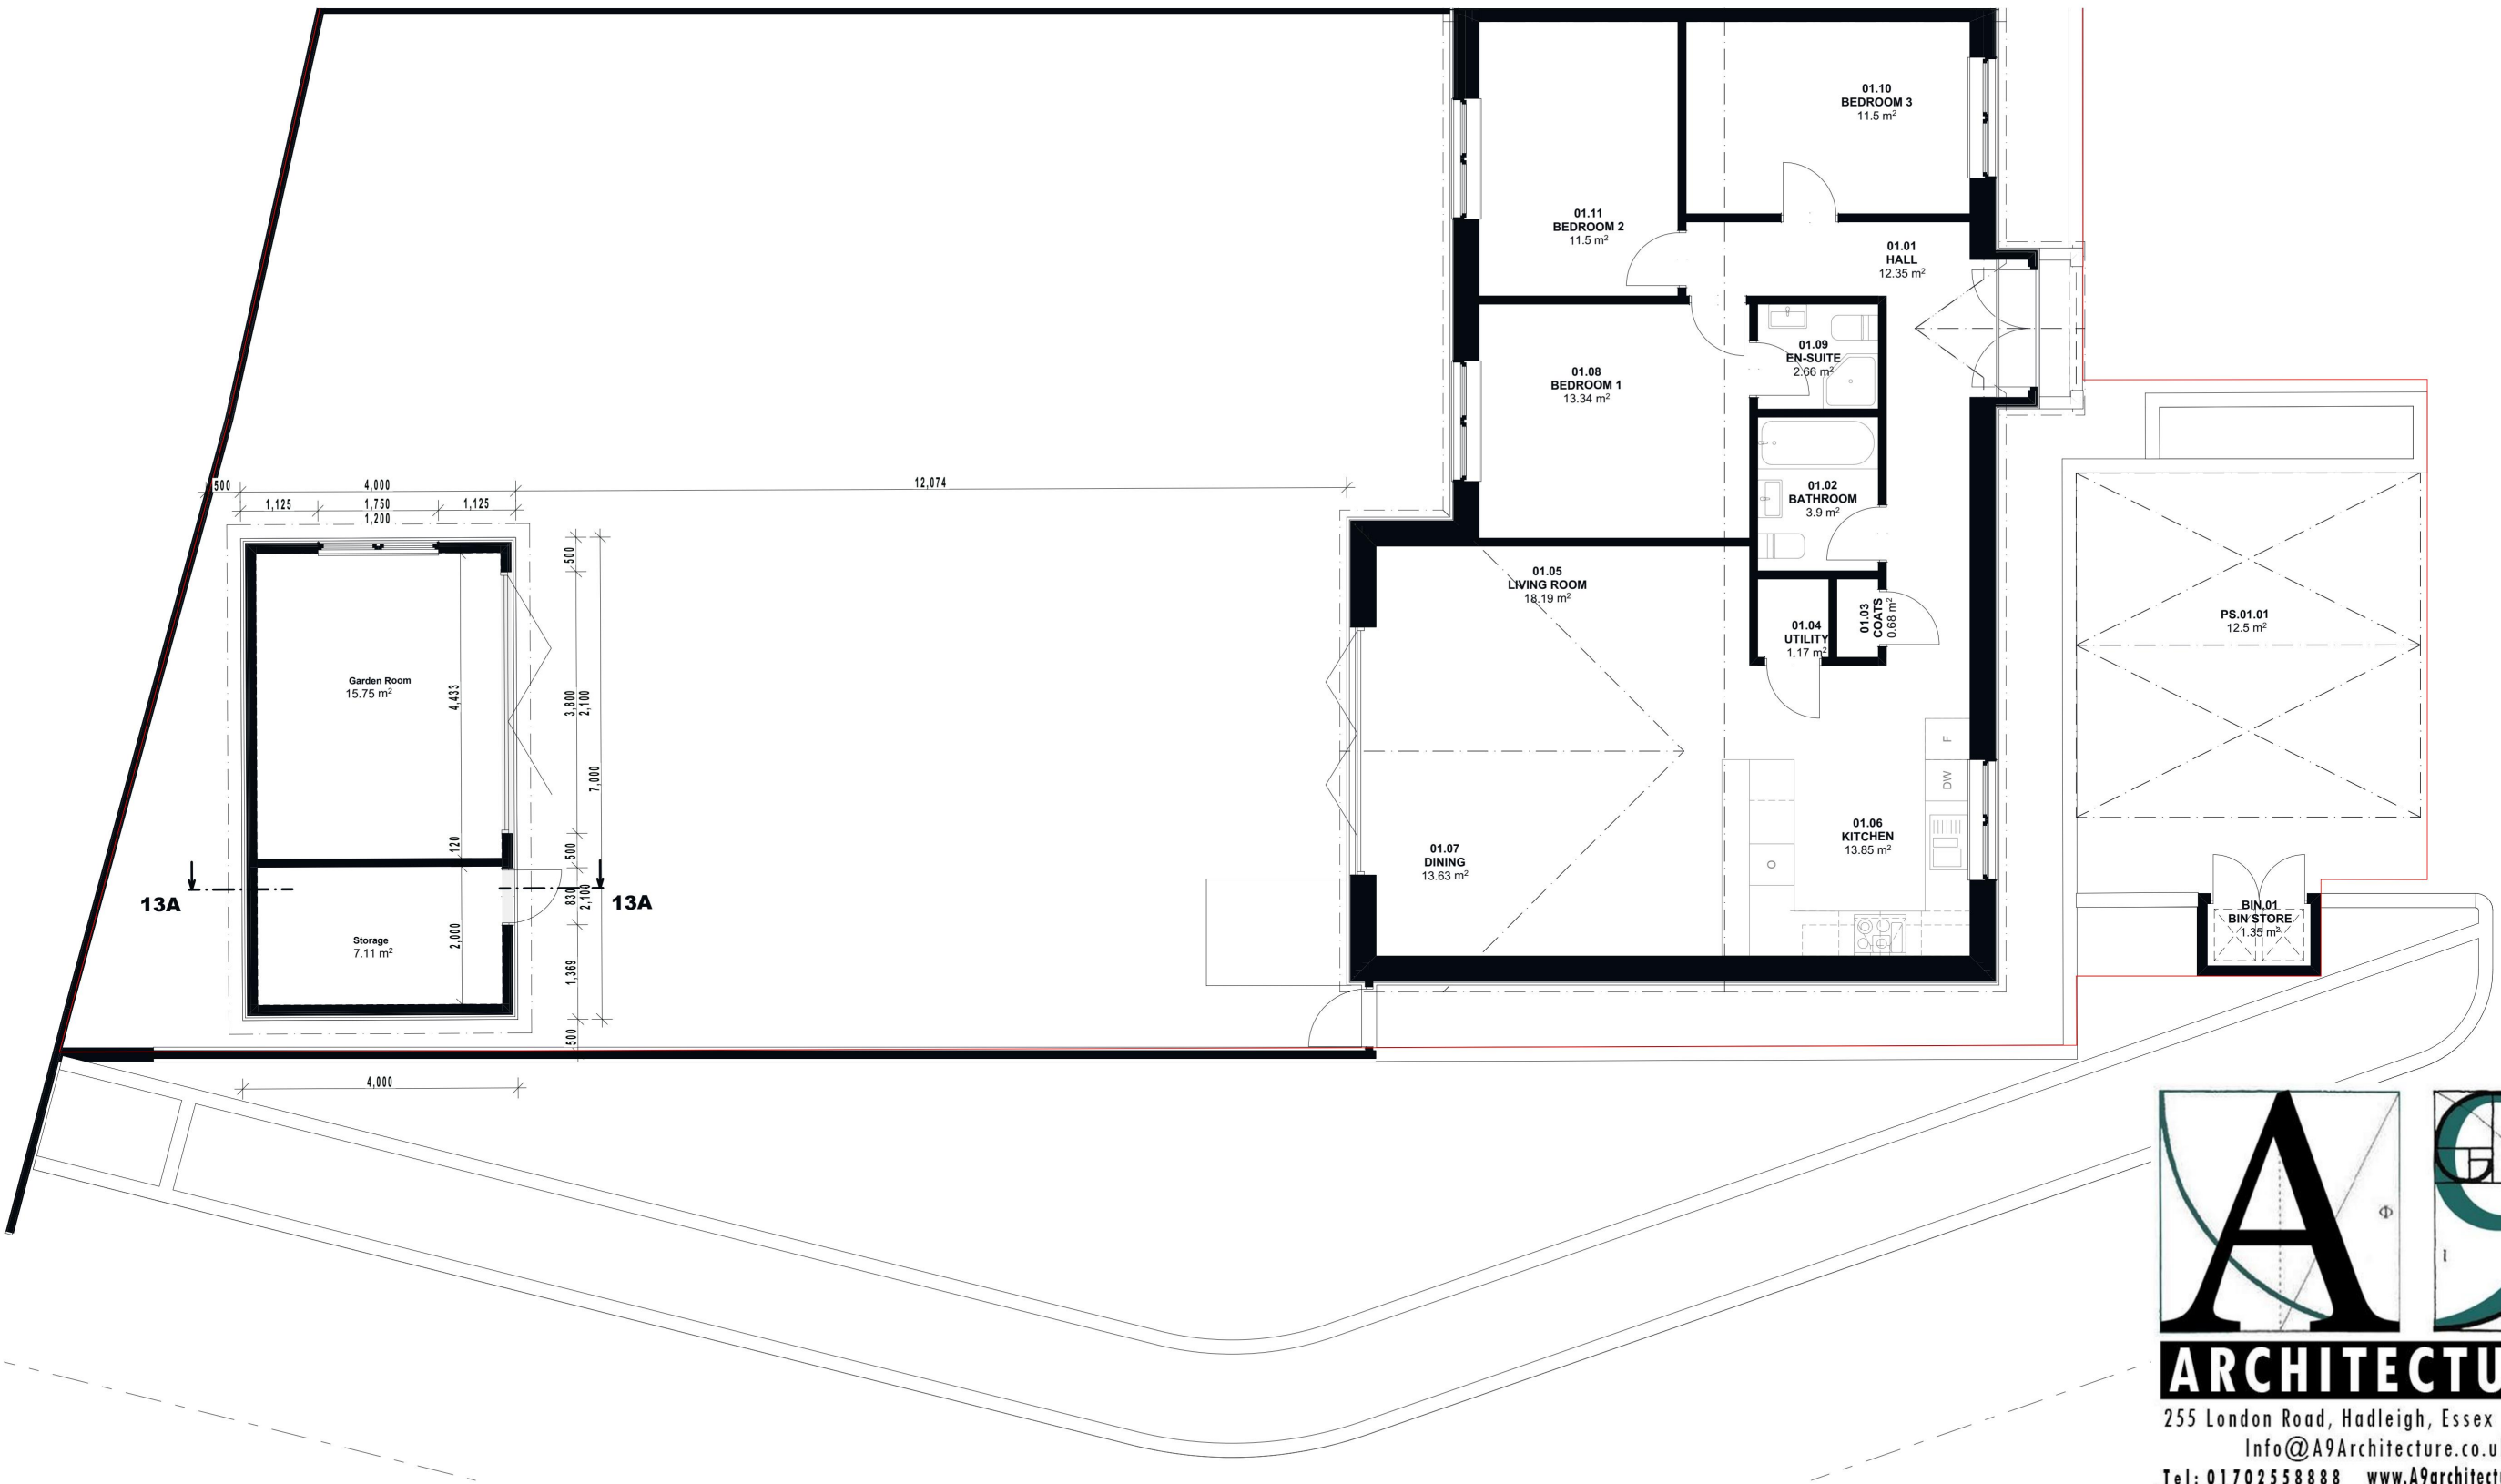

ARCHITECTURE

255 London Road, Hadleigh, Essex, SS7 2BN

Info@A9Architecture.co.uk

Tel: 01702558888 www.A9architecture.co.uk

Project: **1 Greyhound Grove**
Ockendon Road
North Ockendon
Essex RM14 3PP

Drawing Title: **Proposed Plans**

Client: **Edd Shipton**

Drawn:	Checked:	Date:	Scale:	Paper Size
IK	AG	11/07/2024	1:100	A3
Job no.	Dwg. no.	Revision:	Revision:	
1894	1894_03	A	Preliminary Design Tender Contract Working	



PROPOSED FLOOR PLANS

M 1:100

0 10m