



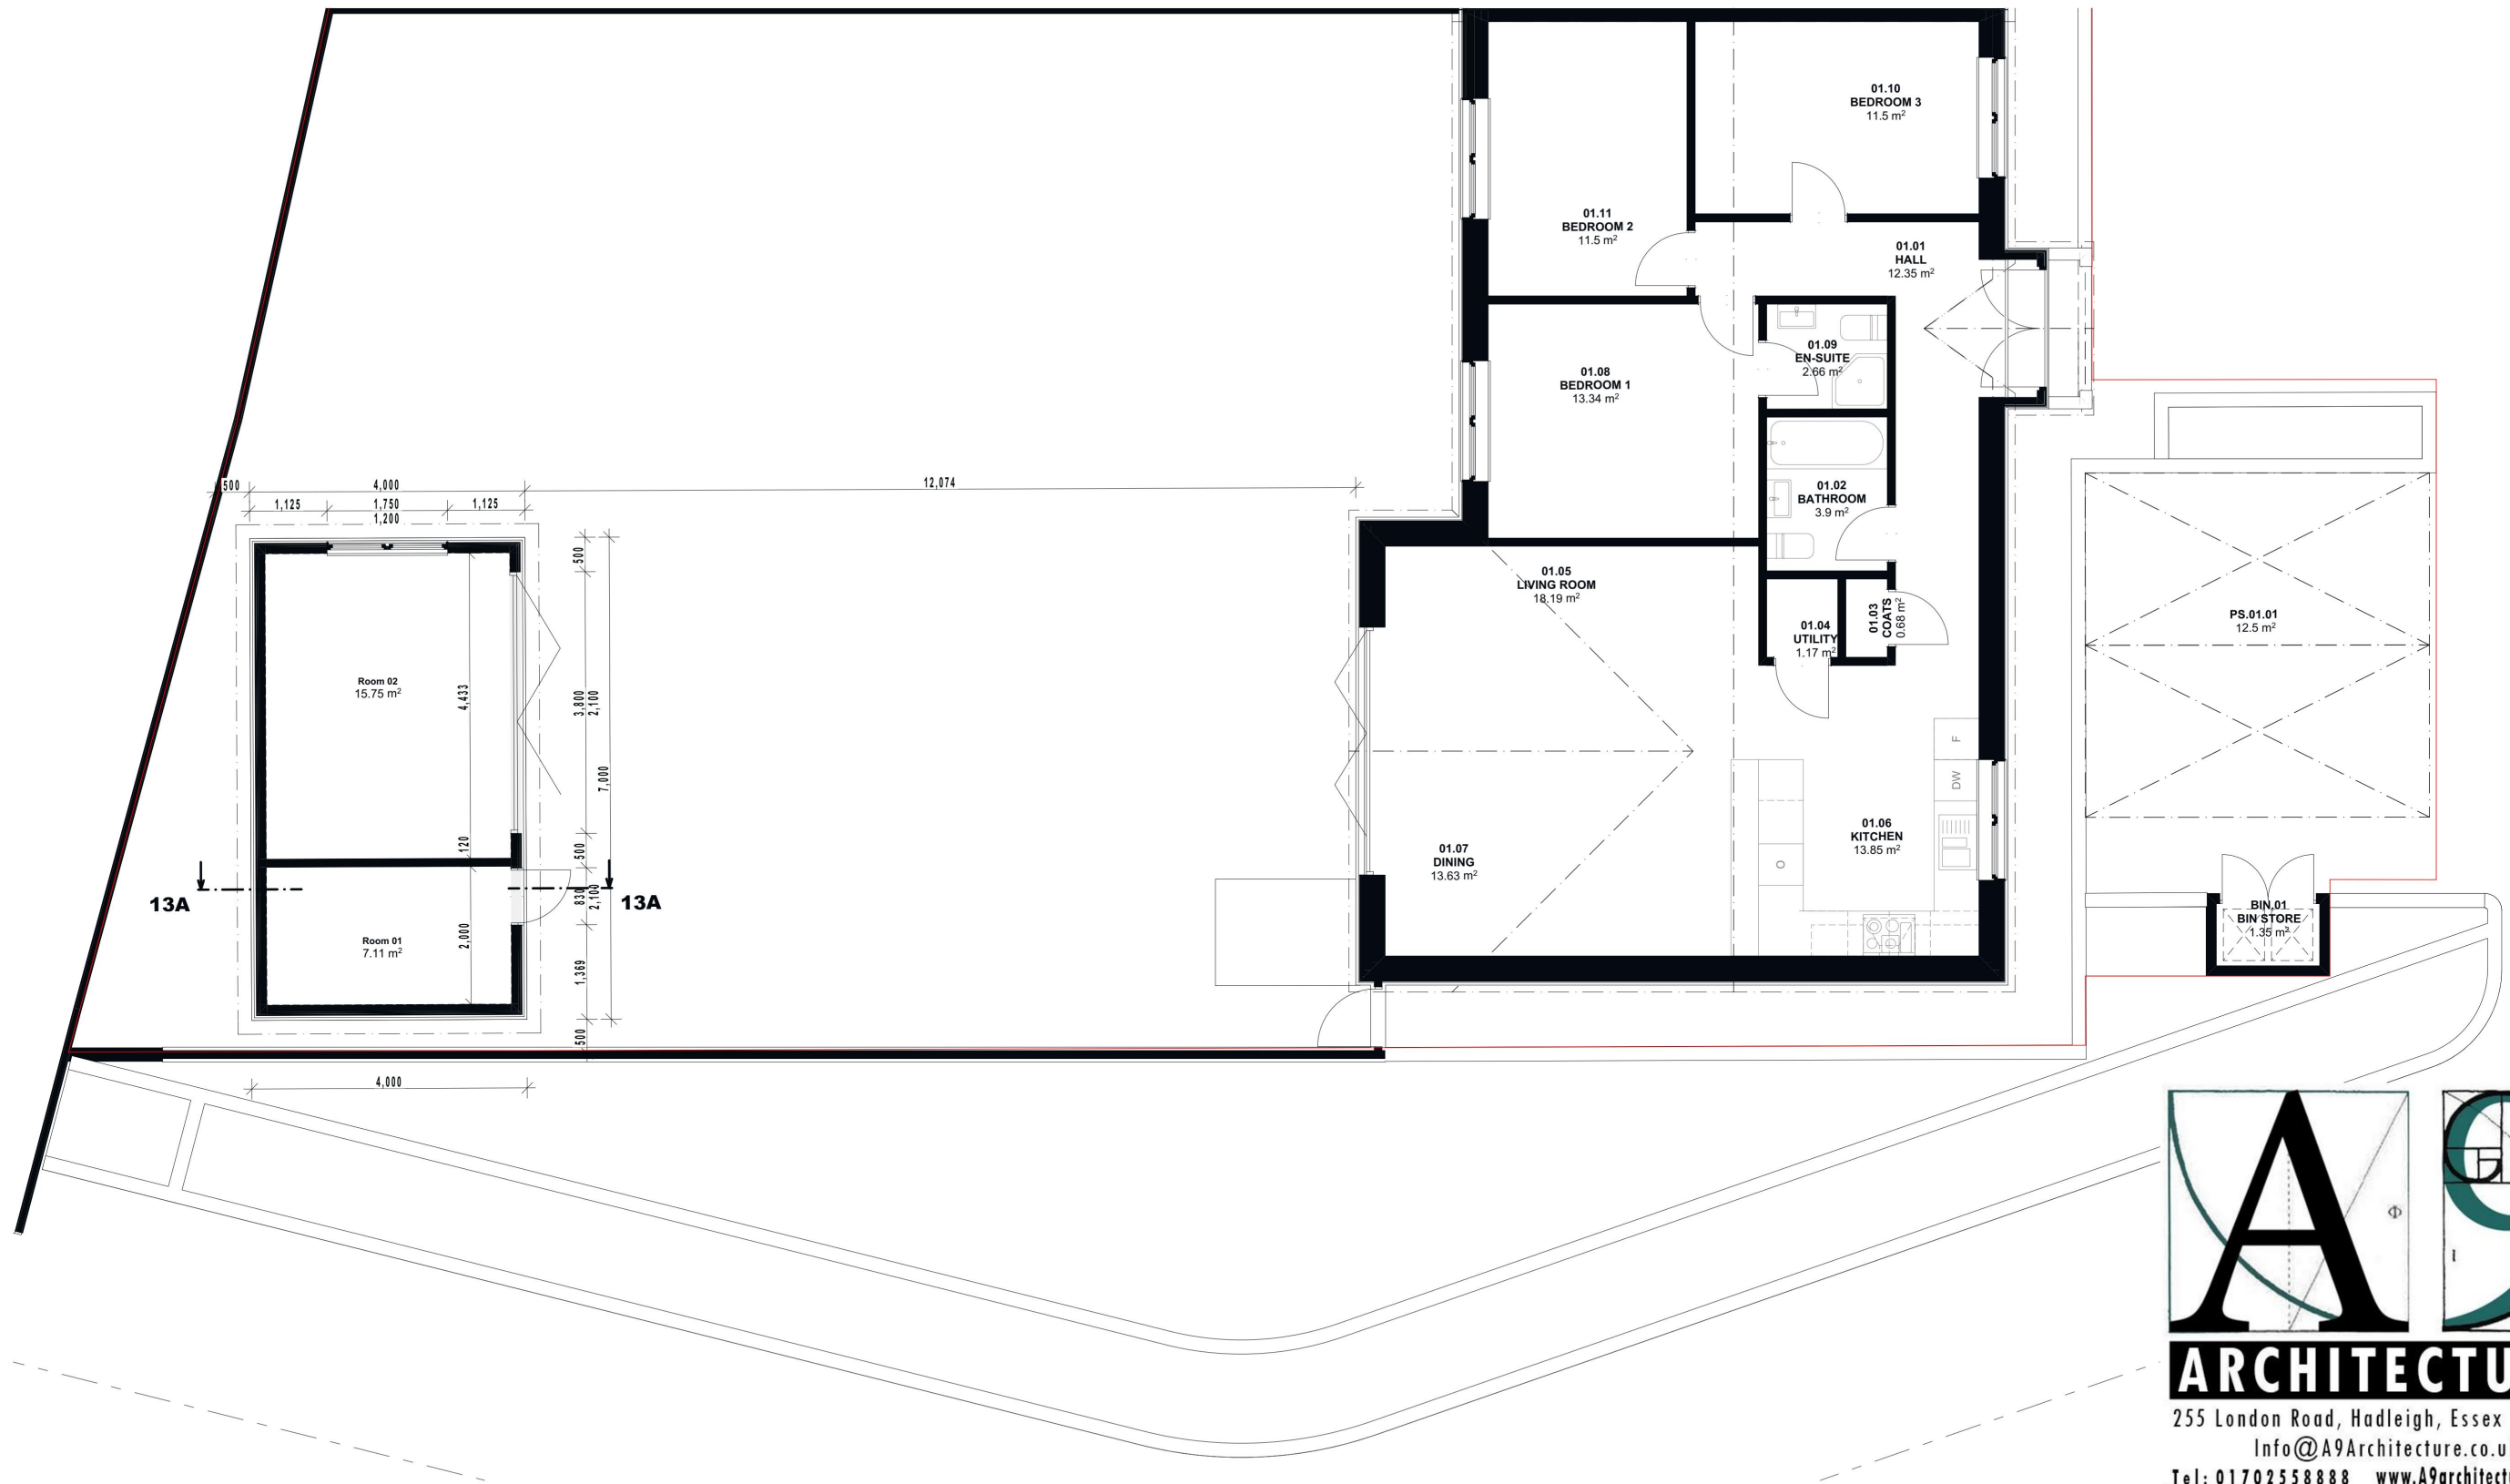

PROPOSED FLOOR PLANS

M 1:100 0 10m

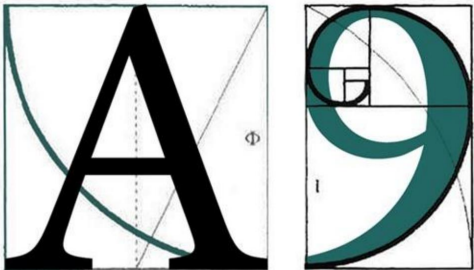

ARCHITECTURE

255 London Road, Hadleigh, Essex, SS7 2BN
Info@A9Architecture.co.uk
Tel: 01702558888 www.A9architecture.co.uk

Project: 1 Greyhound Grove
Ockendon Road
North Ockendon
Essex RM14 3PP

Drawing Title: Proposed Plans

Client: Edd Shipton

Drawn: IK	Checked: AG	Date: 11/07/2024	Scale: 1:100	Paper Size A3
Job no. 1894	Dwg. no. 1894_03	Revision: ☒ Preliminary ☐ Design ☐ Tender ☐ Contract ☐ Working		