
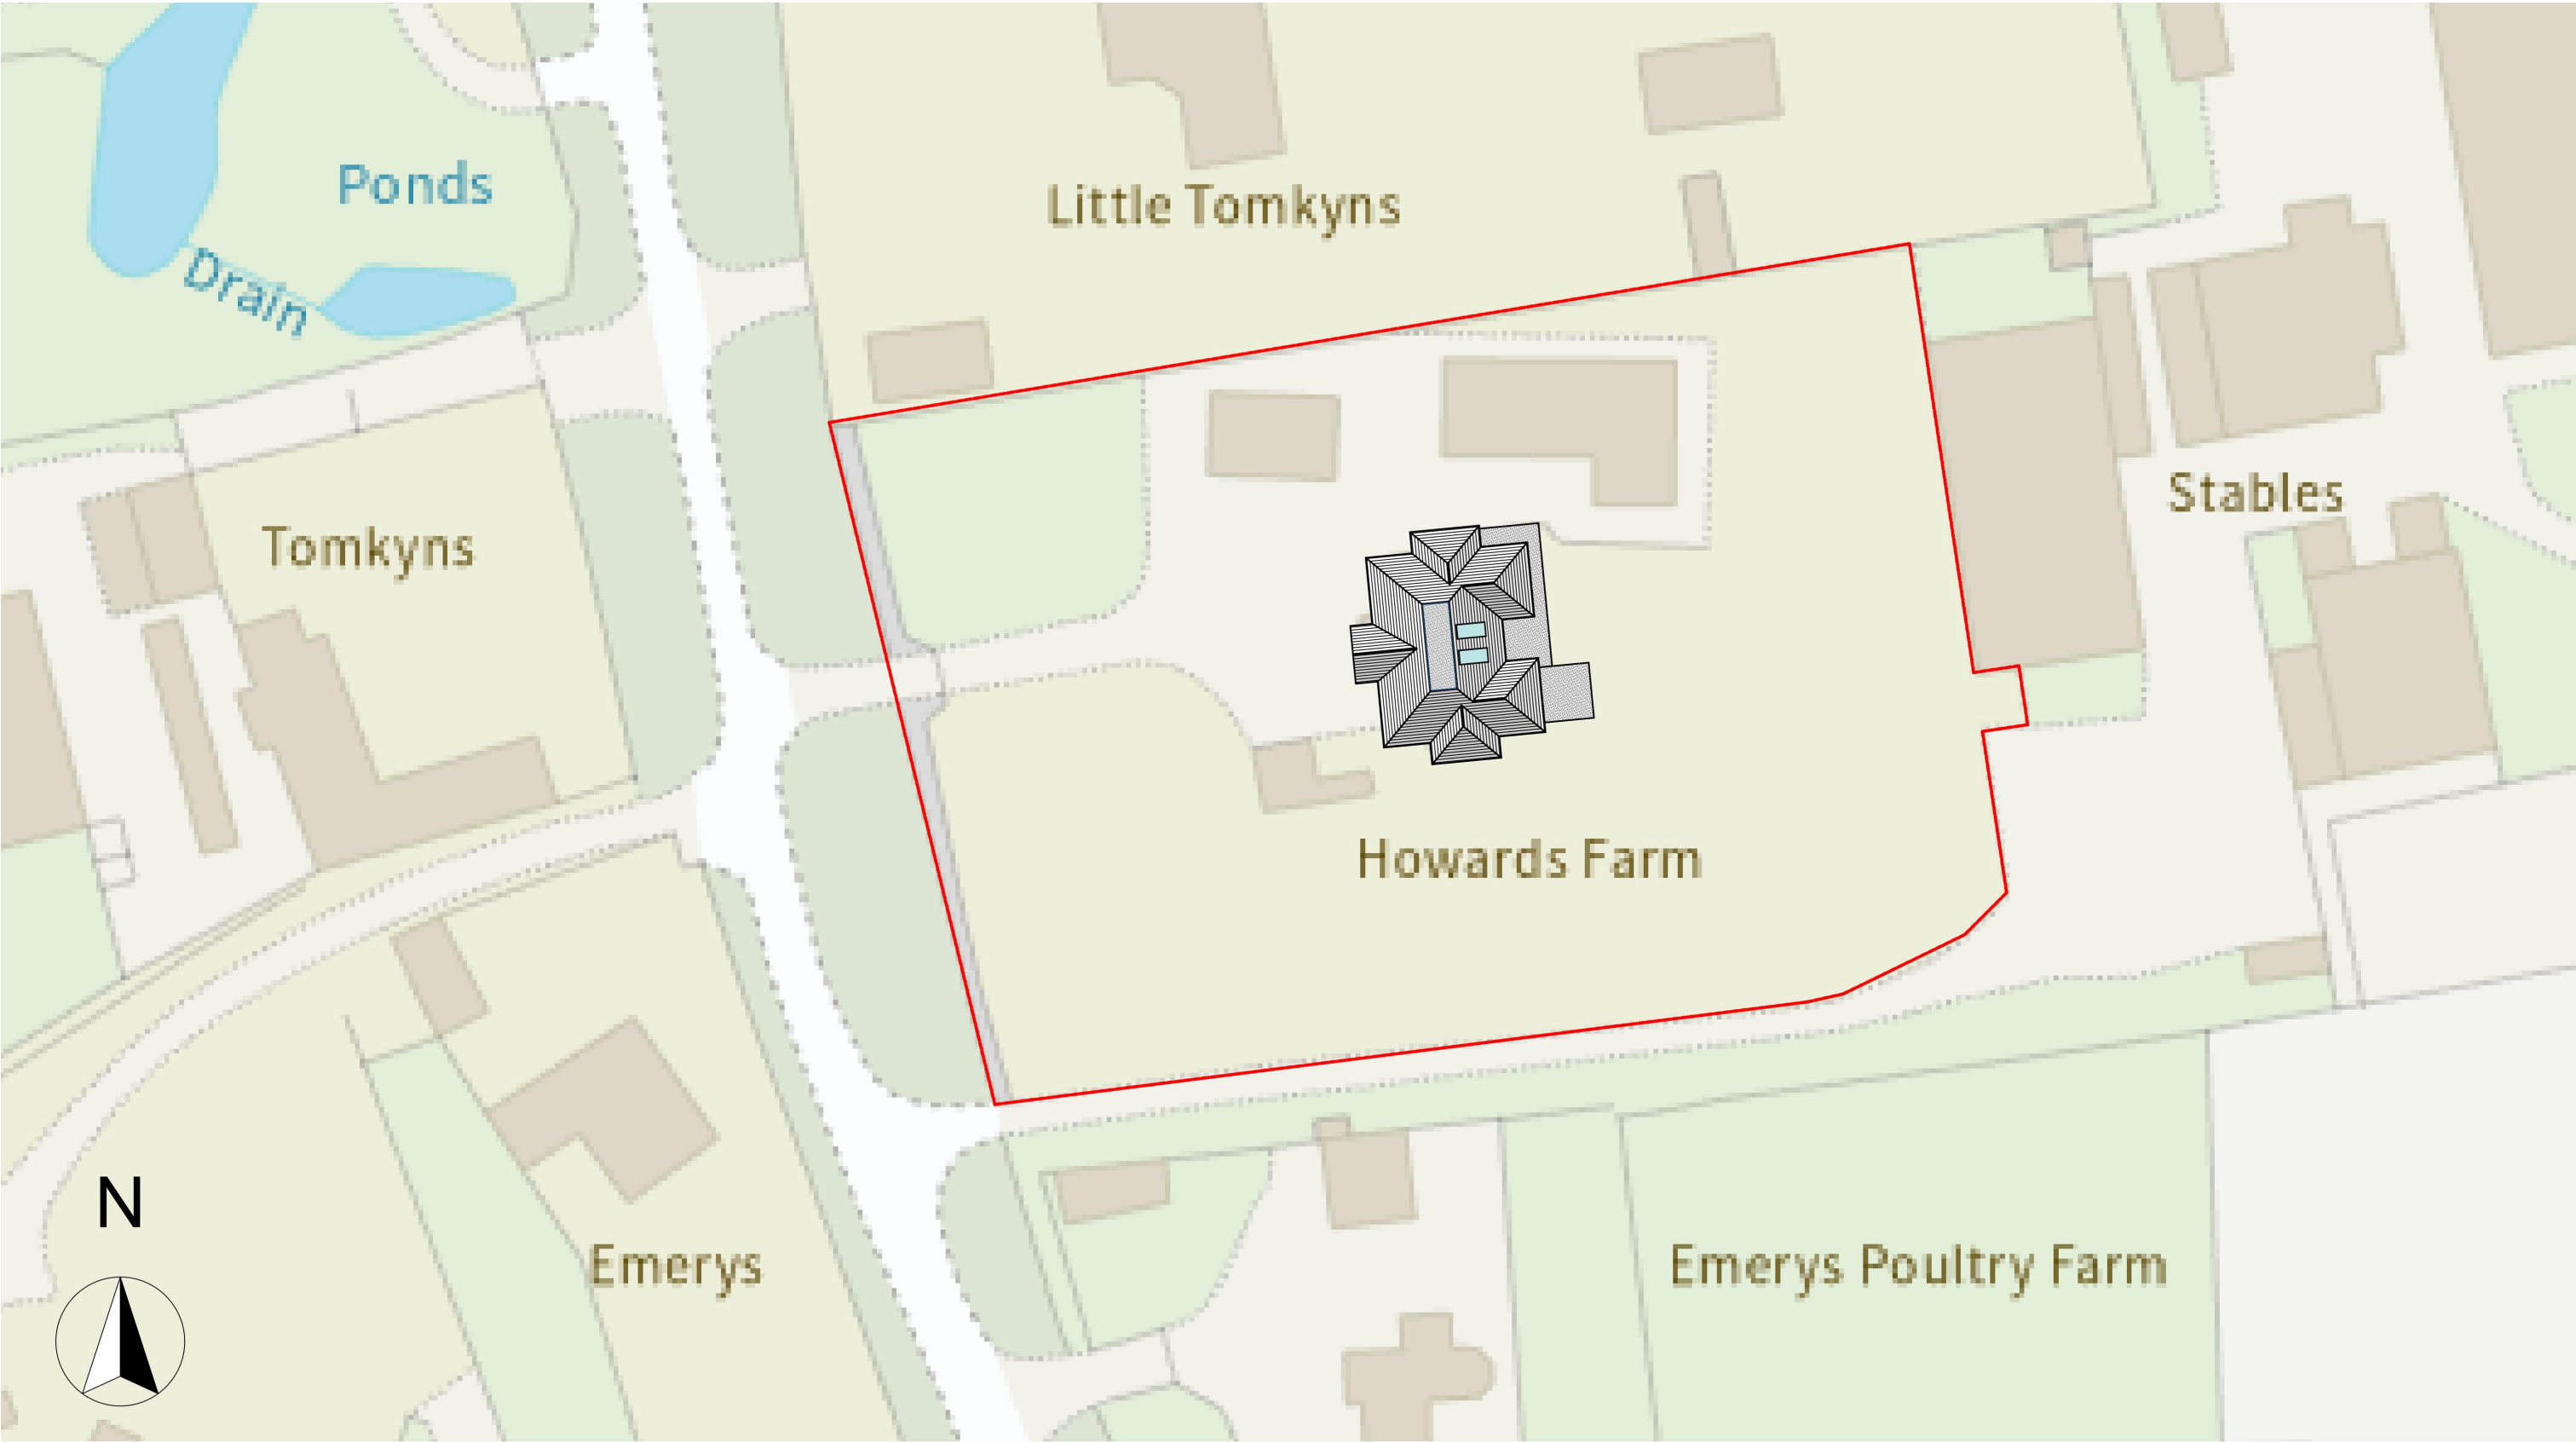


 

BLOCK PLAN 1:500

Drawings to be read in conjunction with relevant drawing and specs.
Drawings not to be scaled, figured dimensions only.
Any discrepancies are to be pointed to the Agent/Engineer/Contractor. The Agent is not liable for any faults not raised. Drawings not to be scaled for land transfer purposes

TEL : 07380132957
email: man.design.co@gmail.com
web : manstudio.co.uk

REVISION :	DRAWING NO :	PROJECT NO :	DRAWING TITLE :
	D01	221201	BLOCK PLAN

PROJECT TITLE :
PROPOSED DEVELOPMENT AT
HOWARDS FARM, TOMKYN LANE,
RM14 1TP



Date : MAY 2024

Scale : 1:1250 & 1:500@A3

COPYRIGHT: The contents of this drawing may not be reproduced in whole or in part without express written consent of MAN Design and Construction LTD.



MAN Design and Construction

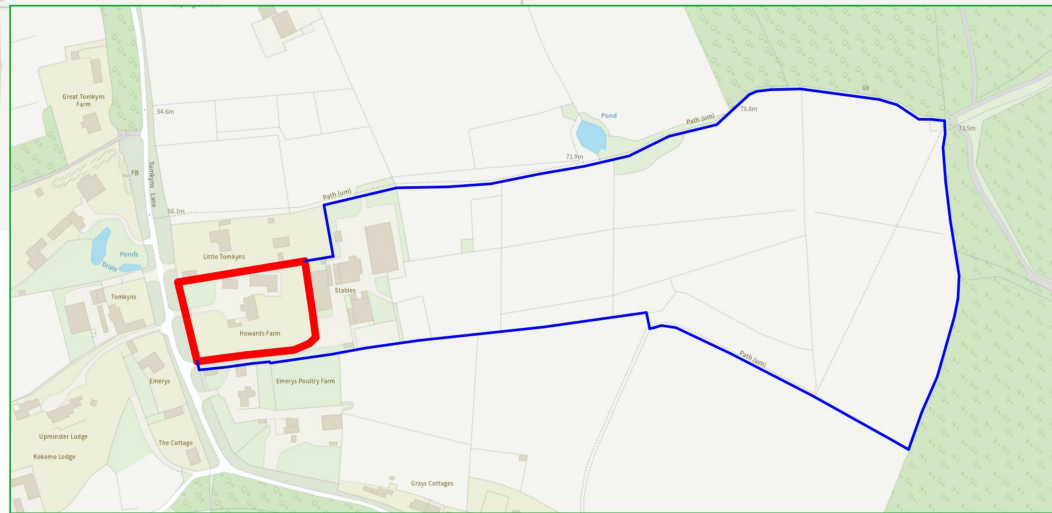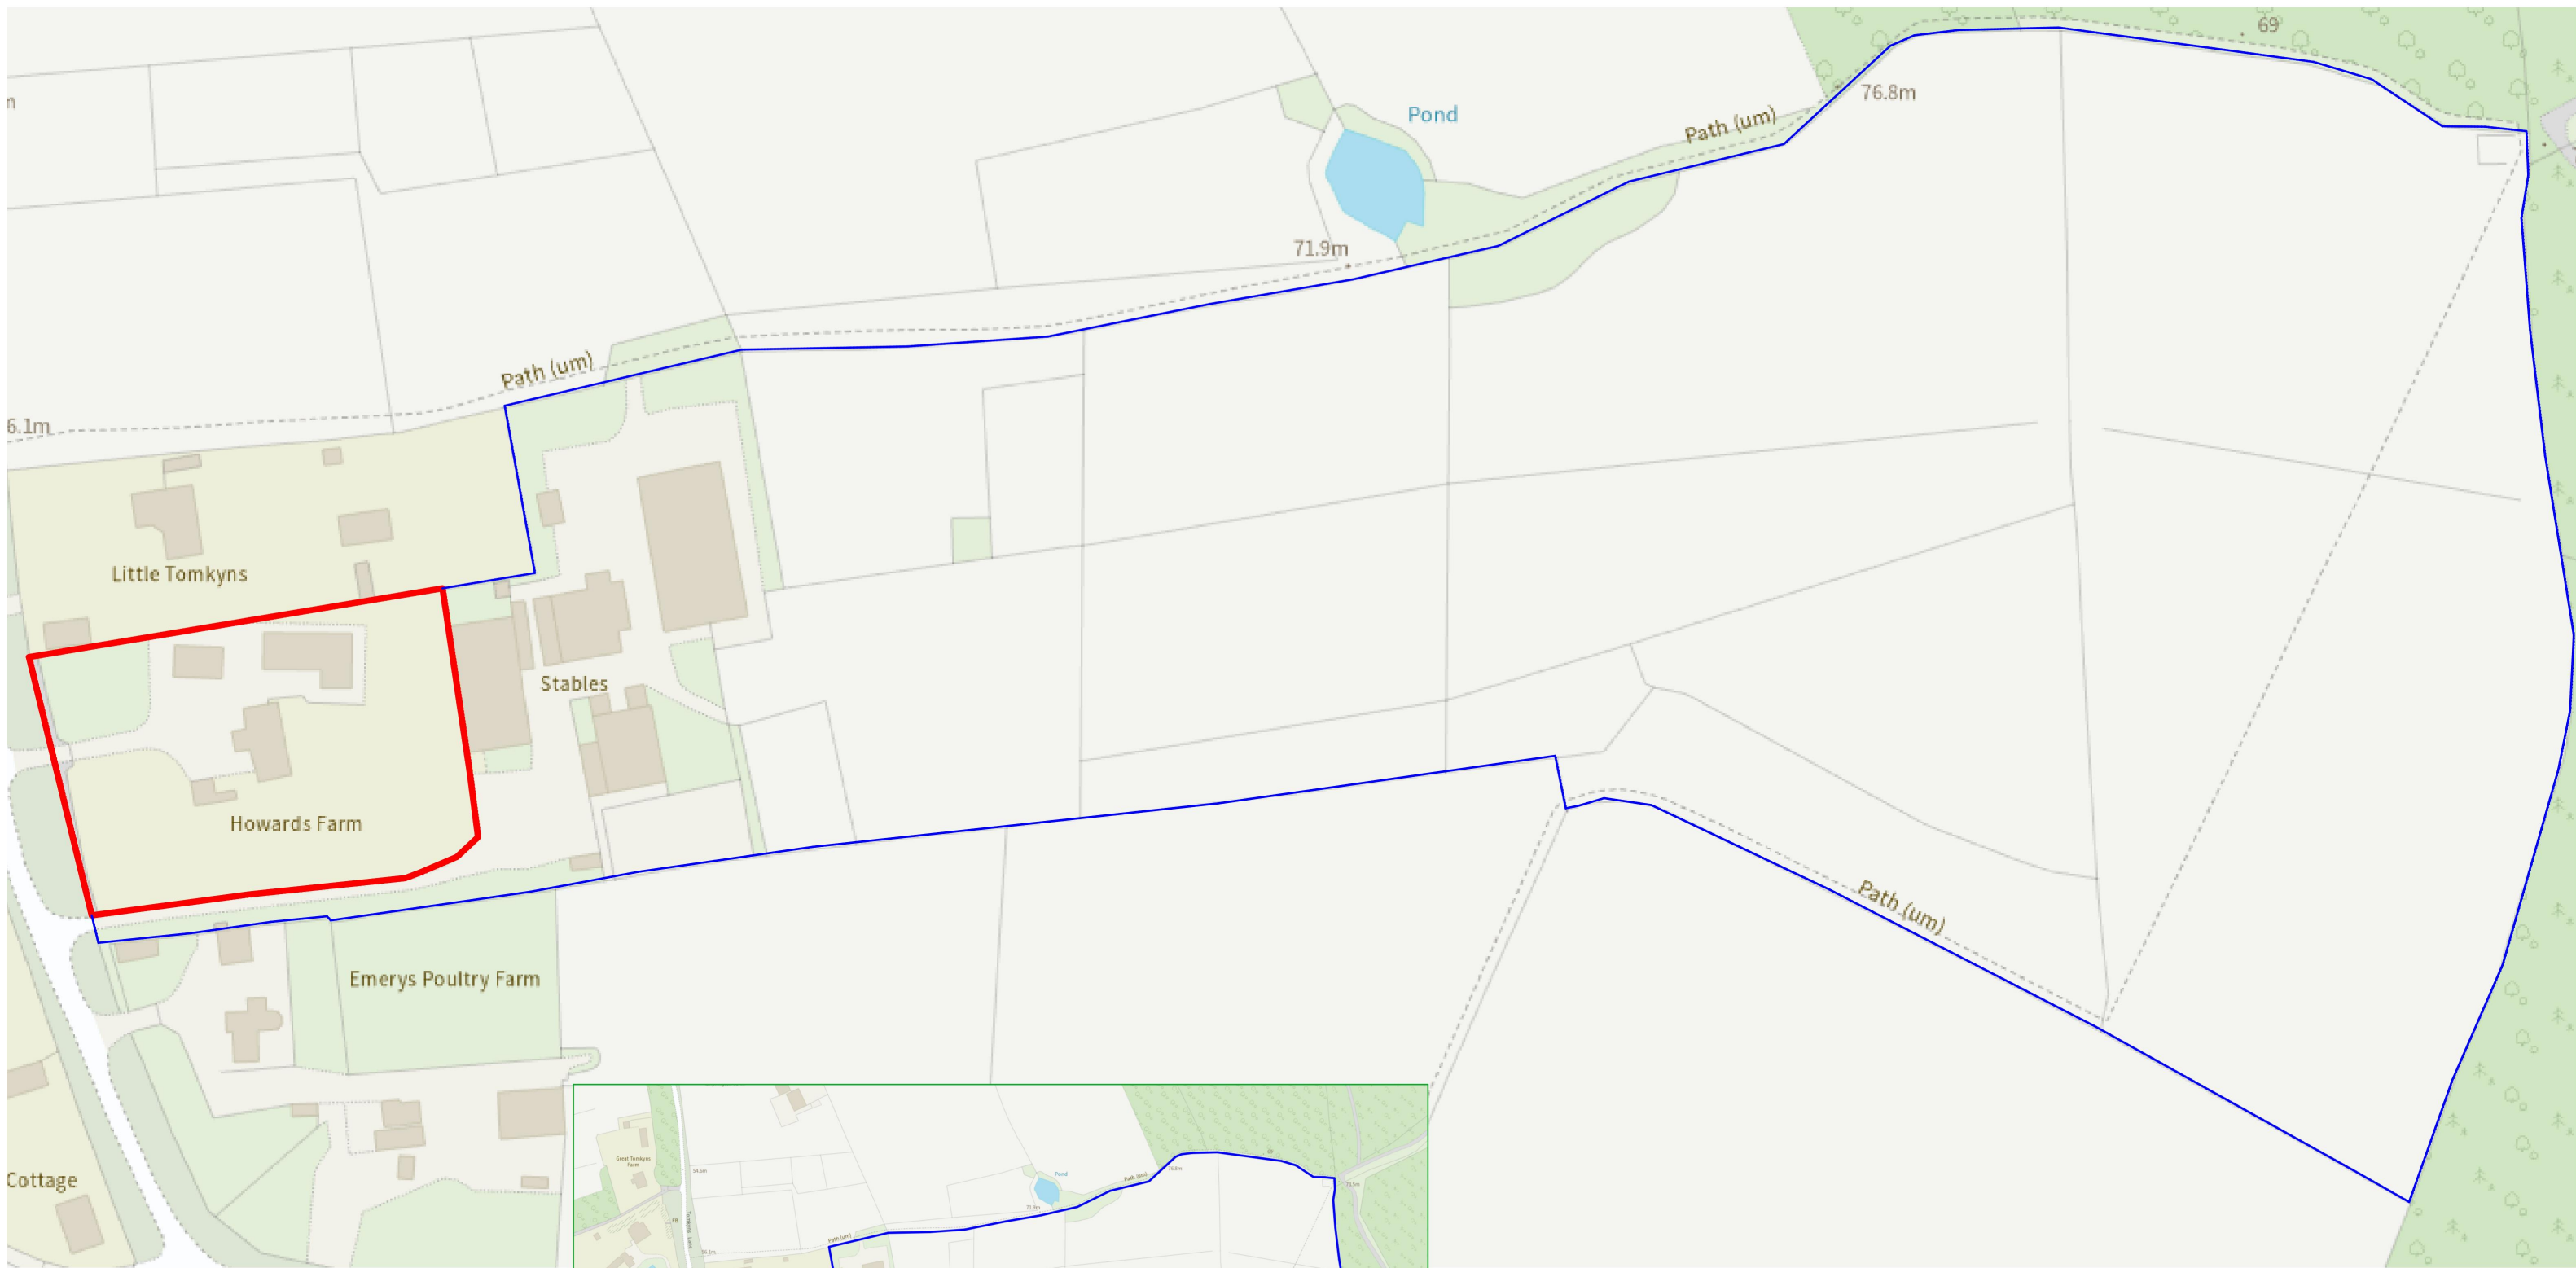

Drawings to be read in conjunction with relevant drawing and specs.
Drawings not to be scaled, figured dimensions only.
Any discrepancies are to be pointed to the Agent/Engineer/Contractor. The Agent is not liable for any faults not raised. Drawings not to be scaled for land transfer purposes

TEL : 07380132957
email: man.design.co@gmail.com
web : manstudio.co.uk

REVISION :	DRAWING NO :	PROJECT NO :	DRAWING TITLE :
	D01.1	221201	LOCATION MAP

PROJECT TITLE :
PROPOSED DEVELOPMENT AT
HOWARDS FARM, TOMKYN'S LANE,
RM14 1TP



Date : APR 2023

Scale : 1:1250

COPYRIGHT: The contents of this drawing may not be reproduced in whole or in part without express written consent of MAN Design and Construction LTD.



MAN Design and Construction

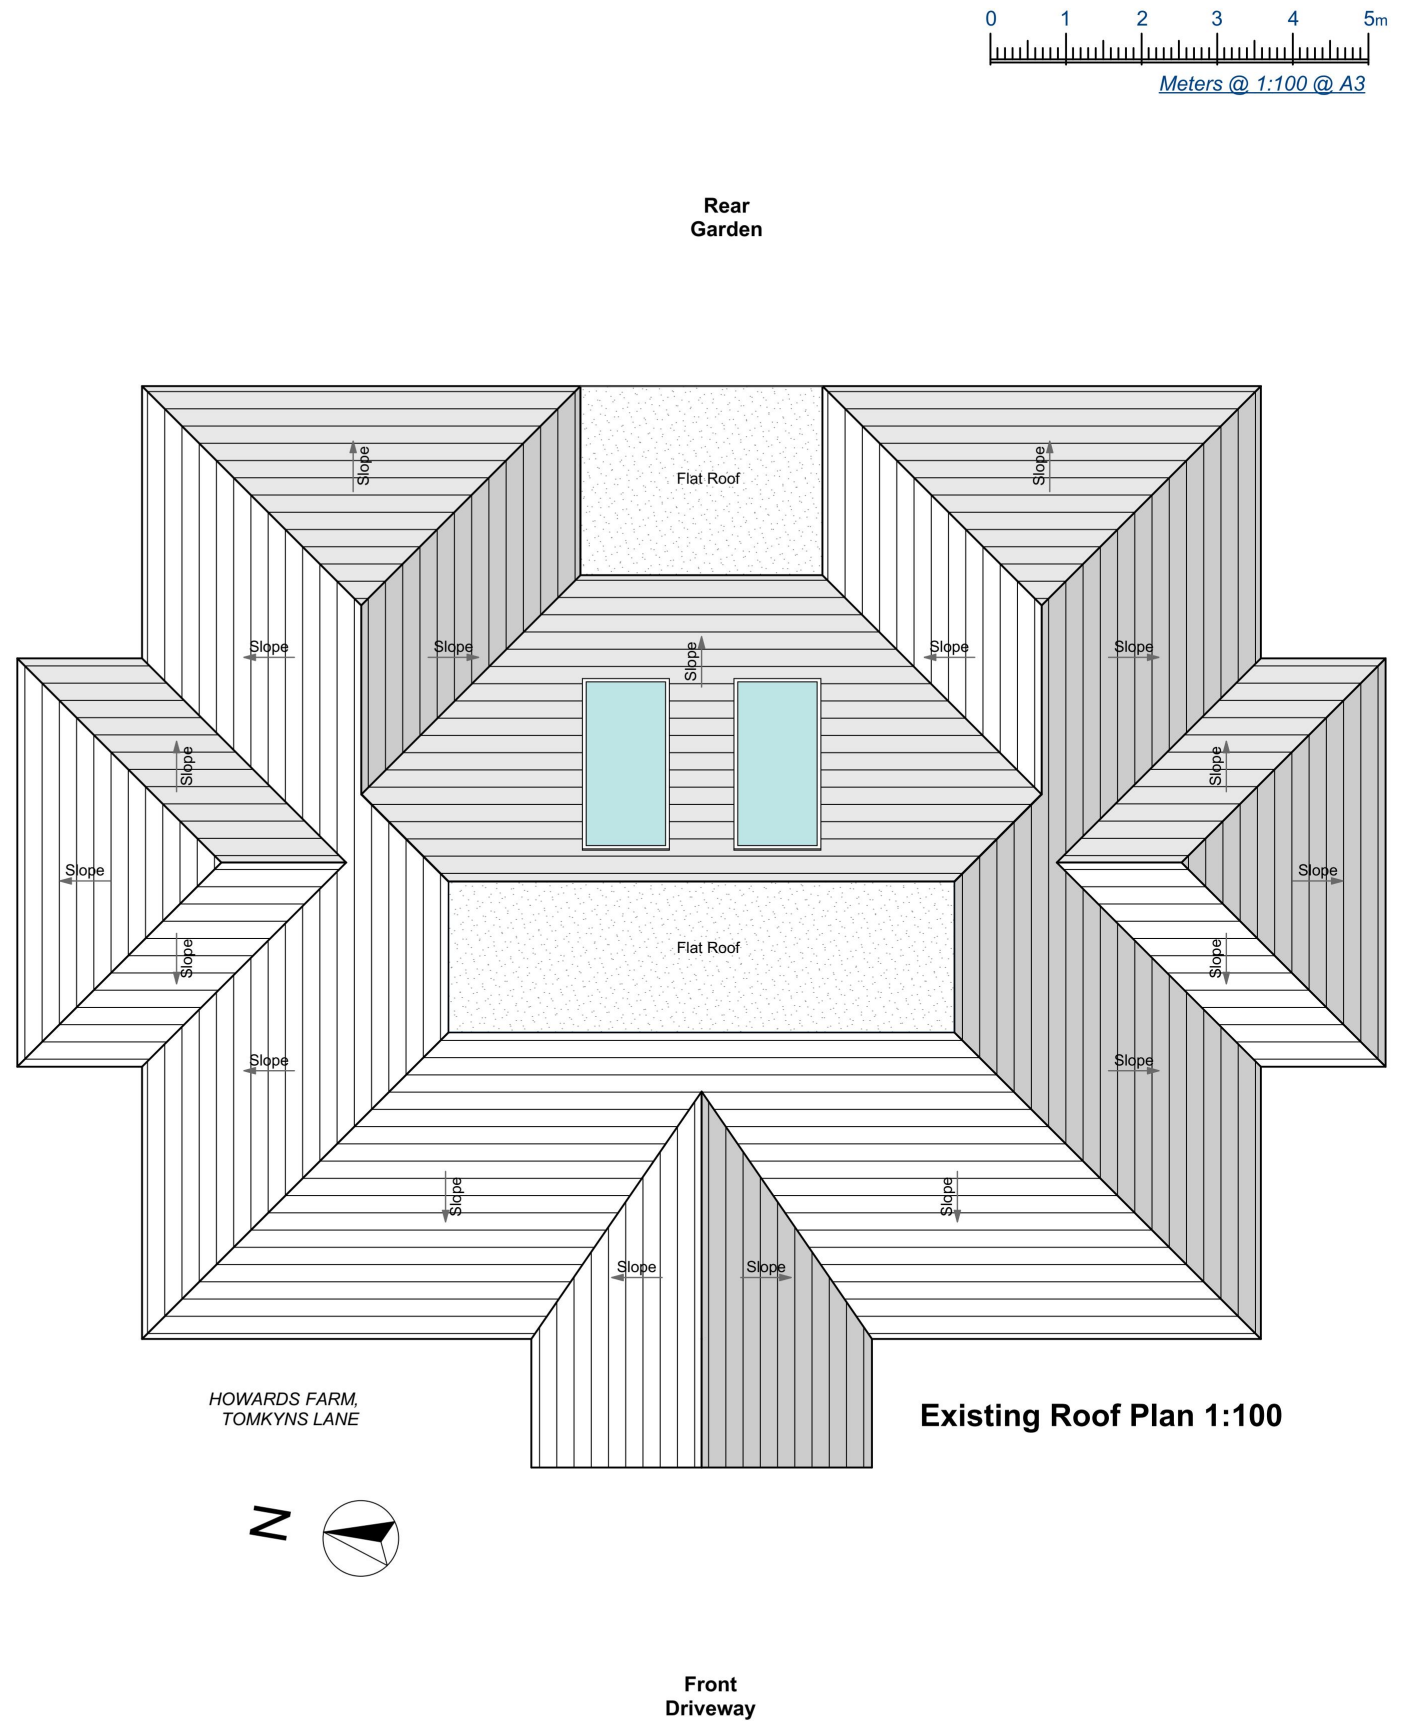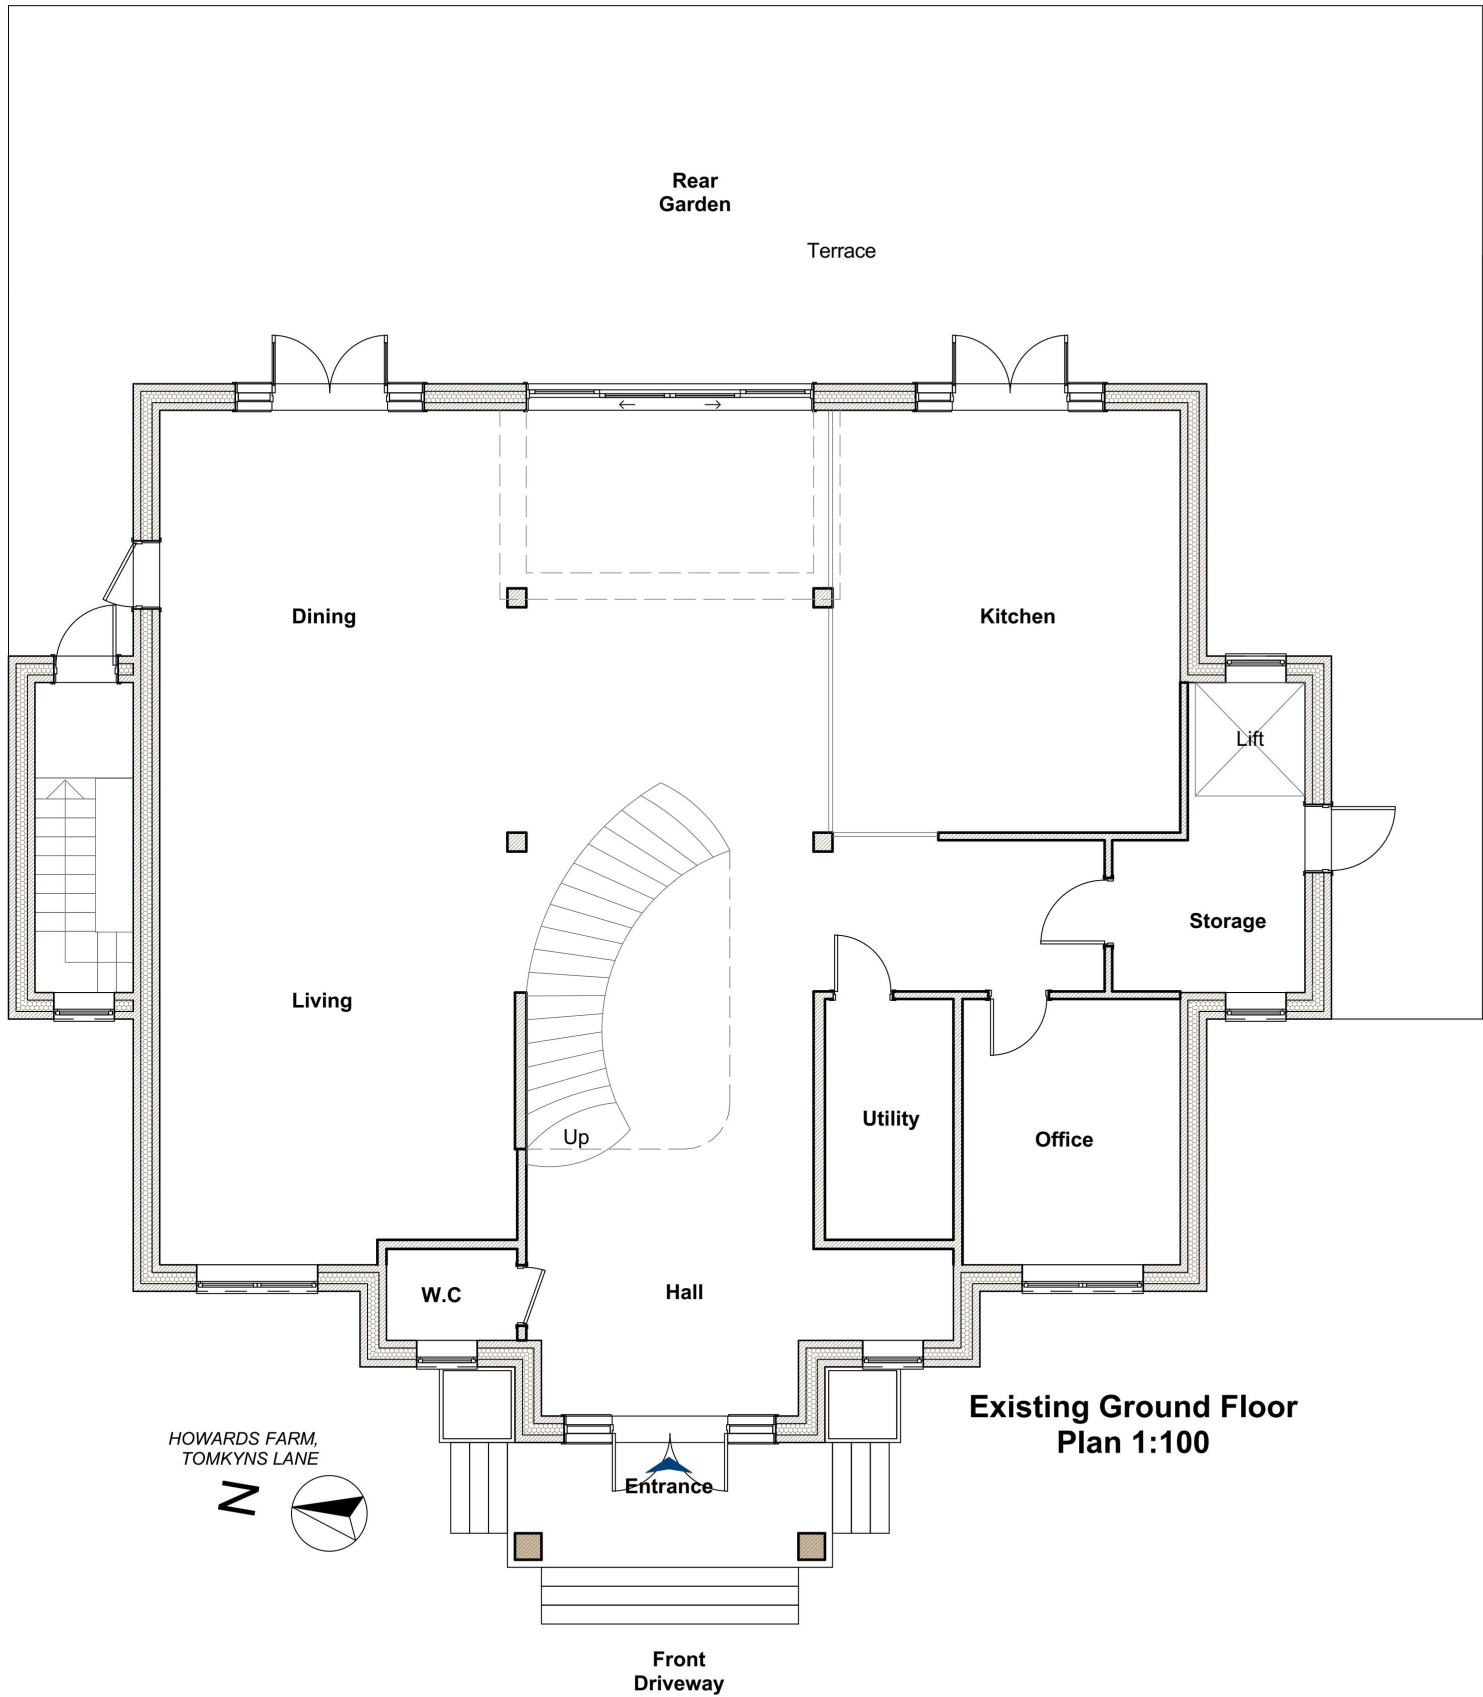

Drawings to be read in conjunction with relevant drawing and specs.
Drawings not to be scaled, figured dimensions only.
Any discrepancies are to be pointed to the Agent/Engineer/Contractor. The Agent is not liable for any faults not raised. Drawings not to be scaled for land transfer purposes

TEL : 07380132957
email: man.design.co@gmail.com
web : manstudio.co.uk

REVISION :

DRAWING NO :
D02

PROJECT NO :
221201

DRAWING TITLE :
EXISTING PLANS

PROJECT TITLE :
PROPOSED DEVELOPMENT AT
HOWARDS FARM, TOMKYNS LANE,
RM14 1TP

Date : MAY 2024

Scale : 1:100@A3


COPYRIGHT: The contents of this drawing may not be reproduced in whole or in part without express written consent of MAN Design and Construction LTD.




MAN Design and Construction



Existing Rear Elevation 1:100

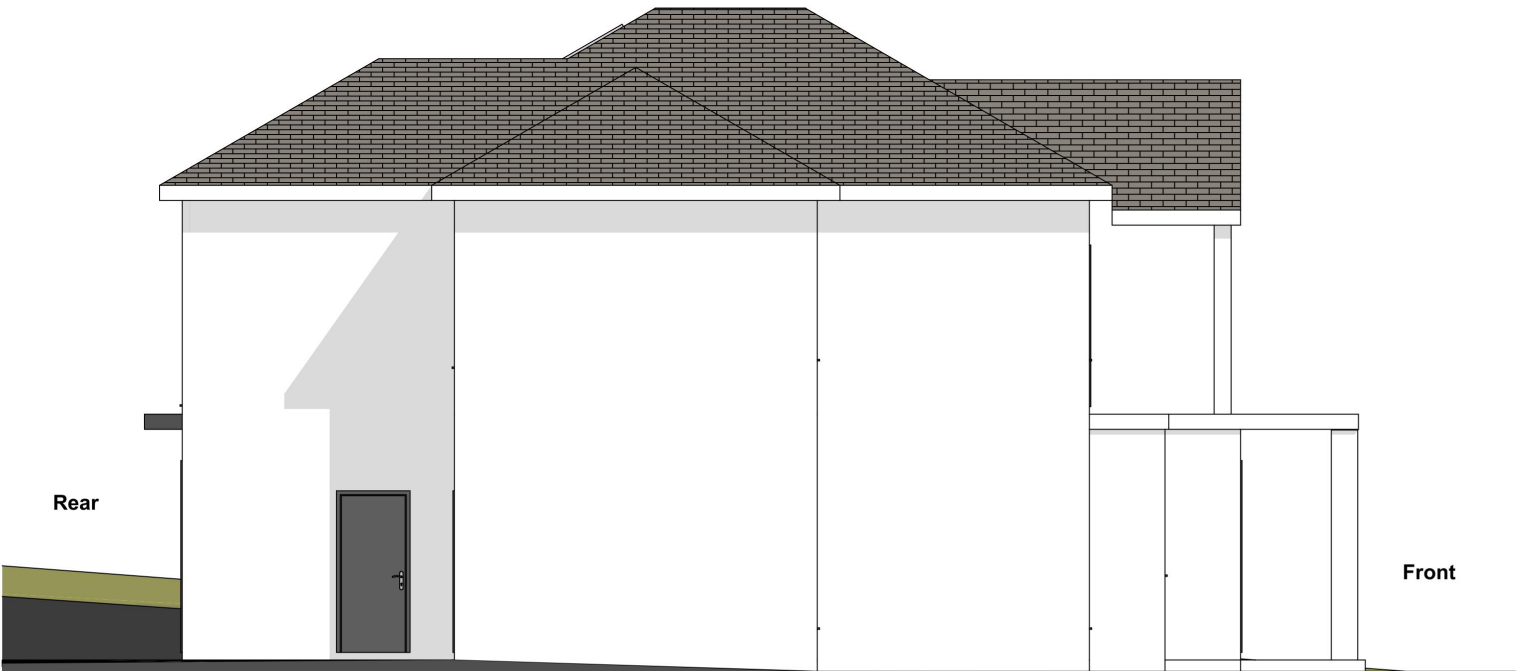

Existing Side Elevation 1:100

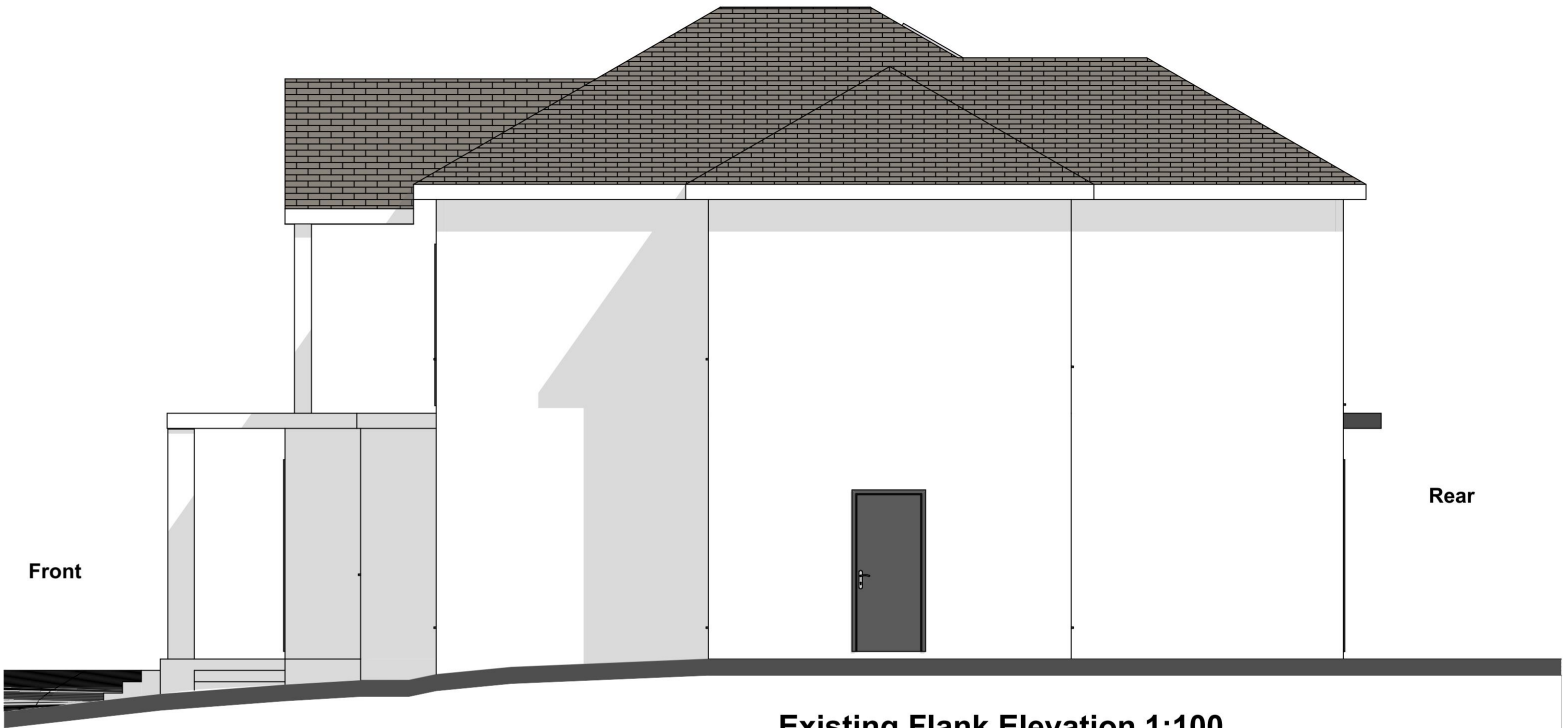

Existing Flank Elevation 1:100

Drawings to be read in conjunction with relevant drawing and specs.
Drawings not to be scaled, figured dimensions only.
Any discrepancies are to be pointed to the
Agent/Engineer/Contractor. The Agent is not liable for any faults not
raised. Drawings not to be scaled for land transfer purposes

TEL : 07380132957
email: man.design.co@gmail.com
web : manstudio.co.uk

REVISION :

DRAWING NO :

PROJECT NO :

DRAWING TITLE :

D03

221201

EXISTING ELEVATIONS

PROJECT TITLE :

PROPOSED DEVELOPMENT AT
HOWARDS FARM, TOMKYN'S LANE,
RM14 1TP



Date : MAY 2024

Scale : 1:100@A3

COPYRIGHT: The contents of this drawing may not be reproduced in whole or in part without express written consent of MAN Design and Construction LTD.



MAN Design and Construction

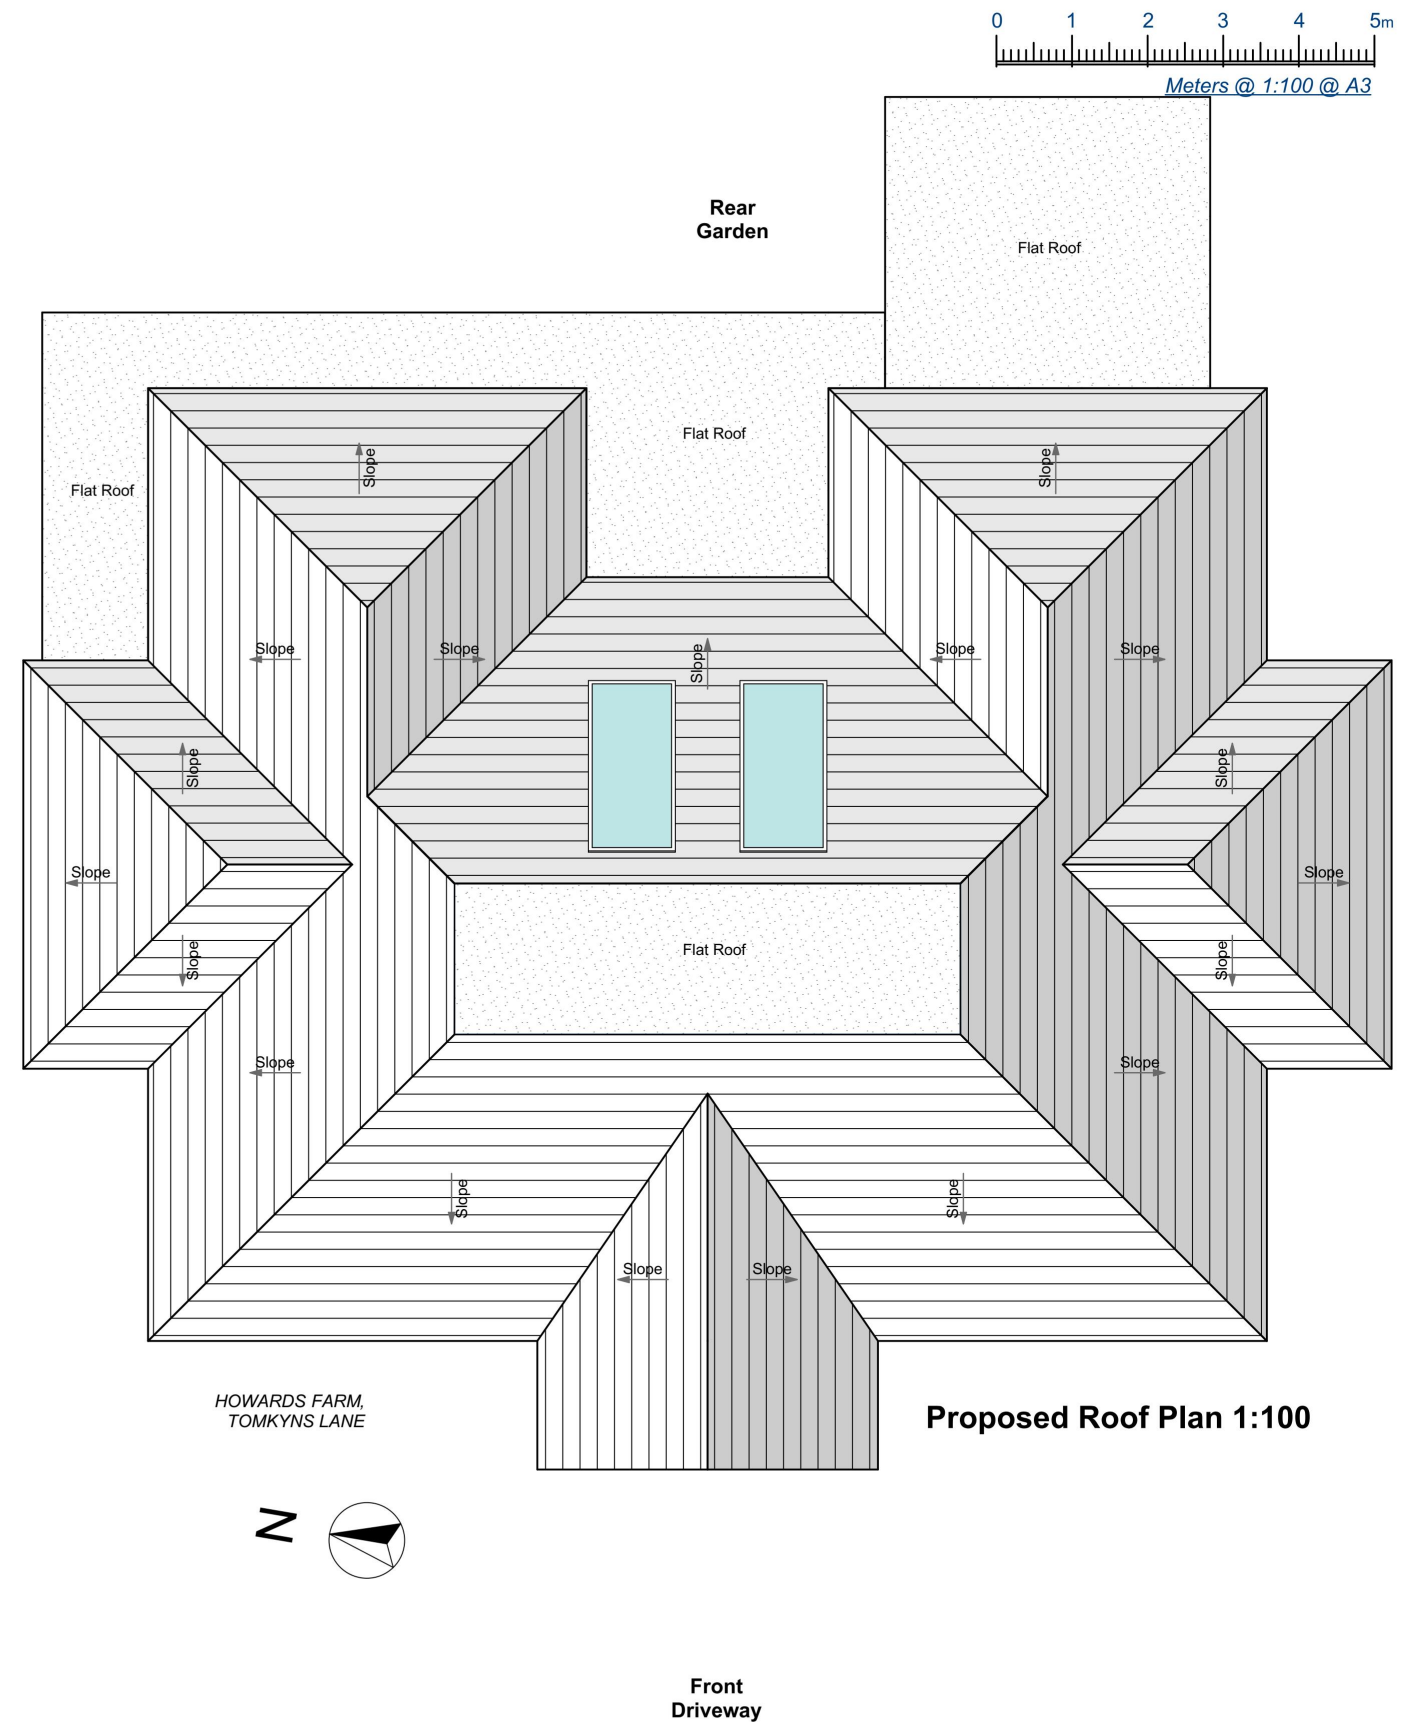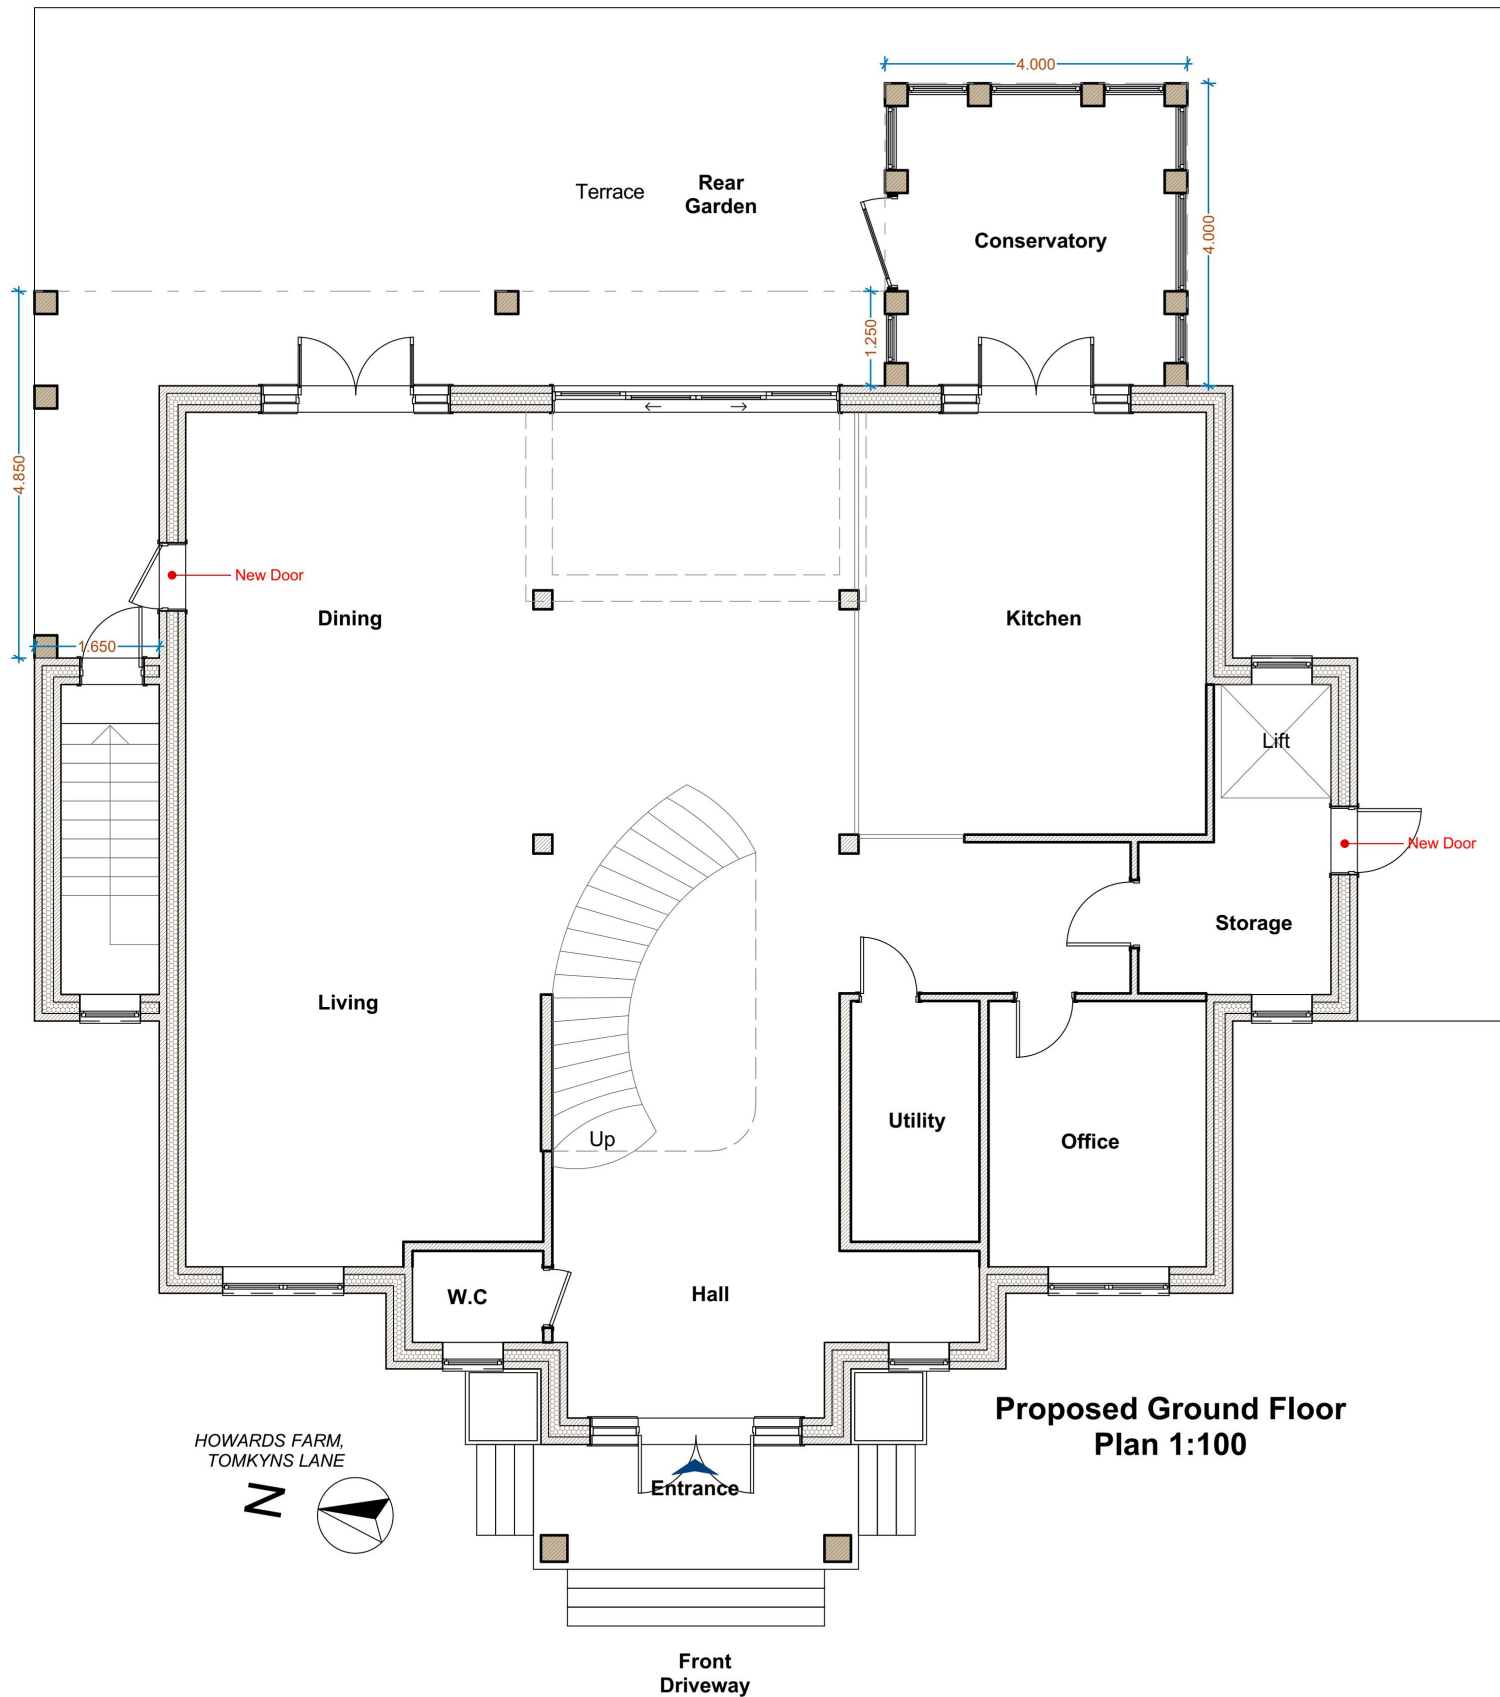

Drawings to be read in conjunction with relevant drawing and specs.
Drawings not to be scaled, figured dimensions only.
Any discrepancies are to be pointed to the Agent/Engineer/Contractor. The Agent is not liable for any faults not raised. Drawings not to be scaled for land transfer purposes

TEL : 07380132957
email: man.design.co@gmail.com
web : manstudio.co.uk

REVISION :

DRAWING NO :
D04

PROJECT NO :
221201

DRAWING TITLE :
PROPOSED PLANS

PROJECT TITLE :
PROPOSED DEVELOPMENT AT
HOWARDS FARM, TOMKYN'S LANE,
RM14 1TP

Date : SEP 2024

Scale : 1:100@A3

COPYRIGHT: The contents of this drawing may not be reproduced in whole or in part without express written consent of MAN Design and Construction LTD.



MAN Design and Construction



Proposed Rear Elevation 1:100

Drawings to be read in conjunction with relevant drawing and specs.
Drawings not to be scaled, figured dimensions only.
Any discrepancies are to be pointed to the
Agent/Engineer/Contractor. The Agent is not liable for any faults not
raised. Drawings not to be scaled for land transfer purposes

TEL : 07380132957
email: man.design.co@gmail.com
web : manstudio.co.uk

REVISION :

DRAWING NO :

PROJECT NO :

DRAWING TITLE :

D05

221201

PROPOSED ELEVATION

PROJECT TITLE :

PROPOSED DEVELOPMENT AT
HOWARDS FARM, TOMKYN'S LANE,
RM14 1TP



Date : SEP 2024

Scale : 1:100@A3

COPYRIGHT: The contents of this drawing may not be reproduced in whole or in part without express written consent of MAN Design and Construction LTD.



MAN Design and Construction

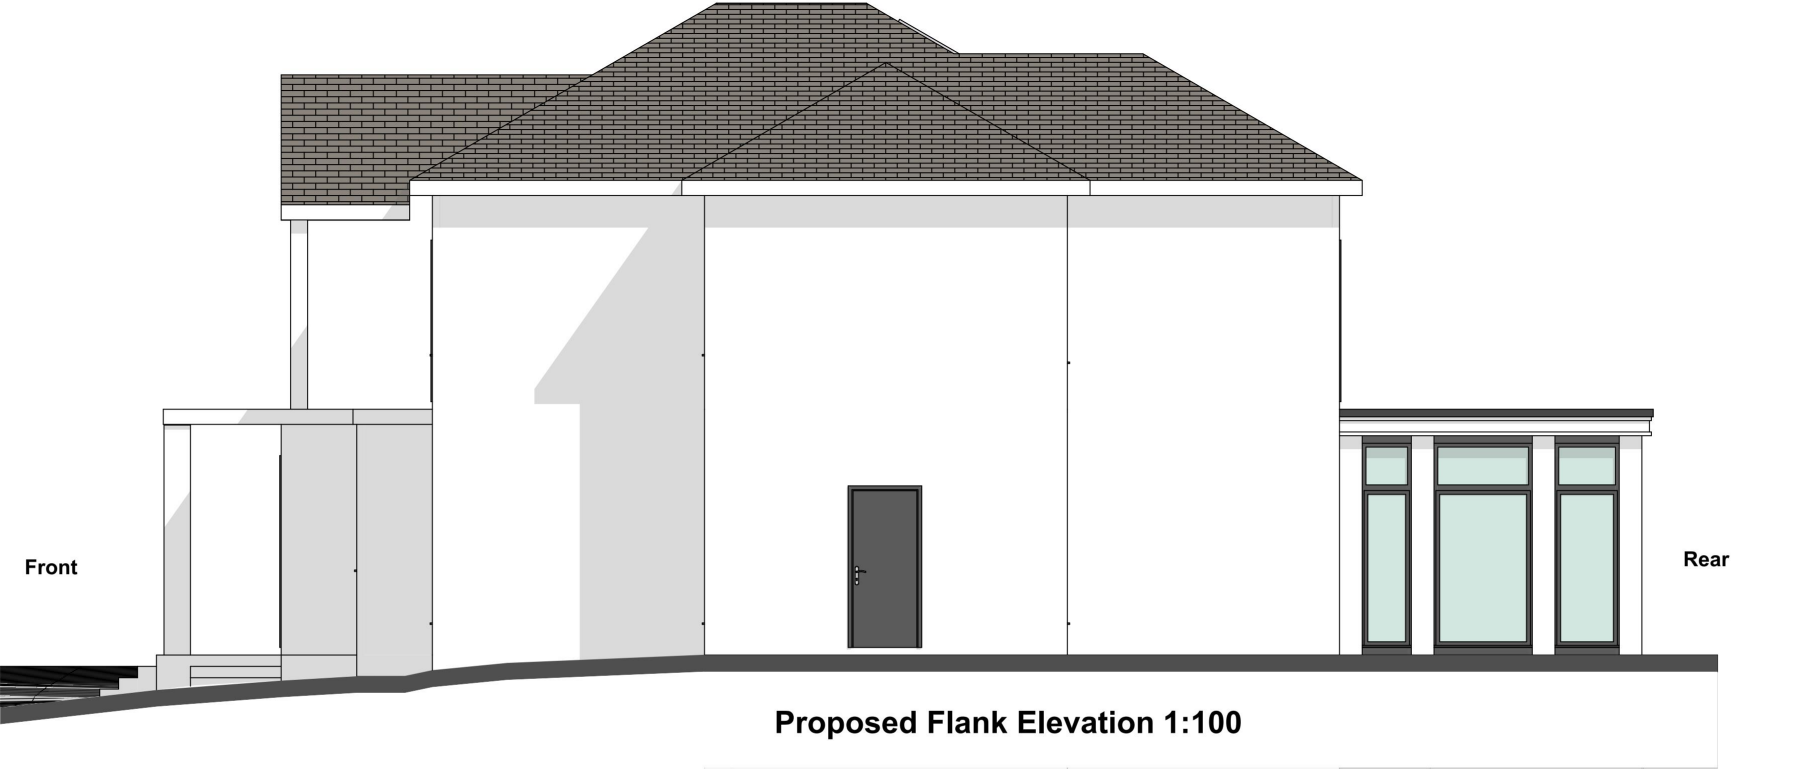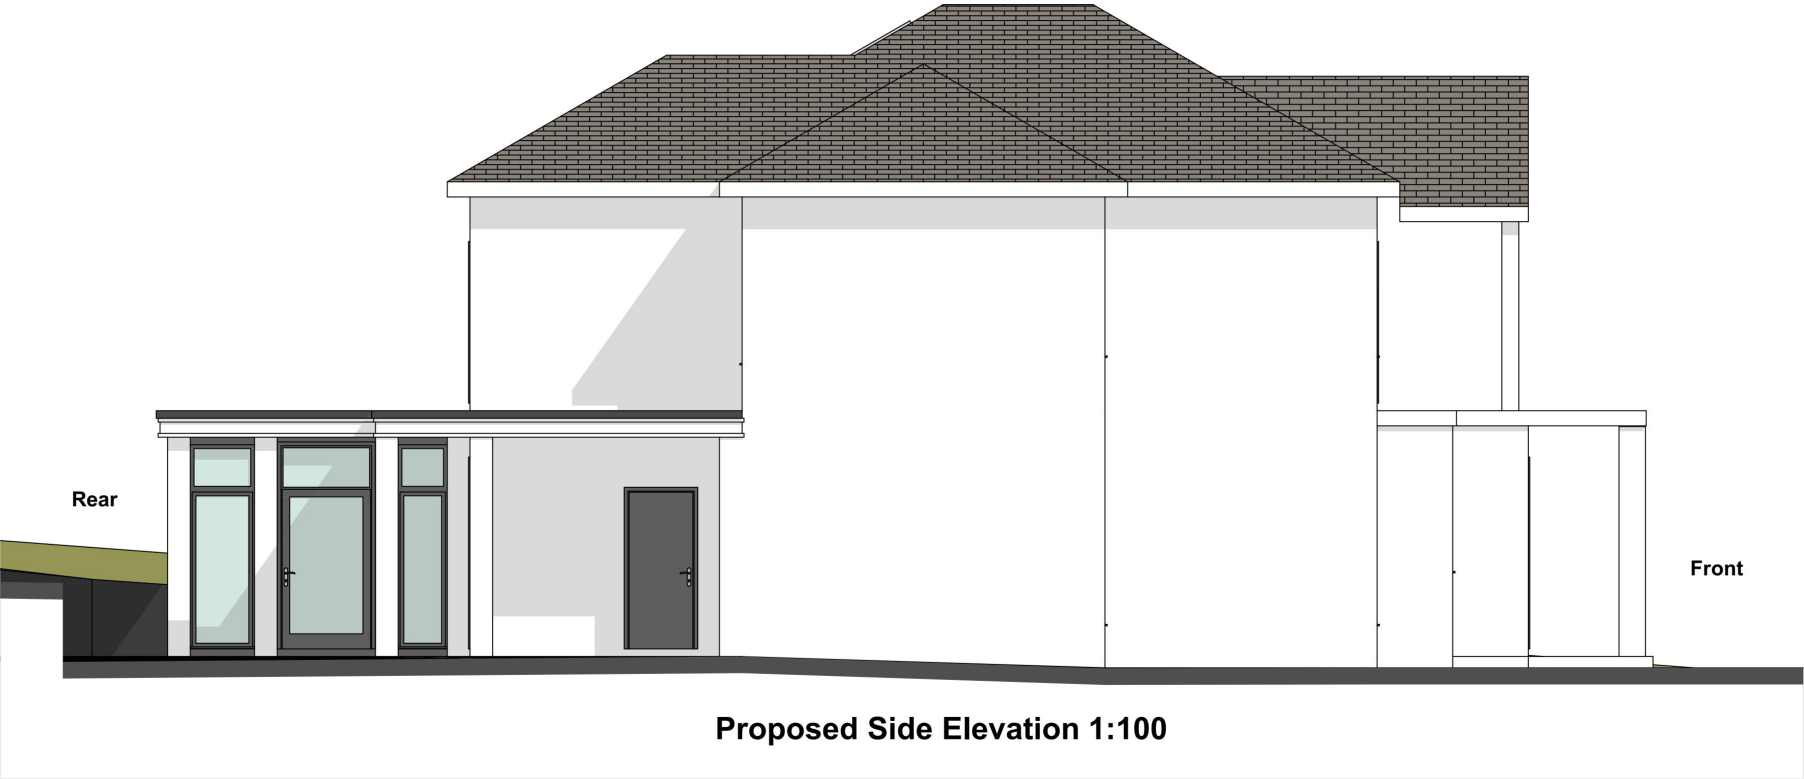

Drawings to be read in conjunction with relevant drawing and specs.
Drawings not to be scaled, figured dimensions only.
Any discrepancies are to be pointed to the
Agent/Engineer/Contractor. The Agent is not liable for any faults not
raised. Drawings not to be scaled for land transfer purposes

TEL : 07380132957
email: man.design.co@gmail.com
web : manstudio.co.uk

REVISION :

DRAWING NO :

PROJECT NO :

DRAWING TITLE :

PROPOSED
ELEVATIONS

PROJECT TITLE :

PROPOSED DEVELOPMENT AT
HOWARDS FARM, TOMKYN'S LANE,
RM14 1TP

Date : SEP 2024

Scale : 1:100@A3

COPYRIGHT: The contents of this drawing may not be reproduced in whole or in part without express written consent of MAN Design and Construction LTD.



MAN Design and Construction



Proposed Front Elevation 1:100

Drawings to be read in conjunction with relevant drawing and specs.
Drawings not to be scaled, figured dimensions only.
Any discrepancies are to be pointed to the Agent/Engineer/Contractor. The Agent is not liable for any faults not raised. Drawings not to be scaled for land transfer purposes

TEL : 07380132957
email: man.design.co@gmail.com
web : manstudio.co.uk

REVISION :	DRAWING NO :	PROJECT NO :	DRAWING TITLE :
	D07	221201	PROPOSED ELEVATIONS

PROJECT TITLE :
PROPOSED DEVELOPMENT AT
HOWARDS FARM, TOMKYN'S LANE,
RM14 1TP


Date : SEP 2024

Scale : 1:100@A3


COPYRIGHT: The contents of this drawing may not be reproduced in whole or in part without express written consent of MAN Design and Construction LTD.



MAN Design and Construction

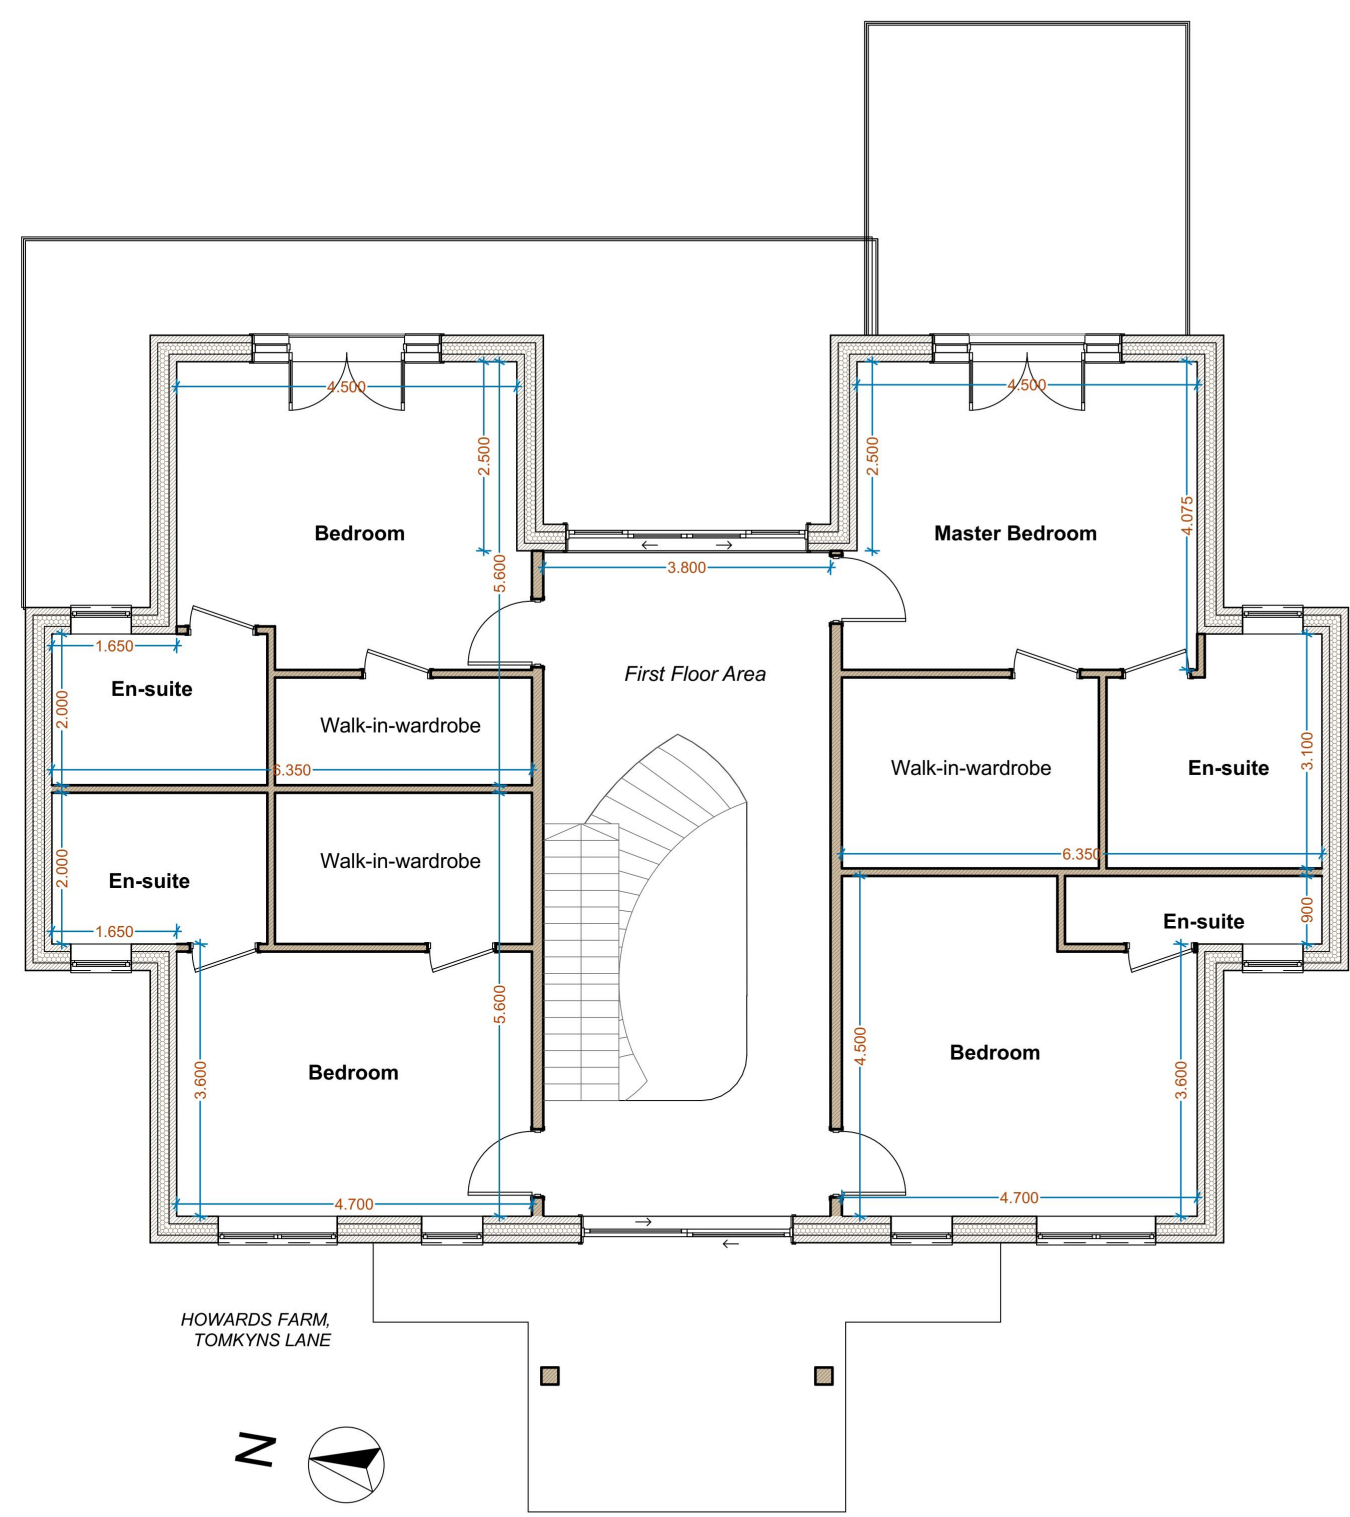

**Proposed First Floor
Plan 1:100**

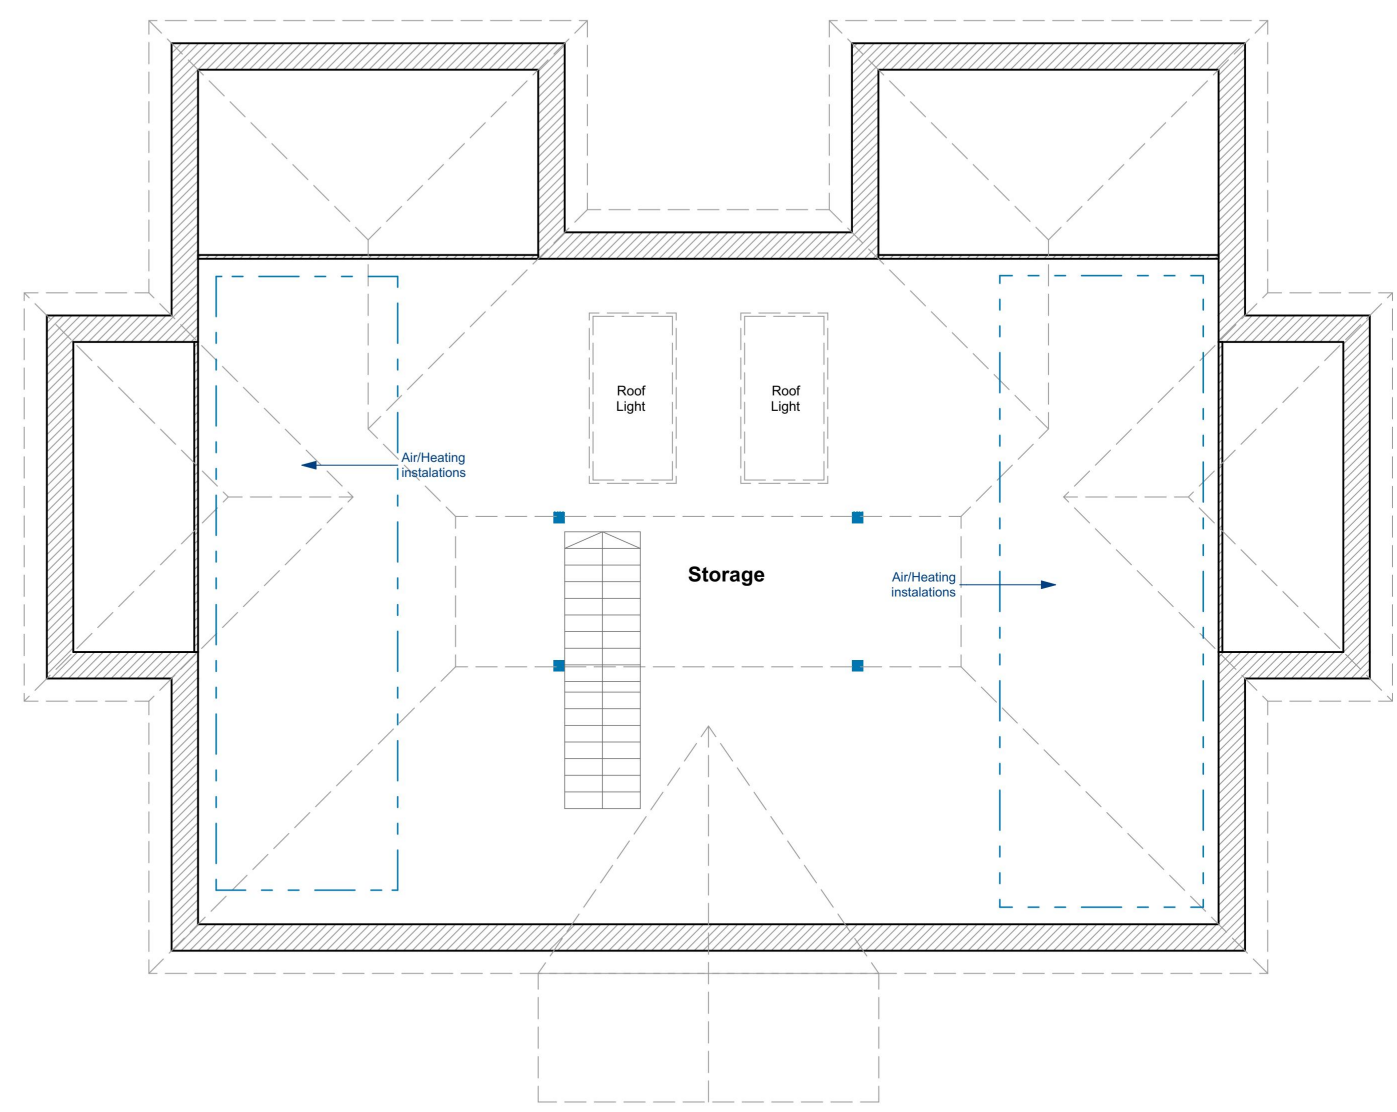

**Proposed Loft Floor
Plan 1:100**

Drawings to be read in conjunction with relevant drawing and specs.
Drawings not to be scaled, figured dimensions only.
Any discrepancies are to be pointed to the Agent/Engineer/Contractor. The Agent is not liable for any faults not raised. Drawings not to be scaled for land transfer purposes

TEL : 07380132957
email: man.design.co@gmail.com
web : manstudio.co.uk

REVISION :

DRAWING NO :

PROJECT NO :

DRAWING TITLE :

D08

221201

PROPOSED PLANS

PROJECT TITLE :

PROPOSED DEVELOPMENT AT
HOWARDS FARM, TOMKYN LANE,
RM14 1TP



Date : SEP 2024

Scale : 1:100@A3


COPYRIGHT: The contents of this drawing may not be reproduced in whole or in part without express written consent of MAN Design and Construction LTD.



MAN Design and Construction

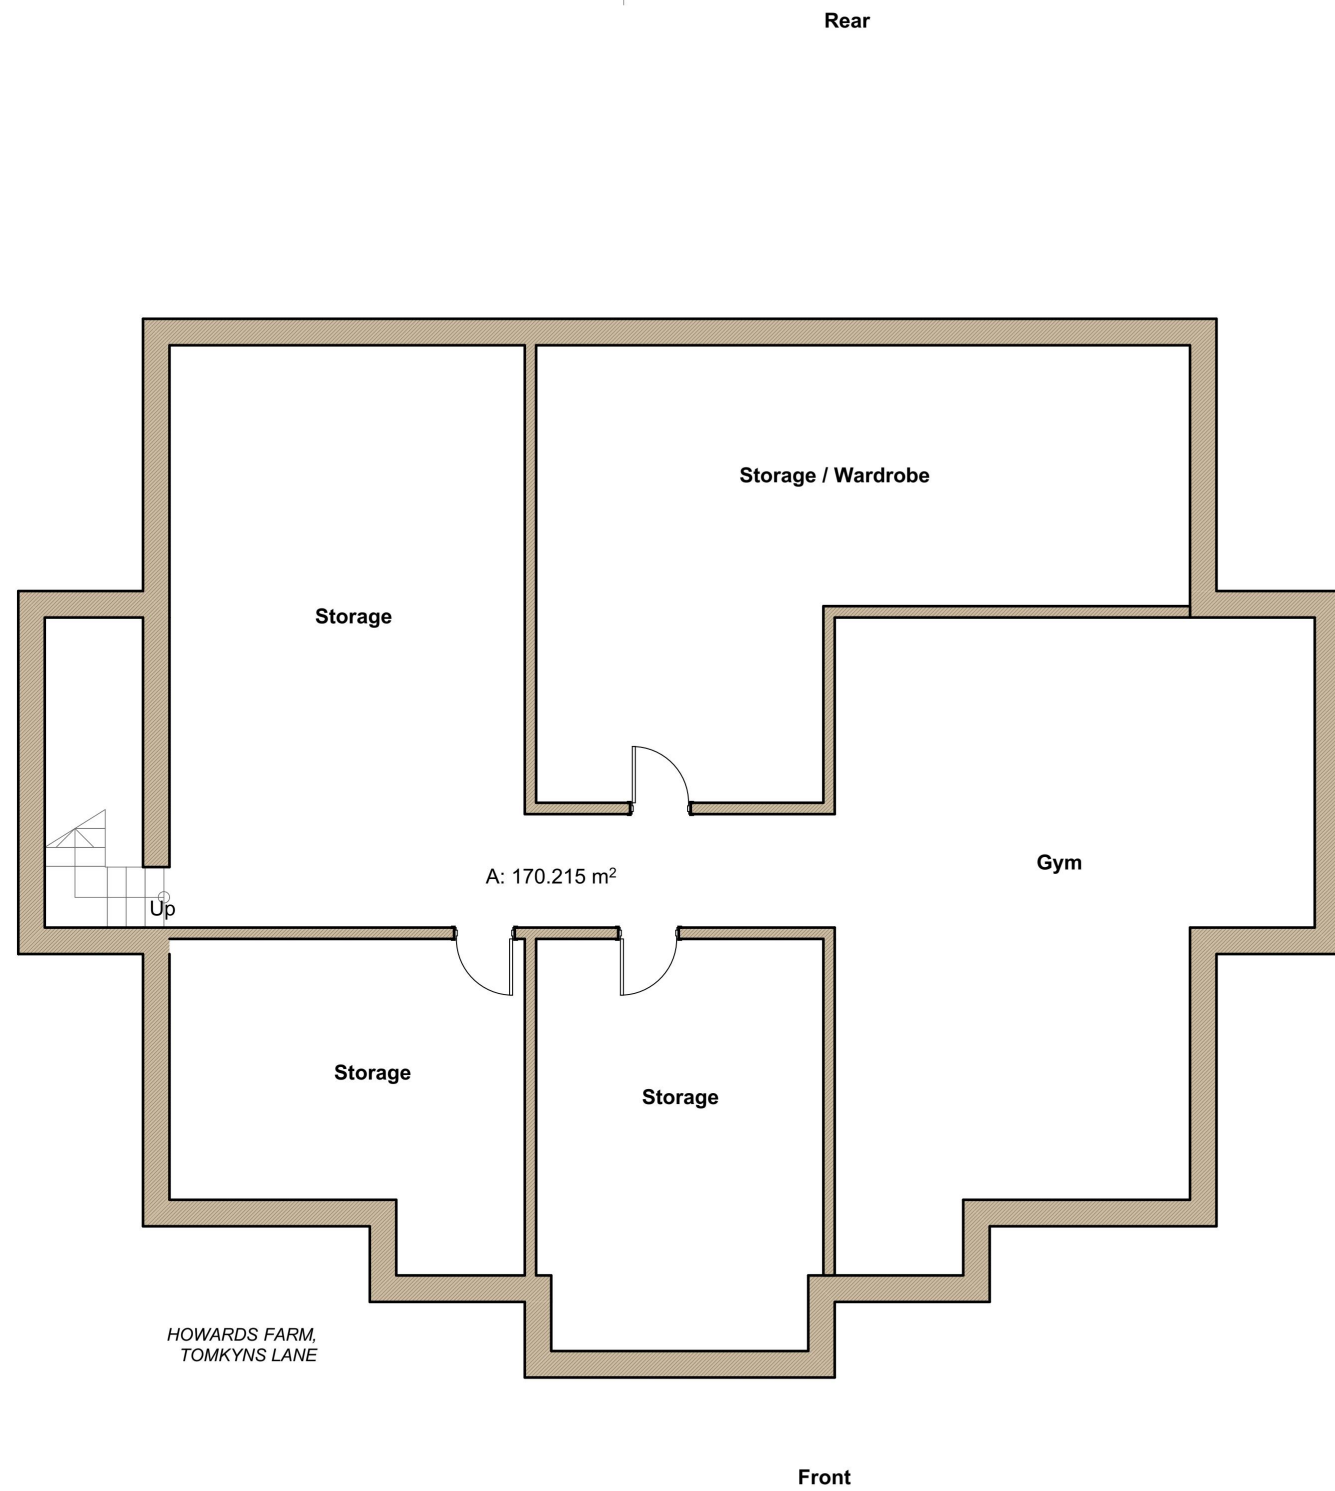 

Existing Basement Plan 1:100

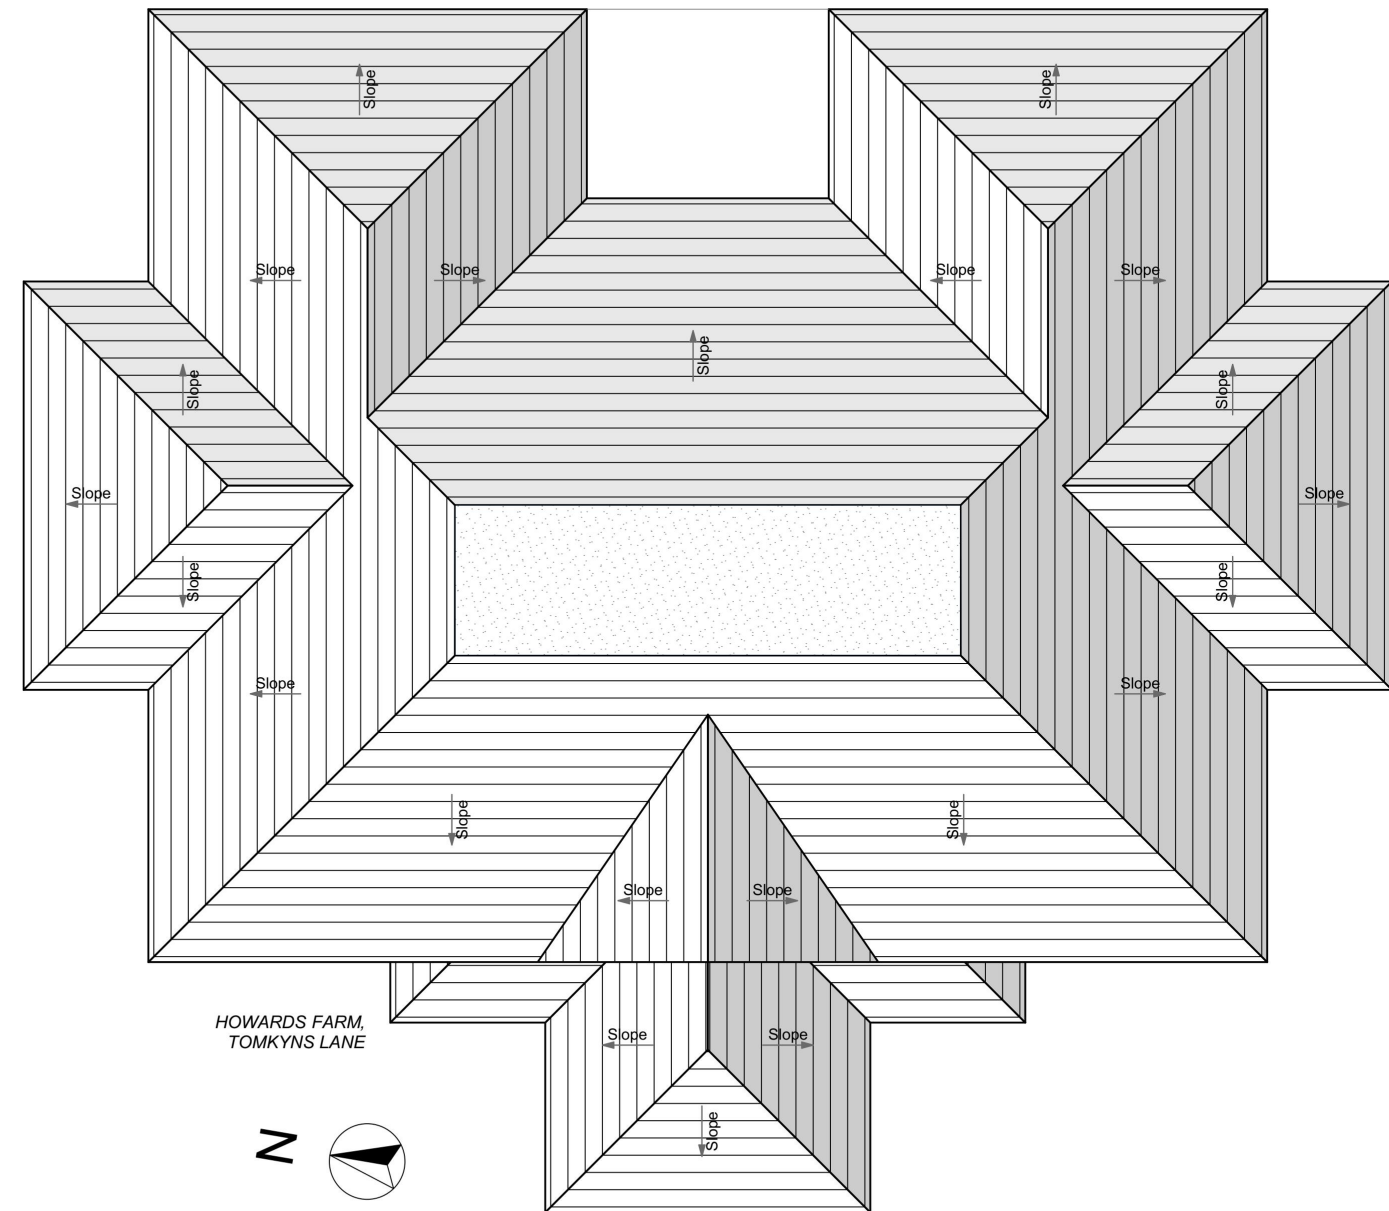

Existing Roof Plan 1:100

Drawings to be read in conjunction with relevant drawing and specs.
Drawings not to be scaled, figured dimensions only.
Any discrepancies are to be pointed to the Agent/Engineer/Contractor. The Agent is not liable for any faults not raised. Drawings not to be scaled for land transfer purposes

TEL : 07380132957
email: man.design.co@gmail.com
web : manstudio.co.uk

REVISION :

DRAWING NO :

PROJECT NO :

DRAWING TITLE :

221201

EXISTING PLANS

PROJECT TITLE :

PROPOSED DEVELOPMENT AT
HOWARDS FARM, TOMKYN LANE,
RM14 1TP



Date : SEP 2024

Scale : 1:100@A3

COPYRIGHT: The contents of this drawing may not be reproduced in whole or in part without express written consent of MAN Design and Construction LTD.



MAN Design and Construction

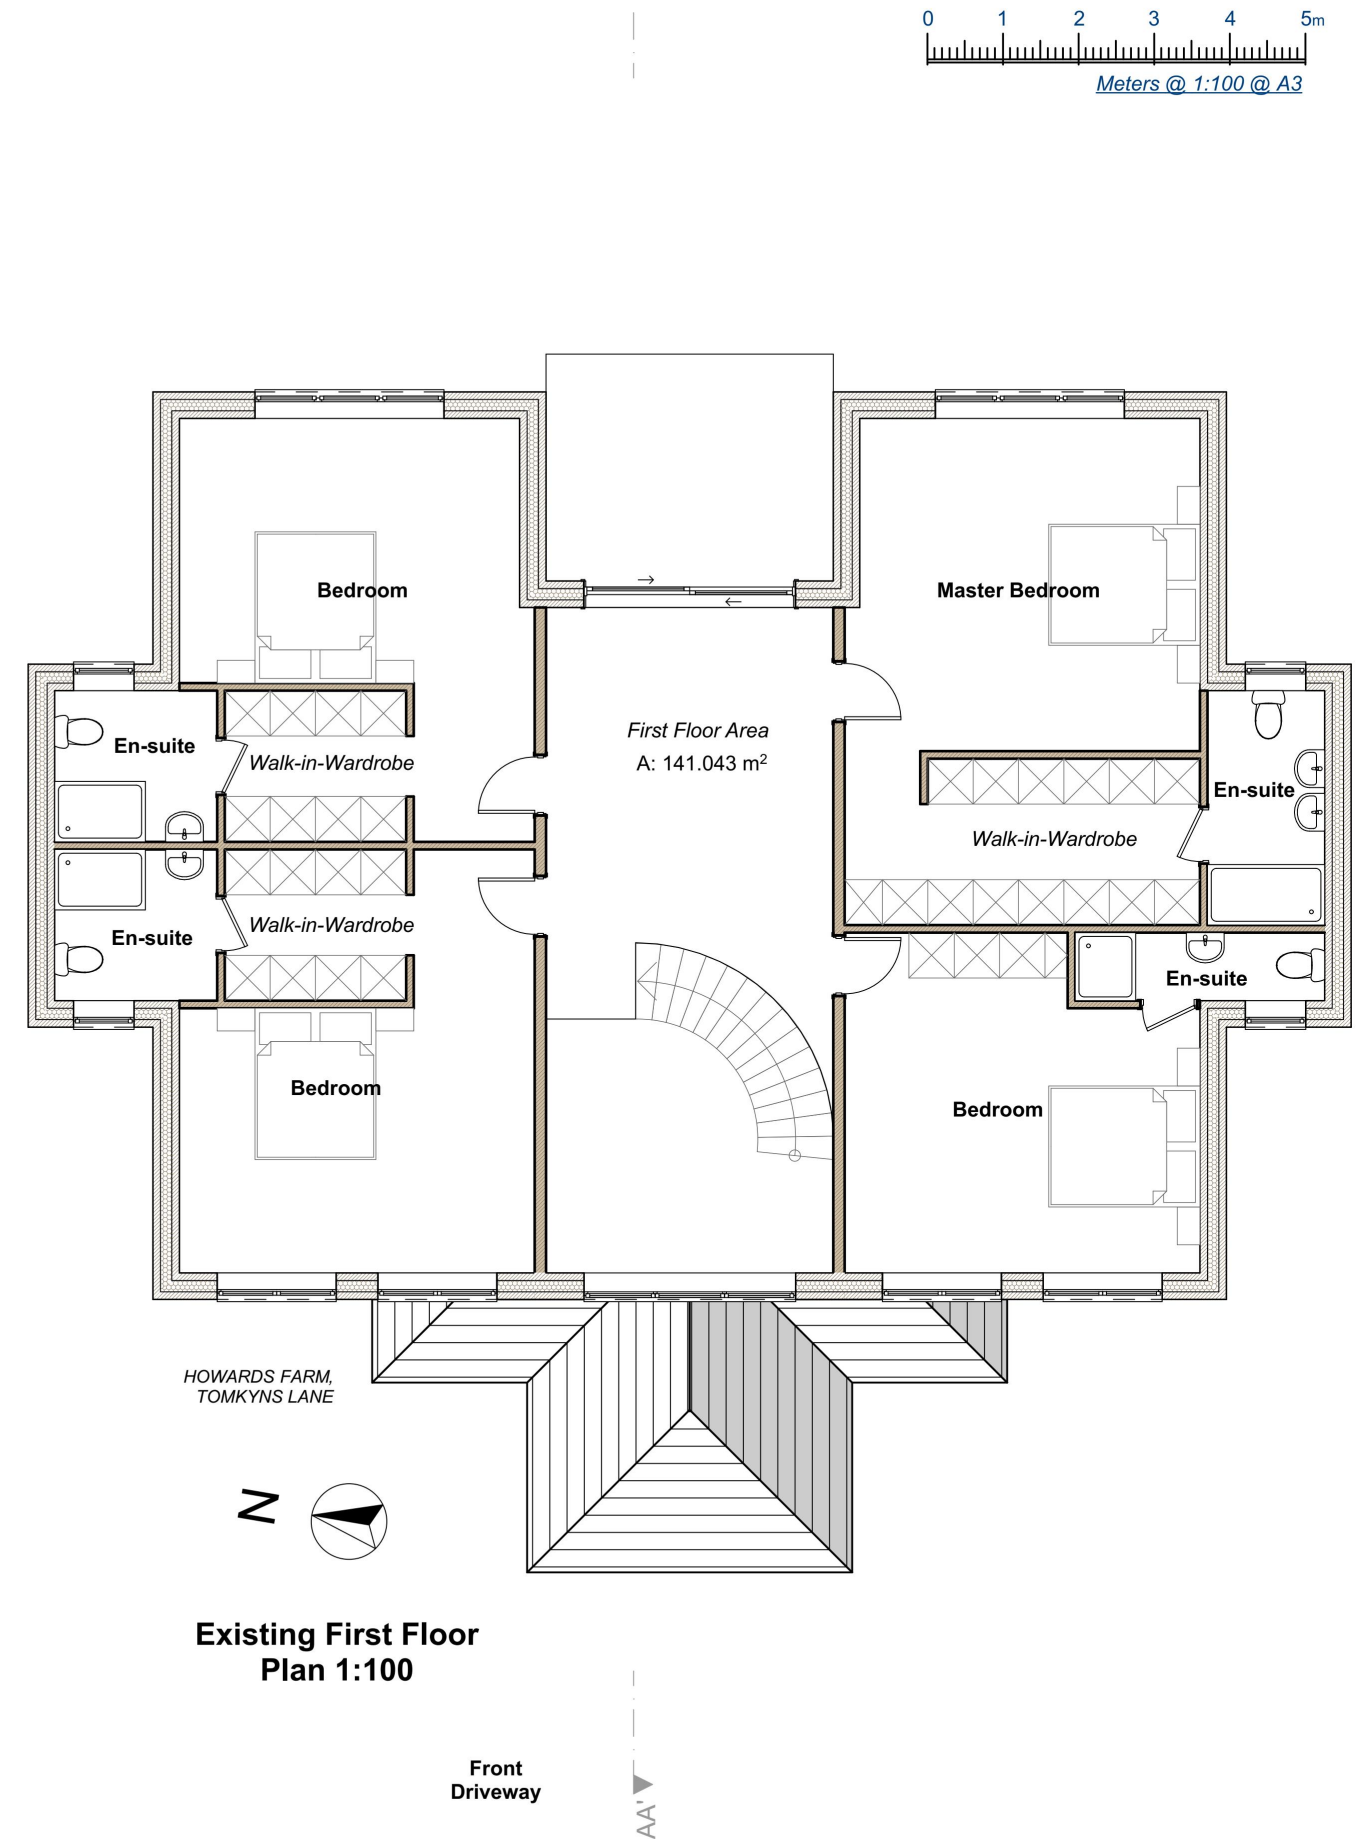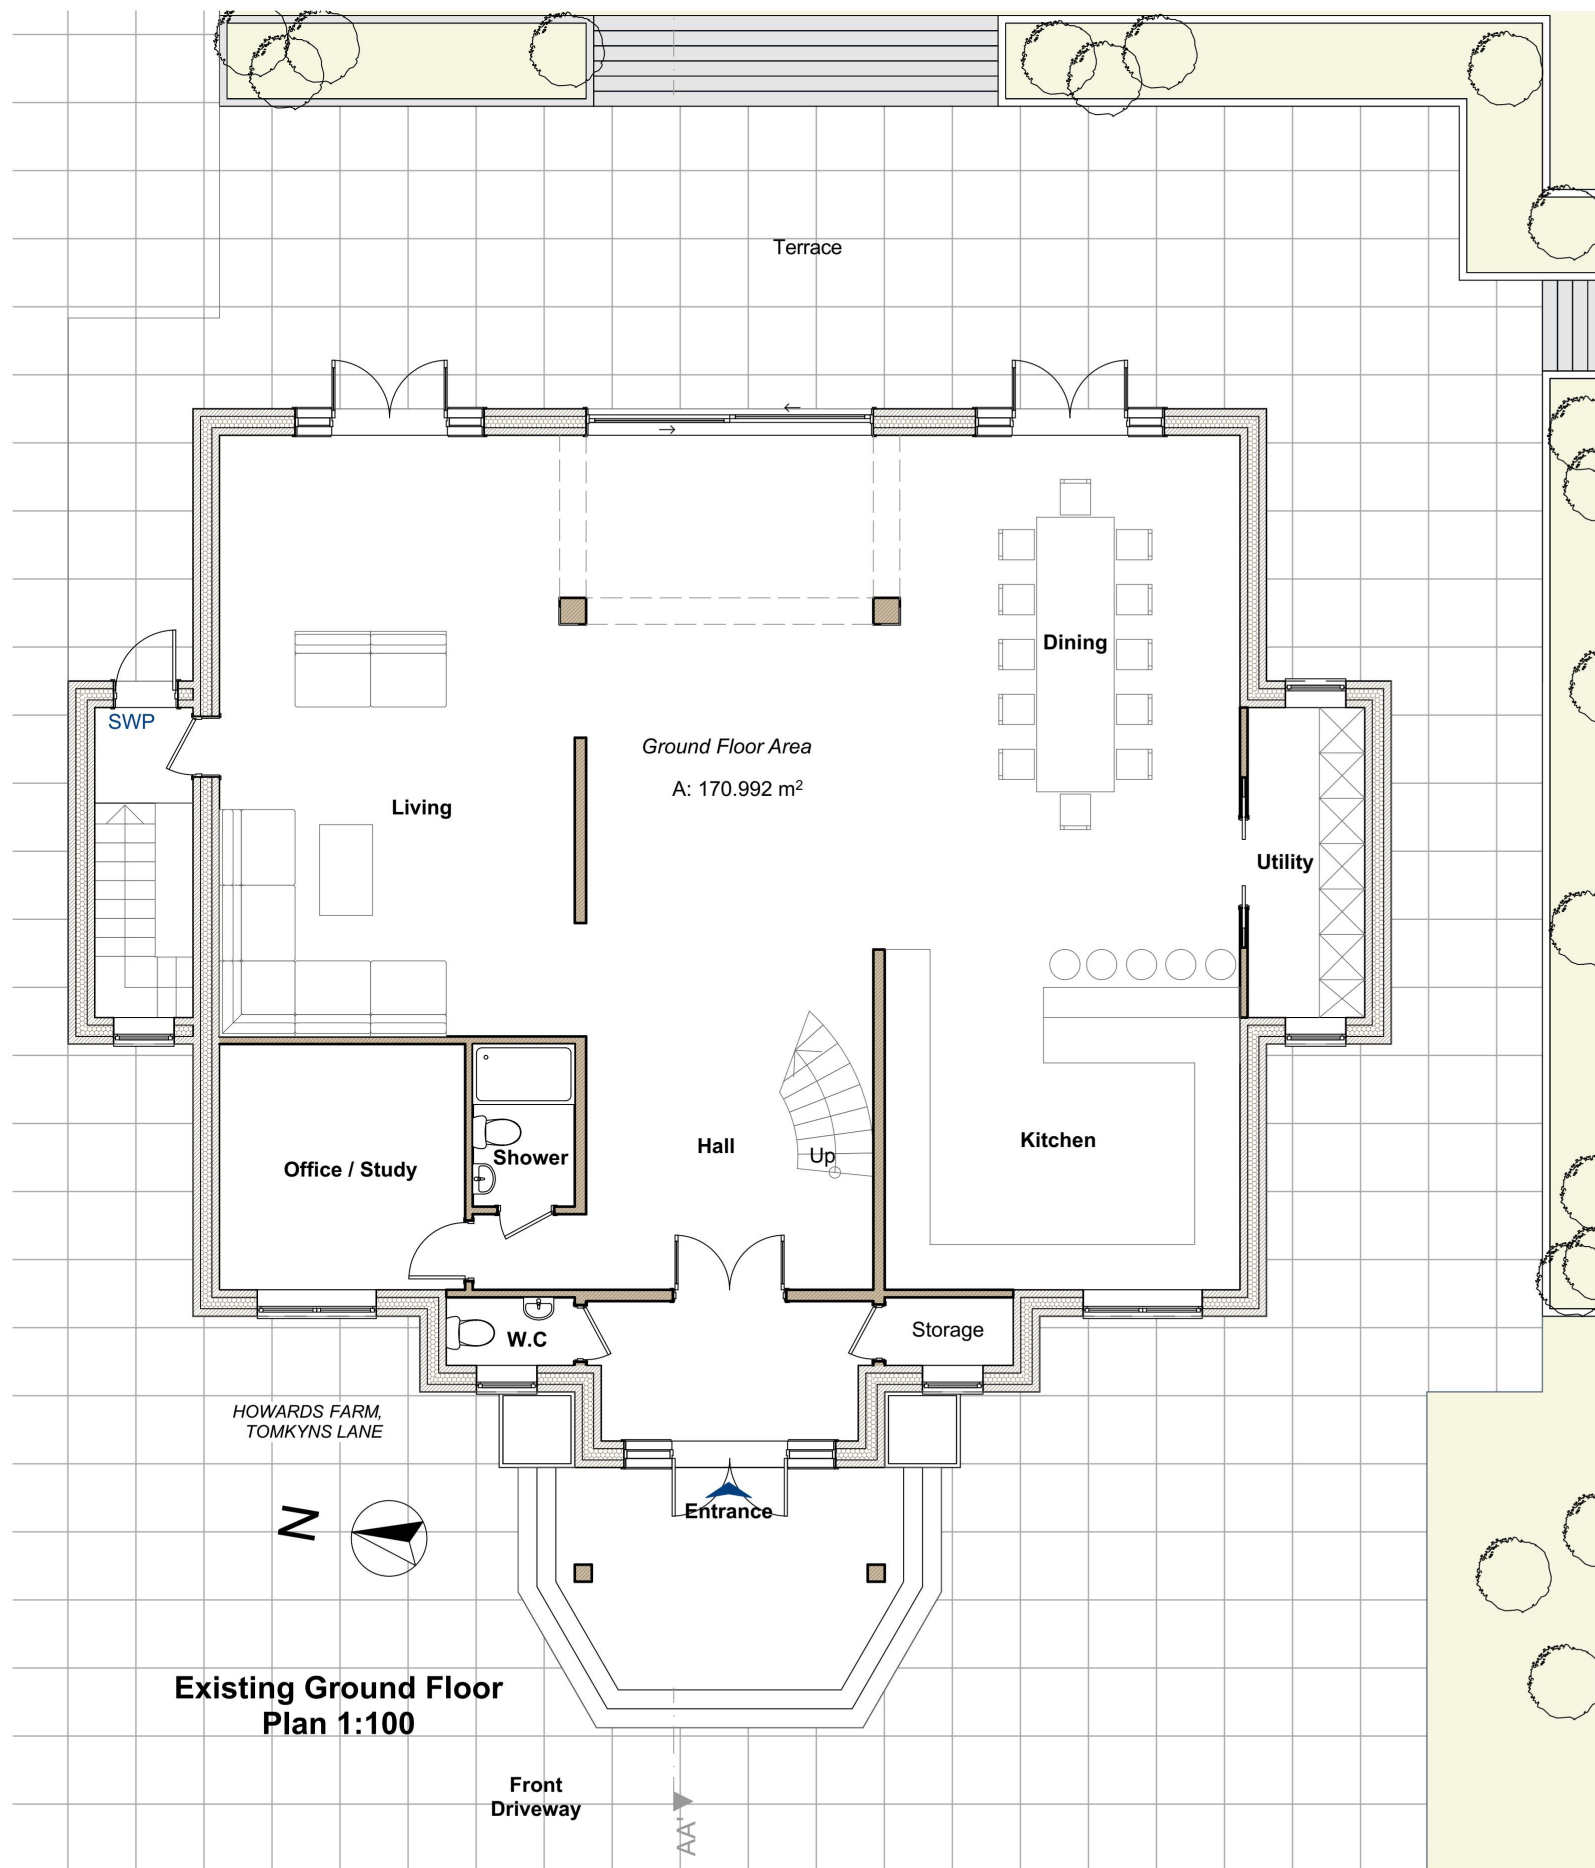

Drawings to be read in conjunction with relevant drawing and specs.
Drawings not to be scaled, figured dimensions only.
Any discrepancies are to be pointed to the
Agent/Engineer/Contractor. The Agent is not liable for any faults not
raised. Drawings not to be scaled for land transfer purposes

TEL : 07380132957
email: man.design.co@gmail.com
web : manstudio.co.uk

REVISION :

DRAWING NO :

PROJECT NO :

DRAWING TITLE :

D02

221201

EXISTING PLANS

PROJECT TITLE :

PROPOSED DEVELOPMENT AT
HOWARDS FARM, TOMKYNS LANE,
RM14 1TP


Date : SEP 2024

Scale : 1:100@A3

COPYRIGHT: The contents of this drawing may not be
reproduced in whole or in part without express written
consent of MAN Design and Construction LTD.



MAN Design and Construction

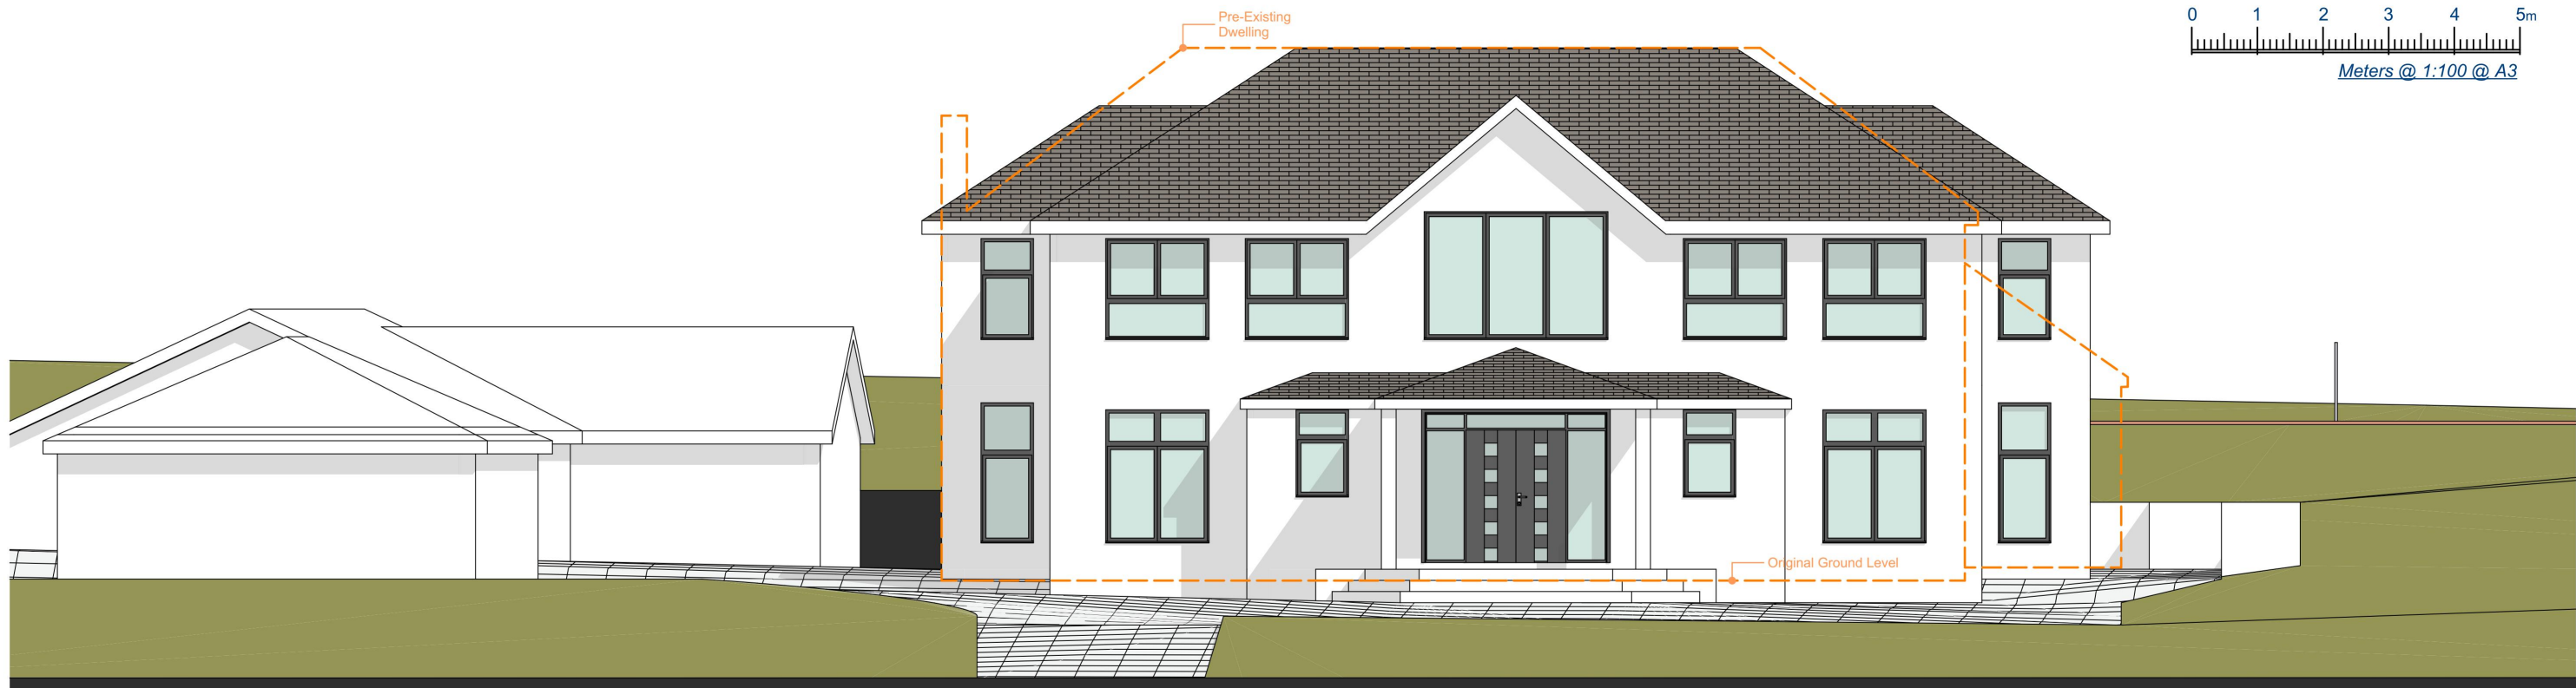

Existing Front Elevation 1:100



Existing Rear Elevation 1:100

Drawings to be read in conjunction with relevant drawing and specs.
Drawings not to be scaled, figured dimensions only.
Any discrepancies are to be pointed to the
Agent/Engineer/Contractor. The Agent is not liable for any faults not
raised. Drawings not to be scaled for land transfer purposes

TEL : 07380132957
email: man.design.co@gmail.com
web : manstudio.co.uk

REVISION :

DRAWING NO :

PROJECT NO :

DRAWING TITLE :

D04

221201

EXISTING ELEVATIONS

PROJECT TITLE :

PROPOSED DEVELOPMENT AT
HOWARDS FARM, TOMKYN'S LANE,
RM14 1TP


Date : SEP 2024

Scale : 1:100@A3


COPYRIGHT: The contents of this drawing may not be
reproduced in whole or in part without express written
consent of MAN Design and Construction LTD.



MAN Design and Construction

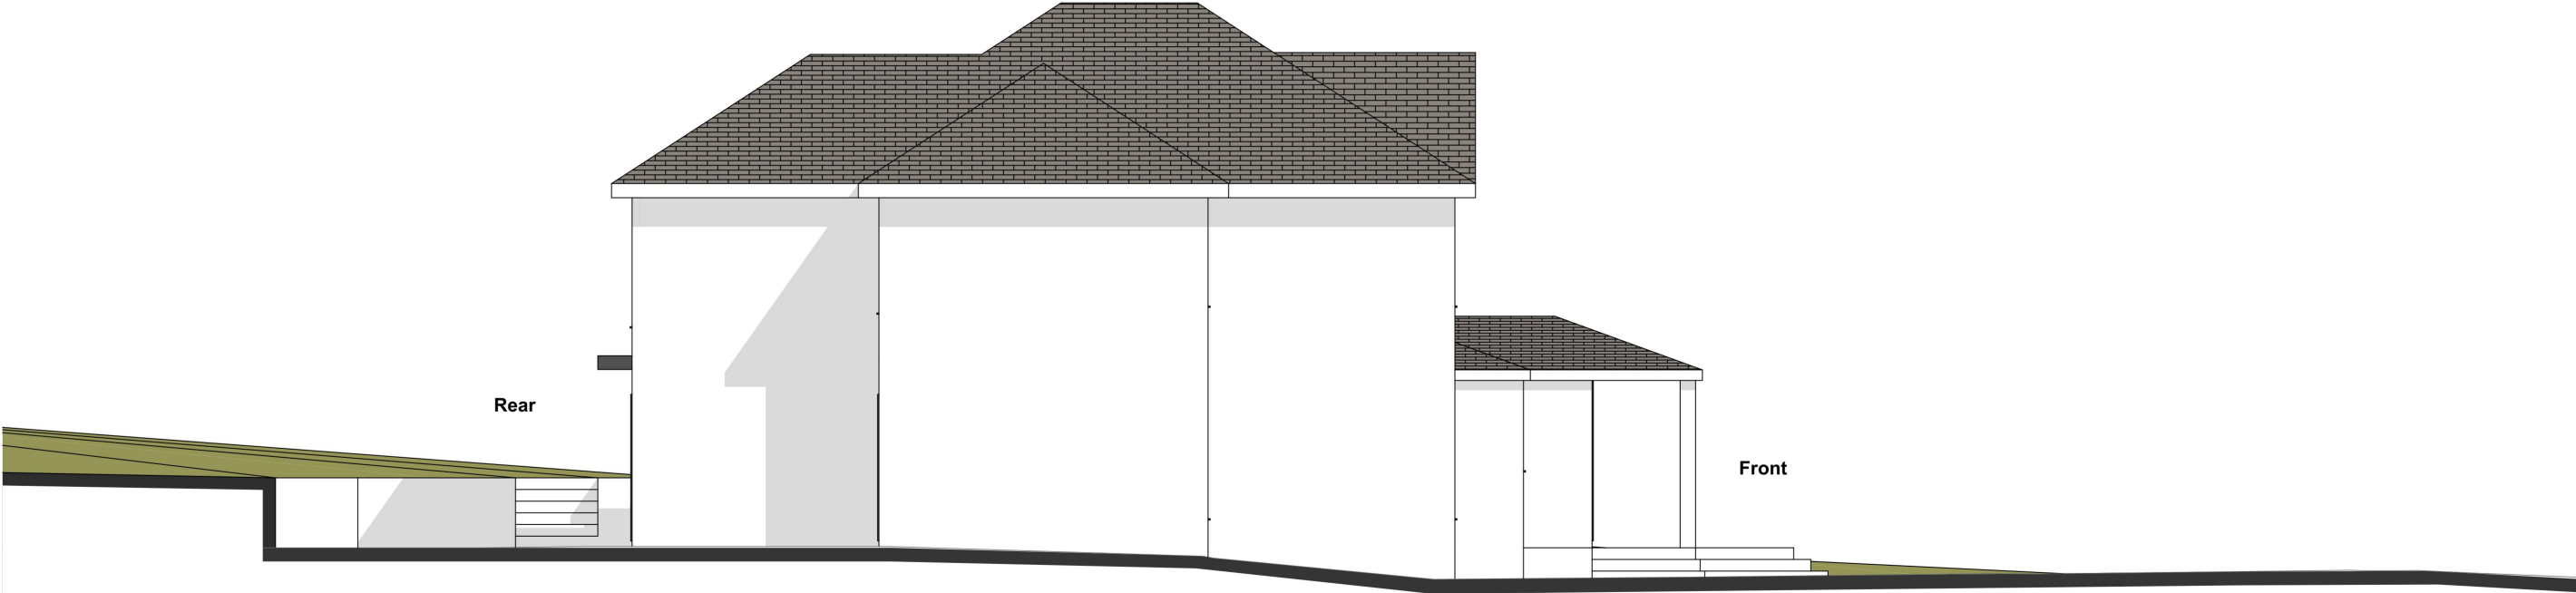

Existing Side Elevation 1:100

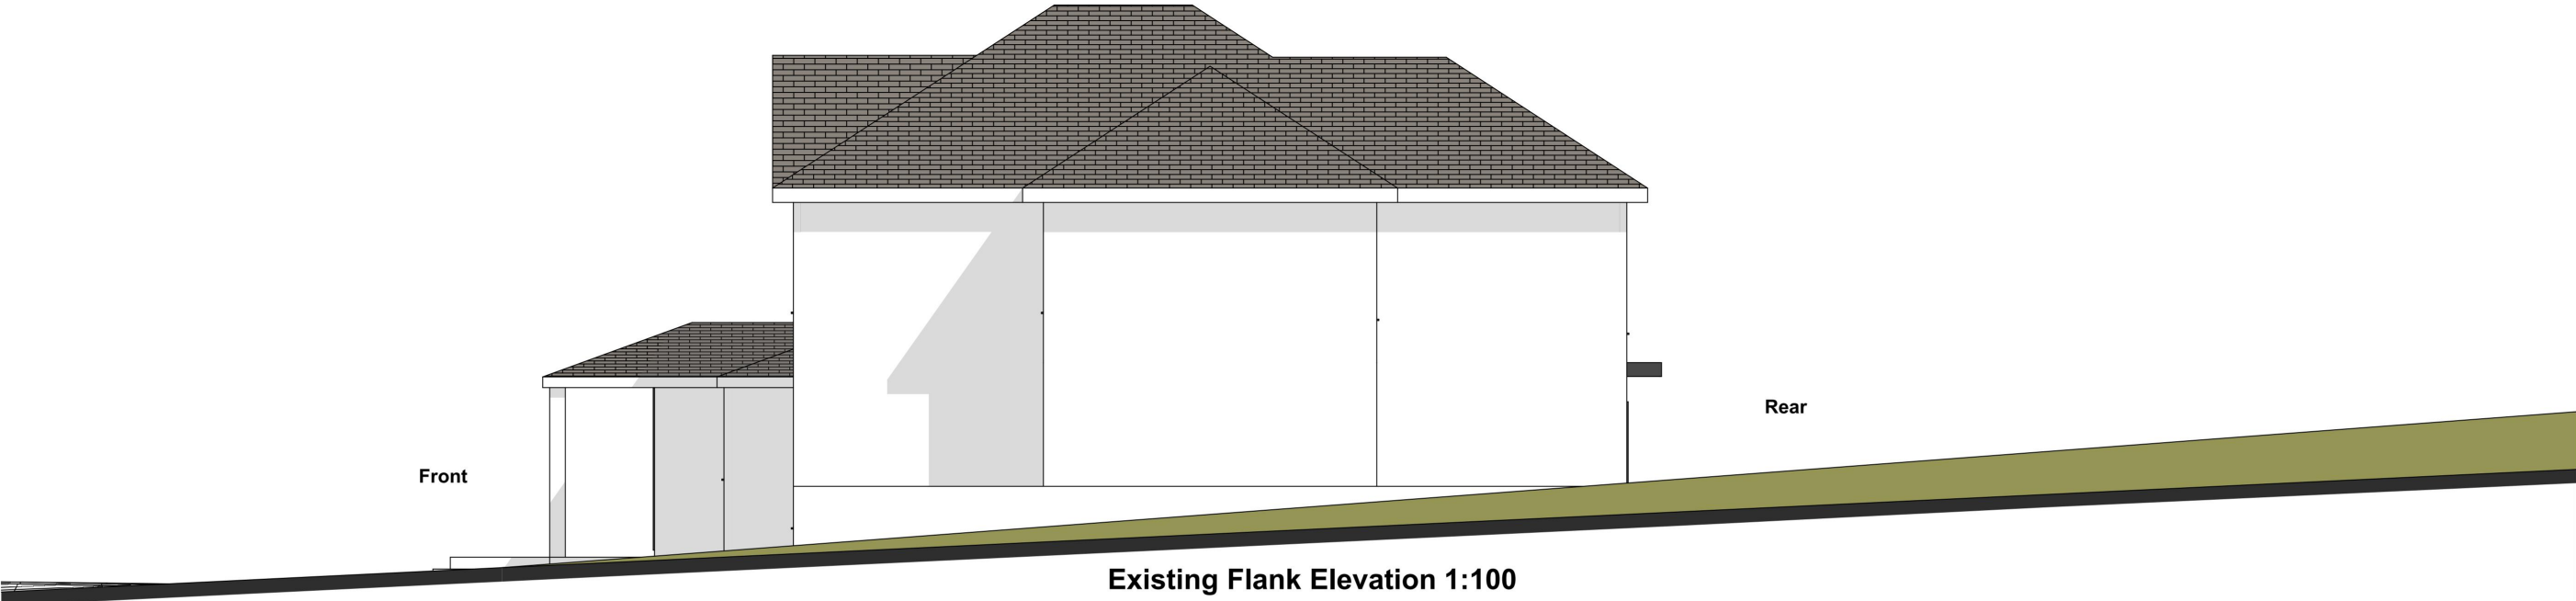

Existing Flank Elevation 1:100

Drawings to be read in conjunction with relevant drawing and specs.
Drawings not to be scaled, figured dimensions only.
Any discrepancies are to be pointed to the
Agent/Engineer/Contractor. The Agent is not liable for any faults not
raised. Drawings not to be scaled for land transfer purposes

TEL : 07380132957
email: man.design.co@gmail.com
web : manstudio.co.uk

REVISION :

DRAWING NO :

PROJECT NO :

DRAWING TITLE :

PROJECT TITLE :

Date : SEP 2024

Scale : 1:100@A3

COPYRIGHT: The contents of this drawing may not be reproduced in whole or in part without express written consent of MAN Design and Construction LTD.




MAN Design and Construction

D05

221201

EXISTING ELEVATIONS

PROPOSED DEVELOPMENT AT
HOWARDS FARM, TOMKYN'S LANE,
RM14 1TP

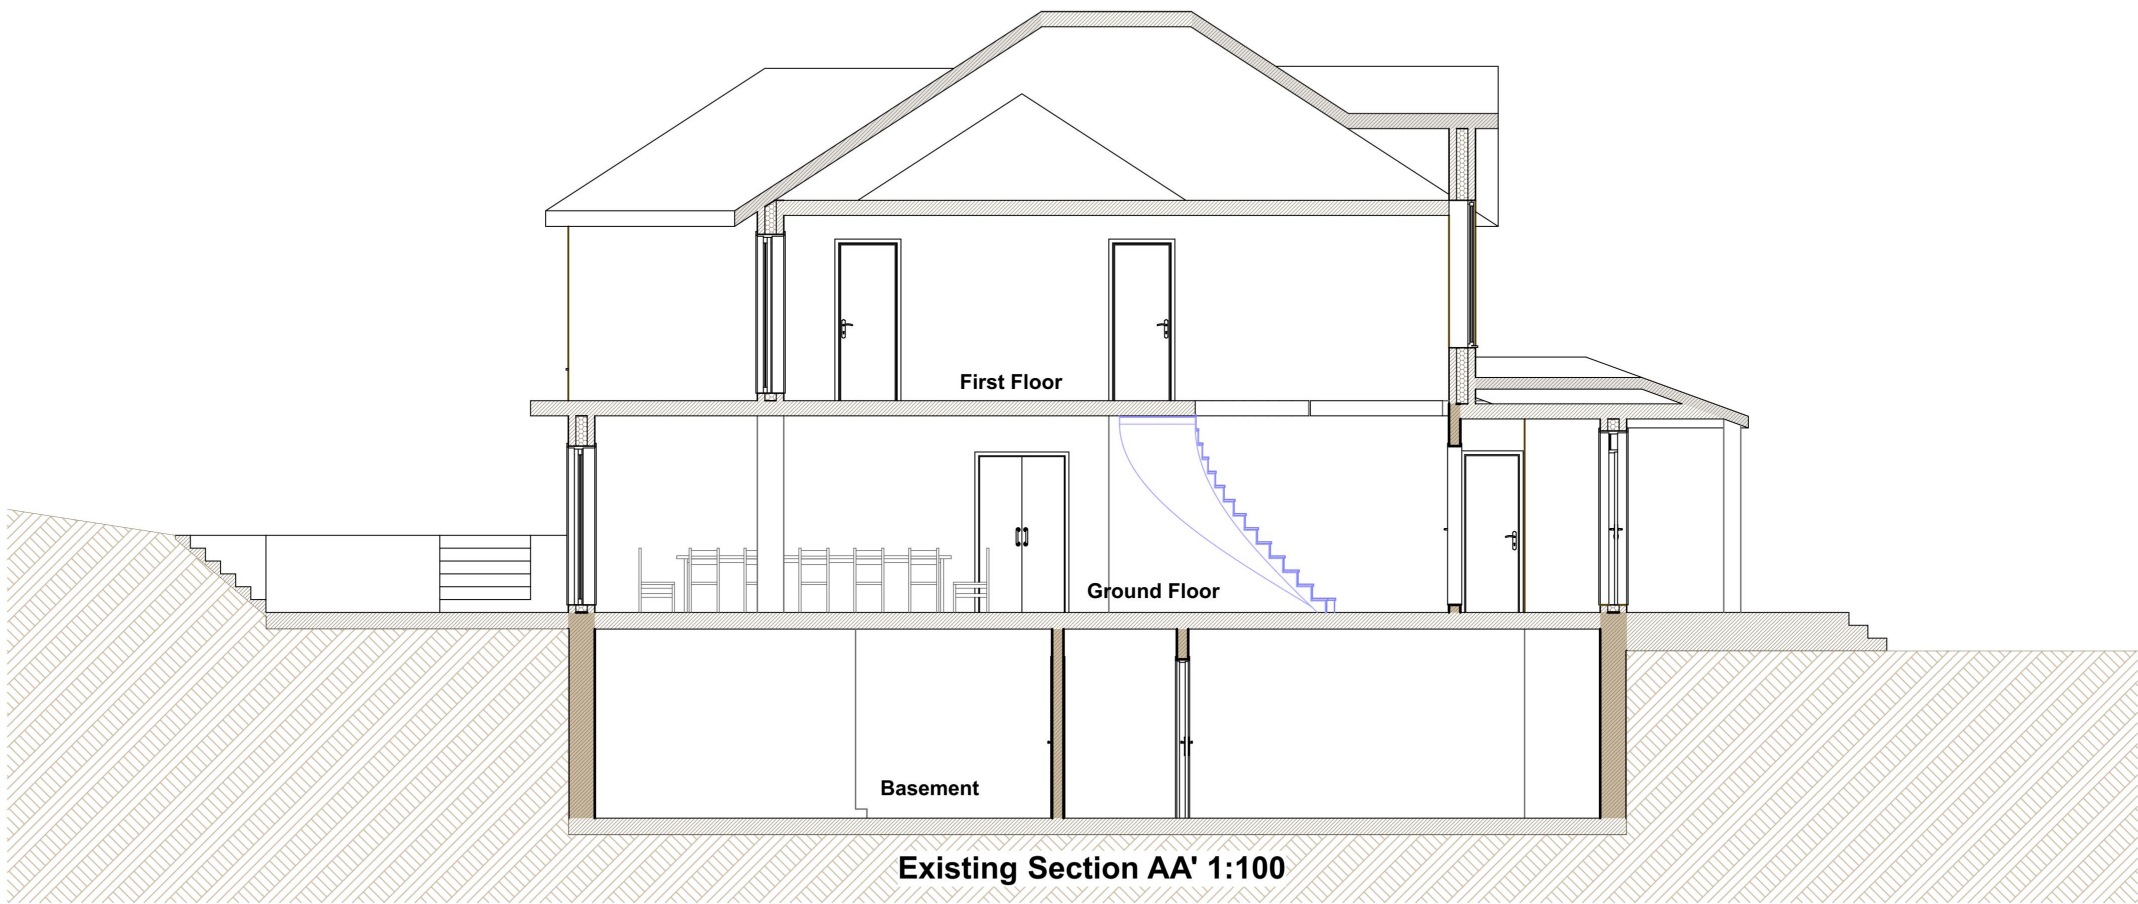

Drawings to be read in conjunction with relevant drawing and specs.
Drawings not to be scaled, figured dimensions only.
Any discrepancies are to be pointed to the
Agent/Engineer/Contractor. The Agent is not liable for any faults not
raised. Drawings not to be scaled for land transfer purposes

TEL : 07380132957
email: man.design.co@gmail.com
web : manstudio.co.uk

REVISION :

DRAWING NO :

PROJECT NO :

DRAWING TITLE :

D06

221201

EXISTING SECTION

PROJECT TITLE :

PROPOSED DEVELOPMENT AT
HOWARDS FARM, TOMKYN'S LANE,
RM14 1TP



Date : SEP 2024

Scale : 1:100@A3

COPYRIGHT: The contents of this drawing may not be reproduced in whole or in part without express written consent of MAN Design and Construction LTD.



MAN Design and Construction

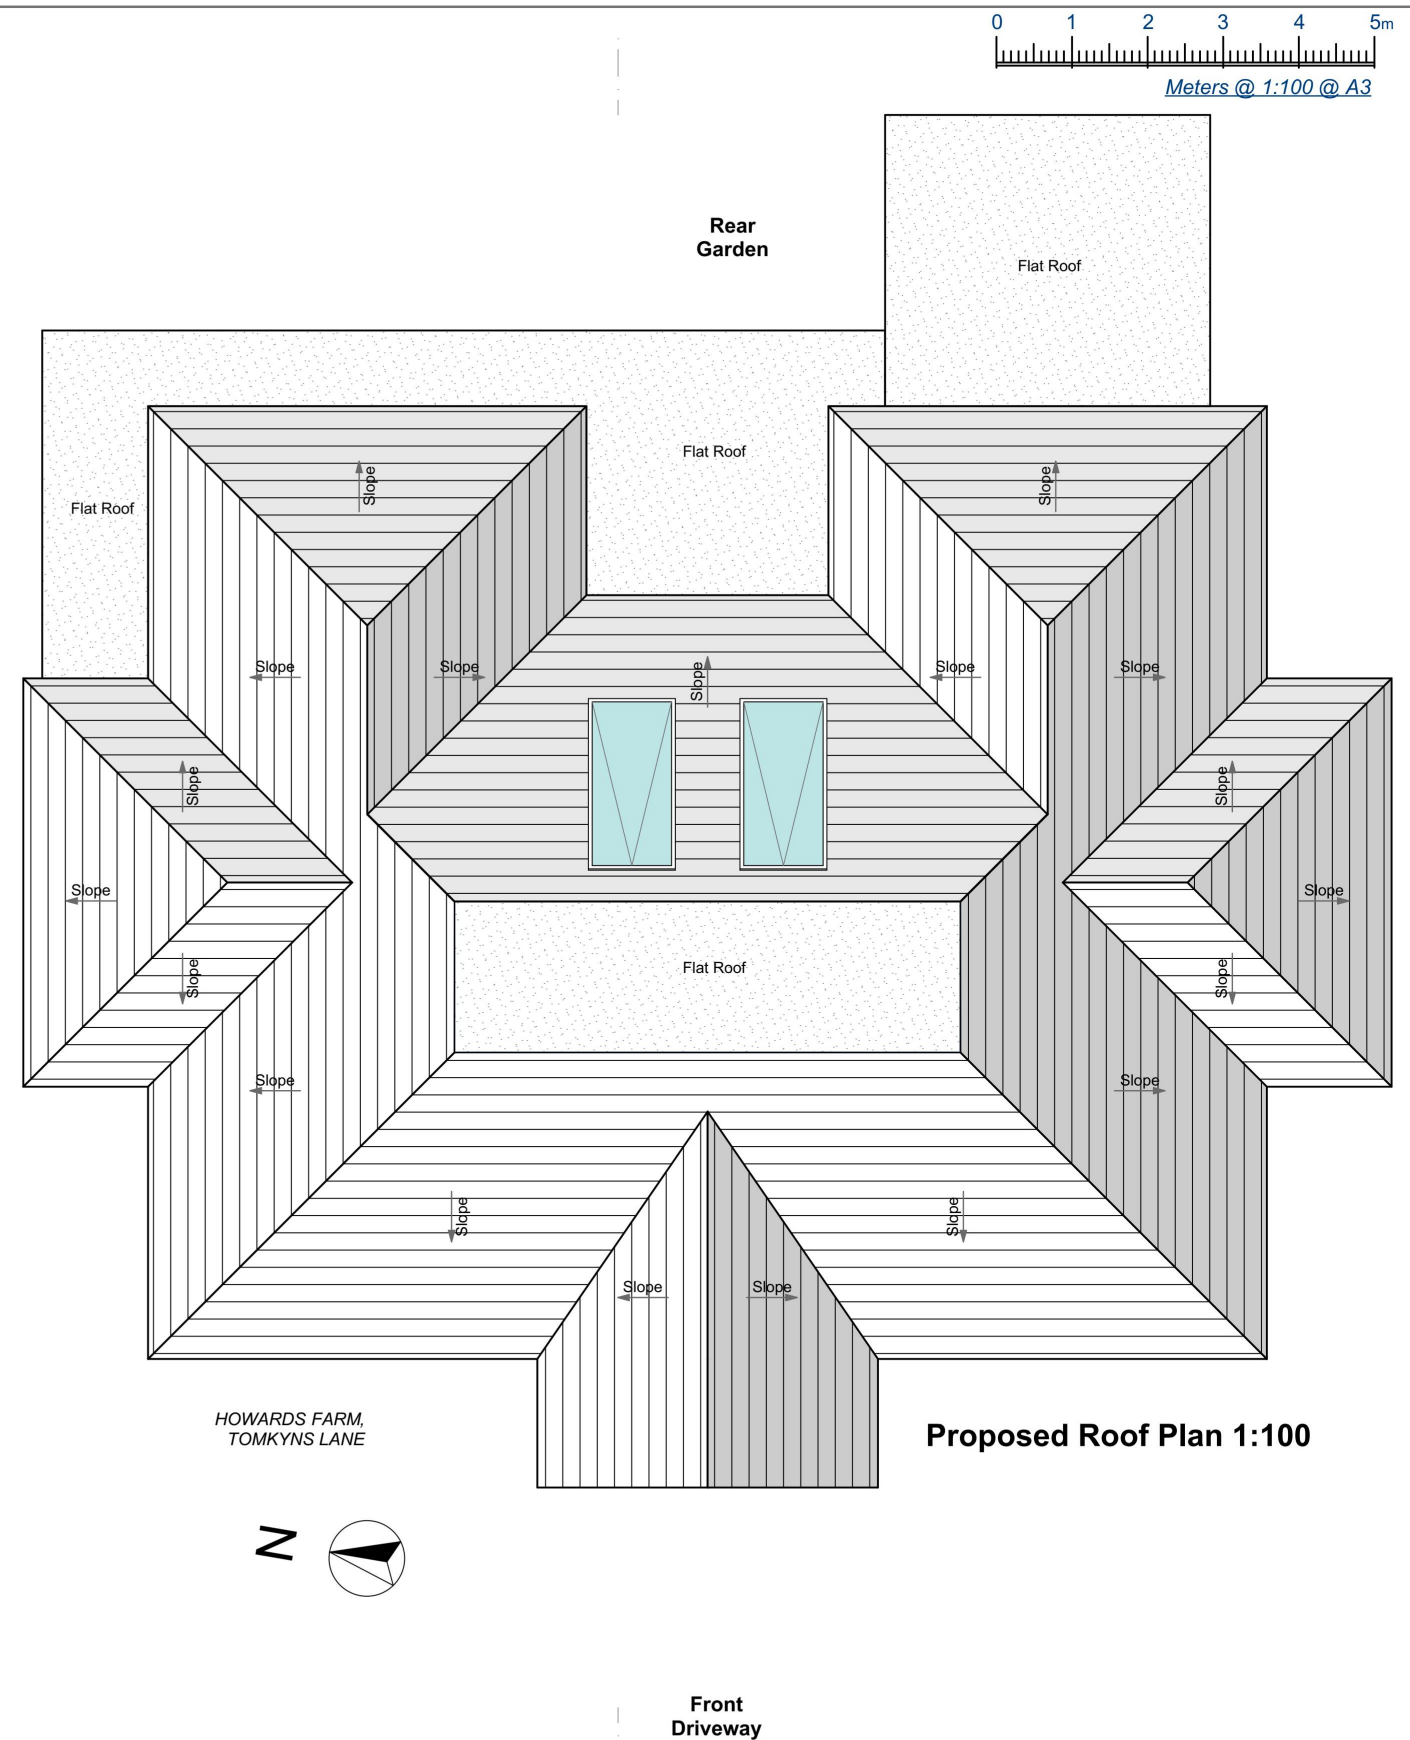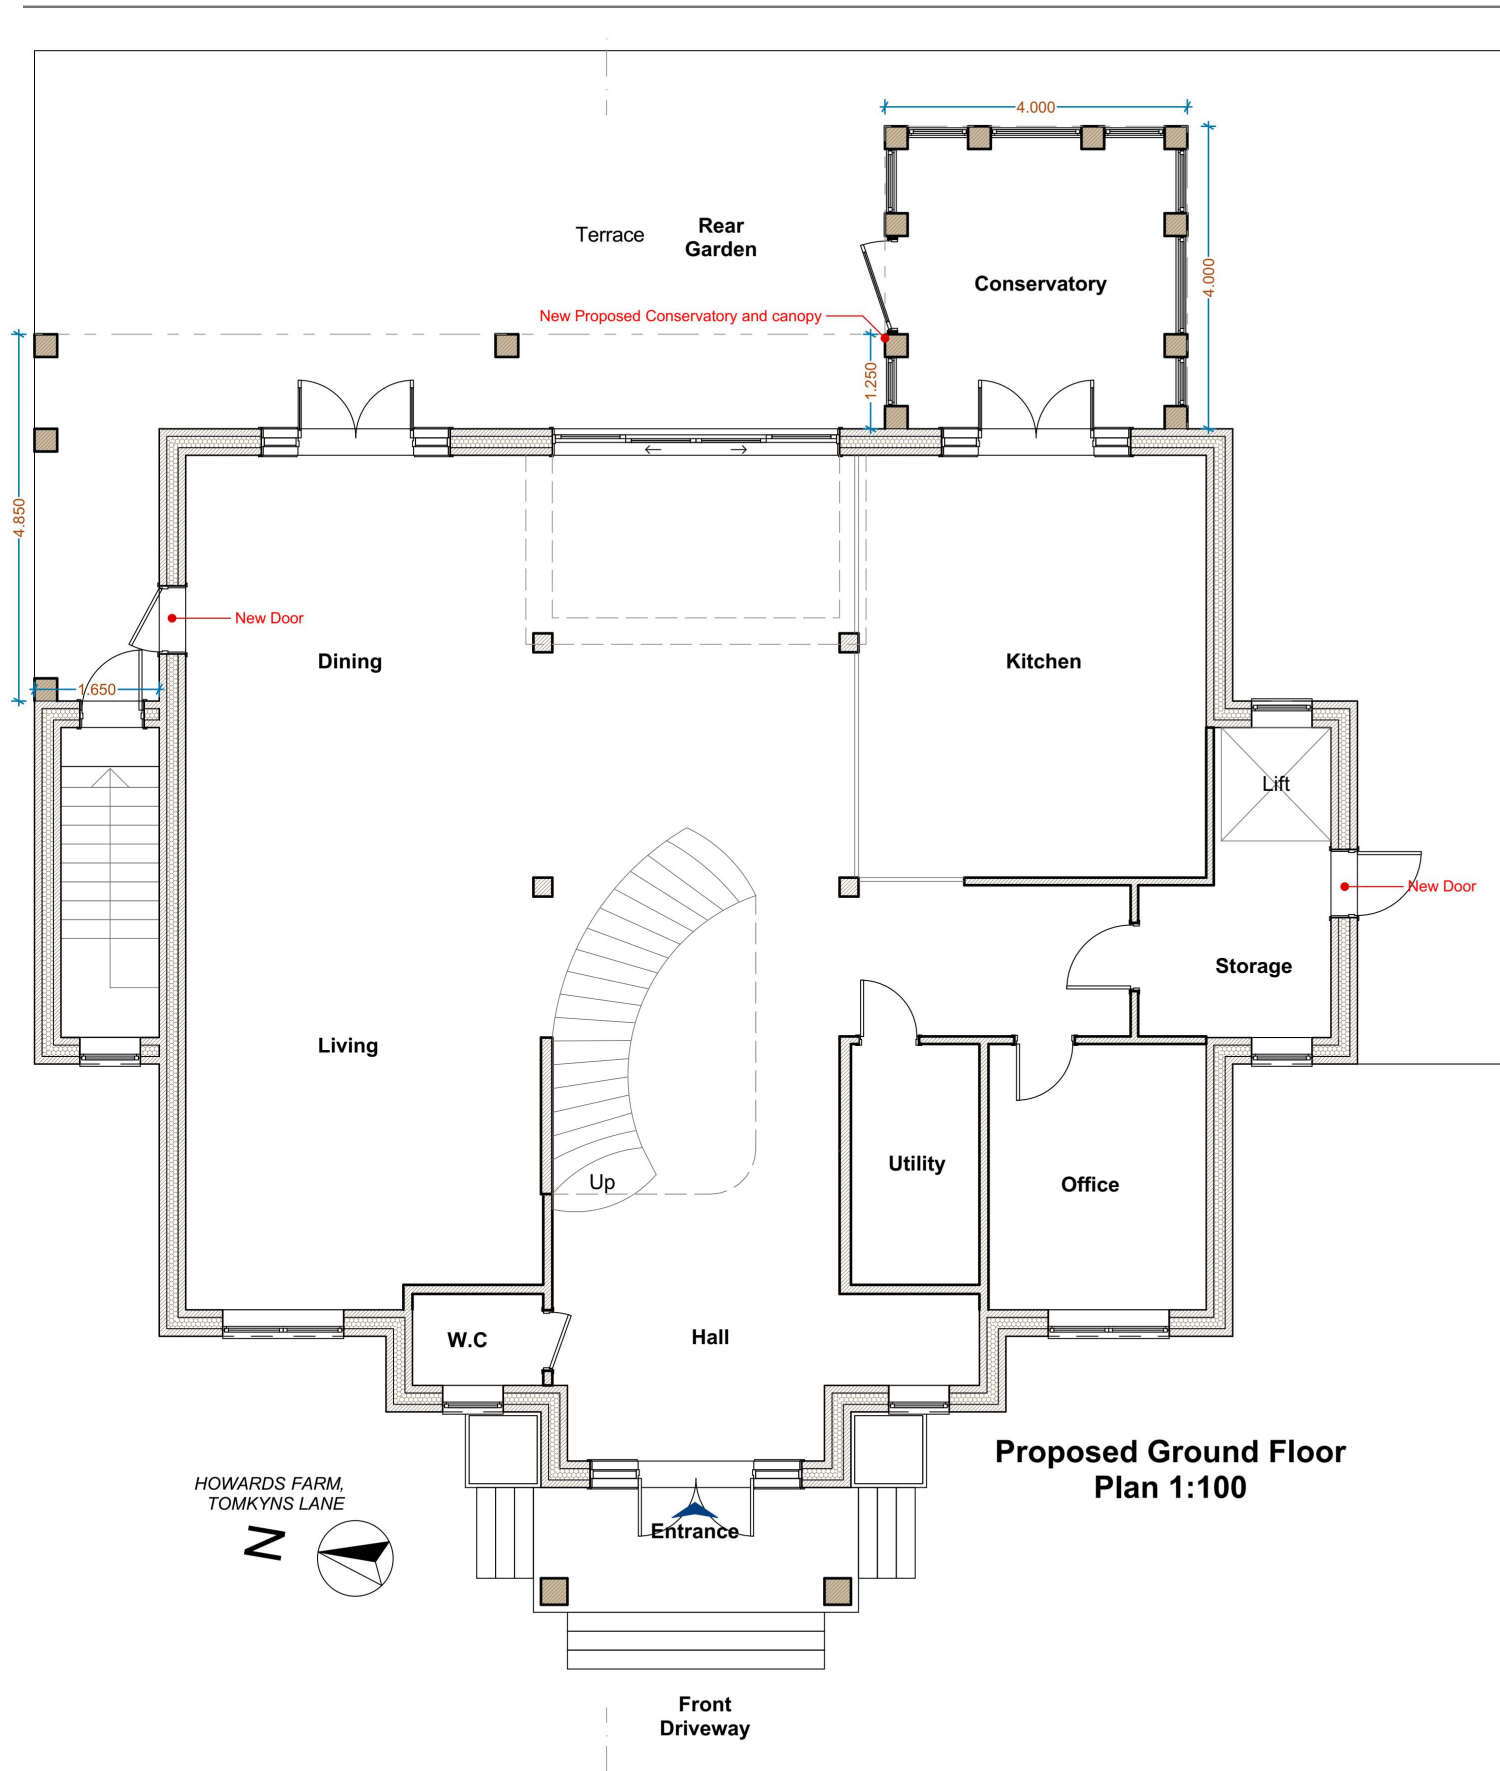

Drawings to be read in conjunction with relevant drawing and specs.
Drawings not to be scaled, figured dimensions only.
Any discrepancies are to be pointed to the Agent/Engineer/Contractor. The Agent is not liable for any faults not raised. Drawings not to be scaled for land transfer purposes

TEL : 07380132957
email: man.design.co@gmail.com
web : manstudio.co.uk

REVISION :

DRAWING NO :
D07

PROJECT NO :
221201

DRAWING TITLE :
PROPOSED PLANS

PROJECT TITLE :
PROPOSED DEVELOPMENT AT
HOWARDS FARM, TOMKYNS LANE,
RM14 1TP


Date : SEP 2024

Scale : 1:100@A3


COPYRIGHT: The contents of this drawing may not be reproduced in whole or in part without express written consent of MAN Design and Construction LTD.



MAN Design and Construction

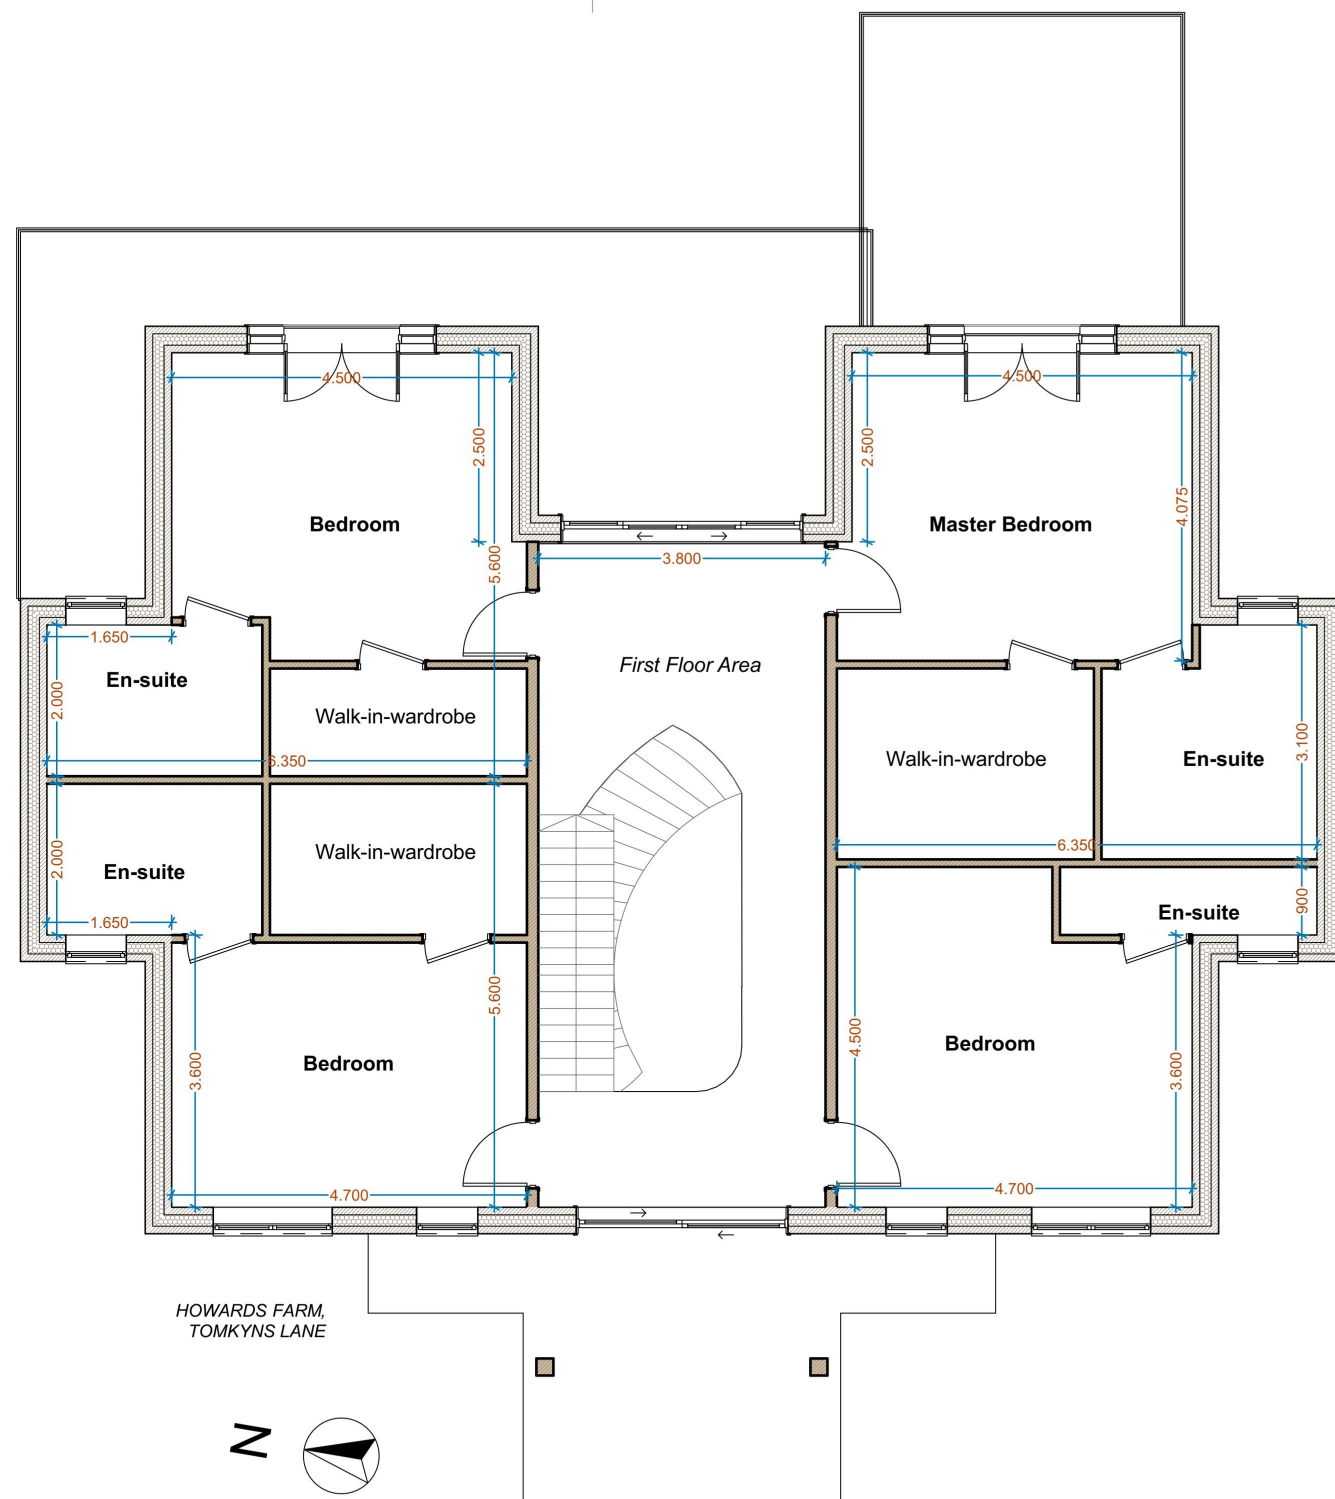

**Proposed First Floor
Plan 1:100**

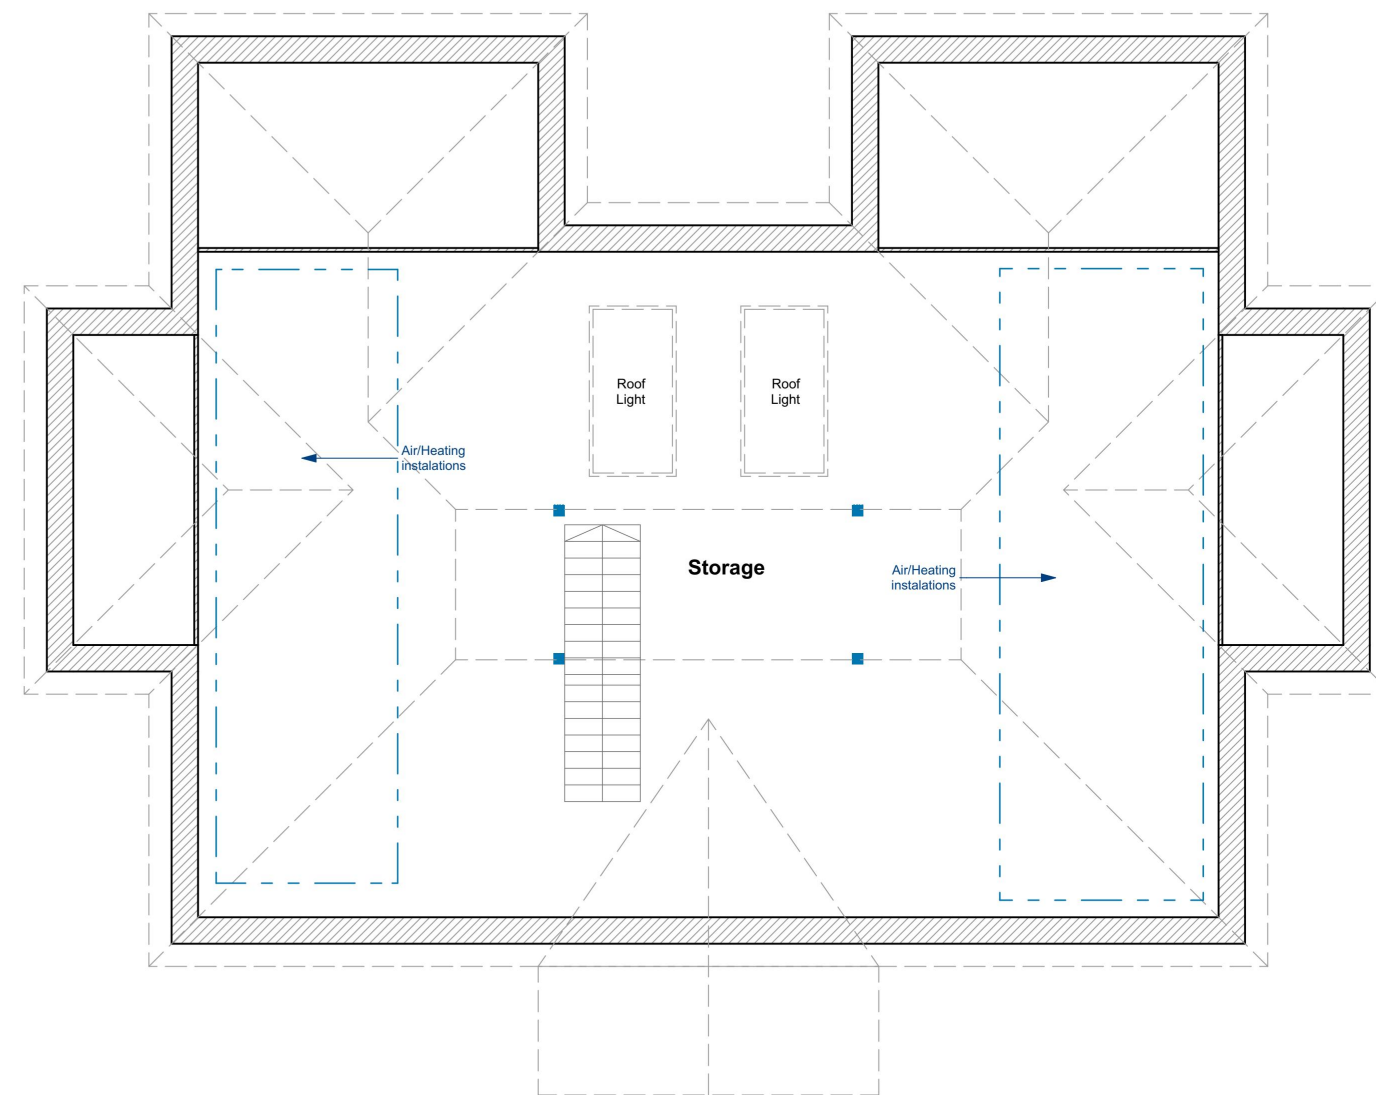

**Proposed Loft Floor
Plan 1:100**



Proposed Front Elevation 1:100



Proposed Rear Elevation 1:100

Drawings to be read in conjunction with relevant drawing and specs.
Drawings not to be scaled, figured dimensions only.
Any discrepancies are to be pointed to the
Agent/Engineer/Contractor. The Agent is not liable for any faults not
raised. Drawings not to be scaled for land transfer purposes

TEL : 07380132957
email: man.design.co@gmail.com
web : manstudio.co.uk

REVISION :

DRAWING NO :

PROJECT NO :

DRAWING TITLE :

D09

221201

PROPOSED
ELEVATIONS

PROJECT TITLE :

PROPOSED DEVELOPMENT AT
HOWARDS FARM, TOMKYN'S LANE,
RM14 1TP



Date : SEP 2024

Scale : 1:100@A3

COPYRIGHT: The contents of this drawing may not be
reproduced in whole or in part without express written
consent of MAN Design and Construction LTD.



MAN Design and Construction

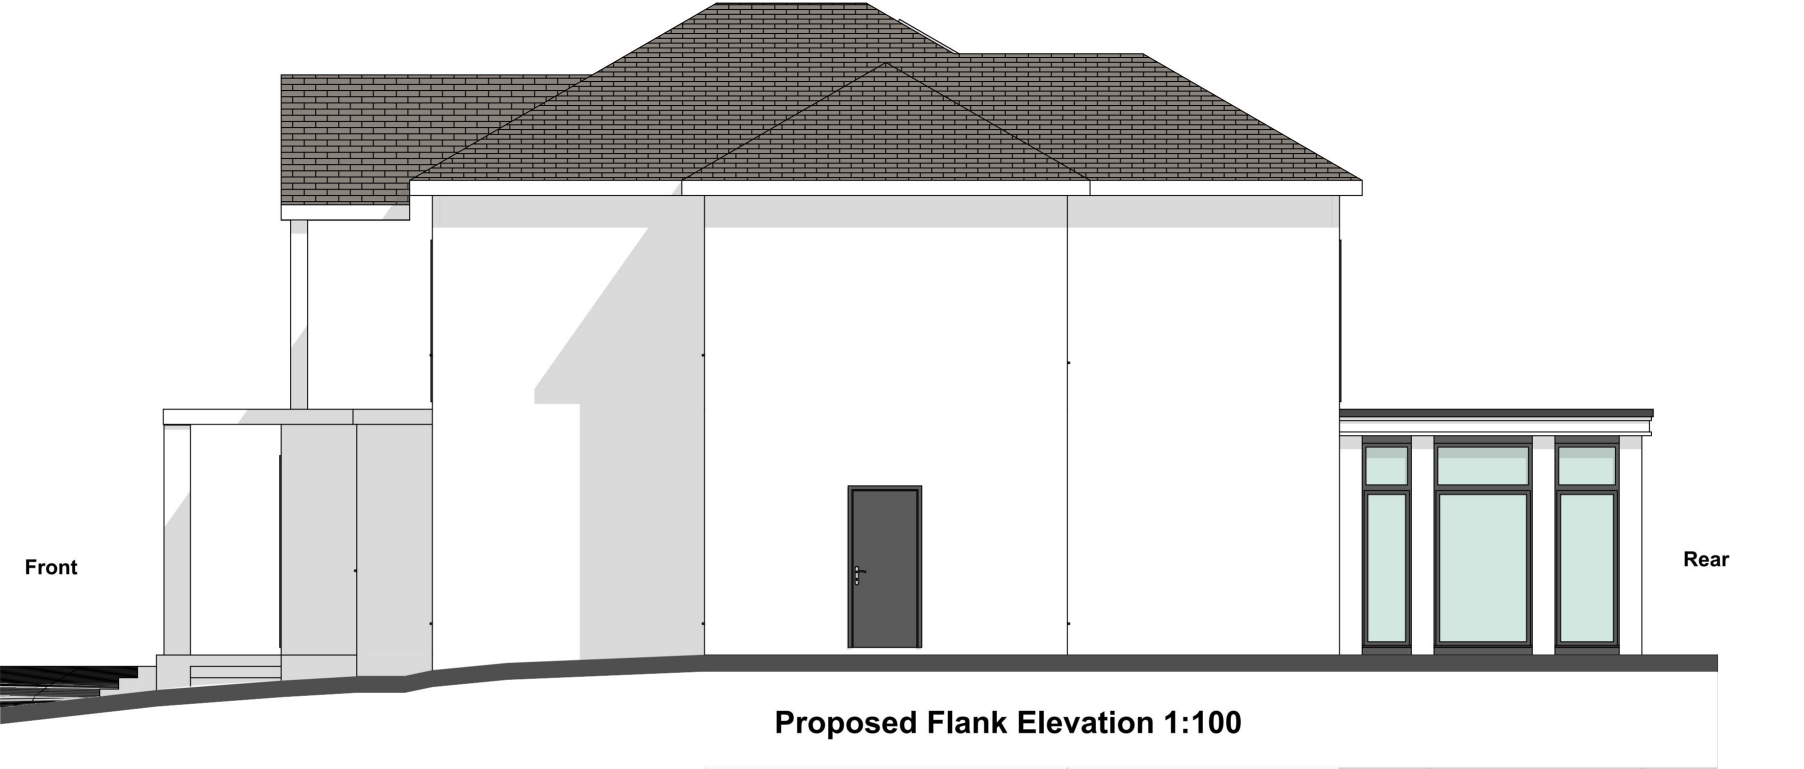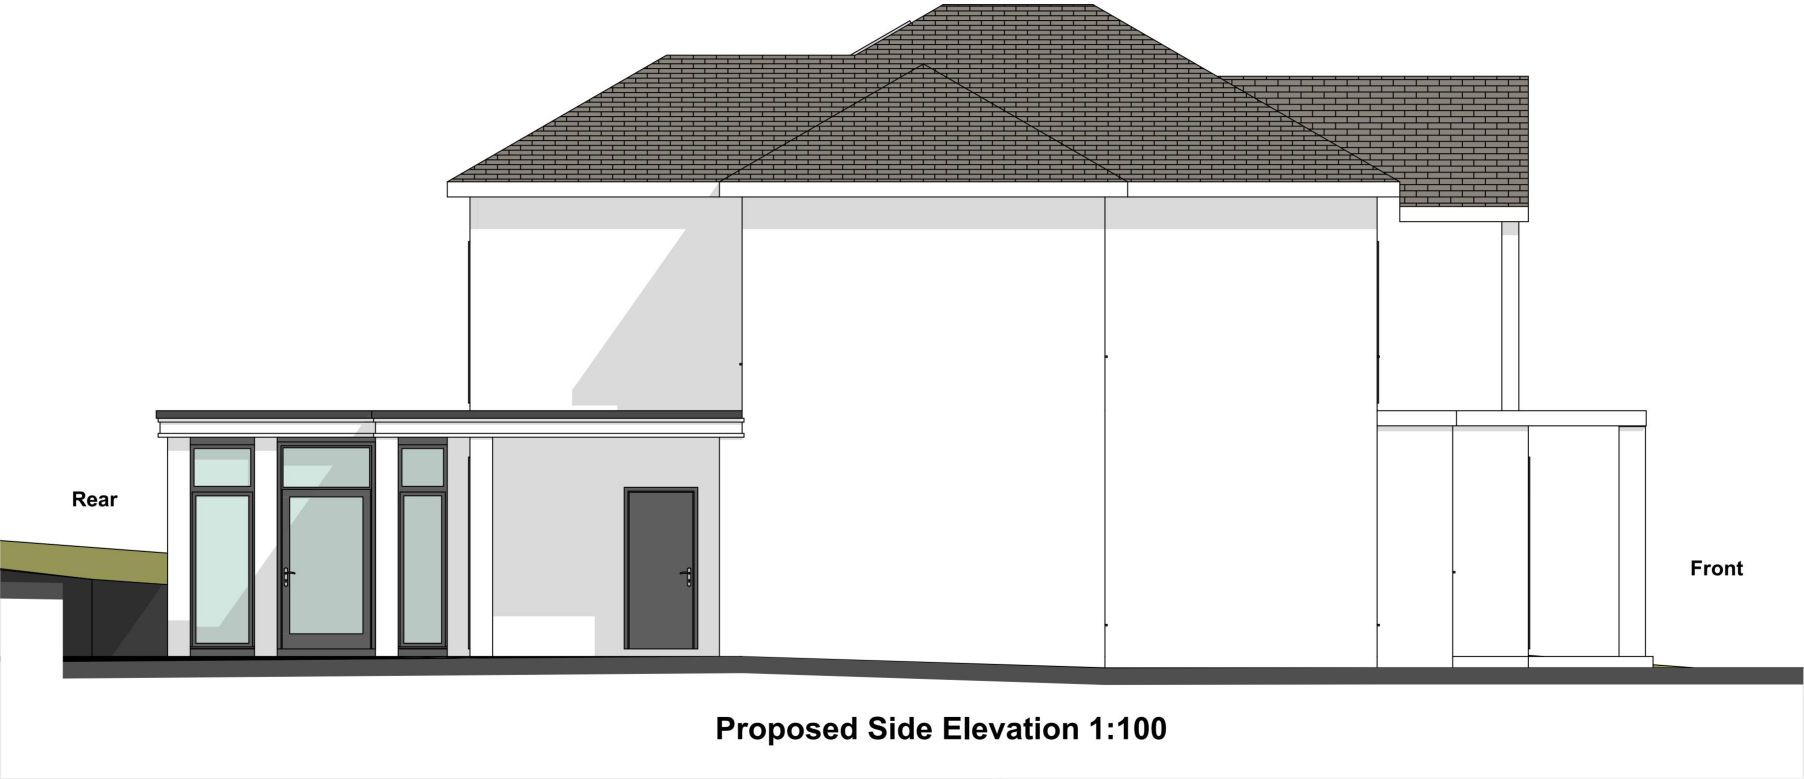

Drawings to be read in conjunction with relevant drawing and specs.
Drawings not to be scaled, figured dimensions only.
Any discrepancies are to be pointed to the
Agent/Engineer/Contractor. The Agent is not liable for any faults not
raised. Drawings not to be scaled for land transfer purposes

TEL : 07380132957
email: man.design.co@gmail.com
web : manstudio.co.uk

REVISION :

DRAWING NO :

PROJECT NO :

DRAWING TITLE :

D10

221201

PROPOSED
ELEVATIONS

PROJECT TITLE :

PROPOSED DEVELOPMENT AT
HOWARDS FARM, TOMKYN'S LANE,
RM14 1TP


Date : SEP 2024

Scale : 1:100@A3

COPYRIGHT: The contents of this drawing may not be reproduced in whole or in part without express written consent of MAN Design and Construction LTD.



MAN Design and Construction

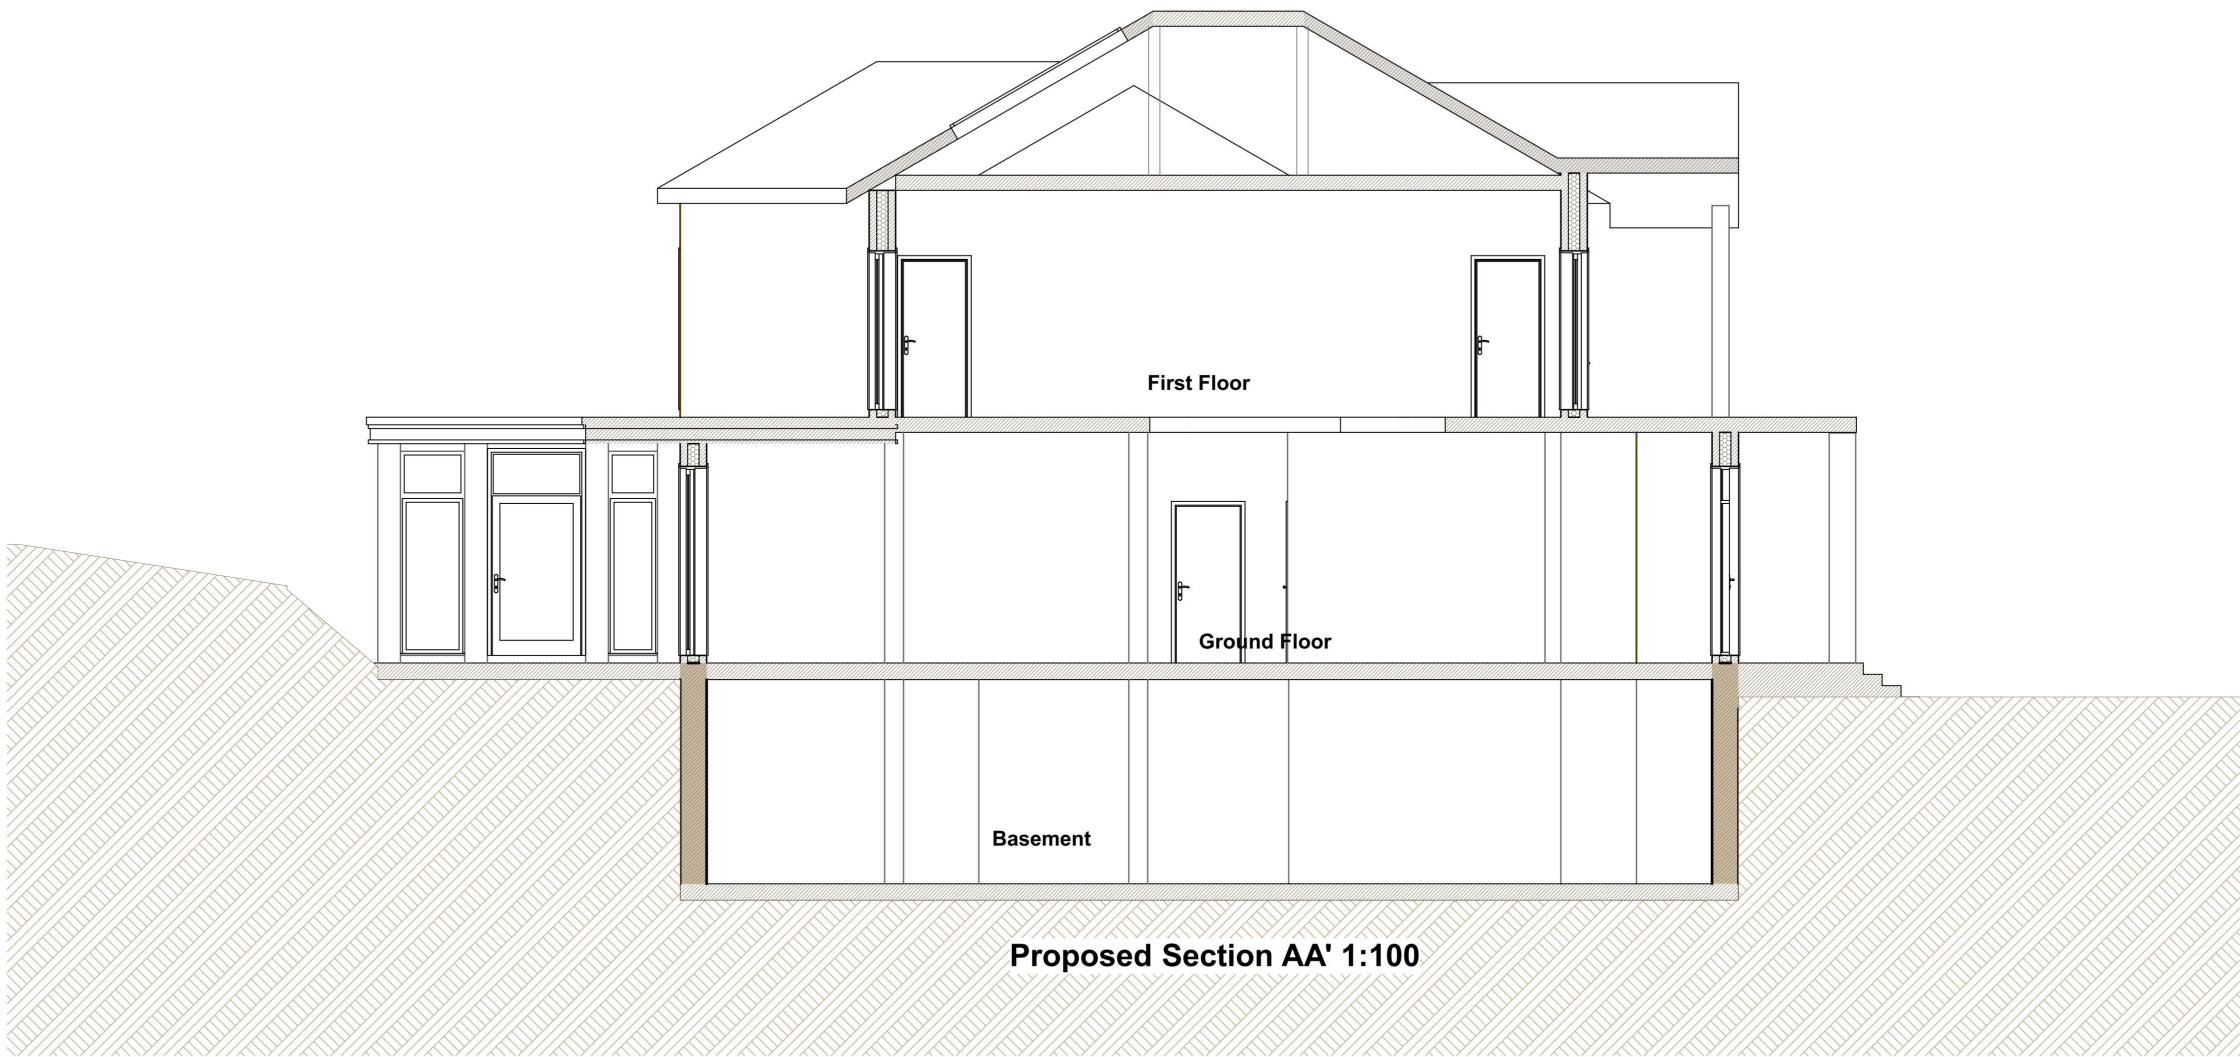

Drawings to be read in conjunction with relevant drawing and specs.
Drawings not to be scaled, figured dimensions only.
Any discrepancies are to be pointed to the
Agent/Engineer/Contractor. The Agent is not liable for any faults not
raised. Drawings not to be scaled for land transfer purposes

TEL : 07380132957
email: man.design.co@gmail.com
web : manstudio.co.uk

REVISION :

DRAWING NO :

PROJECT NO :

DRAWING TITLE :

D11

221201

PROPOSED SECTION

PROJECT TITLE :

PROPOSED DEVELOPMENT AT
HOWARDS FARM, TOMKYN'S LANE,
RM14 1TP

Date : SEP 2024

Scale : 1:100@A3

COPYRIGHT: The contents of this drawing may not be
reproduced in whole or in part without express written
consent of MAN Design and Construction LTD.



MAN Design and Construction