




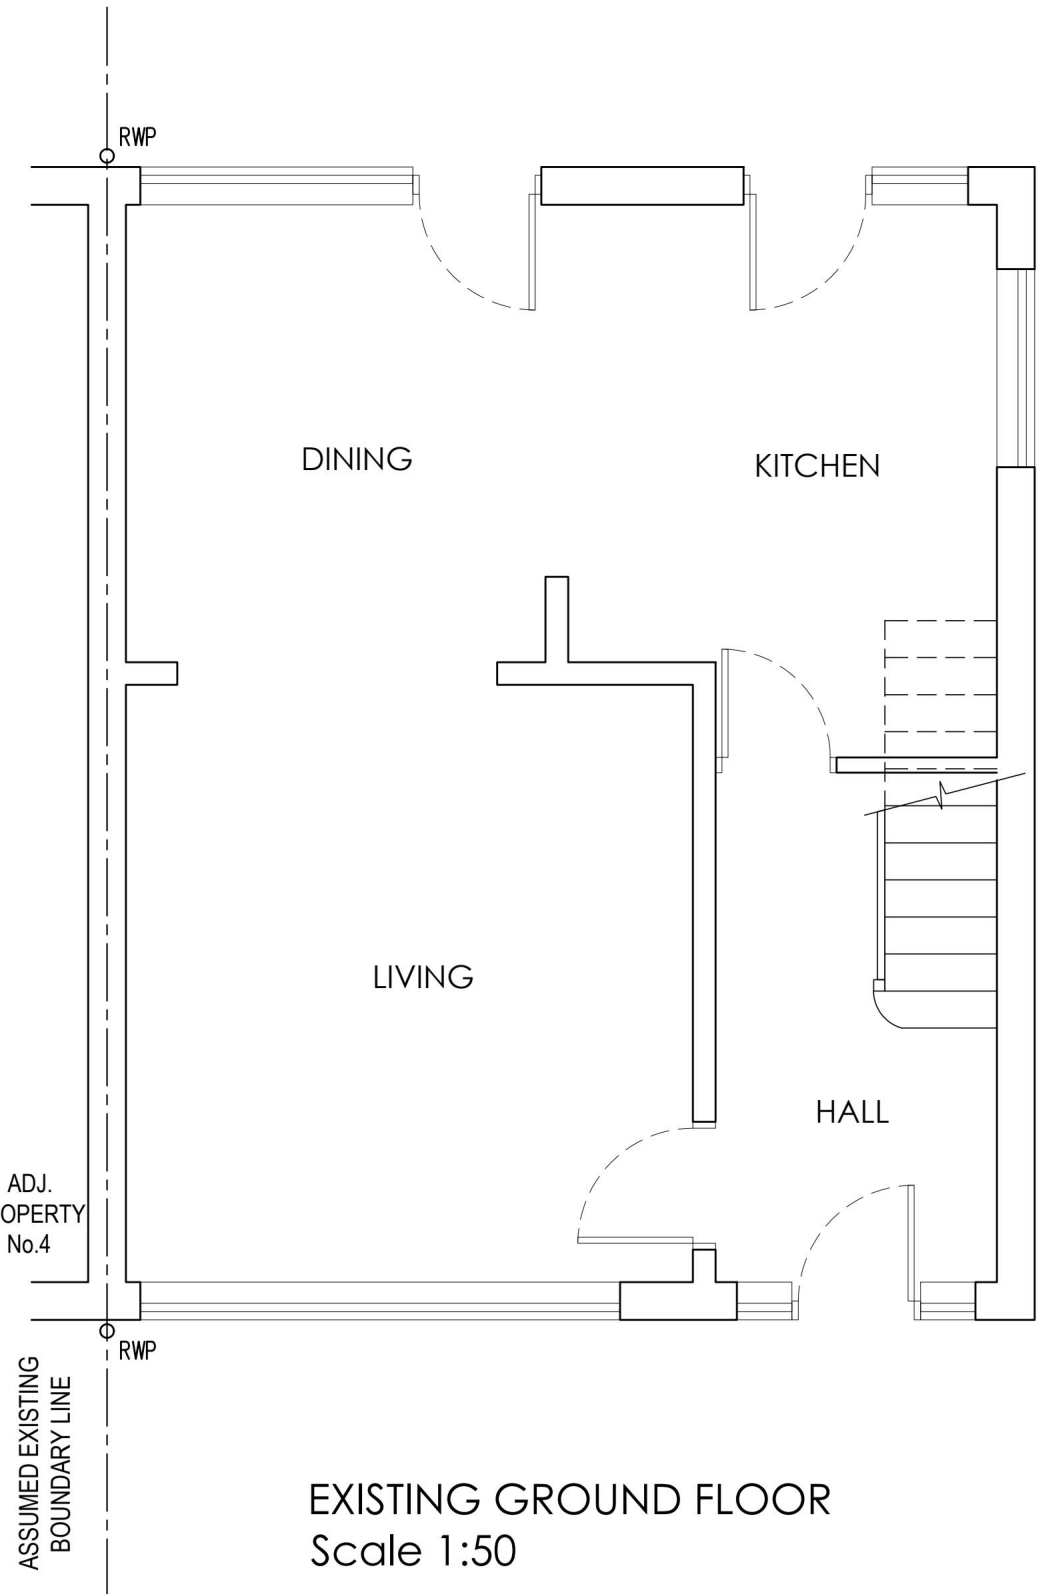


EXISTING GROUND FLOOR  
Scale 1:50

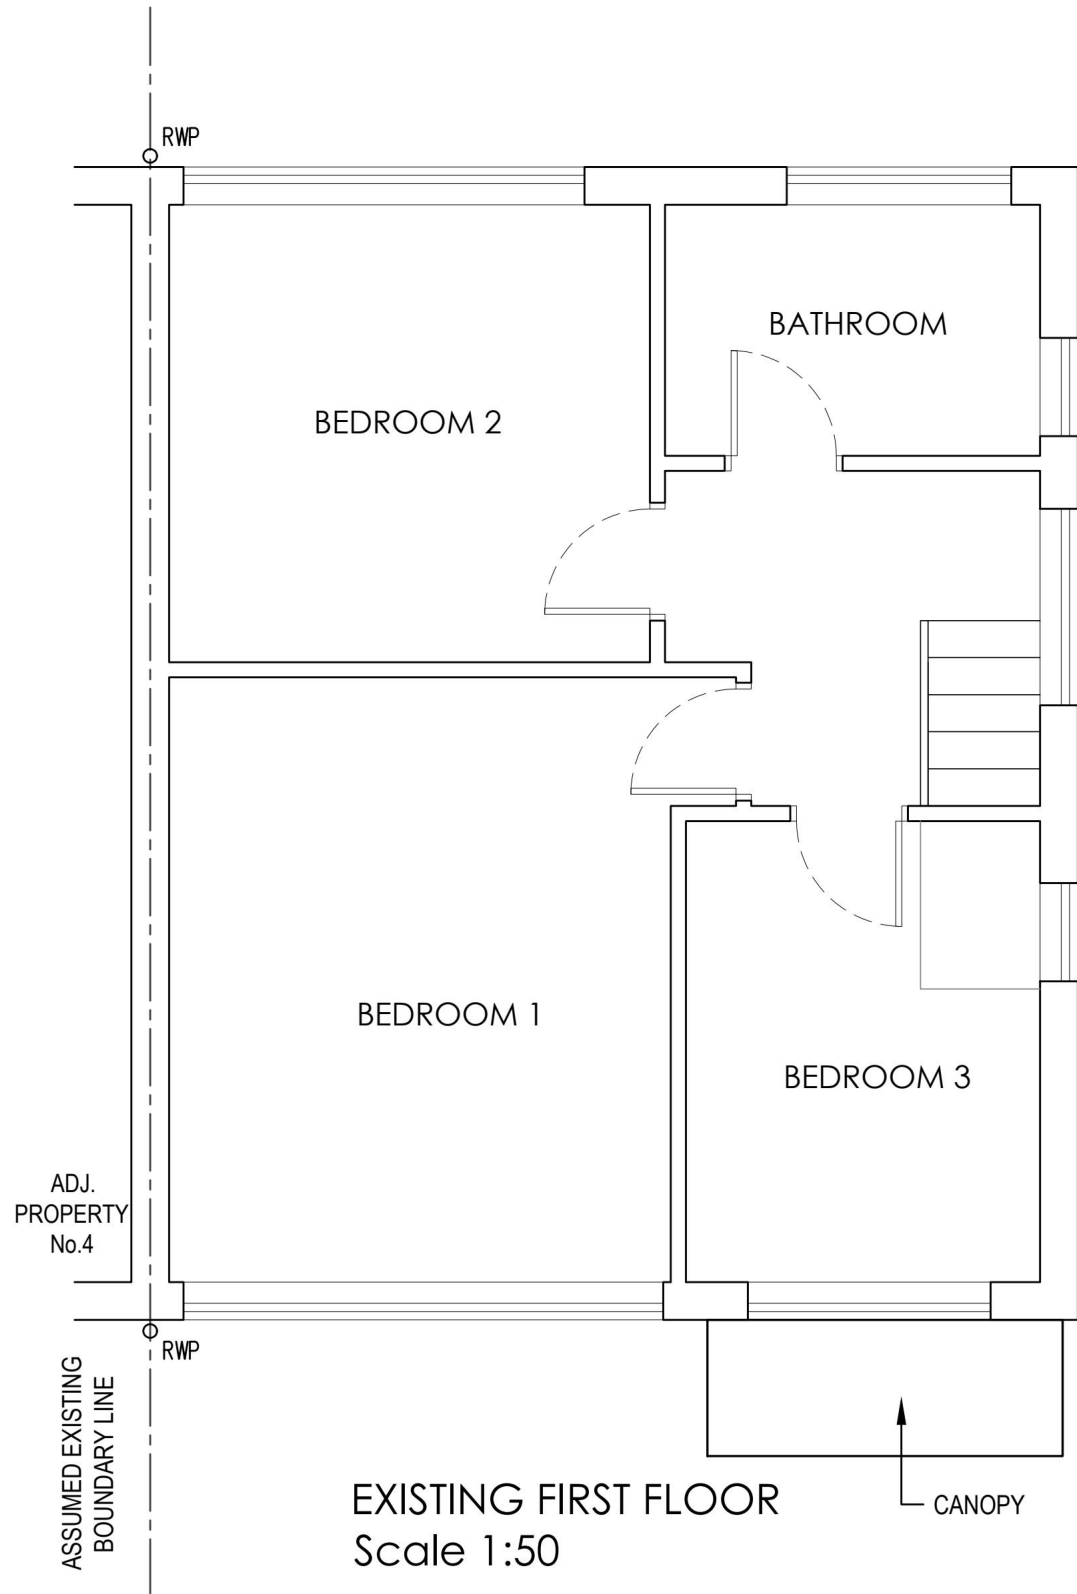

EXISTING FIRST FLOOR  
Scale 1:50

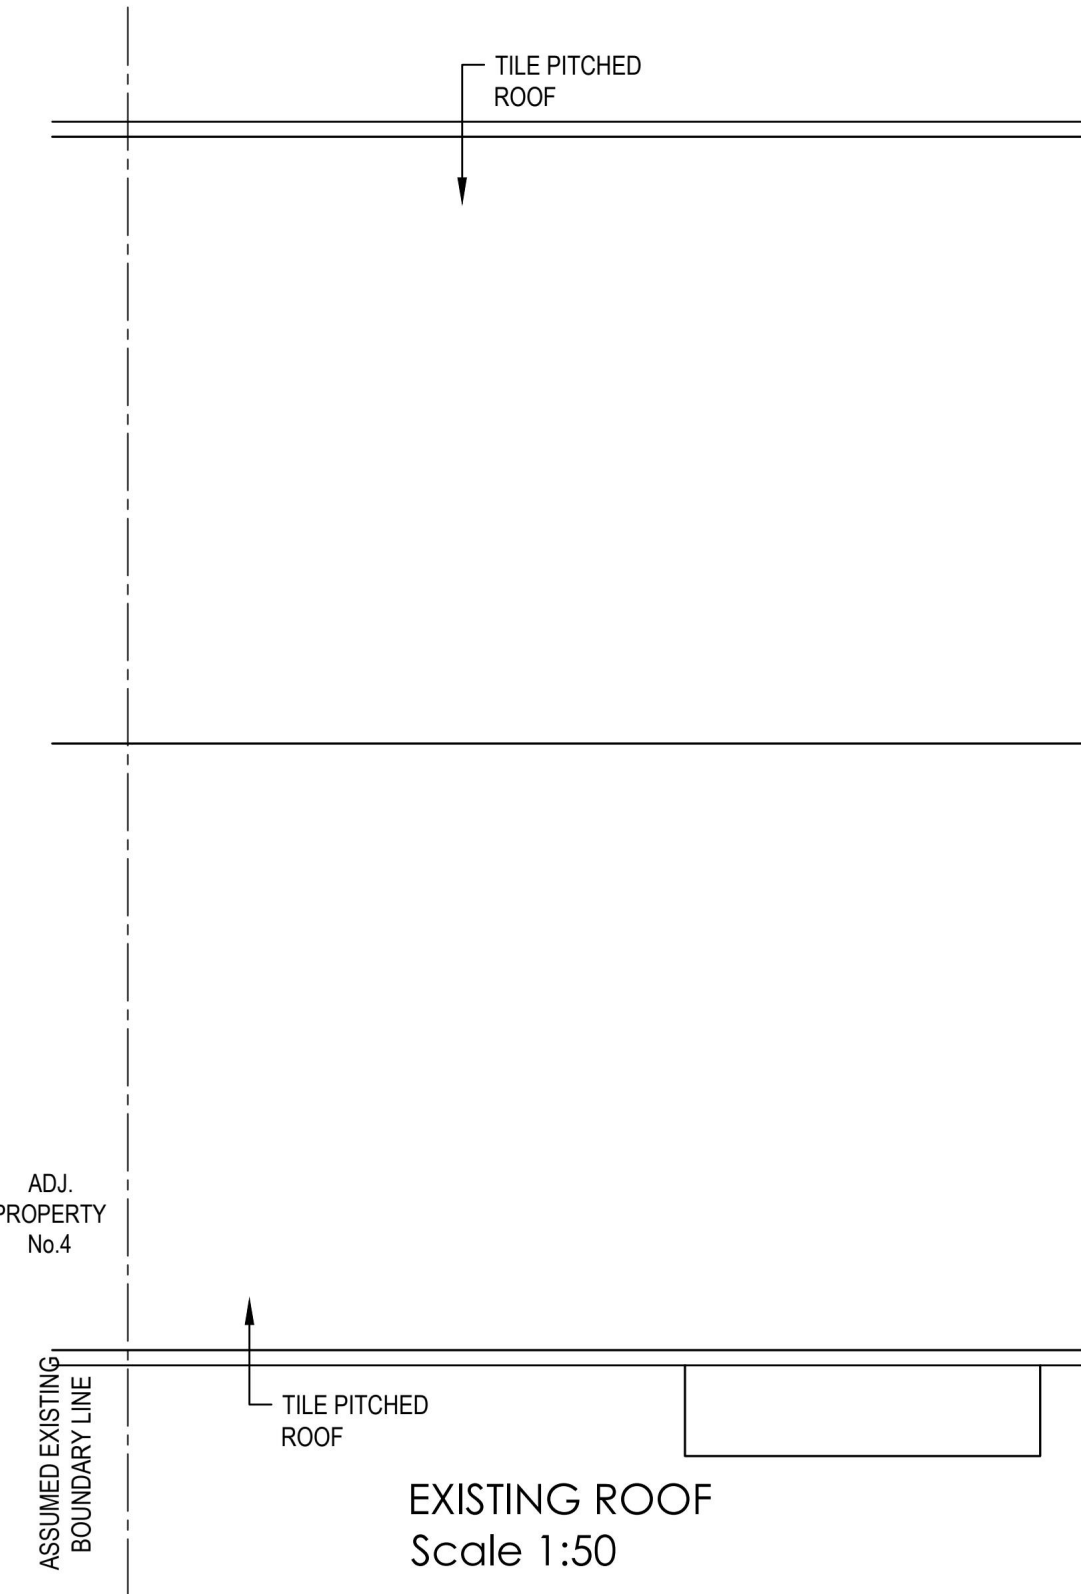


EXISTING ROOF  
Scale 1:50

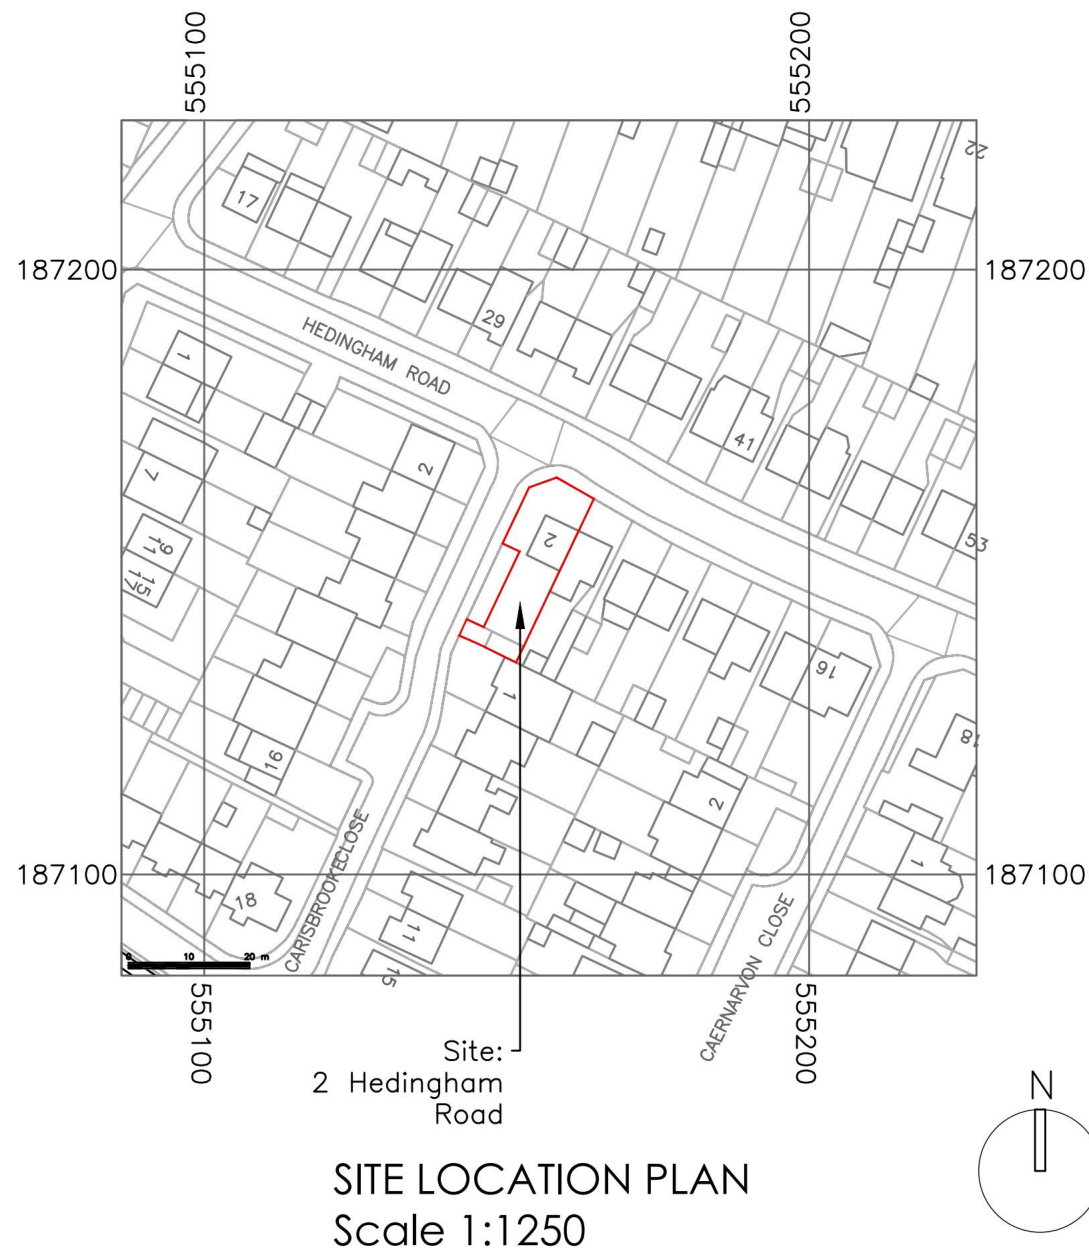


SITE LOCATION PLAN  
Scale 1:1250


- NOTES
1. THE DRAWING SHOWS DESIGN INTENT ONLY. ALL DIMENSIONS TO BE CHECKED ON SITE PRIOR TO CONSTRUCTION OR PRODUCTION. ANY DISCREPANCIES TO BE NOTIFIED TO THE DESIGN TEAM FOR APPROVAL.
  2. ALL CONTRACTOR DESIGN DETAILS ARE TO BE SUBMITTED BY THE CONTRACTOR AS SHOP DRAWINGS THAT REFLECT ON SITE CONDITIONS, TO THE DESIGNER FOR APPROVAL AND COMMENT PRIOR TO MANUFACTURE.
  3. ALL DISCREPANCIES AND OMISSIONS ON SITE MUST BE REPORTED TO DESIGNER FOR THEIR COMMENTS/APPROVAL PRIOR TO COMMENCING WORK.
  4. ALL STRUCTURAL, ELECTRICAL, MECHANICAL, LIGHTING, HVAC AND PUBLIC HEALTH ISSUES TO BE REFERRED TO ENGINEER'S INFORMATION PRIOR TO COMMENCEMENT OF WORKS.
  5. THE DESIGNS ARE SUBJECT TO APPROVAL BY STATUTORY AUTHORITIES AND ANY NECESSARY ALTERATIONS SHOULD BE MADE IF REQUIRED TO COMPLY WITH STATUTORY REQUIREMENTS.
  6. ALL DESIGN CONCEPTS AND DRAWINGS ARE THE PROPERTY OF BBA AND ARE COVERED BY COPYRIGHT. NO REPRODUCTIONS, ADAPTATIONS AND/OR COPIES MAY BE MADE WITHOUT WRITTEN PERMISSION BY BBA.

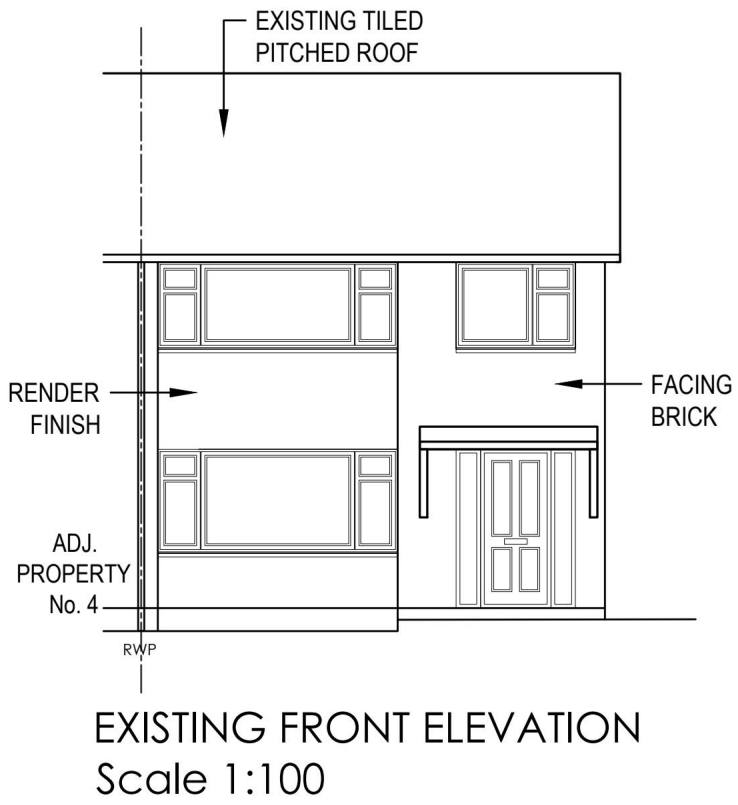


EXISTING FRONT ELEVATION  
Scale 1:100

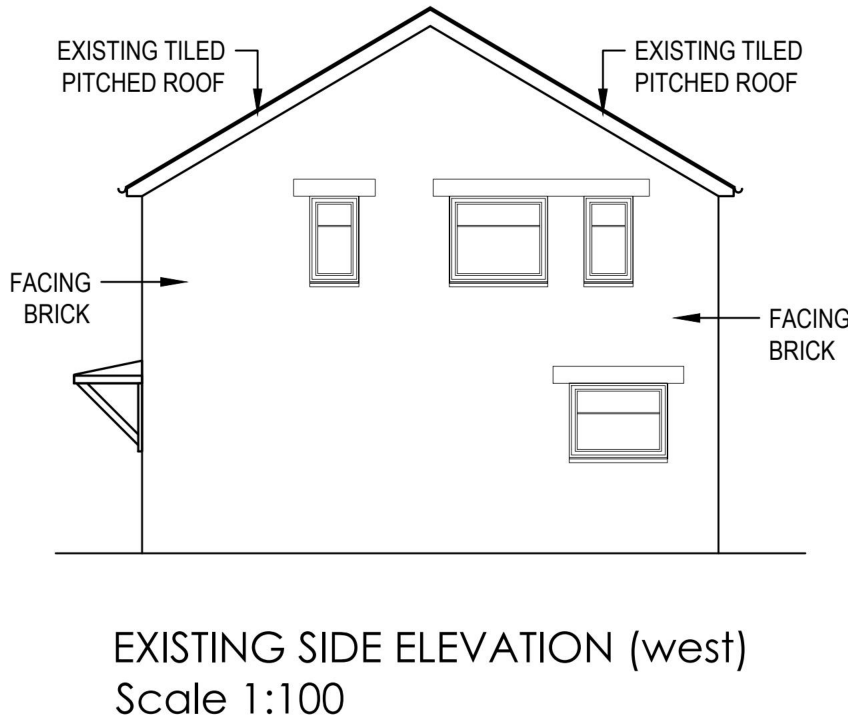

EXISTING SIDE ELEVATION (west)  
Scale 1:100

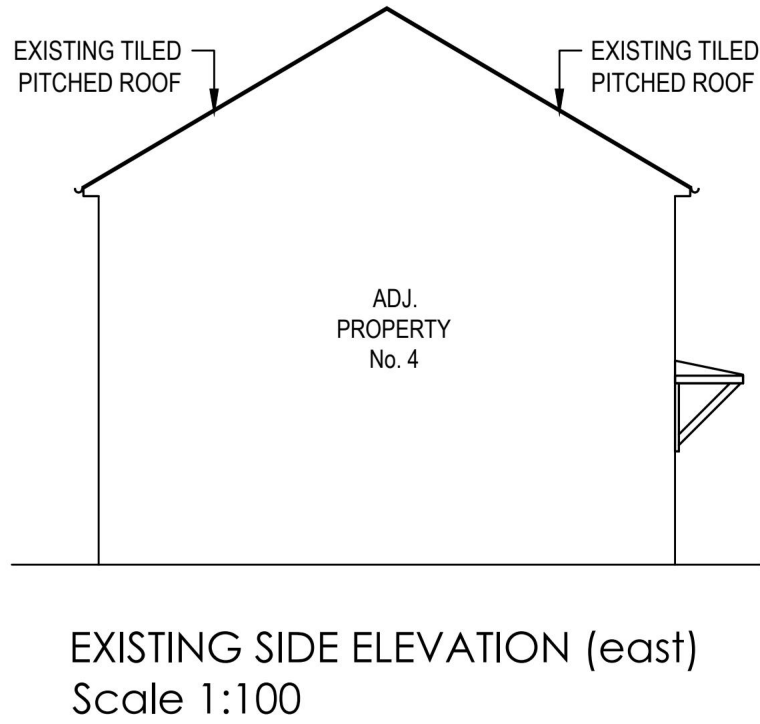

EXISTING SIDE ELEVATION (east)  
Scale 1:100

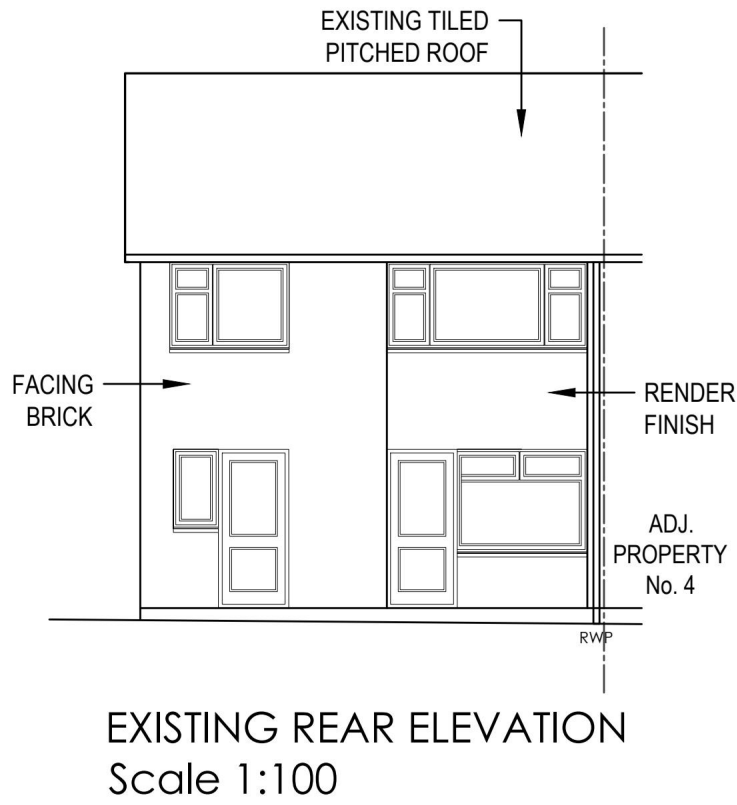

EXISTING REAR ELEVATION  
Scale 1:100



EXISTING SITE PLAN  
Scale 1:200





FRONT VIEW



REAR VIEW




SIDE VIEW

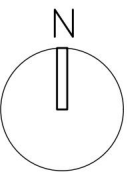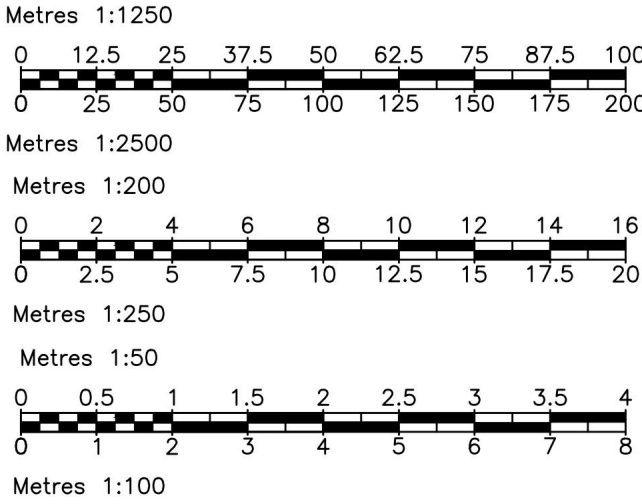


|      |       |       |
|------|-------|-------|
|      |       |       |
| Rev. | Date: | Note: |


|         |                                                       |   |
|---------|-------------------------------------------------------|---|
| Title:  | EXISTING GA PLANS, ELEVATIONS<br>LOCATION & SITE PLAN |   |
| Number: | 2427.101                                              | — |

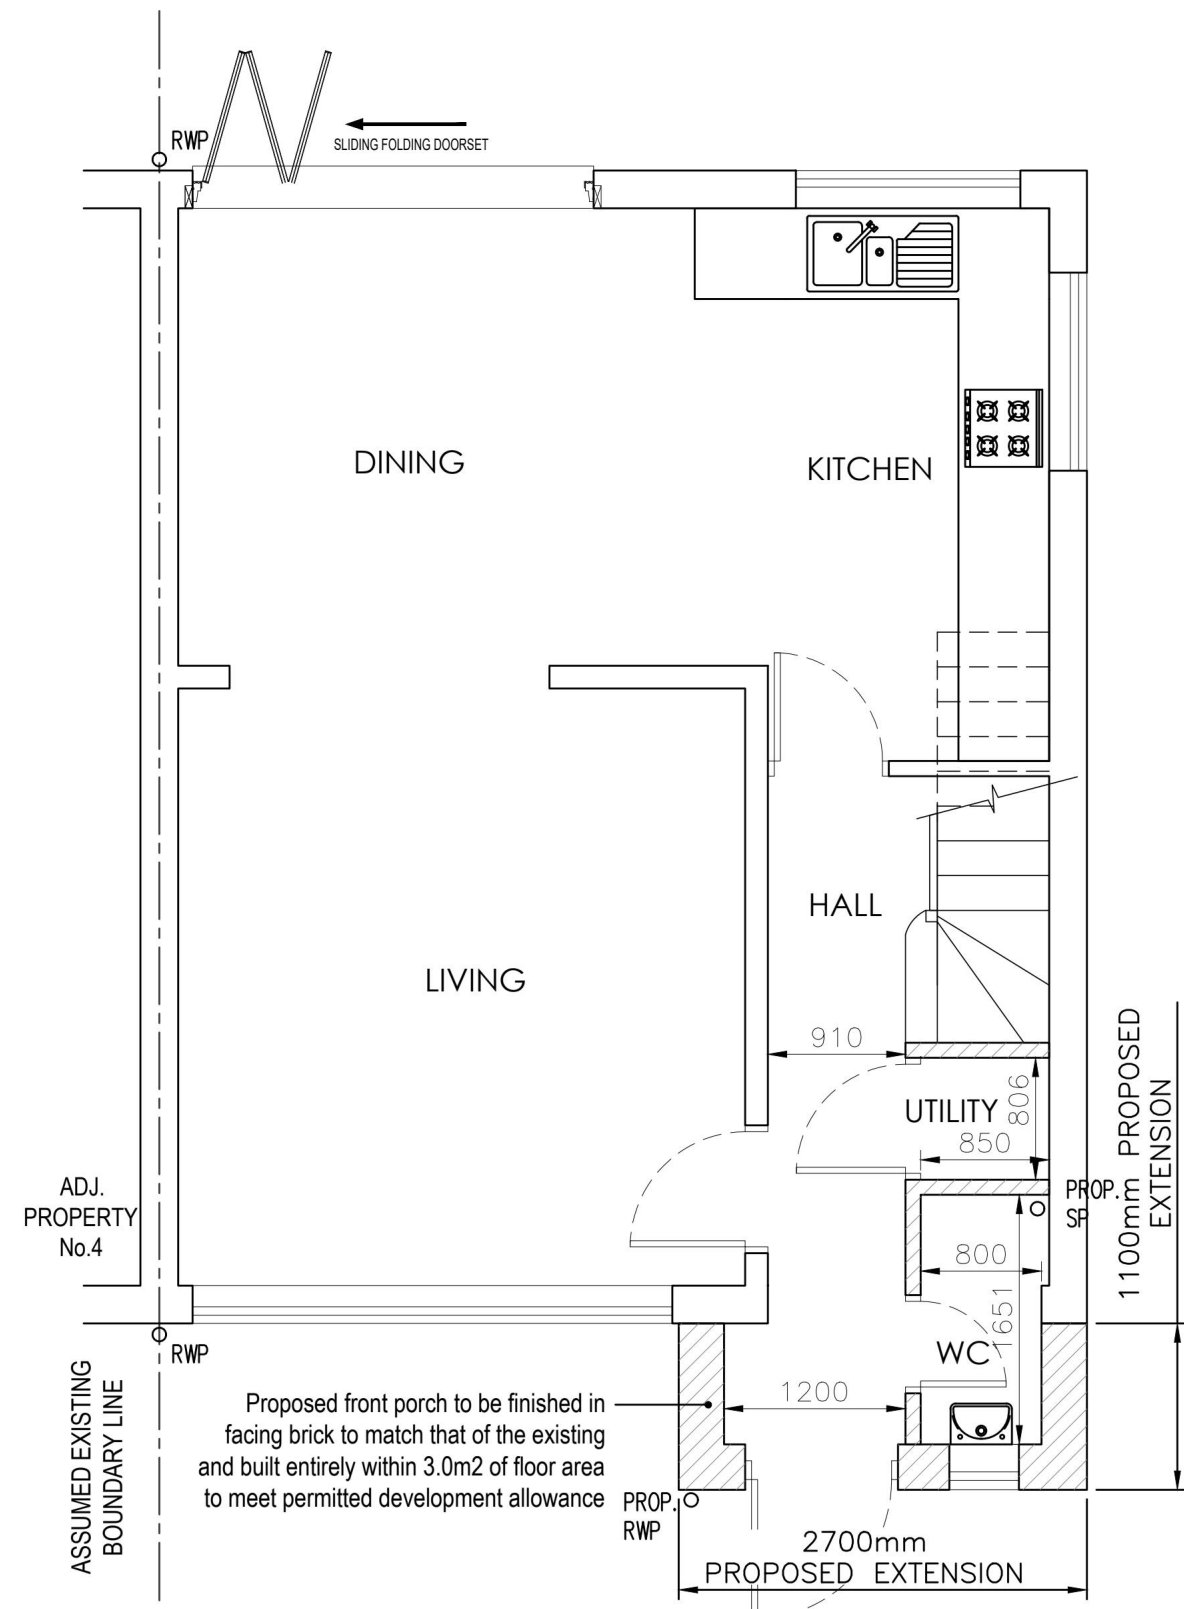


PROPOSED GROUND FLOOR  
Scale 1:50

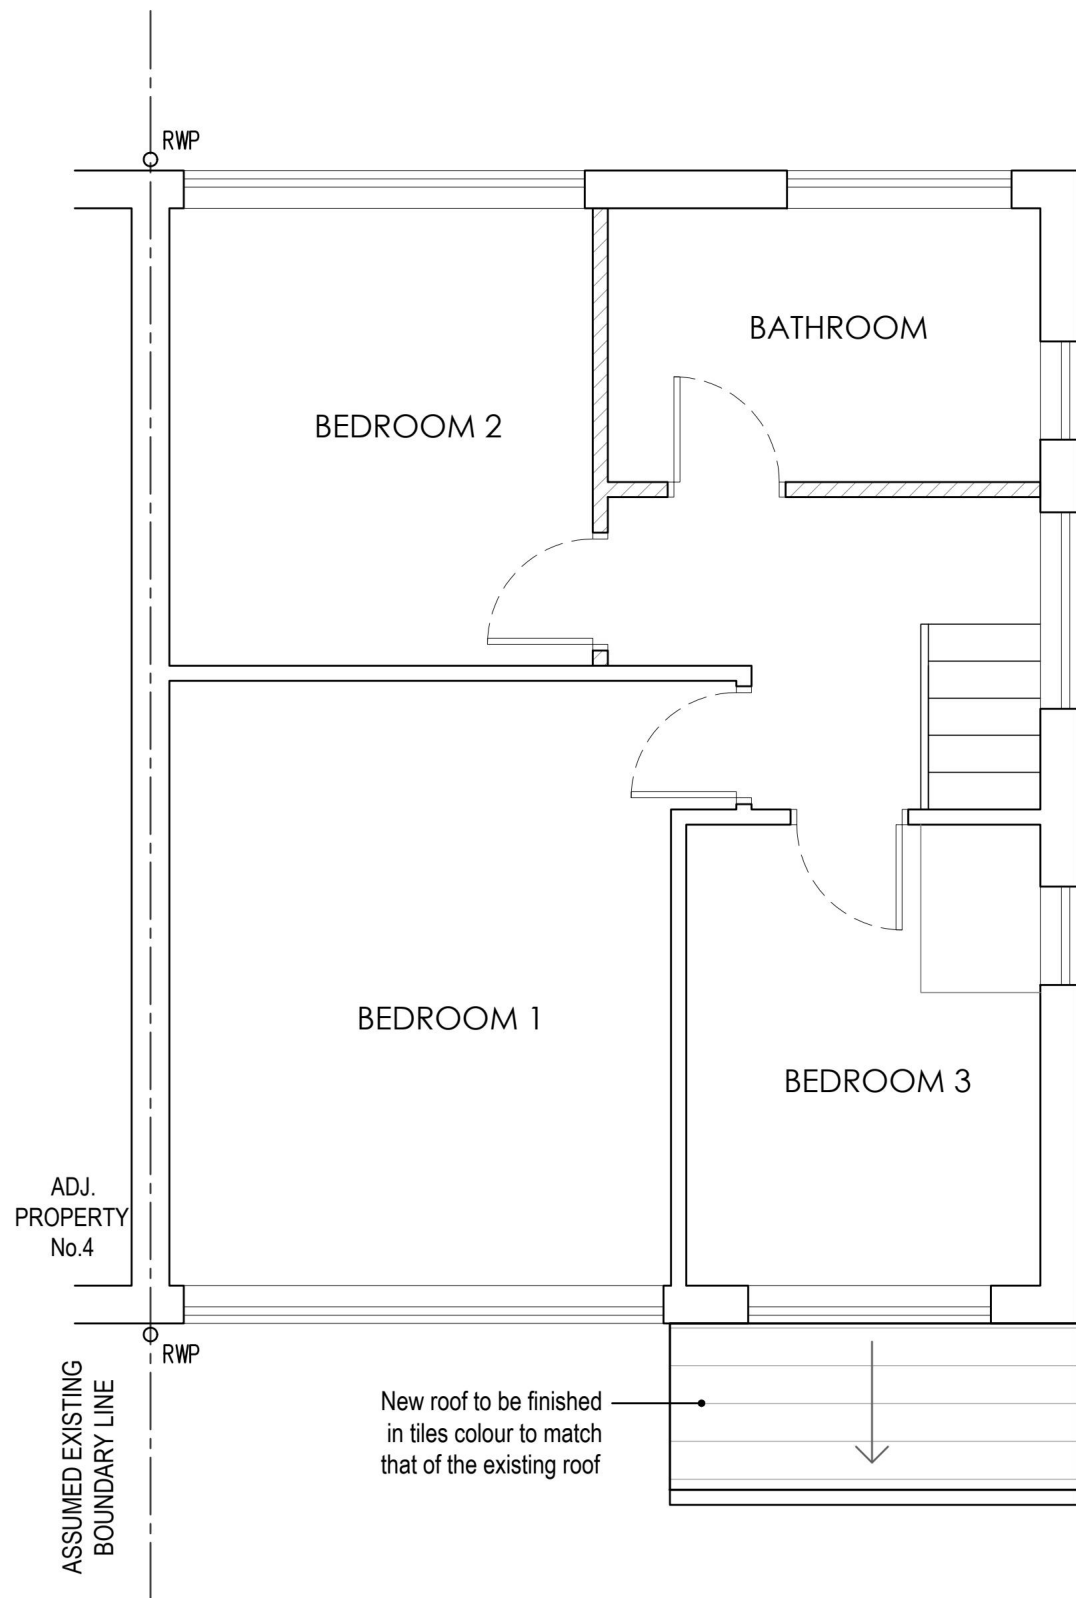


PROPOSED FIRST FLOOR  
Scale 1:50

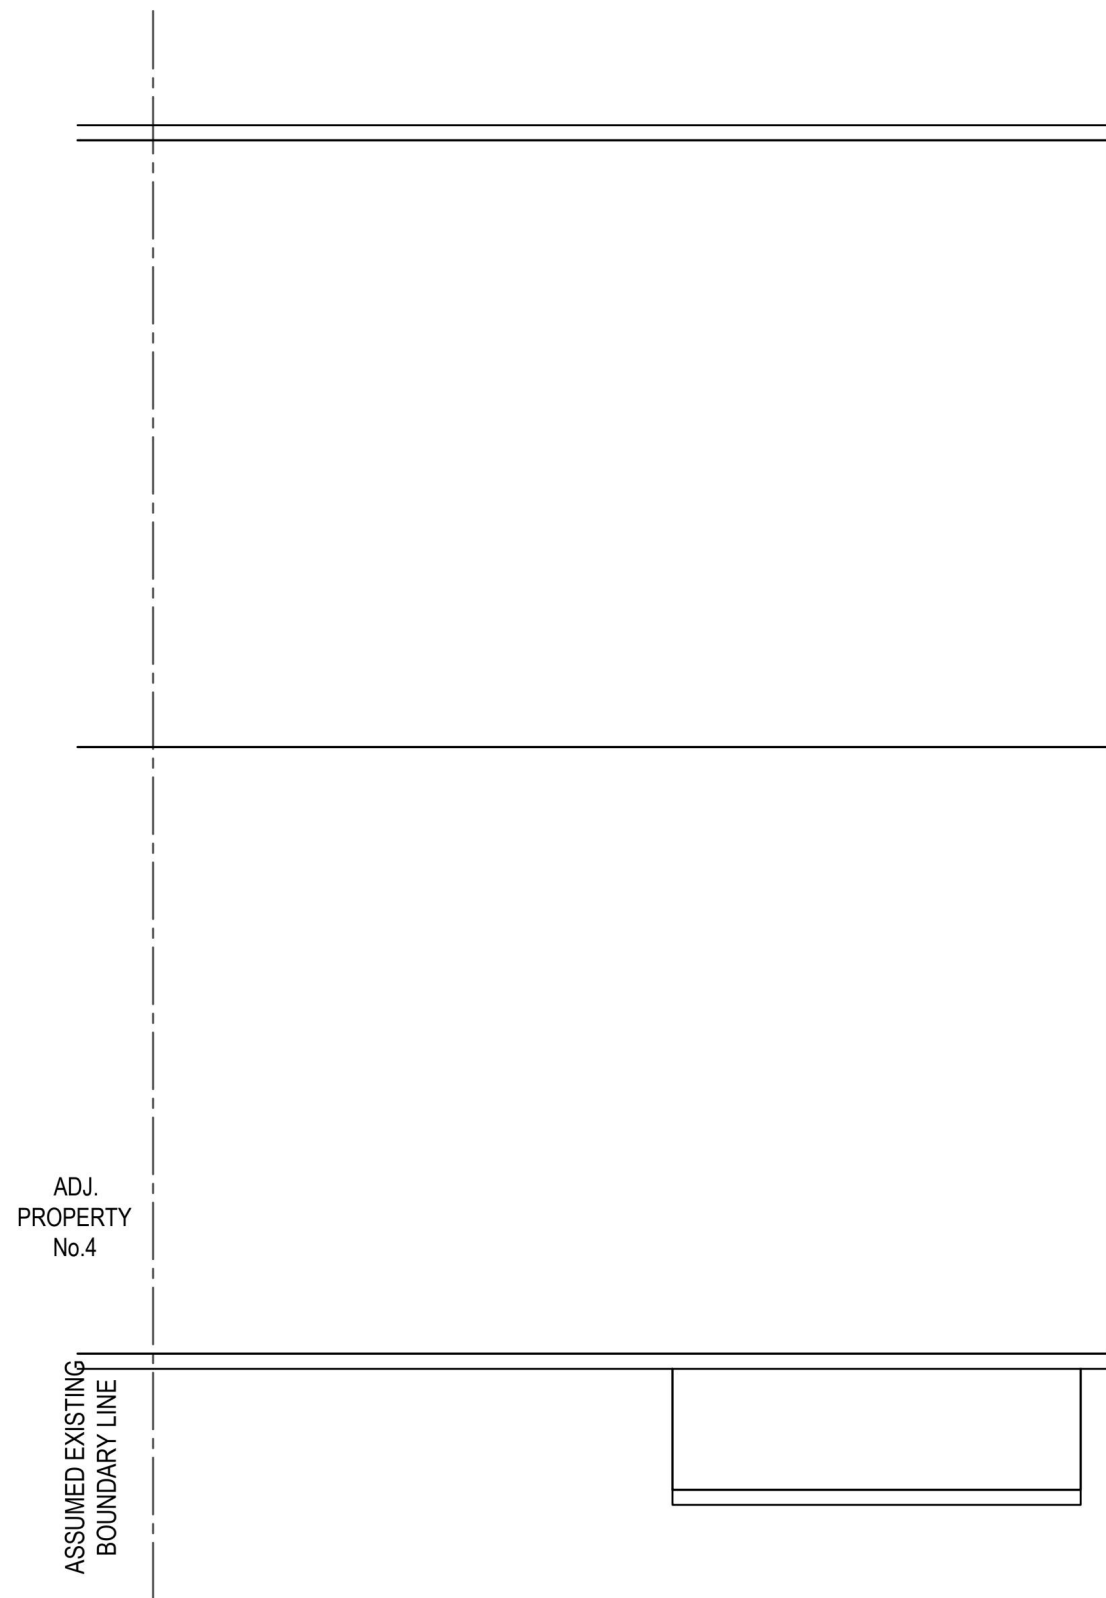


PROPOSED ROOF  
Scale 1:50

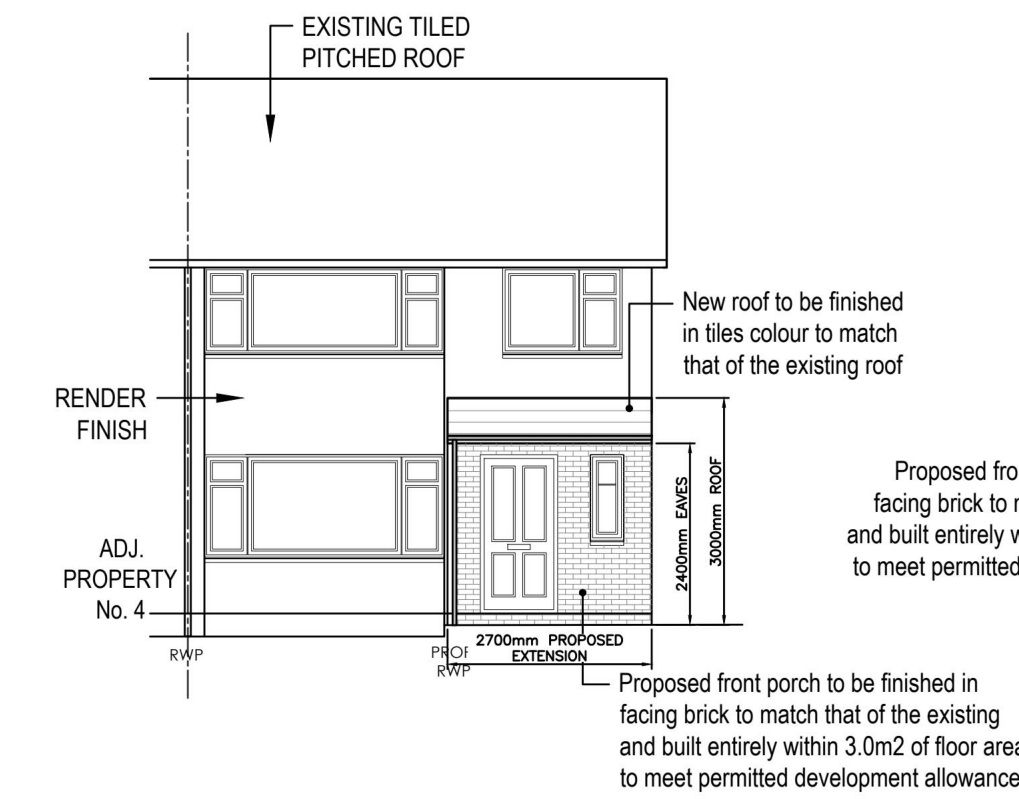


PROPOSED FRONT ELEVATION  
Scale 1:100

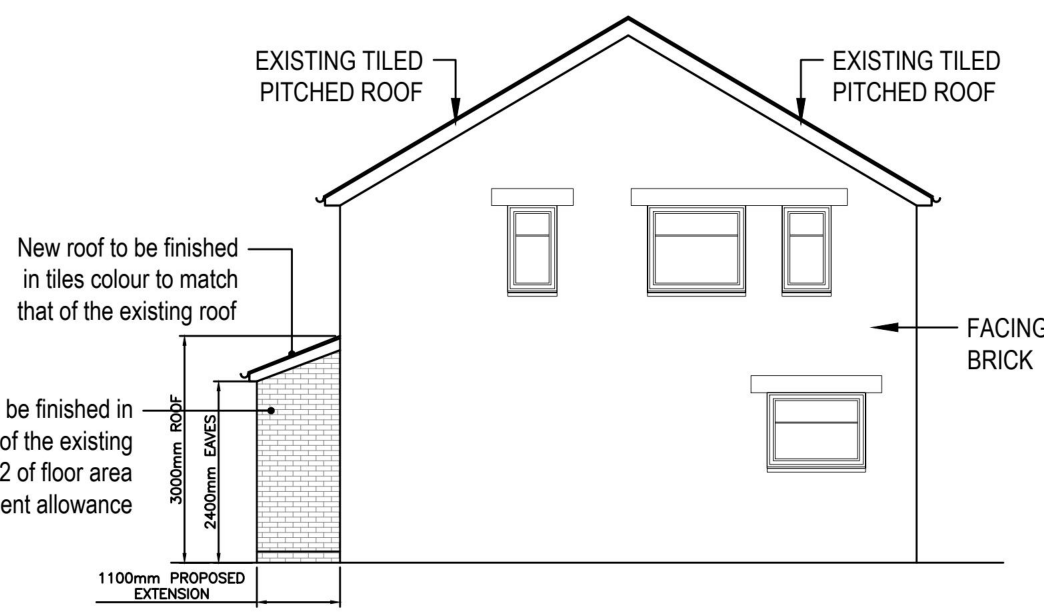

PROPOSED SIDE ELEVATION (west)  
Scale 1:100

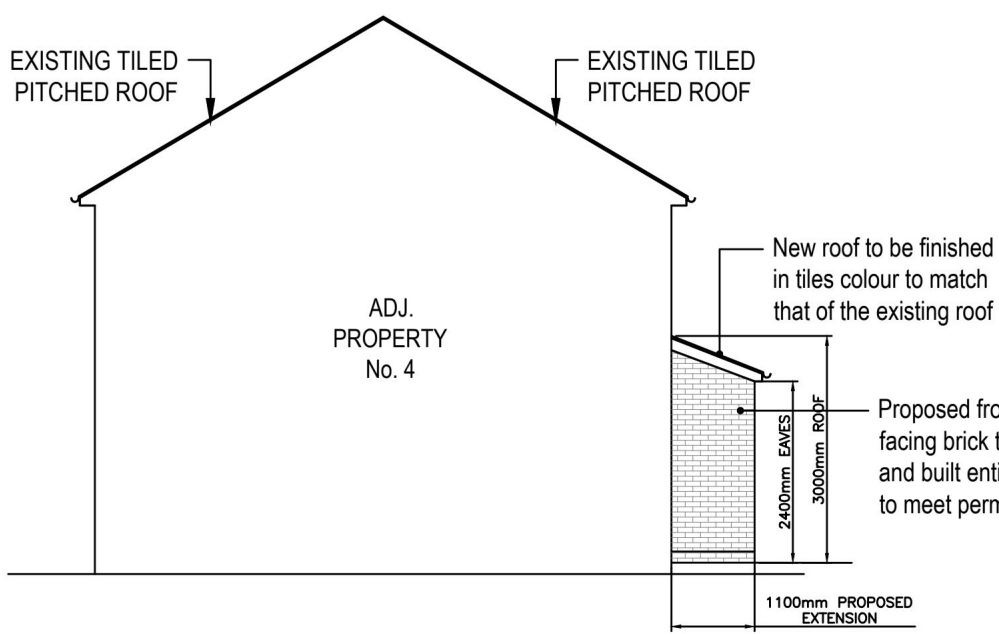

PROPOSED SIDE ELEVATION (east)  
Scale 1:100

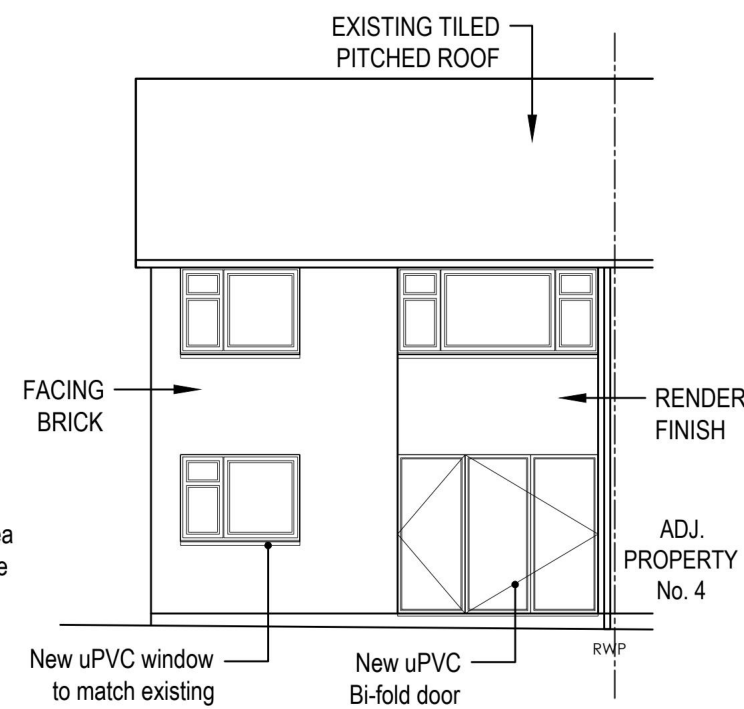


PROPOSED REAR ELEVATION  
Scale 1:100



PROPOSED SITE PLAN  
Scale 1:200

- NOTES
1. THE DRAWING SHOWS DESIGN INTENT ONLY. ALL DIMENSIONS TO BE CHECKED ON SITE PRIOR TO CONSTRUCTION OR PRODUCTION. ANY DISCREPANCIES TO BE NOTIFIED TO THE DESIGN TEAM FOR APPROVAL.
  2. ALL CONTRACTOR DESIGN DETAILS ARE TO BE SUBMITTED BY THE CONTRACTOR AS SHOP DRAWINGS THAT REFLECT ON ONSITE CONDITIONS. TO THE DESIGNER FOR APPROVAL AND COMMENT PRIOR TO MANUFACTURE.
  3. ALL DISCREPANCIES AND OMISSIONS ON SITE MUST BE REPORTED TO DESIGNER FOR THEIR COMMENTS/APPROVAL PRIOR TO COMMENCING WORK.
  4. ALL STRUCTURAL, ELECTRICAL, MECHANICAL, LIGHTING, HVAC AND PUBLIC HEALTH ISSUES TO BE REFERRED TO ENGINEER'S INFORMATION PRIOR TO COMMENCEMENT OF WORKS.
  5. THE DESIGNS ARE SUBJECT TO APPROVAL BY STATUTORY AUTHORITIES AND ANY NECESSARY ALTERATIONS SHOULD BE MADE IF REQUIRED TO COMPLY WITH STATUTORY REQUIREMENTS.
  6. ALL DESIGN CONCEPTS AND DRAWINGS ARE THE PROPERTY OF BBA AND ARE COVERED BY COPYRIGHT. NO REPRODUCTIONS, ADAPTATIONS AND/OR COPIES MAY BE MADE WITHOUT WRITTEN PERMISSION BY BBA.

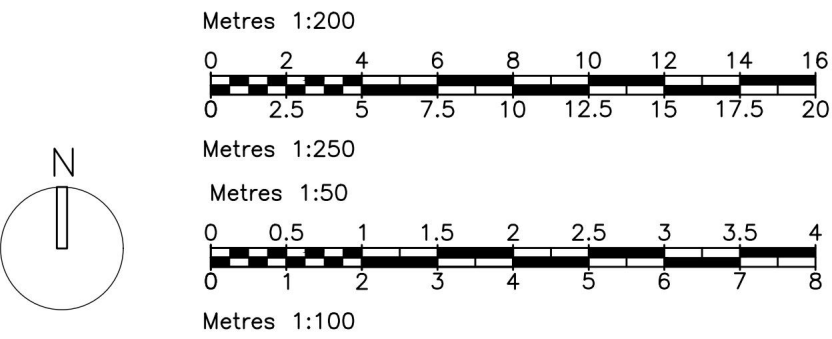

|                                                    |       |       |
|----------------------------------------------------|-------|-------|
|                                                    |       |       |
| Rev.                                               | Date: | Note: |
| Title: PROPOSED GA PLANS<br>ELEVATIONS & SITE PLAN |       |       |
| Number: 2427.201                                   |       |       |