
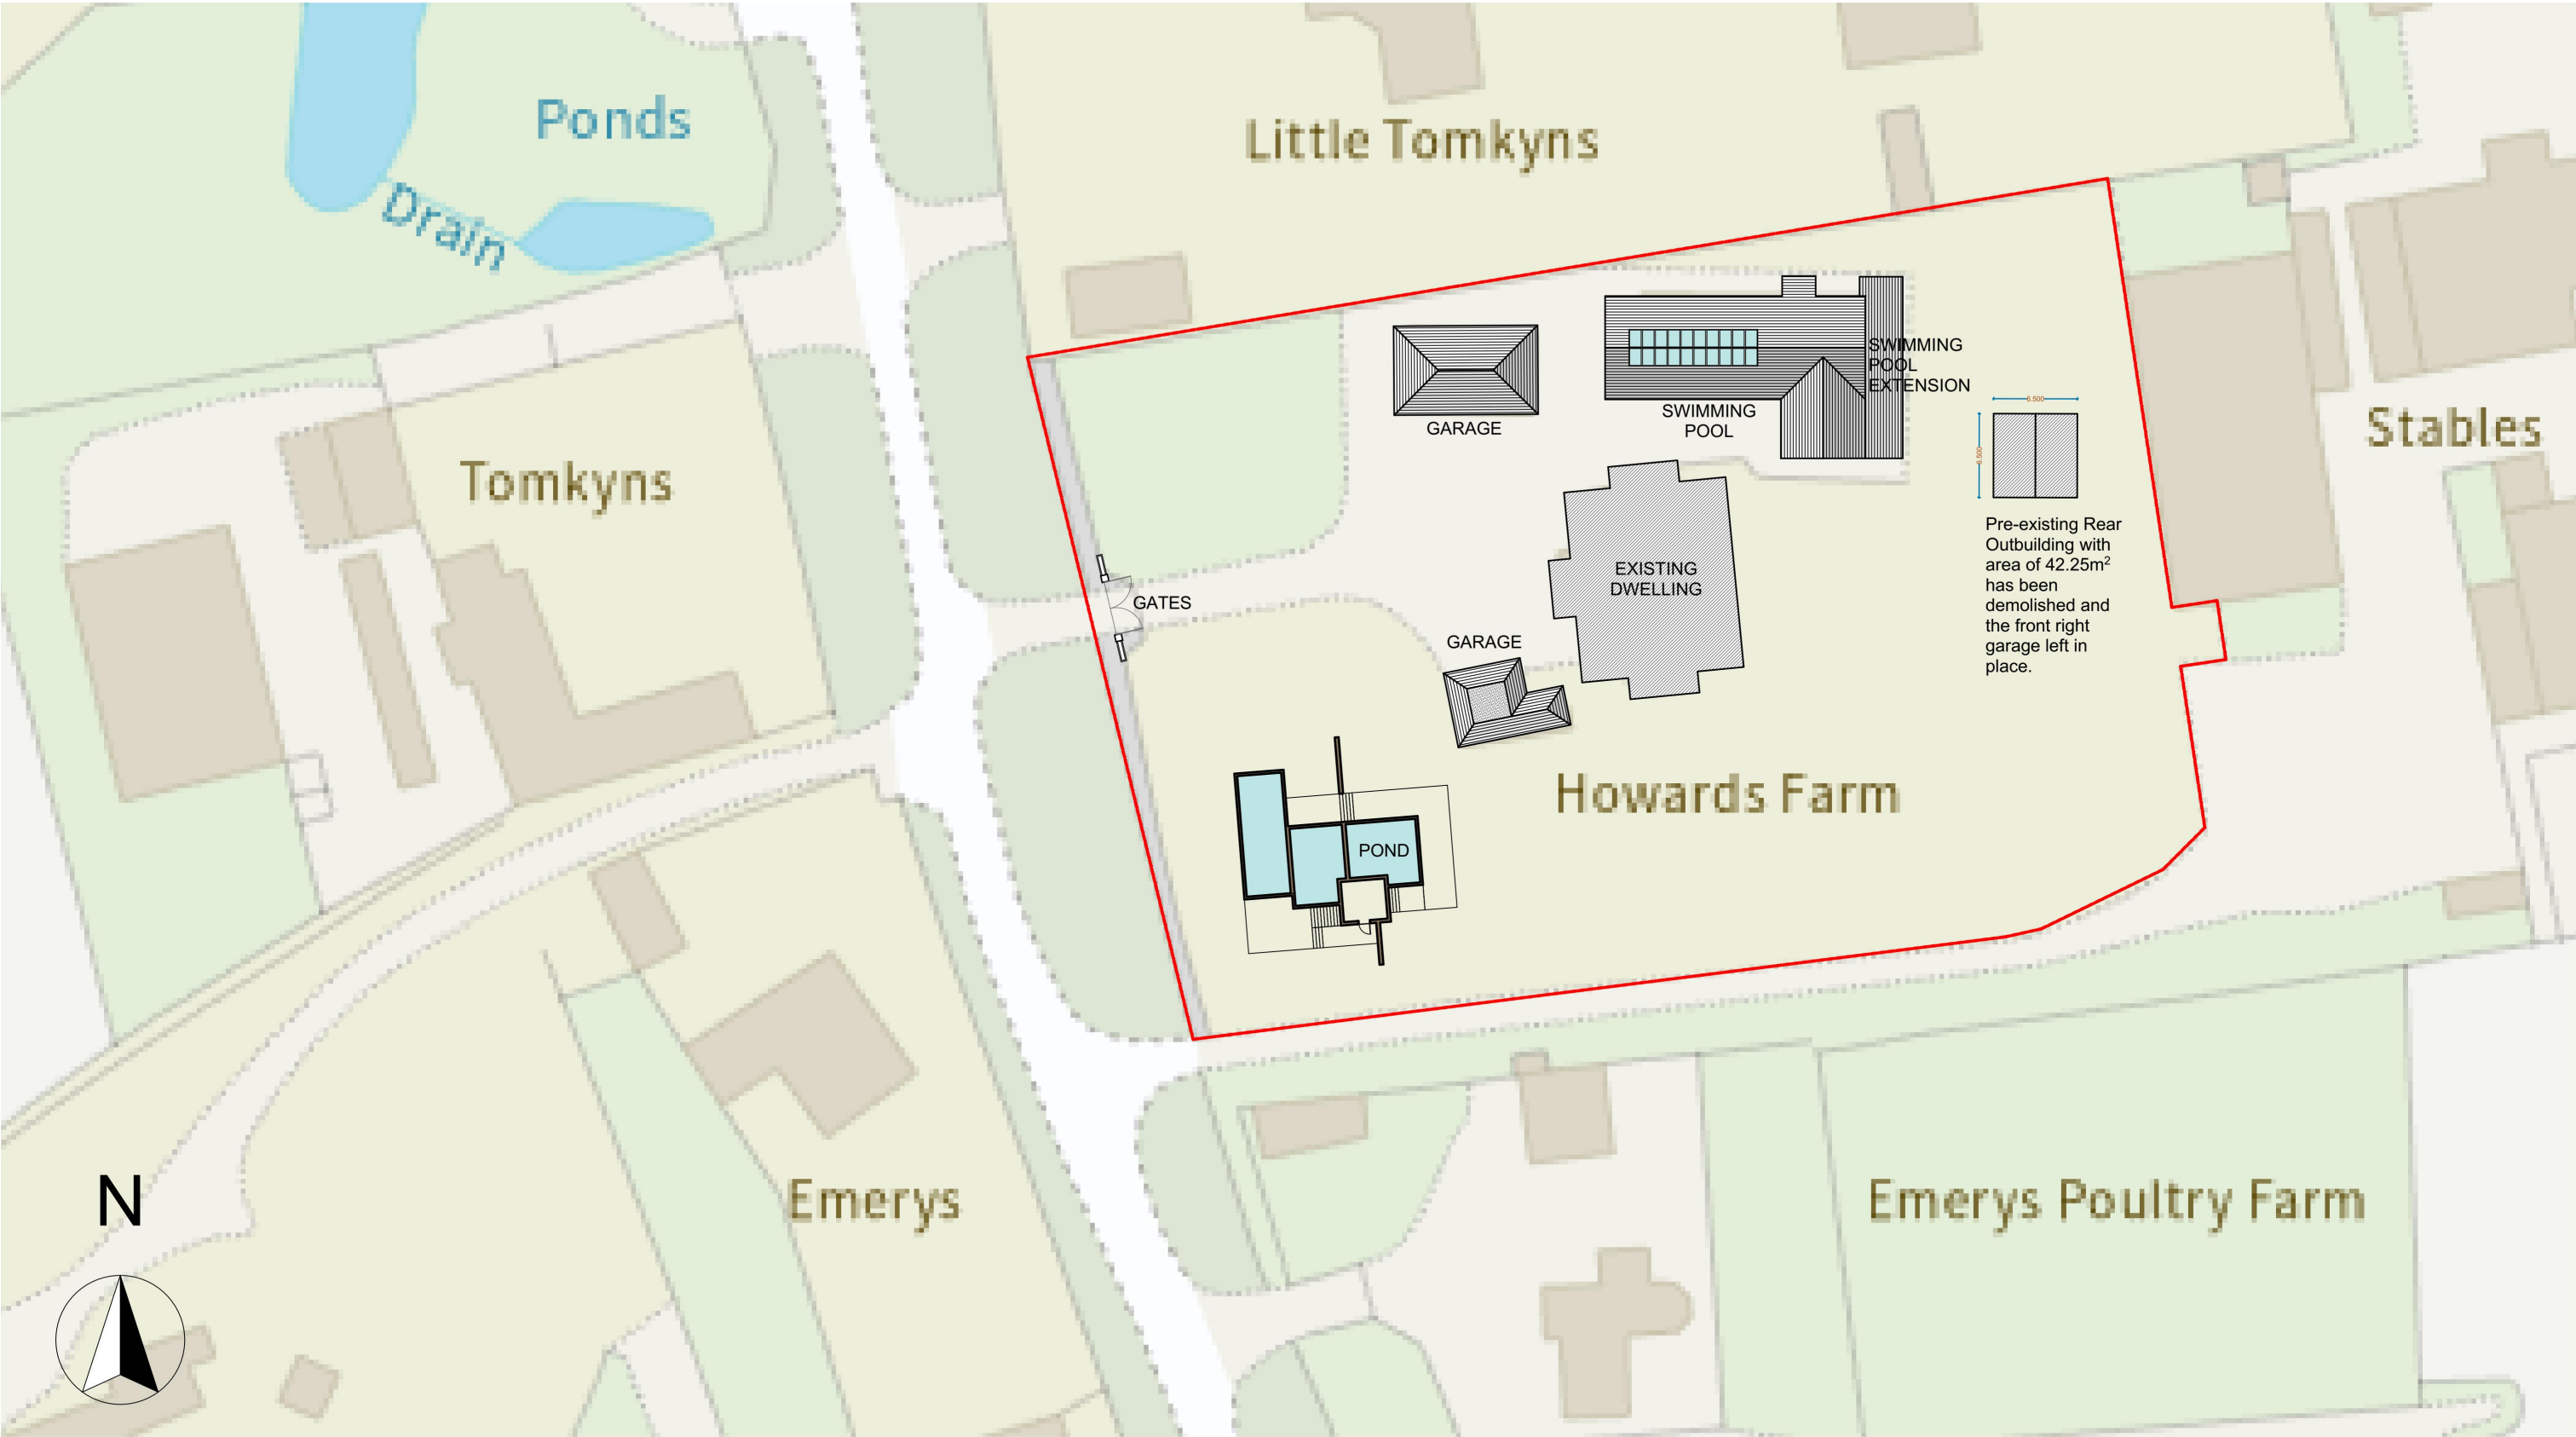


 

BLOCK PLAN 1:500

Drawings to be read in conjunction with relevant drawing and specs.
Drawings not to be scaled, figured dimensions only.
Any discrepancies are to be pointed to the Agent/Engineer/Contractor. The Agent is not liable for any faults not raised. Drawings not to be scaled for land transfer purposes

TEL : 07380132957
email: man.design.co@gmail.com
web : manstudio.co.uk

REVISION :	DRAWING NO :	PROJECT NO :	DRAWING TITLE :
	D01	221201	BLOCK PLAN

PROJECT TITLE :
PROPOSED DEVELOPMENT AT
HOWARDS FARM, TOMKYN LANE,
RM14 1TP




Date : SEP 2024

Scale : 1:500@A3

COPYRIGHT: The contents of this drawing may not be reproduced in whole or in part without express written consent of MAN Design and Construction LTD.



MAN Design and Construction

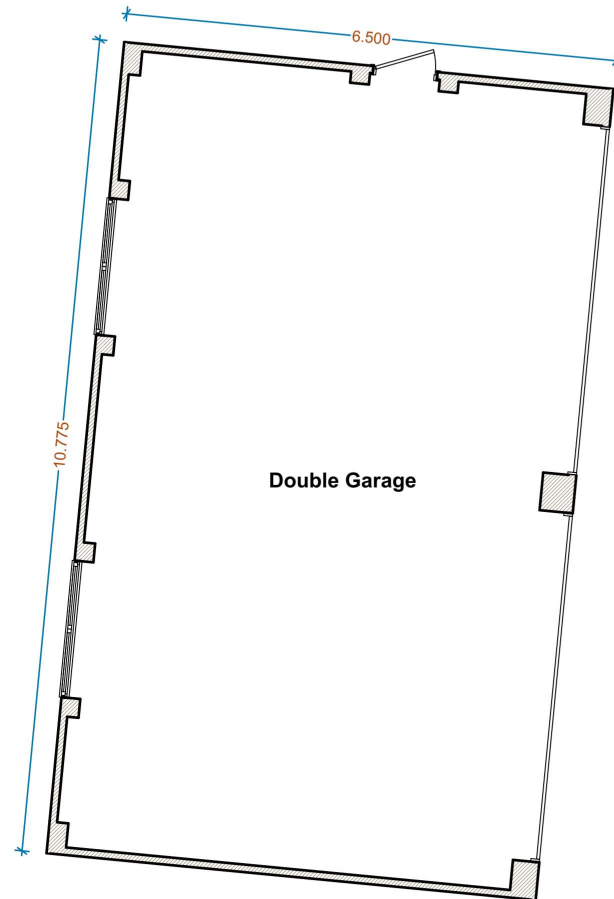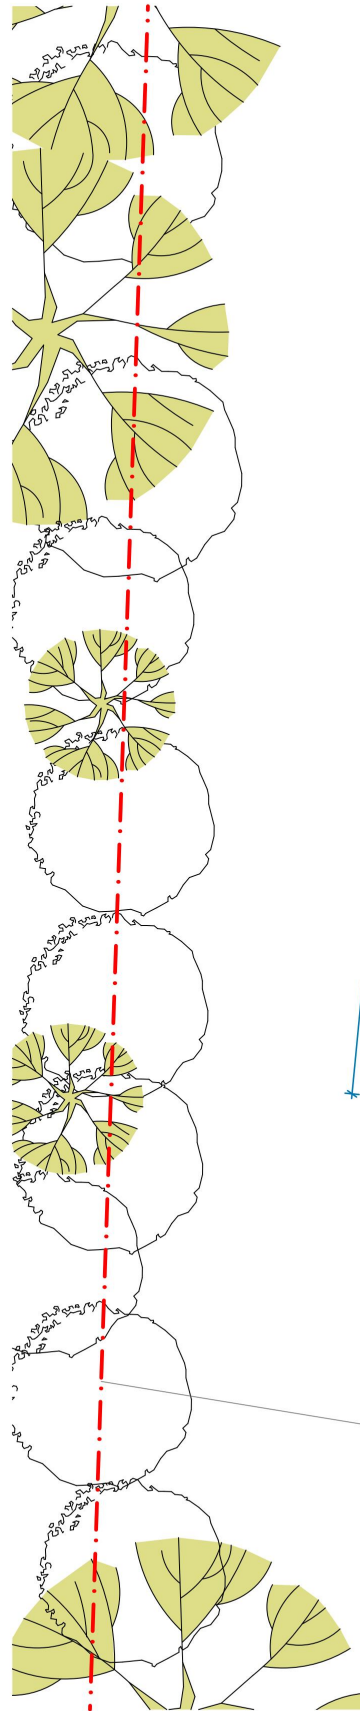 


**Pre-Existing Ground Floor Plan
Garage 2 (right hand side) 1:100**

HOWARDS FARM,
TOMKYNS LANE

**Front
Driveway**

**Pre-Existing Ground Floor Plan
Garage 1 (left hand side) 1:100**

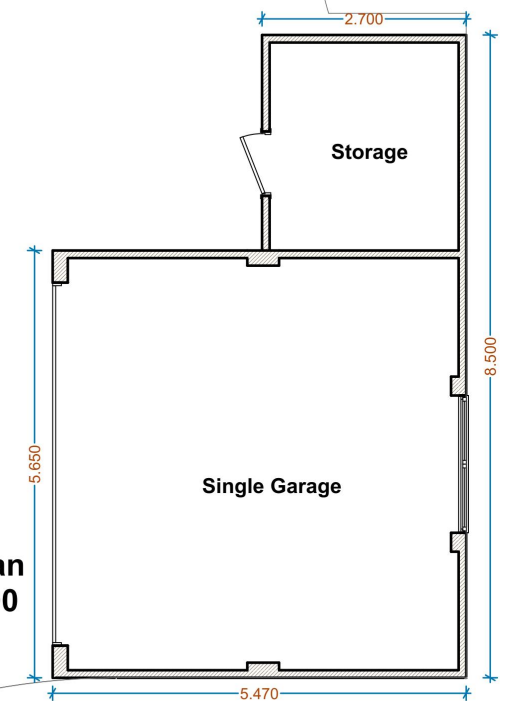

Drawings to be read in conjunction with relevant drawing and specs.
Drawings not to be scaled, figured dimensions only.
Any discrepancies are to be pointed to the
Agent/Engineer/Contractor. The Agent is not liable for any faults not
raised. Drawings not to be scaled for land transfer purposes

TEL : 07380132957
email: man.design.co@gmail.com
web : manstudio.co.uk

REVISION :

DRAWING NO :

PROJECT NO :

DRAWING TITLE :

D02

221201

PRE-EXISTING PLANS

PROJECT TITLE :

PROPOSED DEVELOPMENT AT
HOWARDS FARM, TOMKYNS LANE,
RM14 1TP


Date : JUN 2024

Scale : 1:100@A3

COPYRIGHT: The contents of this drawing may not be
reproduced in whole or in part without express written
consent of MAN Design and Construction LTD.



MAN Design and Construction

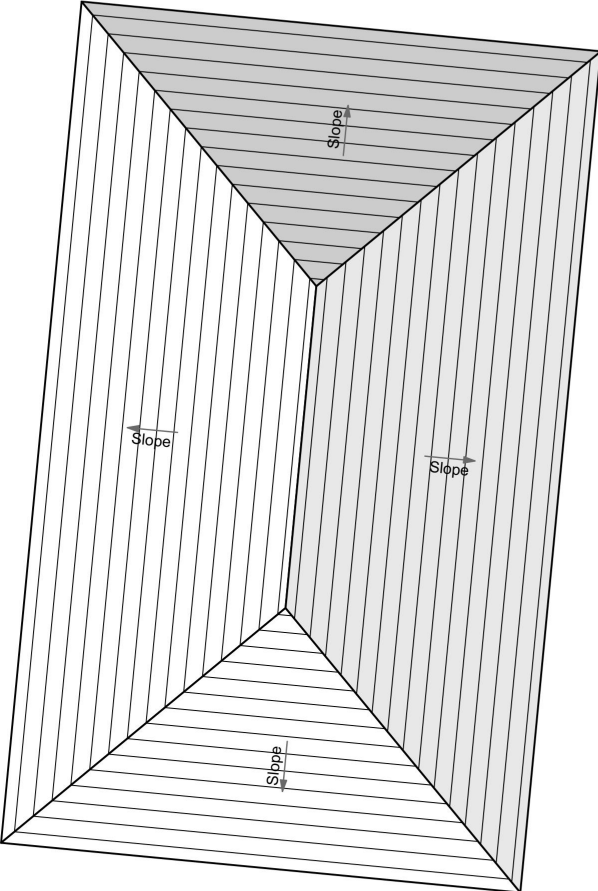






Pre-Existing Roof Plan
Garage 2 (right hand side) 1:100

HOWARDS FARM,
TOMKYNS LANE

Front
Driveway

Pre-Existing Roof Plan
Garage 1 (left hand side) 1:100

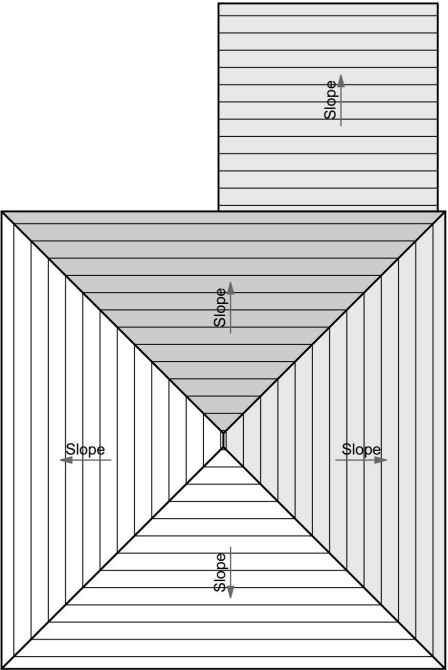

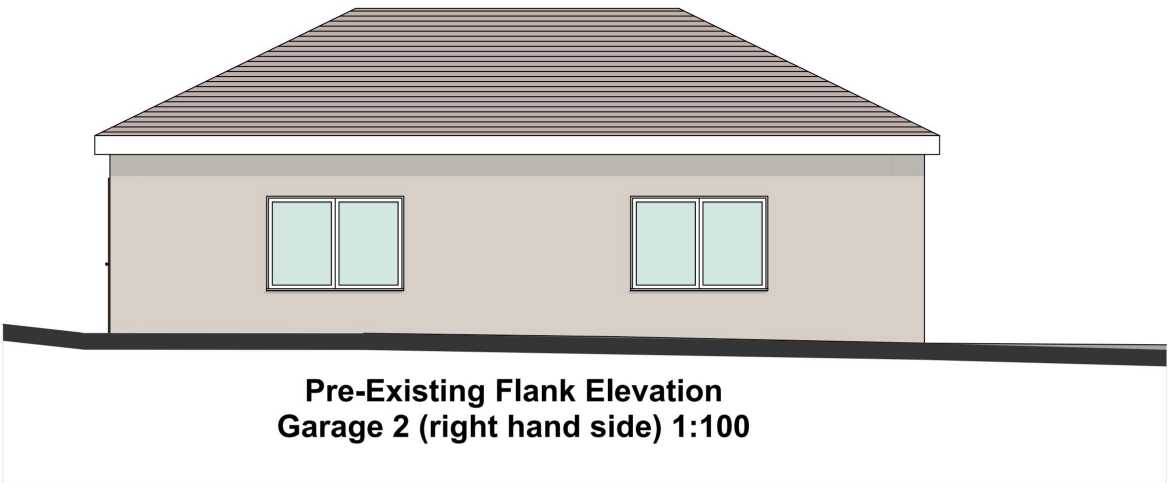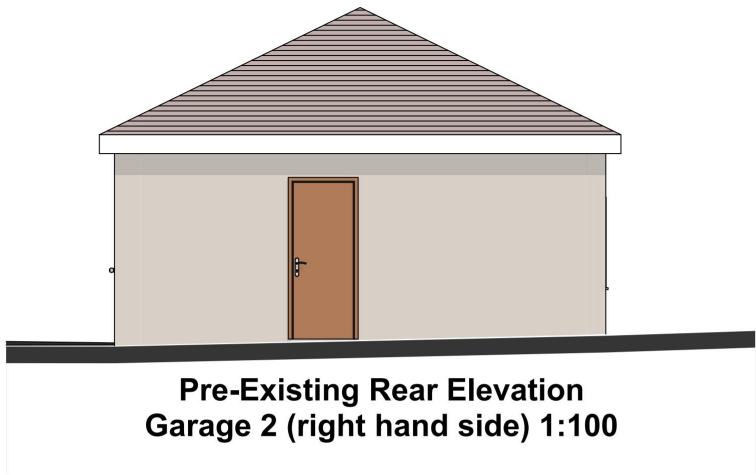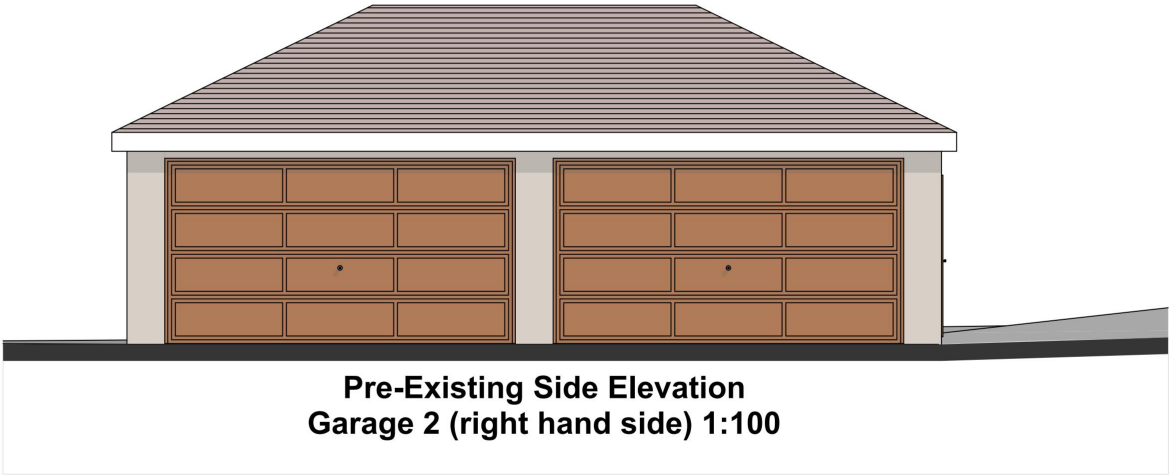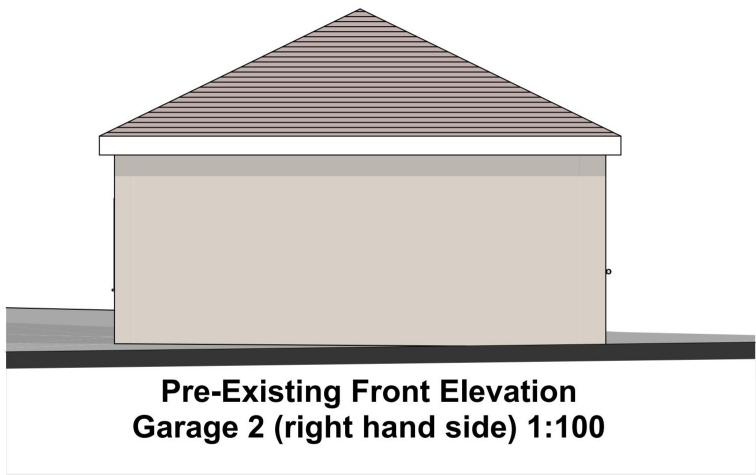

Drawings to be read in conjunction with relevant drawing and specs.
Drawings not to be scaled, figured dimensions only.
Any discrepancies are to be pointed to the Agent/Engineer/Contractor. The Agent is not liable for any faults not raised. Drawings not to be scaled for land transfer purposes

TEL : 07380132957
email: man.design.co@gmail.com
web : manstudio.co.uk

REVISION :

DRAWING NO :

PROJECT NO :

DRAWING TITLE :

D04

221201

PRE-EXISTING
ELEVATIONS

PROJECT TITLE :

PROPOSED DEVELOPMENT AT
HOWARDS FARM, TOMKYN'S LANE,
RM14 1TP





Date : JUN 2024




Scale : 1:100@A3

COPYRIGHT: The contents of this drawing may not be reproduced in whole or in part without express written consent of MAN Design and Construction LTD.



MAN Design and Construction

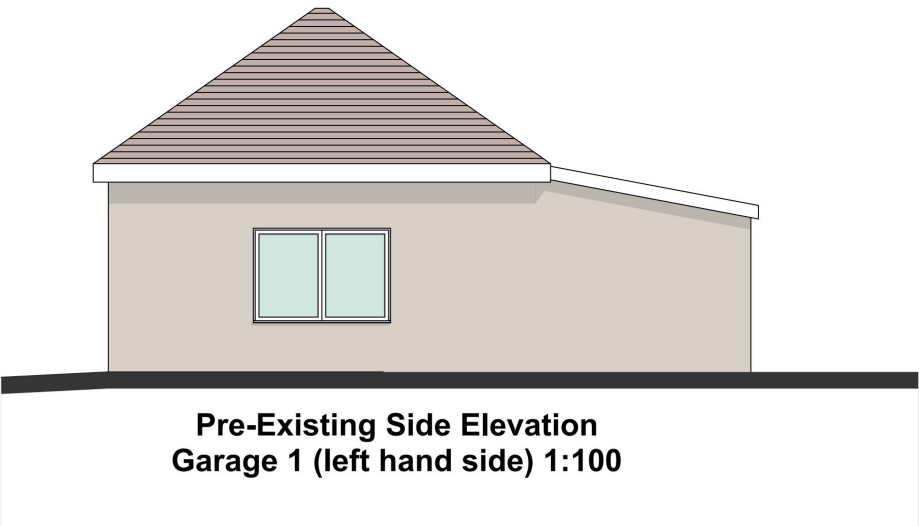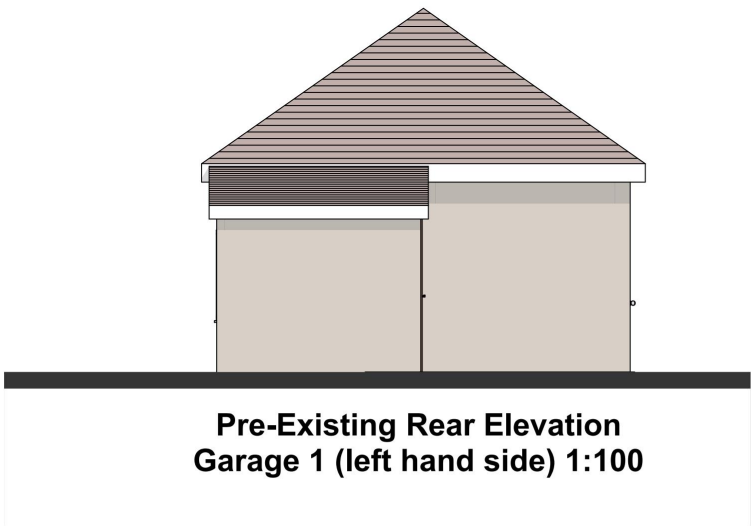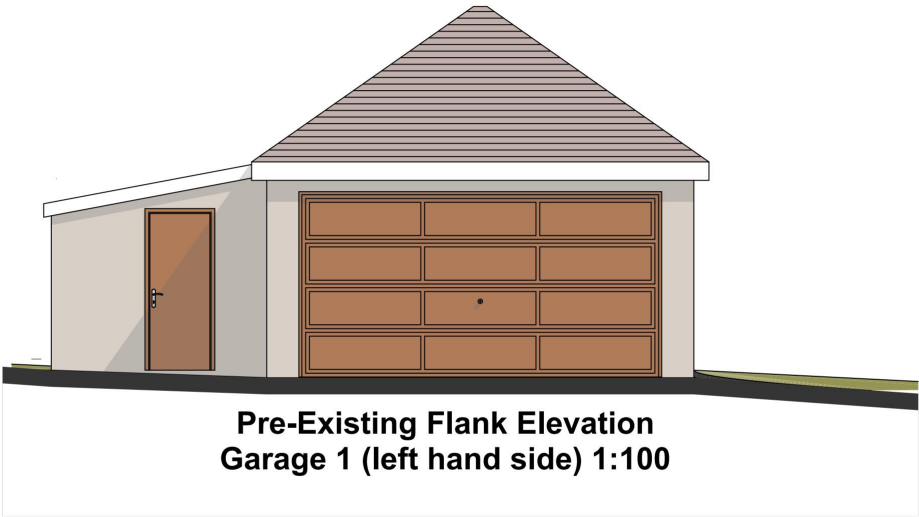
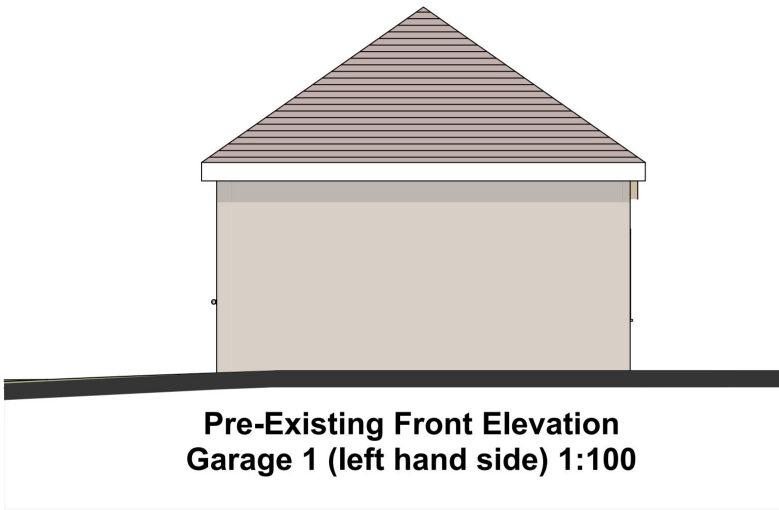


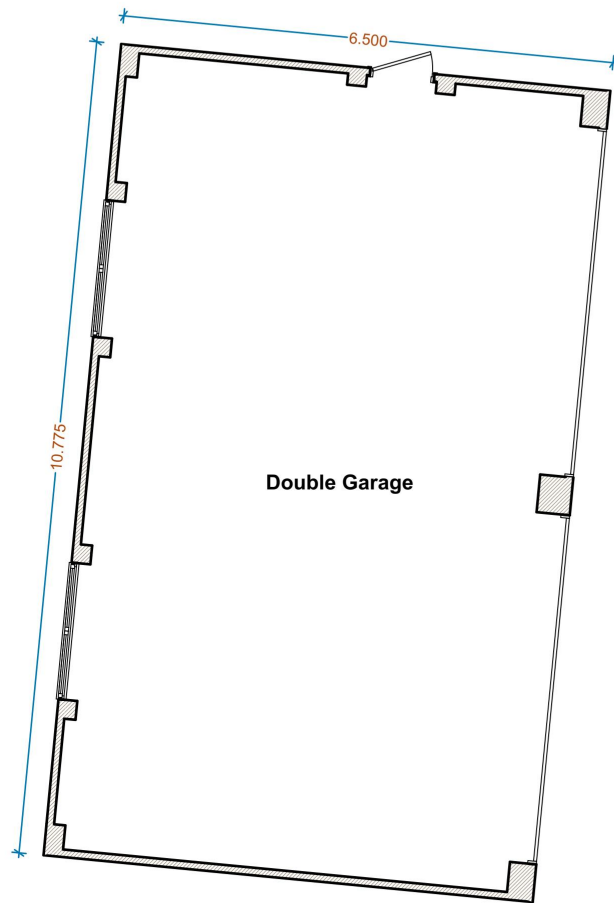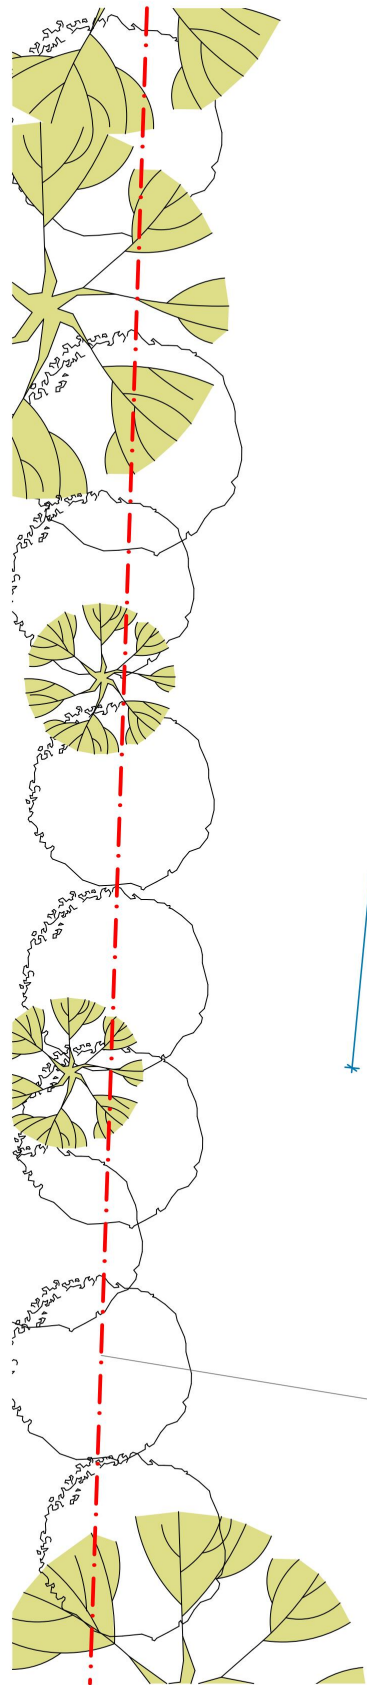 

Existing Ground Floor Plan
Garage 2 (right hand side) 1:100



Existing Ground Floor Plan
Garage 1 (left hand side) 1:100

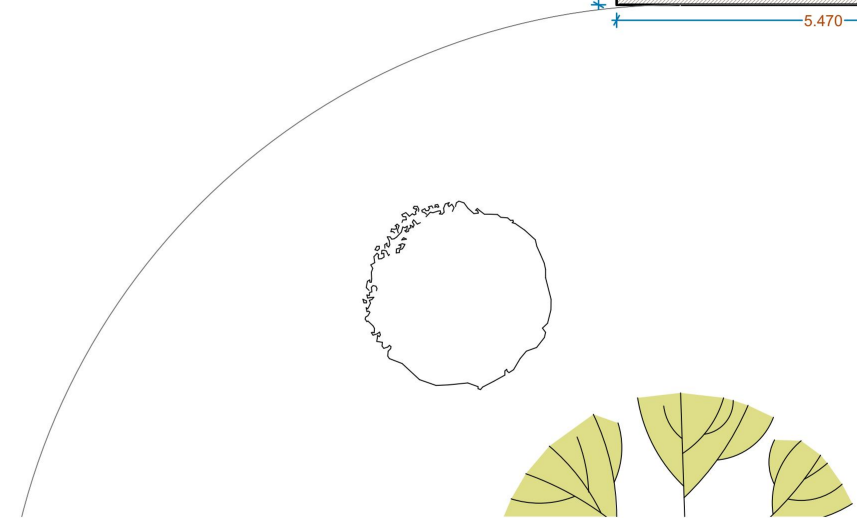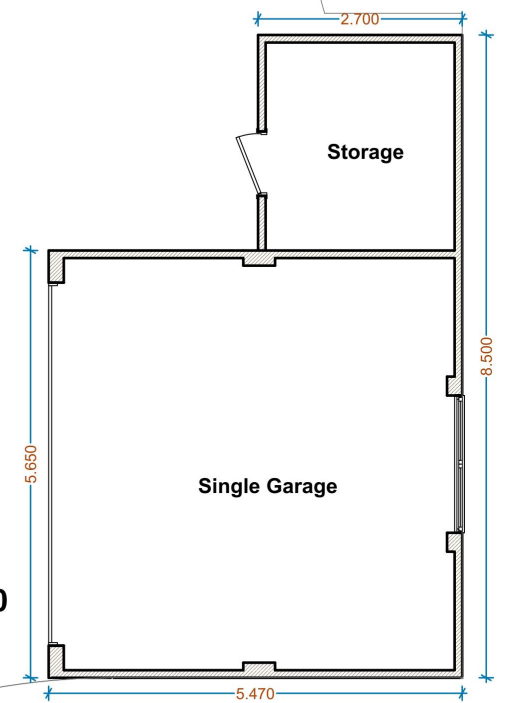

Drawings to be read in conjunction with relevant drawing and specs.
Drawings not to be scaled, figured dimensions only.
Any discrepancies are to be pointed to the Agent/Engineer/Contractor. The Agent is not liable for any faults not raised. Drawings not to be scaled for land transfer purposes

TEL : 07380132957
email: man.design.co@gmail.com
web : manstudio.co.uk

REVISION :

DRAWING NO :
D06

PROJECT NO :
221201

DRAWING TITLE :
EXISTING PLANS

PROJECT TITLE :
PROPOSED DEVELOPMENT AT
HOWARDS FARM, TOMKYN'S LANE,
RM14 1TP


Date : JUN 2024

Scale : 1:100@A3

COPYRIGHT: The contents of this drawing may not be reproduced in whole or in part without express written consent of MAN Design and Construction LTD.



MAN Design and Construction

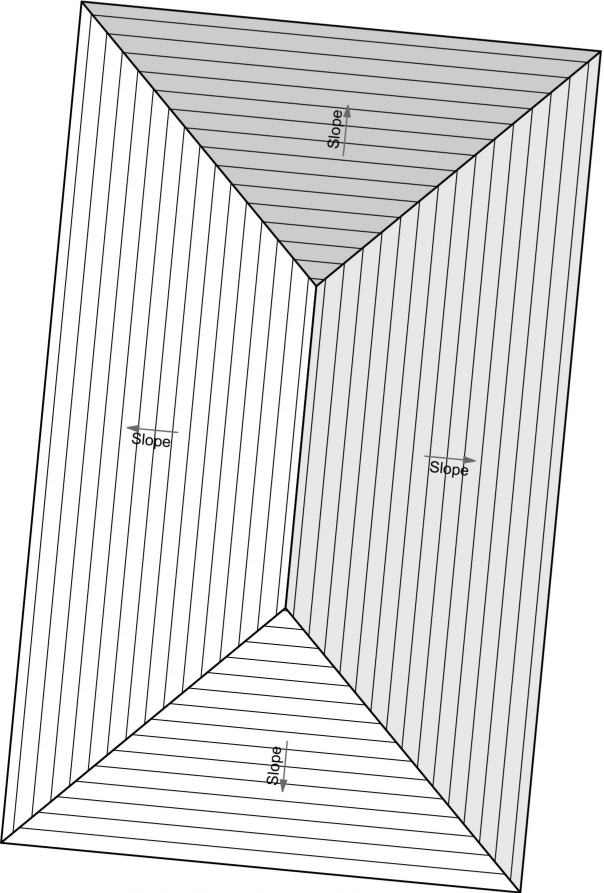






Existing Roof Plan
Garage 2 (right hand side) 1:100

HOWARDS FARM,
TOMKYNS LANE



Existing Roof Plan
Garage 1 (left hand side) 1:100

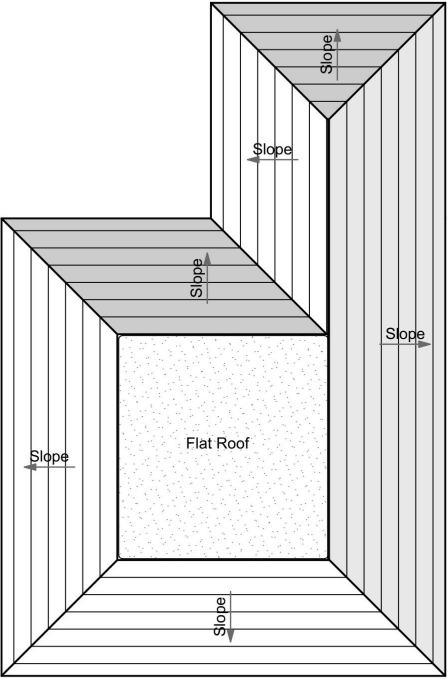

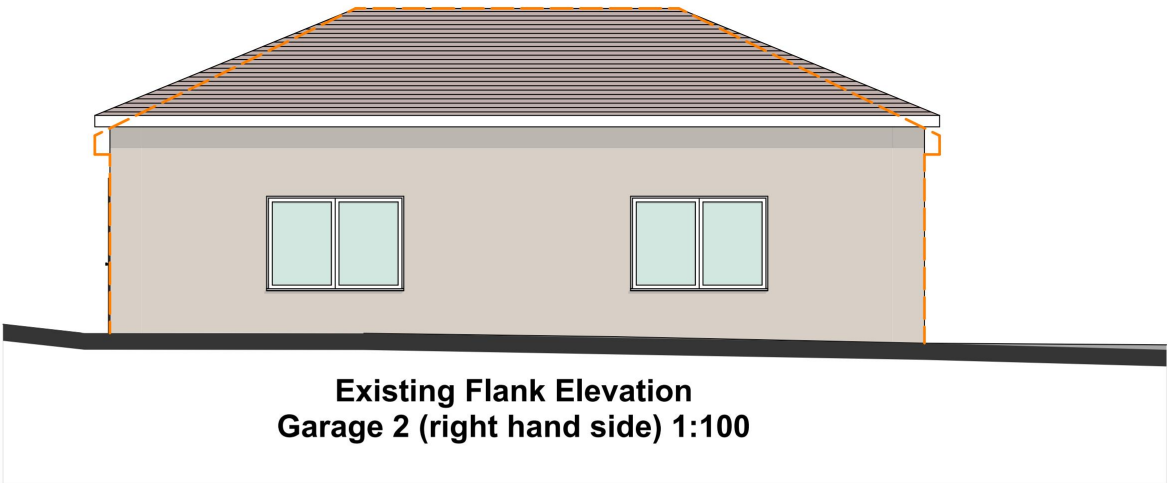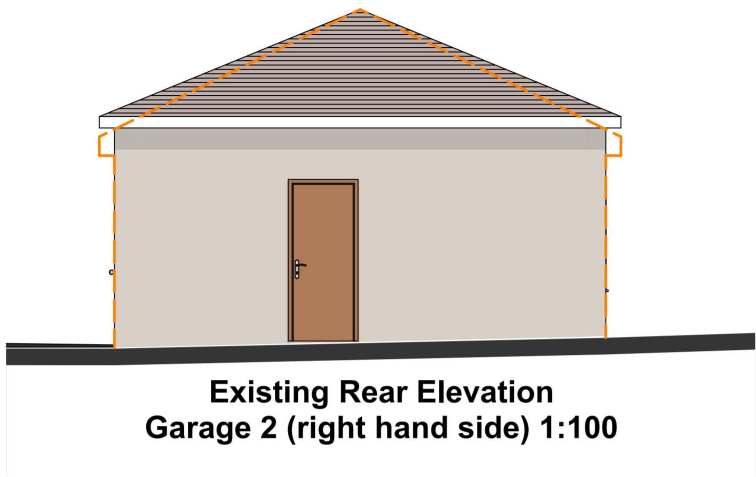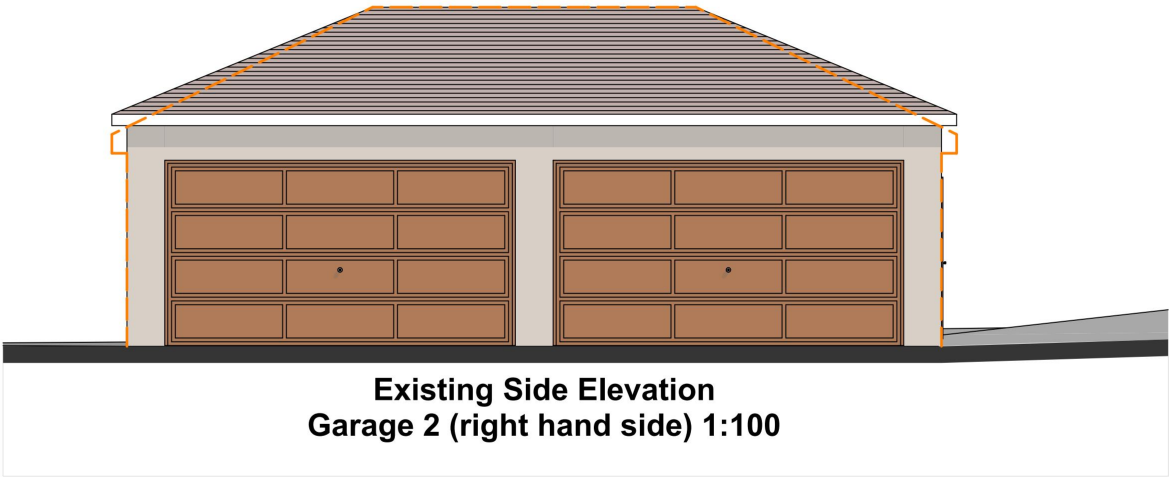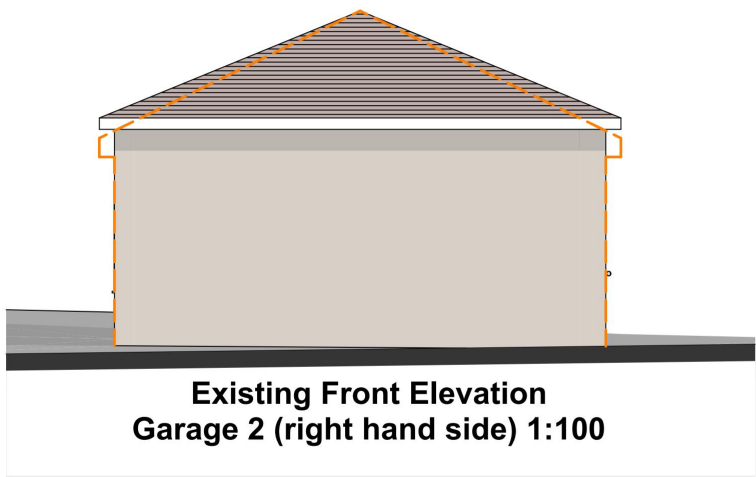

Drawings to be read in conjunction with relevant drawing and specs.
Drawings not to be scaled, figured dimensions only.
Any discrepancies are to be pointed to the Agent/Engineer/Contractor. The Agent is not liable for any faults not raised. Drawings not to be scaled for land transfer purposes

TEL : 07380132957
email: man.design.co@gmail.com
web : manstudio.co.uk

REVISION :

DRAWING NO :

PROJECT NO :

DRAWING TITLE :

D08

221201

EXISTING ELEVATIONS

PROJECT TITLE :

PROPOSED DEVELOPMENT AT
HOWARDS FARM, TOMKYN'S LANE,
RM14 1TP





Date : JUN 2024


Scale : 1:100@A3

COPYRIGHT: The contents of this drawing may not be reproduced in whole or in part without express written consent of MAN Design and Construction LTD.



MAN Design and Construction

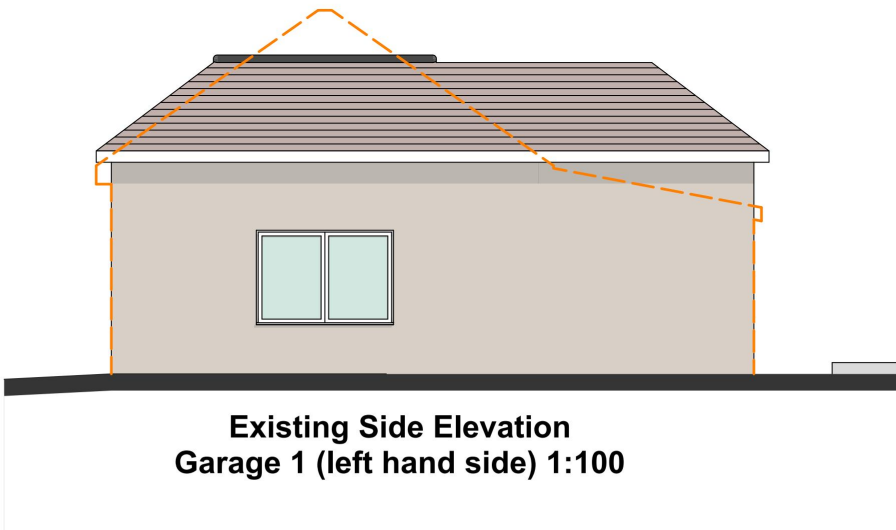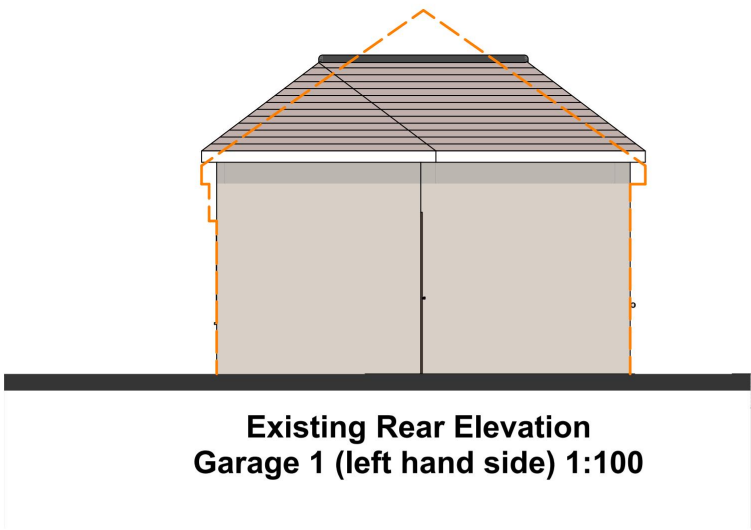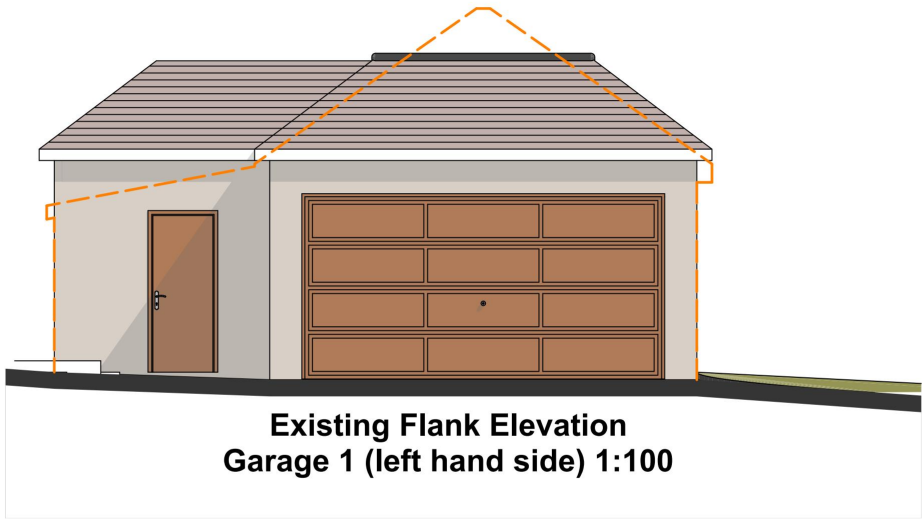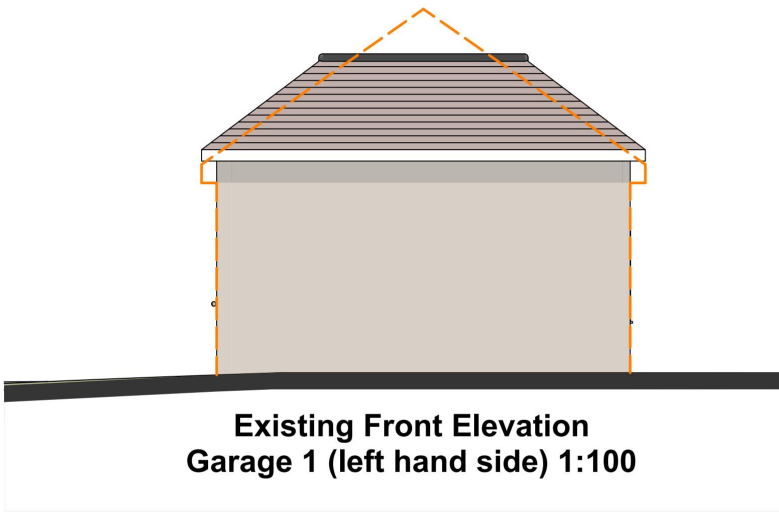

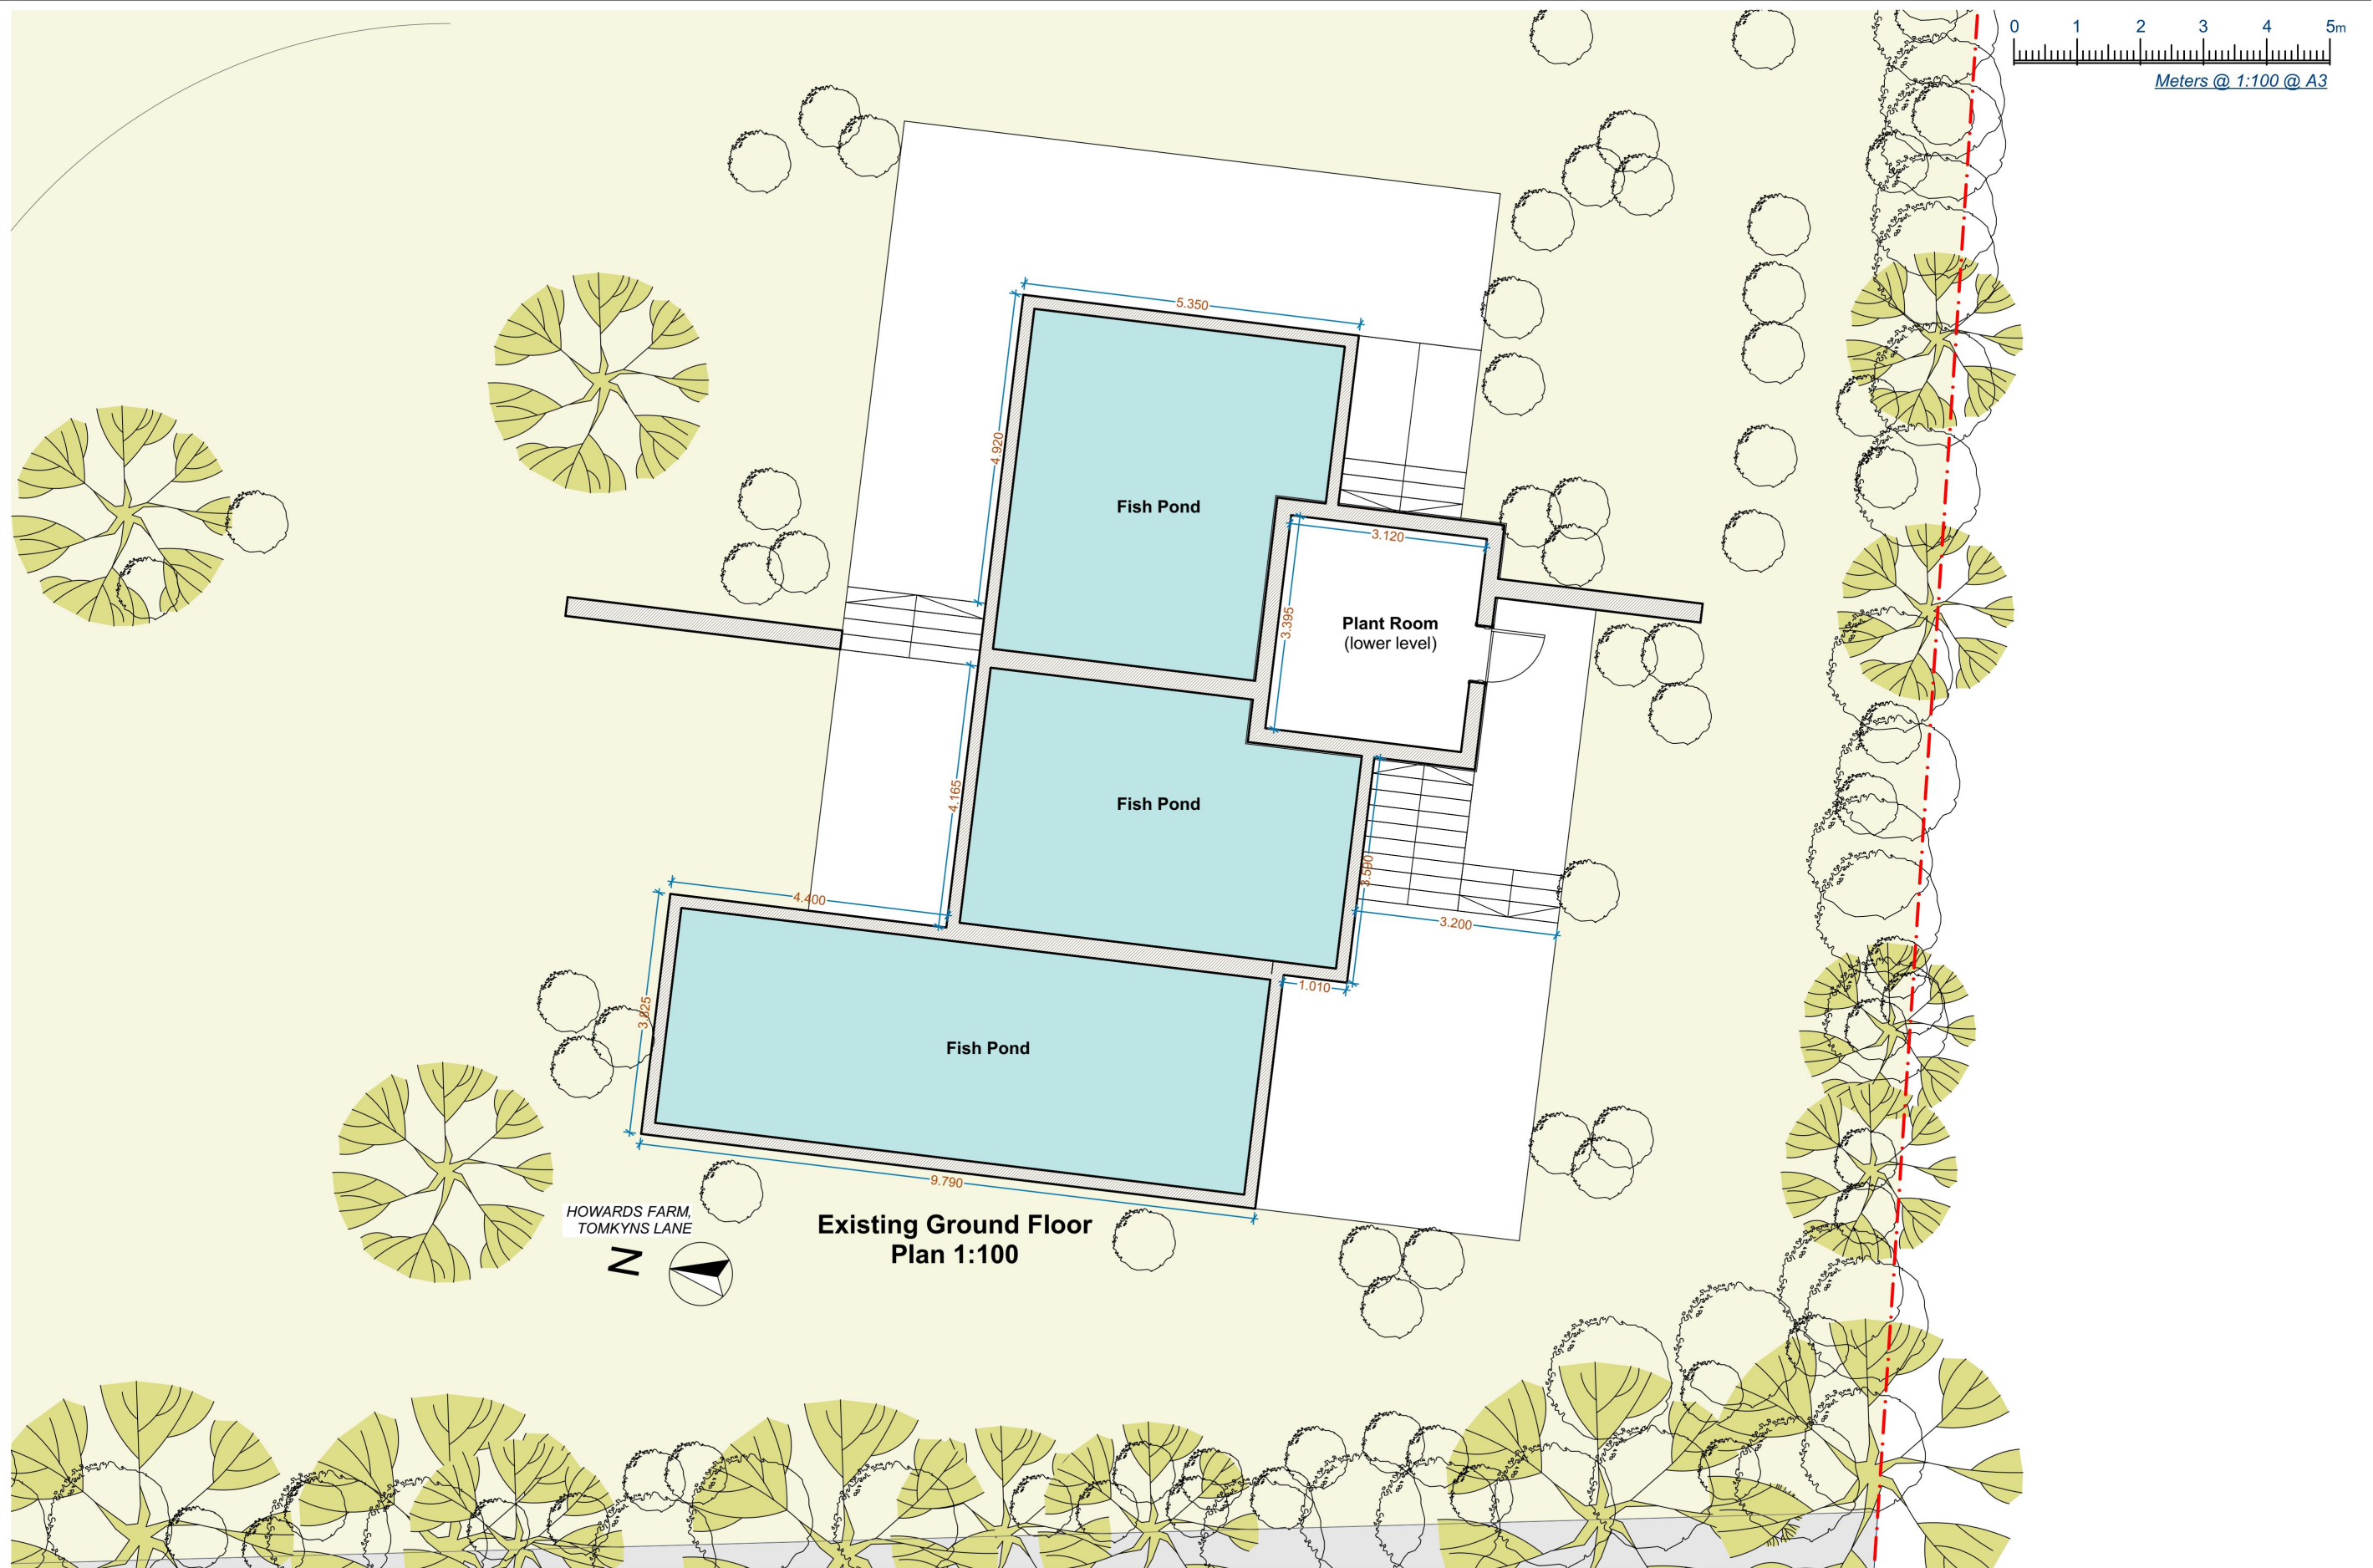

Drawings to be read in conjunction with relevant drawing and specs.
Drawings not to be scaled, figured dimensions only.
Any discrepancies are to be pointed to the Agent/Engineer/Contractor. The Agent is not liable for any faults not raised. Drawings not to be scaled for land transfer purposes

TEL : 07380132957
email: man.design.co@gmail.com
web : manstudio.co.uk

REVISION :

DRAWING NO :

D02

PROJECT NO :

221201

DRAWING TITLE :

EXISTING PLANS

PROJECT TITLE :

PROPOSED DEVELOPMENT AT
HOWARDS FARM, TOMKYNS LANE,
RM14 1TP






Date : JUN 2024

Scale : 1:100@A3

COPYRIGHT: The contents of this drawing may not be reproduced in whole or in part without express written consent of MAN Design and Construction LTD.



MAN Design and Construction

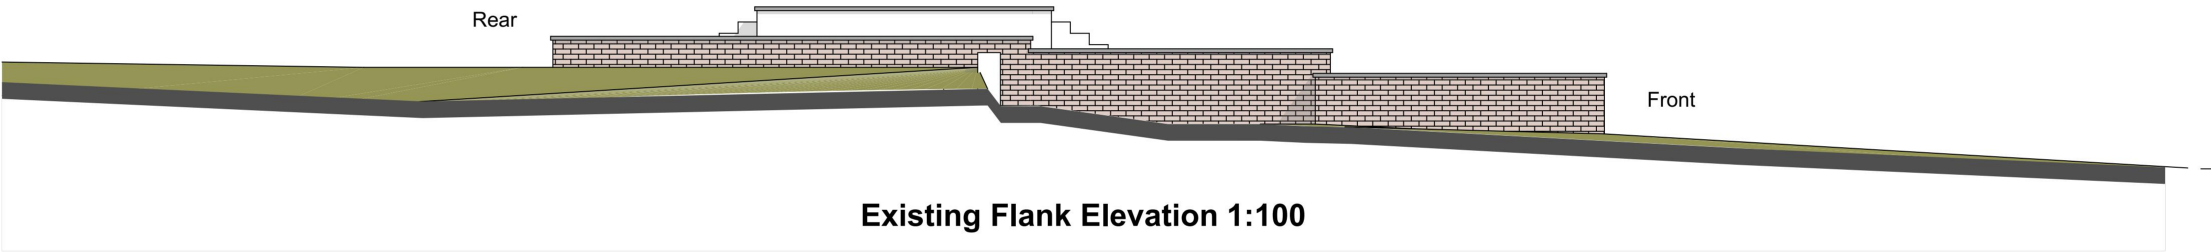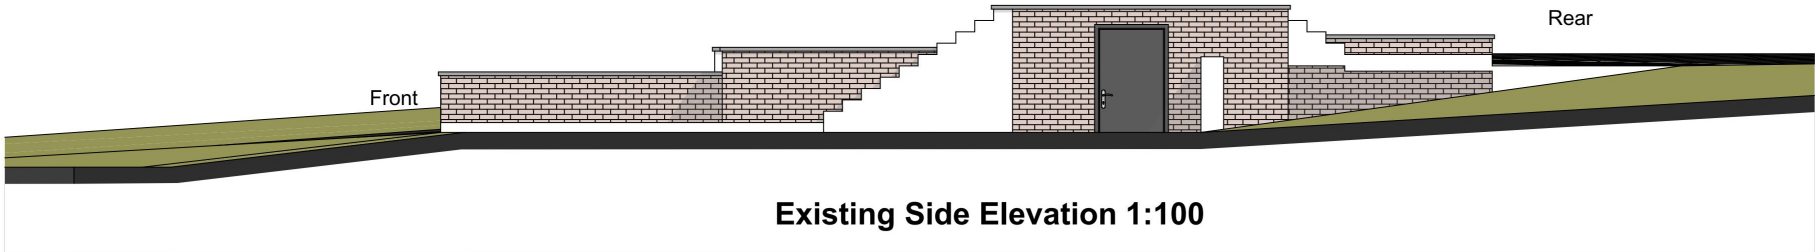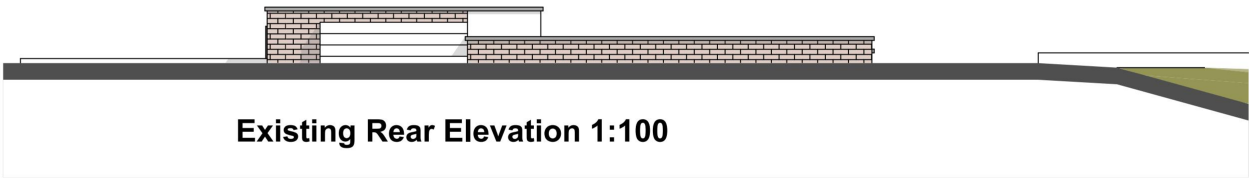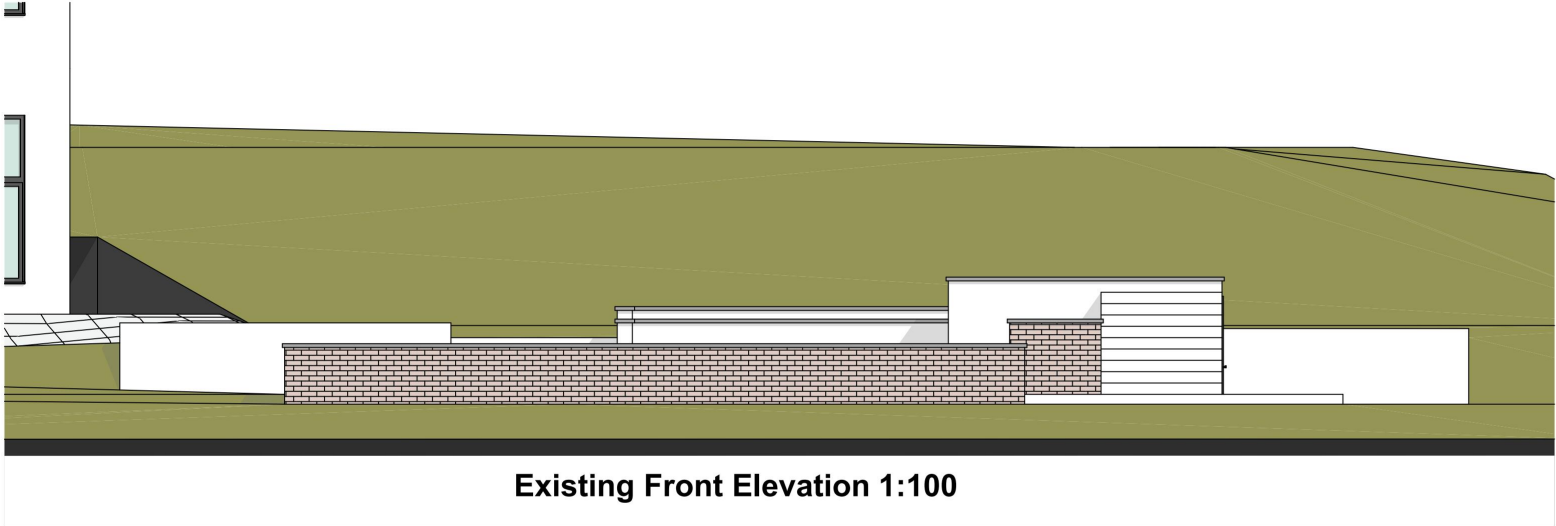 

Drawings to be read in conjunction with relevant drawing and specs.
Drawings not to be scaled, figured dimensions only.
Any discrepancies are to be pointed to the
Agent/Engineer/Contractor. The Agent is not liable for any faults not
raised. Drawings not to be scaled for land transfer purposes

TEL : 07380132957
email: man.design.co@gmail.com
web : manstudio.co.uk

REVISION :

DRAWING NO :

PROJECT NO :

DRAWING TITLE :

D03

221201

EXISTING ELEVATIONS

PROJECT TITLE :
PROPOSED DEVELOPMENT AT
HOWARDS FARM, TOMKYN'S LANE,
RM14 1TP




Date : JUN 2024

Scale : 1:100@A3

COPYRIGHT: The contents of this drawing may not be reproduced in whole or in part without express written consent of MAN Design and Construction LTD.



MAN Design and Construction

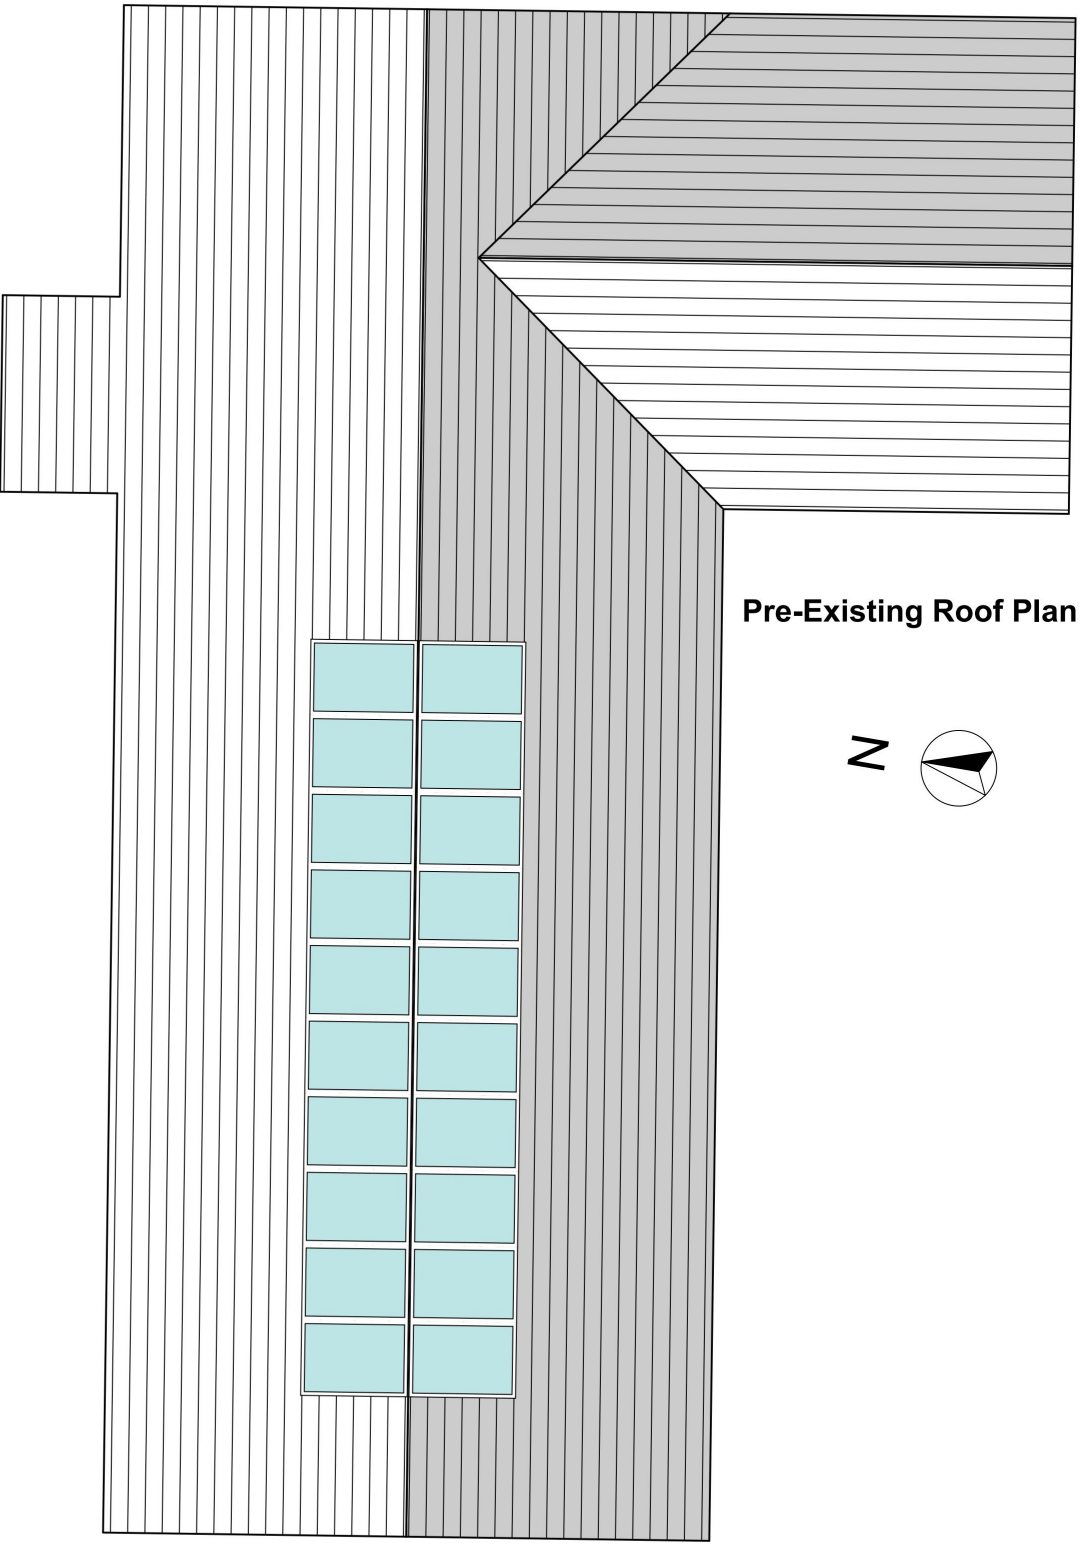 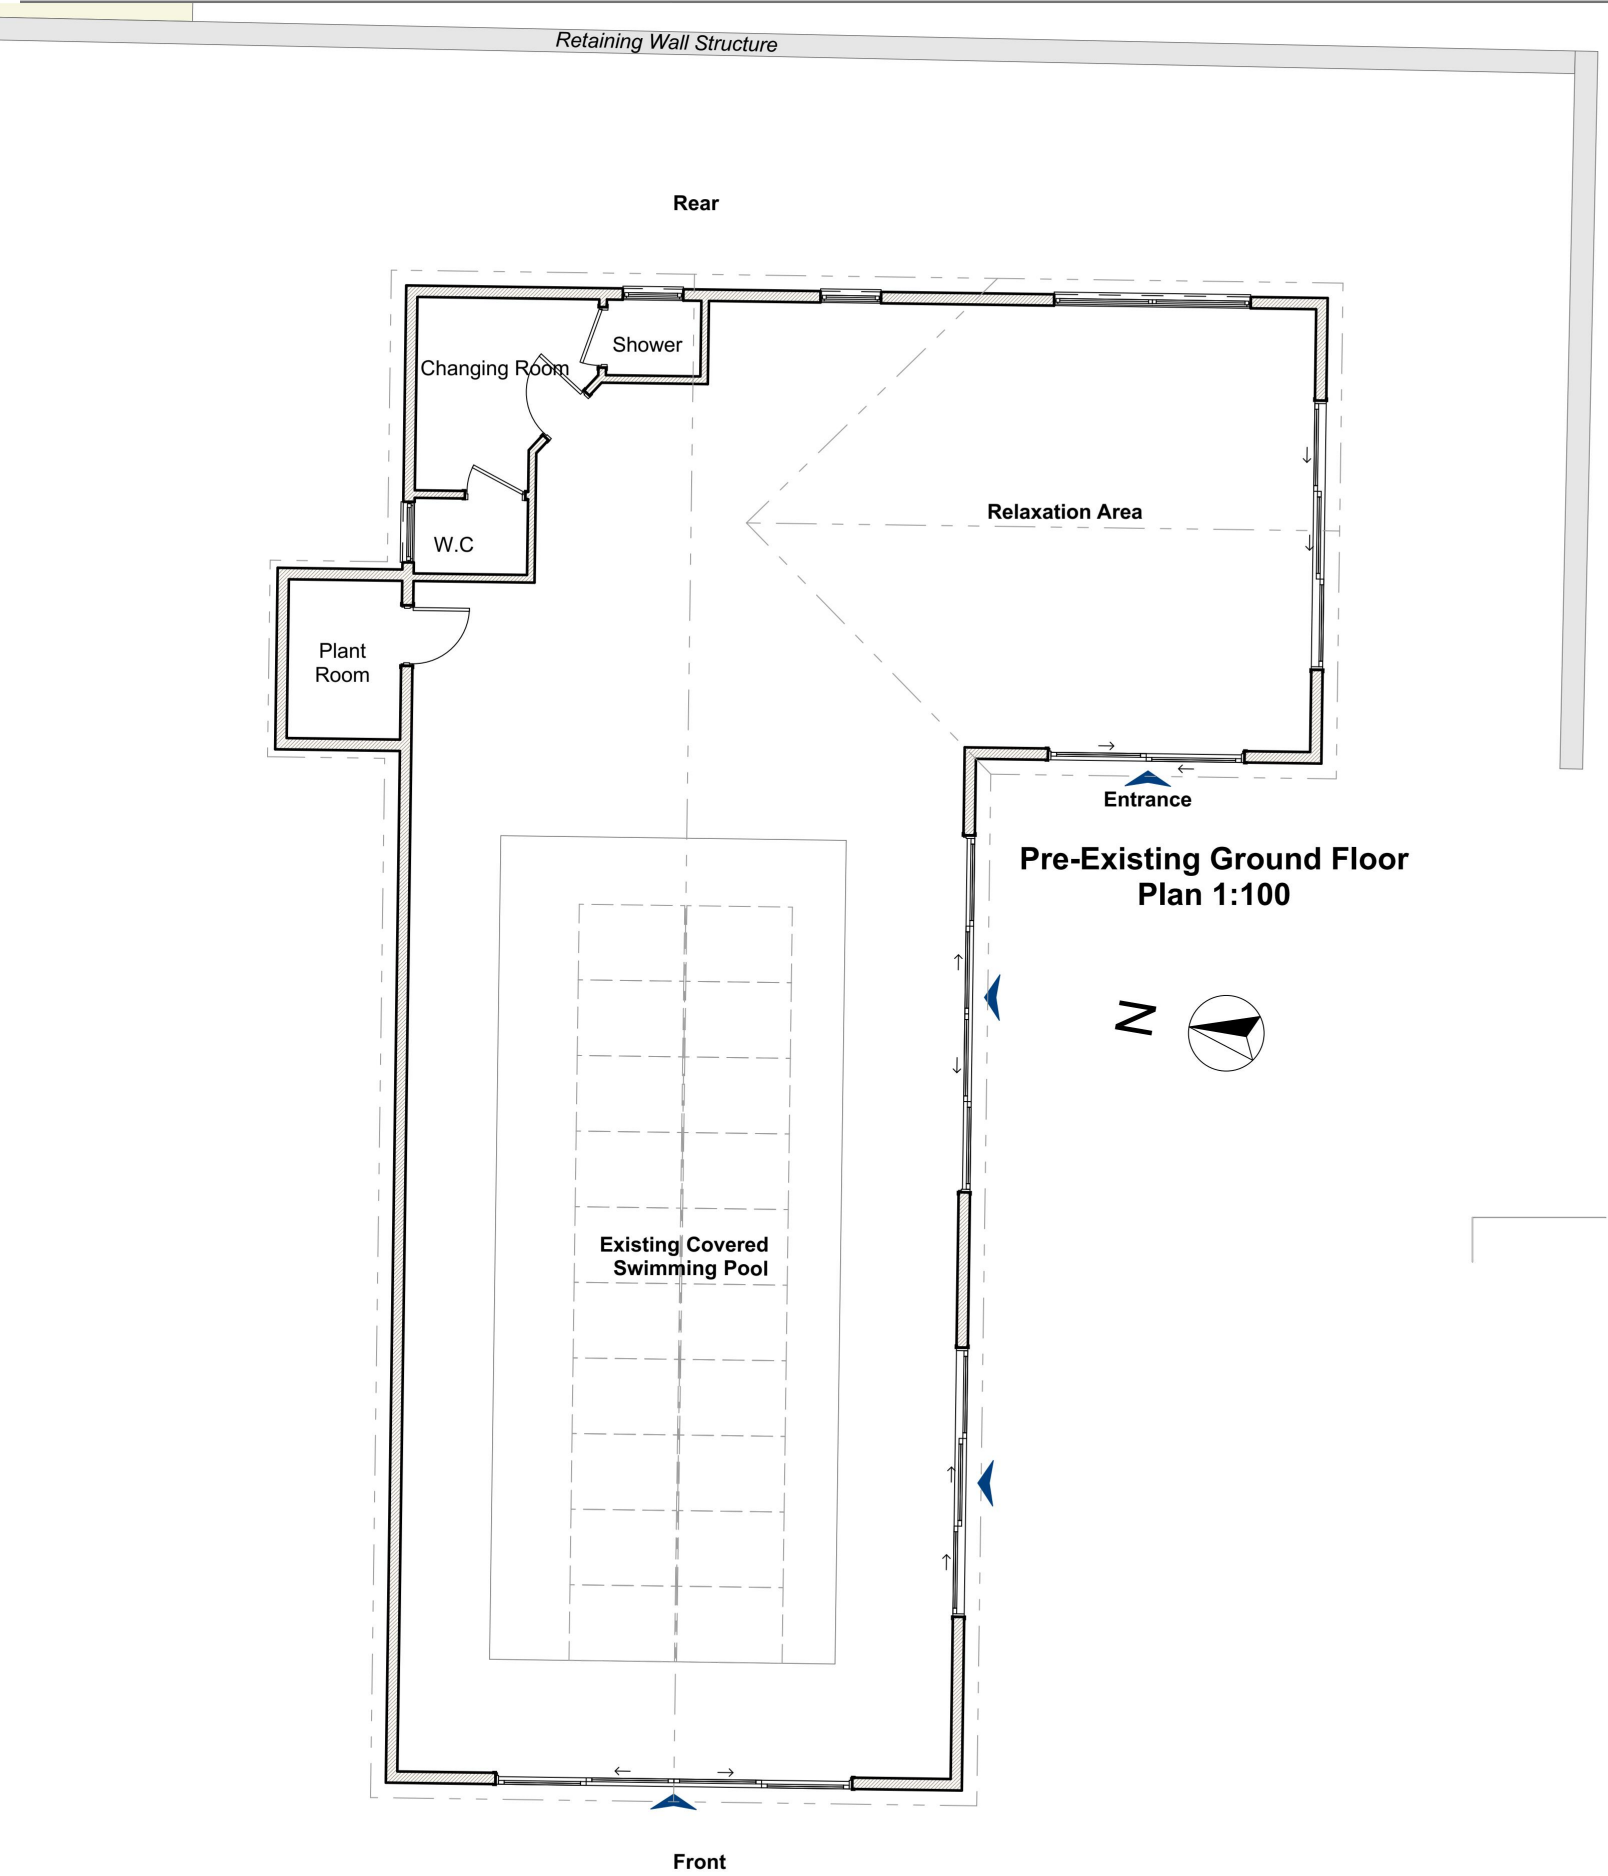

Drawings to be read in conjunction with relevant drawing and specs.
Drawings not to be scaled, figured dimensions only.
Any discrepancies are to be pointed to the Agent/Engineer/Contractor. The Agent is not liable for any faults not raised. Drawings not to be scaled for land transfer purposes

TEL : 07380132957
email: man.design.co@gmail.com
web : manstudio.co.uk

REVISION :	DRAWING NO :	PROJECT NO :	DRAWING TITLE :
	D02	221201	PRE-EXISTING PLANS

PROJECT TITLE :
PROPOSED DEVELOPMENT AT
HOWARDS FARM, TOMKYN'S LANE,
RM14 1TP



Date : JUN 2023

Scale : 1:100@A3


COPYRIGHT: The contents of this drawing may not be reproduced in whole or in part without express written consent of MAN Design and Construction LTD.




MAN Design and Construction

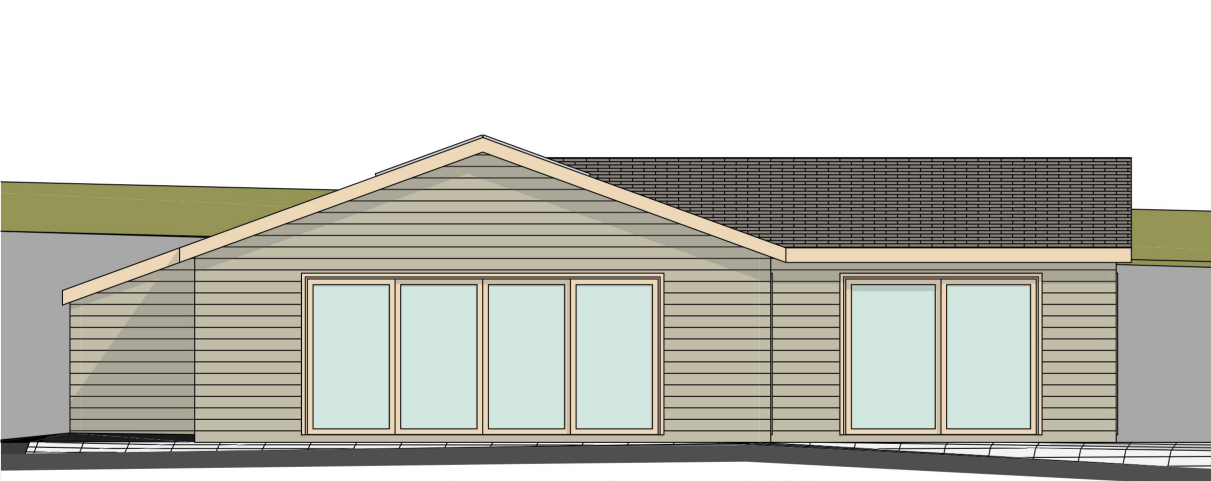 


Pre-Existing Front Elevation 1:100

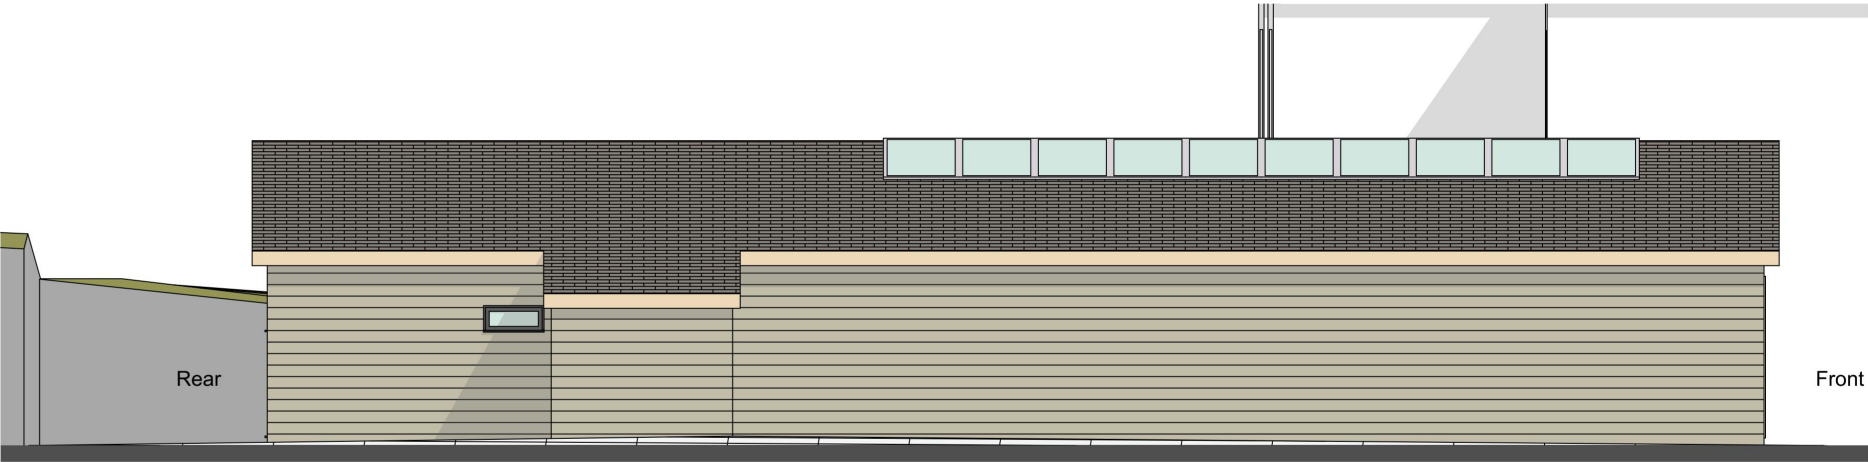

Pre-Existing Flank Elevation 1:100

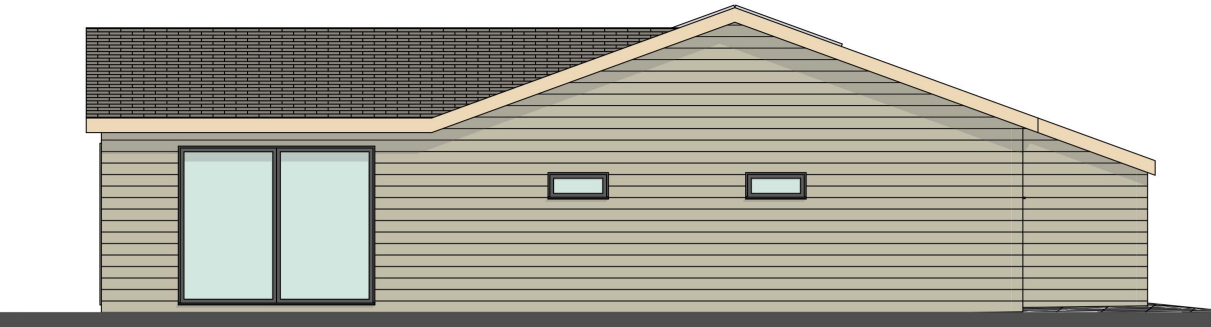

Pre-Existing Rear Elevation 1:100

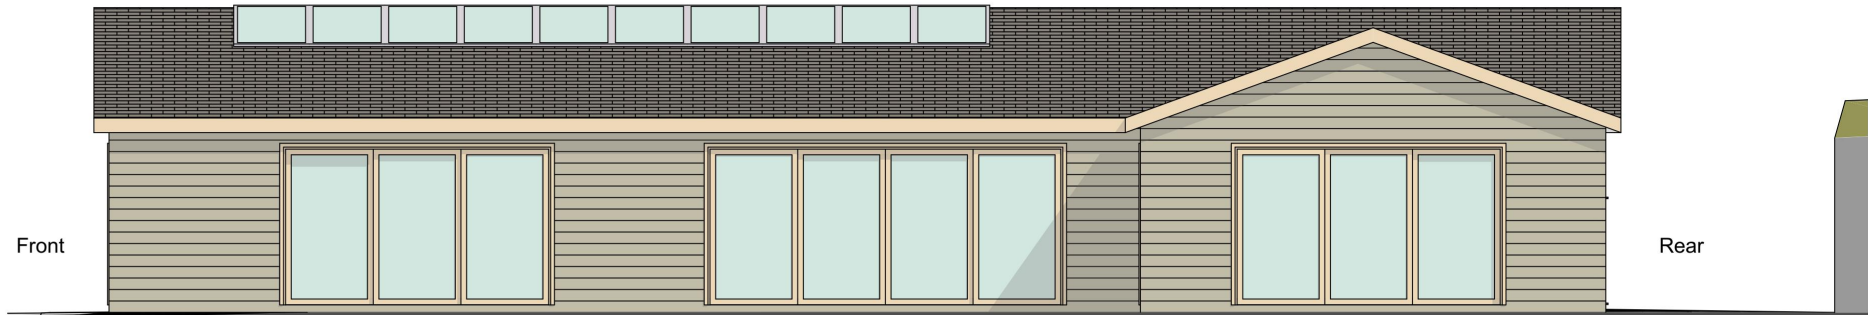

Pre-Existing Side Elevation 1:100

Drawings to be read in conjunction with relevant drawing and specs.
Drawings not to be scaled, figured dimensions only.
Any discrepancies are to be pointed to the Agent/Engineer/Contractor. The Agent is not liable for any faults not raised. Drawings not to be scaled for land transfer purposes

TEL : 07380132957
email: man.design.co@gmail.com
web : manstudio.co.uk

REVISION :

DRAWING NO :

PROJECT NO :

DRAWING TITLE :
PRE-EXISTING
ELEVATIONS

PROJECT TITLE :

PROPOSED DEVELOPMENT AT
HOWARDS FARM, TOMKYN'S LANE,
RM14 1TP


Date : JUN 2023

Scale : 1:100@A3


COPYRIGHT: The contents of this drawing may not be reproduced in whole or in part without express written consent of MAN Design and Construction LTD.



MAN Design and Construction

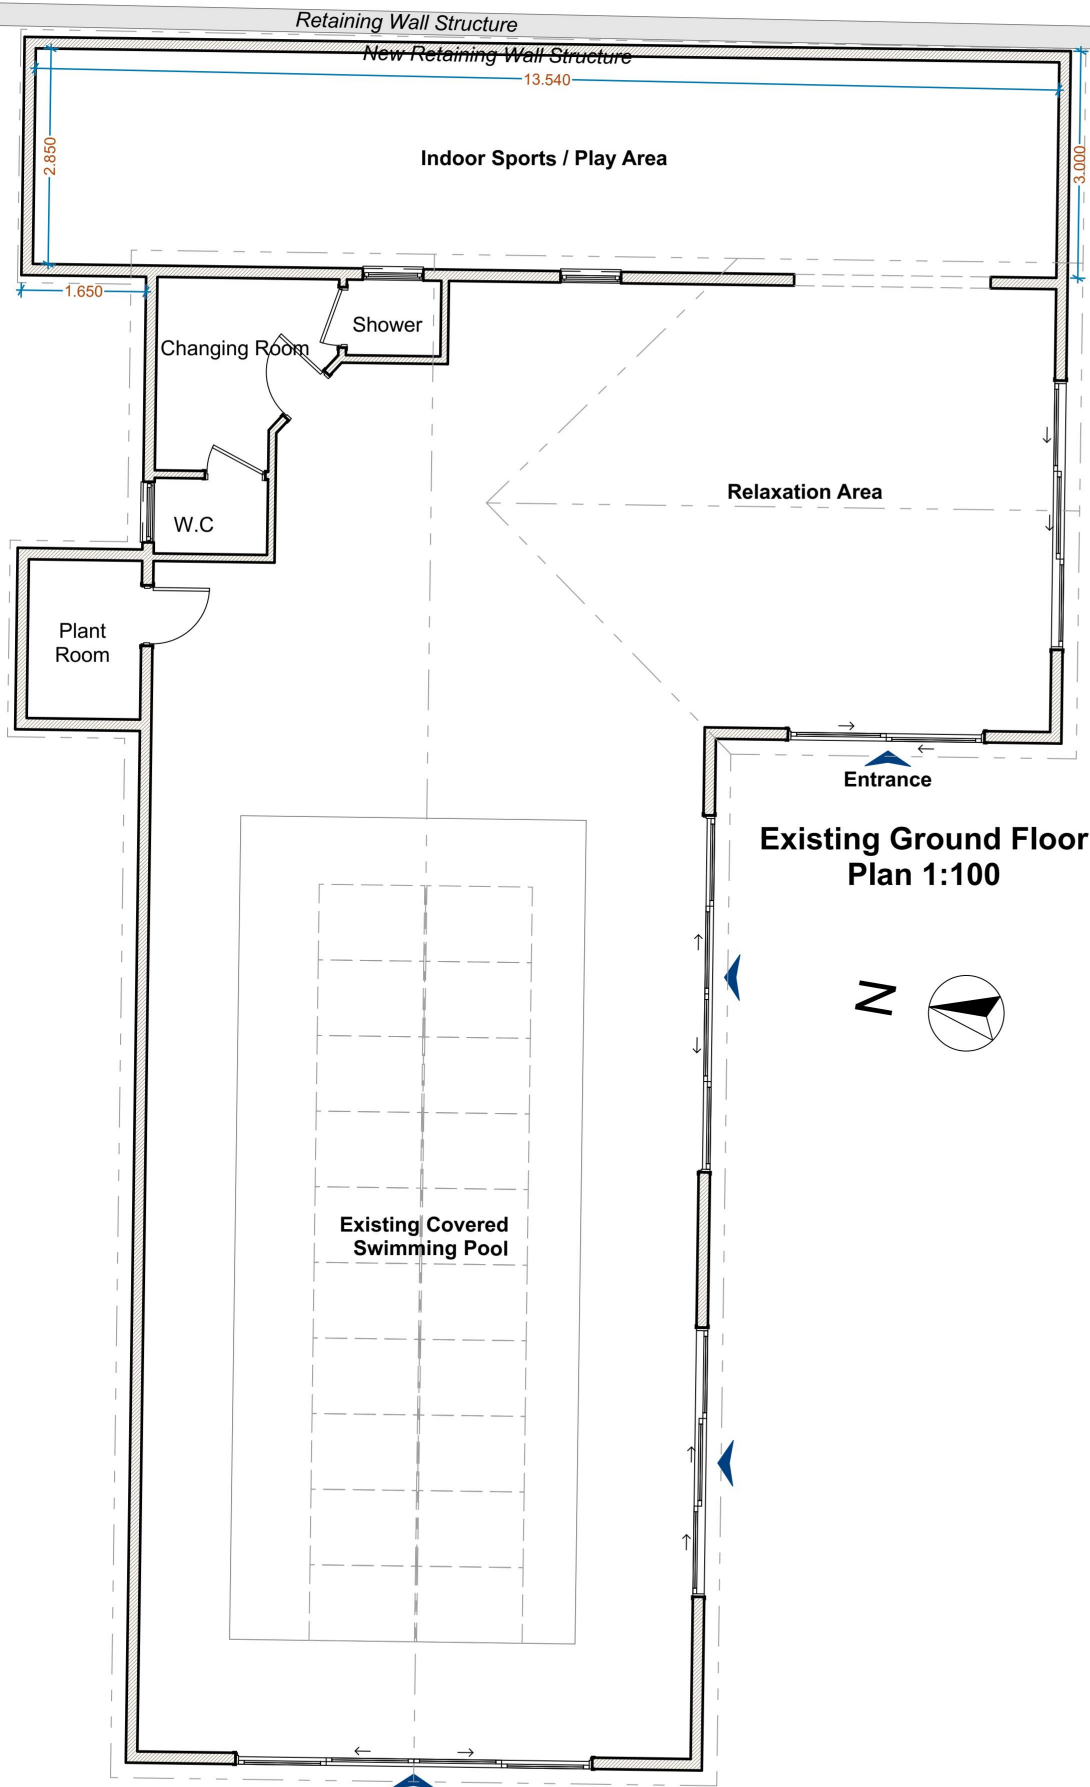

Front

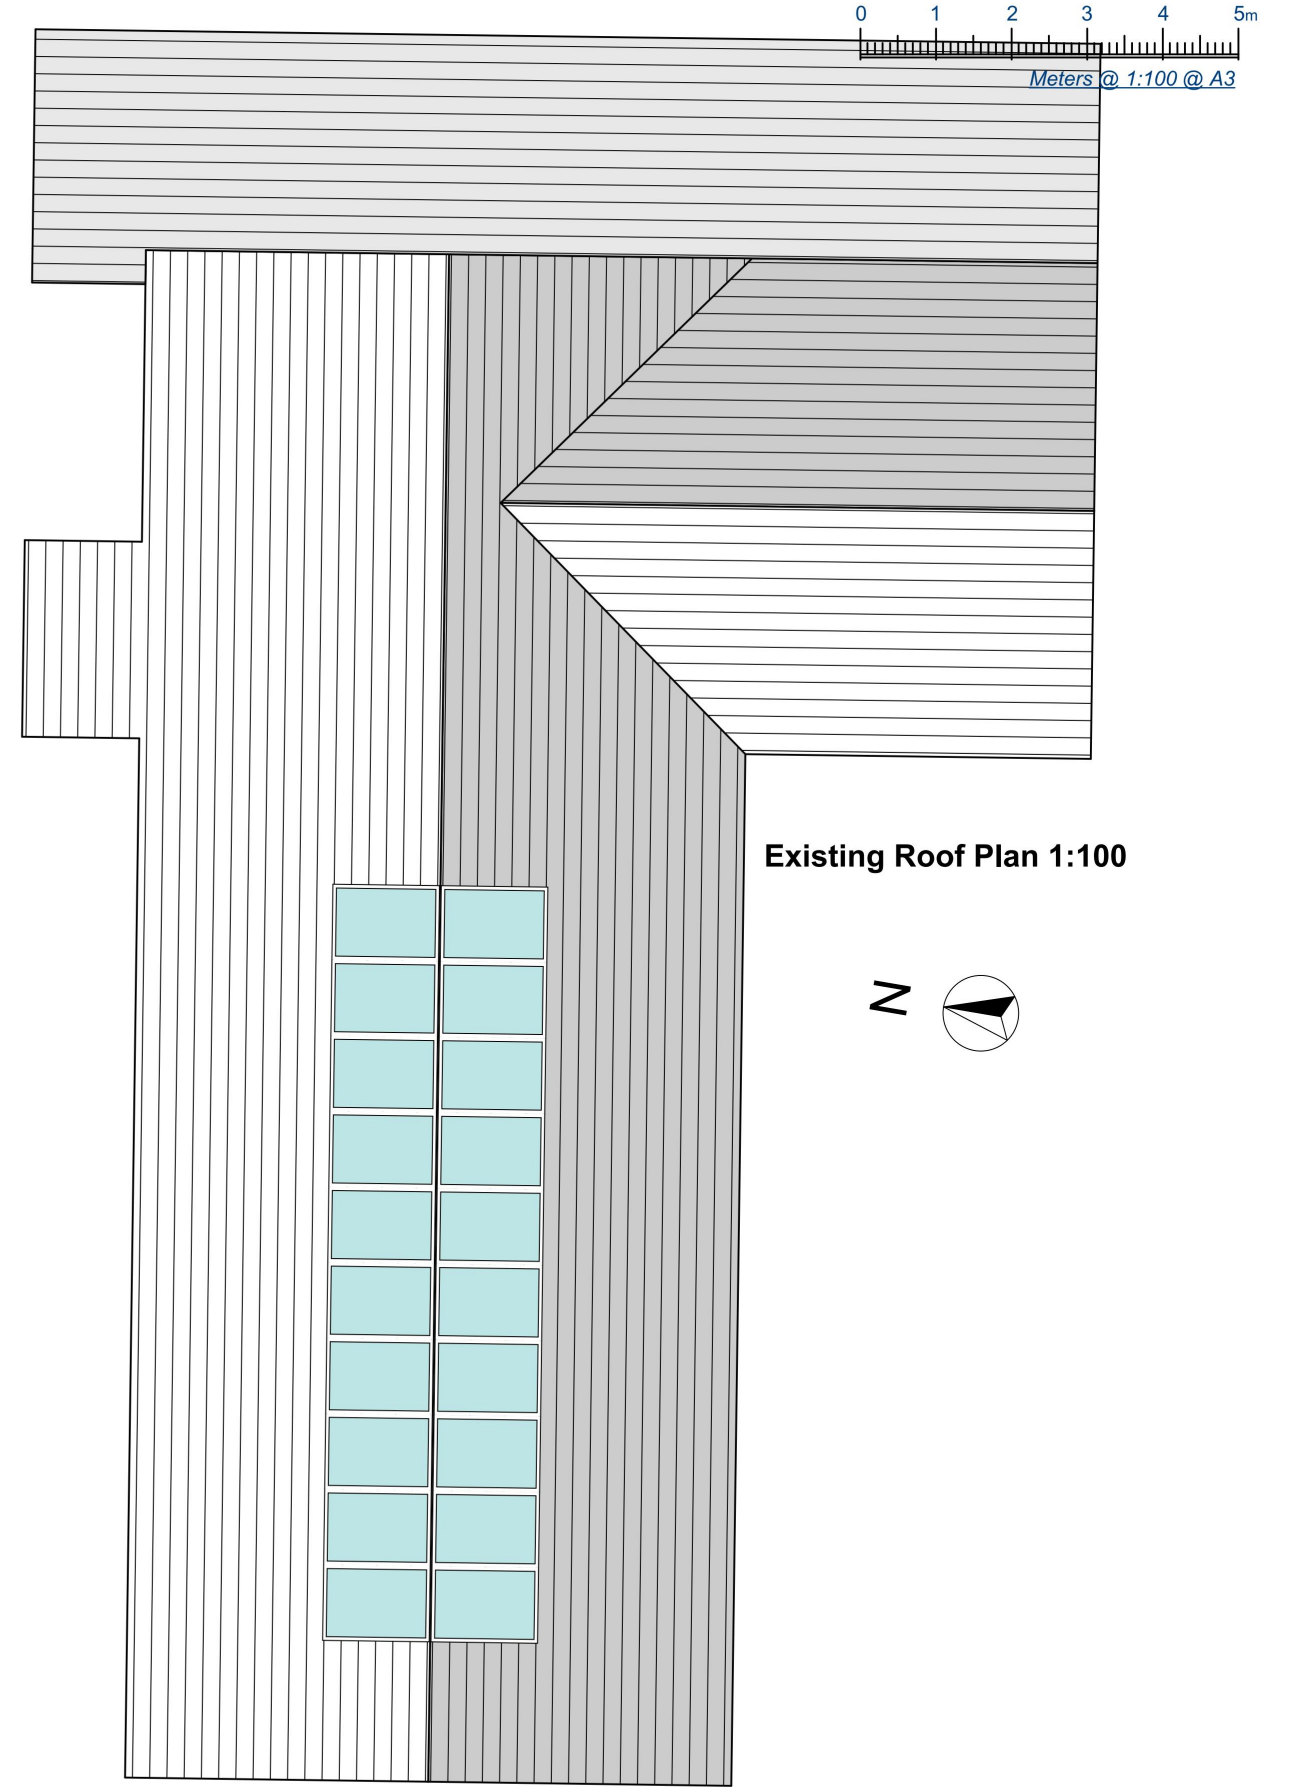

Drawings to be read in conjunction with relevant drawing and specs.
Drawings not to be scaled, figured dimensions only.
Any discrepancies are to be pointed to the
Agent/Engineer/Contractor. The Agent is not liable for any faults not
raised. Drawings not to be scaled for land transfer purposes

TEL : 07380132957
email: man.design.co@gmail.com
web : manstudio.co.uk

REVISION :

DRAWING NO :

PROJECT NO :

DRAWING TITLE :

D04

221201

EXISTING PLANS

PROJECT TITLE :

PROPOSED DEVELOPMENT AT
HOWARDS FARM, TOMKYN'S LANE,
RM14 1TP




Date : JUN 2023

Scale : 1:100@A3

COPYRIGHT: The contents of this drawing may not be reproduced in whole or in part without express written consent of MAN Design and Construction LTD.



MAN Design and Construction

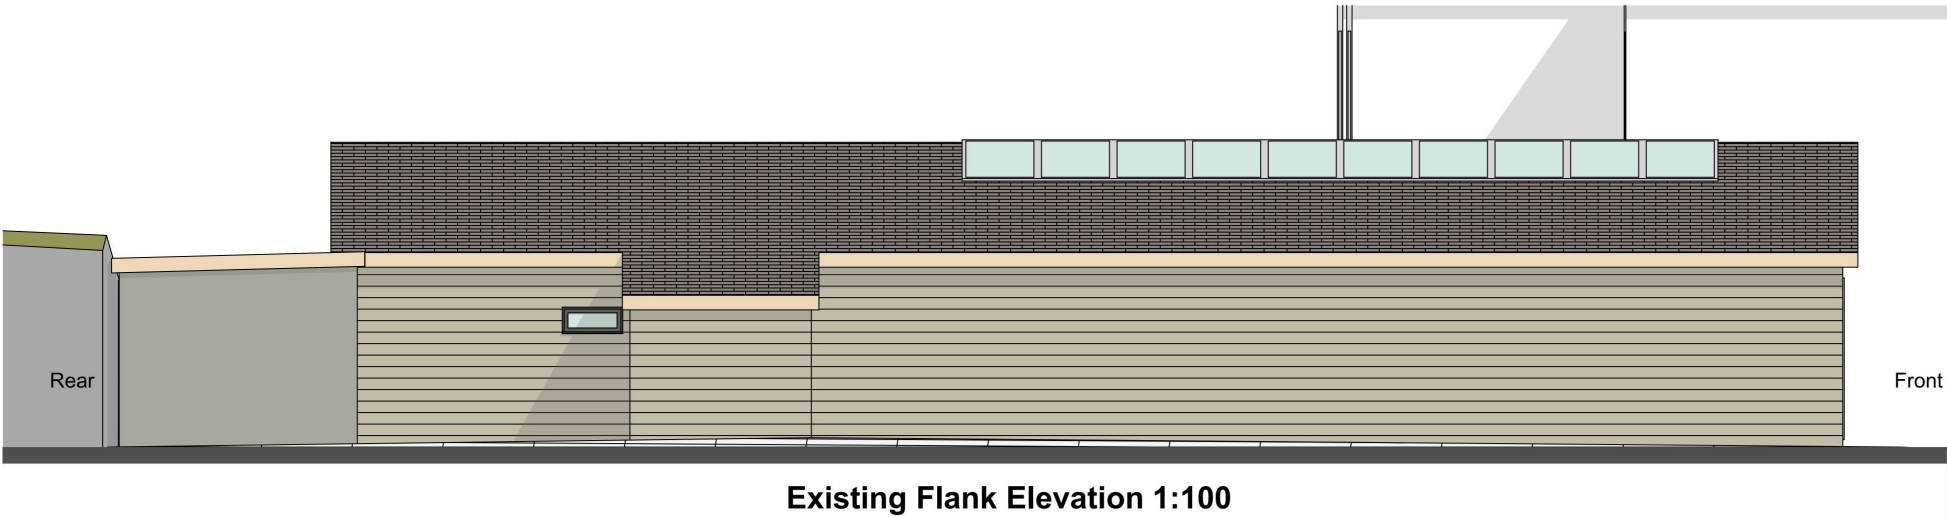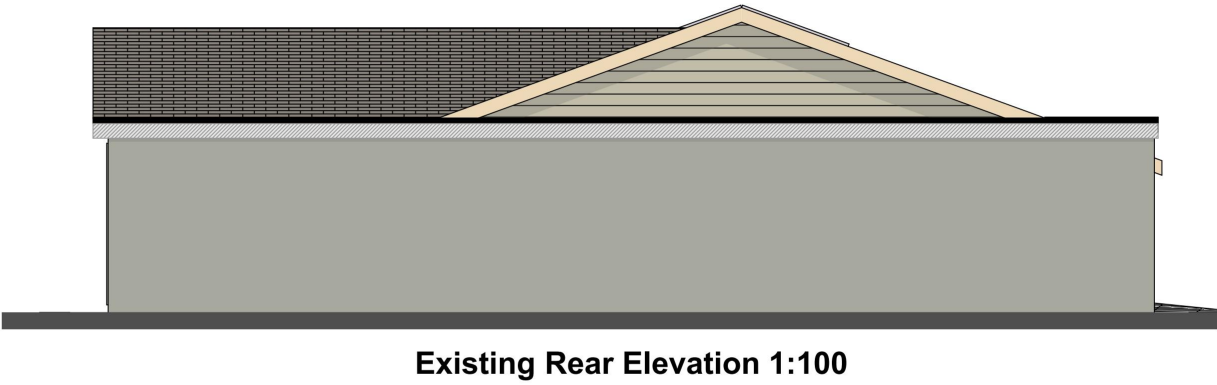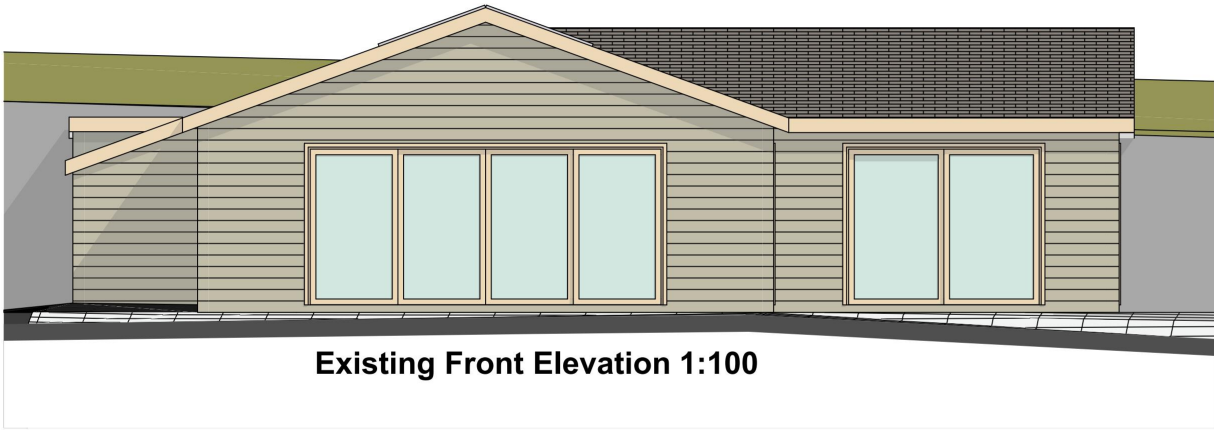

Drawings to be read in conjunction with relevant drawing and specs.
Drawings not to be scaled, figured dimensions only.
Any discrepancies are to be pointed to the
Agent/Engineer/Contractor. The Agent is not liable for any faults not
raised. Drawings not to be scaled for land transfer purposes

TEL : 07380132957
email: man.design.co@gmail.com
web : manstudio.co.uk

REVISION :

DRAWING NO :

PROJECT NO :

DRAWING TITLE :

PROJECT TITLE :

Date : JUN 2023

Scale : 1:100@A3

COPYRIGHT: The contents of this drawing may not be reproduced in whole or in part without express written consent of MAN Design and Construction LTD.




MAN Design and Construction

D05


221201



EXISTING ELEVATIONS

PROPOSED DEVELOPMENT AT
HOWARDS FARM, TOMKYN'S LANE,
RM14 1TP

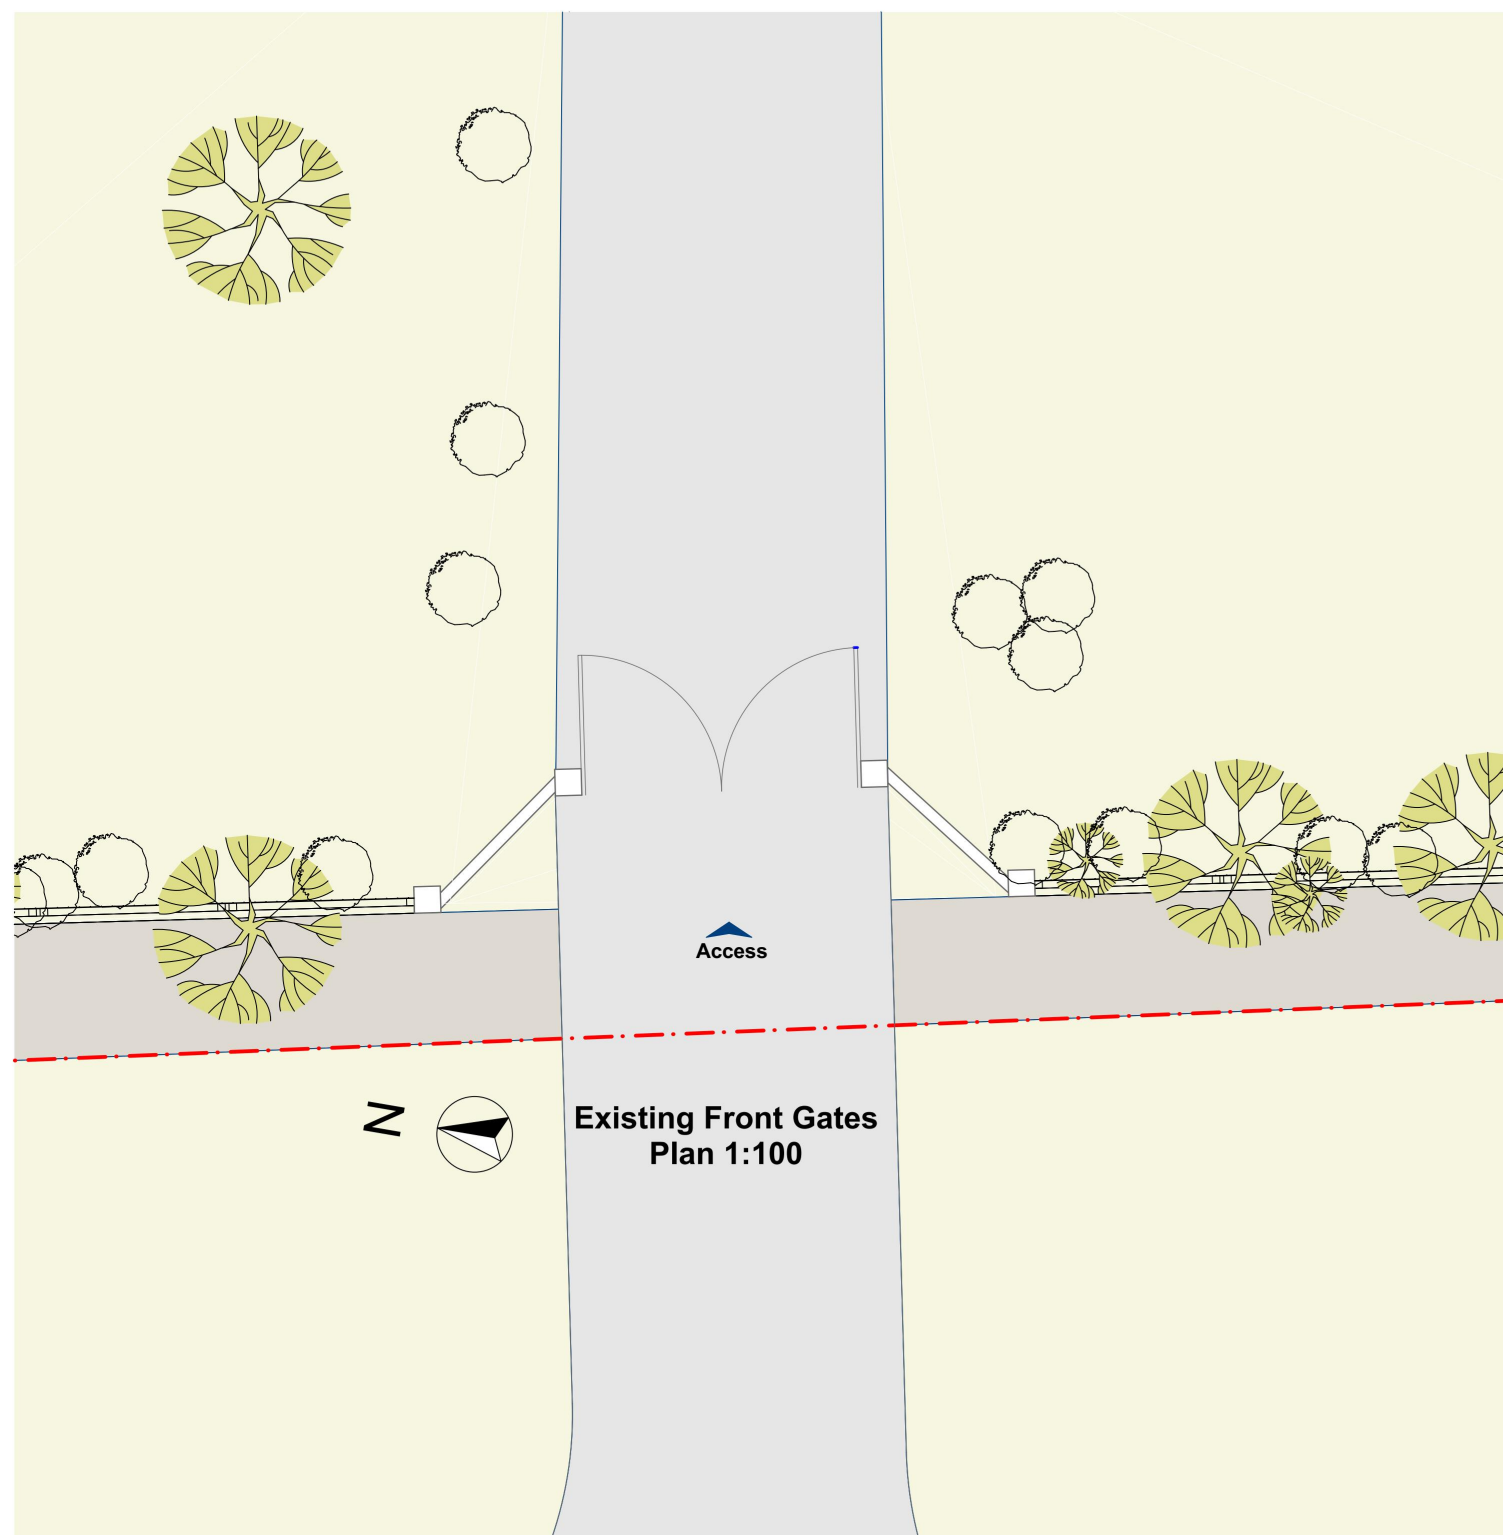

Existing Front Gates Elevation 1:100

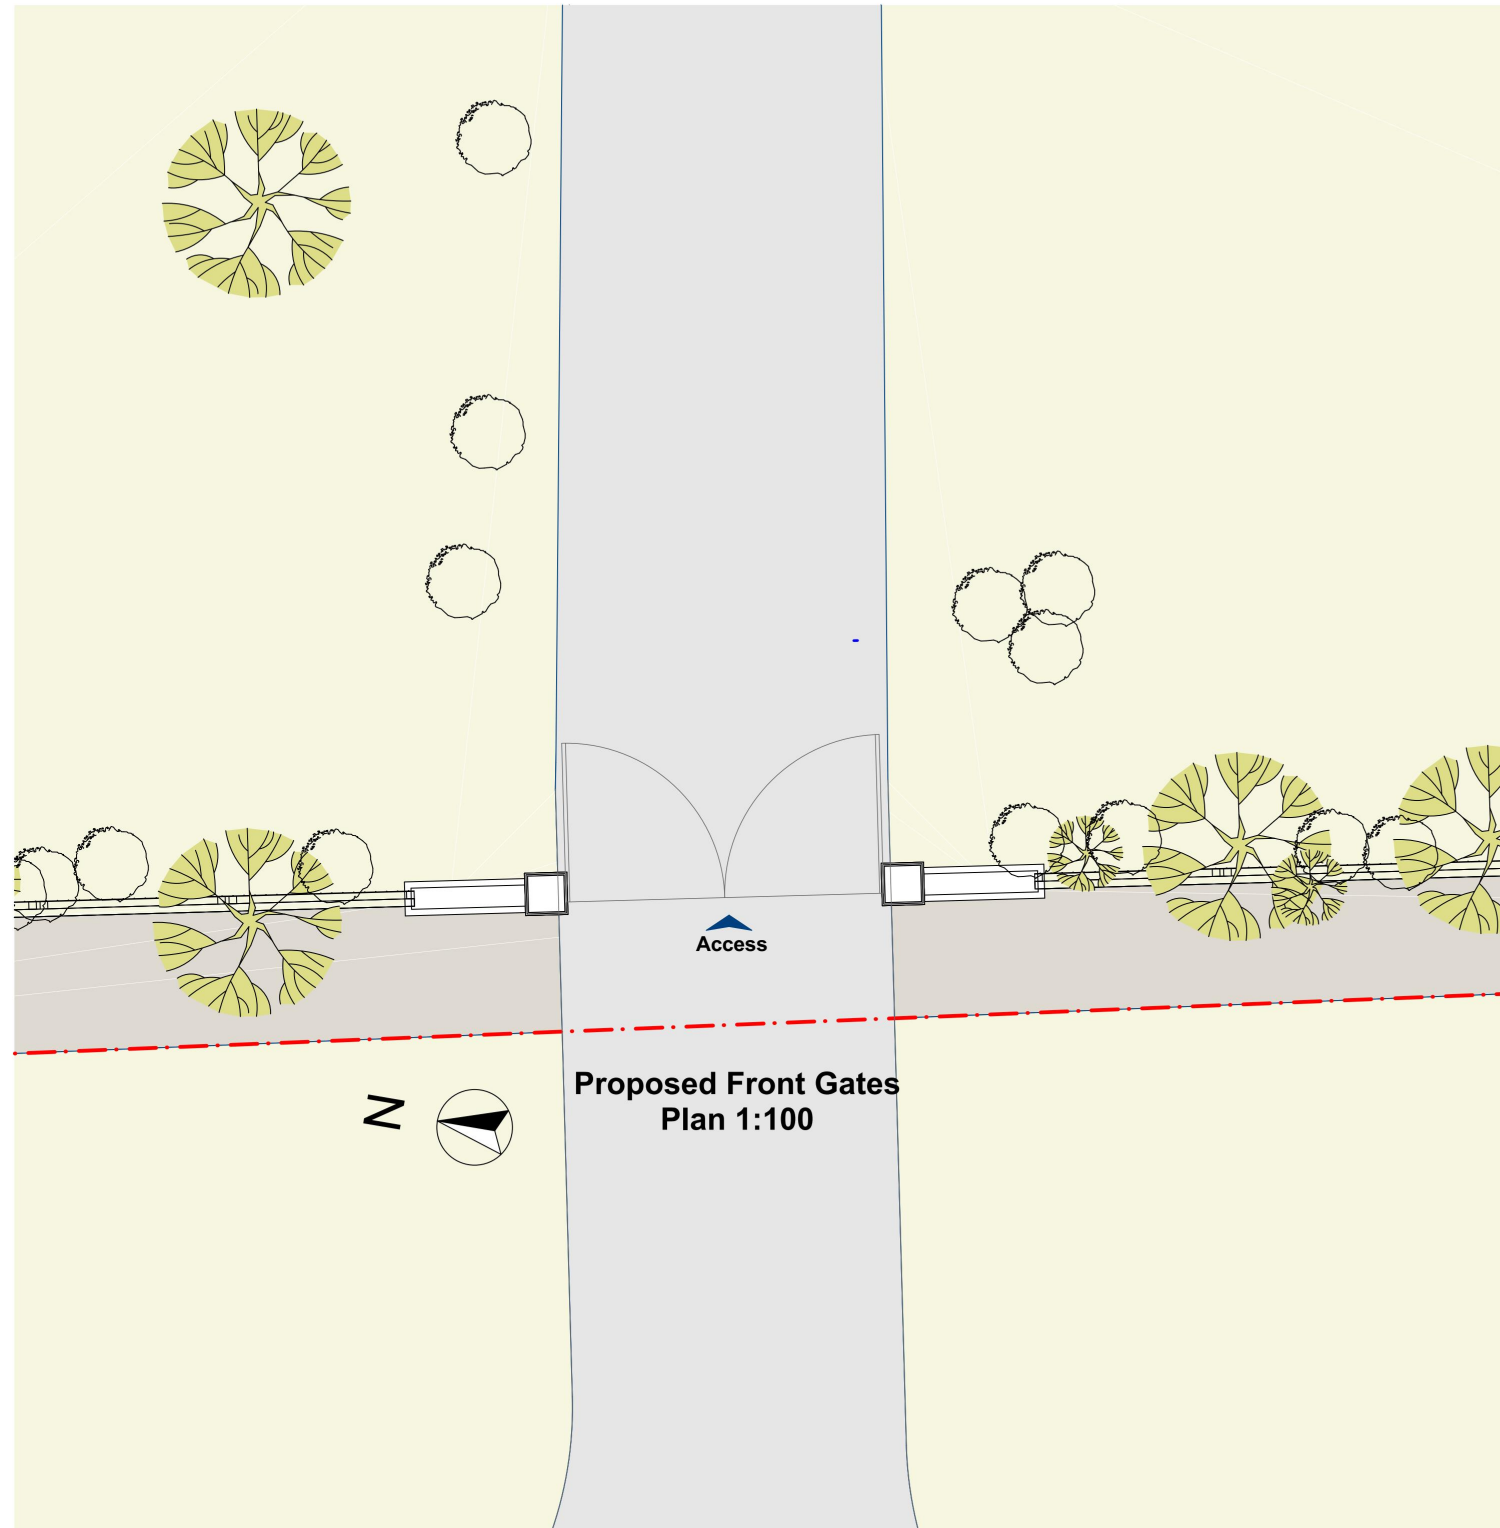

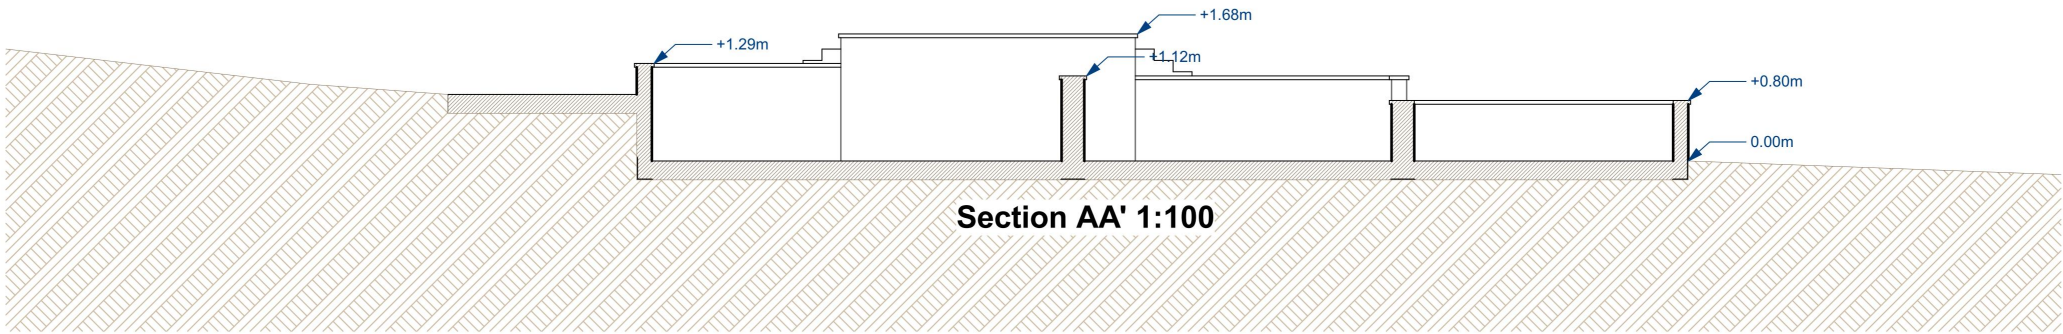 

Drawings to be read in conjunction with relevant drawing and specs.
Drawings not to be scaled, figured dimensions only.
Any discrepancies are to be pointed to the
Agent/Engineer/Contractor. The Agent is not liable for any faults not
raised. Drawings not to be scaled for land transfer purposes

TEL : 07380132957
email: man.design.co@gmail.com
web : manstudio.co.uk

REVISION :

DRAWING NO :
P

PROJECT NO :
221201

DRAWING TITLE :
SECTION

PROJECT TITLE :
PROPOSED DEVELOPMENT AT
HOWARDS FARM, TOMKYN'S LANE,
RM14 1TP



Date : JUN 2024

Scale : 1:100@A3

COPYRIGHT: The contents of this drawing may not be
reproduced in whole or in part without express written
consent of MAN Design and Construction LTD.



MAN Design and Construction

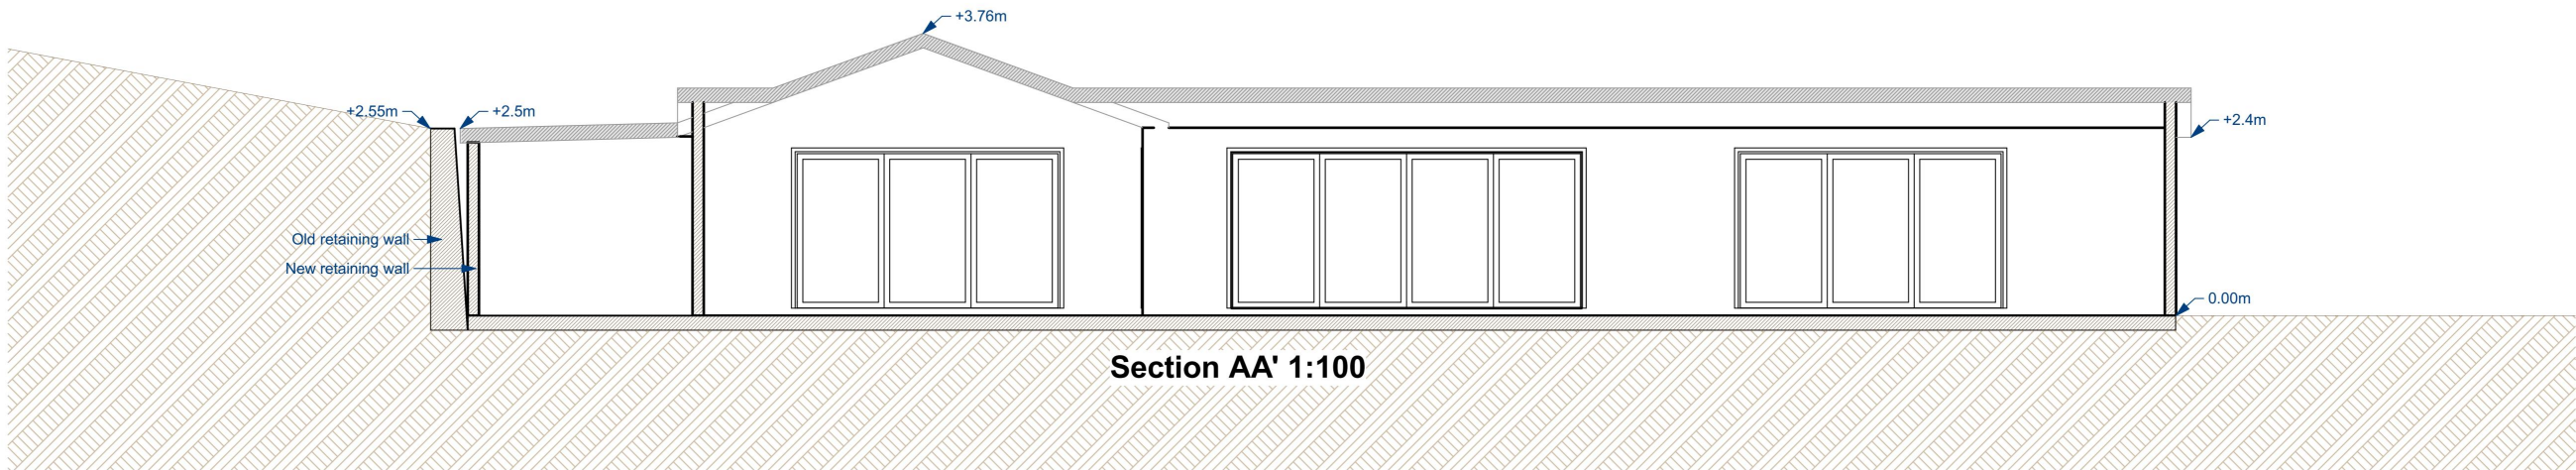 

Drawings to be read in conjunction with relevant drawing and specs.
Drawings not to be scaled, figured dimensions only.
Any discrepancies are to be pointed to the Agent/Engineer/Contractor. The Agent is not liable for any faults not raised. Drawings not to be scaled for land transfer purposes

TEL : 07380132957
email: man.design.co@gmail.com
web : manstudio.co.uk

REVISION :

DRAWING NO :
SPE

PROJECT NO :
221201

DRAWING TITLE :
SECTION

PROJECT TITLE :

PROPOSED DEVELOPMENT AT
HOWARDS FARM, TOMKYNS LANE,
RM14 1TP

Date : SEP 2024

Scale : 1:100@A3

COPYRIGHT: The contents of this drawing may not be reproduced in whole or in part without express written consent of MAN Design and Construction LTD.



MAN Design and Construction