




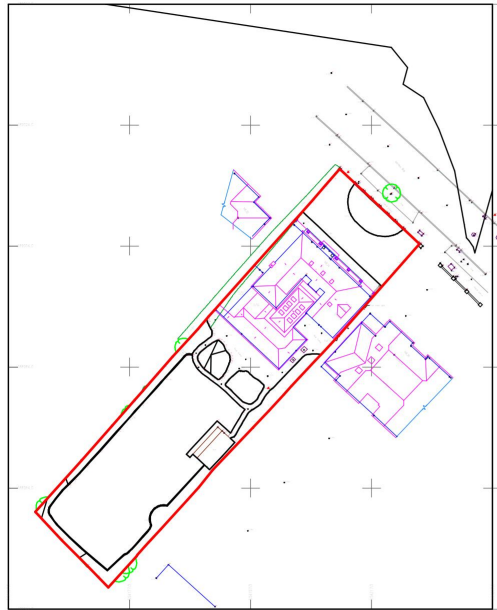

1
P001
Location Plan
1 : 1250

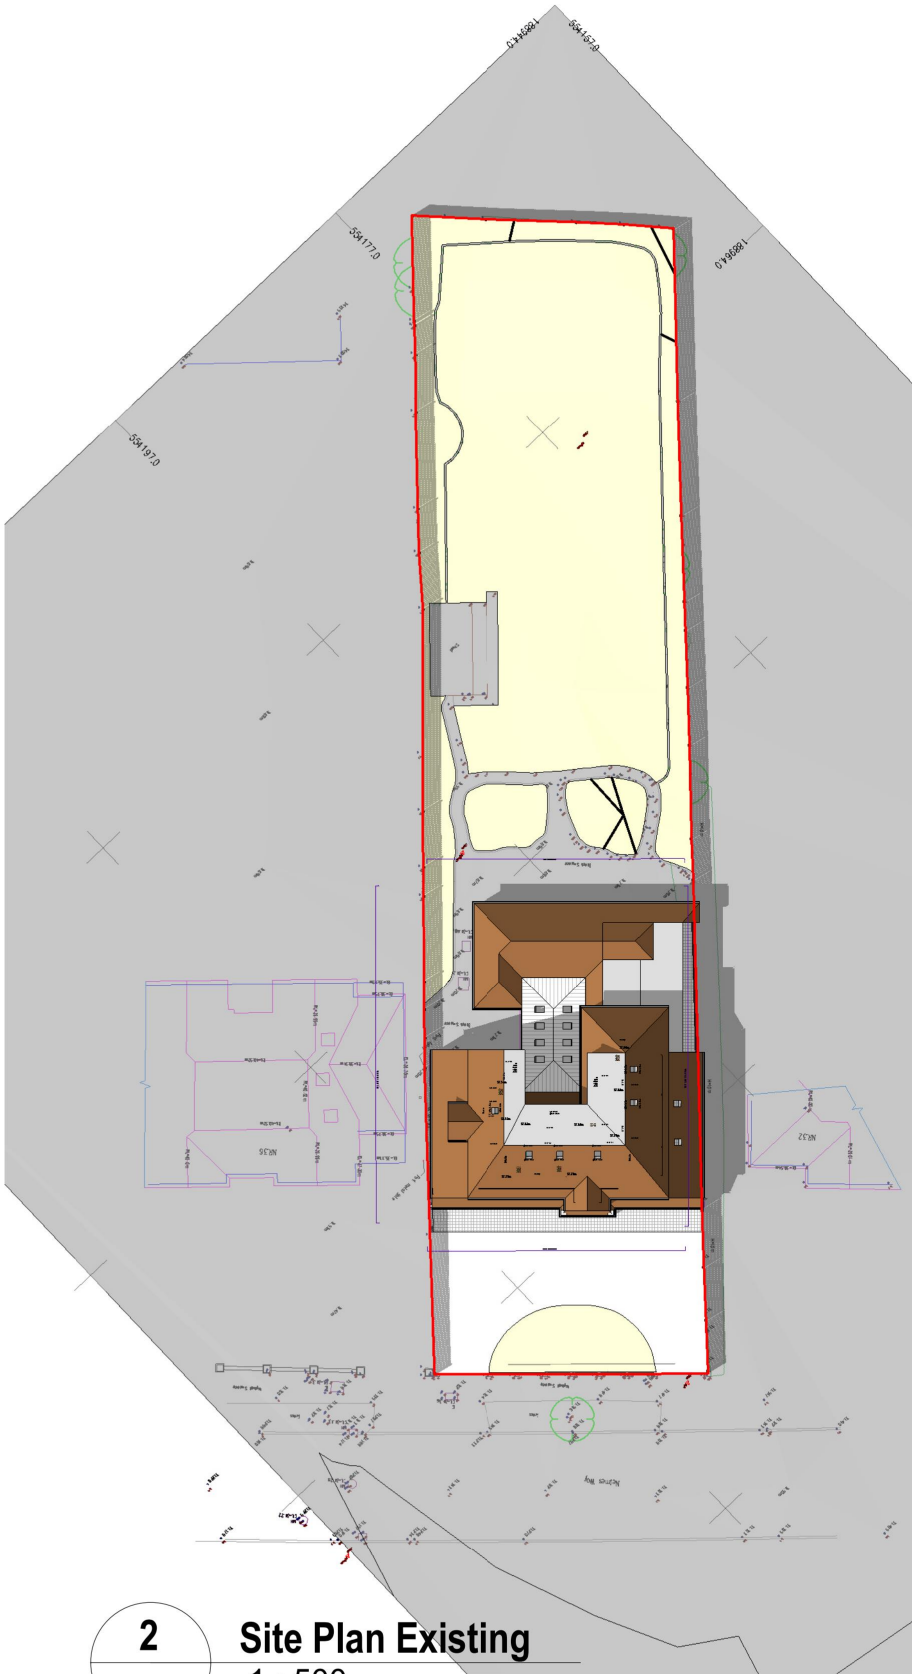

2
P001
Site Plan Existing
1 : 500

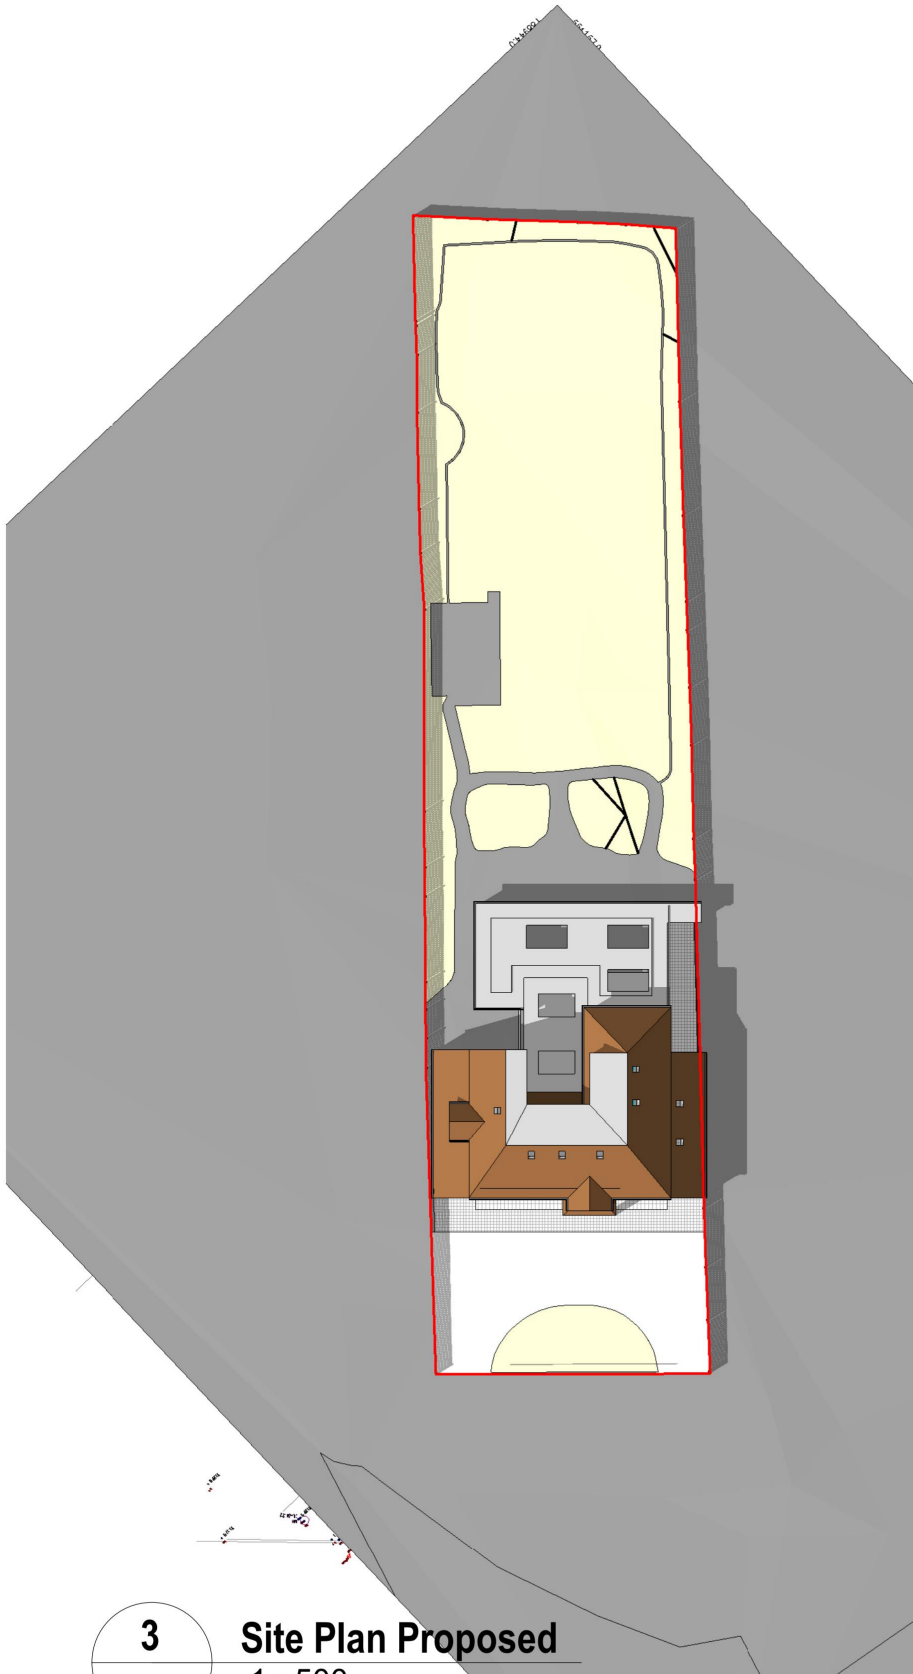

3
P001
Site Plan Proposed
1 : 500




RIBA 
Chartered Architect


Architects Registration Board

P02	Client Internal Layout Changes include new windows, rearranged toilet on L0, Office to Bedroom, rotated roof lights on L1, new wall & door for an additional bedroom on L2.	15/11/24
P01	Planning Issue	06/09/24
No.	Description	Date


RIBA CHARTERED ARCHITECTS
0845 643 4960 | info@ergotechnics.com | www.ergotechnics.com
1775 London Rd | Leigh-on-Sea | Essex | S59 2ST

Client	ES Structures
Project	1674ESH 34 Nelmes Way RM11 2QZ
Title	Site and Location Plan
Scale	As indicated @ A3
Date	06/09/2024
Project No	1674ESH
Drawing No	P001
Rev	P02

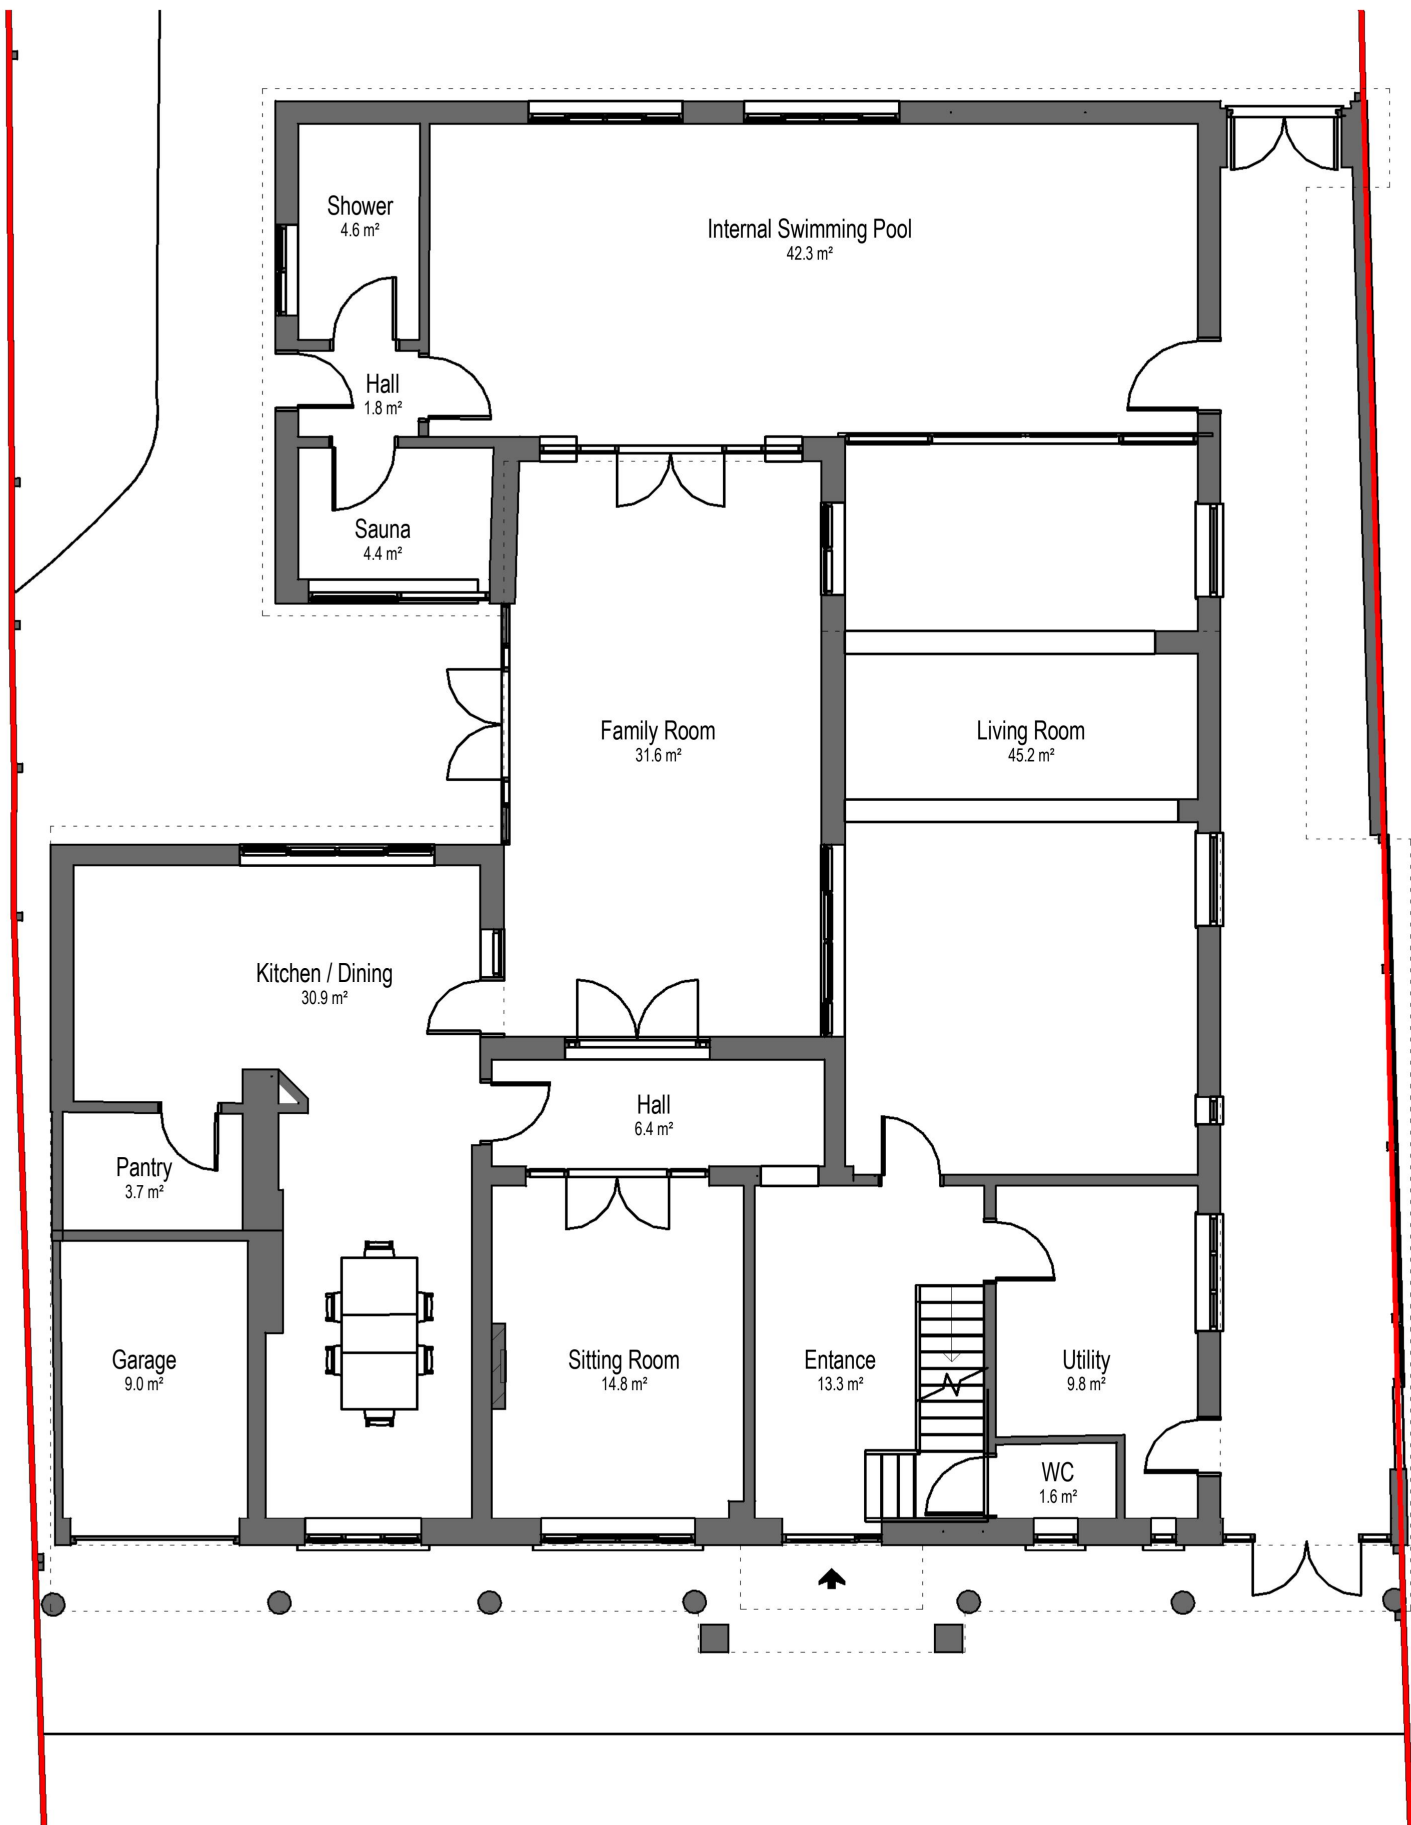

RIBA  
Chartered Architect Architects Registration Board

P02	Client Internal Layout Changes include new windows, rearranged toilet on L0, Office to Bedroom, rotated roof lights on L1, new wall & door for an additional bedroom on L2.	15/11/24
P01	Planning Issue	06/09/24
No.	Description	Date


RIBA CHARTERED ARCHITECTS
0845 643 4960 info@ergotechnics.com | www.ergotechnics.com
1775 London Rd | Leigh-on-Sea | Essex | SS9 2ST

Client
ES Structures

Project
1674ESH
34 Nelmes Way RM11 2QZ

Title
Existing Ground Floor

Scale
1 : 100 @ A3


Date
06/09/2024

Project No
1674ESH


Drawing No
P002

Rev
P02

1 Level 0 Existing
P002 1 : 100

 

1:100

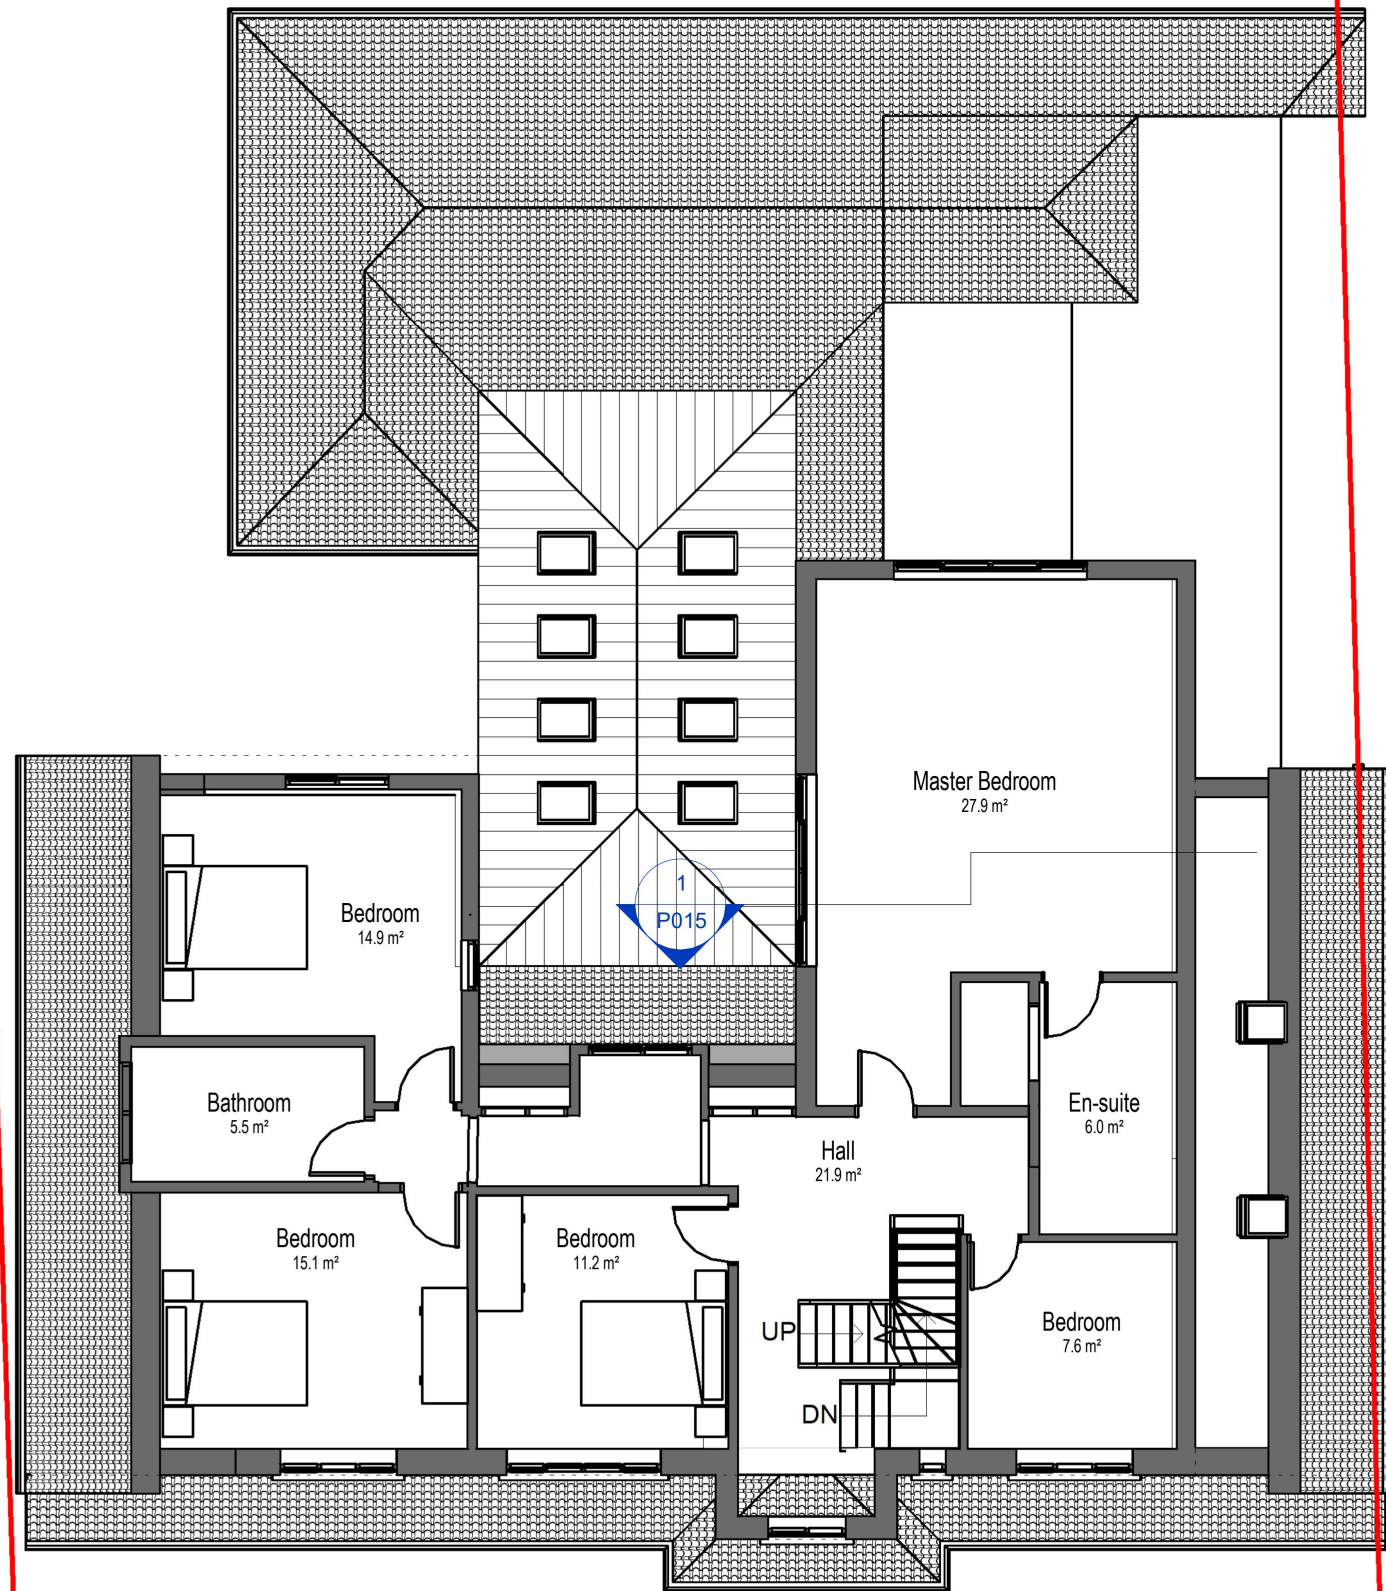

1
P003
Level 1 Existing
1 : 100



1:100

RIBA 
Chartered Architect

arb
Architects Registration Board

P02	Client Internal Layout Changes include new windows, rearranged toilet on L0, Office to Bedroom, rotated roof lights on L1, new wall & door for an additional bedroom on L2.	15/11/24
P01	Planning Issue	06/09/24
No.	Description	Date


RIBA CHARTERED ARCHITECTS
0845 643 4960 | info@ergotechnics.com | www.ergotechnics.com
1775 London Rd | Leigh-on-Sea | Essex | SS9 2ST

Client
ES Structures

Project
1674ESH
34 Nelmes Way RM11 2QZ

Title
Existing First Floor


Scale
1 : 100 @ A3

Date
06/09/2024

Project No
1674ESH

Drawing No
P003

Rev
P02

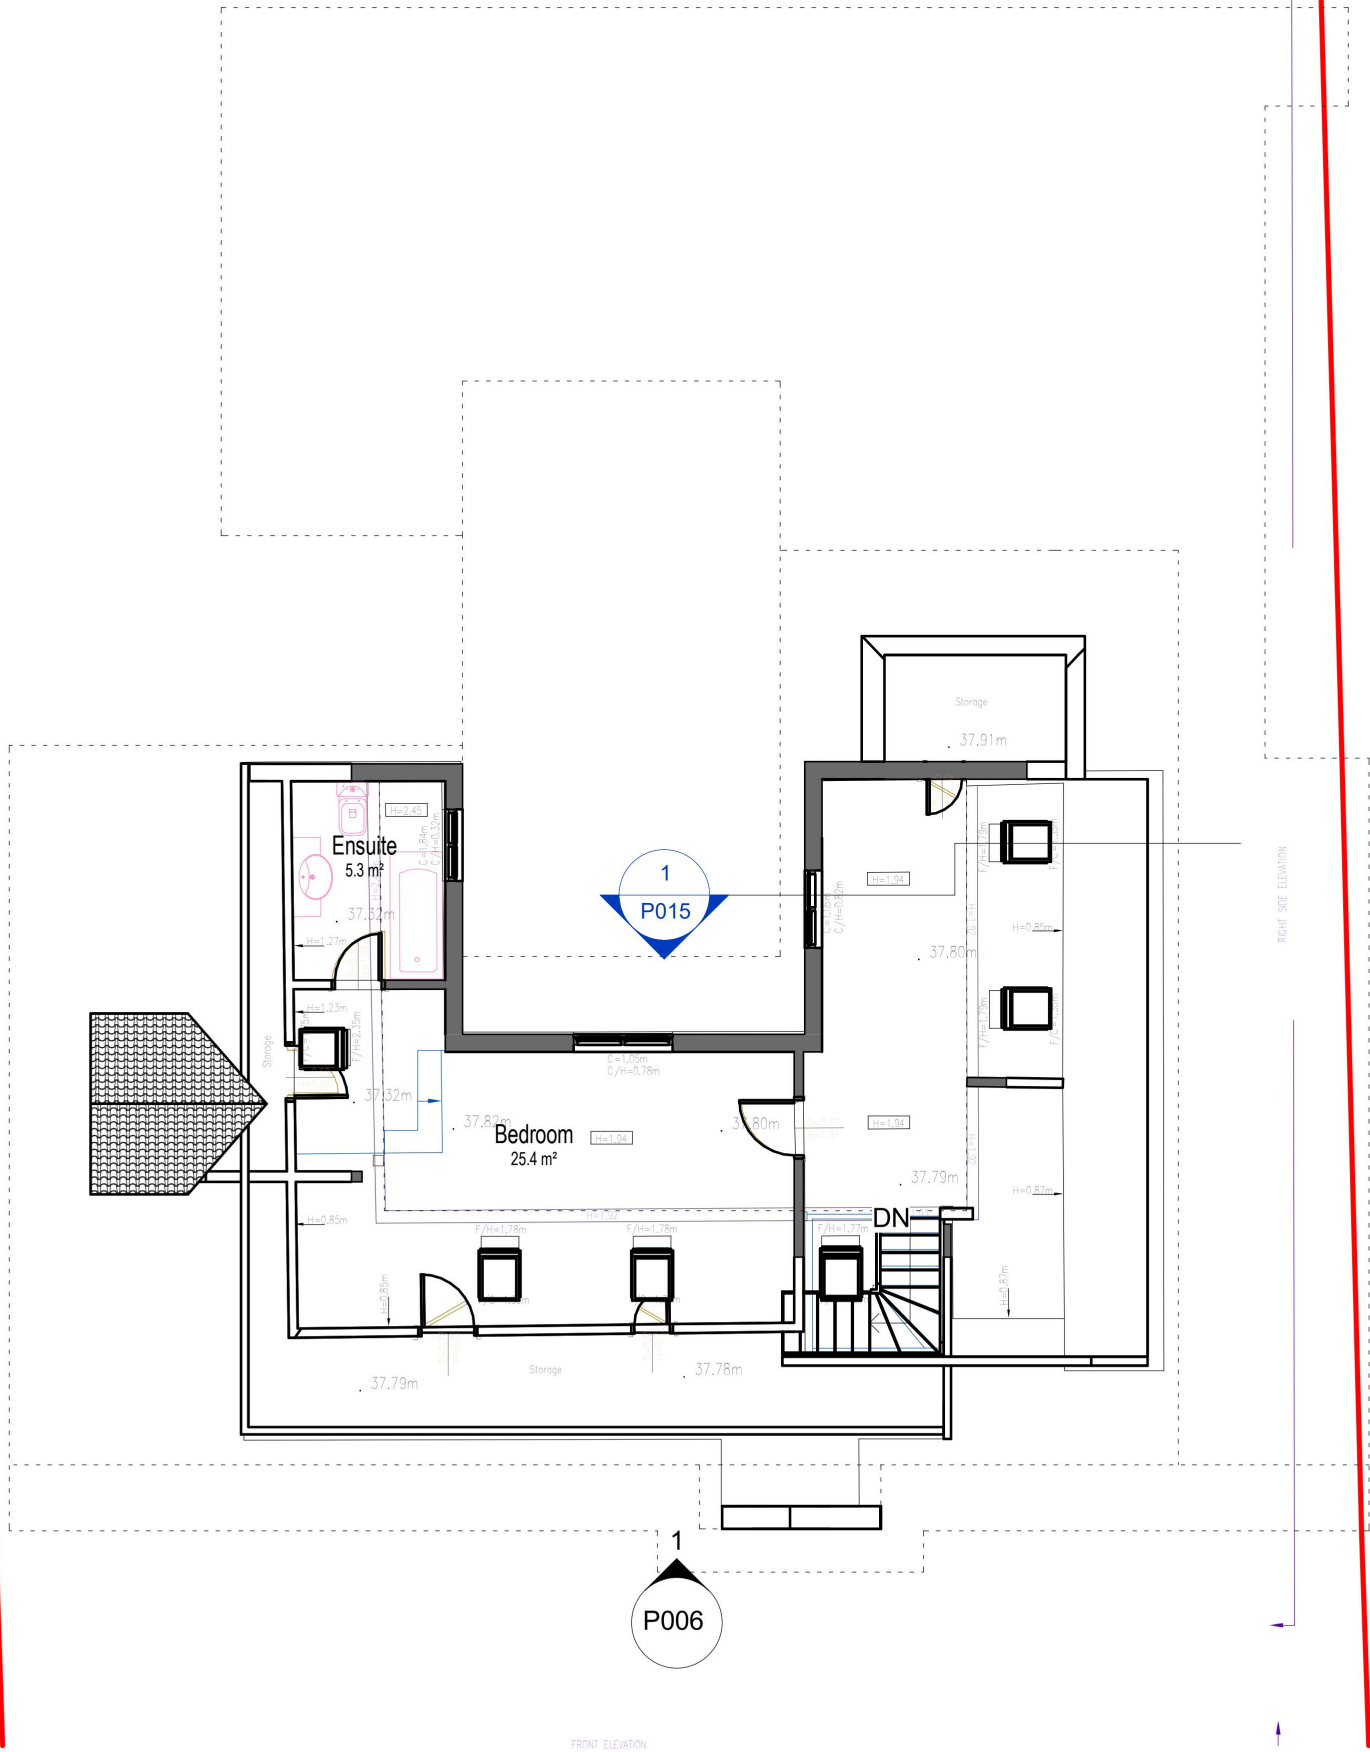

RIBA  
Chartered Architect Architects Registration Board

P02	Client Internal Layout Changes include new windows, rearranged toilet on L0, Office to Bedroom, rotated roof lights on L1, new wall & door for an additional bedroom on L2.	15/11/24
P01	Planning Issue	06/09/24
No.	Description	Date


RIBA CHARTERED ARCHITECTS
0845 643 4960 info@ergotechnics.com | www.ergotechnics.com
1775 London Rd | Leigh-on-Sea | Essex | SS9 2ST

Client
ES Structures

Project
1674ESH
34 Nelmes Way RM11 2QZ


Title
Existing Second Floor


Scale
1 : 100 @ A3

Date
06/09/2024

Project No 1674ESH Drawing No P004 Rev P02

1 Level 2 Existing
P004 1 : 100

 

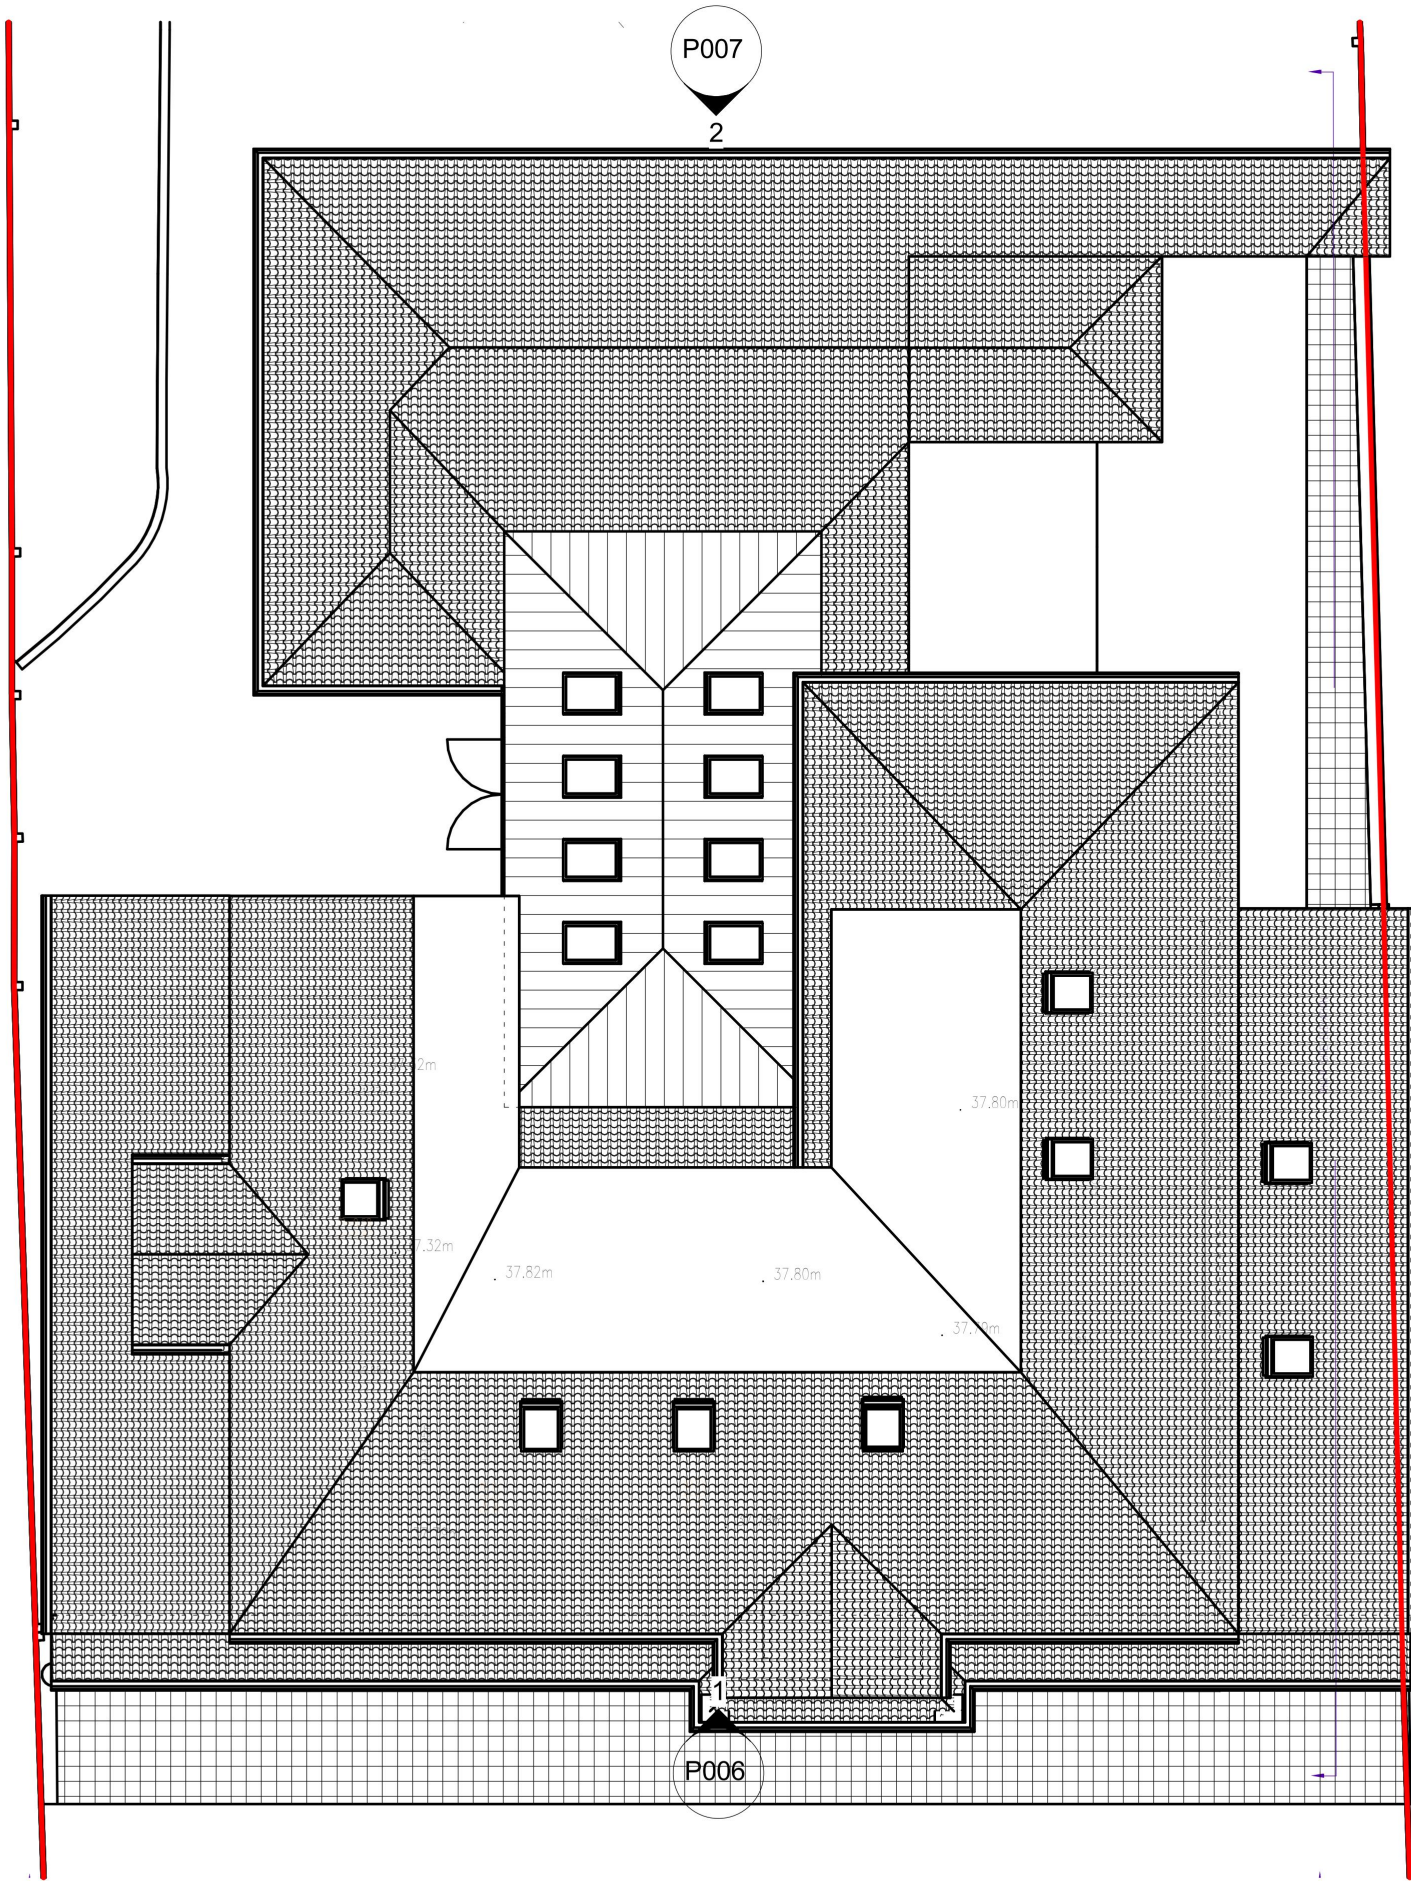

RIBA  
Chartered Architect Architects Registration Board

P02	Client Internal Layout Changes include new windows, rearranged toilet on L0, Office to Bedroom, rotated roof lights on L1, new wall & door for an additional bedroom on L2.	15/11/24
P01	Planning Issue	06/09/24
No.	Description	Date


RIBA CHARTERED ARCHITECTS
0845 643 4960 info@ergotechnics.com | www.ergotechnics.com
1775 London Rd | Leigh-on-Sea | Essex | S59 2ST

Client
ES Structures

Project
1674ESH
34 Nelmes Way RM11 2QZ

Title
Existing Roof

Scale
1 : 100 @ A3

Date
06/09/2024

Project No
1674ESH


Drawing No
P005

Rev
P02


1 Roof Existing
P005 1 : 100




1:100

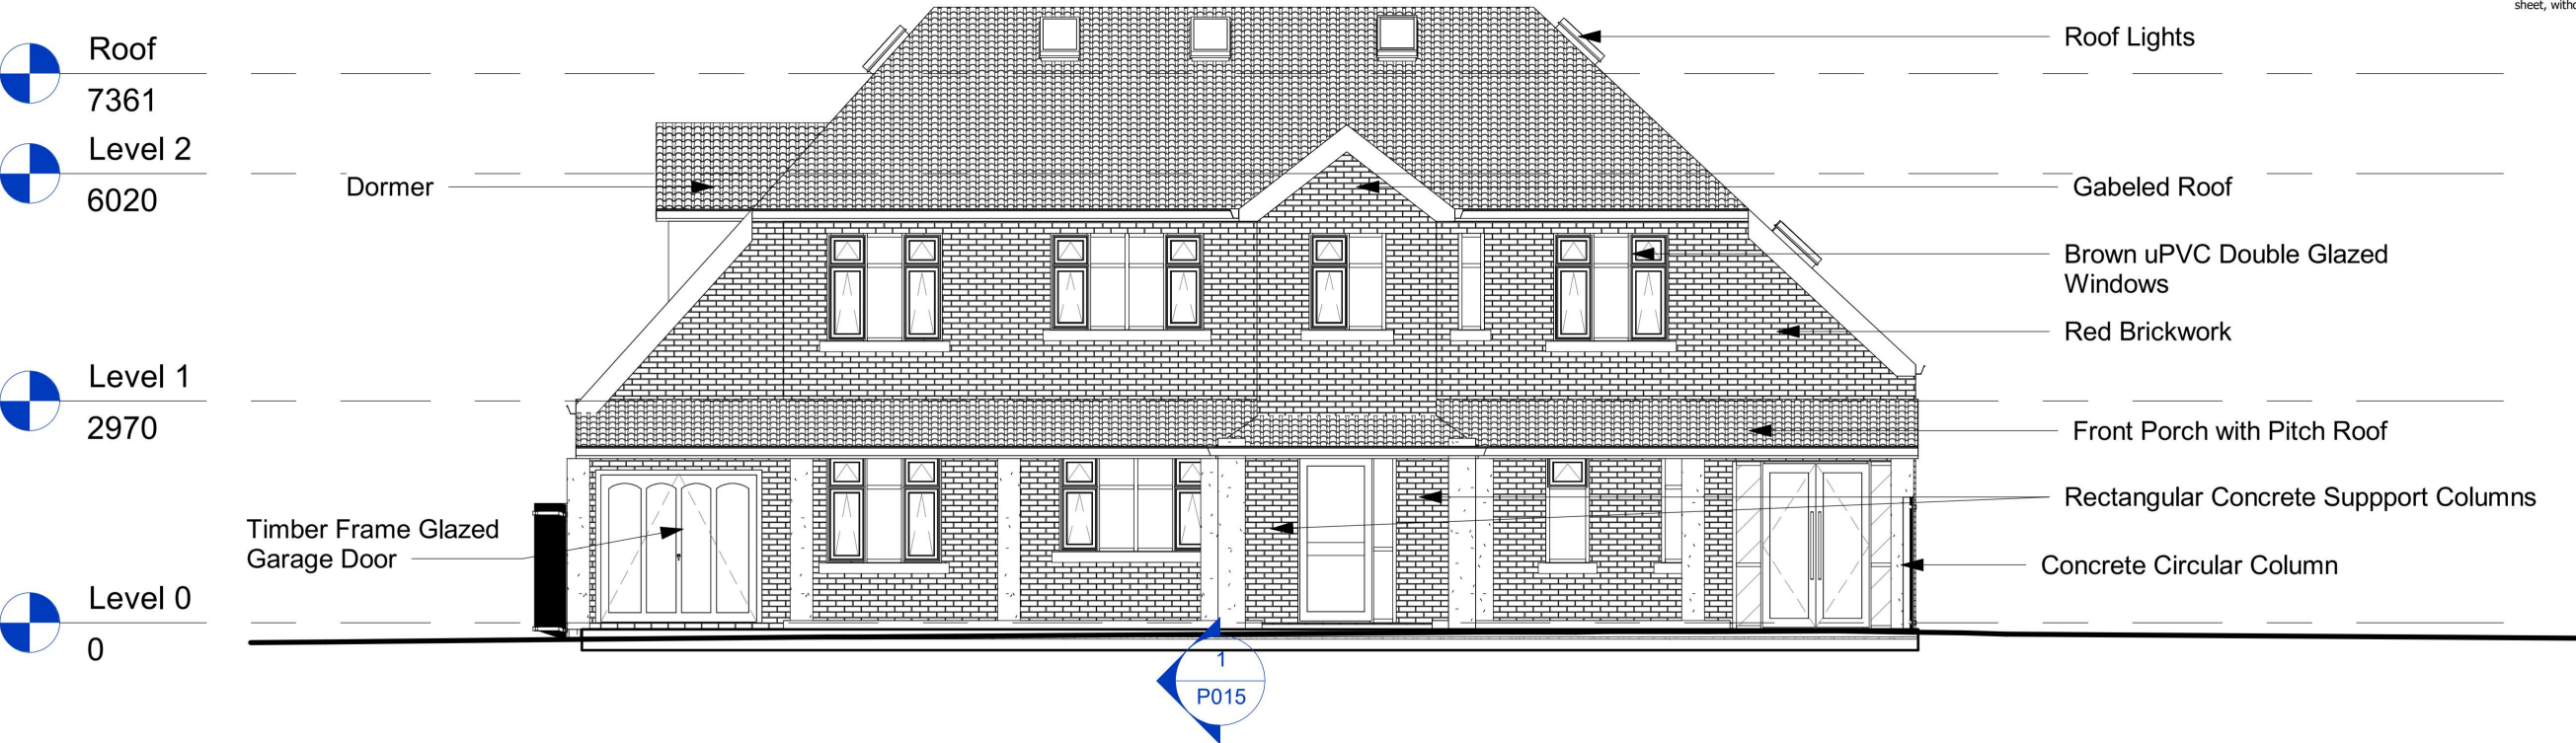

1 Existing North-East Elevation
1 : 100

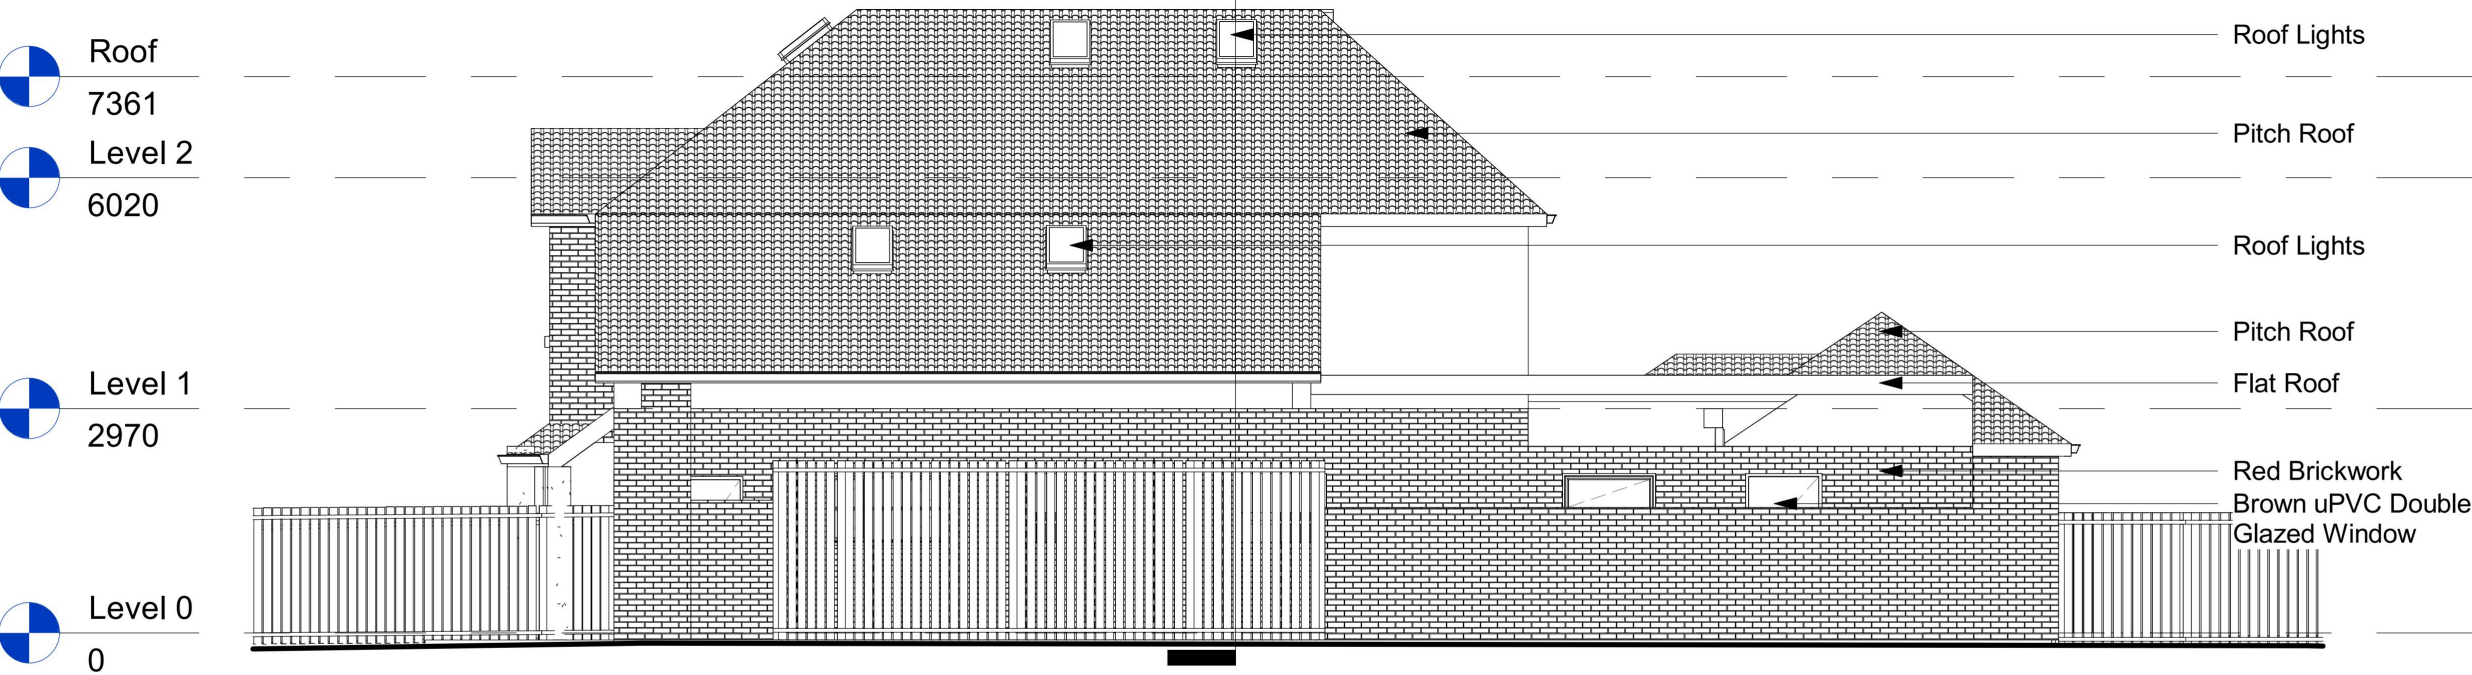

2 Existing North-West Elevation
1 : 100

 

1:100

RIBA 
Chartered Architect

arb
Architects Registration Board

P02	Client Internal Layout Changes include new windows, rearranged toilet on L0, Office to Bedroom, rotated roof lights on L1, new wall & door for an additional bedroom on L2.	15/11/24
P01	Planning Issue	06/09/24
No.	Description	Date


RIBA CHARTERED ARCHITECTS
0845 643 4960 | info@ergotechnics.com | www.ergotechnics.com
1775 London Rd | Leigh-on-Sea | Essex | SS9 2ST

Client
ES Structures

Project
1674ESH
34 Nelmes Way RM11 2QZ

Title
Existing Elevations


Scale
1 : 100 @ A3

Date
06/09/2024

Project No
1674ESH


Drawing No
P006

Rev
P02

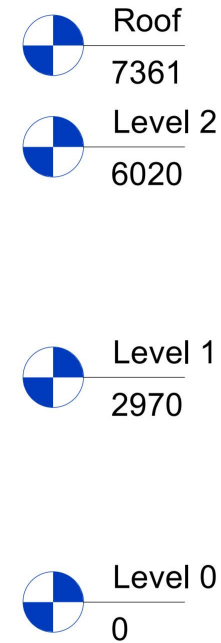

1

P007

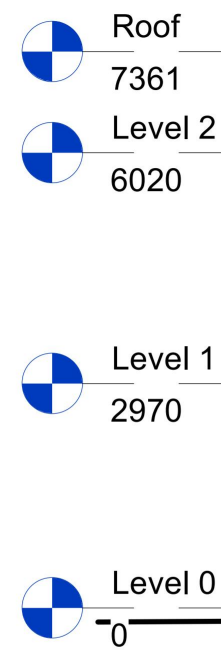

2
P007




Proposed Powdercoated Aluminium double glazed Bifolding Door

Proposed Black finished window for kitchen sink

© Ergotechnics Ltd. 28/11/2024 10:41:50

The information contained in this drawing is the copyright of Ergotechnics Ltd, and must not be used in whole or in part without the express written approval of Ergotechnics Ltd. The purpose of this drawing is limited to that stated on the signed document issue sheet, without which this drawing must not be used.

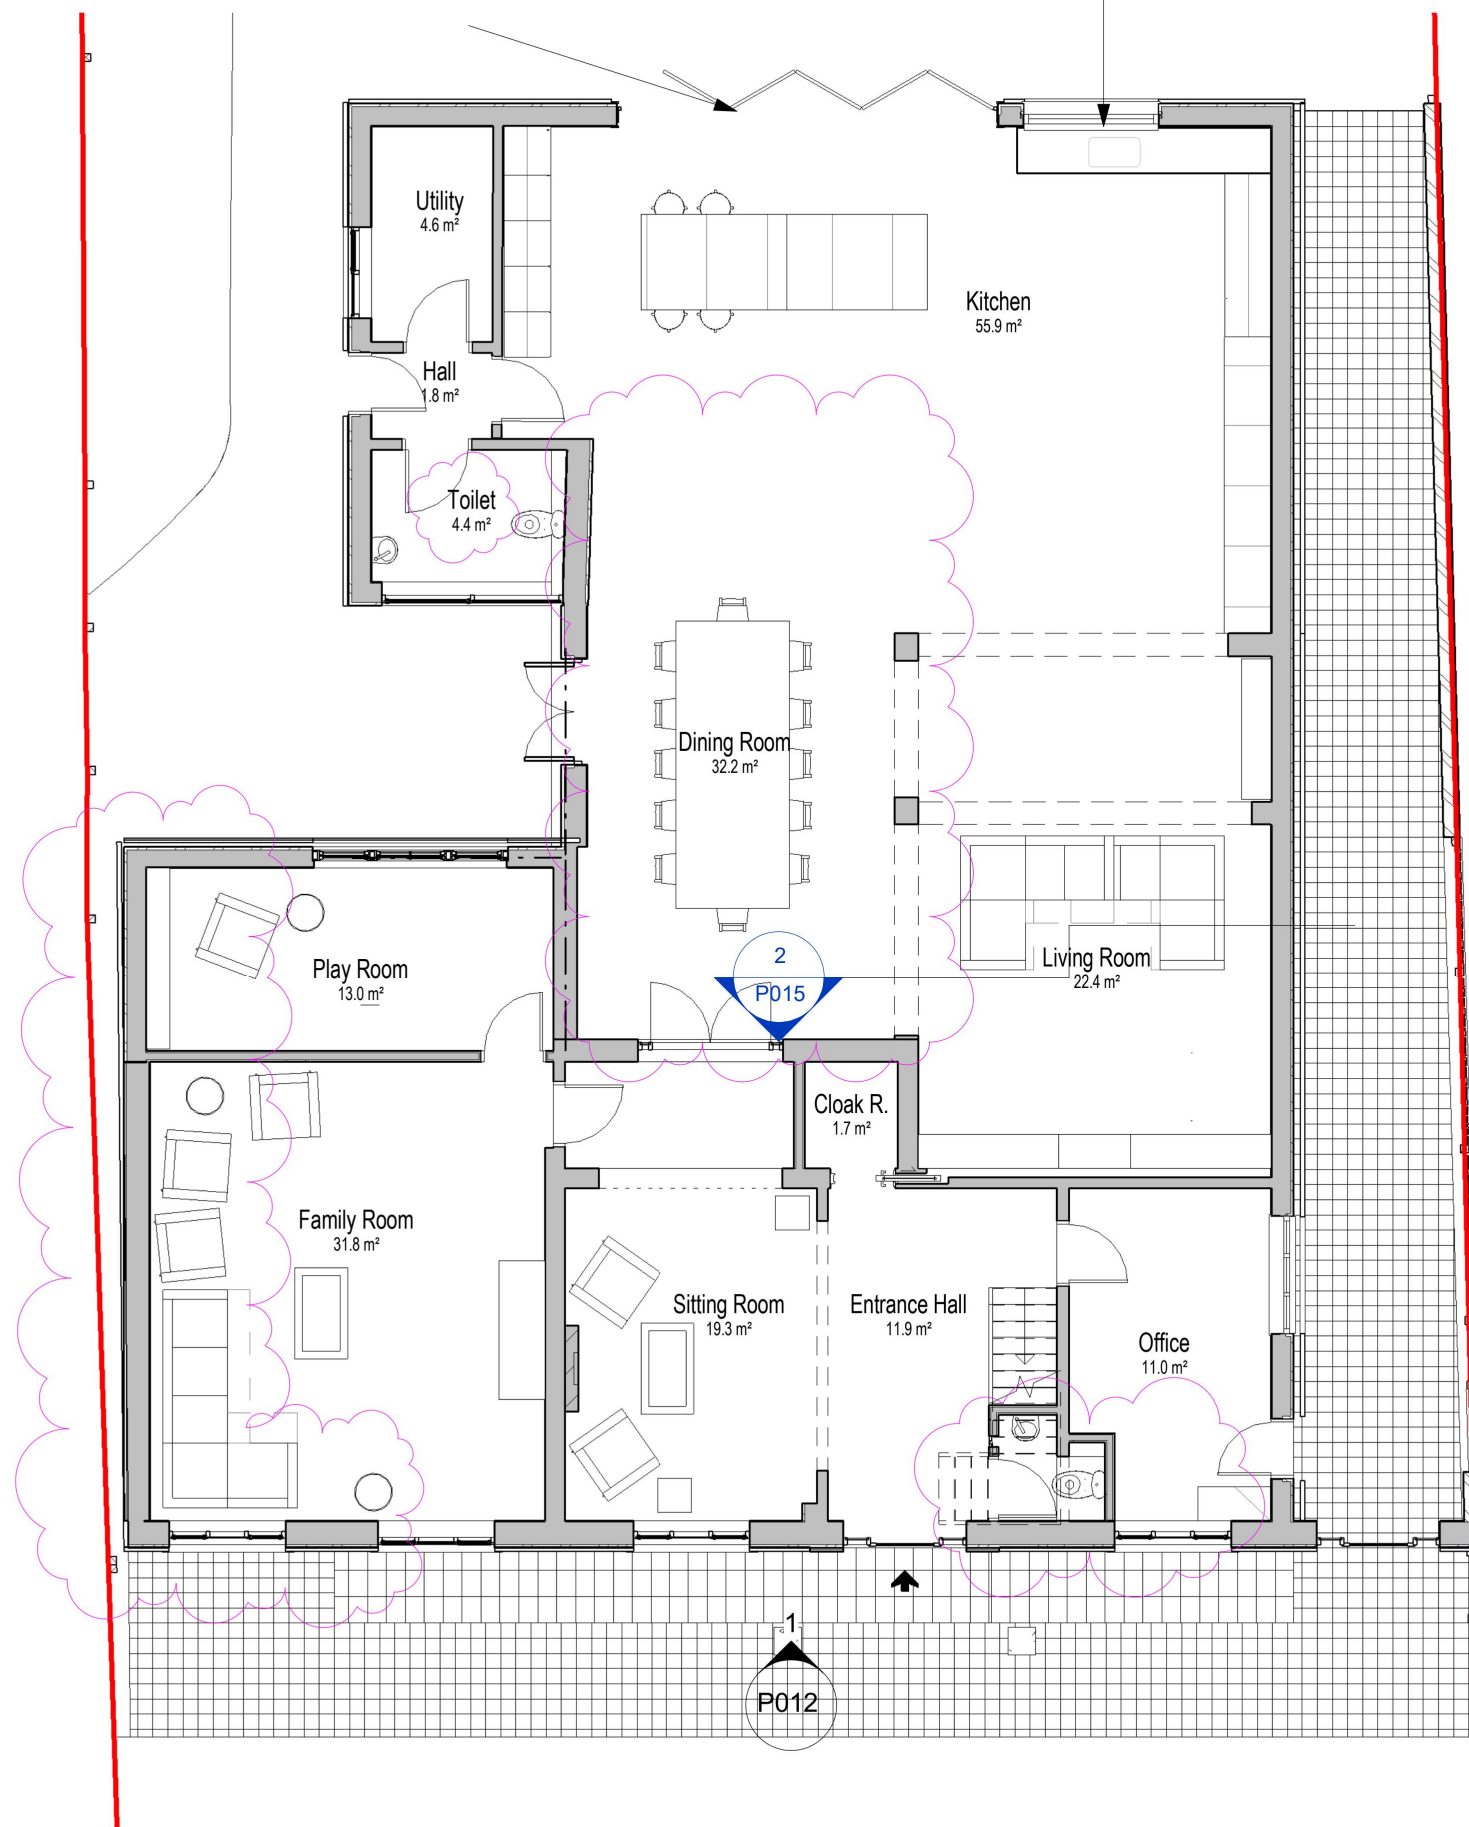

RIBA  
Chartered Architect Architects Registration Board

P02	Client Internal Layout Changes include new windows, rearranged toilet on L0, Office to Bedroom, rotated roof lights on L1, new wall & door for an additional bedroom on L2.	15/11/24
P01	Planning Issue	06/09/24
No.	Description	Date


RIBA CHARTERED ARCHITECTS
0845 643 4960 info@ergotechnics.com | www.ergotechnics.com
1775 London Rd | Leigh-on-Sea | Essex | S59 2ST

Client
ES Structures

Project
1674ESH
34 Nelmes Way RM11 2QZ


Title
Proposed Ground Floor Plan

Scale 1 : 100	@ A3
Date 06/09/2024	
Project No 1674ESH	Drawing No P008
	Rev P02

1 Level 0 Proposed
P008 1 : 100



1:100

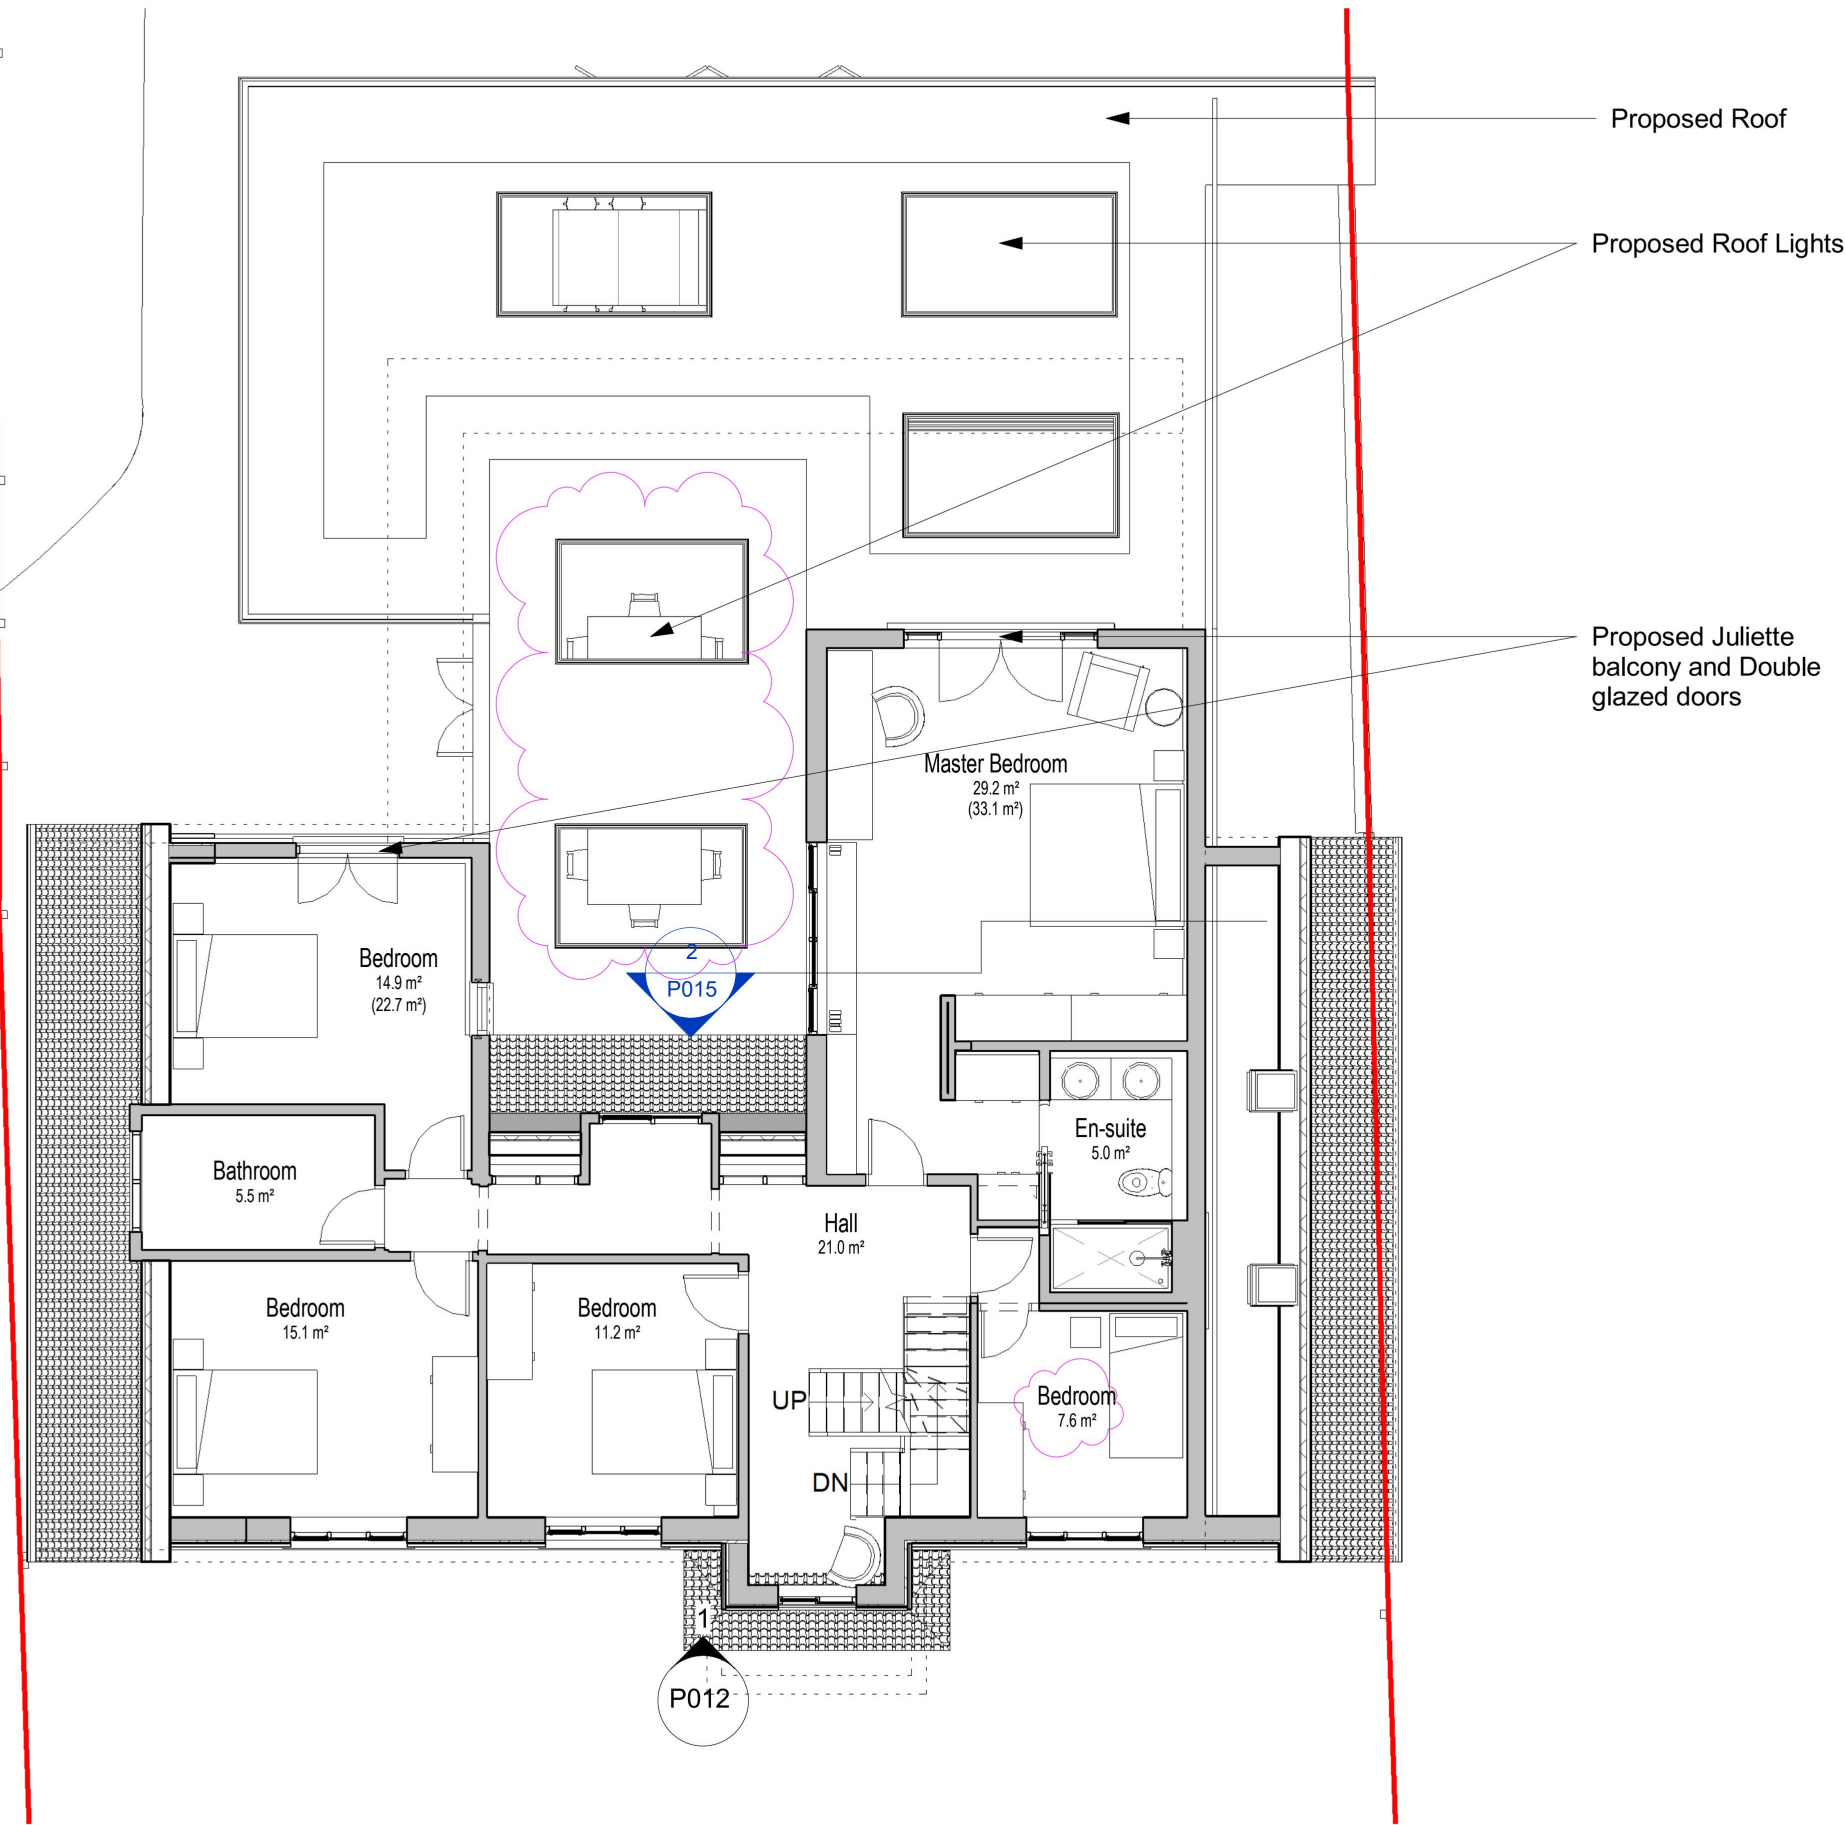

1 Level 1 Proposed
P009 1 : 100


RIBA 
Chartered Architect


Architects Registration Board

P02	Client Internal Layout Changes include new windows, rearranged toilet on L0, Office to Bedroom, rotated roof lights on L1, new wall & door for an additional bedroom on L2.	15/11/24
P01	Planning Issue	06/09/24
No.	Description	Date


RIBA CHARTERED ARCHITECTS
0845 643 4960 info@ergotechnics.com | www.ergotechnics.com
1775 London Rd | Leigh-on-Sea | Essex | S59 2ST

Client	ES Structures	
Project	1674ESH 34 Nelmes Way RM11 2QZ	
Title	Proposed First Floor Plan	
Scale	1 : 100	@ A3
Date	06/09/2024	
Project No	1674ESH	Drawing No P009
Rev	P02	

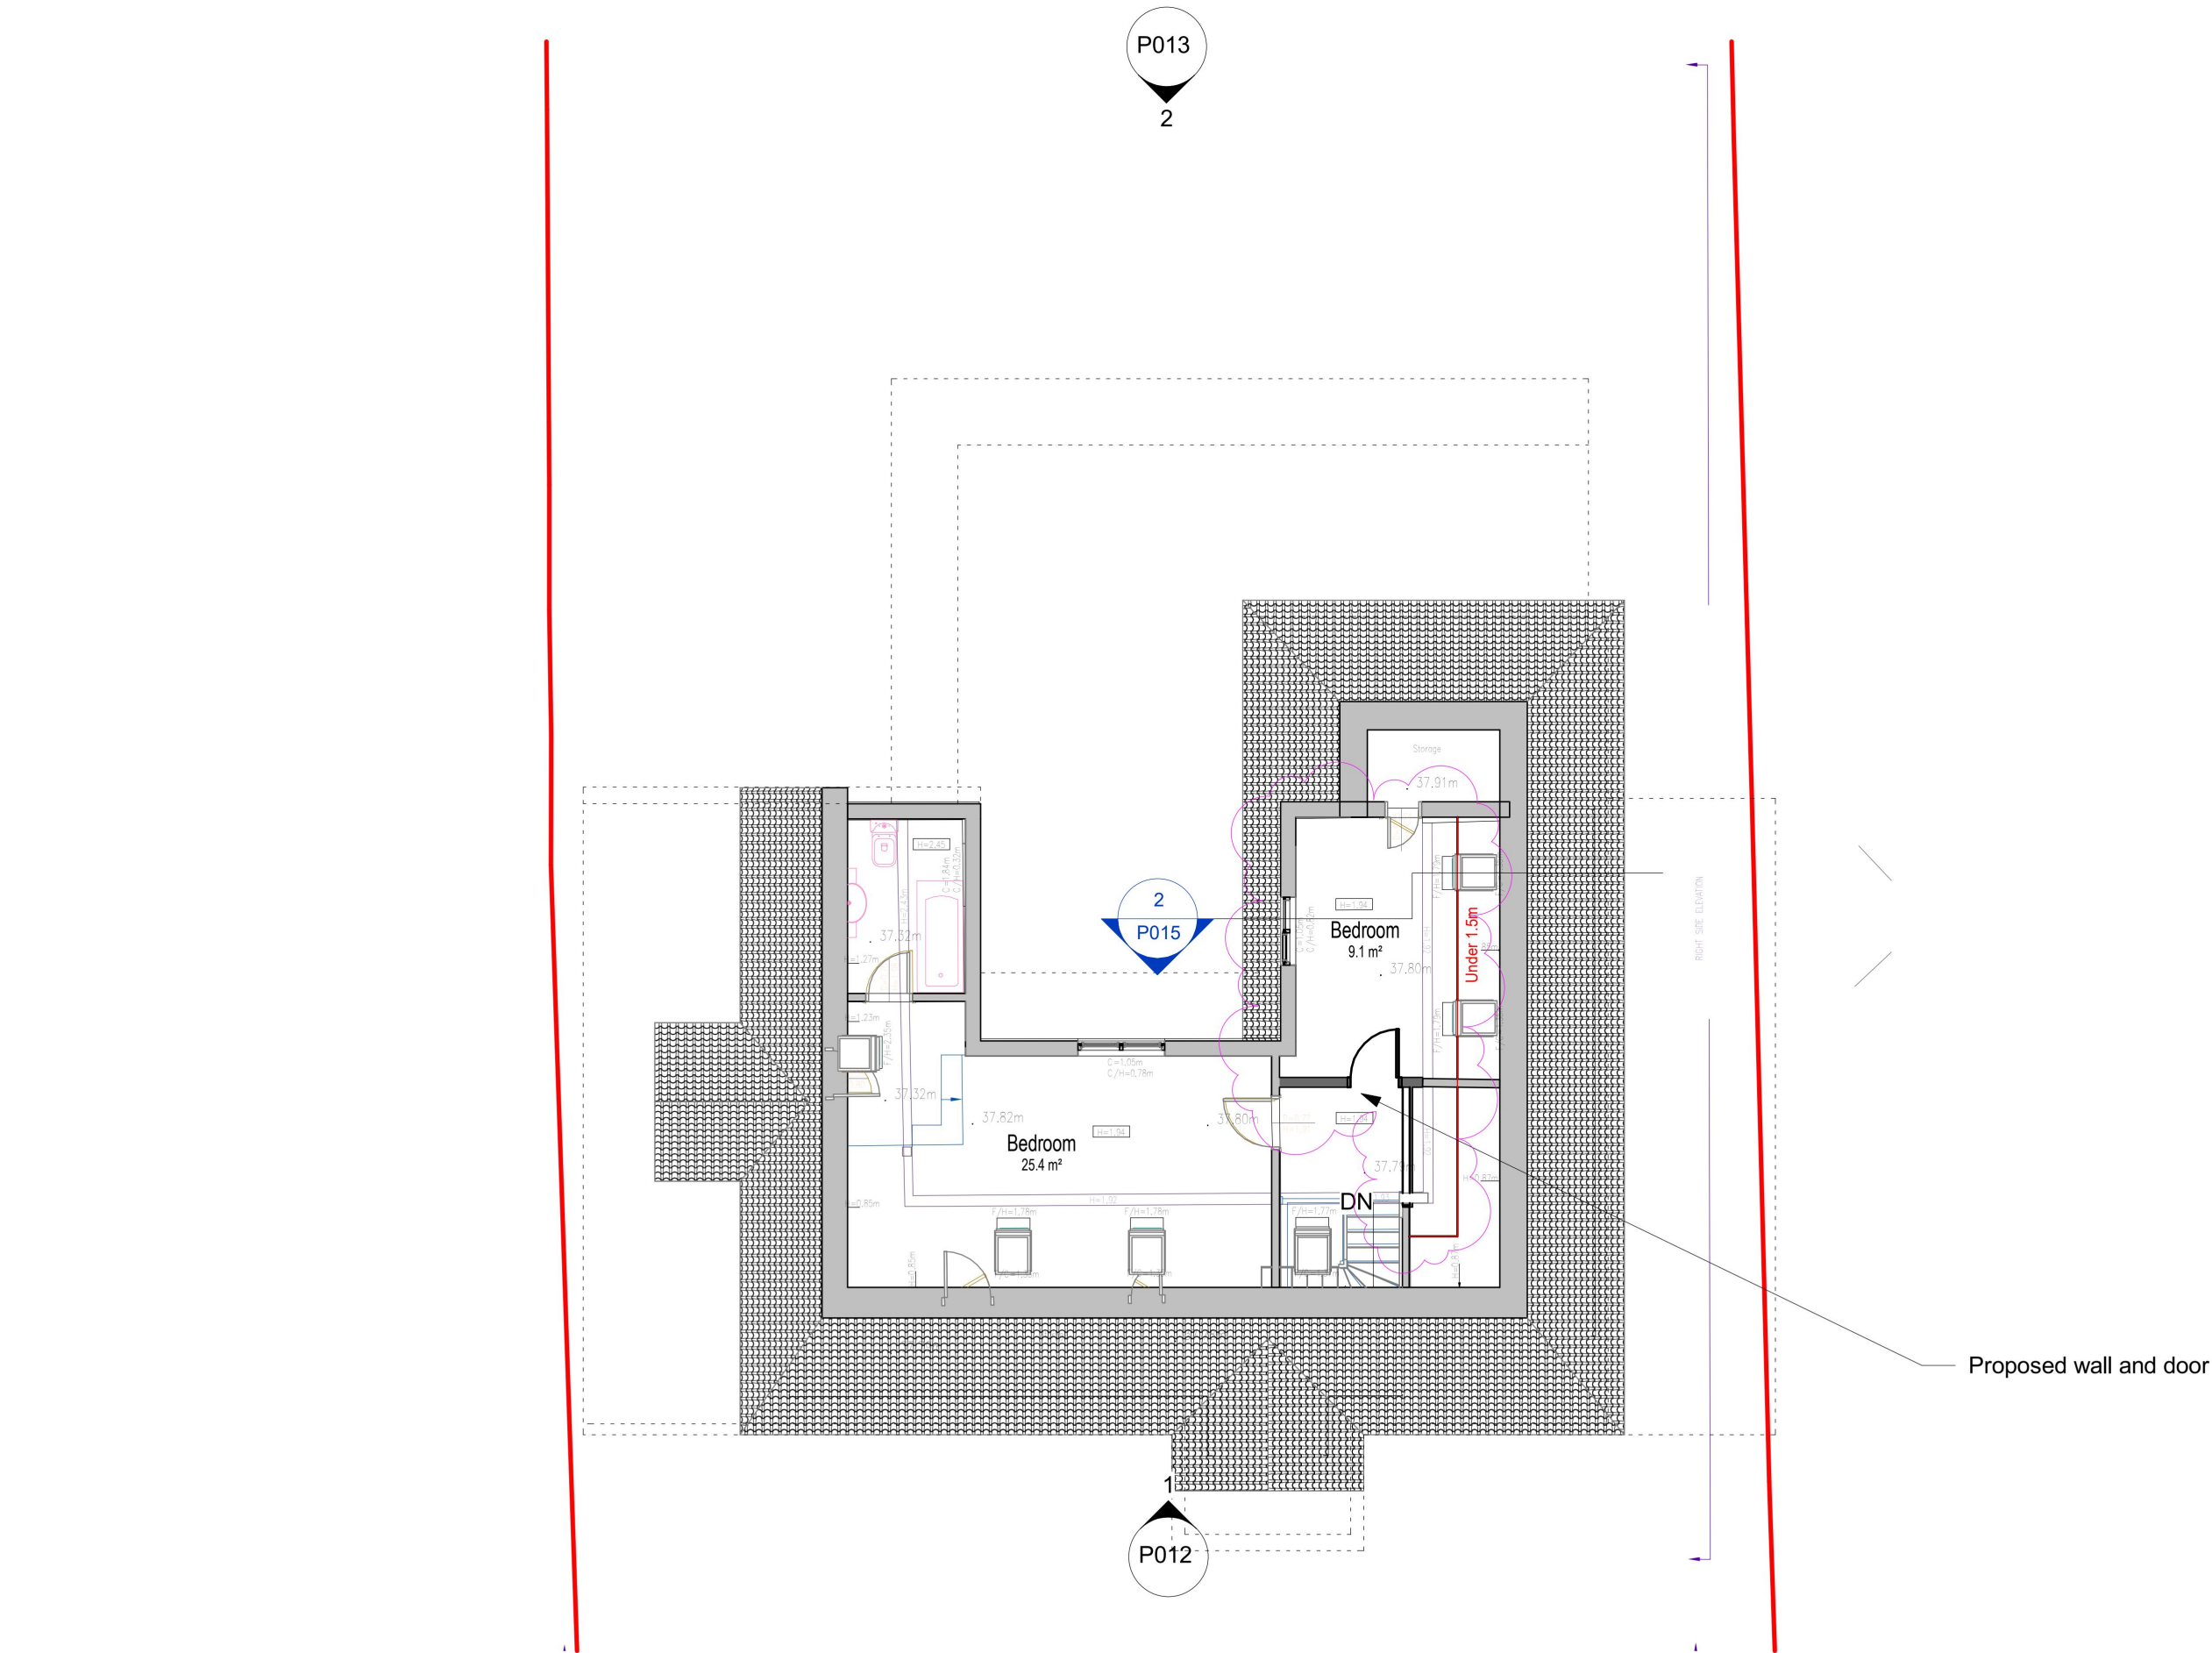

RIBA 
Chartered Architect  Architects Registration Board

P02	Client Internal Layout Changes include new windows, rearranged toilet on L0, Office to Bedroom, rotated roof lights on L1, new wall & door for an additional bedroom on L2.	15/11/24
P01	Planning Issue	06/09/24
No.	Description	Date


RIBA CHARTERED ARCHITECTS
0845 643 4960 info@ergotechnics.com | www.ergotechnics.com
1775 London Rd | Leigh-on-Sea | Essex | S59 2ST

Client
ES Structures

Project
1674ESH
34 Nelmes Way RM11 2QZ

Title
Proposed Second Floor Plan

Scale
1 : 100 @ A3

Date
06/09/2024


Project No
1674ESH

Drawing No
P010

Rev
P02

1
P010
Level 2 Proposed
1 : 100



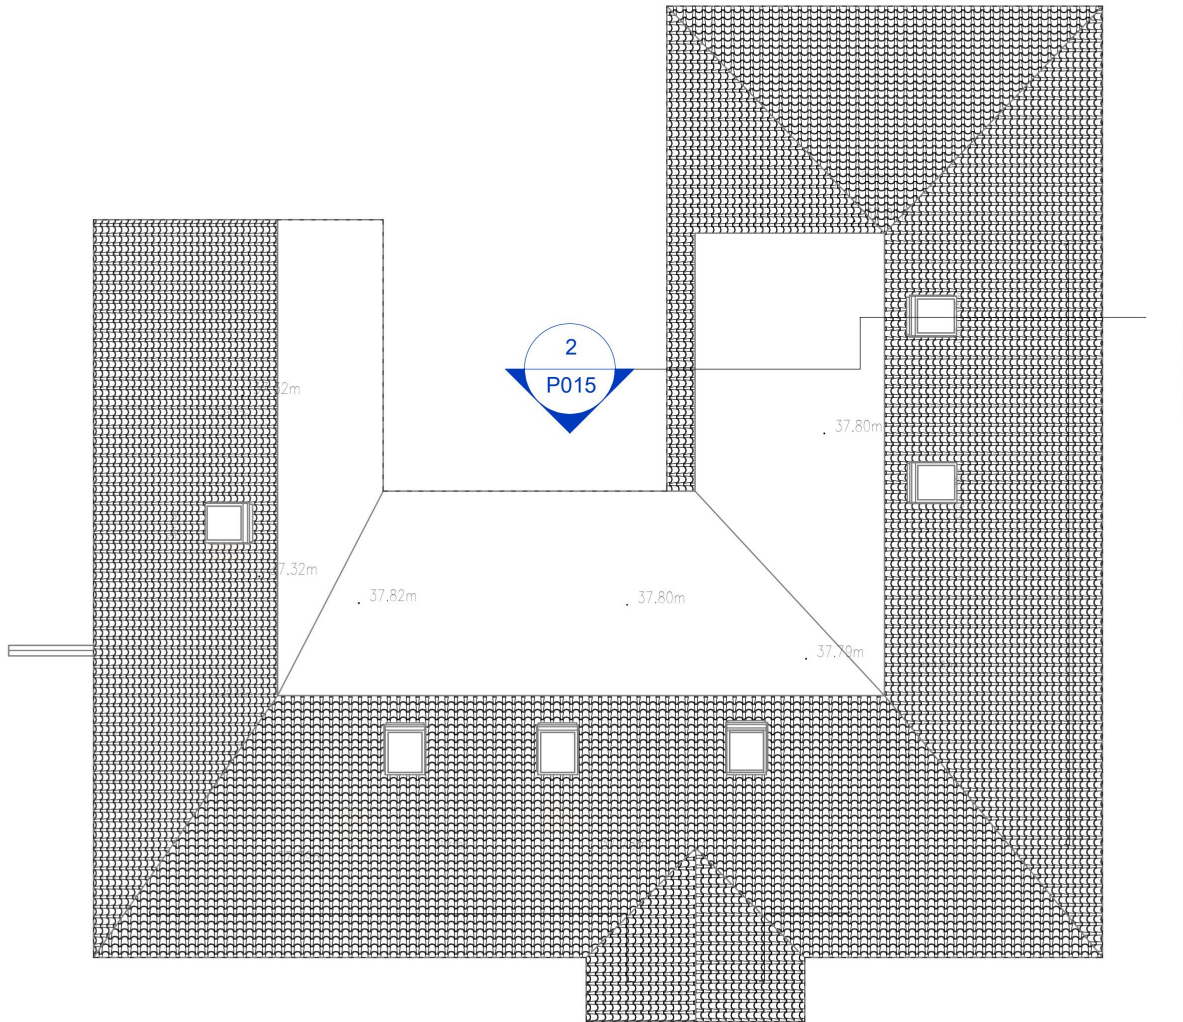

RIBA  
Chartered Architect Architects Registration Board

P02	Client Internal Layout Changes include new windows, rearranged toilet on L0, Office to Bedroom, rotated roof lights on L1, new wall & door for an additional bedroom on L2.	15/11/24
P01	Planning Issue	06/09/24
No.	Description	Date


RIBA CHARTERED ARCHITECTS
0845 643 4960 info@ergotechnics.com | www.ergotechnics.com
1775 London Rd | Leigh-on-Sea | Essex | S59 2ST

Client	ES Structures
Project	1674ESH 34 Nelves Way RM11 2QZ
Title	Proposed Roof
Scale	1 : 100 @ A3
Date	06/09/2024
Project No	1674ESH
Drawing No	P011
Rev	P02

1
P011
Roof Proposed
1 : 100




1:100



1
P012

Proposed North-East Elevation
1 : 100

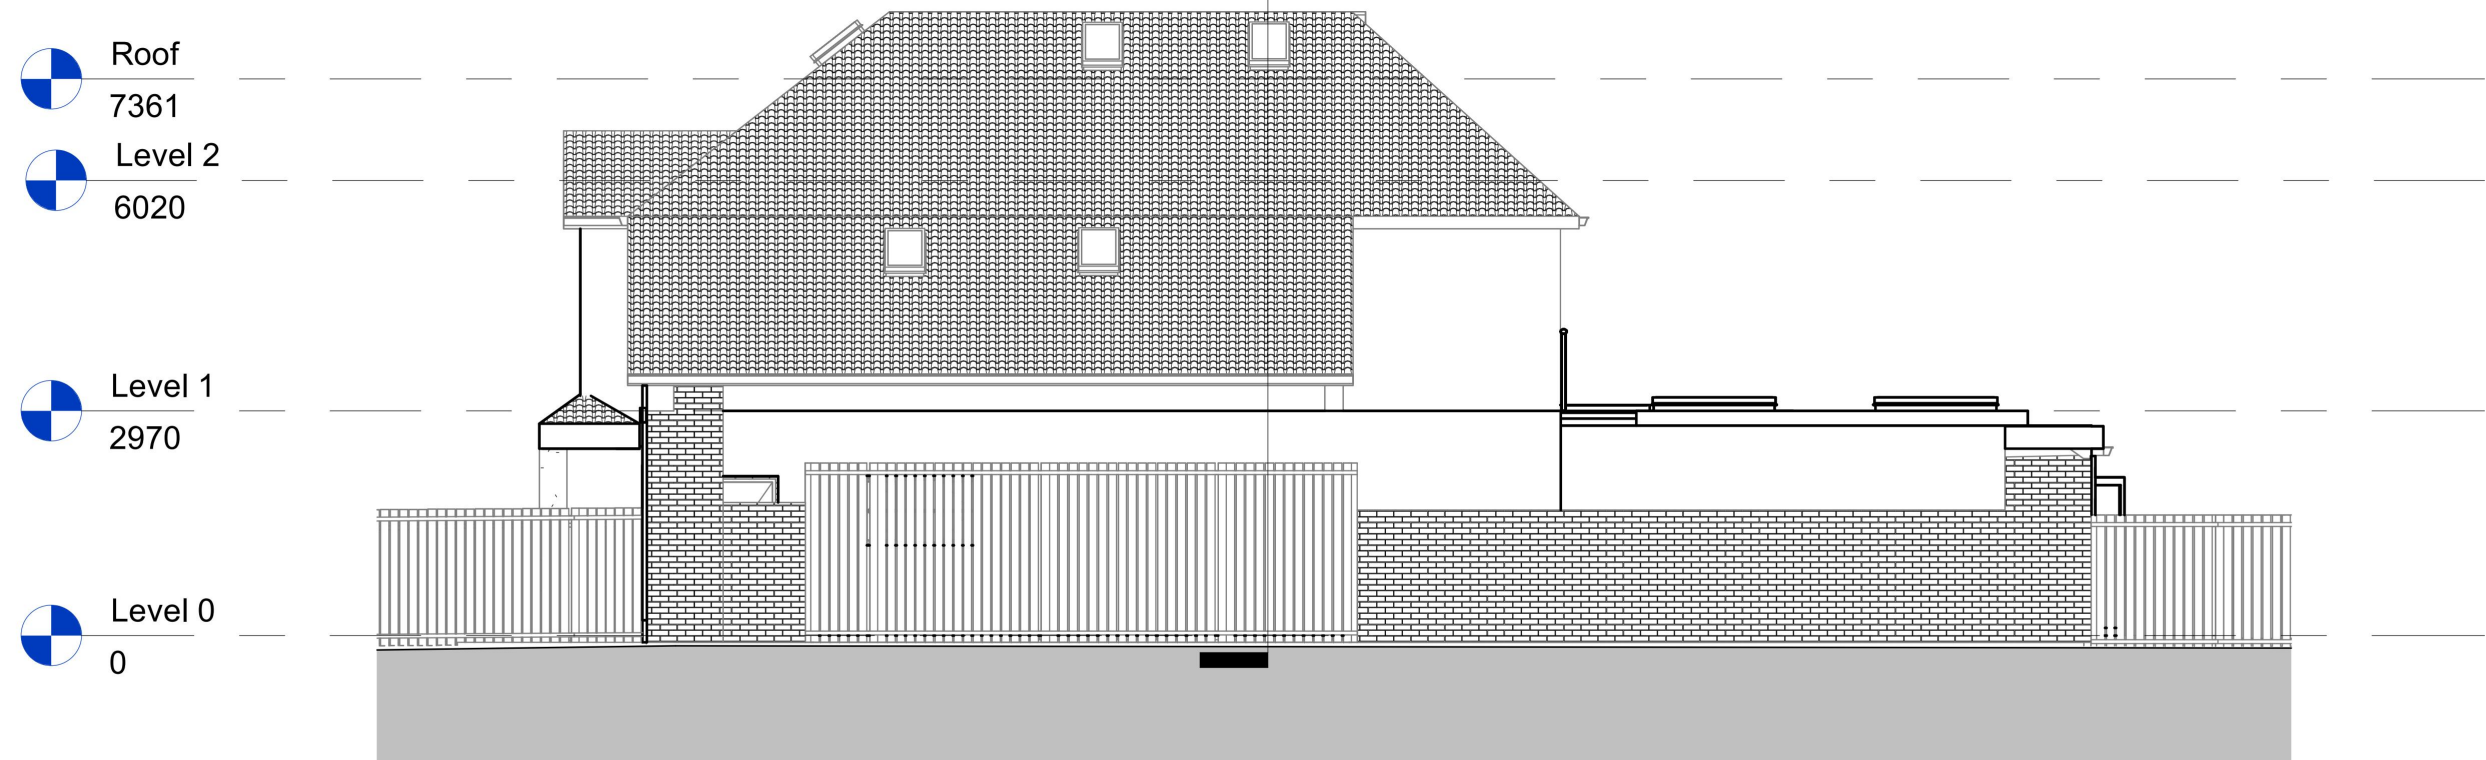

2
P012

Proposed North-West Elevation
1 : 100



RIBA 
Chartered Architect


Architects Registration Board

P02	Client Internal Layout Changes include new windows, rearranged toilet on L0, Office to Bedroom, rotated roof lights on L1, new wall & door for an additional bedroom on L2.	15/11/24
P01	Planning Issue	06/09/24
No.	Description	Date



RIBA CHARTERED ARCHITECTS
0845 643 4960 info@ergotechnics.com | www.ergotechnics.com
1775 London Rd | Leigh-on-Sea | Essex | S59 2ST

Client
ES Structures

Project
1674ESH
34 Nelmes Way RM11 2QZ

Title
Proposed Elevations

Scale 1 : 100	@ A3
Date 06/09/2024	
Project No 1674ESH	Drawing No P012
	Rev P02

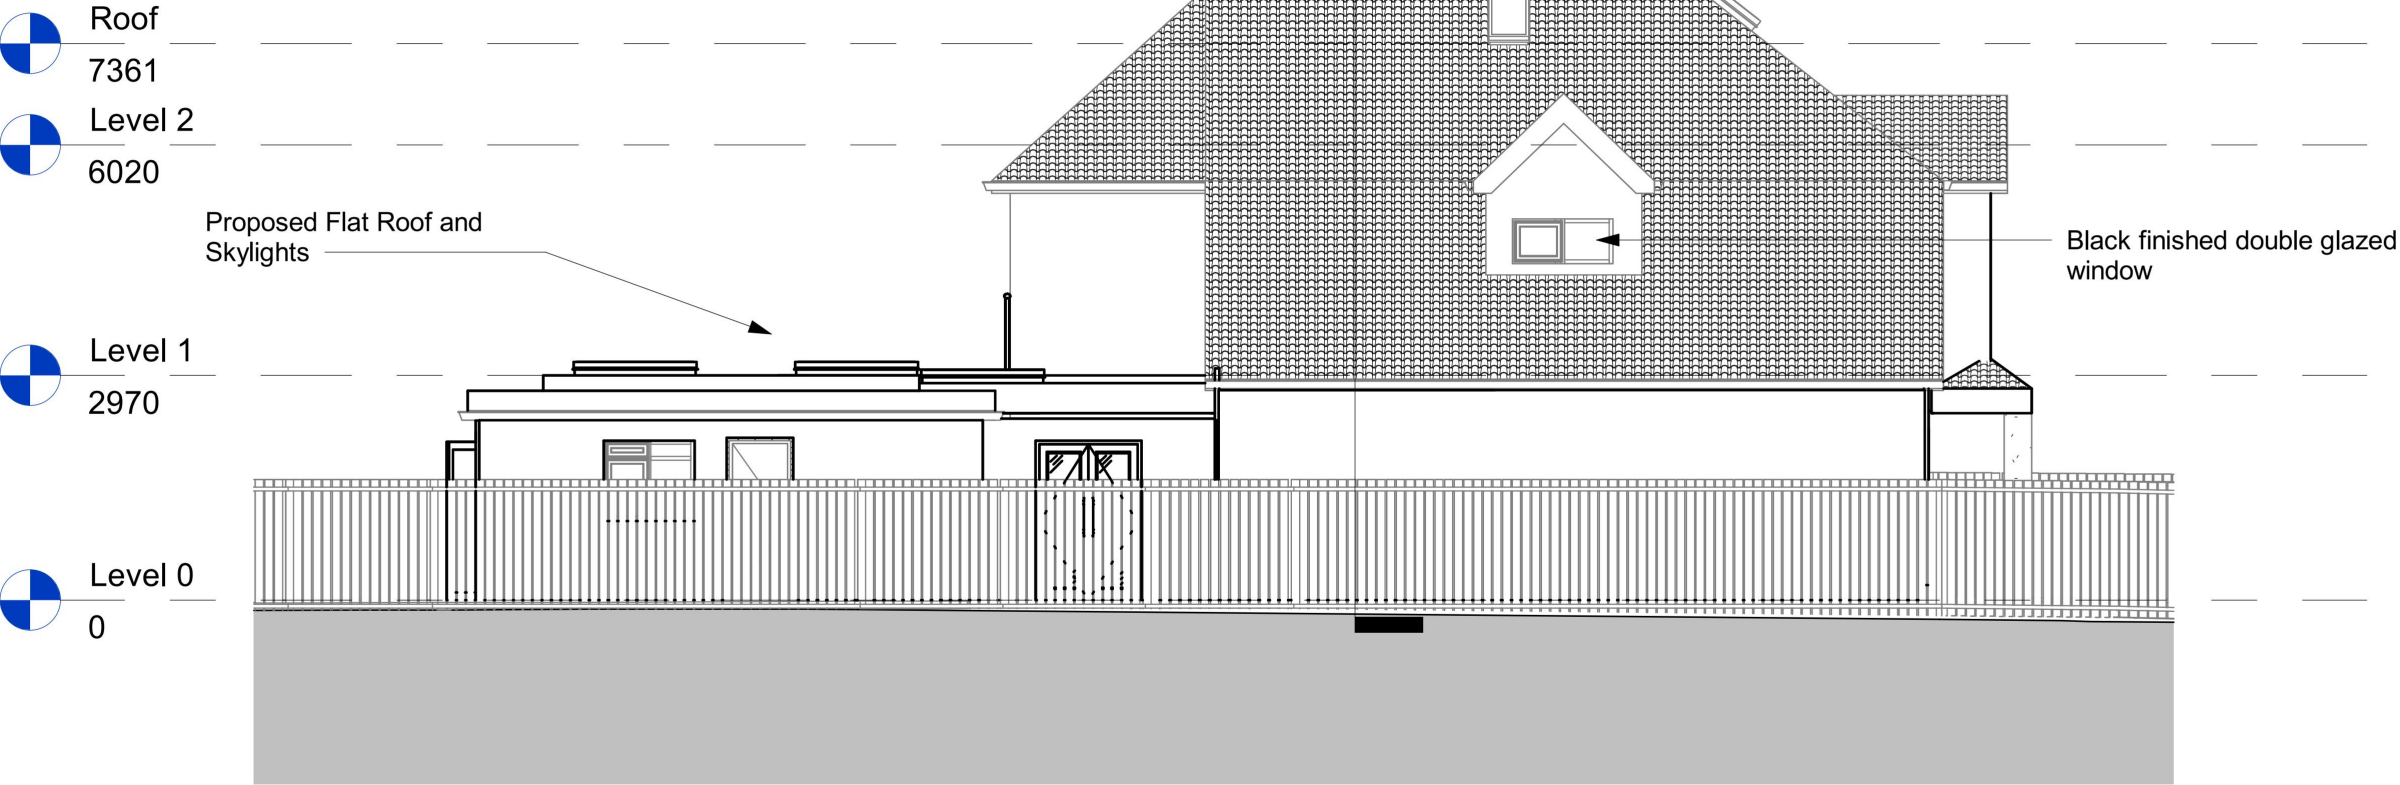

1 Proposed South-East Elevation
1 : 100



2 Proposed South-West Elevation
1 : 100



1:100

RIBA  
Chartered Architect Architects Registration Board

P02	Client Internal Layout Changes include new windows, rearranged toilet on L0, Office to Bedroom, rotated roof lights on L1, new wall & door for an additional bedroom on L2.	15/11/24
P01	Planning Issue	06/09/24
No.	Description	Date


RIBA CHARTERED ARCHITECTS
0845 643 4960 info@ergotechnics.com | www.ergotechnics.com
1775 London Rd | Leigh-on-Sea | Essex | SS9 2ST

Client
ES Structures

Project
1674ESH
34 Nelmes Way RM11 2QZ

Title
Proposed Elevations 2

Scale 1 : 100	@ A3
Date 06/09/2024	
Project No 1674ESH	Drawing No P013
	Rev P02



1 Section Box for Level 0

P014

2 Section Box for Level 1

P014

3 Section Box for Level 2

P014

RIBA 
Chartered Architect


Architects Registration Board

P02	Client Internal Layout Changes include new windows, rearranged toilet on L0, Office to Bedroom, rotated roof lights on L1, new wall & door for an additional bedroom on L2.	15/11/24
P01	Planning Issue	06/09/24
No.	Description	Date


RIBA CHARTERED ARCHITECTS
0845 643 4960 | info@ergotechnics.com | www.ergotechnics.com
1775 London Rd | Leigh-on-Sea | Essex | S59 2ST

Client
ES Structures

Project
1674ESH
34 Nelmes Way RM11 2QZ


Title
Proposed 3D Section Boxes

Scale
@ A3


Date
06/09/2024

Project No 1674ESH	Drawing No P014	Rev P02
-----------------------	--------------------	------------



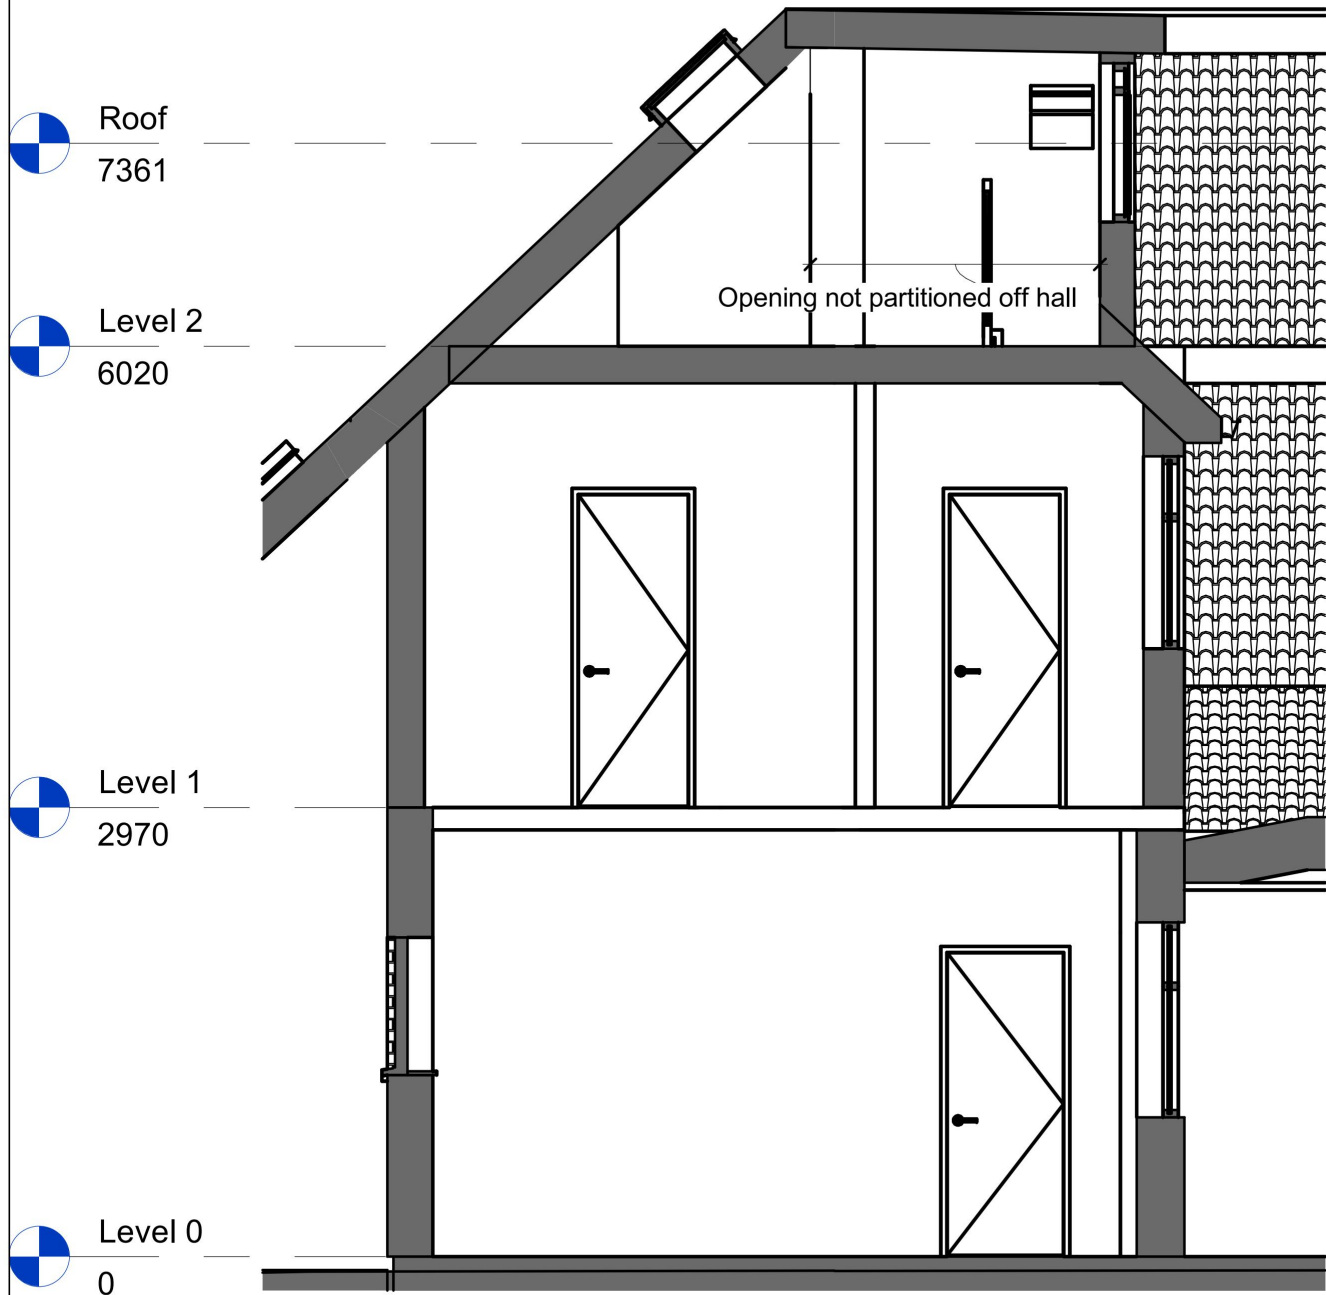

1
P015
Existing Section - New Bedroom
1 : 50

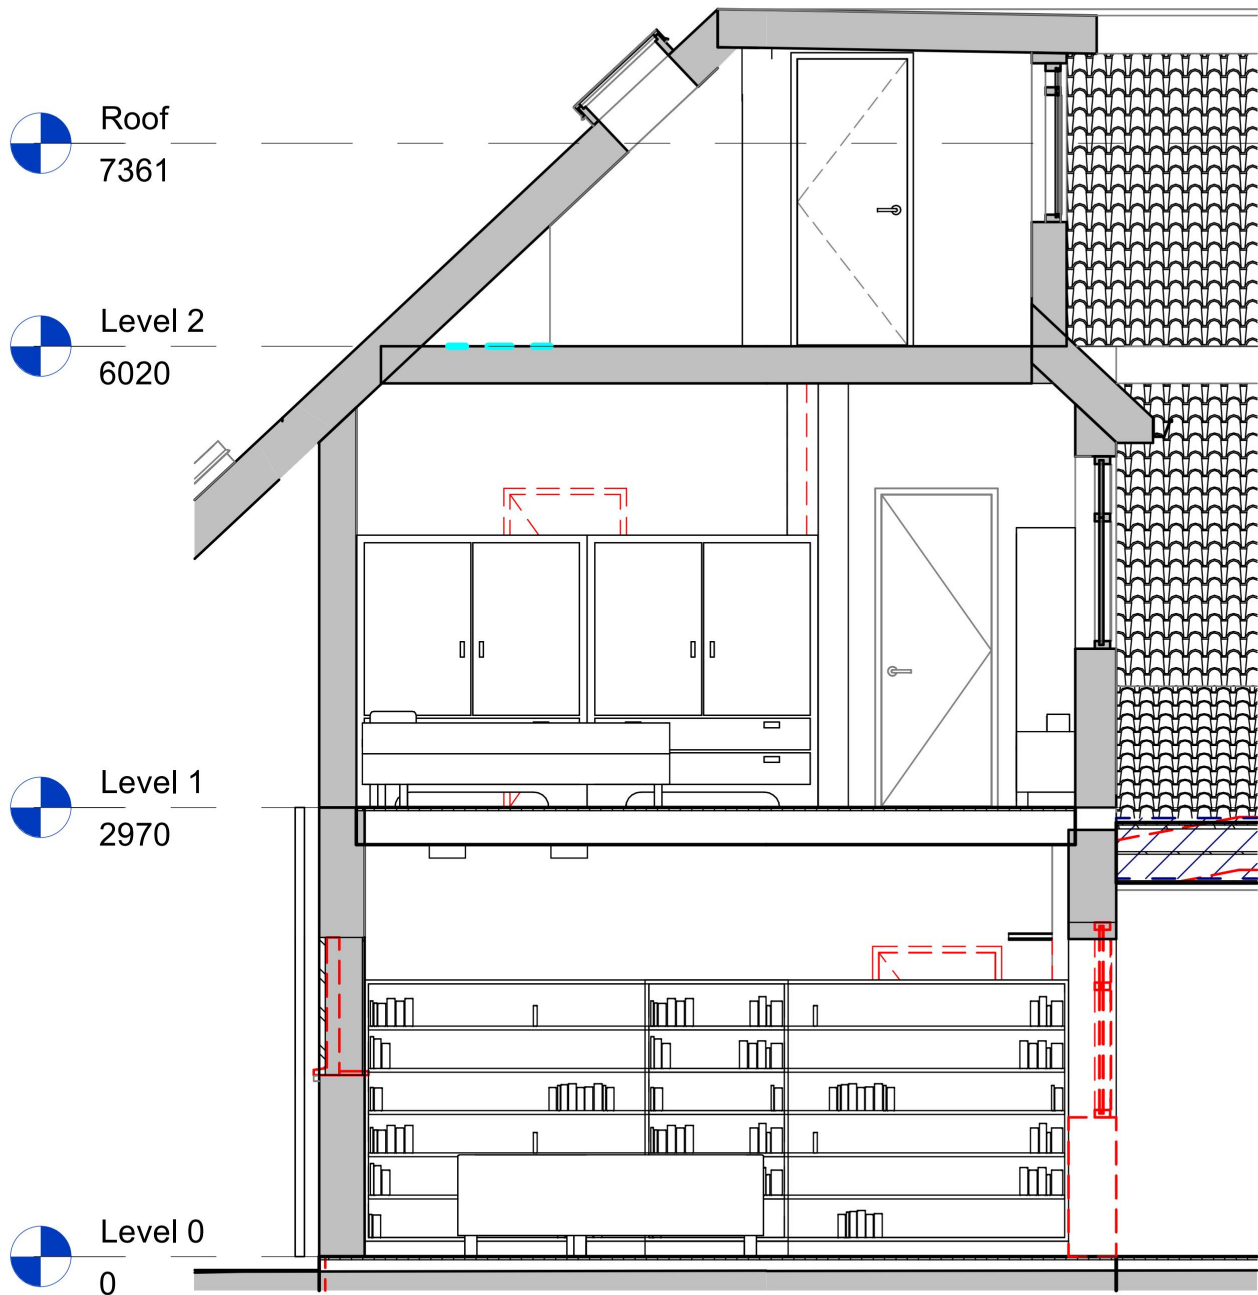

2
P015
Proposed Section - New Bedroom
1 : 50

RIBA 
Chartered Architect


Architects Registration Board

P01	First Issue	15/11/24
No.	Description	Date


RIBA CHARTERED ARCHITECTS
0845 643 4960 | info@ergotechnics.com | www.ergotechnics.com
1775 London Rd | Leigh-on-Sea | Essex | S59 2ST

Client
ES Structures

Project
1674ESH
34 Nelves Way RM11 2QZ

Title
Existing and Proposed Section

Scale
1 : 50 @ A3

Date
06/09/2024

Project No	Drawing No	Rev
1674ESH	P015	P01