



Ordnance Survey
UKmapcentre.com

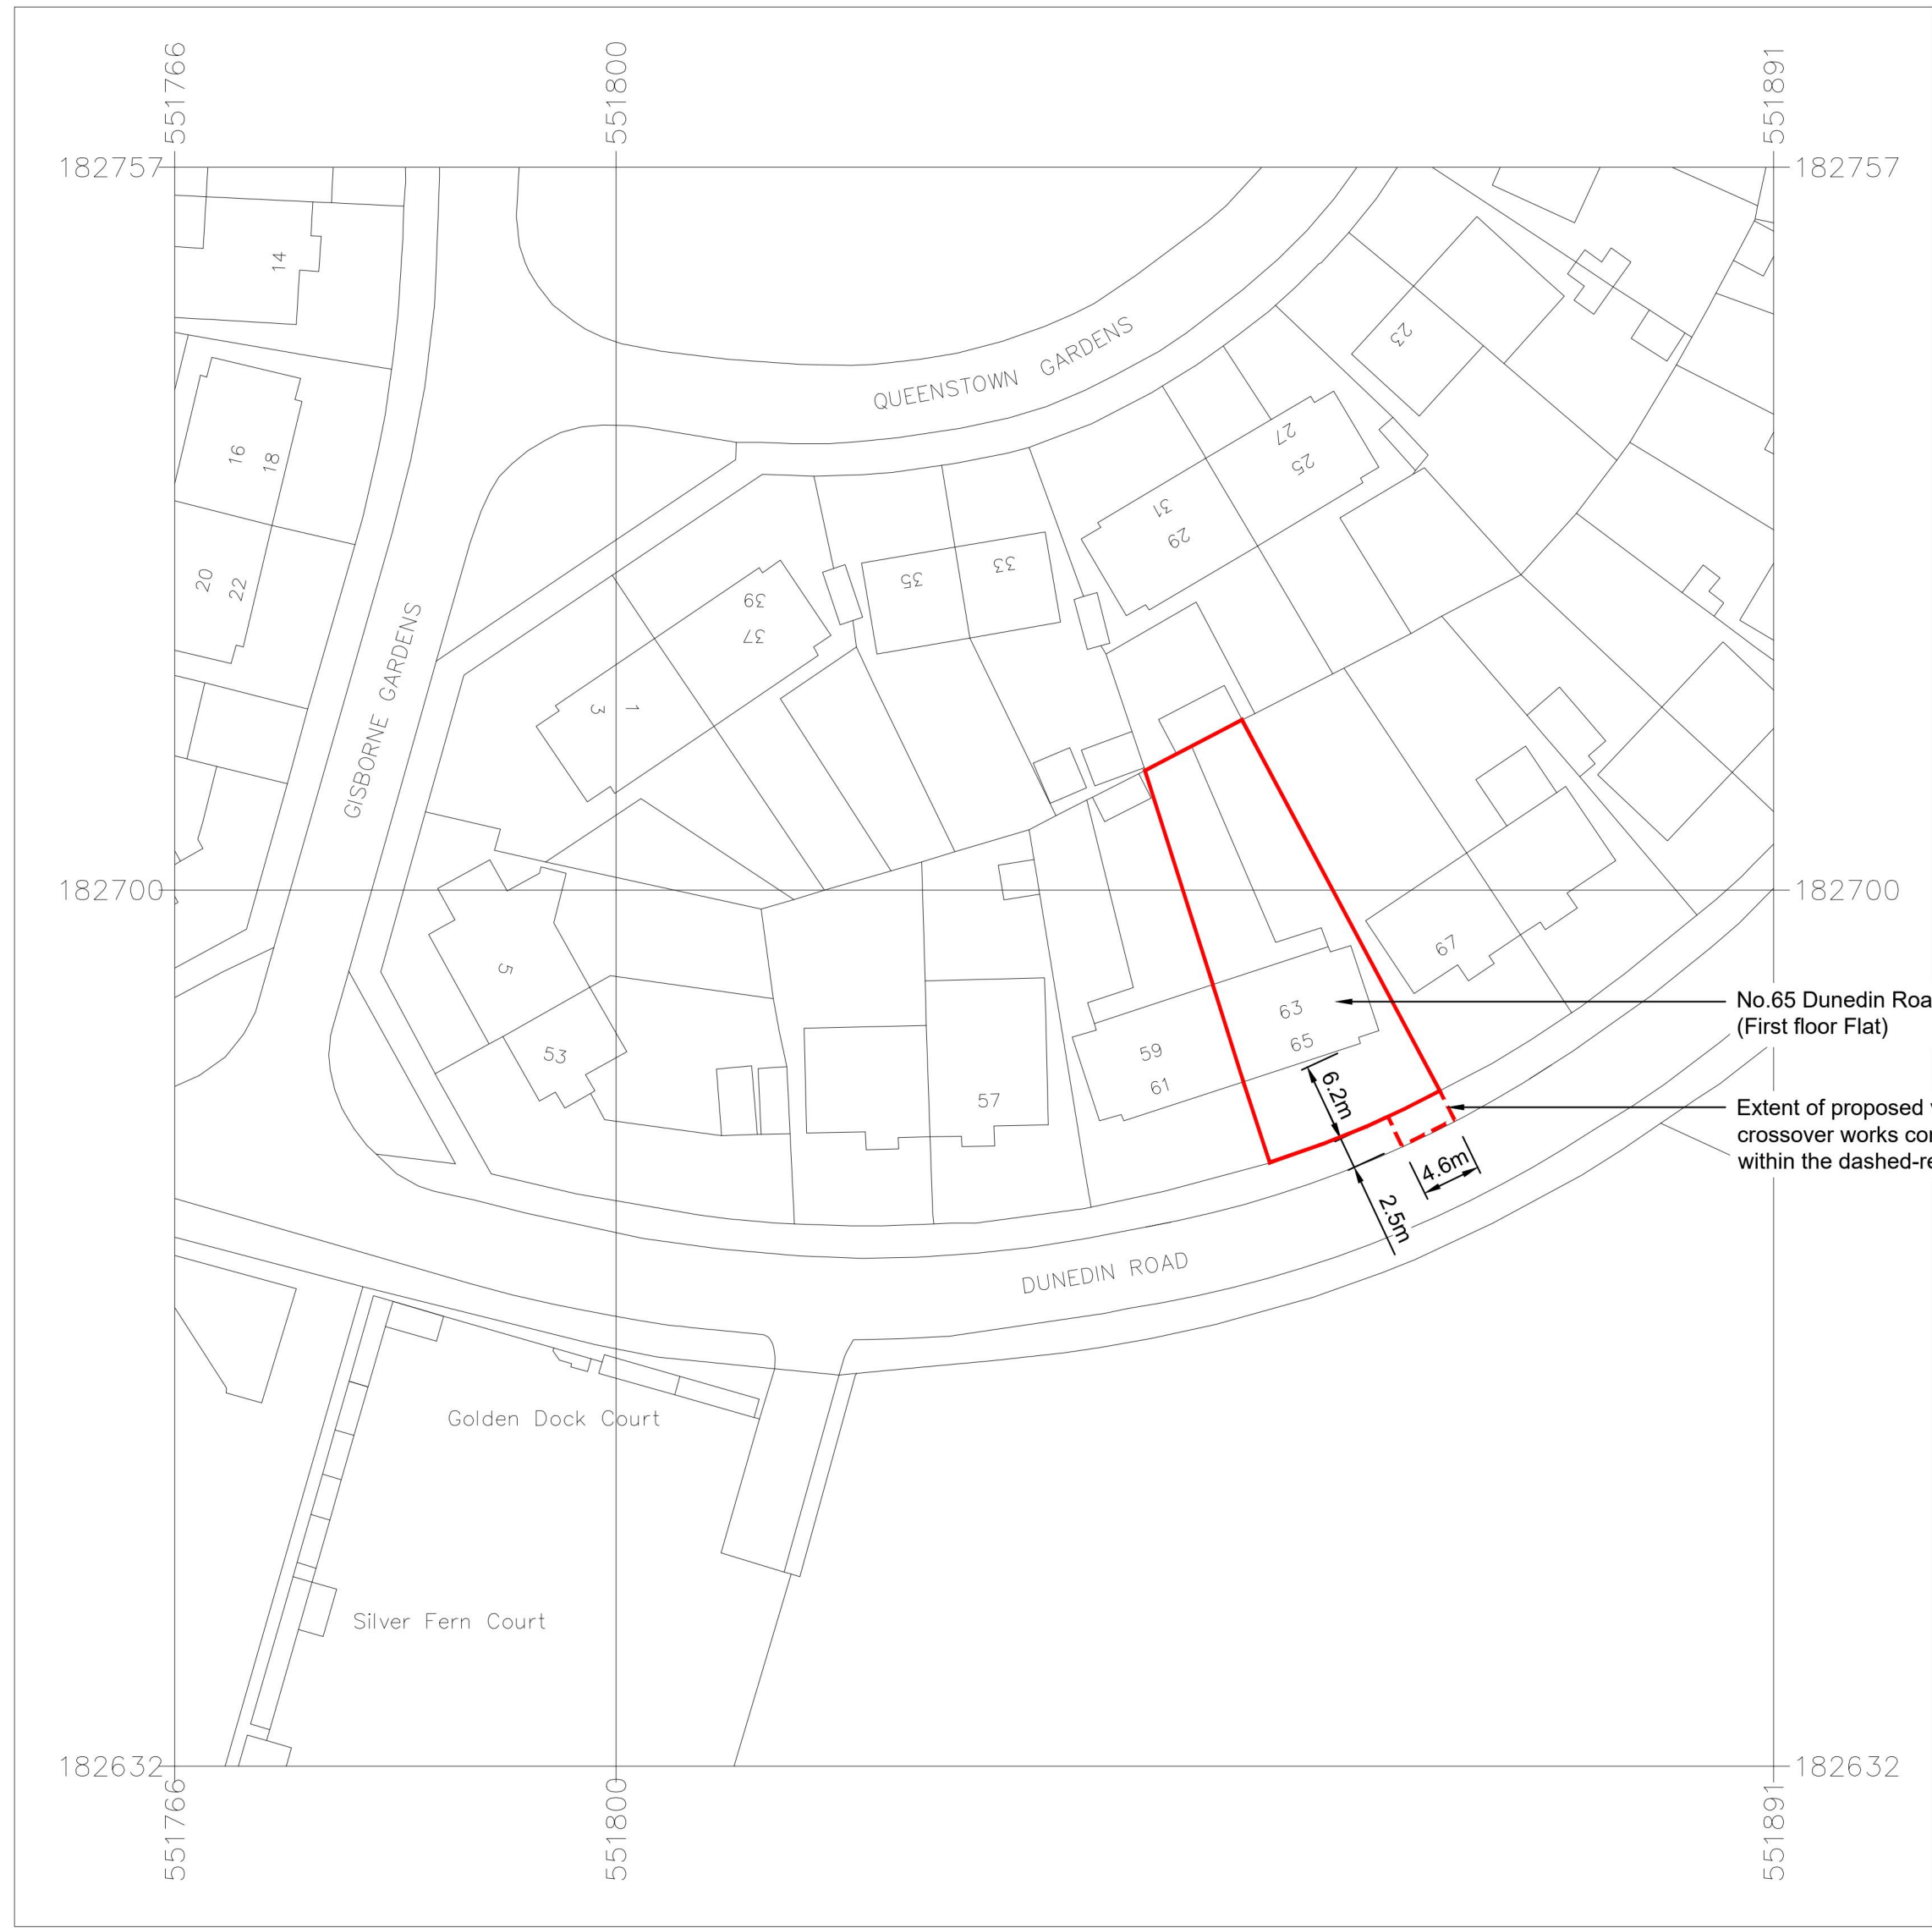


Serial number: 299150


© Crown copyright and database right 2024
Ordnance Survey licence AC0000848283
Reproduction in whole or in part is prohibited
without the prior permission of Ordnance Survey.

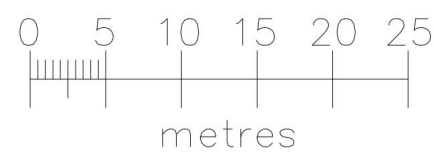

NORTH

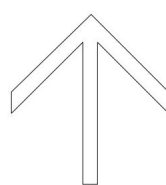

Block Plan
Scale 1:500

 

Location Plan
Scale 1:1250

NOTES:

1. All dimensions and levels are in metres unless otherwise stated.

DISCLAIMER:

THE ARCHITECTURAL DRAWINGS PROVIDED HEREIN ARE INTENDED FOR PERSONAL USE ONLY. THIS DRAWING CONTAINS PROPRIETARY AND SENSITIVE INFORMATION AND IS SHARED EXCLUSIVELY WITH THE INTENDED RECIPIENT(S). PLEASE TAKE NOTE OF THE FOLLOWING:

CONFIDENTIALITY: THE CONTENT OF THESE DRAWINGS IS CONFIDENTIAL AND ANY UNAUTHORISED DISCLOSURE, REPRODUCTION, DISTRIBUTION, OR USE BY THIRD PARTIES IS STRICTLY PROHIBITED.

PERSONAL USE: THE ARCHITECTURAL DRAWINGS ARE INTENDED FOR PERSONAL REFERENCE AND USE ONLY. THEY SHOULD NOT BE UTILISED FOR COMMERCIAL PURPOSES, PUBLIC DISSEMINATION, OR CONSTRUCTION WITHOUT PROPER AUTHORISATION FROM THE ORIGINAL ARCHITECTS OR RELEVANT PARTIES.

ACCURACY: WHILE EFFORTS HAVE BEEN MADE TO ENSURE THE ACCURACY OF THE DRAWINGS, THEY ARE NOT INTENDED TO REPRESENT FINAL CONSTRUCTION DOCUMENTS. RELIANCE ON THESE DOCUMENTS FOR ACTUAL CONSTRUCTION OR PROFESSIONAL DECISIONS WITHOUT CONSULTING QUALIFIED EXPERTS IS DISCOURAGED.

LIMITED LIABILITY: THE CREATORS OF THESE DRAWINGS SHALL NOT BE LIABLE FOR ANY DIRECT OR INDIRECT DAMAGES OR CLAIMS ARISING FROM THE USE OR MISUSE OF THE PROVIDED DOCUMENTS.

SECURE HANDLING: PLEASE ENSURE THE SECURE HANDLING AND STORAGE OF THESE DOCUMENTS TO PREVENT UNAUTHORISED ACCESS OR DISCLOSURE.

Legend

- EXTENT OF APPLICATION FREEHOLD
65 DUNEDIN ROAD
- - - EXTENT OF WORKS TO FOOTPATH TO
CREATE THE VEHICLE CROSSOVER

P01	29-11-2024	FIRST ISSUE
REVISION	DATE	DESCRIPTION

EagleConcepts

Tel: 07752 730451
Email: info@eagle-concepts.co.uk

c/o Sable International,
5th Floor, 18 St. Swinton's Lane,
London, EC4N 8AD

PROJECT
Proposed Dropped Kerb
65 Dunedin Road,
Rainham, RM13 8JX

DRAWING
Location Plan
As Existing

STATUS
Planning

DRN	SCALE AT A1	SCALE AT A3
JE	1:500, 1:1250	1:1000, 1:2500

DRN DATE	DRAWING NUMBER	REVISION
Nov. 24	0197-EAG-00-00-DR-V-101	P01



1. All dimensions and levels are in metres unless otherwise stated

DISCLAIMER

THE ARCHITECTURAL DRAWINGS PROVIDED HEREIN ARE INTENDED FOR **PERSONAL USE ONLY**. THIS DRAWING CONTAINS PROPRIETARY AND SENSITIVE INFORMATION AND IS SHARED EXCLUSIVELY WITH THE INTENDED RECIPIENT(S). PLEASE TAKE NOTE OF THE FOLLOWING:

CONFIDENTIALITY: THE CONTENT OF THESE DRAWINGS IS CONFIDENTIAL AND ANY UNAUTHORISED DISCLOSURE, REPRODUCTION, DISTRIBUTION, OR USE BY THIRD PARTIES IS STRICTLY PROHIBITED.

PERSONAL USE: THE ARCHITECTURAL DRAWINGS ARE INTENDED FOR PERSONAL REFERENCE AND USE ONLY. THEY SHOULD NOT BE UTILISED FOR COMMERCIAL PURPOSES, PUBLIC DISSEMINATION, OR CONSTRUCTION WITHOUT PROPER AUTHORISATION FROM THE ORIGINAL ARCHITECTS OR RELEVANT PARTIES.

ACCURACY: WHILE EFFORTS HAVE BEEN MADE TO ENSURE THE ACCURACY OF THE DRAWINGS, THEY ARE NOT INTENDED TO REPRESENT FINAL CONSTRUCTION DOCUMENTS. RELIANCE ON THESE DOCUMENTS FOR ACTUAL CONSTRUCTION OR PROFESSIONAL DECISIONS WITHOUT CONSULTING QUALIFIED EXPERTS IS DISCOURAGED.

LIMITED LIABILITY: THE CREATORS OF THESE DRAWINGS SHALL NOT BE LIABLE FOR ANY DIRECT OR INDIRECT DAMAGES OR CLAIMS ARISING FROM THE USE OR MISUSE OF THE PROVIDED DOCUMENTS.

SECURE HANDLING: PLEASE ENSURE THE SECURE HANDLING AND STORAGE OF THESE DOCUMENTS TO PREVENT UNAUTHORISED ACCESS OR DISCLOSURE.

Legend

EXTENT OF APPLICATION FREEHOLD
65 DUNEDIN ROAD

----- EXTENT OF WORKS TO FOOTPATH TO
CREATE THE VEHICLE CROSSOVER

 EXTENT OF PAVING ON DRIVEWAY

○ TP EXISTING TELEGRAPH POLE

LC
EXISTING LIGHTING COLUMN

 G EXISTING ROAD GULLY



T01

EXISTING TREE 01

P01	02.12.2024	FIRST ISSUE
REVISION	DATE	DESCRIPTION

EagleConcepts

Tel: 07752 730451
Email: info@eagle-concepts.co.uk


PROJECT
Proposed Dropped Kerb 65 Dunedin Road, Rainham, RM13 8JX

DRAWING

Existing Site Plan

STATUS	Planning
--------	----------

DRN	SCALE AT A1	SCALE AT A3
JE	1:50	1:100
DRN DATE	DRAWING NUMBER	REVISION
Dec. 24	0197-EAG-00-00-DR-V-102	P01

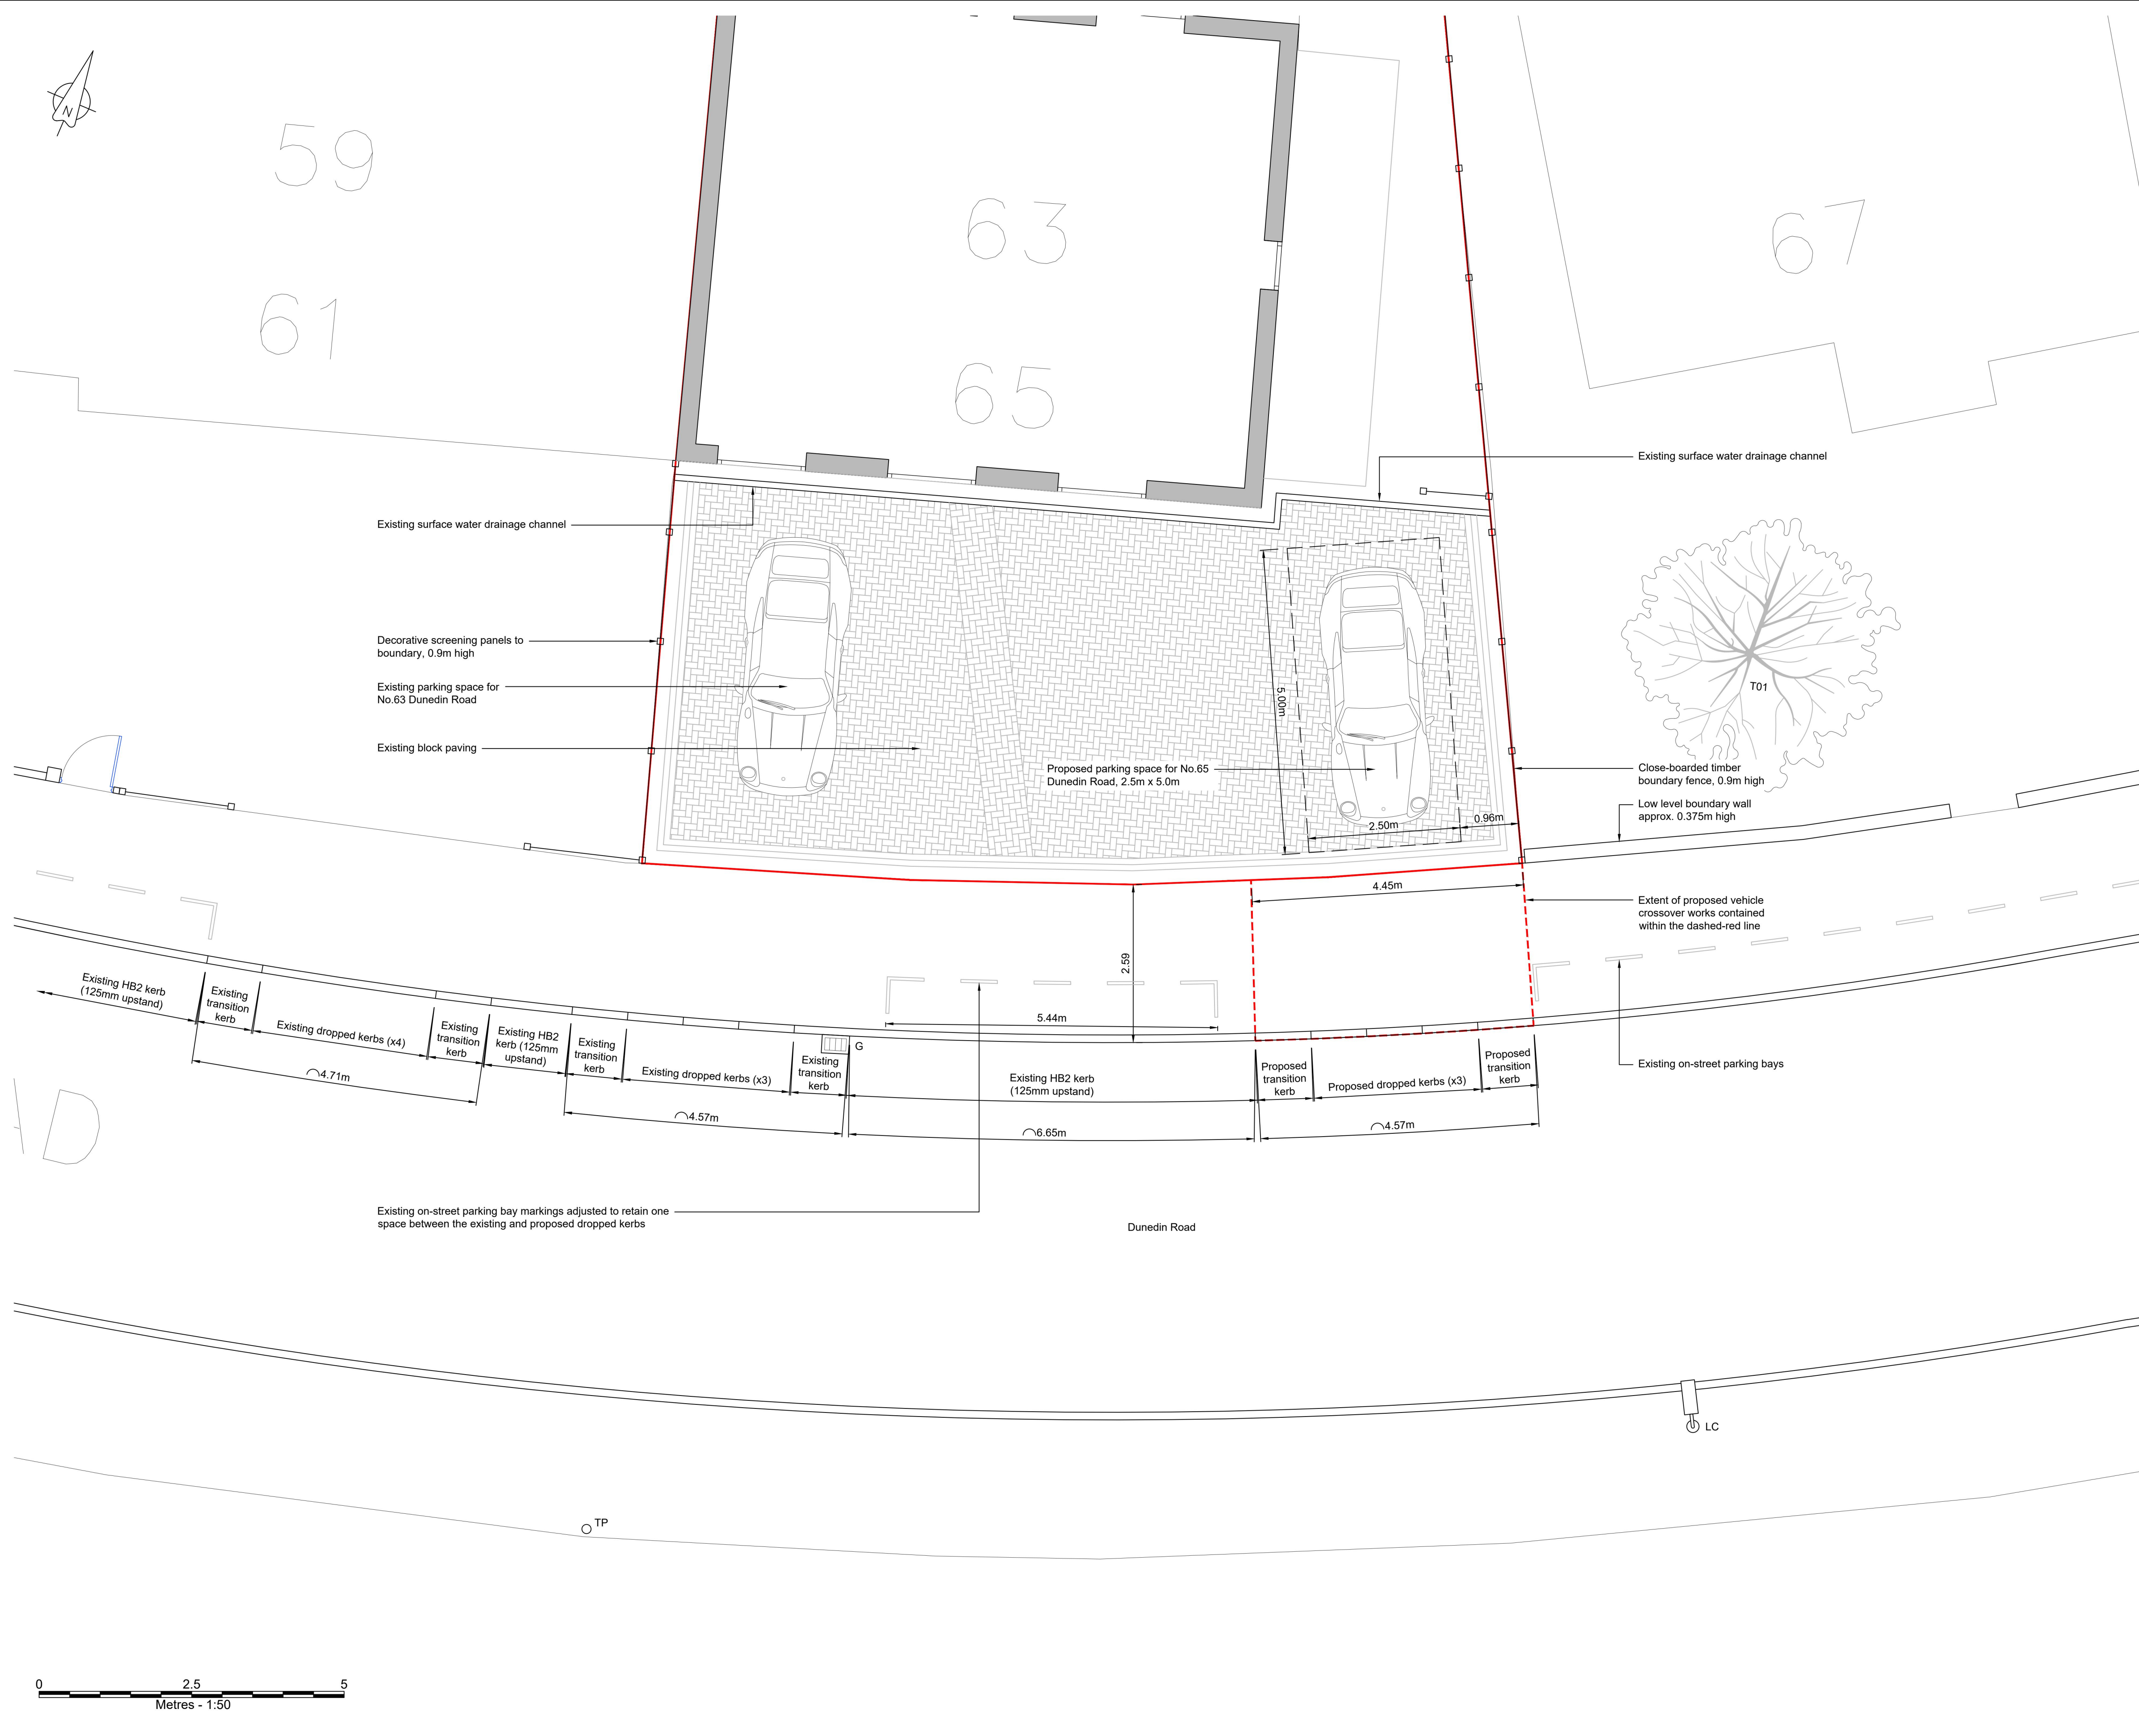

NOTES:

1. All dimensions and levels are in metres unless otherwise stated.

DISCLAIMER:

THE ARCHITECTURAL DRAWINGS PROVIDED HEREIN ARE INTENDED FOR PERSONAL USE ONLY. THIS DRAWING CONTAINS PROPRIETARY AND SENSITIVE INFORMATION AND IS SHARED EXCLUSIVELY WITH THE INTENDED RECIPIENT(S). PLEASE TAKE NOTE OF THE FOLLOWING:

CONFIDENTIALITY: THE CONTENT OF THESE DRAWINGS IS CONFIDENTIAL AND ANY UNAUTHORISED DISCLOSURE, REPRODUCTION, DISTRIBUTION, OR USE BY THIRD PARTIES IS STRICTLY PROHIBITED.

PERSONAL USE: THE ARCHITECTURAL DRAWINGS ARE INTENDED FOR PERSONAL REFERENCE AND USE ONLY. THEY SHOULD NOT BE UTILISED FOR COMMERCIAL PURPOSES, PUBLIC DISSEMINATION, OR CONSTRUCTION WITHOUT PROPER AUTHORISATION FROM THE ORIGINAL ARCHITECTS OR RELEVANT PARTIES.


ACCURACY: WHILE EFFORTS HAVE BEEN MADE TO ENSURE THE ACCURACY OF THE DRAWINGS, THEY ARE NOT INTENDED TO REPRESENT FINAL CONSTRUCTION DOCUMENTS. RELIANCE ON THESE DOCUMENTS FOR ACTUAL CONSTRUCTION OR PROFESSIONAL DECISIONS WITHOUT CONSULTING QUALIFIED EXPERTS IS DISCOURAGED.

LIMITED LIABILITY: THE CREATORS OF THESE DRAWINGS SHALL NOT BE LIABLE FOR ANY DIRECT OR INDIRECT DAMAGES OR CLAIMS ARISING FROM THE USE OR MISUSE OF THE PROVIDED DOCUMENTS.

SECURE HANDLING: PLEASE ENSURE THE SECURE HANDLING AND STORAGE OF THESE DOCUMENTS TO PREVENT UNAUTHORISED ACCESS OR DISCLOSURE.

- Legend**
- EXTENT OF APPLICATION FREEHOLD 65 DUNEDIN ROAD
 - EXTENT OF WORKS TO FOOTPATH TO CREATE THE VEHICLE CROSSOVER
 - EXTENT OF PAVING ON DRIVEWAYS
 - EXTENT OF GRASS VERGES
 - SP EXISTING DOUBLE-SIDED SIGN POST
 - B EXISTING BOLLARD
 - TP EXISTING TELEGRAPH POLE
 - LC EXISTING LIGHTING COLUMN
 - G EXISTING ROAD GULLY
 - LB EXISTING LETTER BOX
 - FP EXISTING FEEDER PILLAR
 - T01 EXISTING TREE 01

P01	02/12/2024	FIRST ISSUE
REVISION	DATE	DESCRIPTION
EagleConcepts		
Tel: 07752 730451 Email: info@eagle-concepts.co.uk		
c/o Sable International, 5th Floor, 18 St. Swinton's Lane, London, EC4N 8AD		
PROJECT		
Proposed Dropped Kerb 65 Dunedin Road, Rainham, RM13 8JX		
DRAWING		
Proposed Site Plan		
STATUS		
Planning		
DRN	SCALE AT A1	SCALE AT A3
JE	1:50	1:100
DRN DATE	DRAWING NUMBER	REVISION
Dec. 24	0197-EAG-00-00-DR-V-103	P01

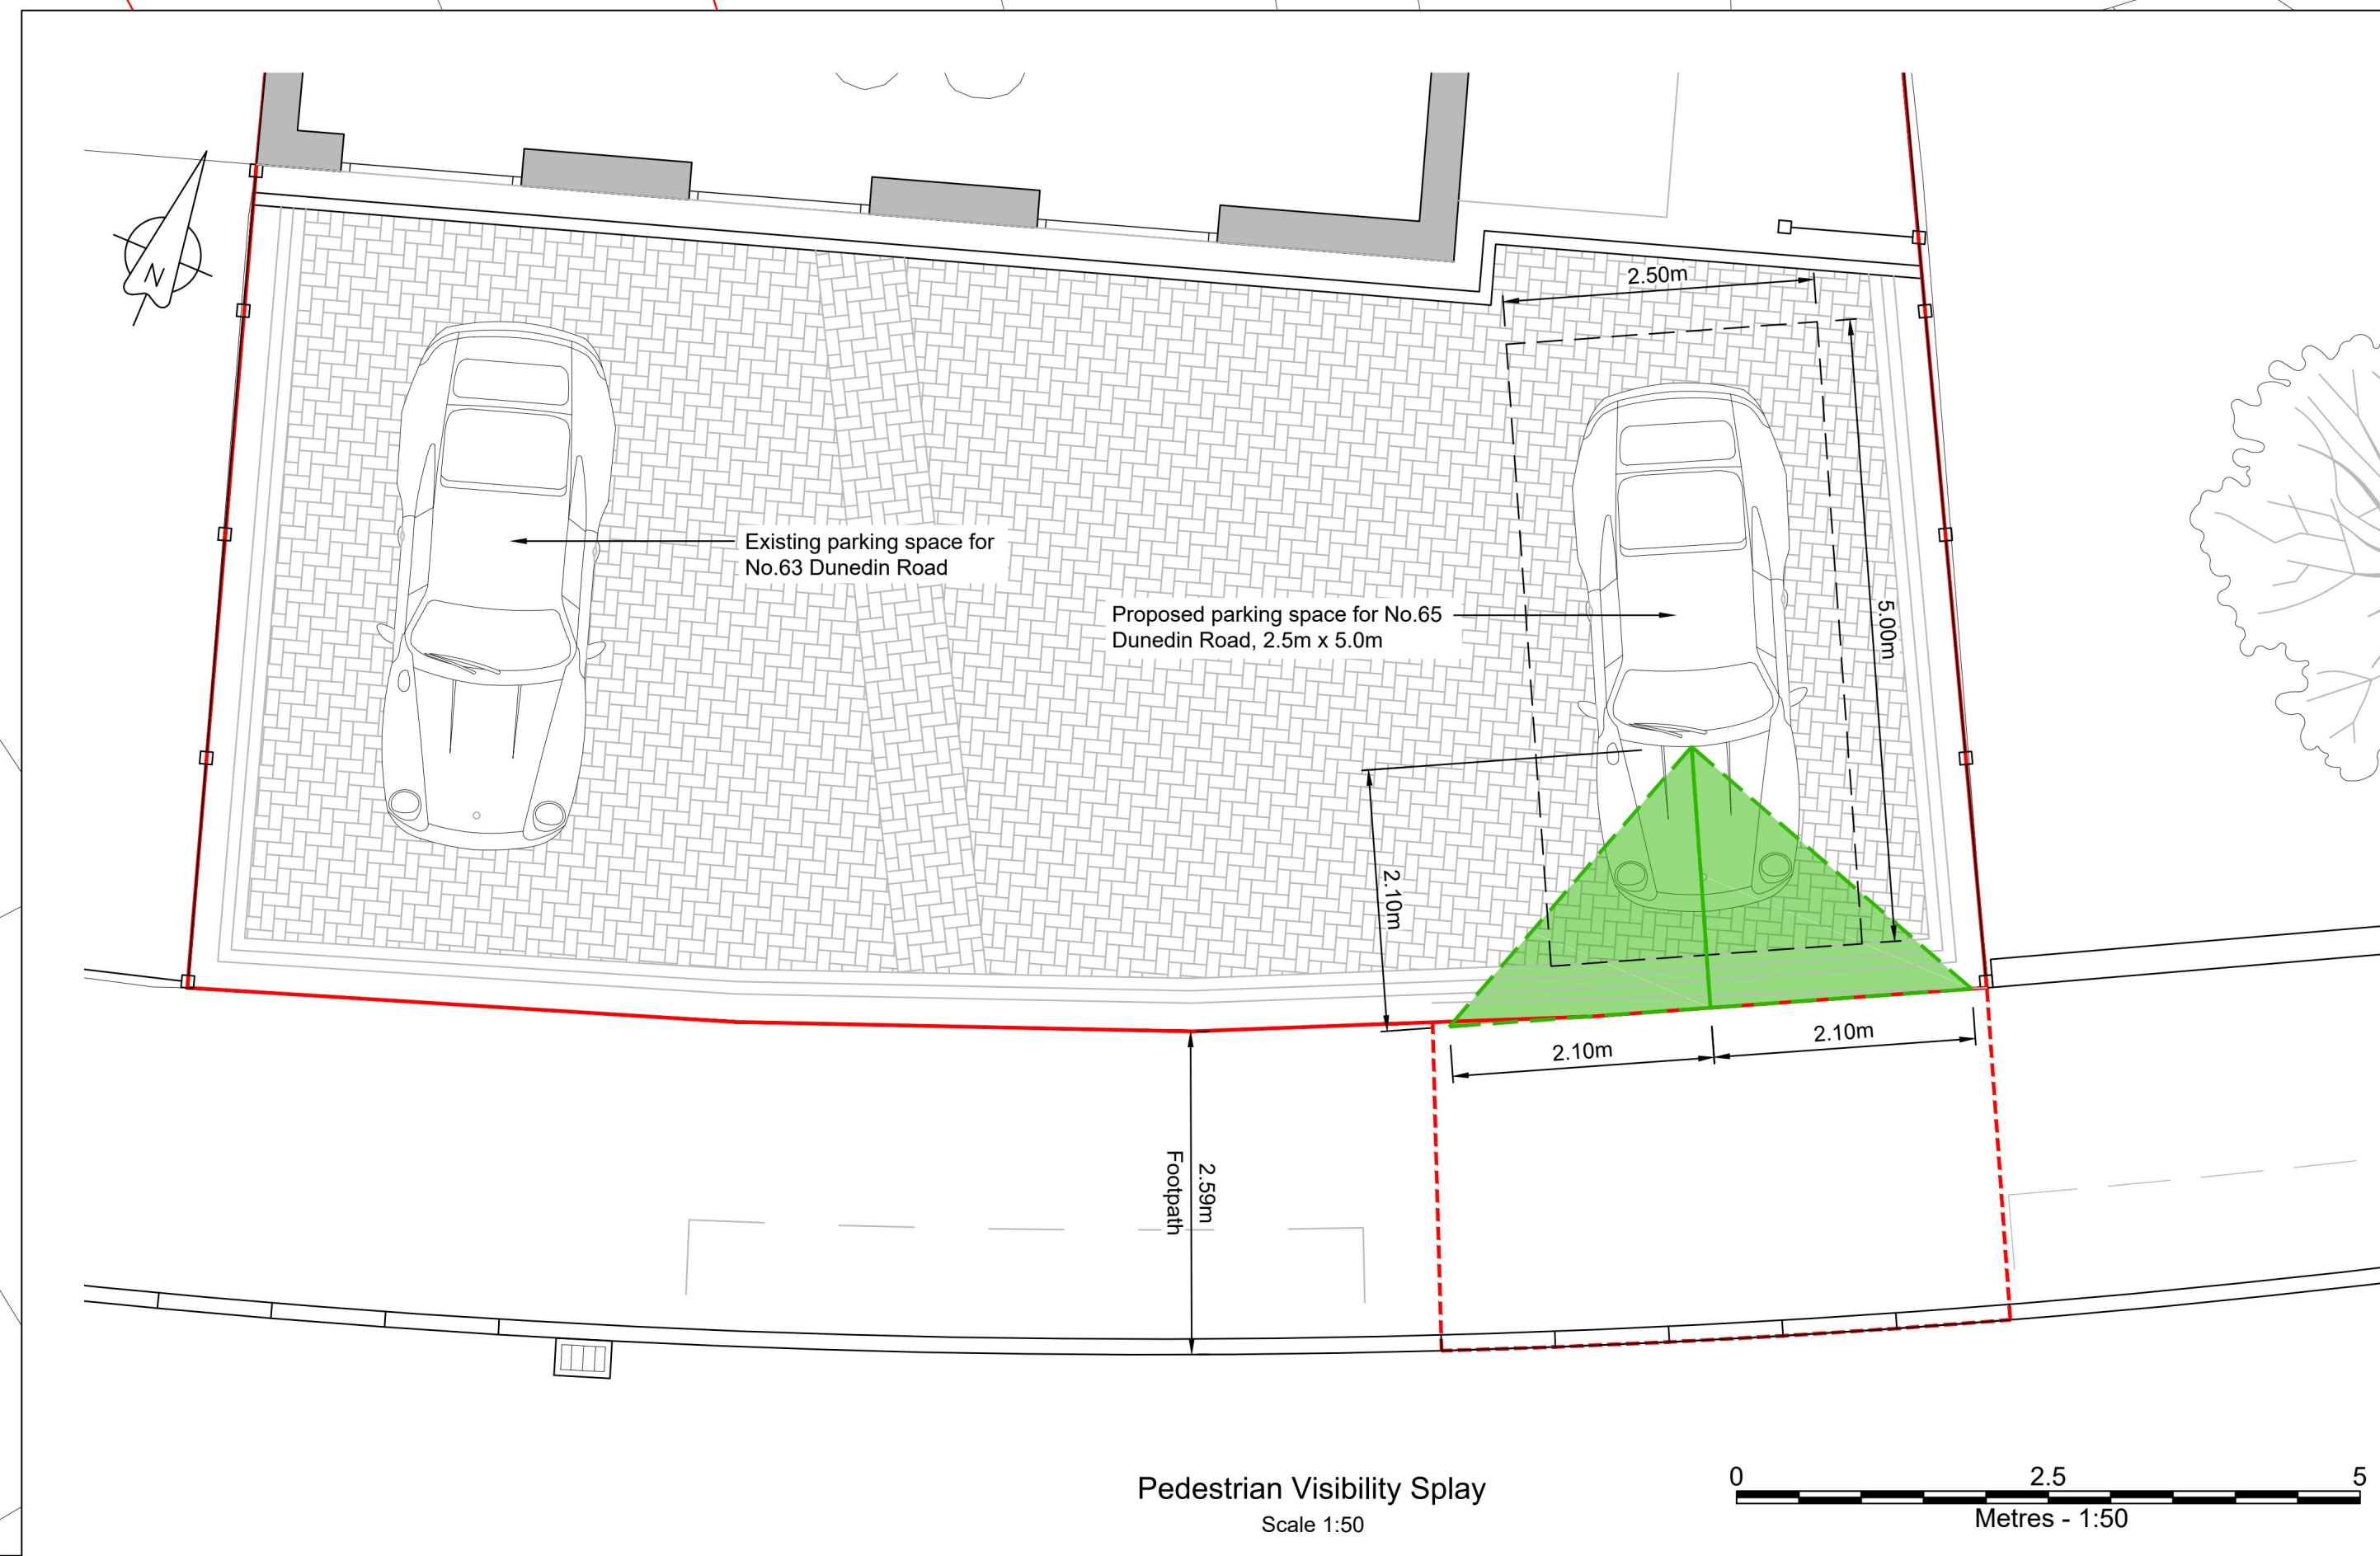**NOTES:**

1. All dimensions and levels are in metres unless otherwise stated.

DISCLAIMER:

THE ARCHITECTURAL DRAWINGS PROVIDED HEREIN ARE INTENDED FOR PERSONAL USE ONLY. THIS DRAWING CONTAINS PROPRIETARY AND SENSITIVE INFORMATION AND IS SHARED EXCLUSIVELY WITH THE INTENDED RECIPIENT(S). PLEASE TAKE NOTE OF THE FOLLOWING:

CONFIDENTIALITY: THE CONTENT OF THESE DRAWINGS IS CONFIDENTIAL AND ANY UNAUTHORISED DISCLOSURE, REPRODUCTION, DISTRIBUTION, OR USE BY THIRD PARTIES IS STRICTLY PROHIBITED.

PERSONAL USE: THE ARCHITECTURAL DRAWINGS ARE INTENDED FOR PERSONAL REFERENCE AND USE ONLY. THEY SHOULD NOT BE UTILISED FOR COMMERCIAL PURPOSES, PUBLIC DISSEMINATION, OR CONSTRUCTION WITHOUT PROPER AUTHORISATION FROM THE ORIGINAL ARCHITECTS OR RELEVANT PARTIES.

ACCURACY: WHILE EFFORTS HAVE BEEN MADE TO ENSURE THE ACCURACY OF THE DRAWINGS, THEY ARE NOT INTENDED TO REPRESENT FINAL CONSTRUCTION DOCUMENTS. RELIANCE ON THESE DOCUMENTS FOR ACTUAL CONSTRUCTION OR PROFESSIONAL DECISIONS WITHOUT CONSULTING QUALIFIED EXPERTS IS DISCOURAGED.

LIMITED LIABILITY: THE CREATORS OF THESE DRAWINGS SHALL NOT BE LIABLE FOR ANY DIRECT OR INDIRECT DAMAGES OR CLAIMS ARISING FROM THE USE OR MISUSE OF THE PROVIDED DOCUMENTS.

SECURE HANDLING: PLEASE ENSURE THE SECURE HANDLING AND STORAGE OF THESE DOCUMENTS TO PREVENT UNAUTHORISED ACCESS OR DISCLOSURE.

Legend

— EXTENT OF APPLICATION FREEHOLD
65 DUNEDIN ROAD

- - - EXTENT OF WORKS TO FOOTPATH TO
CREATE THE VEHICLE CROSSOVER

- - - - - EXTENT OF VISIBILITY SPLAY
(2.4m x 43m IN ACCORDANCE WITH
MANUAL FOR STREETS)

- - - - - EXTENT OF PEDESTRIAN
INTER-VISIBILITY SPLAY
(2.1m x 2.1m)

REVISION	DATE	DESCRIPTION
----------	------	-------------

EagleConcepts

Tel: 07762 730451
Email: info@eagle-concepts.co.uk


c/o Sable International,
5th Floor, 18 St. Swithin's Lane,
London, EC4N 8AD

PROJECT
Proposed Dropped Kerb
65 Dunedin Road,
Rainham, RM13 8JX


DRAWING
Proposed Visibility Splays

STATUS
Planning


DRN	SCALE AT A1	SCALE AT A3
JE	1:125, 1:50	1:250, 1:100
DRN DATE	DRAWING NUMBER	REVISION
Dec. 24	0197-EAG-00-00-DR-V-104	P01

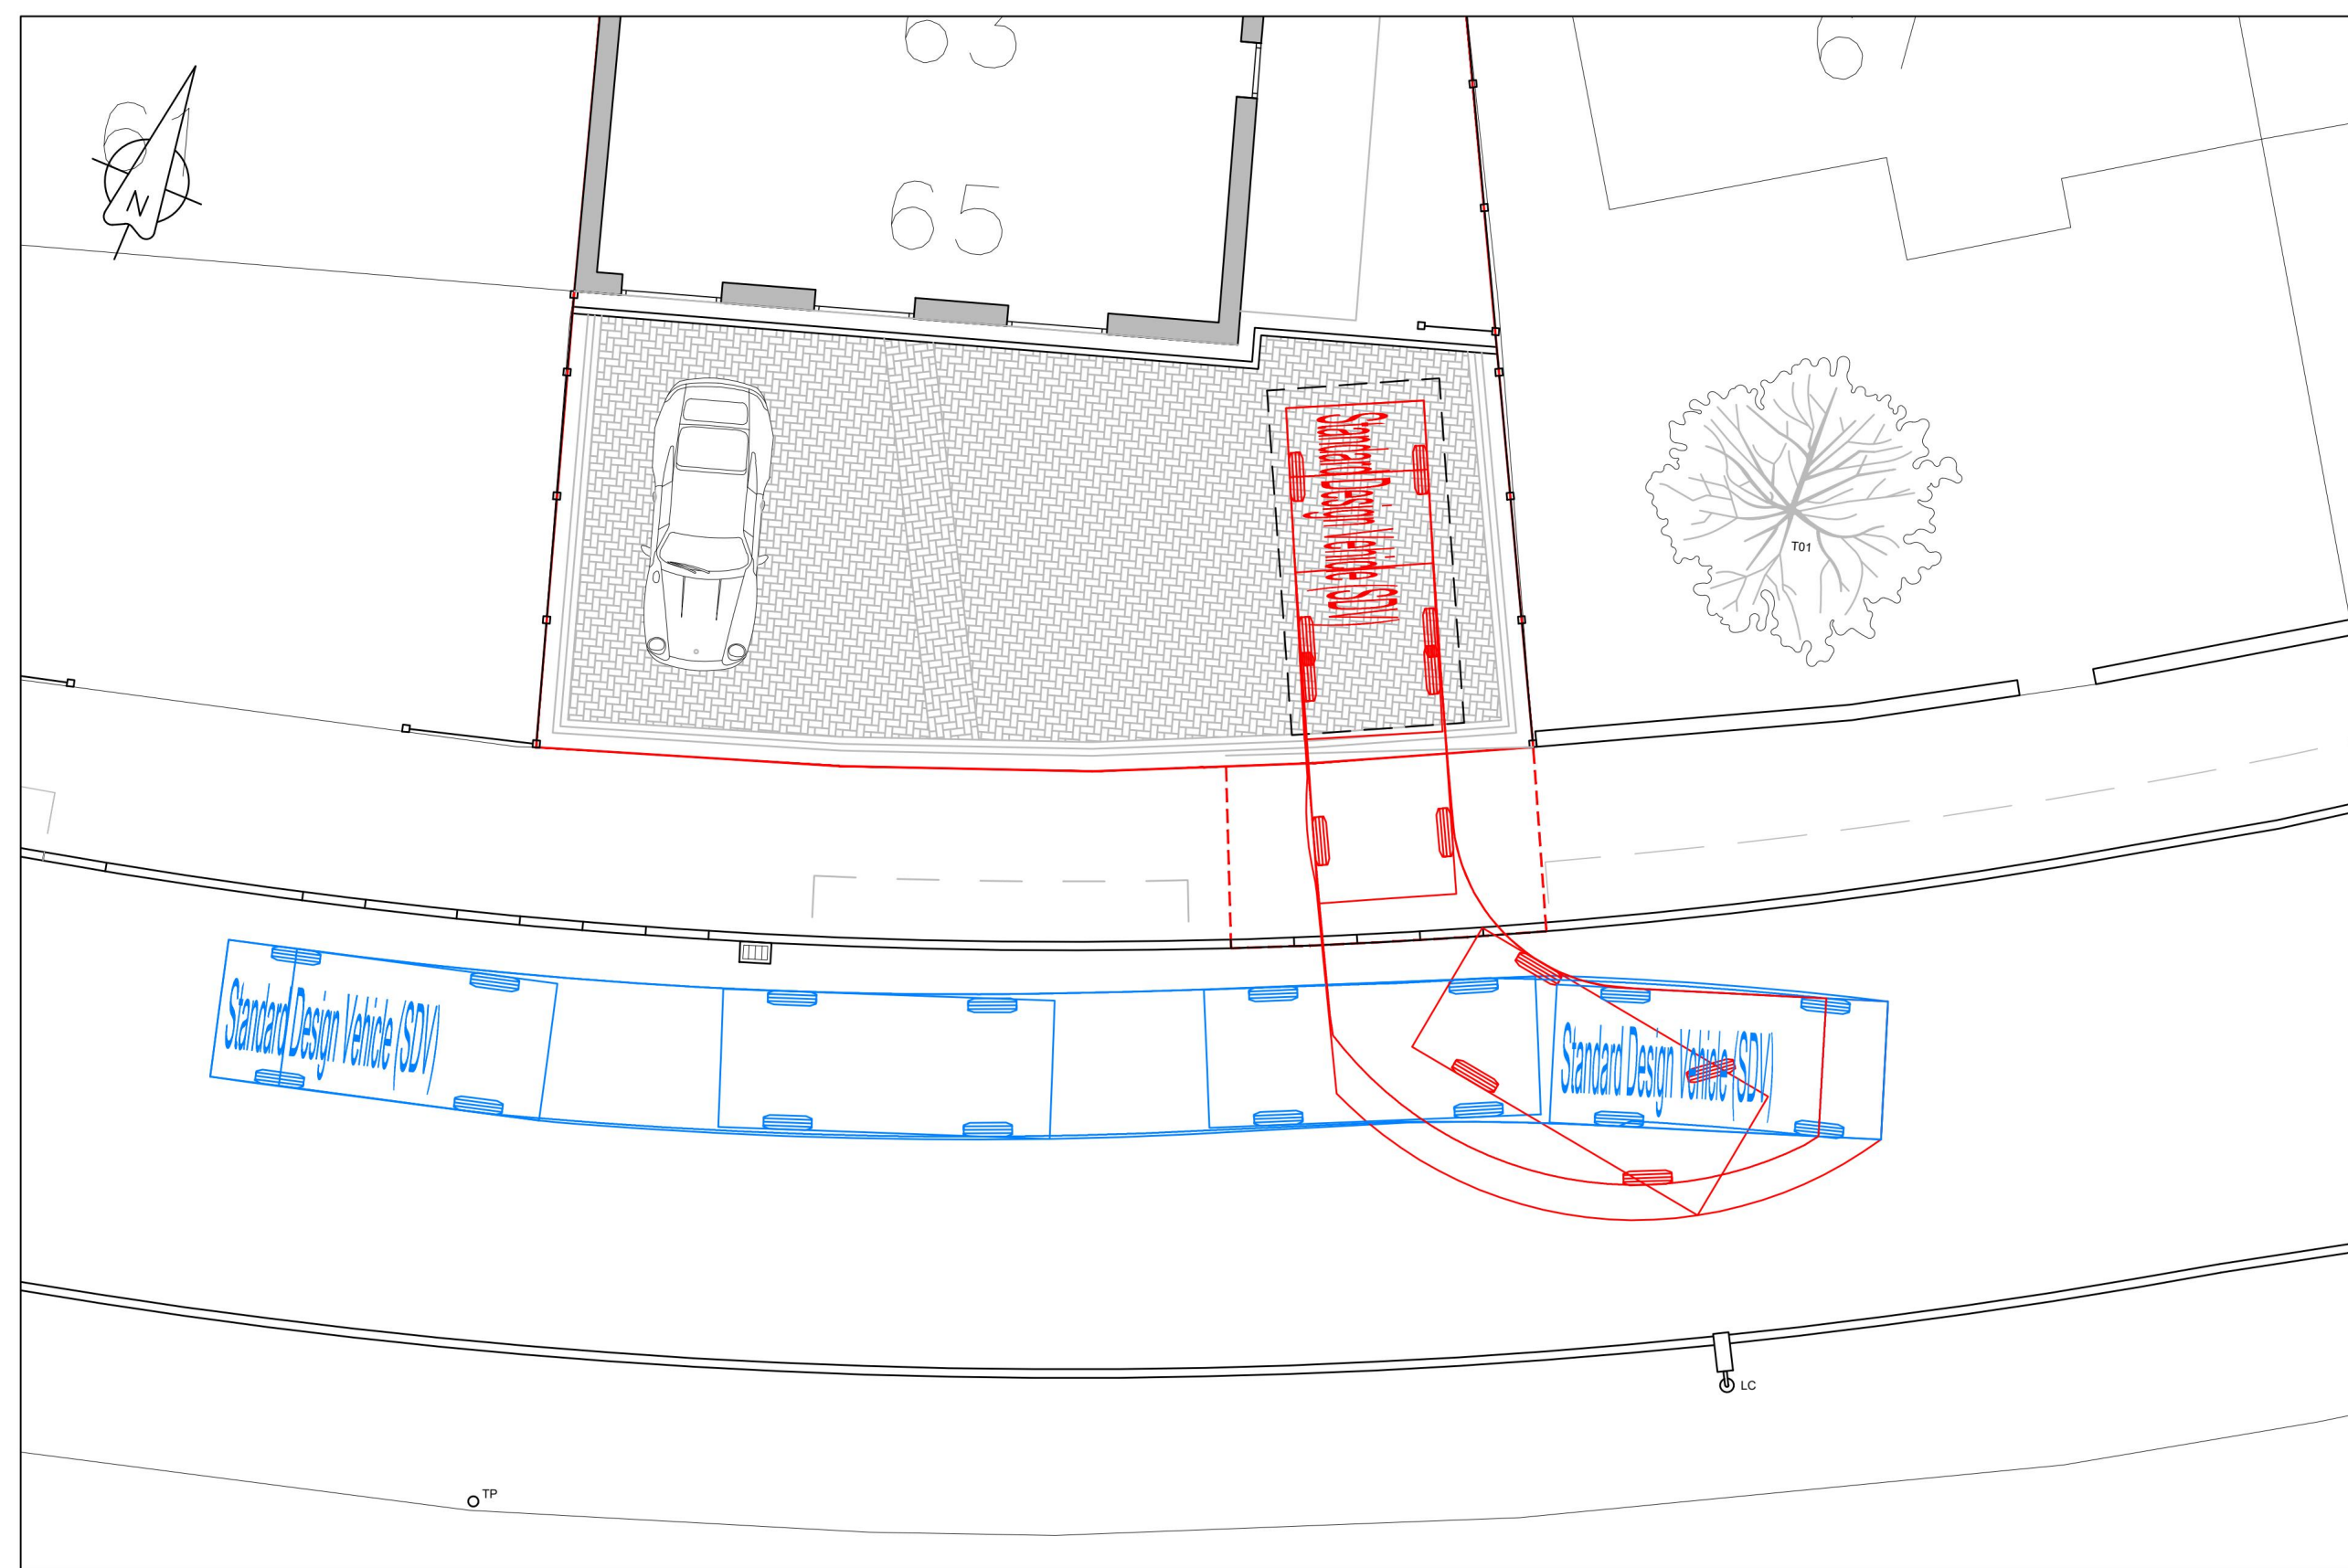


Parking Space - Entry

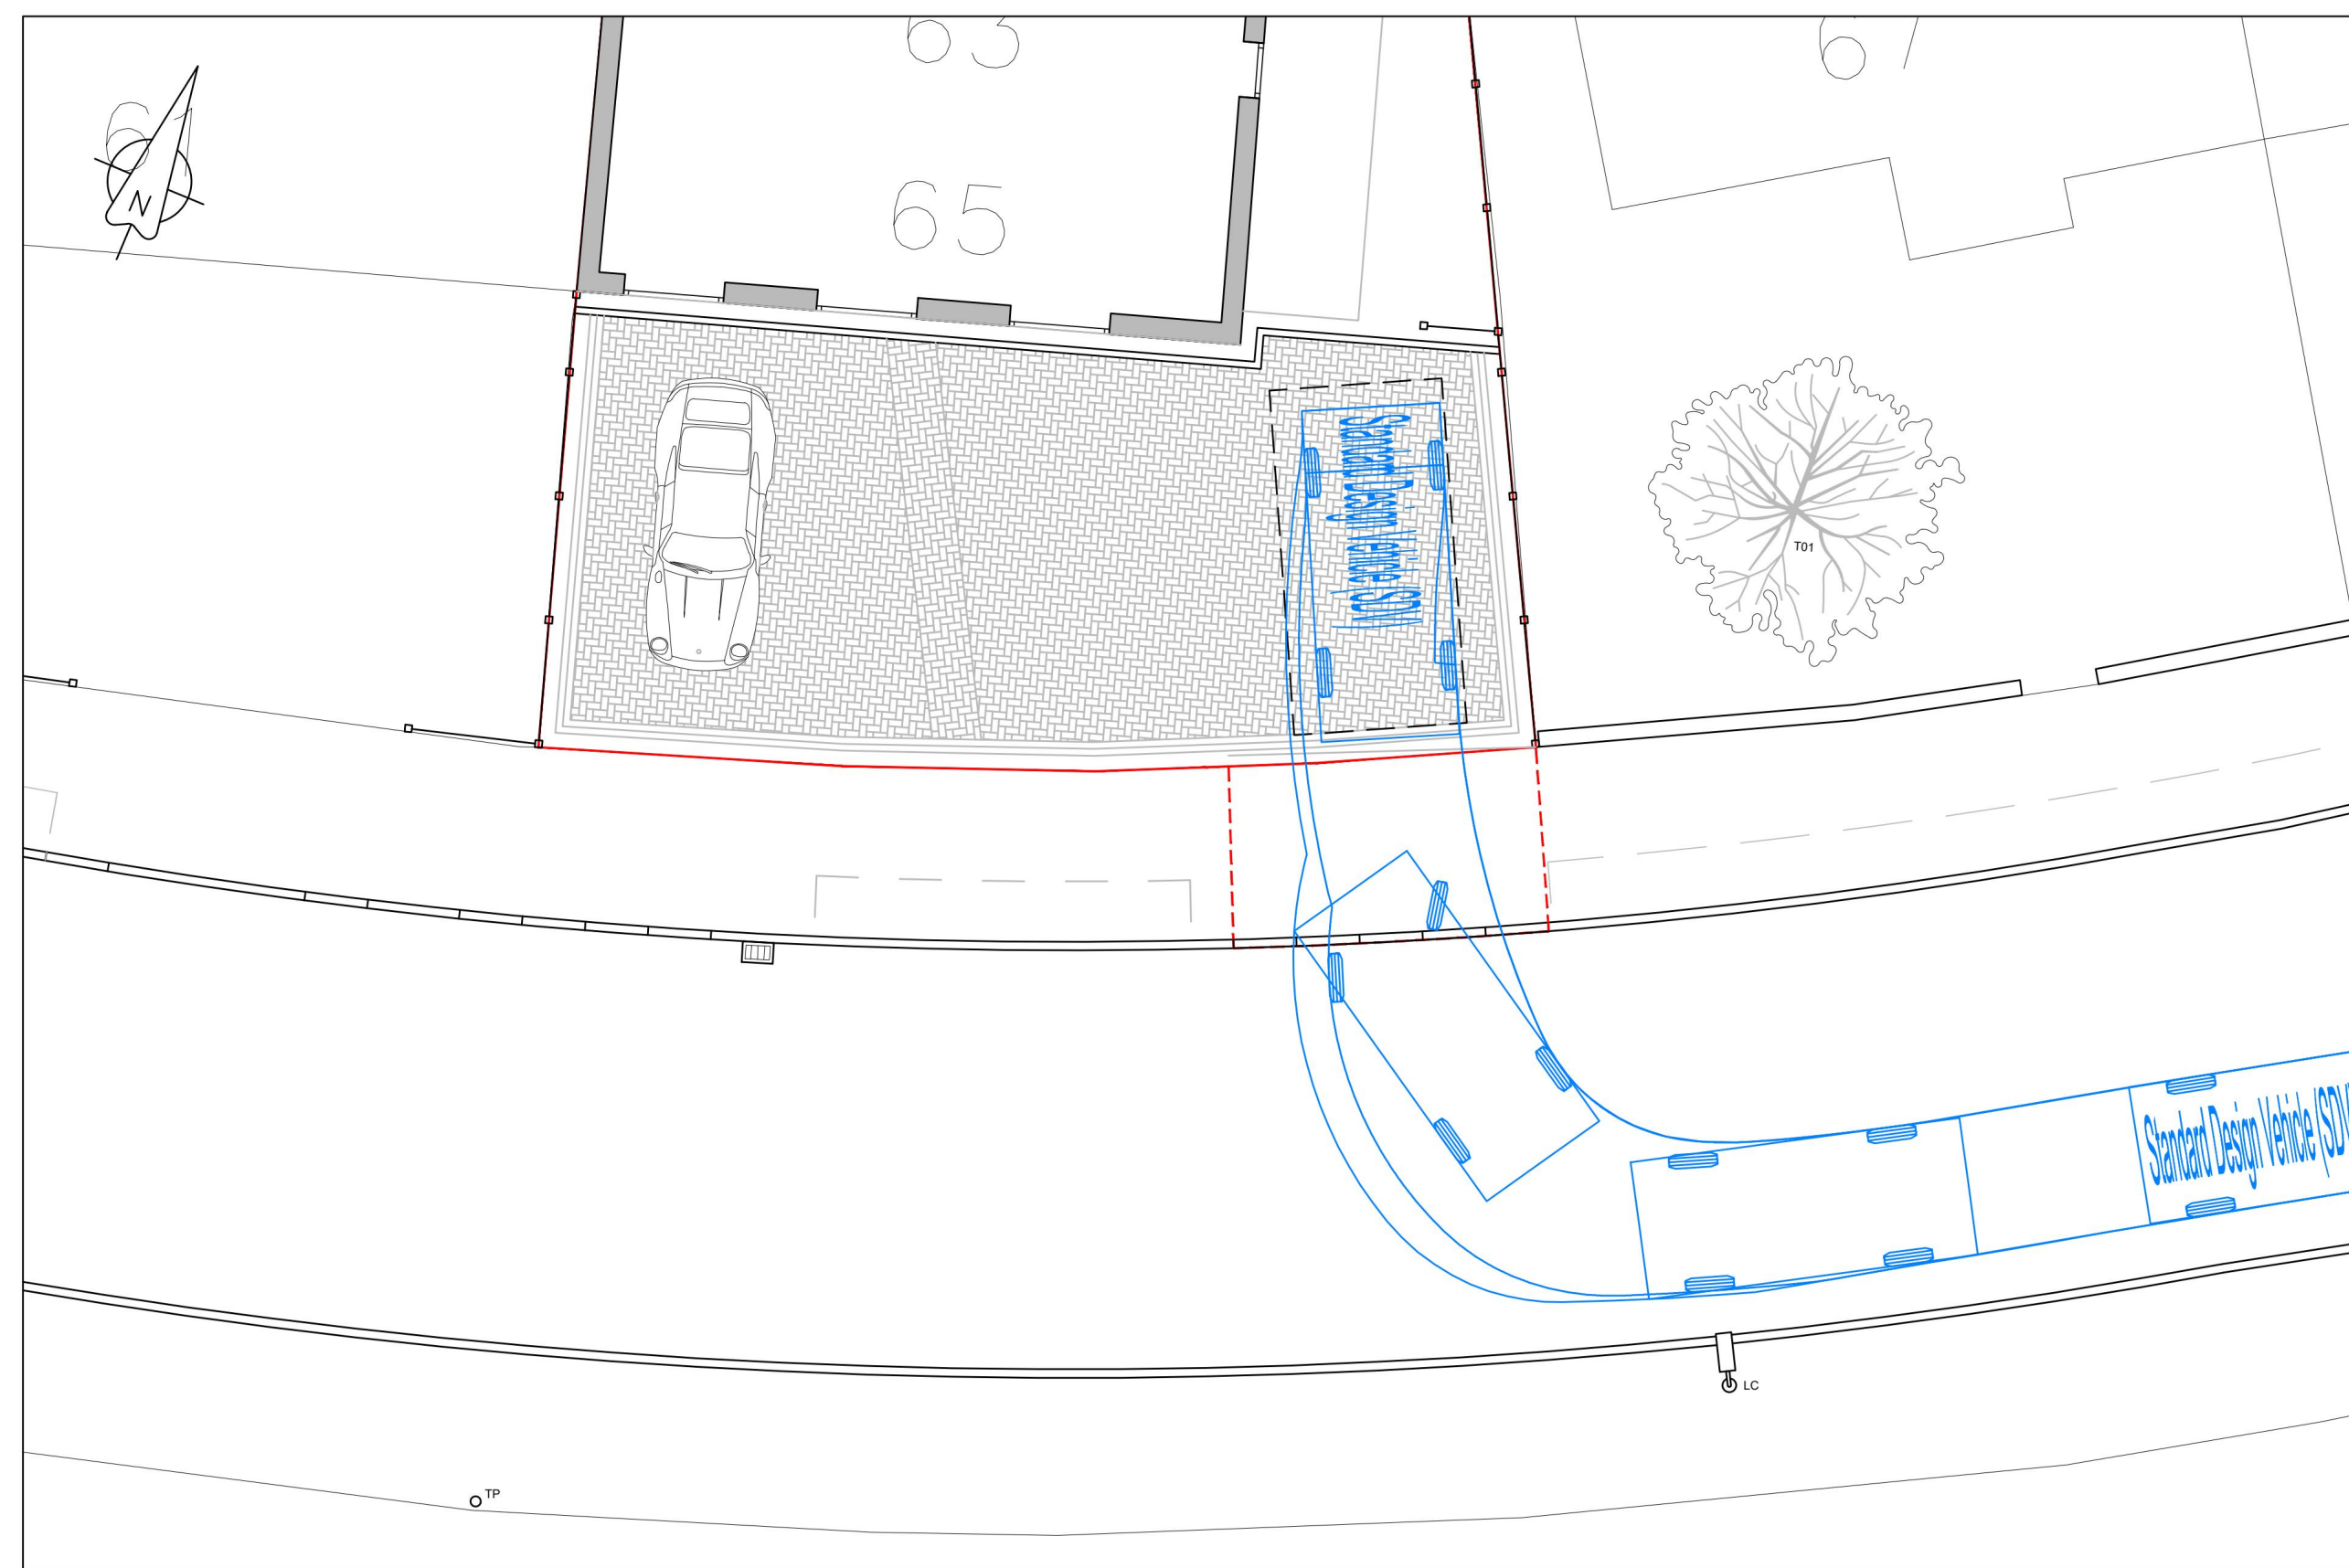

Parking Space - Entry

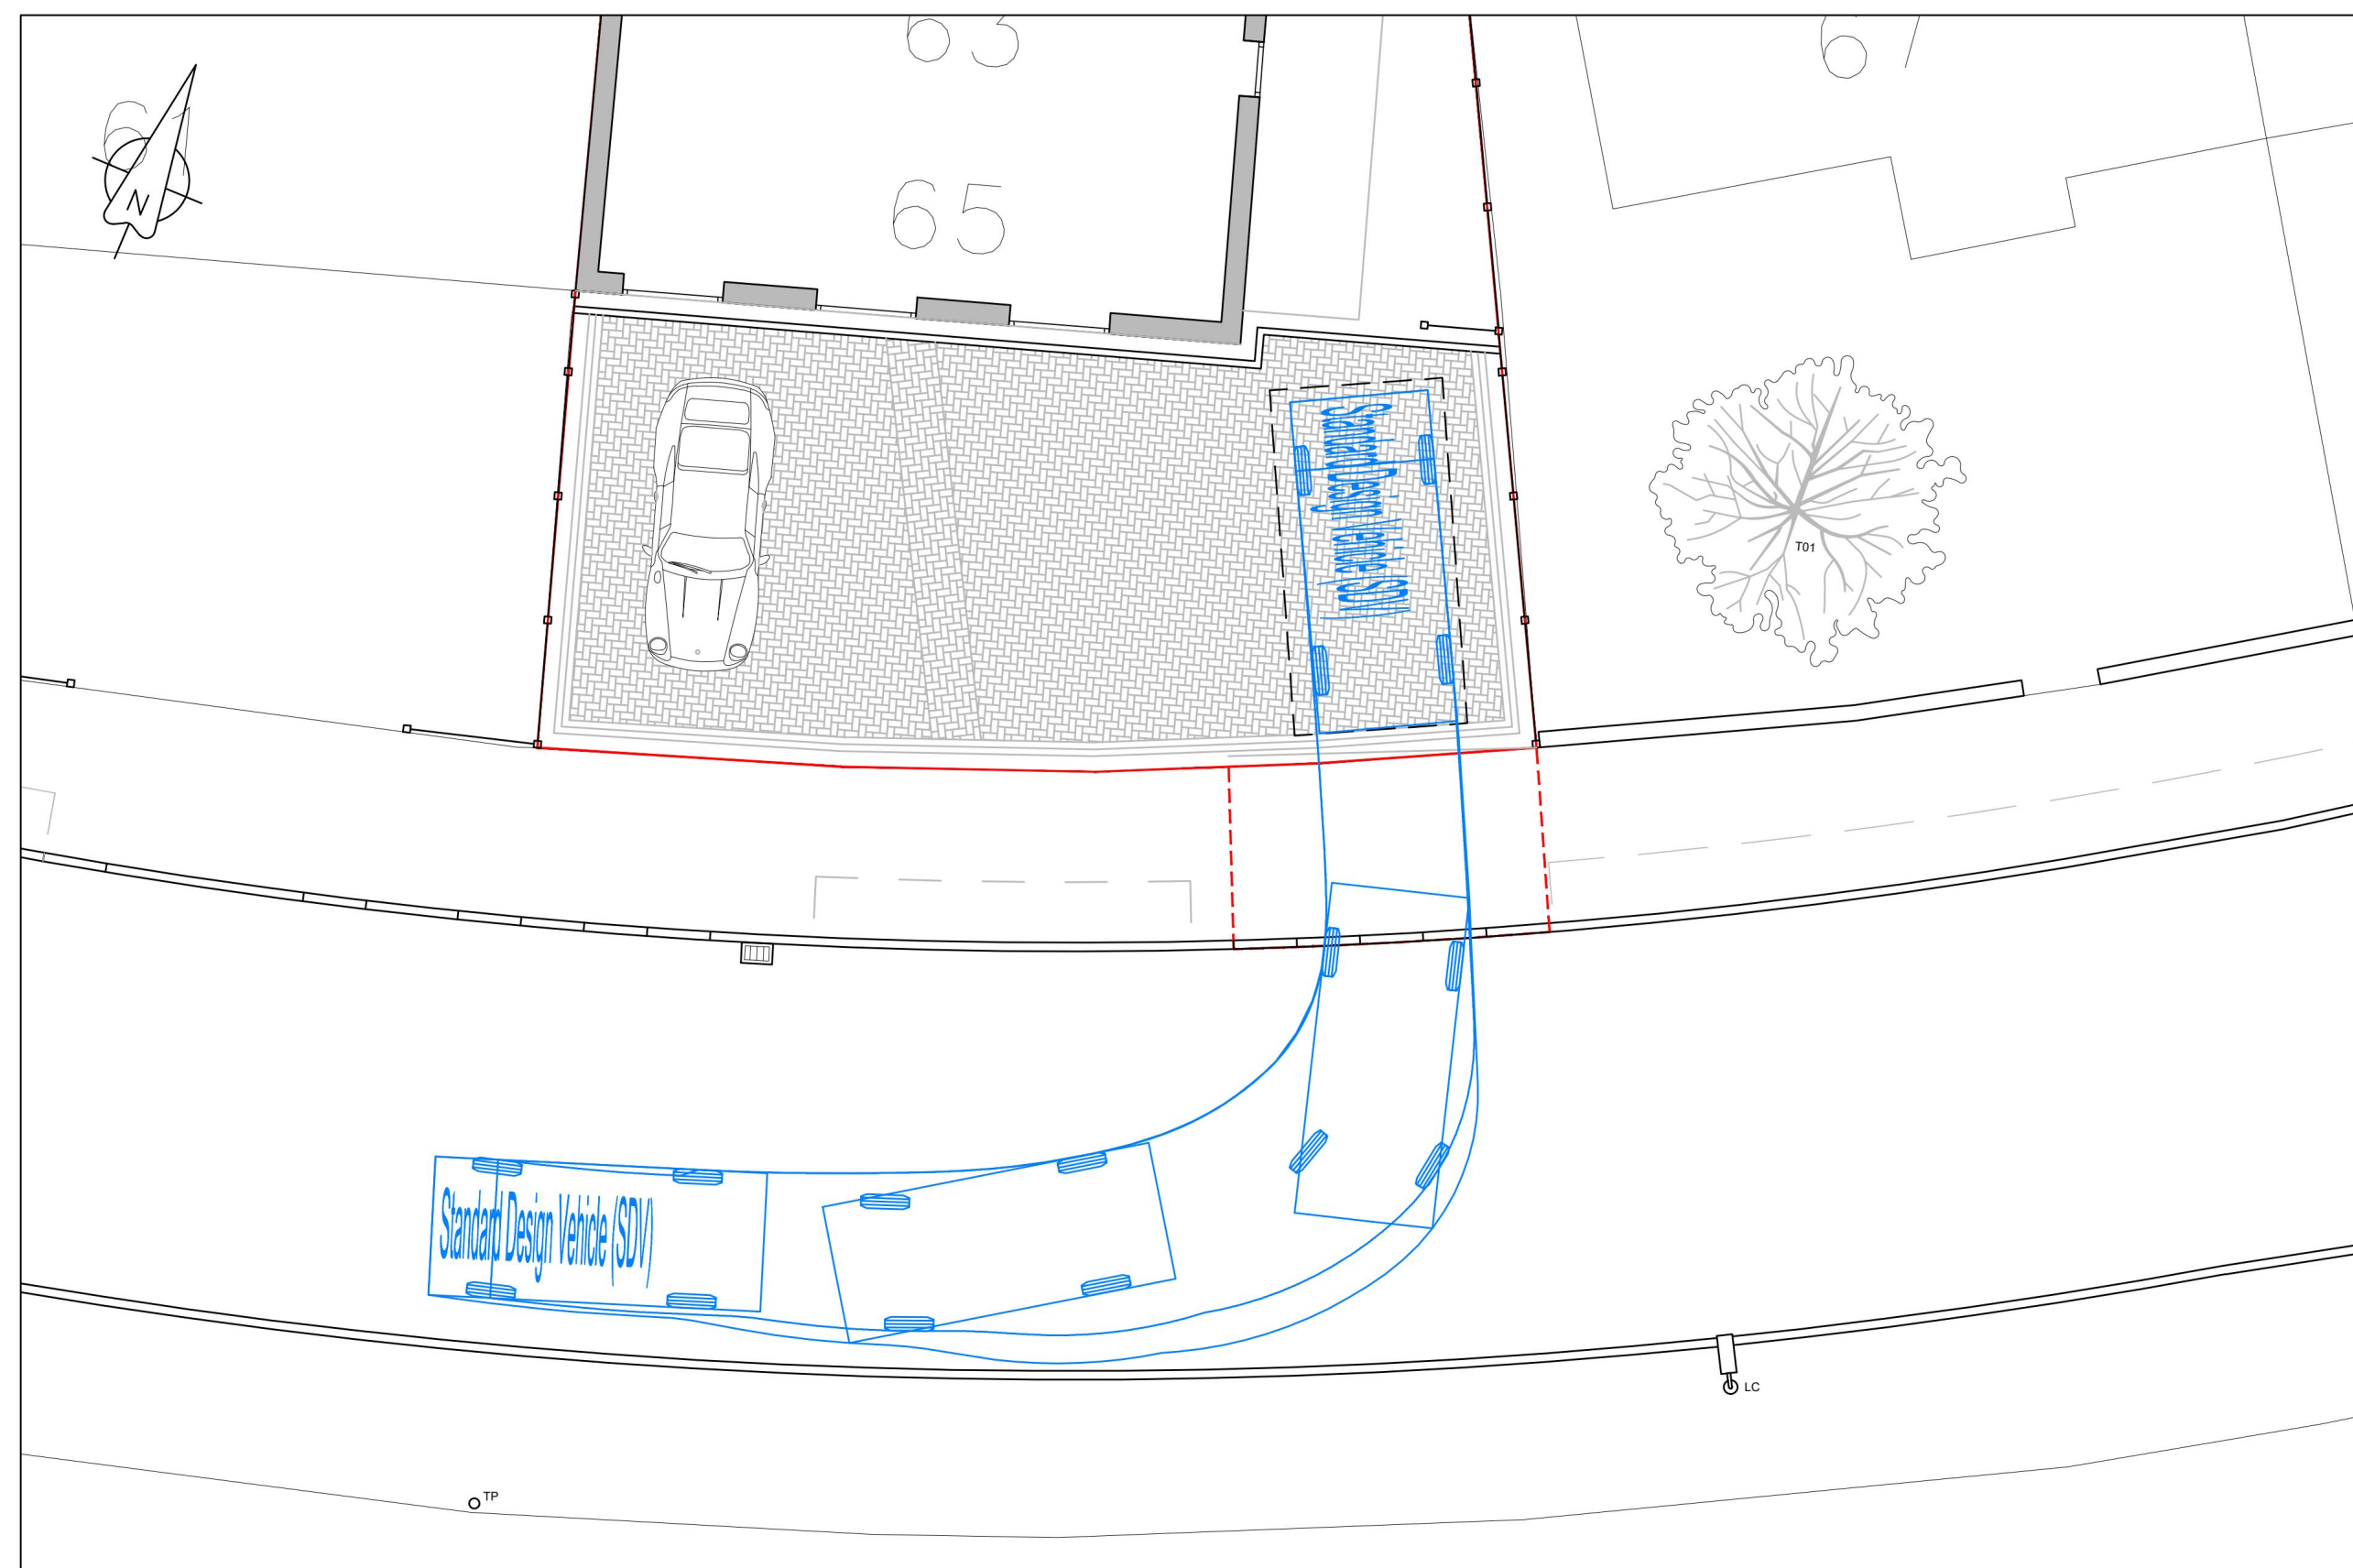

Parking Space - Exit

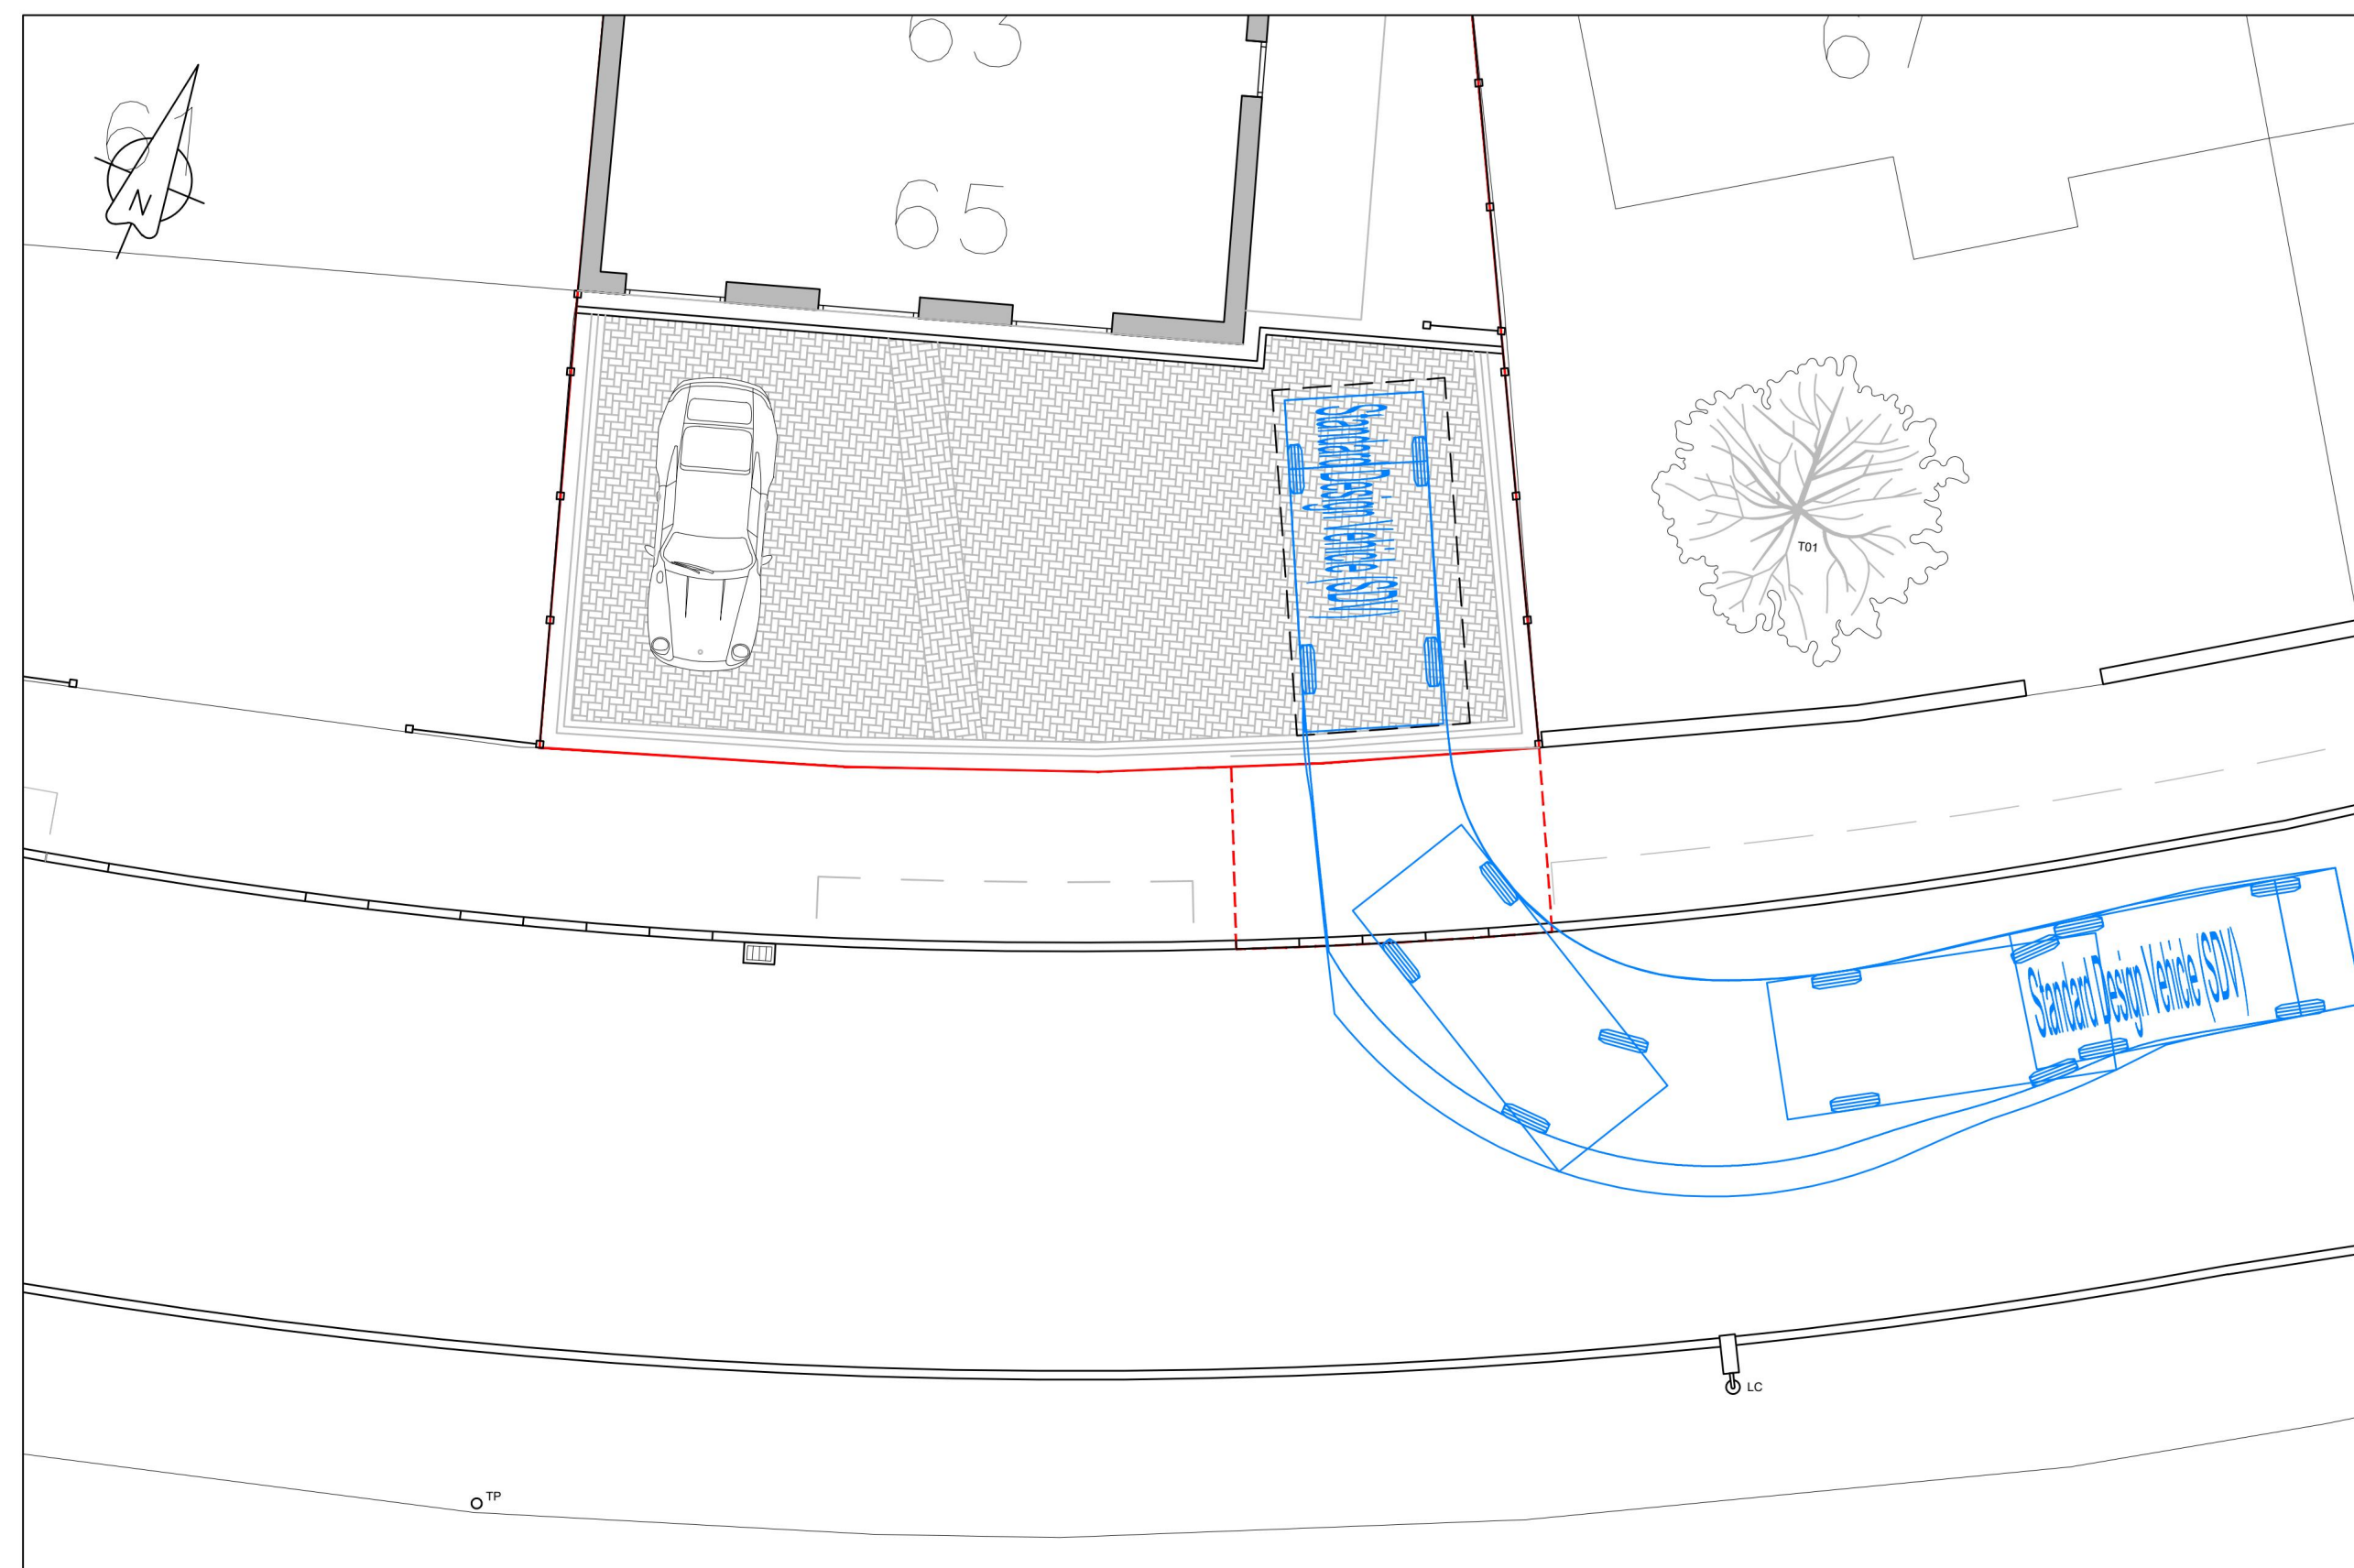

Parking Space - Exit

**NOTES:**

1. All dimensions and levels are in metres unless otherwise stated.

DISCLAIMER:

THE ARCHITECTURAL DRAWINGS PROVIDED HEREIN ARE INTENDED FOR PERSONAL USE ONLY. THIS DRAWING CONTAINS PROPRIETARY AND SENSITIVE INFORMATION AND IS SHARED EXCLUSIVELY WITH THE INTENDED RECIPIENT(S). PLEASE TAKE NOTE OF THE FOLLOWING:

CONFIDENTIALITY: THE CONTENT OF THESE DRAWINGS IS CONFIDENTIAL AND ANY UNAUTHORISED DISCLOSURE, REPRODUCTION, DISTRIBUTION, OR USE BY THIRD PARTIES IS STRICTLY PROHIBITED.

PERSONAL USE: THE ARCHITECTURAL DRAWINGS ARE INTENDED FOR PERSONAL REFERENCE AND USE ONLY. THEY SHOULD NOT BE UTILISED FOR COMMERCIAL PURPOSES, PUBLIC DISSEMINATION, OR CONSTRUCTION WITHOUT PROPER AUTHORISATION FROM THE ORIGINAL ARCHITECTS OR RELEVANT PARTIES.



ACCURACY: WHILE EFFORTS HAVE BEEN MADE TO ENSURE THE ACCURACY OF THE DRAWINGS, THEY ARE NOT INTENDED TO REPRESENT FINAL CONSTRUCTION DOCUMENTS. RELIANCE ON THESE DOCUMENTS FOR ACTUAL CONSTRUCTION OR PROFESSIONAL DECISIONS WITHOUT CONSULTING QUALIFIED EXPERTS IS DISCOURAGED.

LIMITED LIABILITY: THE CREATORS OF THESE DRAWINGS SHALL NOT BE LIABLE FOR ANY DIRECT OR INDIRECT DAMAGES OR CLAIMS ARISING FROM THE USE OR MISUSE OF THE PROVIDED DOCUMENTS.

SECURE HANDLING: PLEASE ENSURE THE SECURE HANDLING AND STORAGE OF THESE DOCUMENTS TO PREVENT UNAUTHORISED ACCESS OR DISCLOSURE.

Legend

- EXTENT OF APPLICATION FREEHOLD
65 DUNEDIN ROAD
- - - EXTENT OF WORKS TO FOOTPATH TO
CREATE THE VEHICLE CROSSOVER

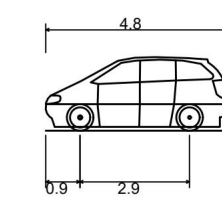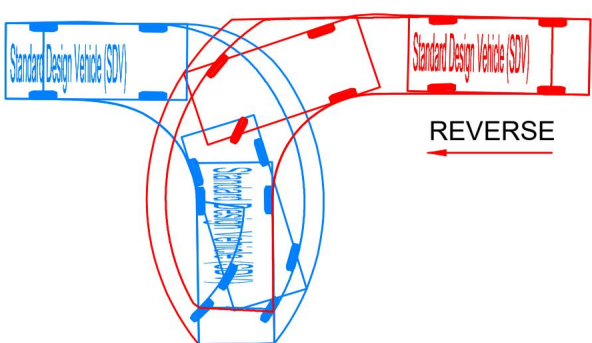FORWARD

Standard Design Vehicle (SDV)	4.800m
Overall Length	2.000m
Overall Width	1.950m
Overall Body Height	0.100m
Min Body Ground Clearance	2.000m
Track Width	4.00s
Lock to lock time	6.000m
Wall to Wall Turning Radius	

P01	02/12/2024	FIRST ISSUE
-----	------------	-------------

REVISION	DATE	DESCRIPTION
----------	------	-------------

EagleConcepts

Tel: 07752 730451
Email: info@eagle-concepts.co.uk

c/o Sable International,
5th Floor, 18 St. Swinburn Lane,
London, EC4N 8AD

PROJECT

Proposed Dropped Kerb
65 Dunedin Road,
Rainham, RM13 8JX

DRAWING

Proposed Vehicle Tracking

STATUS

Planning


DRN	SCALE AT A1	SCALE AT A3
JE	1:100	1:200
DRN DATE	DRAWING NUMBER	REVISION
Dec. 24	0197-EAG-00-00-DR-V-105	P01



Existing Street Scene
Scale 1:50



Proposed Street Scene
Scale 1:50

 

NOTES:

1. All dimensions and levels are in metres unless otherwise stated.

DISCLAIMER:

THE ARCHITECTURAL DRAWINGS PROVIDED HEREIN ARE INTENDED FOR PERSONAL USE ONLY. THIS DRAWING CONTAINS PROPRIETARY AND SENSITIVE INFORMATION AND IS SHARED EXCLUSIVELY WITH THE INTENDED RECIPIENT(S). PLEASE TAKE NOTE OF THE FOLLOWING:

CONFIDENTIALITY: THE CONTENT OF THESE DRAWINGS IS CONFIDENTIAL AND ANY UNAUTHORISED DISCLOSURE, REPRODUCTION, DISTRIBUTION, OR USE BY THIRD PARTIES IS STRICTLY PROHIBITED.

PERSONAL USE:THE ARCHITECTURAL DRAWINGS ARE INTENDED FOR PERSONAL REFERENCE AND USE ONLY. THEY SHOULD NOT BE UTILISED FOR COMMERCIAL PURPOSES, PUBLIC DISSEMINATION, OR CONSTRUCTION WITHOUT PROPER AUTHORISATION FROM THE ORIGINAL ARCHITECTS OR RELEVANT PARTIES.

ACCURACY: WHILE EFFORTS HAVE BEEN MADE TO ENSURE THE ACCURACY OF THE DRAWINGS, THEY ARE NOT INTENDED TO REPRESENT FINAL CONSTRUCTION DOCUMENTS. RELIANCE ON THESE DOCUMENTS FOR ACTUAL CONSTRUCTION OR PROFESSIONAL DECISIONS WITHOUT CONSULTING QUALIFIED EXPERTS IS DISCOURAGED.

LIMITED LIABILITY: THE CREATORS OF THESE DRAWINGS SHALL NOT BE LIABLE FOR ANY DIRECT OR INDIRECT DAMAGES OR CLAIMS ARISING FROM THE USE OR MISUSE OF THE PROVIDED DOCUMENTS.

SECURE HANDLING: PLEASE ENSURE THE SECURE HANDLING AND STORAGE OF THESE DOCUMENTS TO PREVENT UNAUTHORISED ACCESS OR DISCLOSURE.

P01	02/12/2024	FIRST ISSUE
-----	------------	-------------

REVISION	DATE	DESCRIPTION
----------	------	-------------

EagleConcepts

Tel: 07752 730451
Email: info@eagle-concepts.co.uk

c/o Sable International,
5th Floor, 18 St. Swithin's Lane,
London, EC4N 8AD

PROJECT

Proposed Dropped Kerb
65 Dunedin Road,
Rainham, RM13 8JX

DRAWING

Existing & Proposed
Street Scene

STATUS

Planning

DRN	SCALE AT A1	SCALE AT A3
-----	-------------	-------------

JE	1:50	1:100
----	------	-------

DRN	DATE	DRAWING NUMBER	REVISION
-----	------	----------------	----------

Nov. 24		0197-EAG-00-00-DR-V-201	P01
---------	--	-------------------------	-----

NOTES:

1. All dimensions and levels are in metres unless otherwise stated.

DISCLAIMER:

THE ARCHITECTURAL DRAWINGS PROVIDED HEREIN ARE INTENDED FOR **PERSONAL USE ONLY**. THIS DRAWING CONTAINS PROPRIETARY AND SENSITIVE INFORMATION AND IS SHARED EXCLUSIVELY WITH THE INTENDED RECIPIENT(S). PLEASE TAKE NOTE OF THE FOLLOWING:


CONFIDENTIALITY: THE CONTENT OF THESE DRAWINGS IS CONFIDENTIAL AND ANY UNAUTHORISED DISCLOSURE, REPRODUCTION, DISTRIBUTION, OR USE BY THIRD PARTIES IS STRICTLY PROHIBITED.

PERSONAL USE:THE ARCHITECTURAL DRAWINGS ARE INTENDED FOR PERSONAL REFERENCE AND USE ONLY. THEY SHOULD NOT BE UTILISED FOR COMMERCIAL PURPOSES, PUBLIC DISSEMINATION, OR CONSTRUCTION WITHOUT PROPER AUTHORISATION FROM THE ORIGINAL ARCHITECTS OR RELEVANT PARTIES.


ACCURACY: WHILE EFFORTS HAVE BEEN MADE TO ENSURE THE ACCURACY OF THE DRAWINGS, THEY ARE NOT INTENDED TO REPRESENT FINAL CONSTRUCTION DOCUMENTS. RELIANCE ON THESE DOCUMENTS FOR ACTUAL CONSTRUCTION OR PROFESSIONAL DECISIONS WITHOUT CONSULTING QUALIFIED EXPERTS IS DISCOURAGED.

LIMITED LIABILITY: THE CREATORS OF THESE DRAWINGS SHALL NOT BE LIABLE FOR ANY DIRECT OR INDIRECT DAMAGES OR CLAIMS ARISING FROM THE USE OR MISUSE OF THE PROVIDED DOCUMENTS.


SECURE HANDLING: PLEASE ENSURE THE SECURE HANDLING AND STORAGE OF THESE DOCUMENTS TO PREVENT UNAUTHORISED ACCESS OR DISCLOSURE.

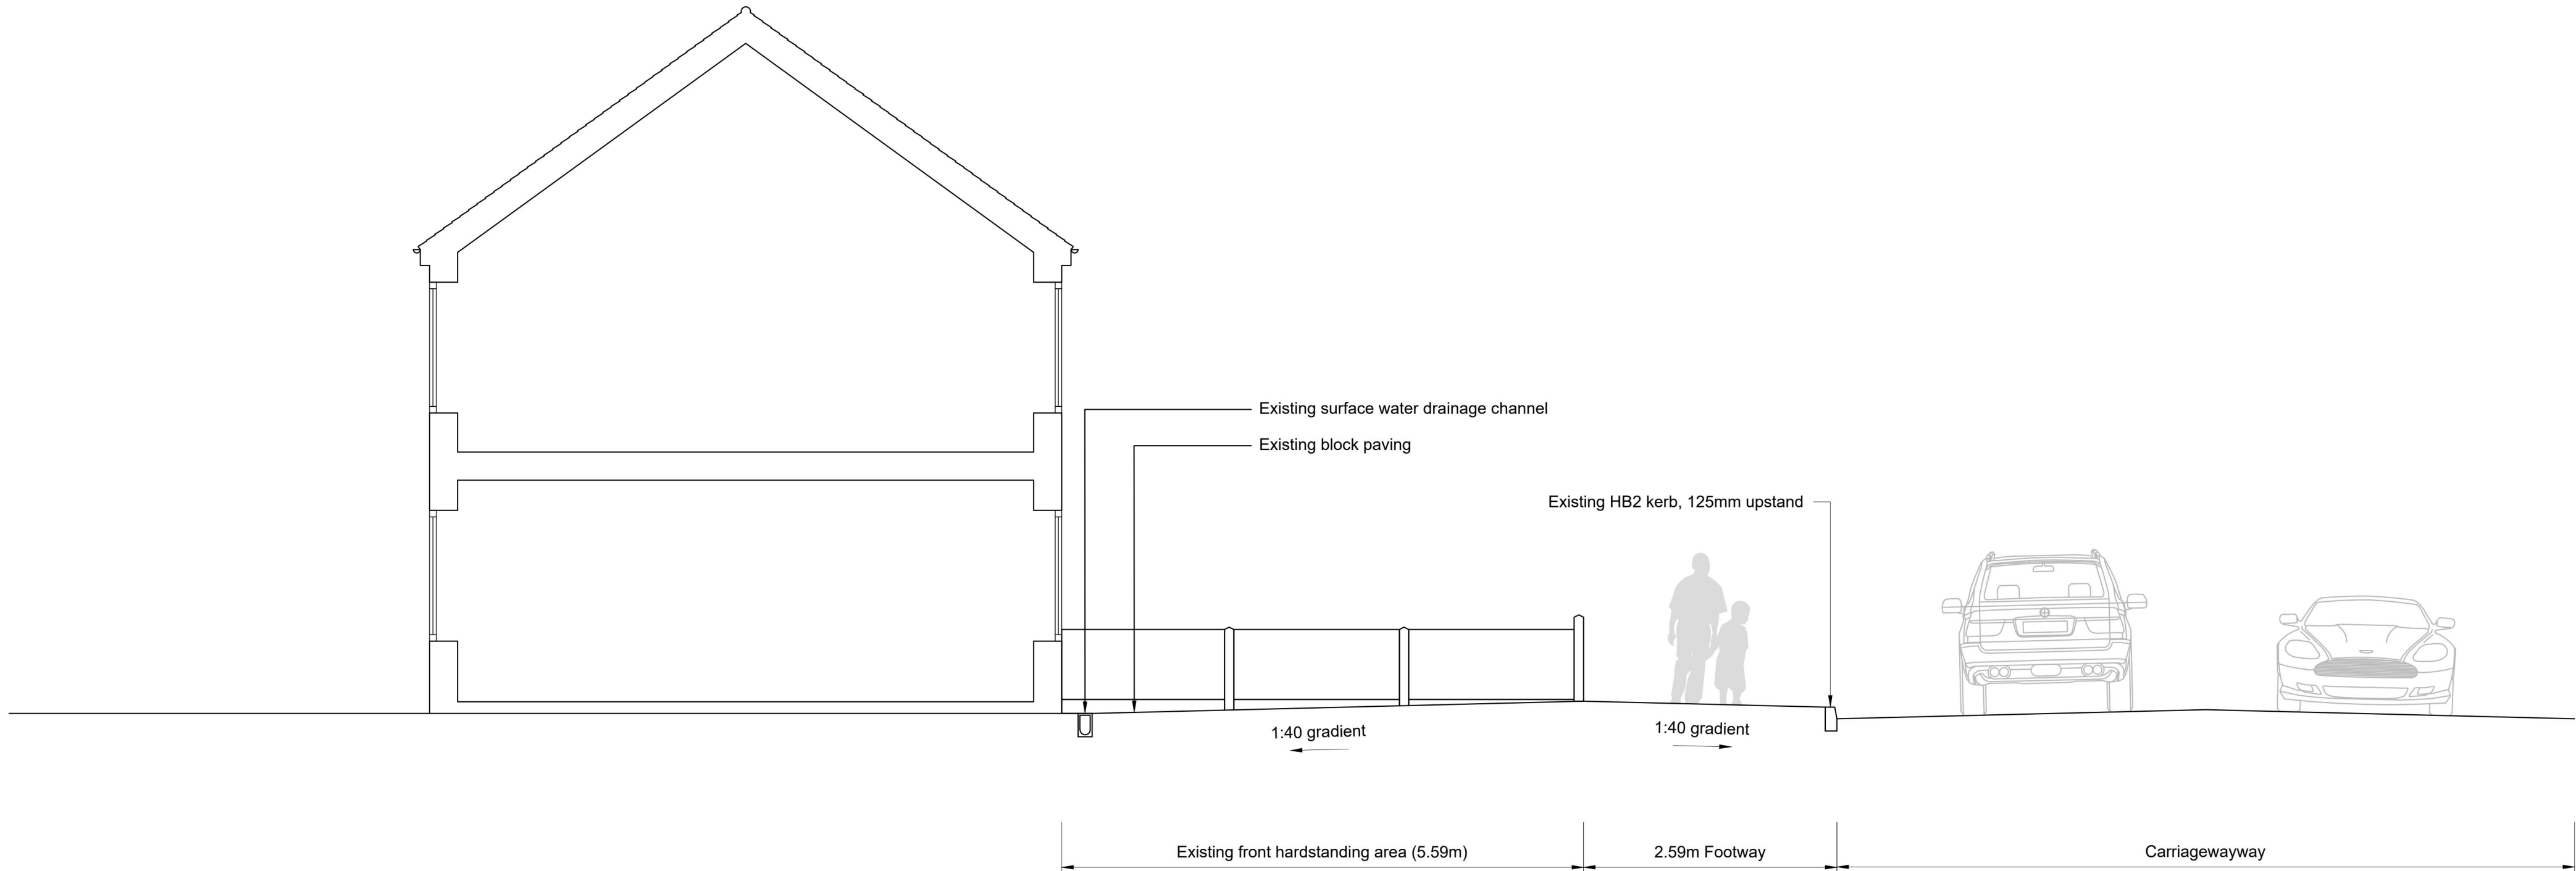

Existing Section
Scale 1:50

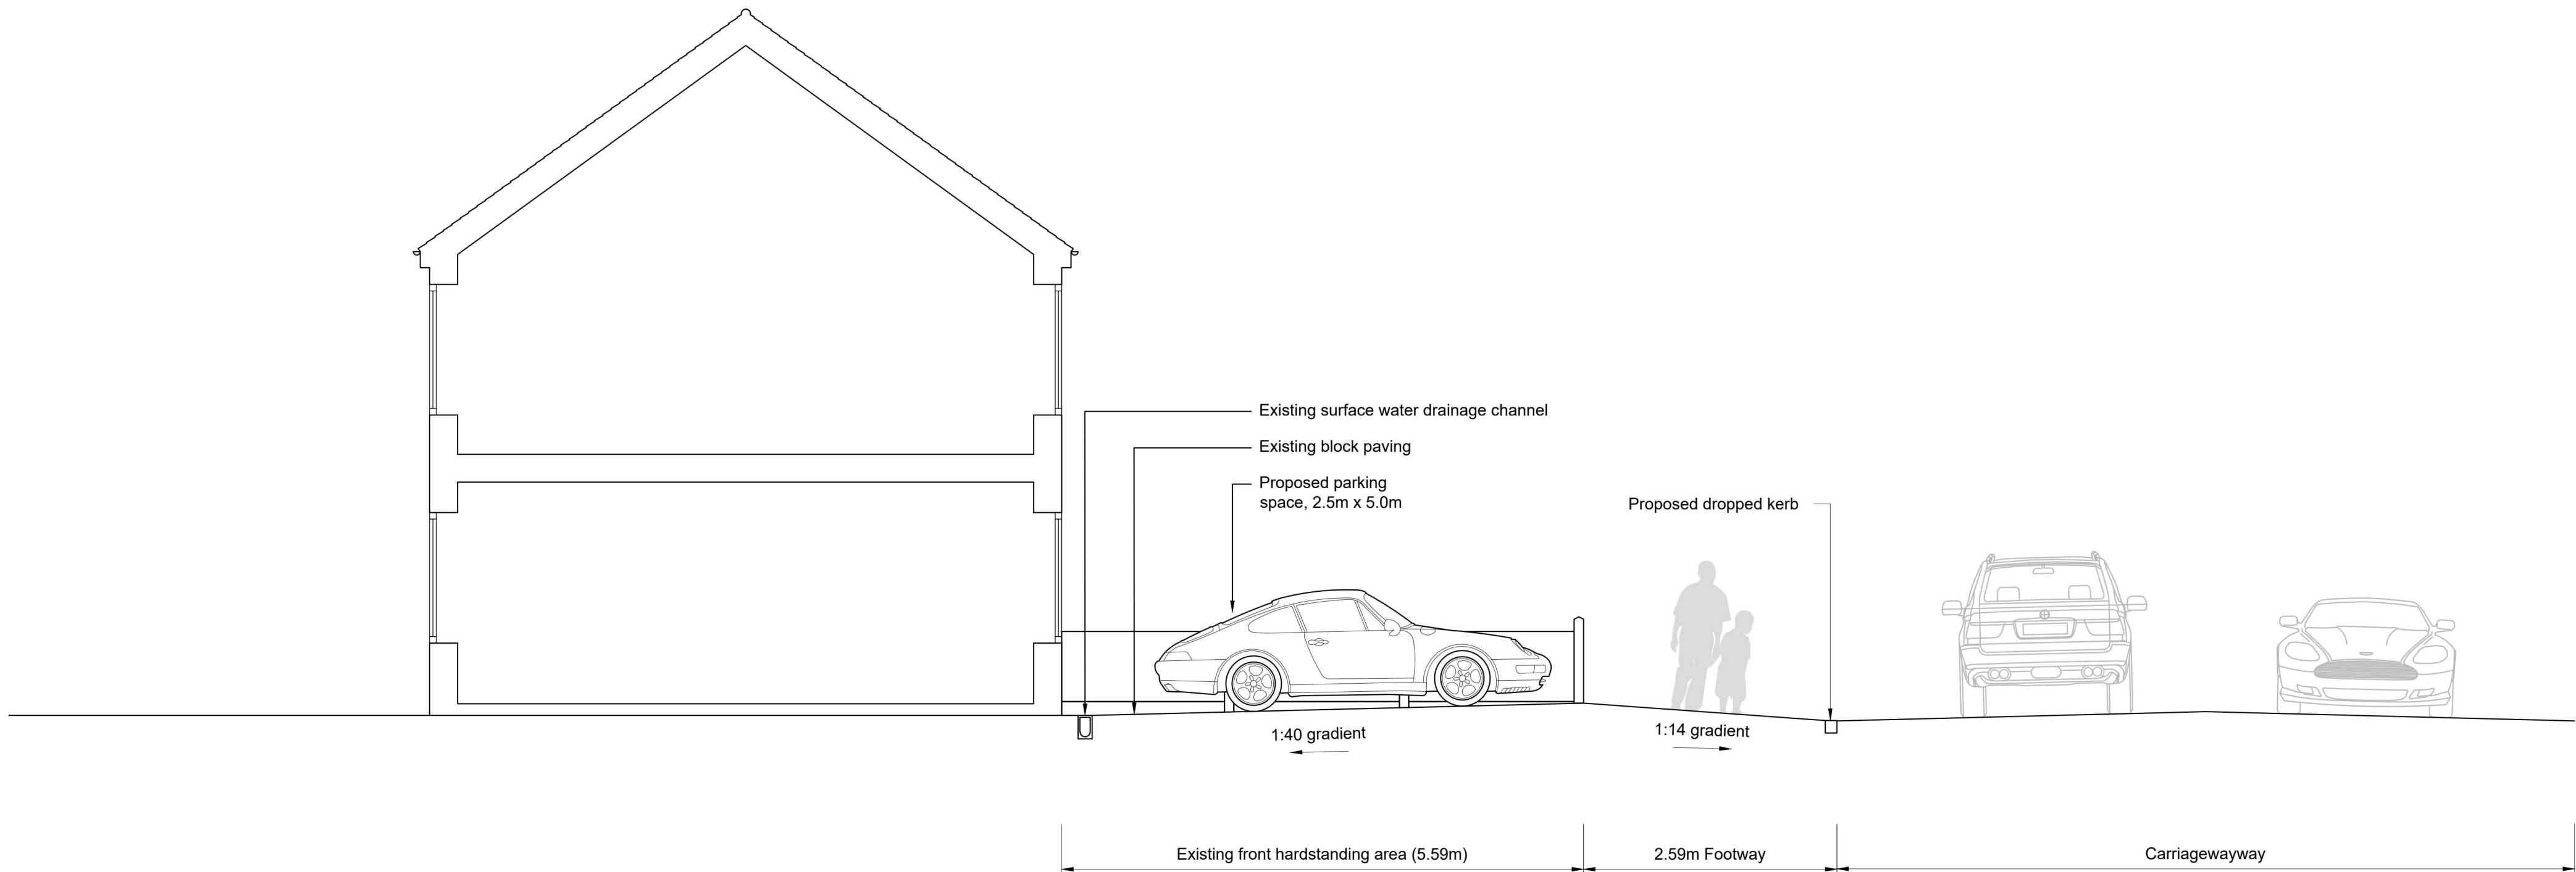

Proposed Section
Scale 1:50

 

P01	02/12/2024	FIRST ISSUE
REVISION	DATE	DESCRIPTION
EagleConcepts Tel: 07752 730451 Email: info@eagle-concepts.co.uk c/o Sable International, 5th Floor, 18 St. Swithin's Lane, London, EC4N 8AD		
PROJECT		
Proposed Dropped Kerb 65 Dunedin Road Rainham, RM13 8JX		
DRAWING		
Existing & Proposed Sections		
STATUS		
Planning		
DRN	SCALE AT A1	SCALE AT A3
JE	1:50	1:100
DRN DATE	DRAWING NUMBER	REVISION
Dec. 24	0197-EAG-00-00-DR-V-301	P01