



EXISTING BLOCK PLAN

SCALE 1:500 @ A3



Metres

General Notes:

1. Scale this drawing according to the scale bar.
2. All dimensions are in millimeters unless otherwise stated.
3. Drawing based on survey information by others.
4. Contractors are not to scale dimensions from this drawings.
5. Contractors are to check all dimensions prior to commencement on site and notify the architect of any errors, omissions, or discrepancies.
6. SA Maintenance retain copyright of this drawing. It may not be copied, altered or reproduced in any way without their written authority.

PRINT SIZE: A3

[illegible]

CODE	SUITABILITY DESCRIPTION
STATUS	PURPOSE OF ISSUE

PROJECT
**LOFT CONVERSION WITH
REAR DORMER AND
TWO FRONT DORMER WINDOWS**

Project ADDRESS
**8 Finucane Gardens,Rainham
RM13 7QA**

TITLE

EXISTING BLOCK PLAN

CLIENT **Siraj Mohammed**

DRAWN BY	CHECKED BY	DATE 09/12/2019
SCALE (@ A3) 1:500	PROJECT NUMBER SA09-14TH	
DRAWING NUMBER SA09-14TH-02		



PROPOSED BLOCK PLAN

SCALE 1:500 @ A3



General Notes:

1. Scale this drawing according to the scale bar.
2. All dimensions are in millimeters unless otherwise stated.
3. Drawing based on survey information by others.
4. Contractors are not to scale dimensions from this drawings.
5. Contractors are to check all dimensions prior to commencement on site and notify the architect of any errors, omissions, or discrepancies.
6. SA Maintenance retain copyright of this drawing. It may not be copied, altered or reproduced in any way without their written authority.

PRINT SIZE: A3

[illegible]

CODE	SUITABILITY DESCRIPTION
STATUS	PURPOSE OF ISSUE

PROJECT
**LOFT CONVERSION WITH
REAR DORMER AND
TWO FRONT DORMER WINDOWS**

Project ADDRESS

8 Finucane Gardens,Rainham
RM13 7QA

TITLE


PROPOSED BLOCK PLAN

CLIENT

Siraj Mohammed


DRAWN BY	CHECKED BY	DATE 09/12/24
SCALE (@ A3) 1:500	PROJECT NUMBER SA09-14TH	
DRAWING NUMBER SA09-14TH-03		REV 00

There will be no change to the ground floor plan

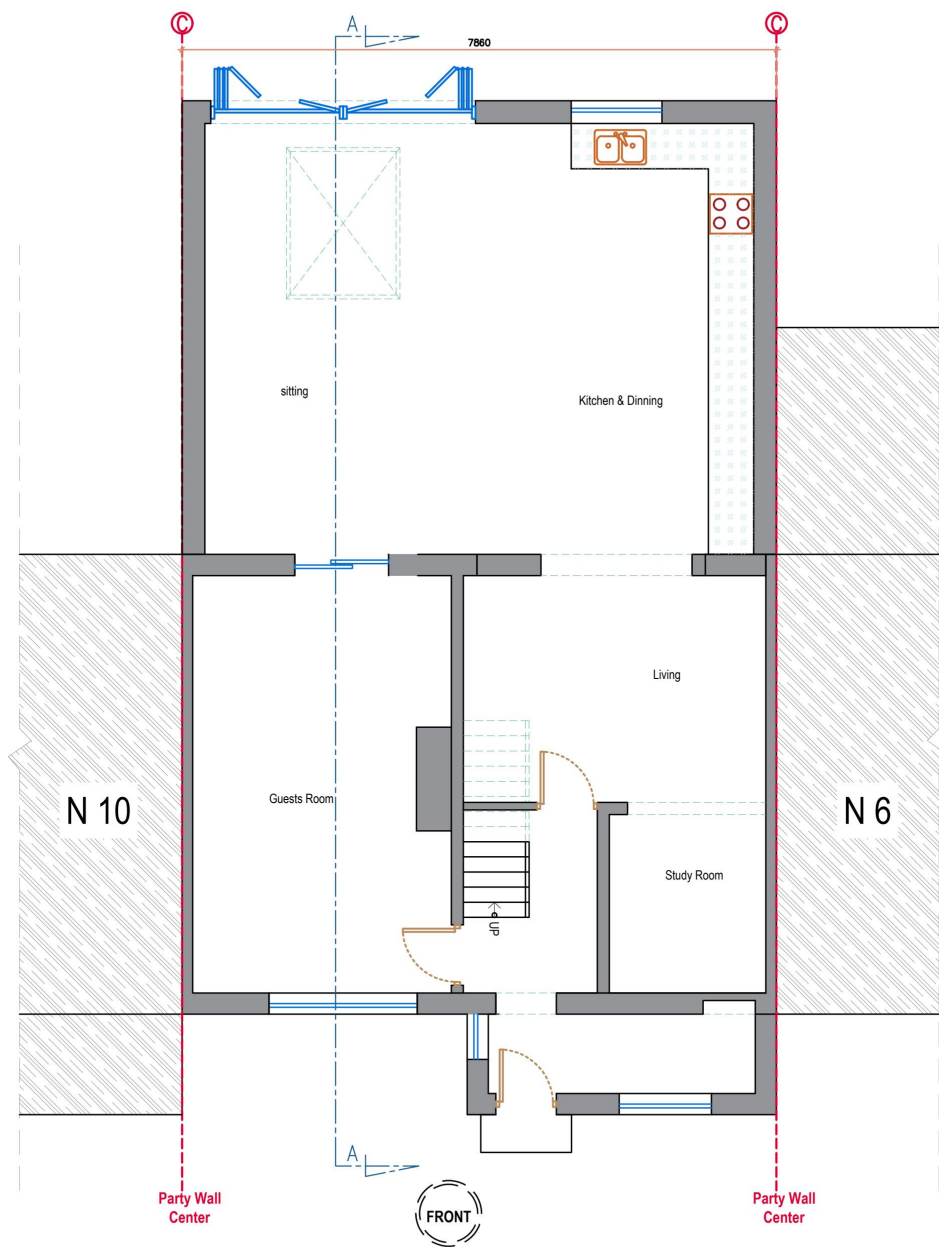

4 EXISTING GROUND FLOOR PLAN

SCALE 1:100 @ A3

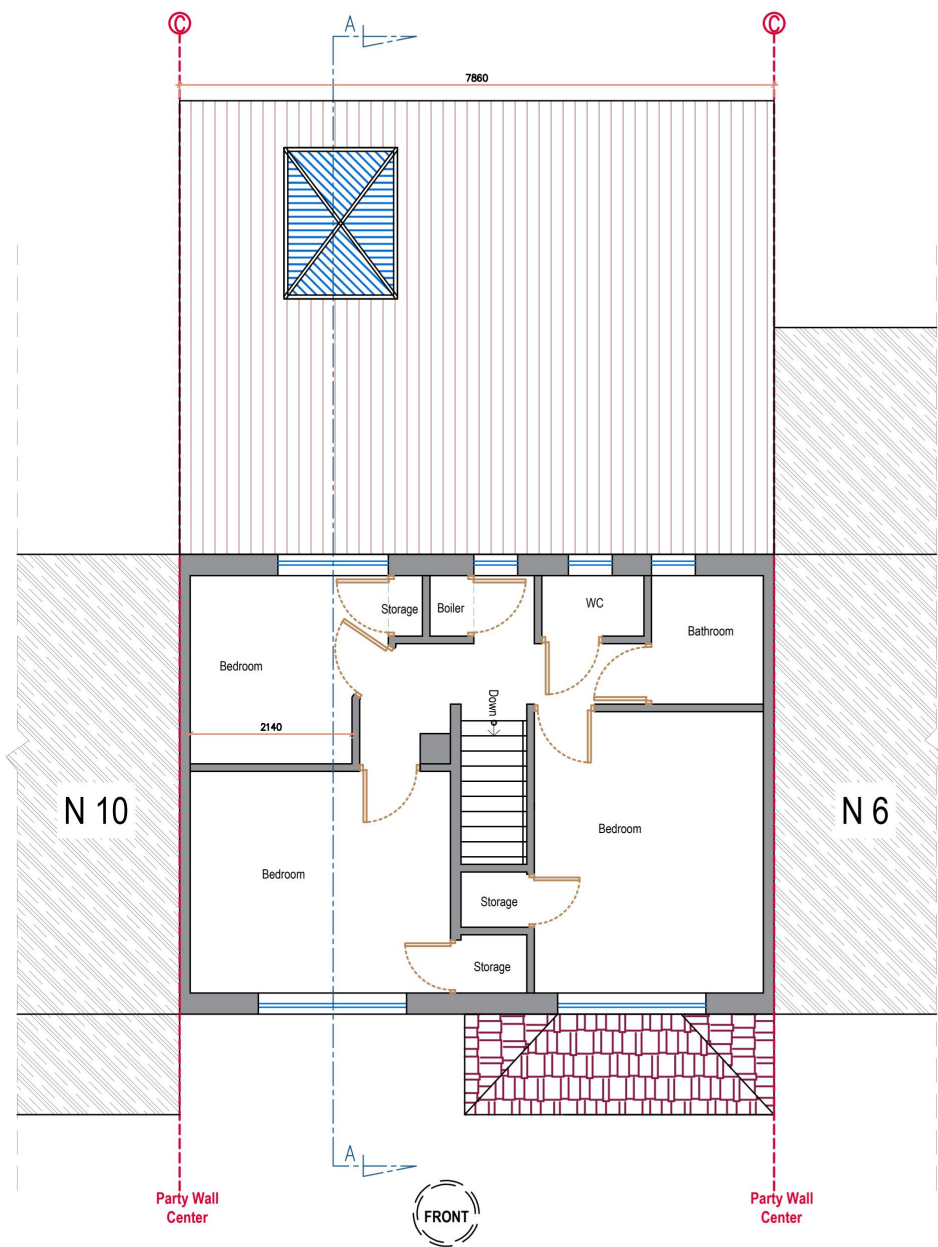

5 EXISTING FIRST FLOOR PLAN

SCALE 1:100 @ A3



- Existing walls
- Proposed walls
- Party Wall Center
- Section Location
- Neighbors
- Overhead lines

- General Notes:
- Scale this drawing according to the scale bar.
 - All dimensions are in millimeters unless otherwise stated.
 - Drawing based on survey information by others.
 - Contractors are not to scale dimensions from this drawings.
 - Contractors are to check all dimensions prior to commencement on site and notify the architect of any errors, omissions, or discrepancies.
 - SA Maintenance retain copyright of this drawing. It may not be copied, altered or reproduced in any way without their written authority.

PRINT SIZE: A3



DOMESTIC & COMMERCIAL
07956021110, 07710677979
planning@samaintenance.co.uk
www.samaintenance.co.uk



Rev	Description	Date

CODE	SUITABILITY DESCRIPTION
STATUS	PURPOSE OF ISSUE


PROJECT
LOFT CONVERSION WITH
REAR DORMER AND
TWO FRONT DORMER WINDOWS

Project ADDRESS
8 Finucane Gardens, Rainham
RM13 7QA

TITLE
EXISTING FLOOR PLANS

CLIENT
Siraj Mohammed

DRAWN BY	CHECKED BY	DATE
		09/12/24
SCALE (@ A3) 1:100	PROJECT NUMBER SA09-14TH	
DRAWING NUMBER SA09-14TH-04	REV 00	

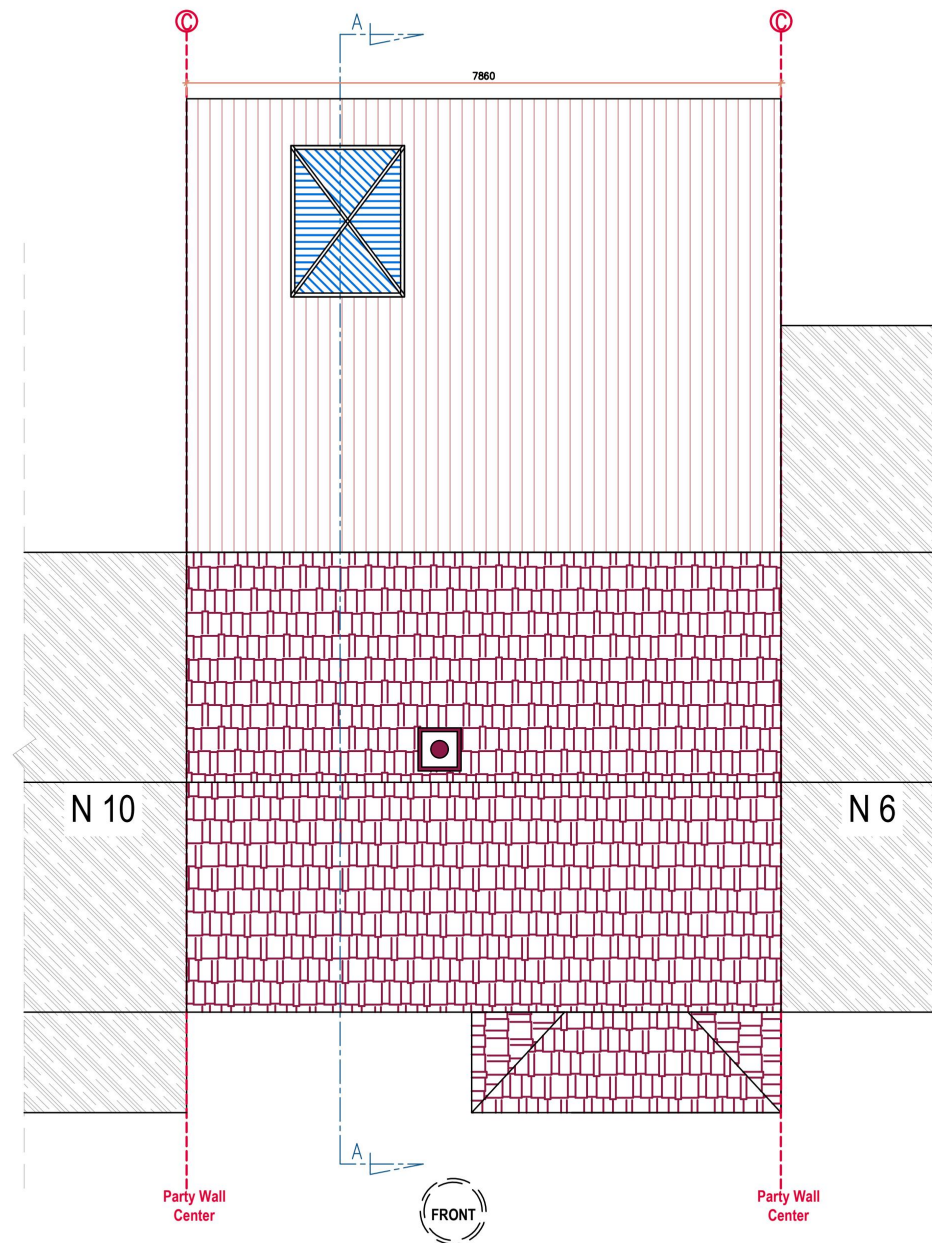

- General Notes:
1. Scale this drawing according to the scale bar.
 2. All dimensions are in millimeters unless otherwise stated.
 3. Drawing based on survey information by others.
 4. Contractors are not to scale dimensions from this drawings.
 5. Contractors are to check all dimensions prior to commencement on site and notify the architect of any errors, omissions, or discrepancies.
 6. SA Maintenance retain copyright of this drawing. It may not be copied, altered or reproduced in any way without their written authority.

PRINT SIZE: A3

SA Installation & Maintenance

DOMESTIC & COMMERCIAL

07956021110, 07710677979
planning@samaintenance.co.uk
www.samaintenance.co.uk

Approved Contractor City & Guilds

Rev	Description	Date

CODE	SUITABILITY DESCRIPTION
STATUS	PURPOSE OF ISSUE

PROJECT
LOFT CONVERSION WITH REAR DORMER AND TWO FRONT DORMER WINDOWS



Project ADDRESS
8 Finucane Gardens, Rainham RM13 7QA

TITLE
EXISTING ROOF PLAN


CLIENT
Siraj Mohammed

DRAWN BY	CHECKED BY	DATE 09/12/24
SCALE (@ A3) 1:100	PROJECT NUMBER SA09-14TH	REV 00
DRAWING NUMBER SA09-14TH-05		

6 EXISTING ROOF PLAN
SCALE 1:100 @ A3

 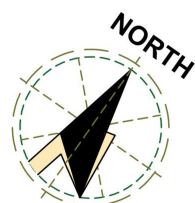

- Existing walls Proposed walls Party Wall Center Section Location Neighbors Overhead lines

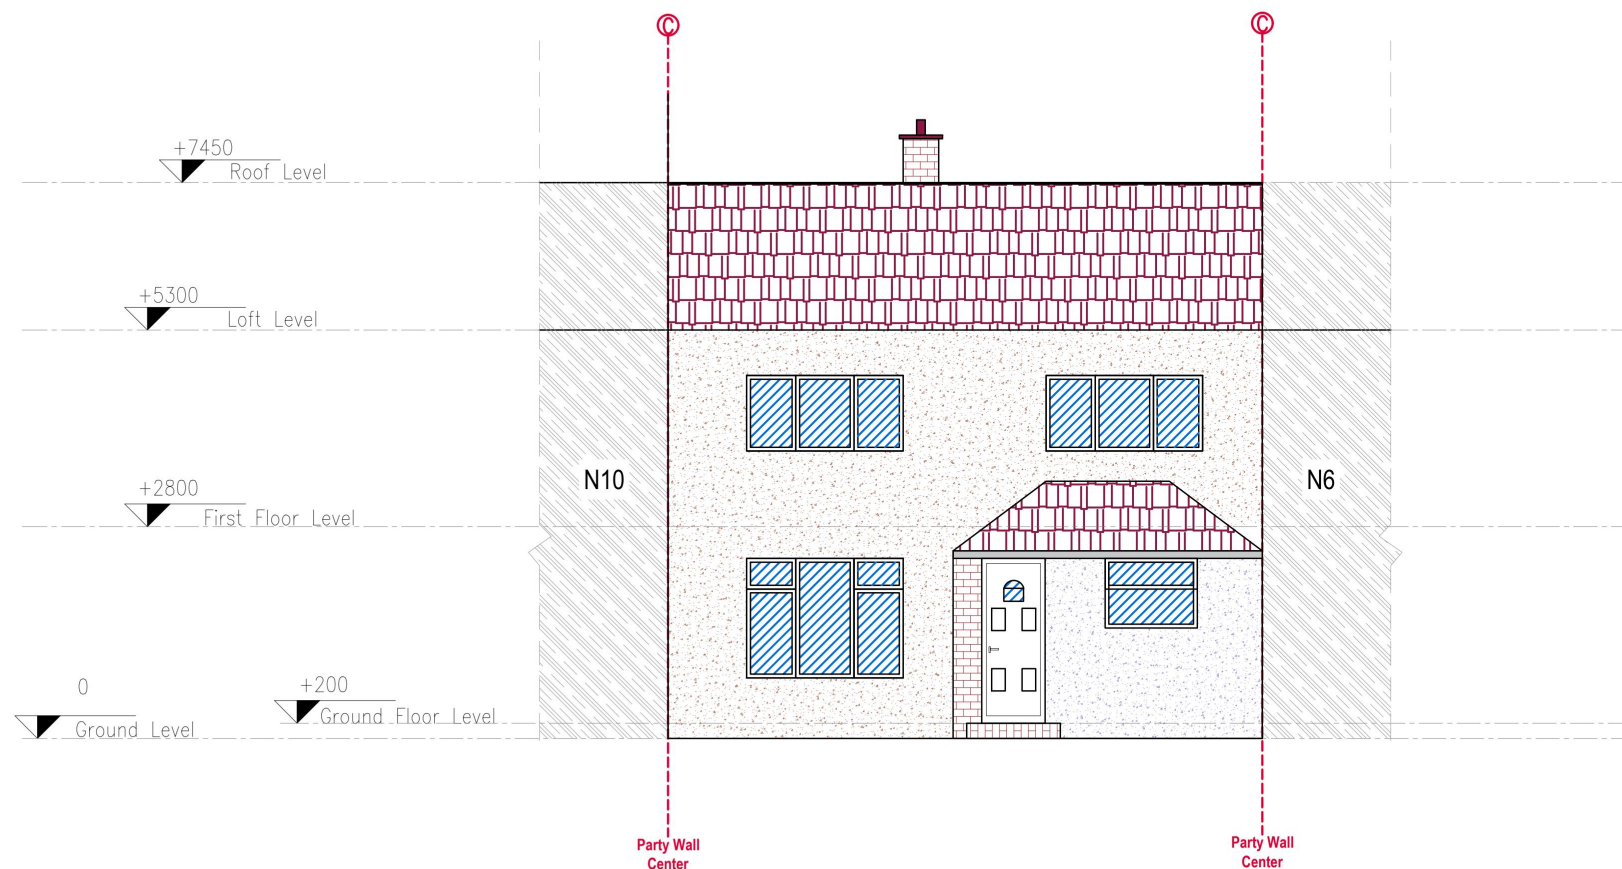

- General Notes:
1. Scale this drawing according to the scale bar.
 2. All dimensions are in millimeters unless otherwise stated.
 3. Drawing based on survey information by others.
 4. Contractors are not to scale dimensions from this drawings.
 5. Contractors are to check all dimensions prior to commencement on site and notify the architect of any errors, omissions, or discrepancies.
 6. SA Maintenance retain copyright of this drawing. It may not be copied, altered or reproduced in any way without their written authority.

PRINT SIZE: A3

SA Installation & Maintenance

DOMESTIC & COMMERCIAL

07956021110, 07710677979
planning@samaintenance.co.uk
www.samaintenance.co.uk

APPROVED CONTRACTOR City & Guilds

Rev	Description	Date

CODE	SUITABILITY DESCRIPTION
STATUS	PURPOSE OF ISSUE


PROJECT

Project ADDRESS
8 Finucane Gardens,Rainham RM13 7QA


TITLE
EXISTING FRONT ELEVATION

CLIENT
Siraj Mohammed

DRAWN BY	CHECKED BY	DATE
		09/12/24
SCALE (@ A3)	PROJECT NUMBER	
1:100	SA09-14TH	
DRAWING NUMBER	REV	
SA09-14TH-06	00	

 

Existing walls Proposed walls Party Wall Center Section Location Neighbors Overhead lines

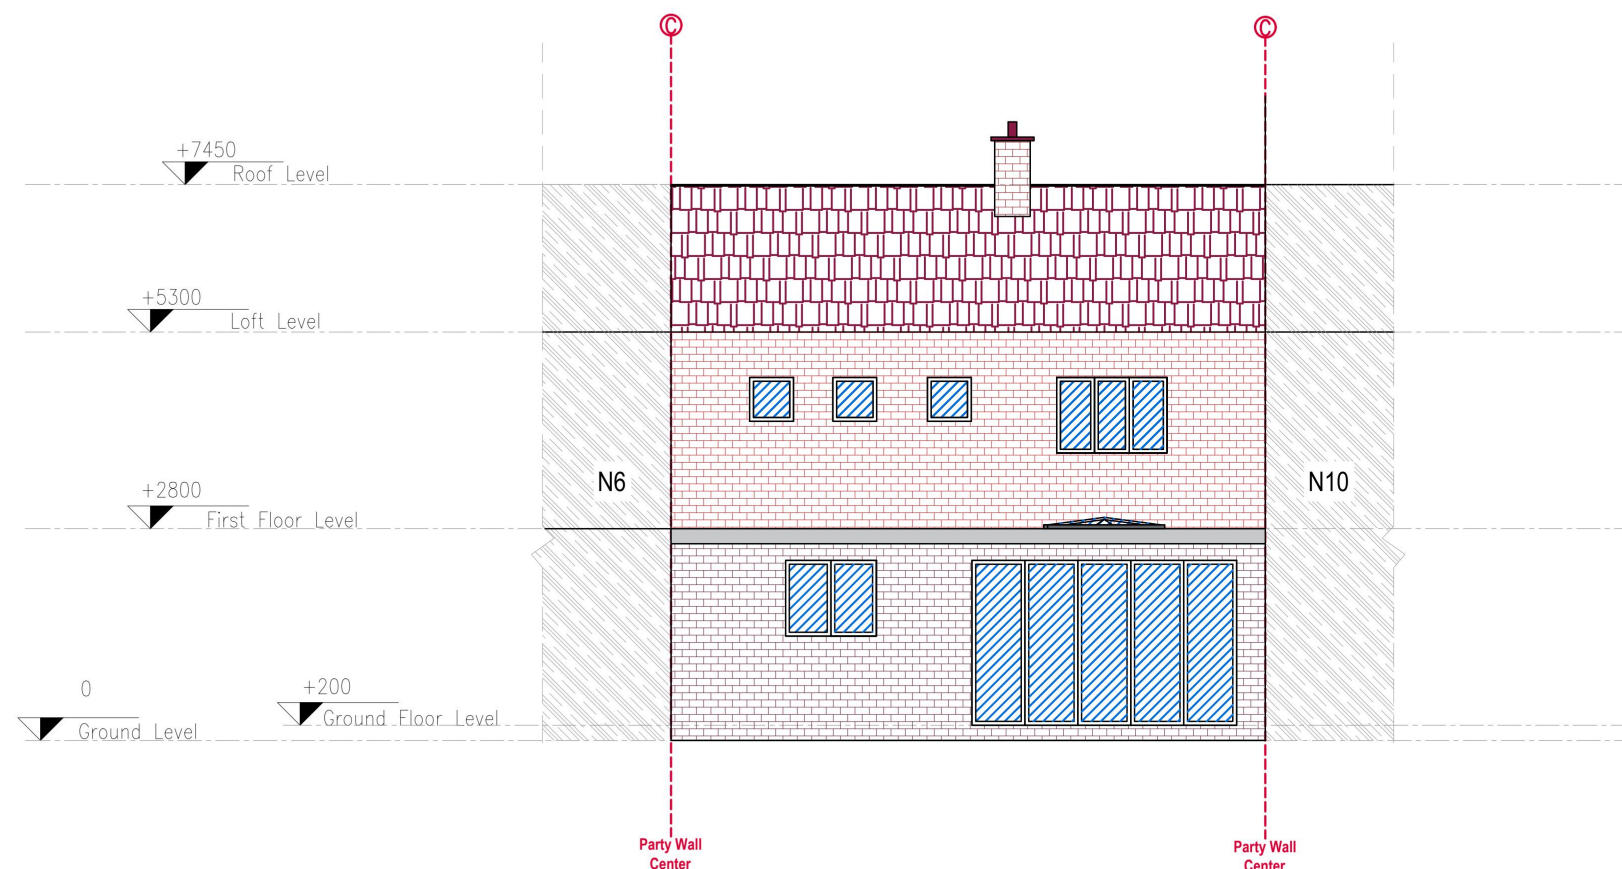

- General Notes:
1. Scale this drawing according to the scale bar.
 2. All dimensions are in millimeters unless otherwise stated.
 3. Drawing based on survey information by others.
 4. Contractors are not to scale dimensions from this drawings.
 5. Contractors are to check all dimensions prior to commencement on site and notify the architect of any errors, omissions, or discrepancies.
 6. SA Maintenance retain copyright of this drawing. It may not be copied, altered or reproduced in any way without their written authority.

PRINT SIZE: A3

SA Installation & Maintenance

DOMESTIC & COMMERCIAL

07956021110, 07710677979
planning@samaintenance.co.uk
www.samaintenance.co.uk

Approved Contractor, Safe, City & Guilds

Rev	Description	Date

CODE	SUITABILITY DESCRIPTION
STATUS	PURPOSE OF ISSUE

PROJECT
**LOFT CONVERSION WITH
REAR DORMER AND
TWO FRONT DORMER WINDOWS**

Project ADDRESS
**8 Finucane Gardens, Rainham
RM13 7QA**


TITLE
EXISTING REAR ELEVATION

CLIENT
Siraj Mohammed


DRAWN BY	CHECKED BY	DATE 09/12/24
SCALE (@ A3) 1:100	PROJECT NUMBER SA09-14TH	
DRAWING NUMBER SA09-14TH-07	REV 00	

8 EXISTING REAR ELEVATION


SCALE 1:100 @ A3

 

Existing walls, Proposed walls, Party Wall Center, Section Location, Neighbors, Overhead lines

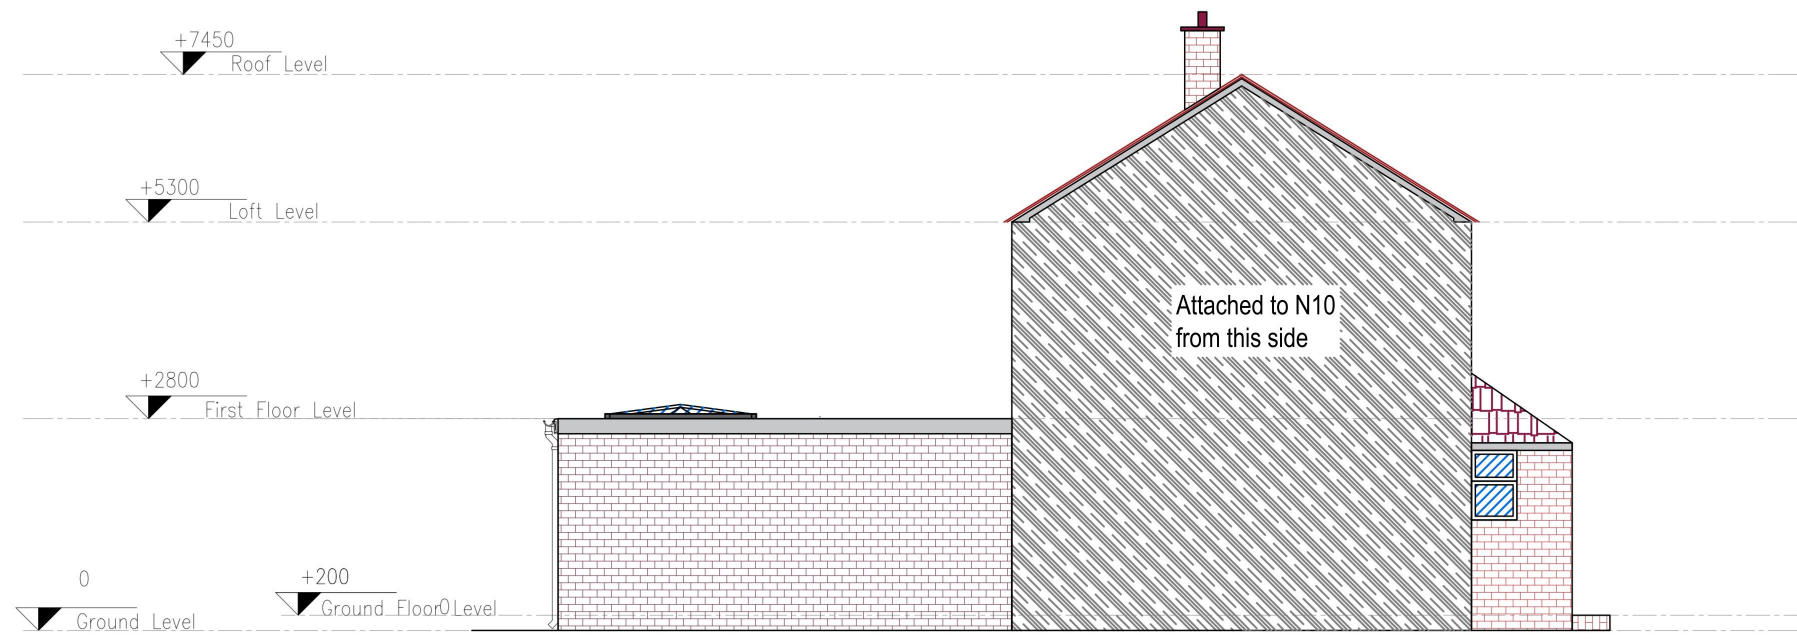

9 **EXISTING SIDE ELEVATION 1**
SCALE 1:100 @ A3

 

-  Existing walls
-  Proposed walls
-  Party Wall Center
-  Section Location
-  Neighbors
-  Overhead lines

General Notes:

- Scale this drawing according to the scale bar.
- All dimensions are in millimeters unless otherwise stated.
- Drawing based on survey information by others.
- Contractors are not to scale dimensions from this drawings.
- Contractors are to check all dimensions prior to commencement on site and notify the architect of any errors, omissions, or discrepancies.
- SA Maintenance retain copyright of this drawing. It may not be copied, altered or reproduced in any way without their written authority.

PRINT SIZE: A3

**Installation & Maintenance**
DOMESTIC & COMMERCIAL
07956021110, 07710677979
planning@samaintenance.co.uk
www.samaintenance.co.uk


Rev	Description	Date

CODE	SUITABILITY DESCRIPTION
STATUS	PURPOSE OF ISSUE

PROJECT
LOFT CONVERSION WITH REAR DORMER AND TWO FRONT DORMER WINDOWS

Project ADDRESS
8 Finucane Gardens, Rainham RM13 7QA

TITLE
EXISTING SIDE ELEVATION 1

CLIENT
Siraj Mohammed

DRAWN BY	CHECKED BY	DATE
		09/12/24

SCALE (@ A3)	PROJECT NUMBER
1:100	SA09-14TH

DRAWING NUMBER	REV
SA09-14TH-08	00

- General Notes:
1. Scale this drawing according to the scale bar.
 2. All dimensions are in millimeters unless otherwise stated.
 3. Drawing based on survey information by others.
 4. Contractors are not to scale dimensions from this drawings.
 5. Contractors are to check all dimensions prior to commencement on site and notify the architect of any errors, omissions, or discrepancies.
 6. SA Maintenance retain copyright of this drawing. It may not be copied, altered or reproduced in any way without their written authority.

PRINT SIZE: A3



DOMESTIC & COMMERCIAL
07956021110, 07710677979
planning@samaintenance.co.uk
www.samaintenance.co.uk



Rev	Description	Date

CODE	SUITABILITY DESCRIPTION
STATUS	PURPOSE OF ISSUE


PROJECT
LOFT CONVERSION WITH
REAR DORMER AND
TWO FRONT DORMER WINDOWS

Project ADDRESS
8 Finucane Gardens, Rainham
RM13 7QA

TITLE
EXISTING SIDE ELEVATION 2

CLIENT
Siraj Mohammed

DRAWN BY	CHECKED BY	DATE
		09/12/24
SCALE (@ A3) 1:100	PROJECT NUMBER SA09-14TH	
DRAWING NUMBER SA09-14TH-09	REV 00	

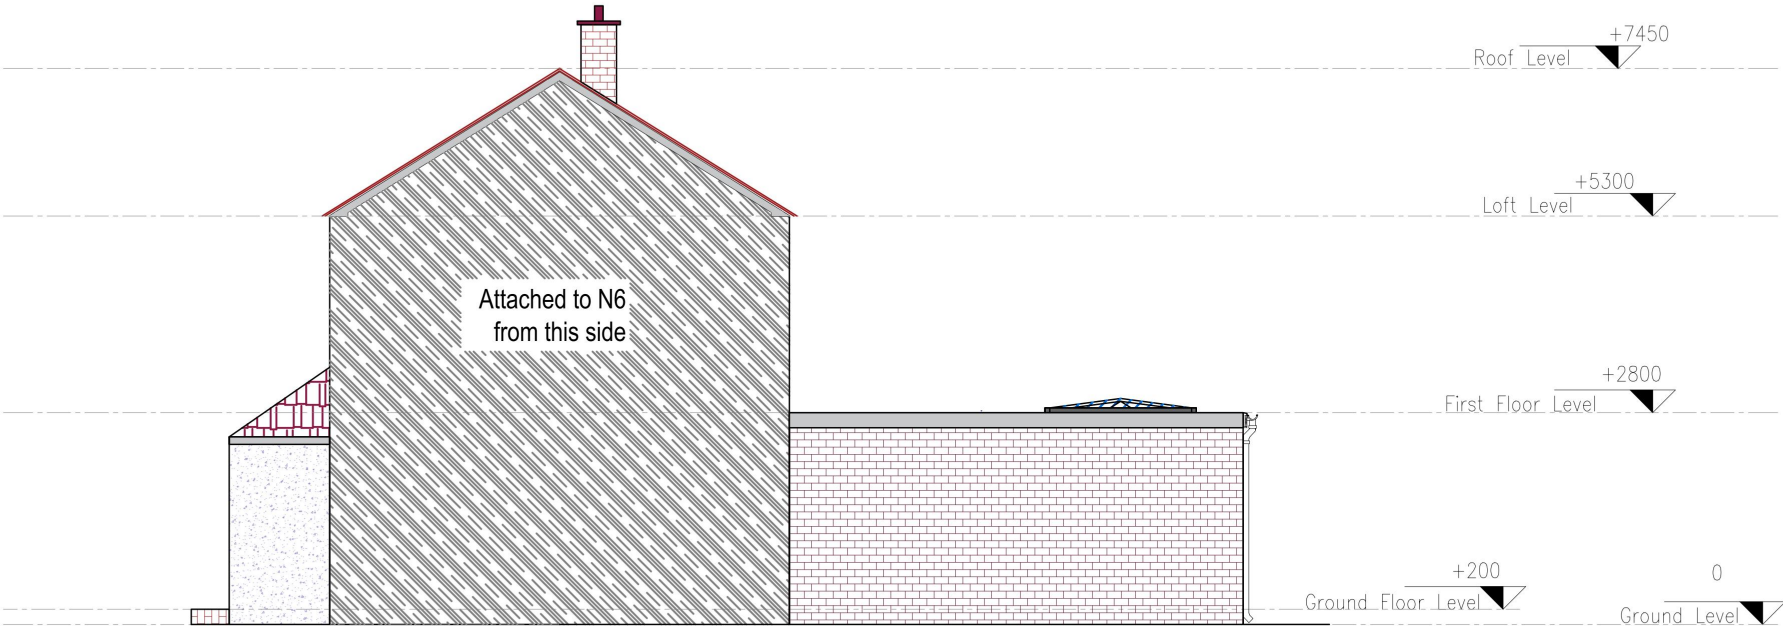


10

EXISTING SIDE ELEVATION 2


SCALE 1:100 @ A3



Existing walls Proposed walls Party Wall Center Section Location Neighbors Overhead lines

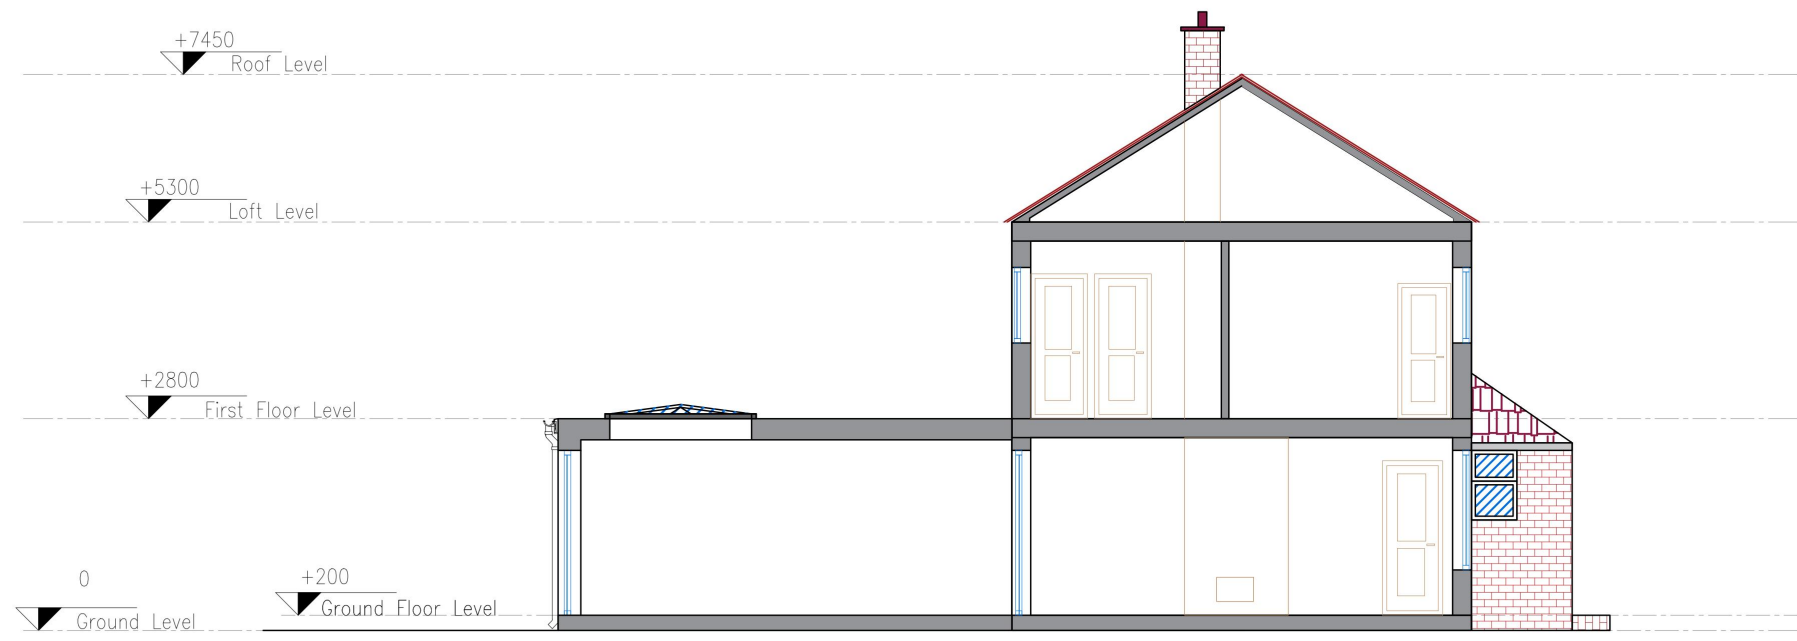

11 EXISTING SECTION A-A
SCALE 1:100 @ A3

 

- Existing walls
- Proposed walls
- Party Wall Center
- Section Location
- Neighbors
- Overhead lines

General Notes:

- Scale this drawing according to the scale bar.
- All dimensions are in millimeters unless otherwise stated.
- Drawing based on survey information by others.
- Contractors are not to scale dimensions from this drawings.
- Contractors are to check all dimensions prior to commencement on site and notify the architect of any errors, omissions, or discrepancies.
- SA Maintenance retain copyright of this drawing. It may not be copied, altered or reproduced in any way without their written authority.

PRINT SIZE: A3

Installation & Maintenance
DOMESTIC & COMMERCIAL
07956021110, 07710677979
planning@samaintenance.co.uk
www.samaintenance.co.uk

Rev	Description	Date

CODE	SUITABILITY DESCRIPTION
STATUS	PURPOSE OF ISSUE

PROJECT
LOFT CONVERSION WITH REAR DORMER AND TWO FRONT DORMER WINDOWS

Project ADDRESS
8 Finucane Gardens, Rainham RM13 7QA

TITLE
EXISTING SECTION


CLIENT
Siraj Mohammed

DRAWN BY	CHECKED BY	DATE
		09/12/24

SCALE (@ A3)	PROJECT NUMBER
1:100	SA09-14TH

DRAWING NUMBER	REV
SA09-14TH-10	00

All proposed materials to match existing materials by colour and texture

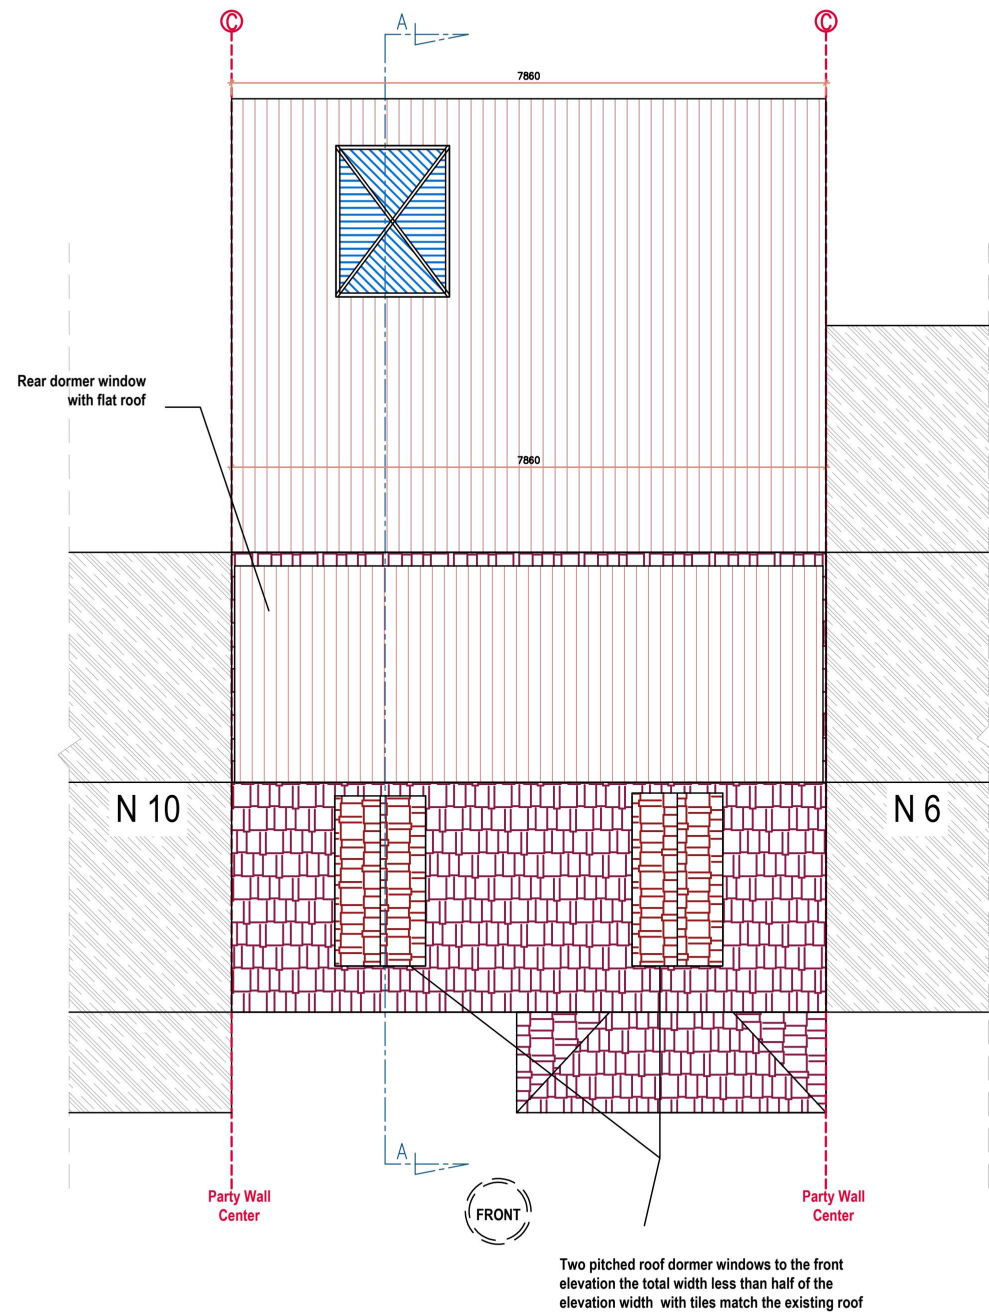

- General Notes:
1. Scale this drawing according to the scale bar.
 2. All dimensions are in millimeters unless otherwise stated.
 3. Drawing based on survey information by others.
 4. Contractors are not to scale dimensions from this drawings.
 5. Contractors are to check all dimensions prior to commencement on site and notify the architect of any errors, omissions, or discrepancies.
 6. SA Maintenance retain copyright of this drawing. It may not be copied, altered or reproduced in any way without their written authority.

PRINT SIZE: A3

SA Installation & Maintenance

DOMESTIC & COMMERCIAL

07956021110, 07710677979

planning@samaintenance.co.uk

www.samaintenance.co.uk

Approved Contractor

Safe

City & Guilds

Rev	Description	Date

CODE	SUITABILITY DESCRIPTION
STATUS	PURPOSE OF ISSUE

PROJECT

LOFT CONVERSION WITH REAR DORMER AND TWO FRONT DORMER WINDOWS

Project ADDRESS

8 Finucane Gardens, Rainham RM13 7QA

TITLE

PROPOSED ROOF PLAN

CLIENT

Siraj Mohammed

DRAWN BY	CHECKED BY	DATE
		09/12/24
SCALE (@ A3)	PROJECT NUMBER	
1:100	SA09-14TH	
DRAWING NUMBER	REV	
SA09-14TH-12	00	

14

PROPOSED ROOF PLAN

SCALE 1:100 @ A3



Existing walls

Proposed walls


Party Wall Center

Section Location

Neighbors

Overhead lines

All proposed materials to match existing materials by colour and texture

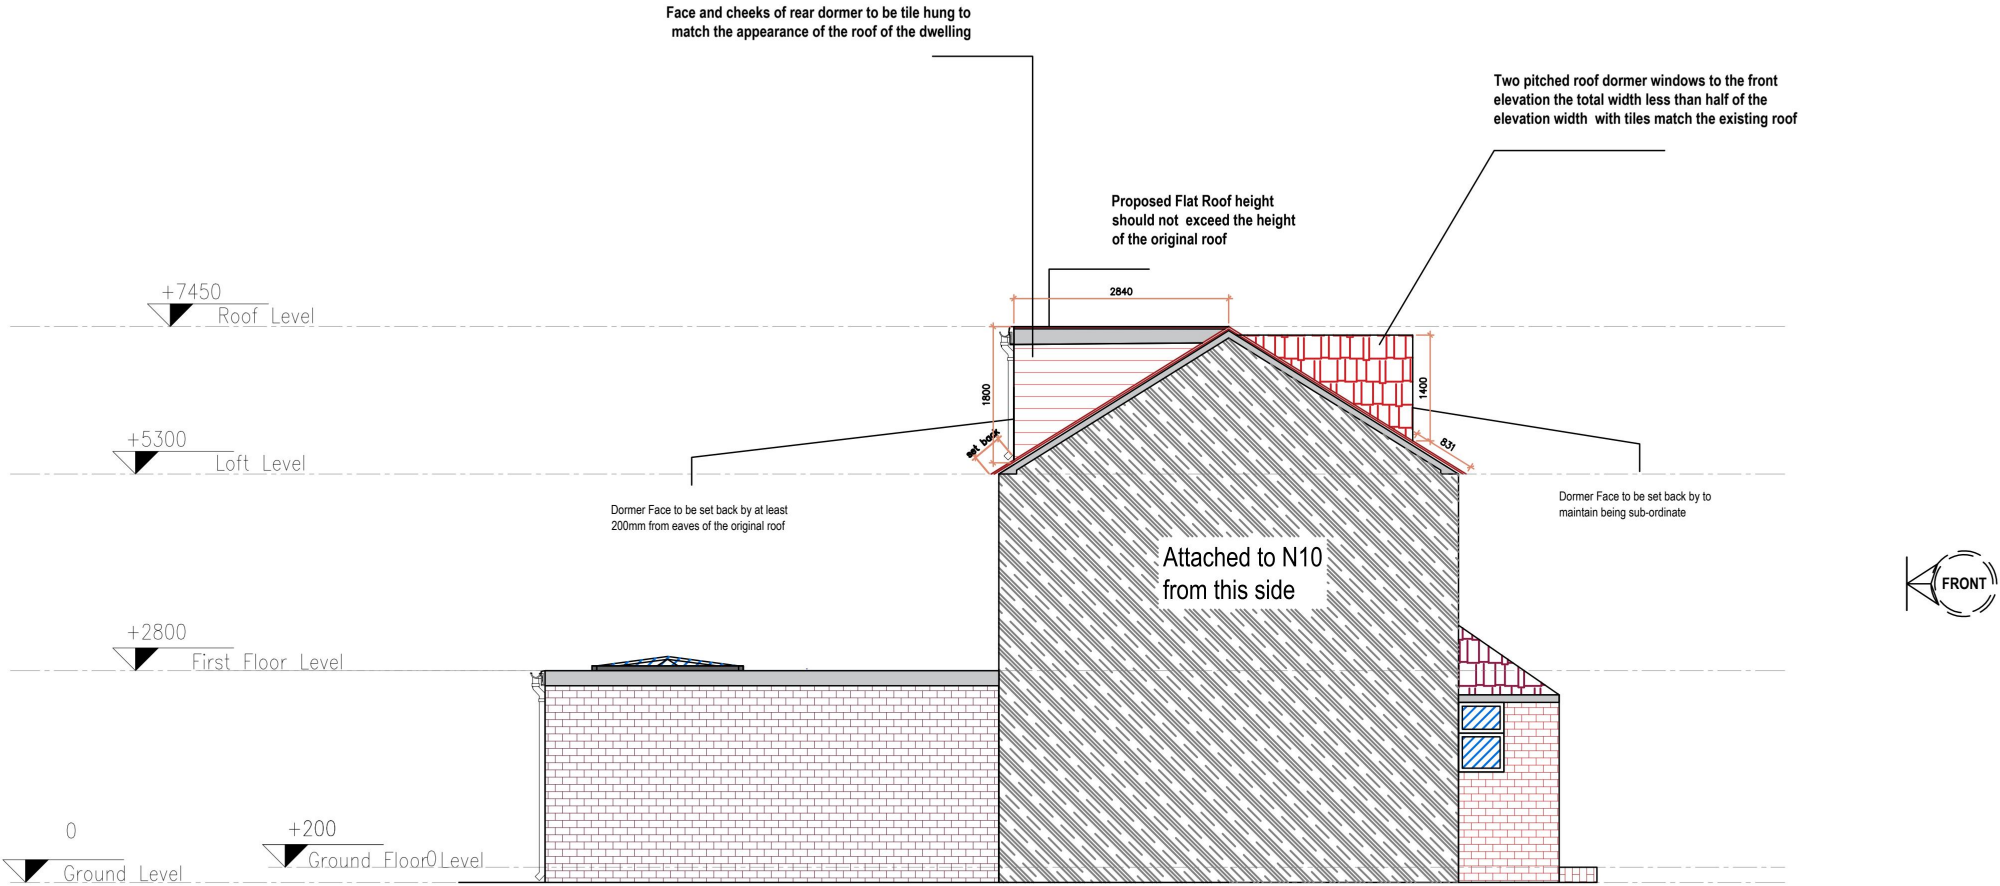

General Notes:

1. Scale this drawing according to the scale bar.
2. All dimensions are in millimeters unless otherwise stated.
3. Drawing based on survey information by others.
4. Contractors are not to scale dimensions from this drawings.
5. Contractors are to check all dimensions prior to commencement on site and notify the architect of any errors, omissions, or discrepancies.
6. SA Maintenance retain copyright of this drawing. It may not be copied, altered or reproduced in any way without their written authority.

PRINT SIZE: A3



DOMESTIC & COMMERCIAL

07956021110, 07710677979
planning@samaintenance.co.uk
www.samaintenance.co.uk



Rev	Description	Date

CODE	SUITABILITY DESCRIPTION
STATUS	PURPOSE OF ISSUE

PROJECT
**LOFT CONVERSION WITH
REAR DORMER AND
TWO FRONT DORMER WINDOWS**

Project ADDRESS
**8 Finucane Gardens, Rainham
RM13 7QA**

TITLE
PROPOSED SIDE ELEVATION 1

CLIENT
Siraj Mohammed

DRAWN BY	CHECKED BY	DATE
		09/12/24
SCALE (@ A3) 1:100	PROJECT NUMBER SA09-14TH	
DRAWING NUMBER SA09-14TH-15	REV 00	

17


PROPOSED SIDE ELEVATION 1

SCALE 1:100 @ A3



Existing walls Proposed walls Party Wall Center Section Location Neighbors Overhead lines

All proposed materials to match existing materials by colour and texture

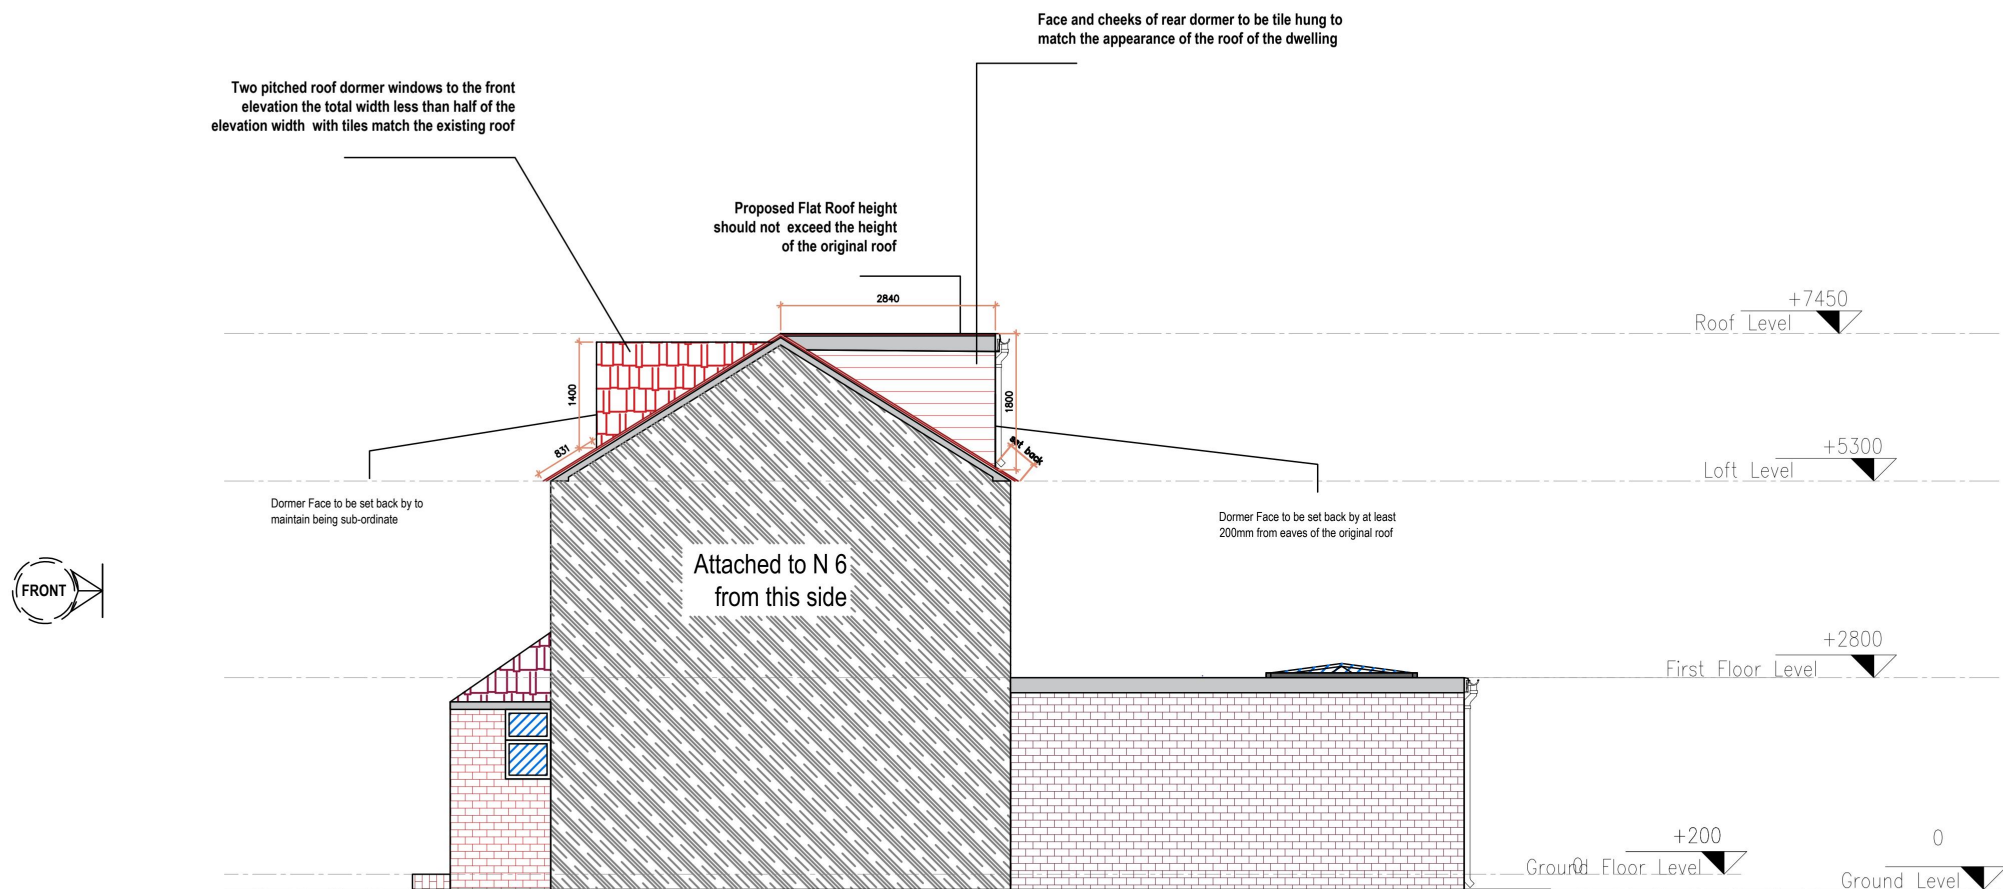

- General Notes:
1. Scale this drawing according to the scale bar.
 2. All dimensions are in millimeters unless otherwise stated.
 3. Drawing based on survey information by others.
 4. Contractors are not to scale dimensions from this drawings.
 5. Contractors are to check all dimensions prior to commencement on site and notify the architect of any errors, omissions, or discrepancies.
 6. SA Maintenance retain copyright of this drawing. It may not be copied, altered or reproduced in any way without their written authority.

PRINT SIZE: A3



DOMESTIC & COMMERCIAL
07956021110, 07710677979
planning@samaintenance.co.uk
www.samaintenance.co.uk



Rev	Description	Date

CODE	SUITABILITY DESCRIPTION
STATUS	PURPOSE OF ISSUE

PROJECT
LOFT CONVERSION WITH
REAR DORMER AND
TWO FRONT DORMER WINDOWS

Project ADDRESS
8 Finucane Gardens, Rainham
RM13 7QA

TITLE
PROPOSED SIDE ELEVATION 2

CLIENT
Siraj Mohammed

DRAWN BY	CHECKED BY	DATE
		09/12/24
SCALE (@ A3) 1:100	PROJECT NUMBER SA09-14TH	
DRAWING NUMBER SA09-14TH-16	REV 00	


18

PROPOSED SIDE ELEVATION 2

SCALE 1:100 @ A3



All proposed materials to match existing materials by colour and texture

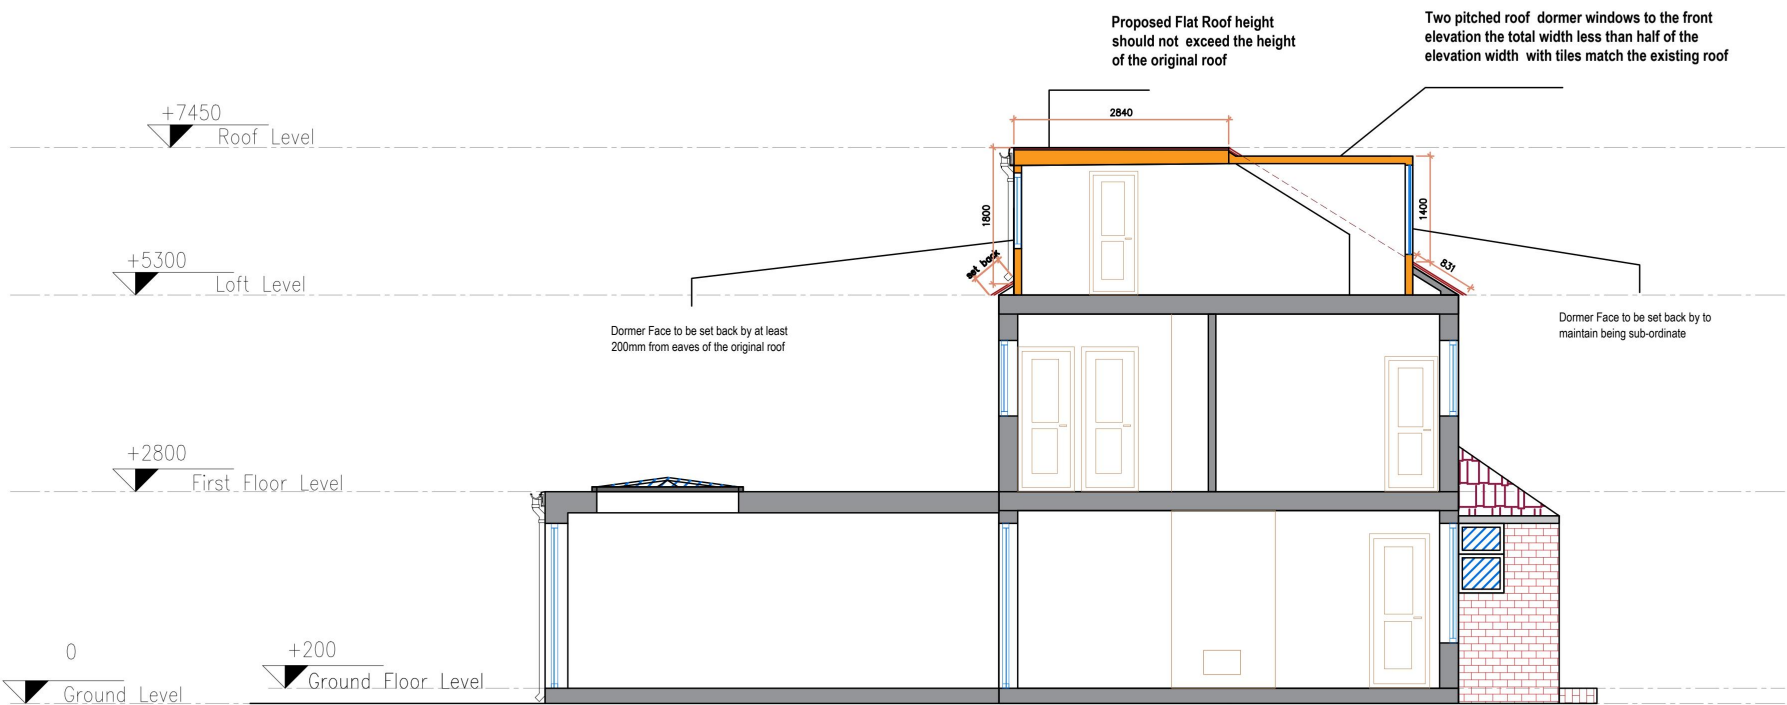

- General Notes:
1. Scale this drawing according to the scale bar.
 2. All dimensions are in millimeters unless otherwise stated.
 3. Drawing based on survey information by others.
 4. Contractors are not to scale dimensions from this drawings.
 5. Contractors are to check all dimensions prior to commencement on site and notify the architect of any errors, omissions, or discrepancies.
 6. SA Maintenance retain copyright of this drawing. It may not be copied, altered or reproduced in any way without their written authority.

PRINT SIZE: A3

SA Installation & Maintenance

DOMESTIC & COMMERCIAL

07956021110, 07710677979
planning@samaintenance.co.uk
www.samaintenance.co.uk

Approved Contractor City & Guilds

Rev	Description	Date

CODE	SUITABILITY DESCRIPTION
STATUS	PURPOSE OF ISSUE

PROJECT
**LOFT CONVERSION WITH
REAR DORMER AND
TWO FRONT DORMER WINDOWS**

Project ADDRESS
**8 Finucane Gardens, Rainham
RM13 7QA**

TITLE
PROPOSED SECTION

CLIENT
Siraj Mohammed

DRAWN BY	CHECKED BY	DATE
		09/12/24
SCALE (@ A3) 1:100	PROJECT NUMBER SA09-14TH	
DRAWING NUMBER SA09-14TH-17	REV 00	

19

PROPOSED SECTION A-A

SCALE 1:100 @ A3



Existing walls Proposed walls Party Wall Center Section Location Neighbors Overhead lines

- General Notes:
1. Scale this drawing according to the scale bar.
 2. All dimensions are in millimeters unless otherwise stated.
 3. Drawing based on survey information by others.
 4. Contractors are not to scale dimensions from this drawings.
 5. Contractors are to check all dimensions prior to commencement on site and notify the architect of any errors, omissions, or discrepancies.
 6. SA Maintenance retain copyright of this drawing. It may not be copied, altered or reproduced in any way without their written authority.

PRINT SIZE: A3



DOMESTIC & COMMERCIAL
07956021110, 07710677979
planning@samaintenance.co.uk
www.samaintenance.co.uk



Rev	Description	Date

CODE	SUITABILITY DESCRIPTION
STATUS	PURPOSE OF ISSUE


PROJECT
LOFT CONVERSION WITH
REAR DORMER AND
TWO FRONT DORMER WINDOWS

Project ADDRESS
8 Finucane Gardens, Rainham
RM13 7QA


TITLE
PROPOSED FLOOR PLANS
REVISION

CLIENT
Siraj Mohammed


DRAWN BY	CHECKED BY	DATE
		21/12/24
SCALE (@ A3)	PROJECT NUMBER	
1:100	SA09-14TH	
DRAWING NUMBER	REV	
SA09-14TH-11-RV1	00	

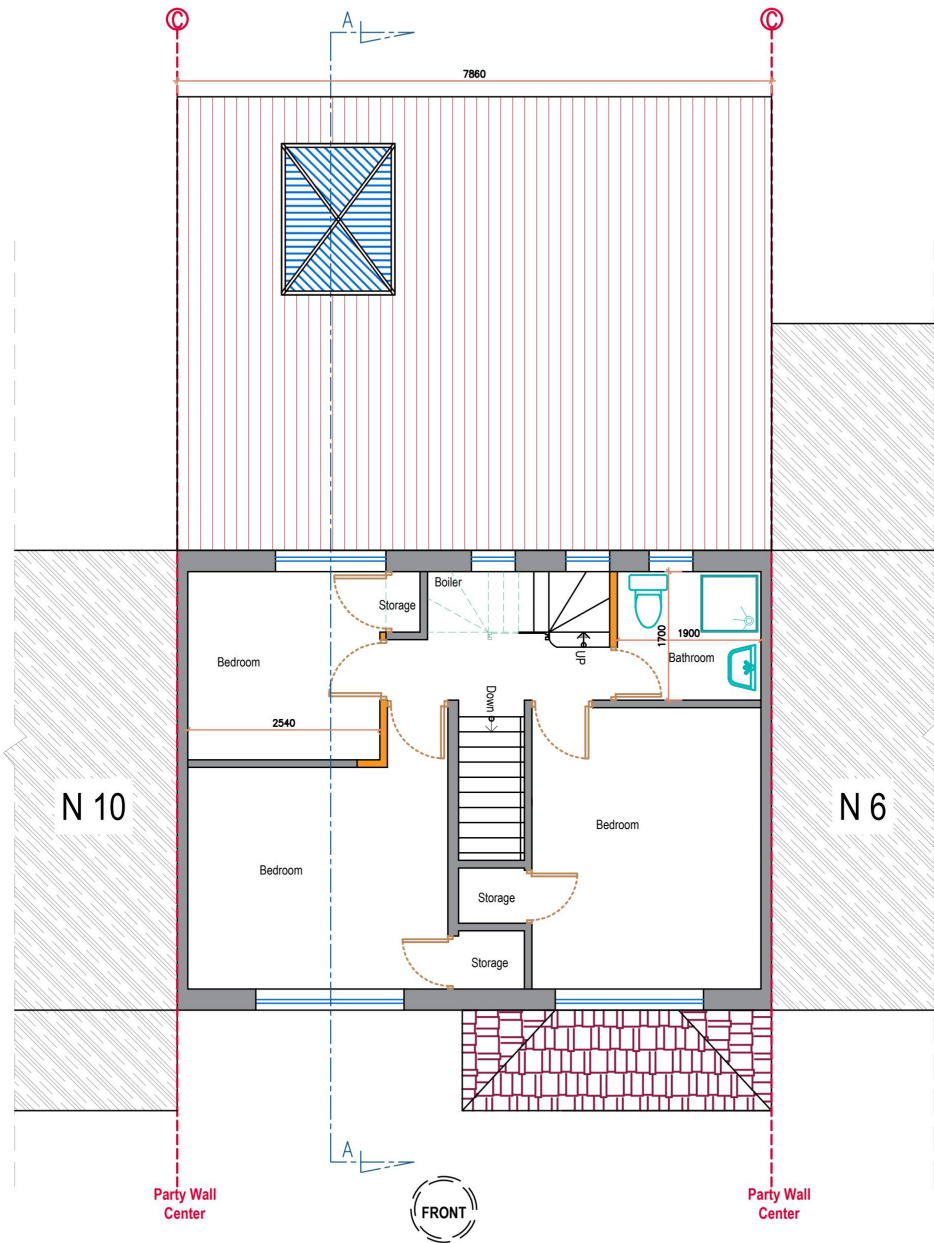

12 PROPOSED FIRST FLOOR PLAN
SCALE 1:100 @ A3

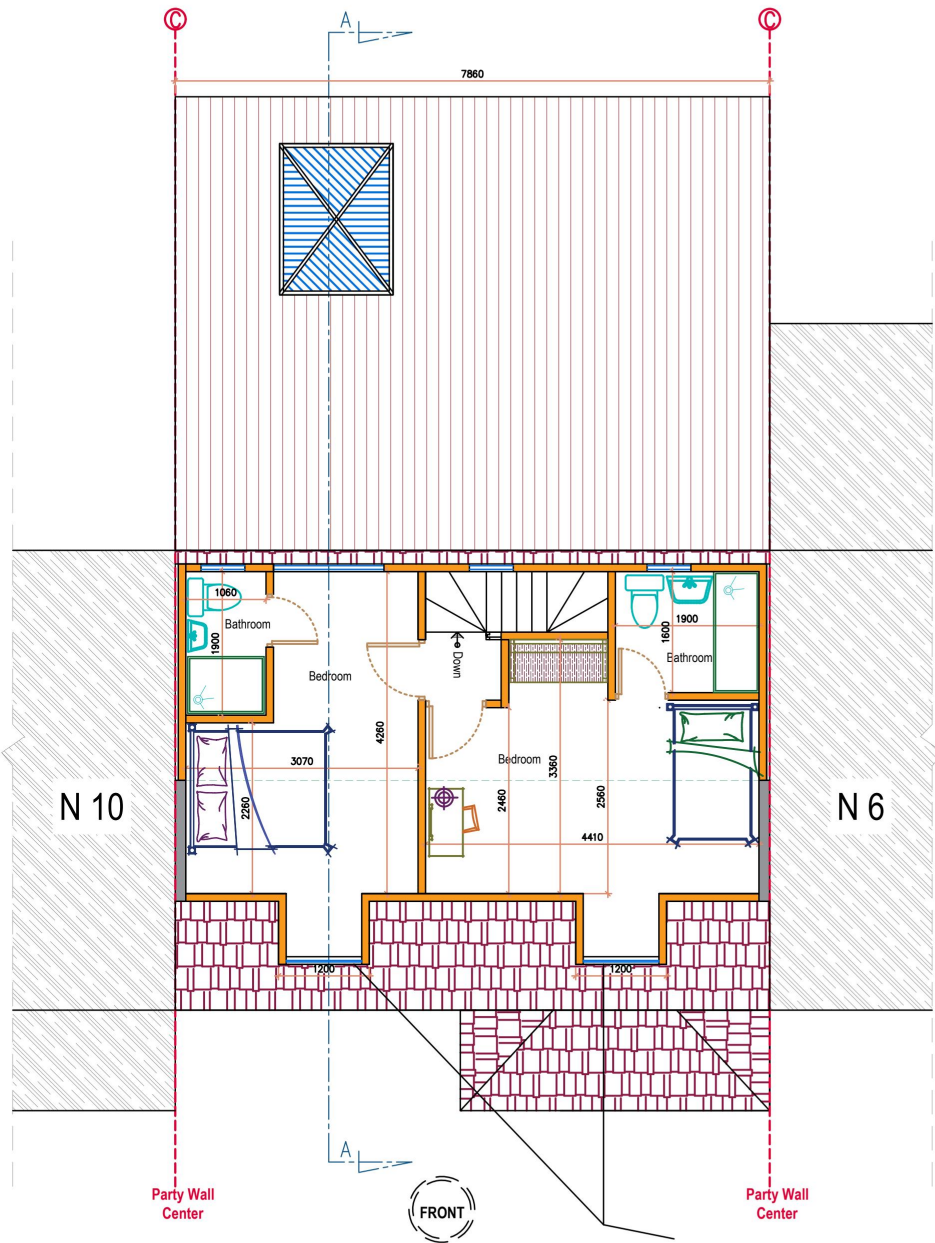

13 PROPOSED LOFT FLOOR PLAN
SCALE 1:100 @ A3

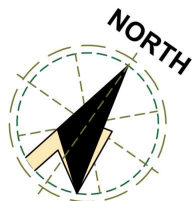

Existing walls

Proposed walls


Party Wall Center

Section Location

Neighbors

Overhead lines

All proposed materials to match existing materials by colour and texture

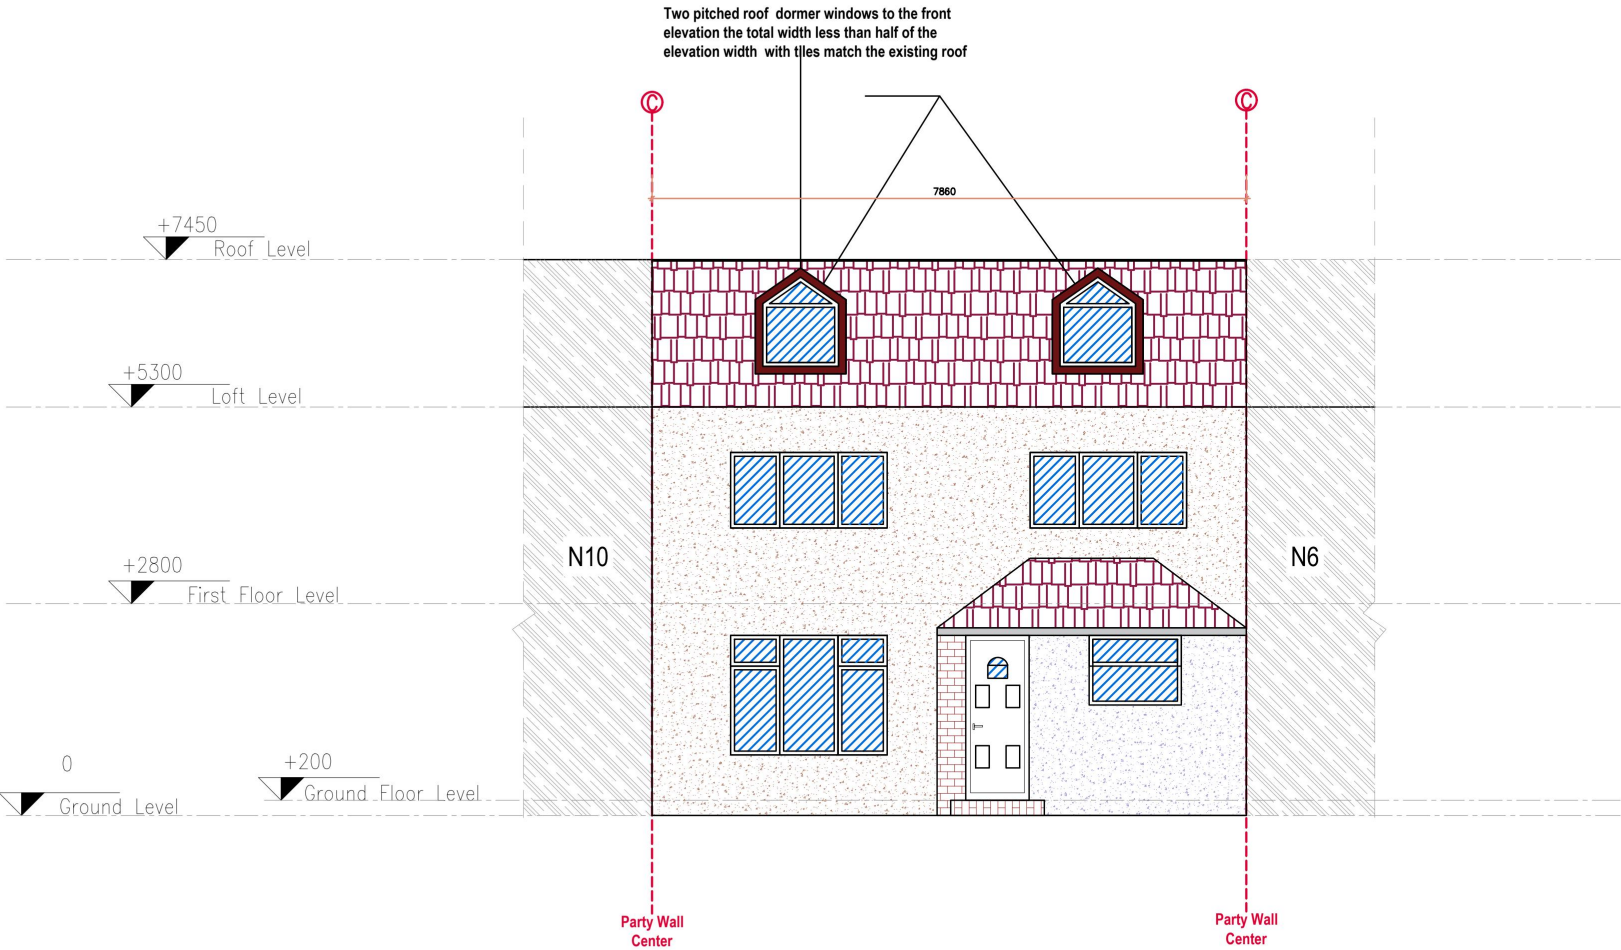

General Notes:

1. Scale this drawing according to the scale bar.
2. All dimensions are in millimeters unless otherwise stated.
3. Drawing based on survey information by others.
4. Contractors are not to scale dimensions from this drawings.
5. Contractors are to check all dimensions prior to commencement on site and notify the architect of any errors, omissions, or discrepancies.
6. SA Maintenance retain copyright of this drawing. It may not be copied, altered or reproduced in any way without their written authority.

PRINT SIZE: A3



DOMESTIC & COMMERCIAL

07956021110, 07710677979
planning@samaintenance.co.uk
www.samaintenance.co.uk



Rev	Description	Date

CODE	SUITABILITY DESCRIPTION
STATUS	PURPOSE OF ISSUE

PROJECT
**LOFT CONVERSION WITH
REAR DORMER AND
TWO FRONT DORMER WINDOWS**

Project ADDRESS
**8 Finucane Gardens, Rainham
RM13 7QA**

TITLE **PROPOSED FRONT ELEVATION
REVISION**

CLIENT
Siraj Mohammed

DRAWN BY	CHECKED BY	DATE 21/12/24
SCALE (@ A3) 1:100	PROJECT NUMBER SA09-14TH	
DRAWING NUMBER SA09-14TH-13-RV1	REV 00	


15

PROPOSED FRONT ELEVATION

SCALE 1:100 @ A3



All proposed materials to match existing materials by colour and texture

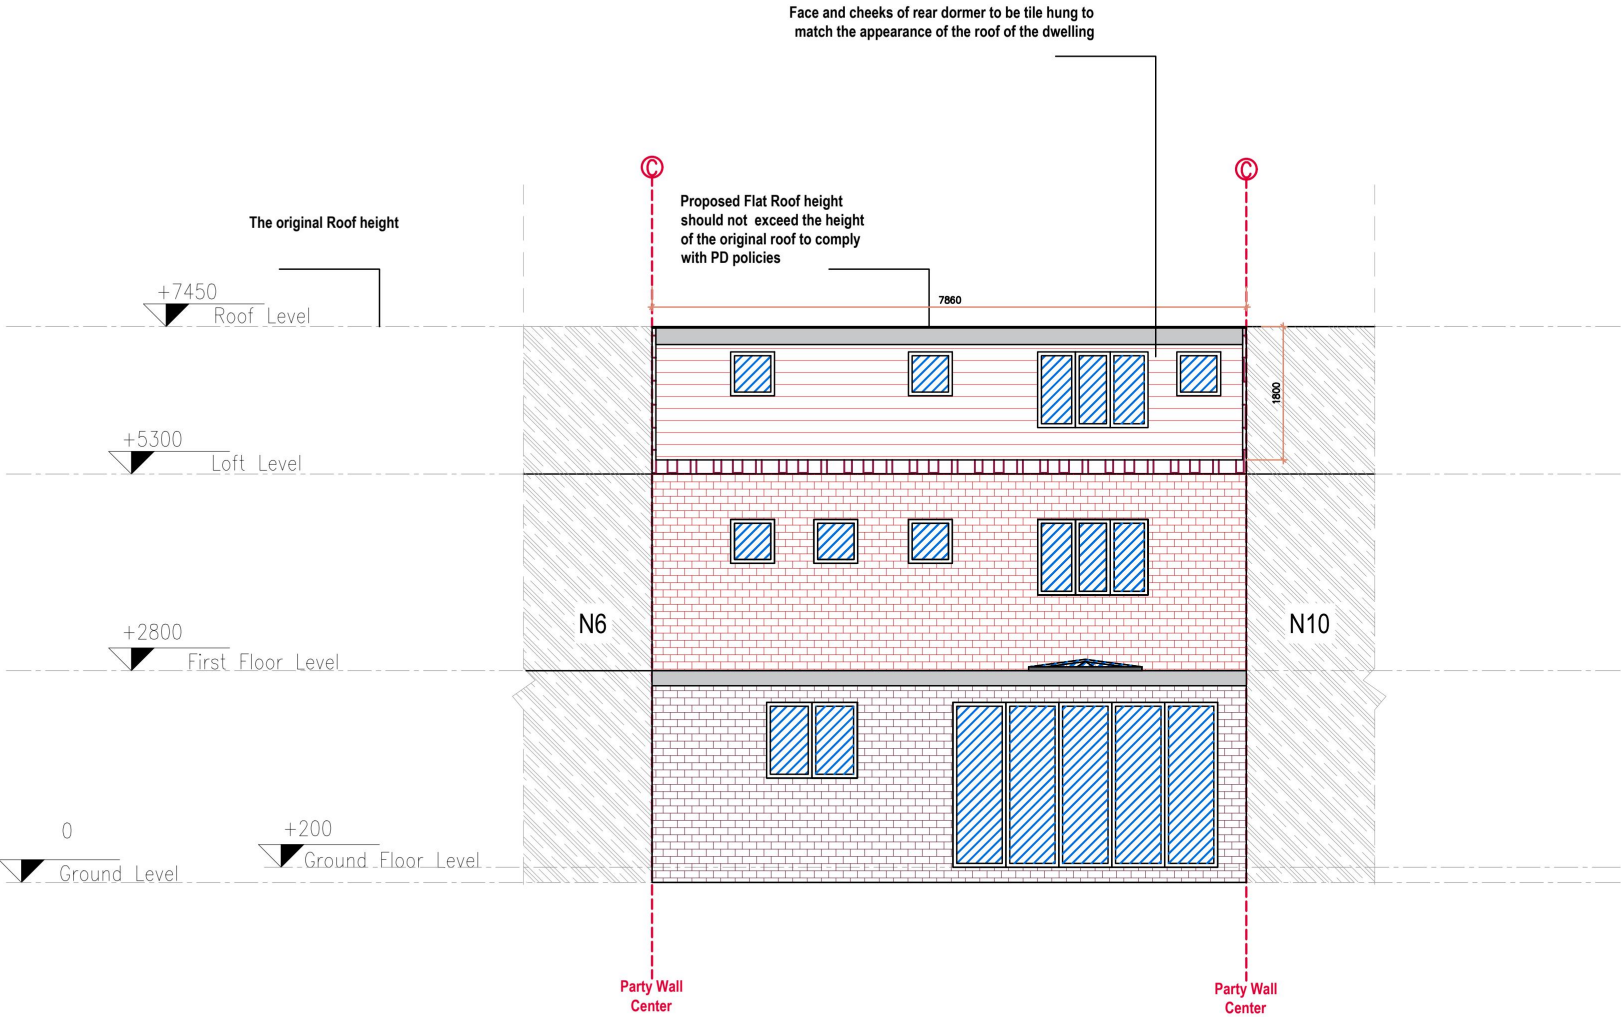

- General Notes:
1. Scale this drawing according to the scale bar.
 2. All dimensions are in millimeters unless otherwise stated.
 3. Drawing based on survey information by others.
 4. Contractors are not to scale dimensions from this drawings.
 5. Contractors are to check all dimensions prior to commencement on site and notify the architect of any errors, omissions, or discrepancies.
 6. SA Maintenance retain copyright of this drawing. It may not be copied, altered or reproduced in any way without their written authority.

PRINT SIZE: A3



DOMESTIC & COMMERCIAL
07956021110, 07710677979
planning@samaintenance.co.uk
www.samaintenance.co.uk



Rev	Description	Date

CODE	SUITABILITY DESCRIPTION
STATUS	PURPOSE OF ISSUE

PROJECT
LOFT CONVERSION WITH
REAR DORMER AND
TWO FRONT DORMER WINDOWS

Project ADDRESS
8 Finucane Gardens, Rainham
RM13 7QA

TITLE
PROPOSED REAR ELEVATION
REVISION

CLIENT
Siraj Mohammed

DRAWN BY	CHECKED BY	DATE 21/12/24
SCALE (@ A3) 1:100	PROJECT NUMBER SA09-14TH	
DRAWING NUMBER SA09-14TH-14-RV1	REV 00	

16

PROPOSED REAR ELEVATION

SCALE 1:100 @ A3



Existing walls Proposed walls Party Wall Center Section Location Neighbors Overhead lines