



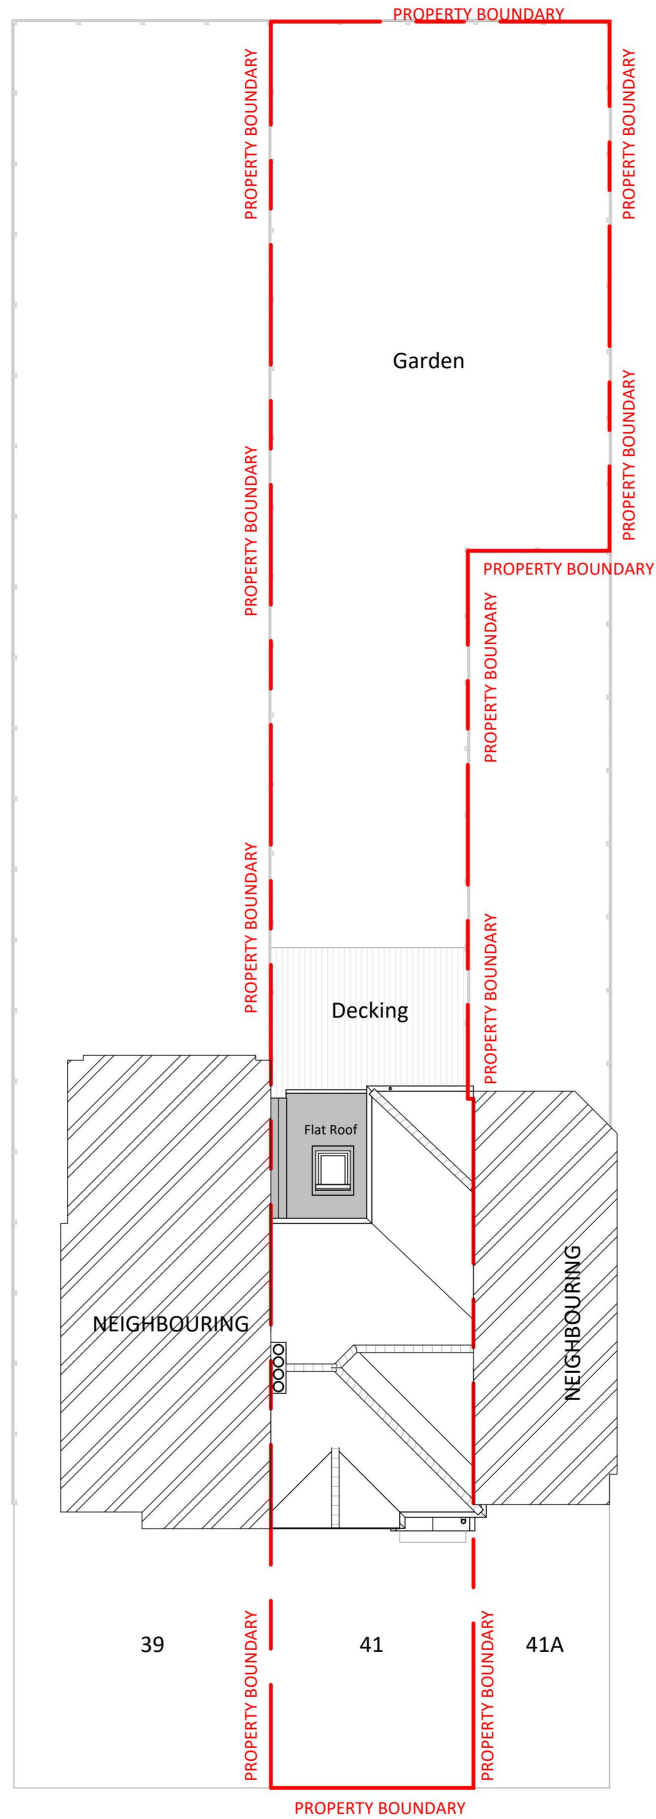

1 Site Plan
1 : 200

NOTES:

DISCLAIMER:
ALL DIMENSIONS IN MM UNLESS OTHERWISE STATED.
CONTRACTORS TO CONFIRM ALL DIMENSIONS ON SITE. ALL DRAWINGS MUST BE READ IN CONJUNCTION WITH THE ARCHITECT'S DRAWINGS.

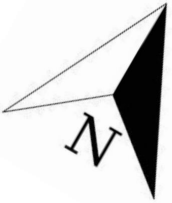



Archimedes
Design Ltd.

64 ST GEORGES ROAD
ESSEX 1G1 3PQ
W: www.archimedesd.co.uk
E: info@archimedesd.co.uk
M: +447418321646

Rev	Date	Details Of Issue	Initials
-----	------	------------------	----------

Status

Existing Block Plan

Site Address:

41 Eastern Ave E, Romford
RM1 4SB


Client:

Andre Cardozo

Project:

41 Eastern Ave E, Romford RM1
4SB


Drawn	Date:	Scale (at A3)
HD	02/12/2024	1 : 200
Drg no.	Revision No.	
101	A	

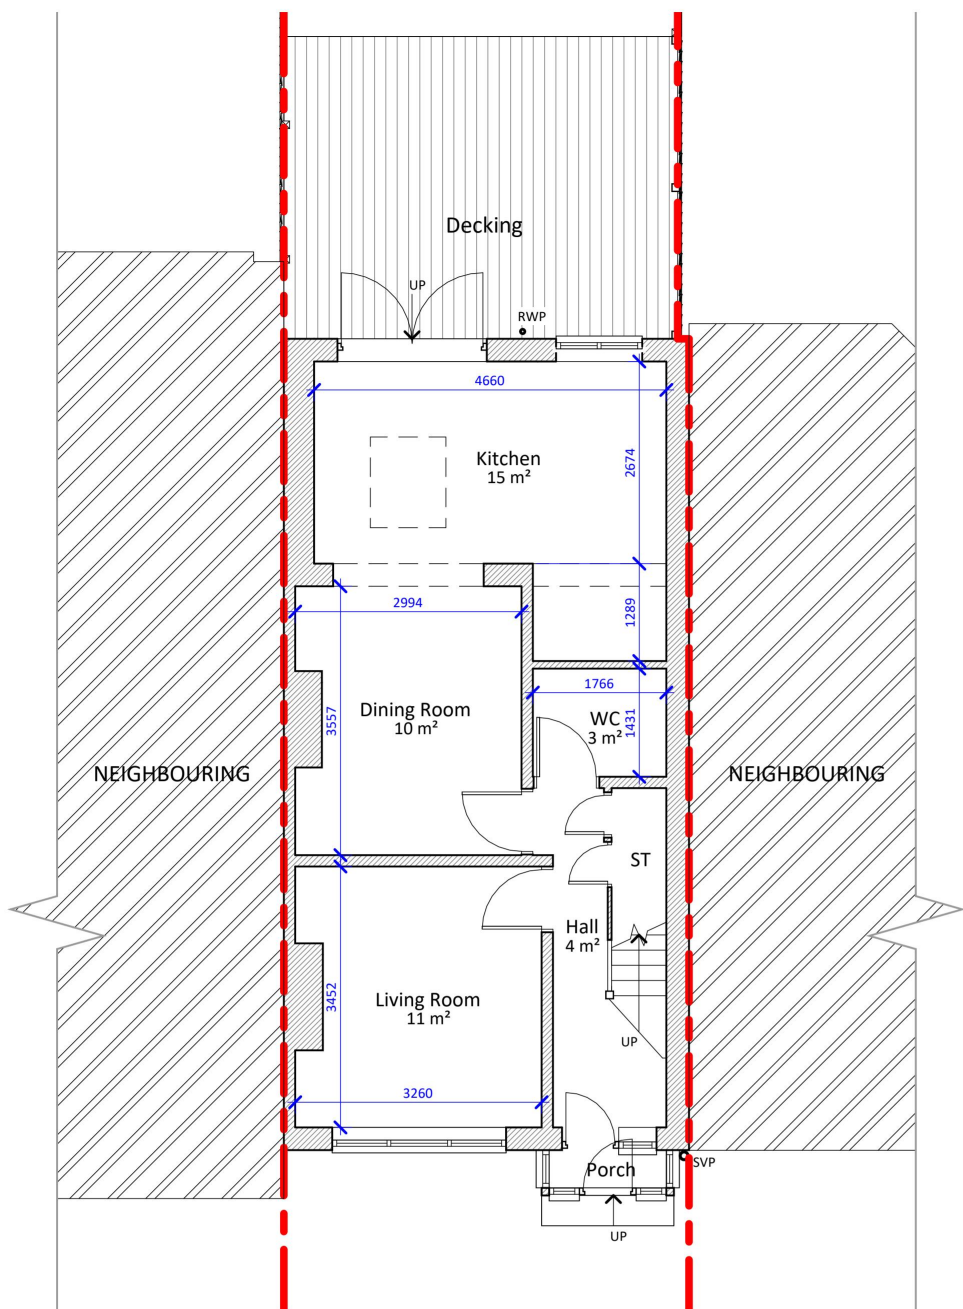

1

Existing Ground Floor

1 : 100

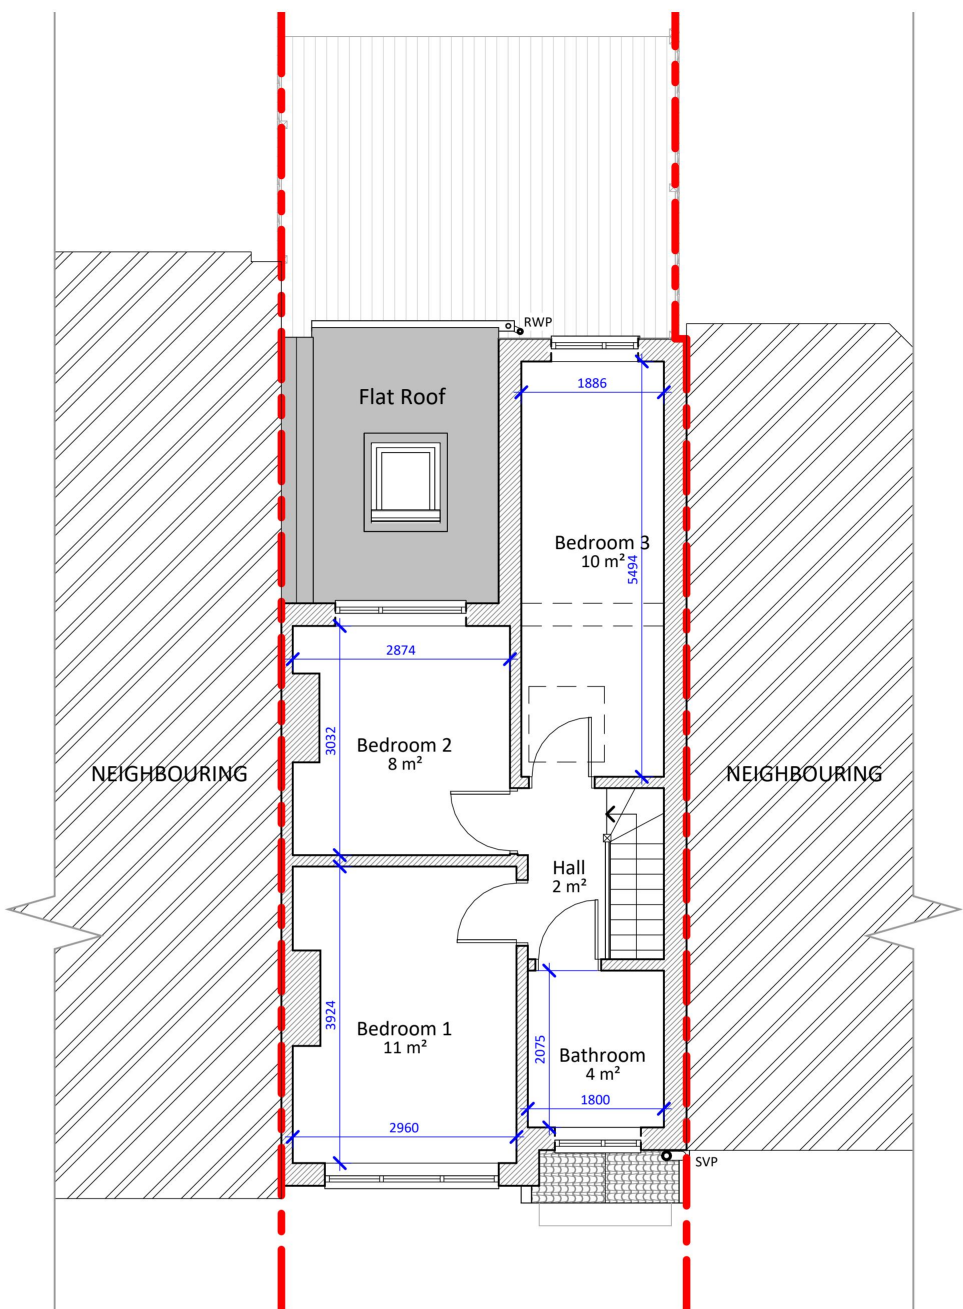

2


Existing First Floor

1 : 100

NOTES:

DISCLAIMER:

ALL DIMENSIONS IN MM UNLESS OTHERWISE STATED. CONTRACTORS TO CONFIRM ALL DIMENSIONS ON SITE. ALL DRAWINGS MUST BE READ IN CONJUNCTION WITH THE ARCHITECT'S DRAWINGS.

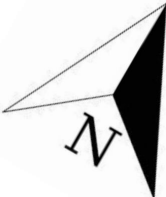



Archimedes
Design Ltd.

64 ST GEORGES ROAD
ESSEX IG1 3PQ
W: www.archimedesd.co.uk
E: info@archimedesd.co.uk
M: +447418321646

Rev	Date	Details Of Issue	Initials
-----	------	------------------	----------

Status
Existing Floor Plans

Site Address:
41 Eastern Ave E, Romford RM1 4SB

Client:
Andre Cardozo


Project:
41 Eastern Ave E, Romford RM1 4SB

Drawn HD	Date: 02/12/2024	Scale (at A3) 1 : 100
Drw no. 102	Revision No. A	




SCALE 1: 100

m

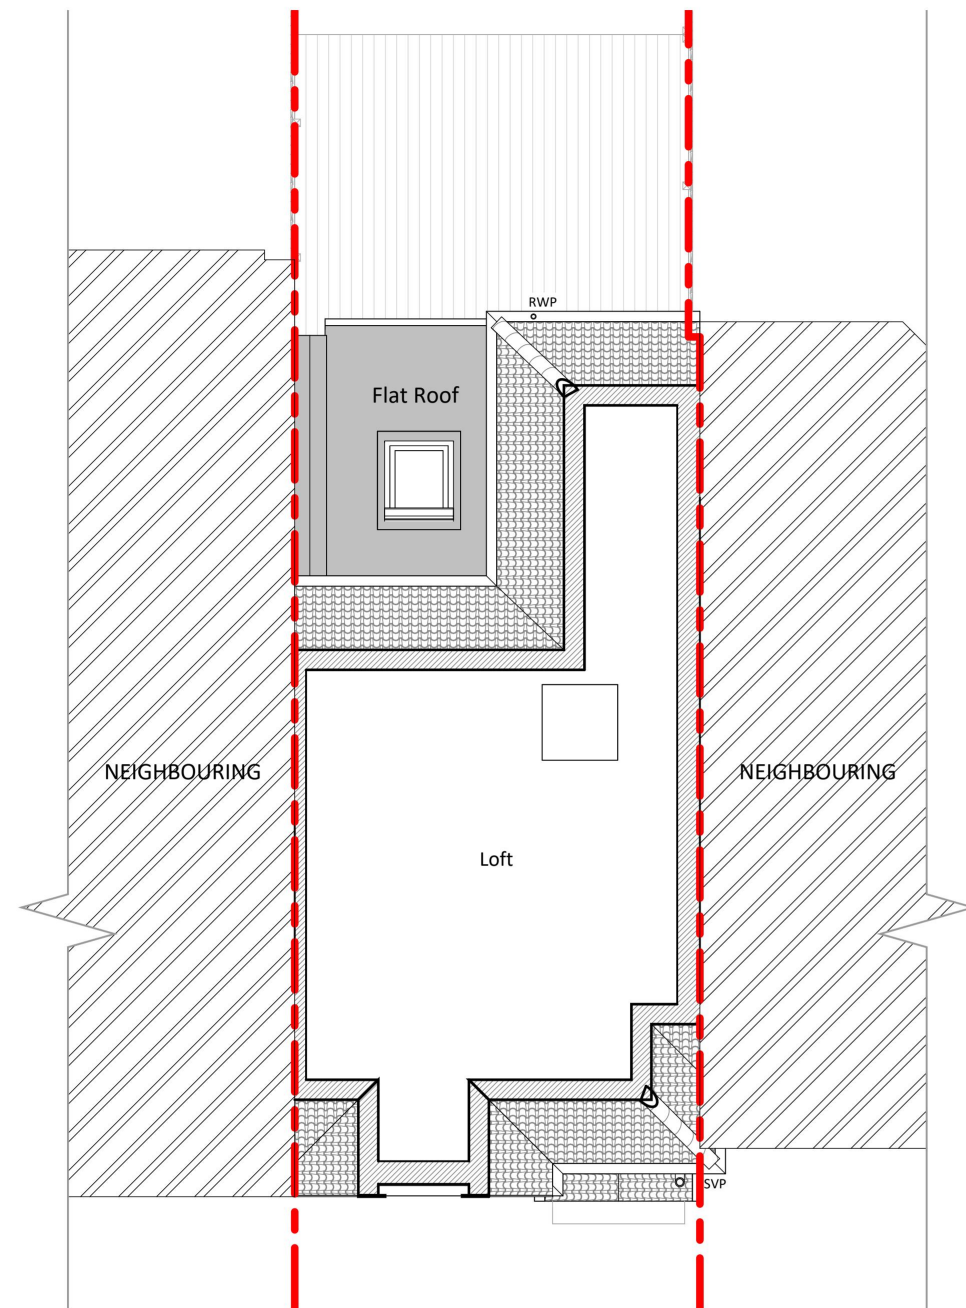


1 Existing Loft Floor
1 : 100

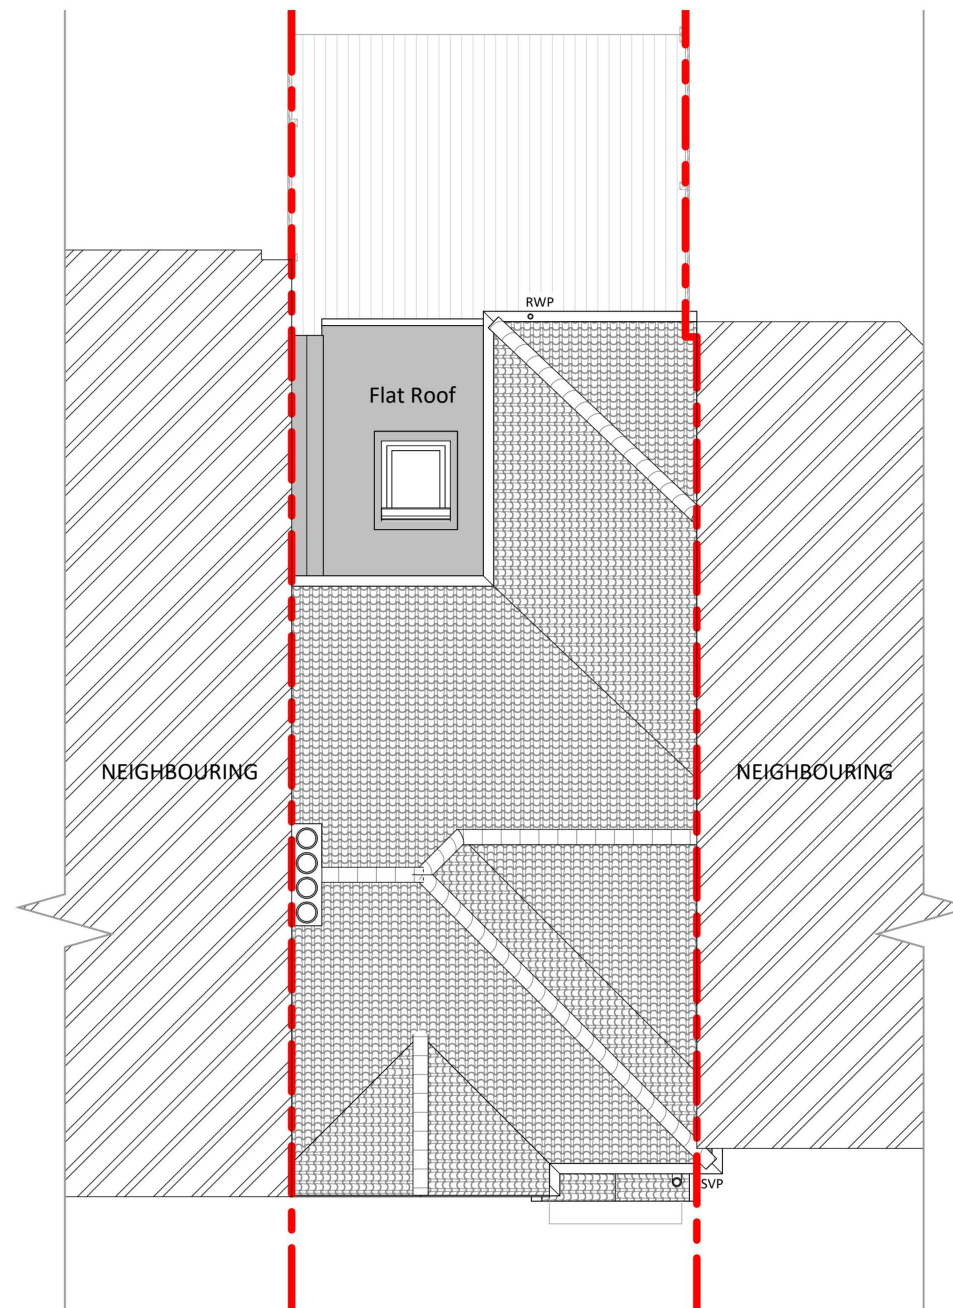

2 Existing Roof Plan
1 : 100

NOTES:

DISCLAIMER:
ALL DIMENSIONS IN MM UNLESS OTHERWISE STATED.
CONTRACTORS TO CONFIRM ALL DIMENSIONS ON SITE. ALL DRAWINGS MUST BE READ IN CONJUNCTION WITH THE ARCHITECT'S DRAWINGS.

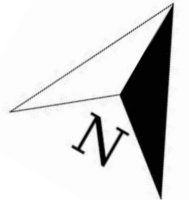

64 ST GEORGES ROAD
ESSEX 1G1 3PQ
W: www.archimedesd.co.uk
E: info@archimedesd.co.uk
M: +447418321646

Rev	Date	Details Of Issue	Initials
-----	------	------------------	----------

Status

Existing Floor Plans

Site Address:

41 Eastern Ave E, Romford
RM1 4SB


Client:

Andre Cardozo

Project:

41 Eastern Ave E, Romford RM1
4SB

Drawn HD	Date: 02/12/2024	Scale (at A3) 1 : 100
Drw no. 103	Revision No. A	

 

- Roof
8870
- Loft
5370
- Level 1
2770
- Ground Floor
0



1 Existing Front Elevation
1 : 100

- Roof
8870
- Loft
5370
- Level 1
2770
- Ground Floor
0



2 Existing Rear Elevation
1 : 100

NOTES:

DISCLAIMER:
ALL DIMENSIONS IN MM UNLESS OTHERWISE STATED.
CONTRACTORS TO CONFIRM ALL DIMENSIONS ON SITE. ALL DRAWINGS MUST BE READ IN CONJUNCTION WITH THE ARCHITECT'S DRAWINGS.



64 ST GEORGES ROAD
ESSEX 1G1 3PQ
W: www.archimedesd.co.uk
E: info@archimedesd.co.uk
M: +447418321646

Rev	Date	Details Of Issue	Initials
-----	------	------------------	----------

Status

Existing Elevations 01

Site Address:
41 Eastern Ave E, Romford
RM1 4SB

Client:
Andre Cardozo

Project:
41 Eastern Ave E, Romford RM1
4SB

Drawn HD	Date: 02/12/2024	Scale (at A3) 1 : 100
Drg no. 104	Revision No. A	

Roof
8870

Loft
5370

Level 1
2770

Ground Floor
0




1 Existing Right Elevation
1 : 100

Roof
8870

Loft
5370

Level 1
2770

Ground Floor
0

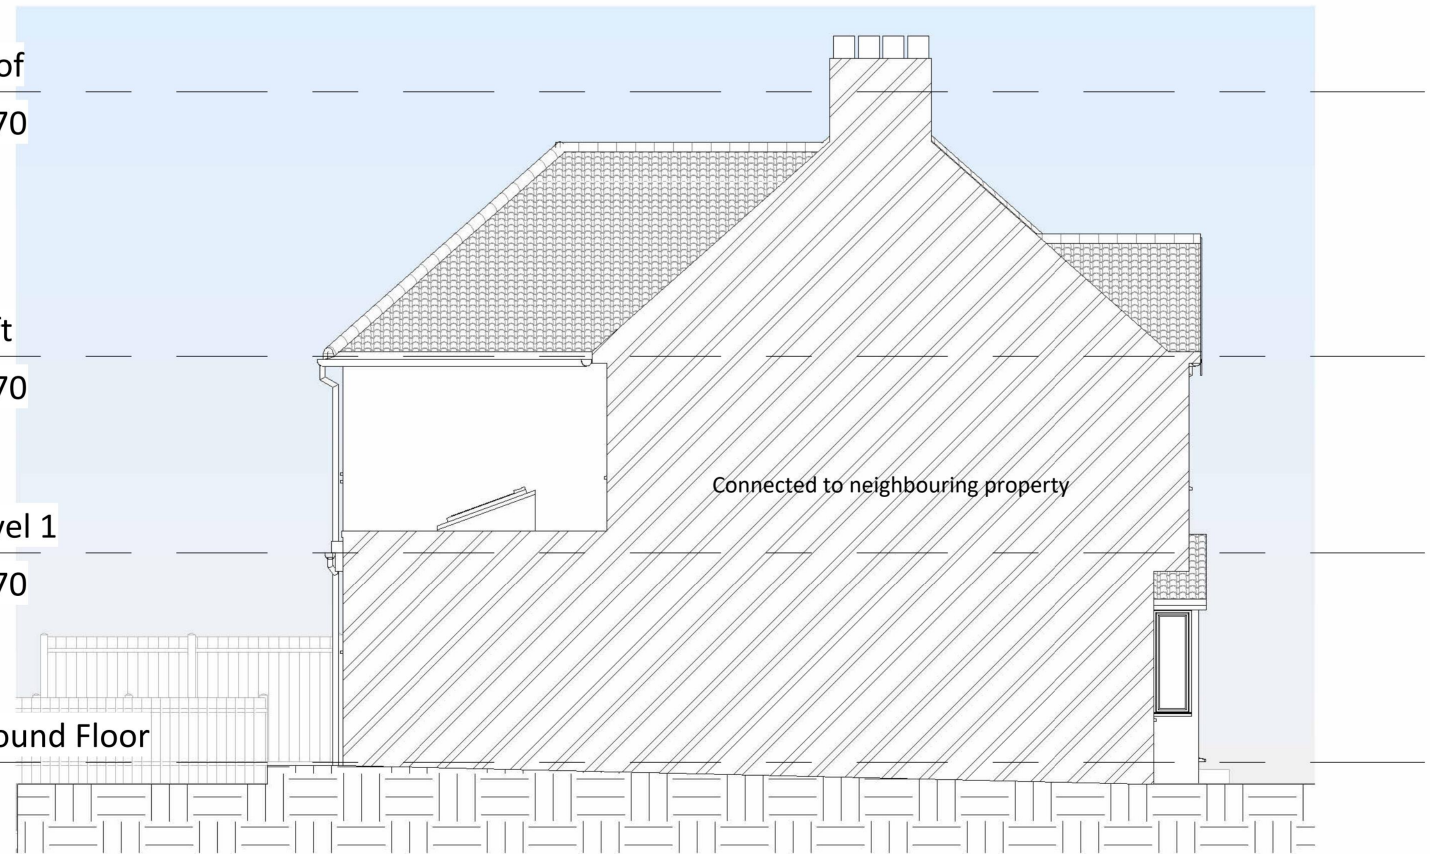

2 Existing Left Elevation
1 : 100

1 0 1 2 3 4 5
SCALE 1: 100 m

NOTES:

DISCLAIMER:
ALL DIMENSIONS IN MM UNLESS OTHERWISE STATED.
CONTRACTORS TO CONFIRM ALL DIMENSIONS ON SITE. ALL DRAWINGS MUST BE READ IN CONJUNCTION WITH THE ARCHITECT'S DRAWINGS.



64 ST GEORGES ROAD
ESSEX IG1 3PQ
W: www.archimedesd.co.uk
E: info@archimedesd.co.uk
M: +447418321646

Rev	Date	Details Of Issue	Initials
-----	------	------------------	----------

Status

Existing Elevations 02

Site Address:

41 Eastern Ave E, Romford
RM1 4SB


Client:

Andre Cardozo


Project:

41 Eastern Ave E, Romford RM1
4SB


Drawn HD	Date: 02/12/2024	Scale (at A3) 1 : 100
Drg no. 105	Revision No. A	

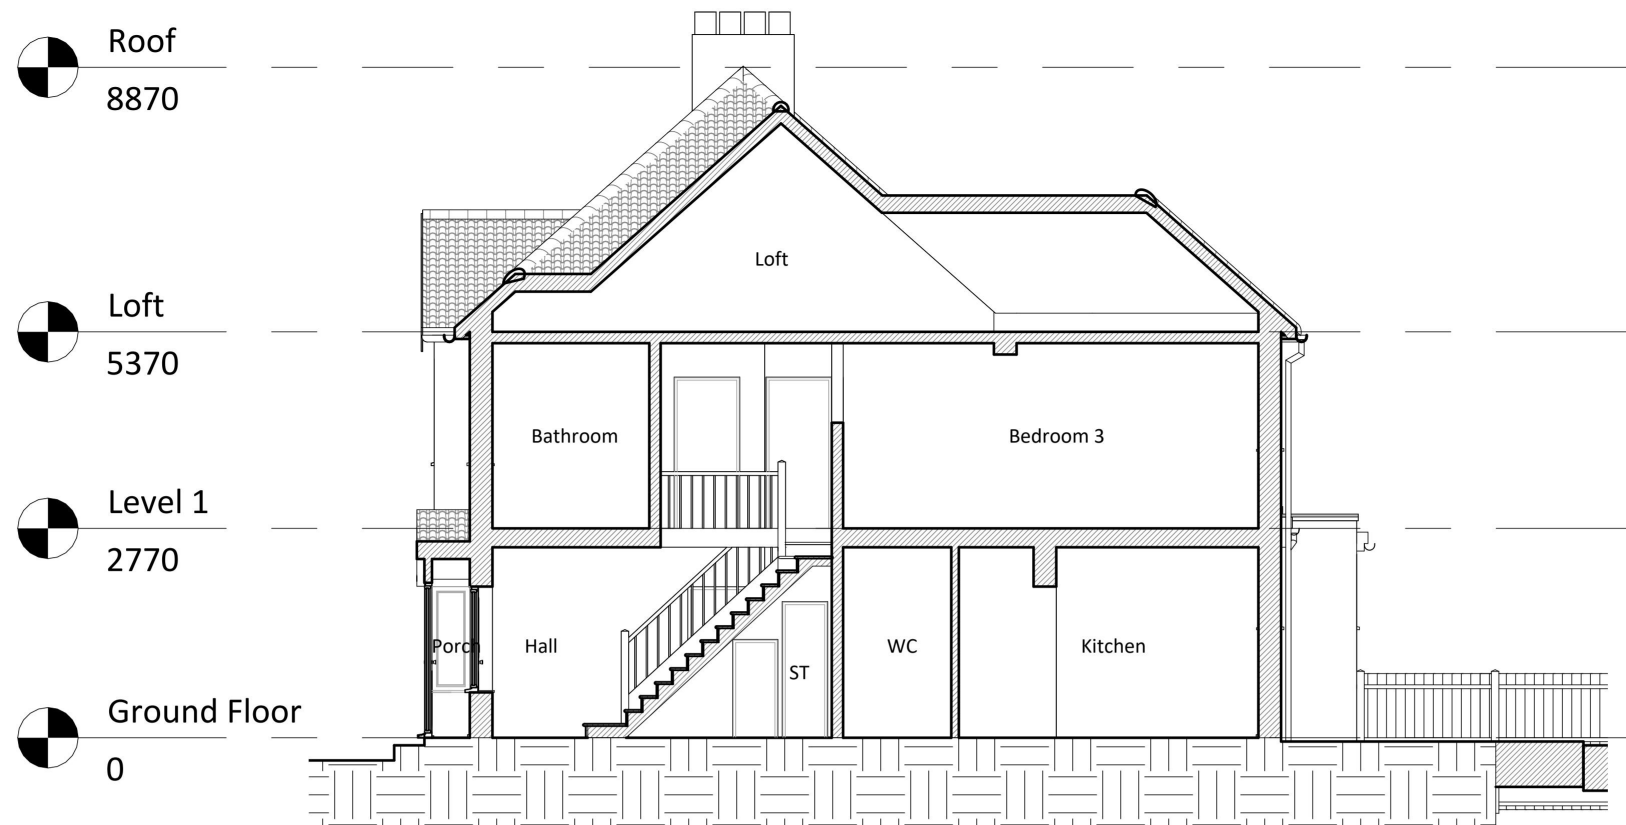

1 Existing Section 1
1 : 100

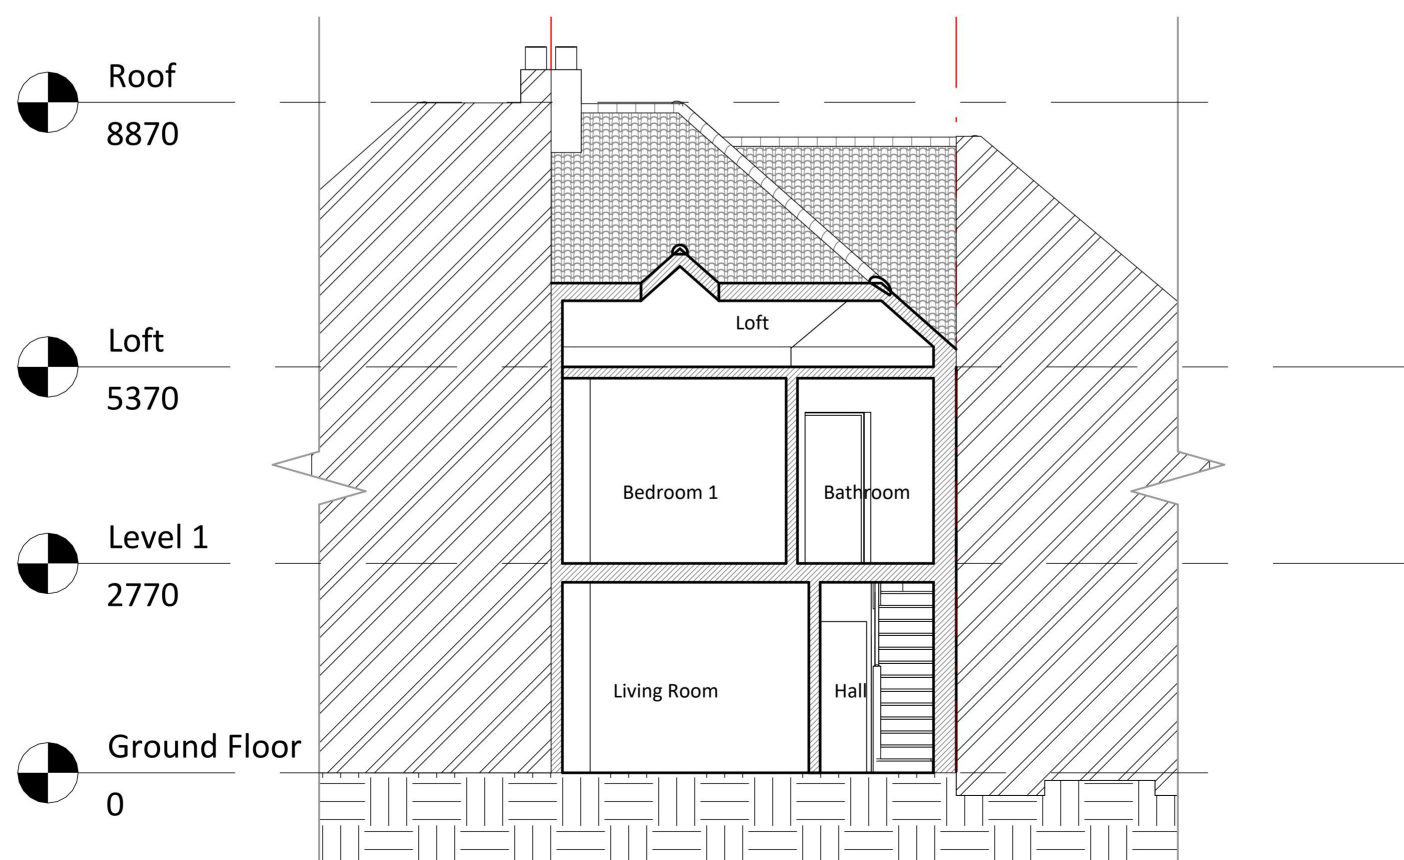

2 Existing Section 2
1 : 100

 

NOTES:

DISCLAIMER:
ALL DIMENSIONS IN MM UNLESS OTHERWISE STATED.
CONTRACTORS TO CONFIRM ALL DIMENSIONS ON SITE. ALL DRAWINGS MUST BE READ IN CONJUNCTION WITH THE ARCHITECT'S DRAWINGS.



64 ST GEORGES ROAD
ESSEX IG1 3PQ
W: www.archimedesd.co.uk
E: info@archimedesd.co.uk
M: +447418321646

Rev	Date	Details Of Issue	Initials
-----	------	------------------	----------

Status

Existing Section

Site Address:

41 Eastern Ave E, Romford
RM1 4SB


Client:

Andre Cardozo


Project:

41 Eastern Ave E, Romford RM1
4SB

Drawn HD	Date: 02/12/2024	Scale (at A3) 1 : 100
Drg no. 106	Revision No. A	

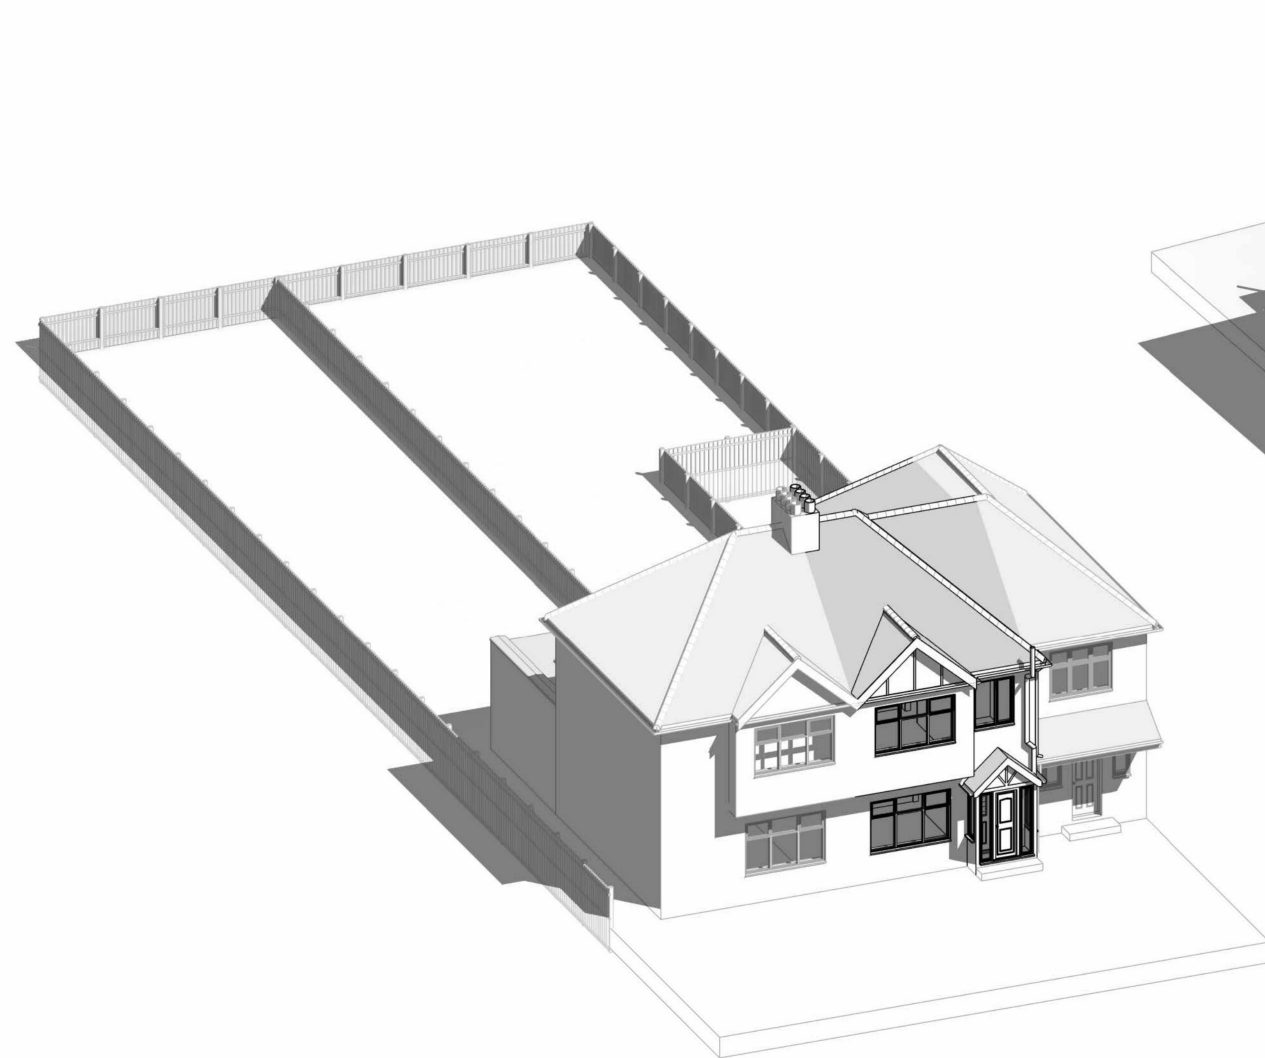

1 Existing 3D Front

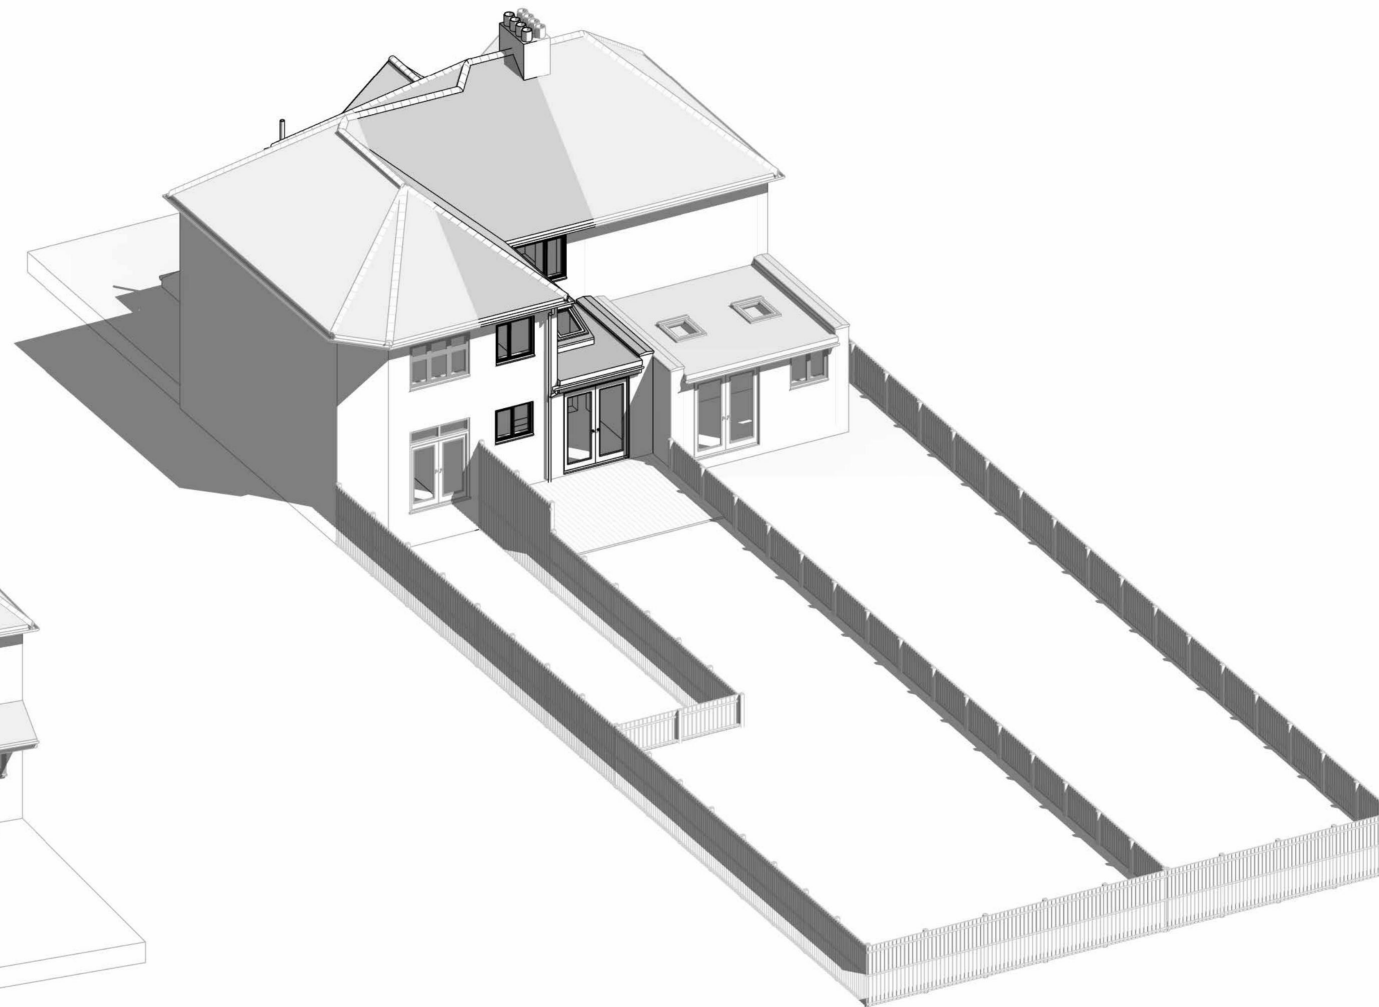

2 Existing 3D Rear

NOTES:

DISCLAIMER:

ALL DIMENSIONS IN MM UNLESS OTHERWISE STATED.
CONTRACTORS TO CONFIRM ALL DIMENSIONS ON SITE. ALL DRAWINGS MUST BE READ IN CONJUNCTION WITH THE ARCHITECT'S DRAWINGS.



64 ST GEORGES ROAD
ESSEX IG1 3PQ
W: www.archimedesd.co.uk
E: info@archimedesd.co.uk
M: +447418321646

Rev	Date	Details Of Issue	Initials
-----	------	------------------	----------

Status

Existing 3D Views

Site Address:

41 Eastern Ave E, Romford
RM1 4SB

Client:

Andre Cardozo

Project:

41 Eastern Ave E, Romford RM1
4SB


Drawn HD	Date: 02/12/2024	Scale (at A3)
Drg no. 107	Revision No. A	



1


Site Plan

1 : 200

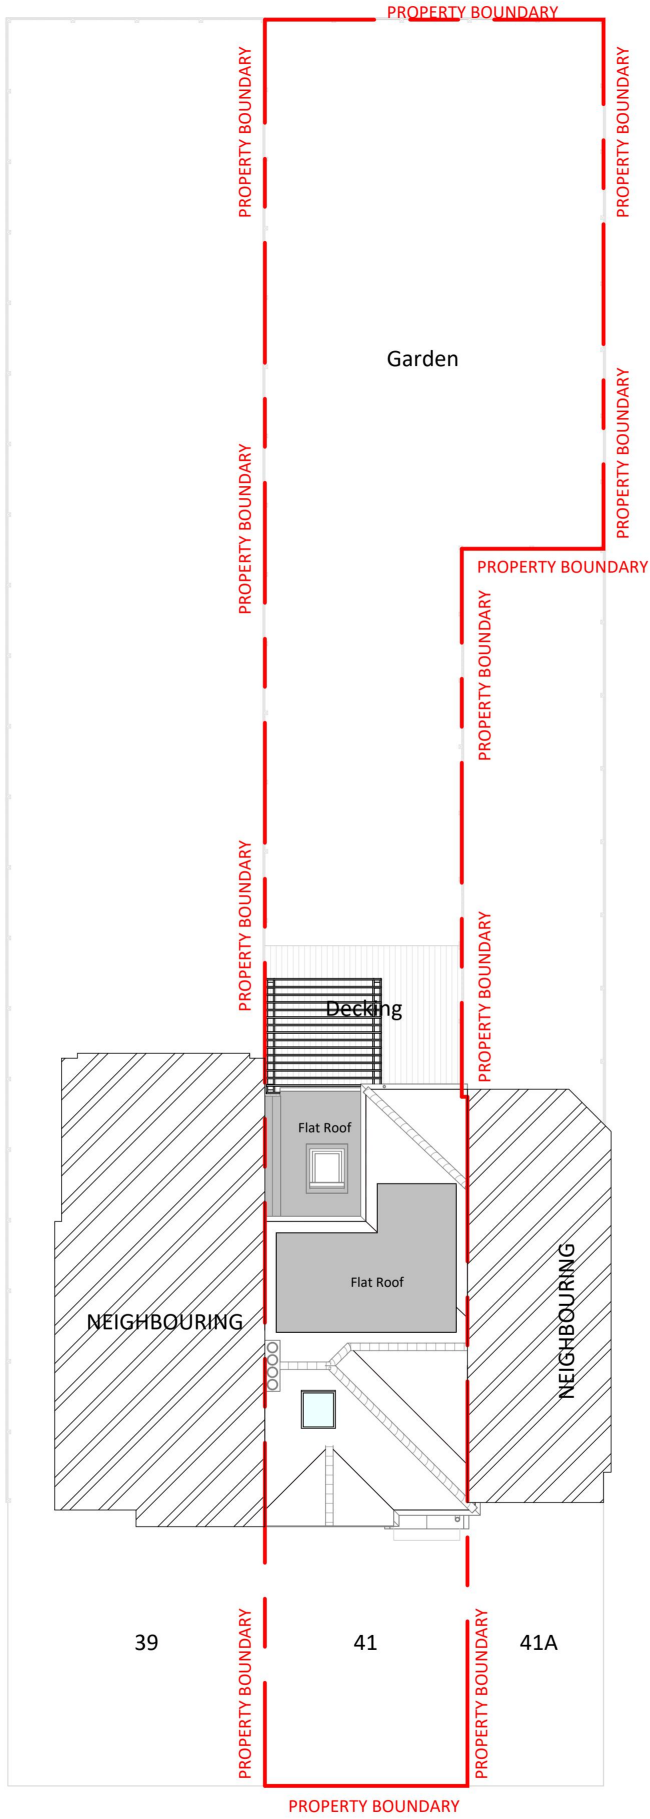

NOTES:

DISCLAIMER:
ALL DIMENSIONS IN MM UNLESS OTHERWISE STATED.
CONTRACTORS TO CONFIRM ALL DIMENSIONS ON SITE. ALL DRAWINGS MUST BE READ IN CONJUNCTION WITH THE ARCHITECT'S DRAWINGS.

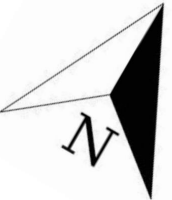

64 ST GEORGES ROAD
ESSEX 1G1 3PQ
W: www.archimedesd.co.uk
E: info@archimedesd.co.uk
M: +447418321646

Rev	Date	Details Of Issue	Initials
-----	------	------------------	----------

Status

Proposed Block Plan

Site Address:

41 Eastern Ave E, Romford
RM1 4SB


Client:

Andre Cardozo


Project:

41 Eastern Ave E, Romford RM1
4SB

Drawn HD	Date: 02/12/2024	Scale (at A3) 1 : 200
Drg no. 201	Revision No. A	

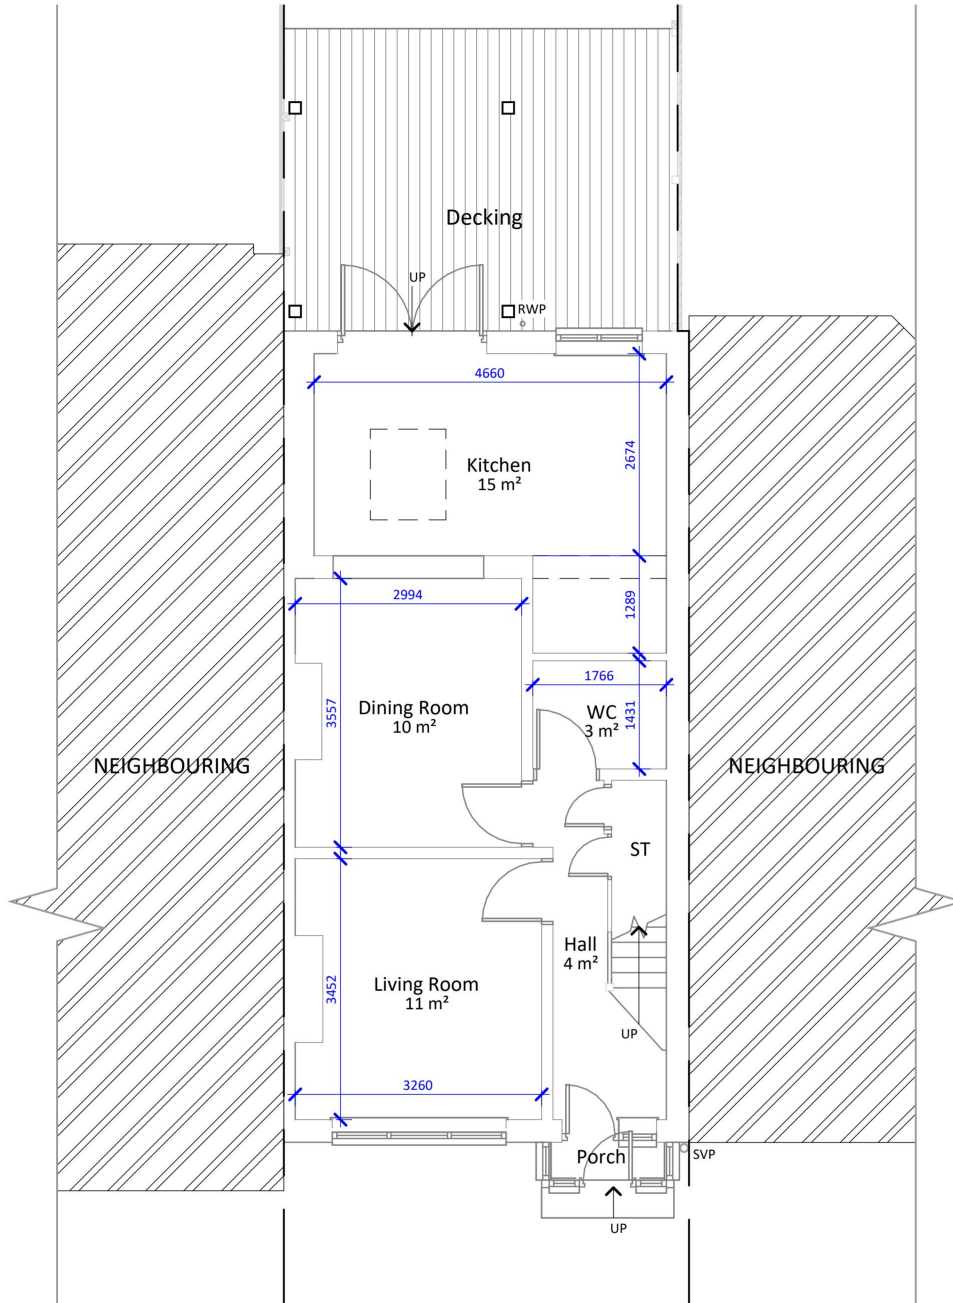

1 Proposed Ground Floor
1 : 100

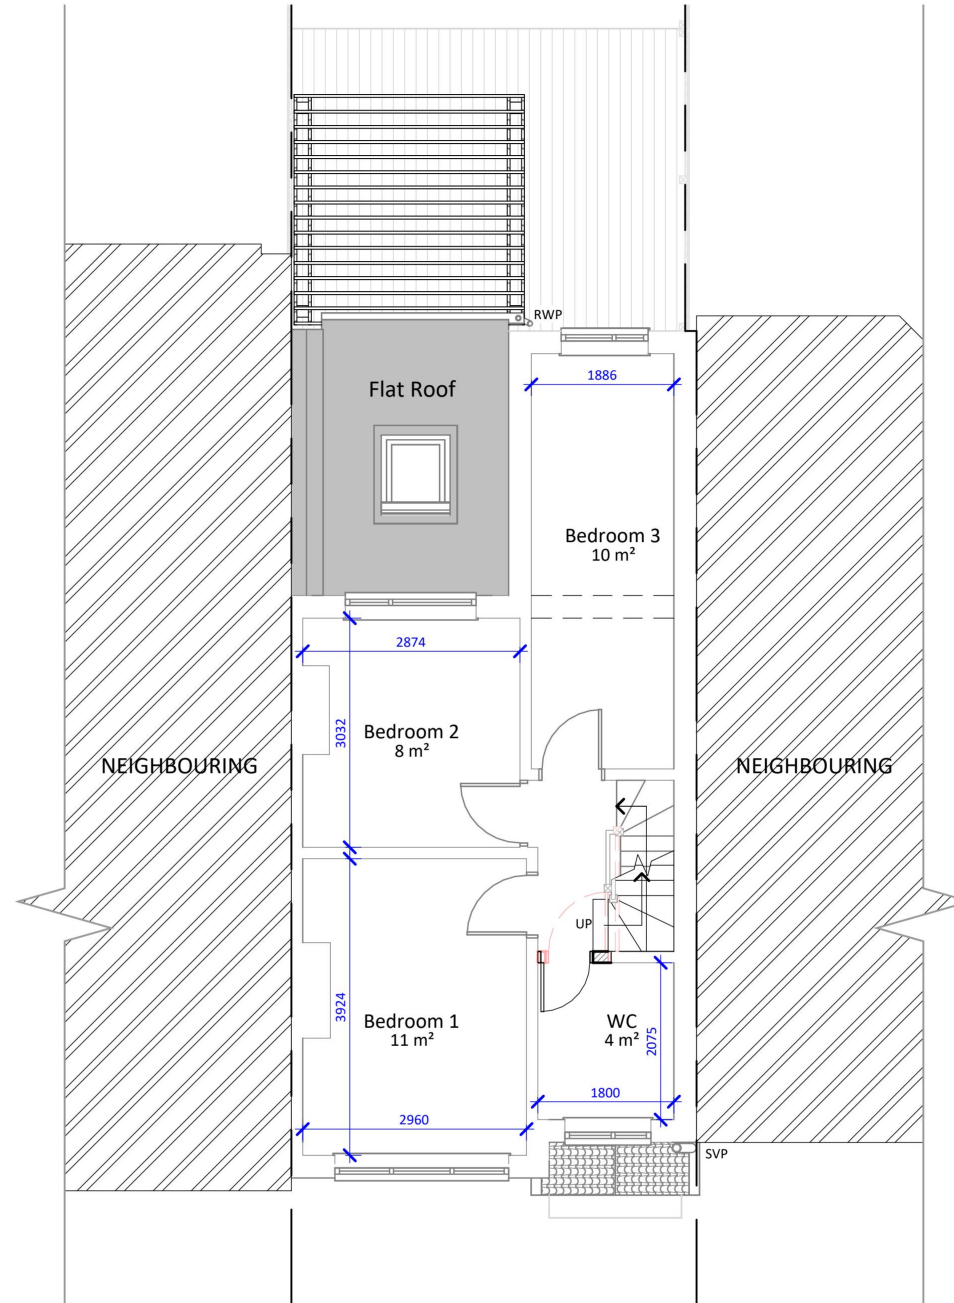


2 Proposed First Floor
1 : 100

NOTES:

DISCLAIMER:

ALL DIMENSIONS IN MM UNLESS OTHERWISE STATED. CONTRACTORS TO CONFIRM ALL DIMENSIONS ON SITE. ALL DRAWINGS MUST BE READ IN CONJUNCTION WITH THE ARCHITECT'S DRAWINGS.

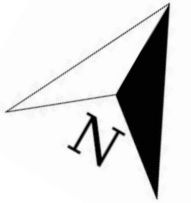

 **Archimedes**
Design Ltd.

64 ST GEORGES ROAD
ESSEX IG1 3PQ
W: www.archimedesd.co.uk
E: info@archimedesd.co.uk
M: +447418321646

Rev	Date	Details Of Issue	Initials

Status

Proposed Floor Plans

Site Address:

41 Eastern Ave E, Romford
RM1 4SB


Client:


Andre Cardozo

Project:


41 Eastern Ave E, Romford RM1
4SB

Drawn	Date:	Scale (at A3)
HD	02/12/2024	1 : 100
Drg no.	Revision No.	
202	A	

 

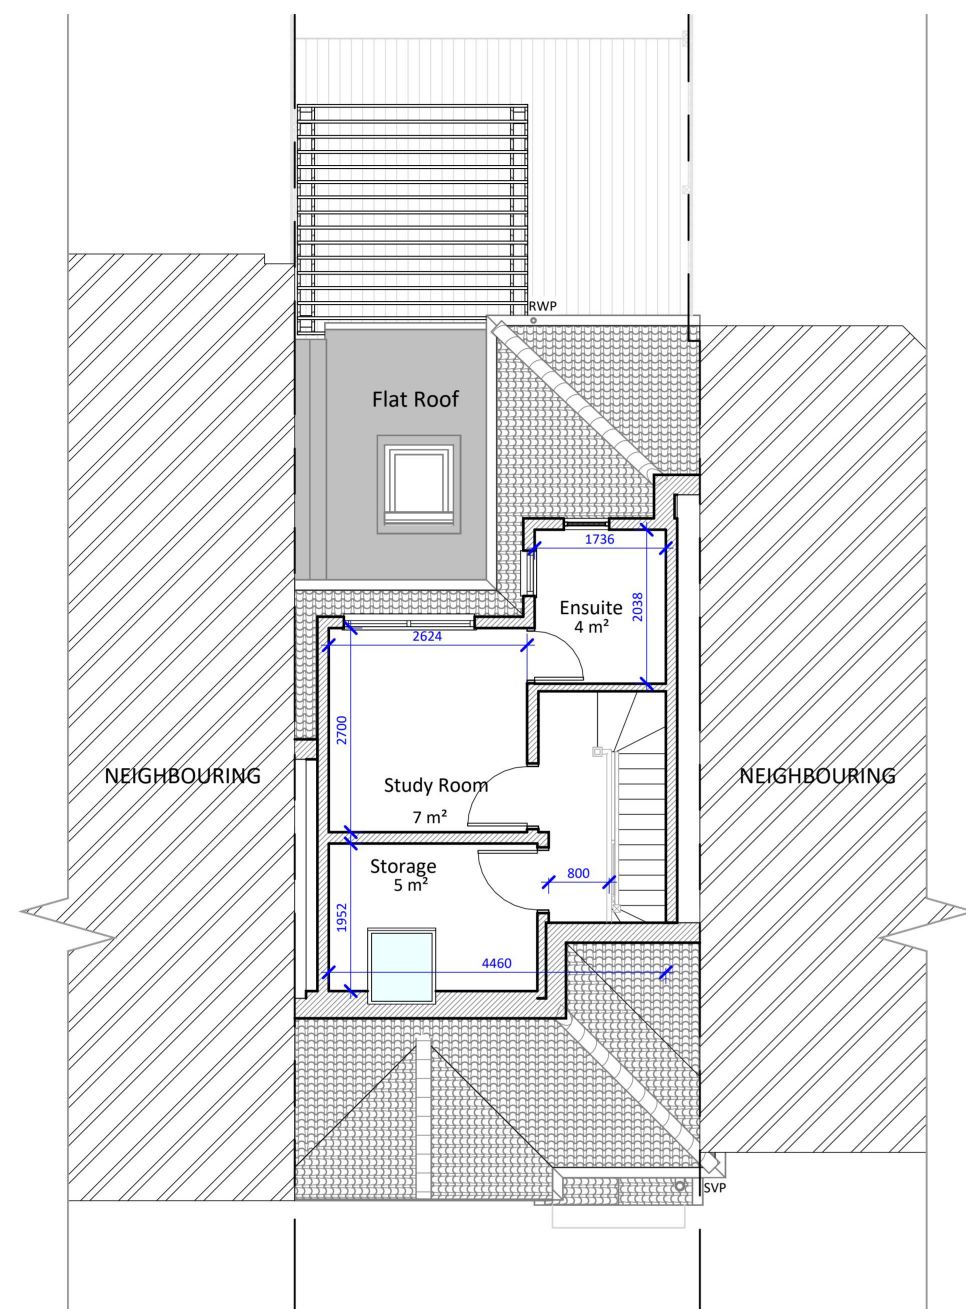

1 Proposed Loft Floor
1 : 100

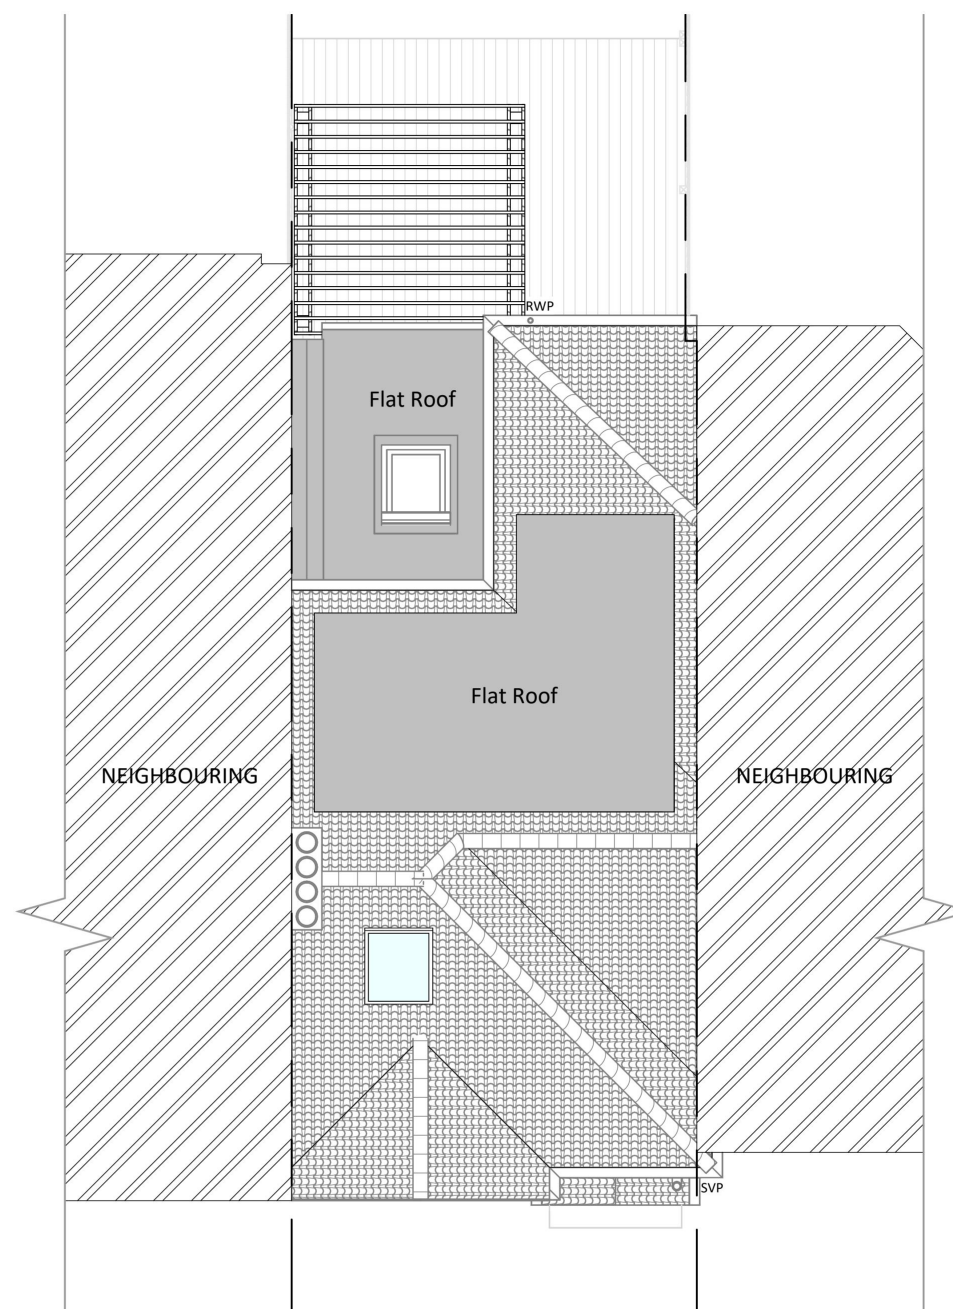


2 Proposed Roof Plan
1 : 100

NOTES:

DISCLAIMER:

ALL DIMENSIONS IN MM UNLESS OTHERWISE STATED.
CONTRACTORS TO CONFIRM ALL DIMENSIONS ON SITE. ALL DRAWINGS MUST BE READ IN CONJUNCTION WITH THE ARCHITECT'S DRAWINGS.

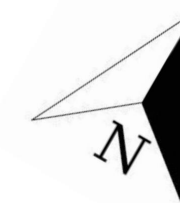

64 ST GEORGES ROAD
ESSEX IG1 3PQ
W: www.archimedesd.co.uk
E: info@archimedesd.co.uk
M: +447418321646

Rev	Date	Details Of Issue	Initials
-----	------	------------------	----------

Status

Proposed Floor Plans

Site Address:

41 Eastern Ave E, Romford
RM1 4SB


Client:

Andre Cardozo

Project:

41 Eastern Ave E, Romford RM1
4SB

Drawn HD	Date: 02/12/2024	Scale (at A3) 1 : 100
Drg no. 203	Revision No. A	

 

- Roof 8870
- Loft 5370
- Level 1 2770
- Ground Floor 0



1 Proposed Front Elevation
1 : 100

- Roof 8870
- Loft 5370
- Level 1 2770
- Ground Floor 0



2 Proposed Rear Elevation
1 : 100

Loft external walls
will be a smooth
render just like the
rest of the house.

NOTES:

DISCLAIMER:
ALL DIMENSIONS IN MM UNLESS
OTHERWISE STATED.
CONTRACTORS TO CONFIRM ALL
DIMENSIONS ON SITE. ALL DRAWINGS
MUST BE READ IN CONJUNCTION WITH
THE ARCHITECT'S DRAWINGS.



64 ST GEORGES ROAD
ESSEX 1G1 3PQ
W: www.archimedesd.co.uk
E: info@archimedesd.co.uk
M: +447418321646

Rev	Date	Details Of Issue	Initials
-----	------	------------------	----------

Status

Proposed Elevation 01

Site Address:

41 Eastern Ave E, Romford
RM1 4SB

Client:

Andre Cardozo

Project:

41 Eastern Ave E, Romford RM1
4SB


Drawn HD	Date: 02/12/2024	Scale (at A3) 1 : 100
Drwg no. 204	Revision No. A	

Roof
8870

Loft
5370

Level 1
2770

Ground Floor
0

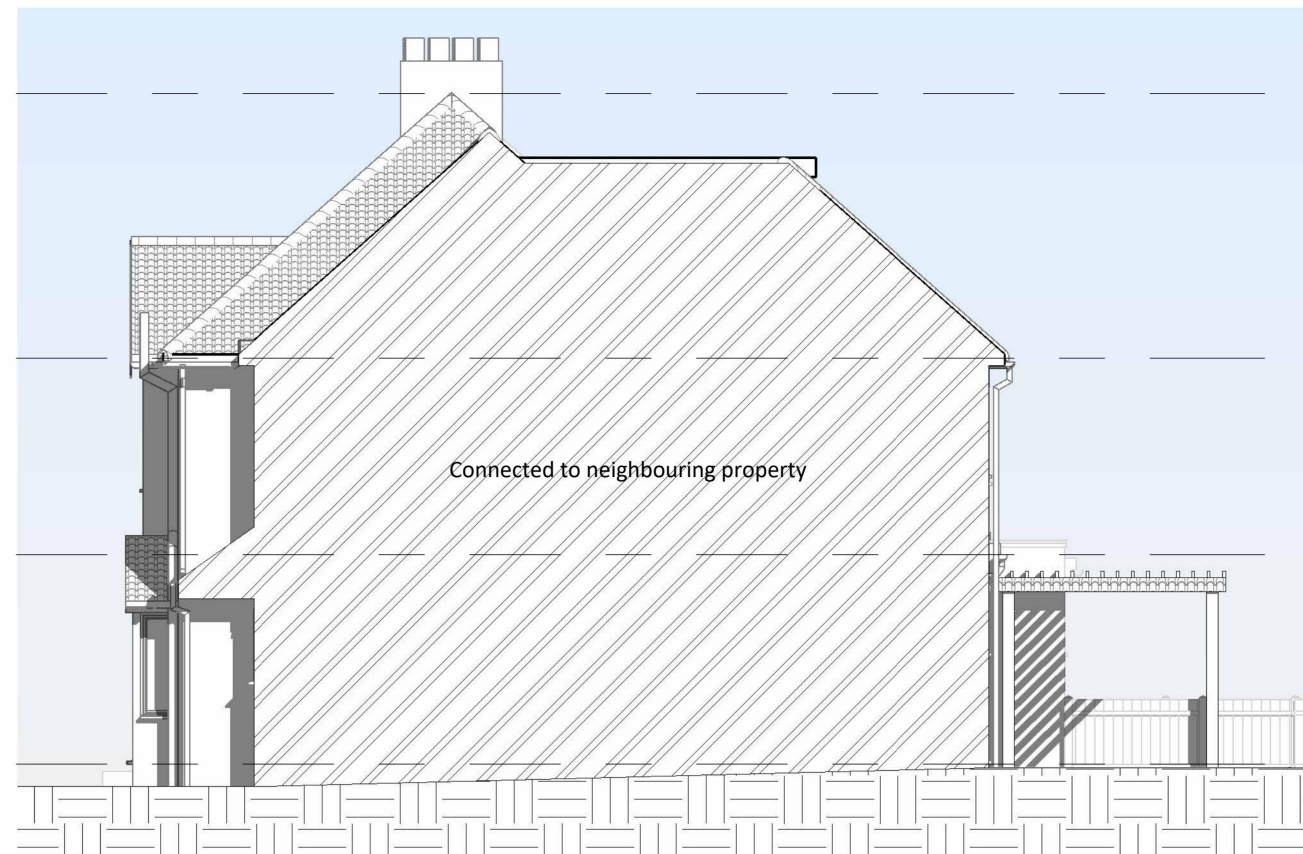

1 Proposed Right Elevation
1 : 100

Roof
8870

Loft
5370

Level 1
2770

Ground Floor
0



2 Proposed Left Elevation
1 : 100

Loft external walls
will be a smooth
render just like the
rest of the house.

1 0 1 2 3 4 5
SCALE 1: 100 m

NOTES:

DISCLAIMER:
ALL DIMENSIONS IN MM UNLESS
OTHERWISE STATED.
CONTRACTORS TO CONFIRM ALL
DIMENSIONS ON SITE. ALL DRAWINGS
MUST BE READ IN CONJUNCTION WITH
THE ARCHITECT'S DRAWINGS.



64 ST GEORGES ROAD
ESSEX IG1 3PQ
W: www.archimedesd.co.uk
E: info@archimedesd.co.uk
M: +447418321646

Rev	Date	Details Of Issue	Initials

Status

Proposed Elevation 02

Site Address:

41 Eastern Ave E, Romford
RM1 4SB


Client:

Andre Cardozo


Project:

41 Eastern Ave E, Romford RM1
4SB


Drawn	Date:	Scale (at A3)
HD	02/12/2024	1 : 100
Drg no.	205	Revision No. A

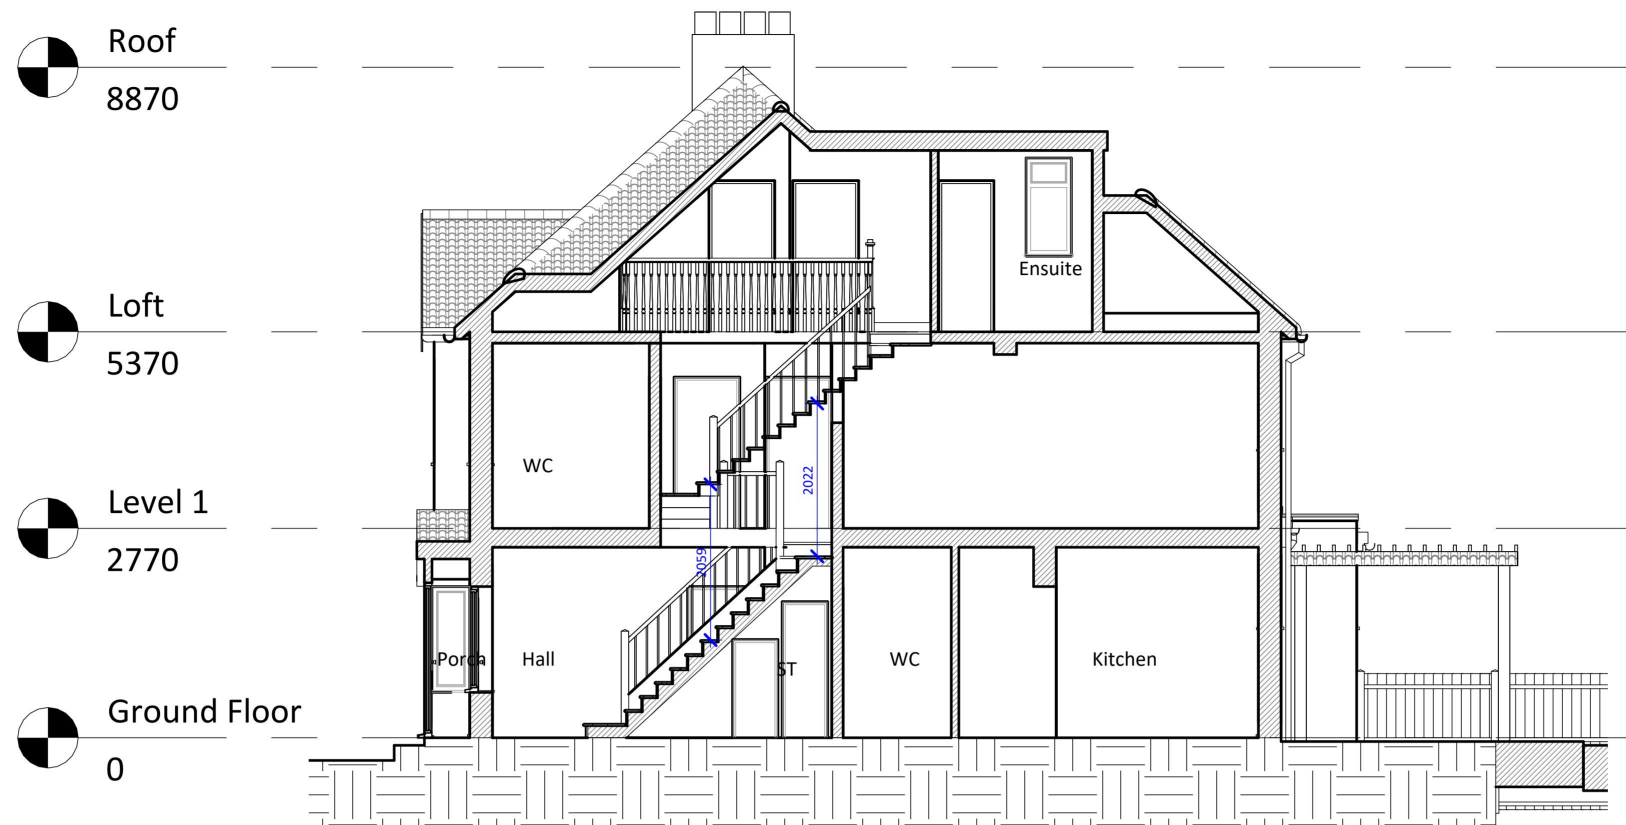

1 Proposed Section 1
1 : 100

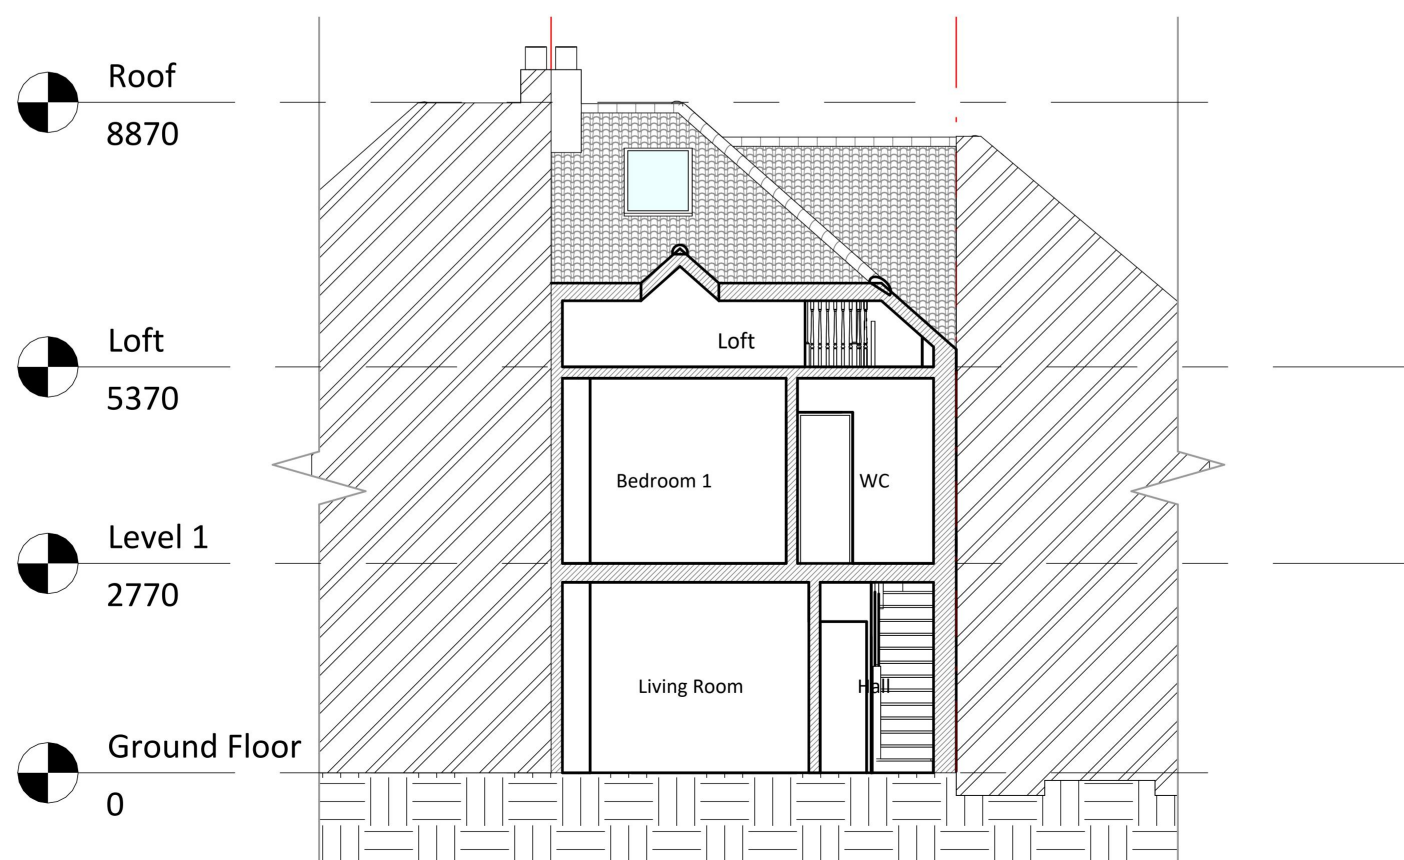

2 Proposed Section 2
1 : 100

 

NOTES:

DISCLAIMER:
ALL DIMENSIONS IN MM UNLESS OTHERWISE STATED.
CONTRACTORS TO CONFIRM ALL DIMENSIONS ON SITE. ALL DRAWINGS MUST BE READ IN CONJUNCTION WITH THE ARCHITECT'S DRAWINGS.



64 ST GEORGES ROAD
ESSEX IG1 3PQ
W: www.archimedesd.co.uk
E: info@archimedesd.co.uk
M: +447418321646

Rev	Date	Details Of Issue	Initials
-----	------	------------------	----------

Status

Proposed Section

Site Address:

41 Eastern Ave E, Romford
RM1 4SB


Client:

Andre Cardozo

Project:


41 Eastern Ave E, Romford RM1
4SB

Drawn HD	Date: 02/12/2024	Scale (at A3) 1 : 100
Drg no. 206	Revision No. A	

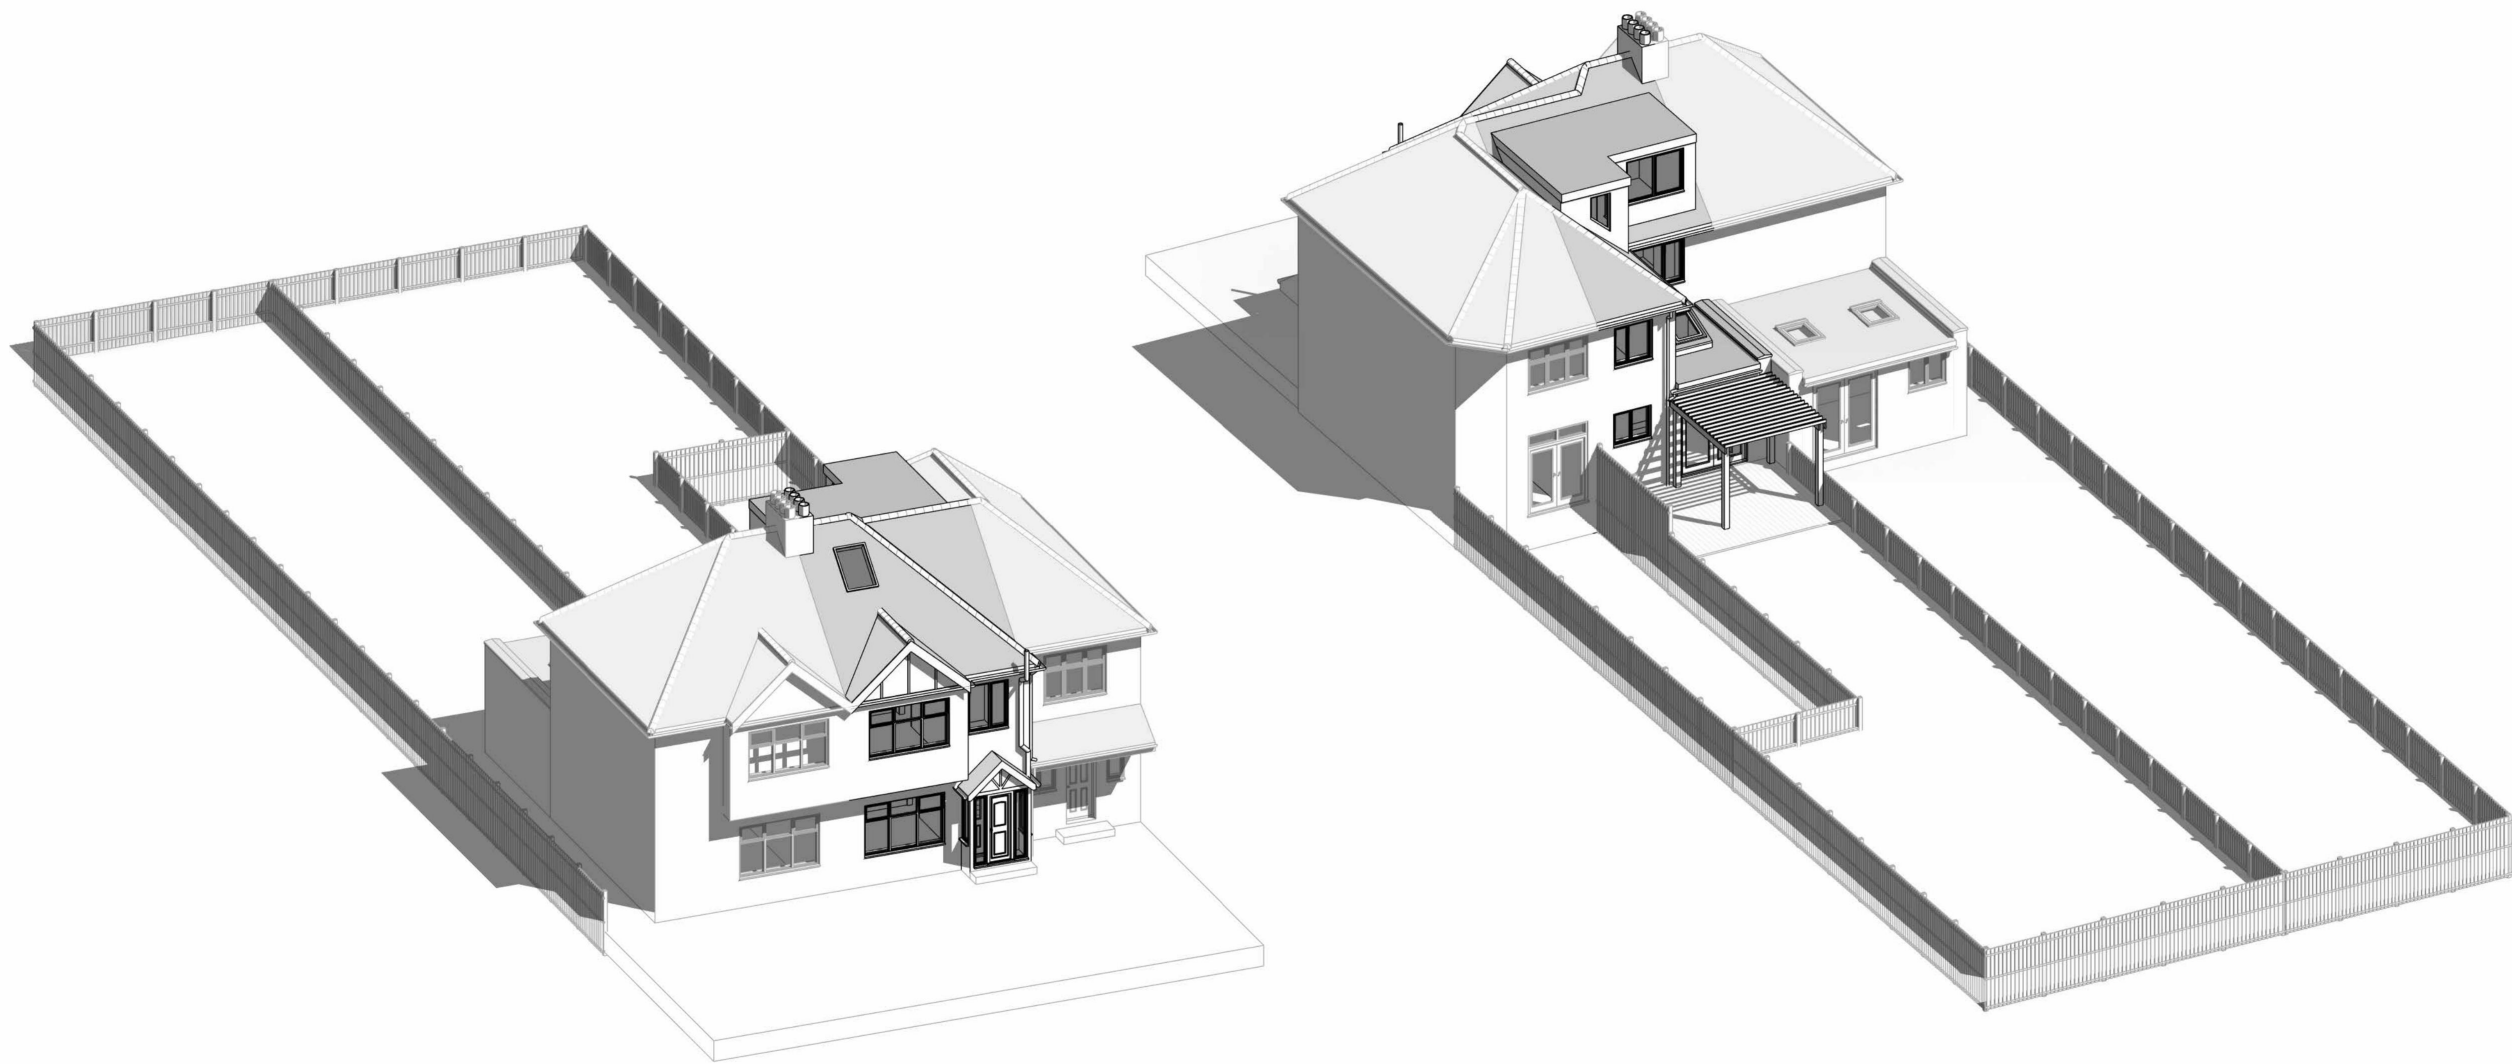

1 Proposed 3D Front

2 Proposed 3D Rear

 

NOTES:

DISCLAIMER:

ALL DIMENSIONS IN MM UNLESS OTHERWISE STATED. CONTRACTORS TO CONFIRM ALL DIMENSIONS ON SITE. ALL DRAWINGS MUST BE READ IN CONJUNCTION WITH THE ARCHITECT'S DRAWINGS.



Archimedes
Design Ltd.

64 ST GEORGES ROAD
ESSEX IG1 3PQ
W: www.archimedesd.co.uk
E: info@archimedesd.co.uk
M: +447418321646

Rev	Date	Details Of Issue	Initials
-----	------	------------------	----------

Status

Proposed 3D Views

Site Address:

41 Eastern Ave E, Romford
RM1 4SB

Client:

Andre Cardozo

Project:

41 Eastern Ave E, Romford RM1
4SB

Drawn	Date:	Scale (at A3)
HD	02/12/2024	
Drg no.	Revision No.	
207	A	