



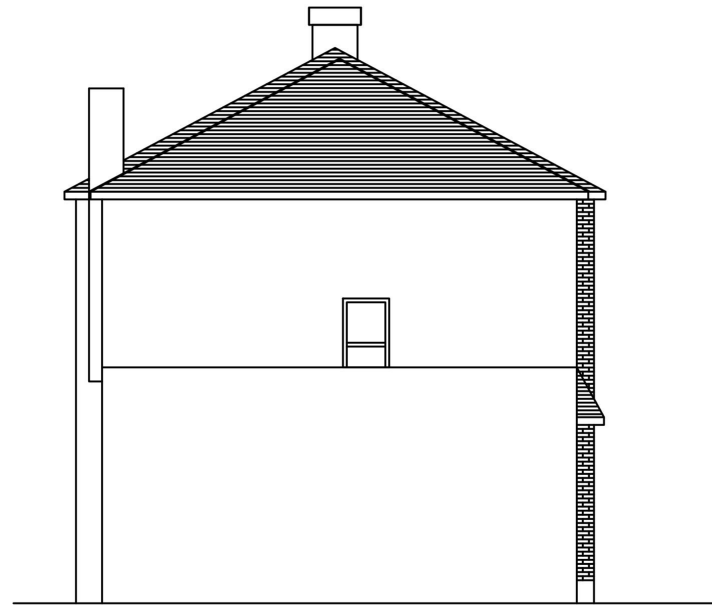


Existing/Proposed
Rear Elevation




Existing/Proposed
Rear Elevation

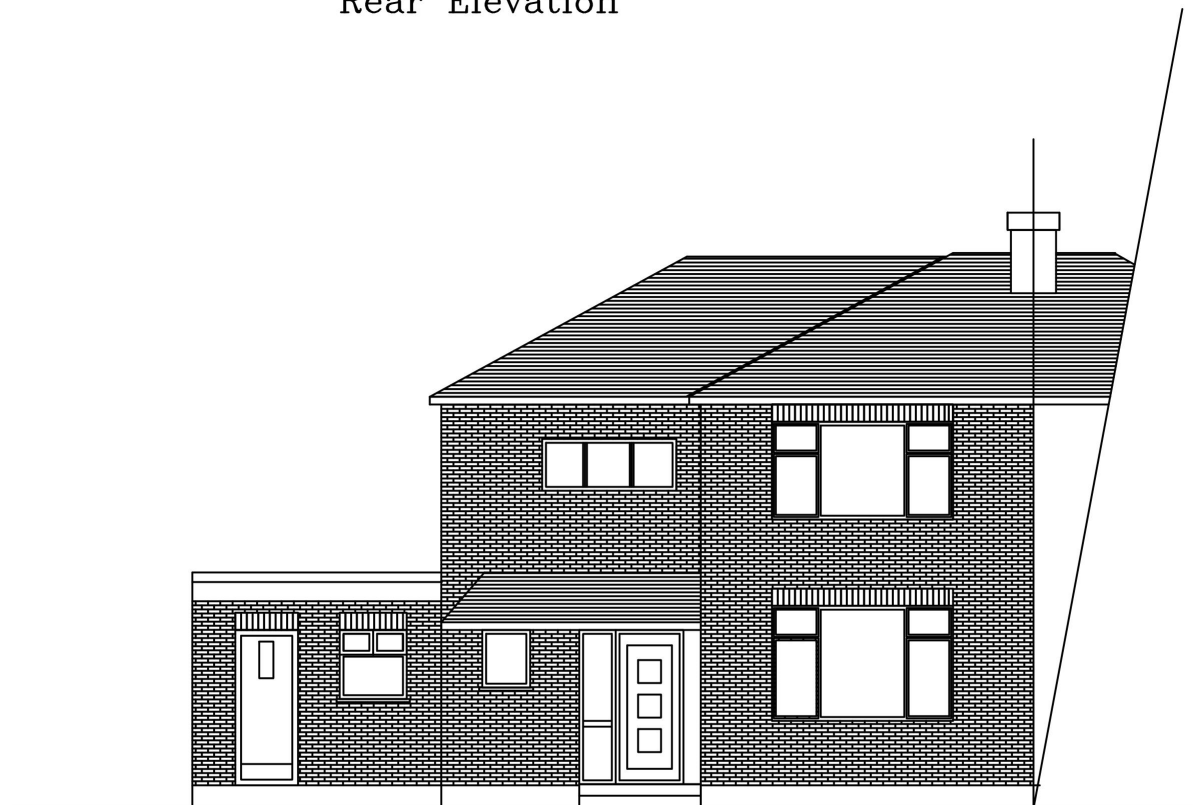

Existing/Proposed
Front Elevation

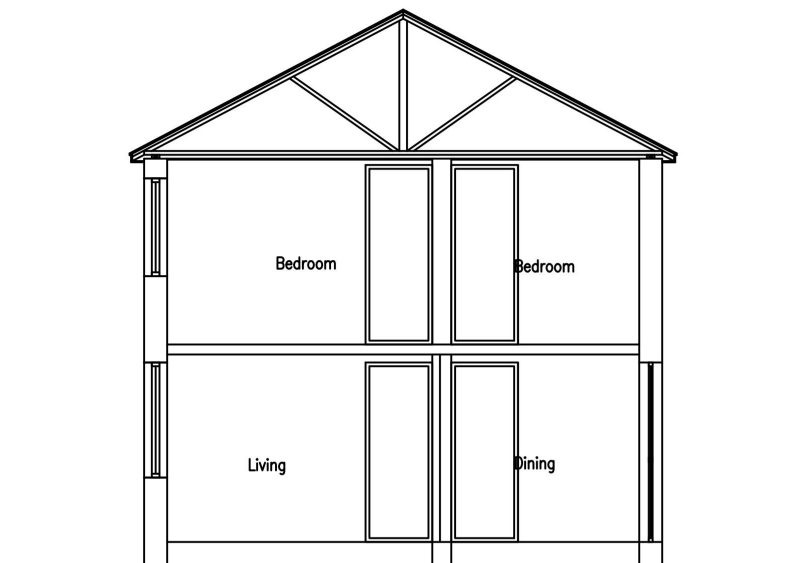

(Existing/Proposed)
Section A-A

 

11.Waste water from kitchen sink
to be dischaged to existing
combined sewer.

NOTES

1. No dimensions to be scaled except for planning purposes
2. Dimensions to be checked on site
3. Daimensions are taken to the centre lines or structural surfaces and do not include finishes except where stated
4. Any discrepancies between this drawing and others including those issued by consultants and nominated sub-contractors before commencing work should be brought to attention
5. New toilets to be provided with adequate mechanical extractor
6. All occupiable rooms to have background ventilation
7. Fire fighting equipment to be provided throughout premises
8. New smoke / heat detectors to be provided throughout premises
9. All new electrical works to comply with relevant regulations
- 10.Waste and soil water from newly installed sanitary wares to be discharged into existing waste pipes

Conversion from private dwelling to an accommodation for up to six people with learning disabilities at No 34 Lewis road, Hornchurch, RM11 2AJ.

client

Mr Adekola Ademoroti

drawing title

Section & Elevation

ENVIROFORM ASSOCIATES

Design+Project Management+Construction

35 Meerbrook Rd
London SE3 9QG

07535956528

designed

AA

date

Nov'24

drawn

OA

scale

checked

AA





1:100@A3

dwg no

ENV/AAPL2 0201 Rev B

11.Waste water from kitchen sink to be discharged to existing combined sewer.

- NOTES
1. No dimensions to be scaled except for planning purposes
 2. Dimensions to be checked on site
 3. Daimensions are taken to the centre lines or structural surfaces and do not include finishes except where stated
 4. Any discrepancies between this drawing and others including those issued by consultants and nominated sub-contractors before commencing work should be brought to attention
 5. New toilets to be provided with adequate mechanical extractor
 6. All occupiable rooms to have background ventilation
 7. Fire fighting equipment to be provided throughout premises
 8. New smoke / heat detectors to be provided throughout premises
 9. All new electrical works to comply with relevant regulations
 - 10.Waste and soil water from newly installed sanitary wares to be discharged into existing waste pipes

 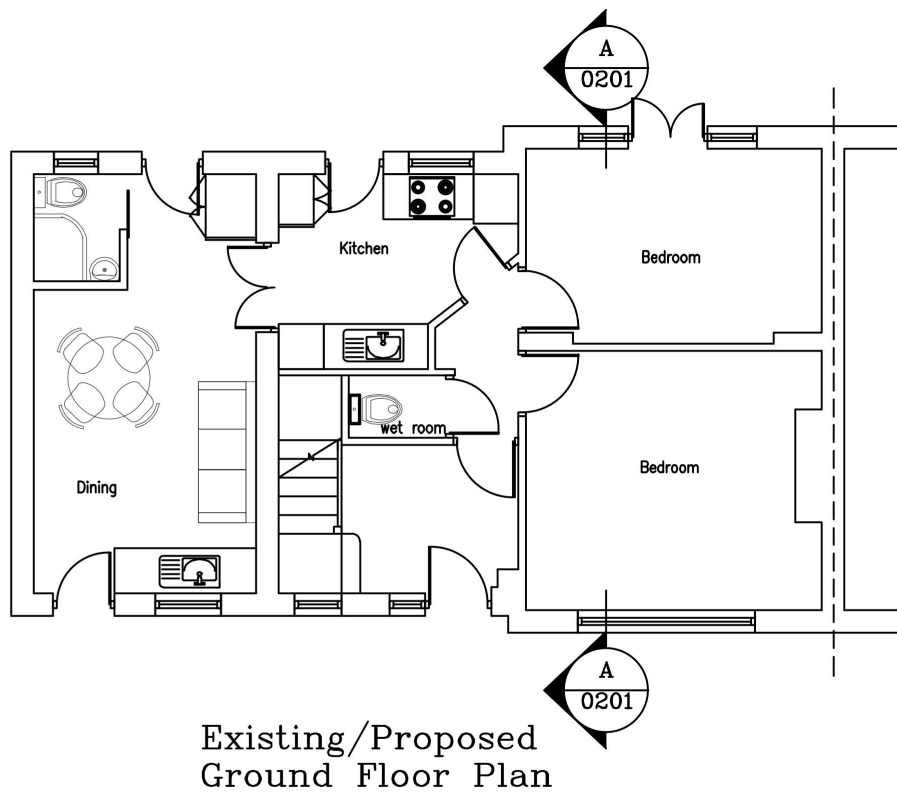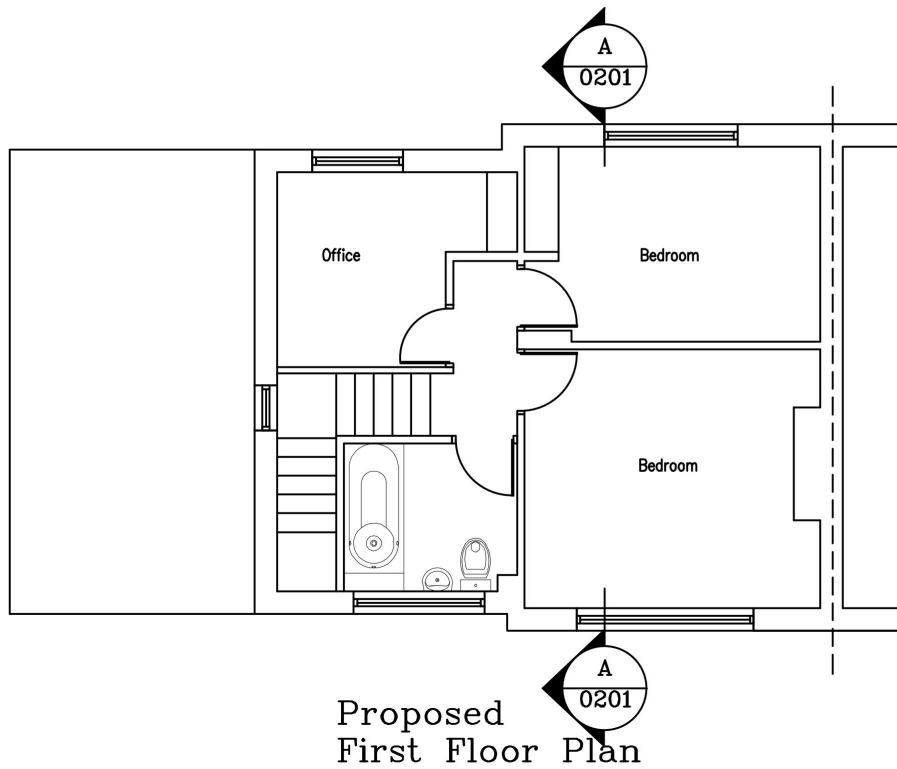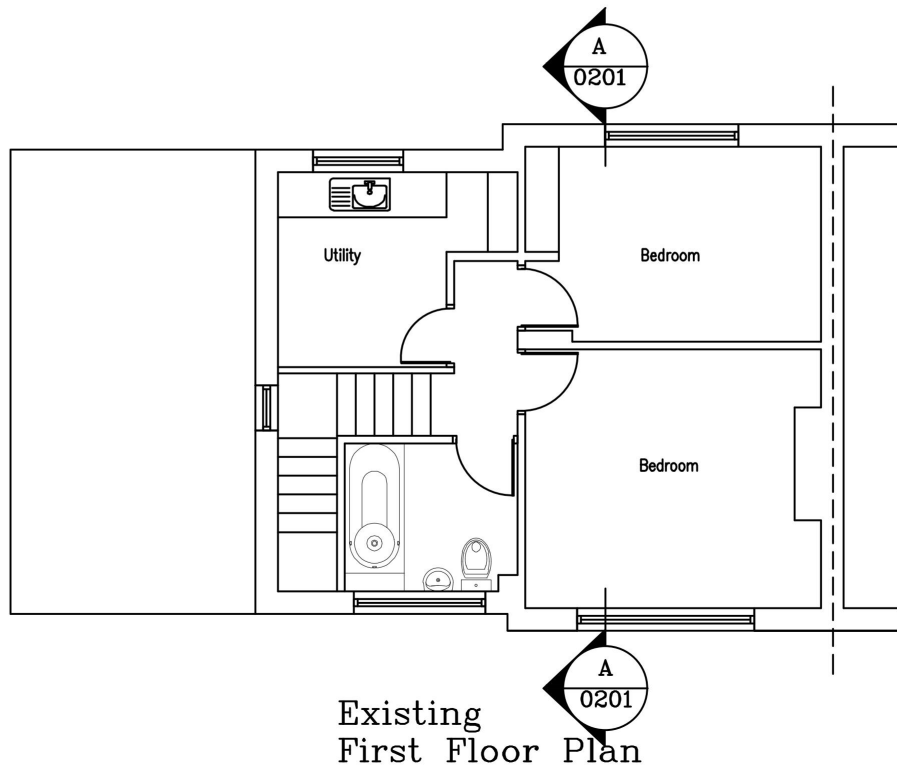

Conversion from private dwelling to an accommodation for up to six people with learning disabilities at No 34 Lewis road, Hornchurch, RM11 2AJ.

client
Mr Adekola Ademoroti

drawing title
Plan

ENVIROFORM ASSOCIATES
■■■ Design+Project Management+Construction ■■■
35 Meerbrook Rd
London SE3 9QG

07535956528

designed
AA
date
Aug'25

drawn
OA
scale
1:100@A3

checked
AA

dwg no
ENV/AAPL2 0101 Rev D

NOTES

1. No dimensions to be scaled except for planning purposes
2. Dimensions to be taken on site
3. Dimensions are taken to the centre lines or structural surfaces and do not include finishes except where stated
4. Any discrepancies between this drawing and others including those issued by consultants and nominated sub-contractors before commencing work should be brought to attention
5. New toilets to be provided with adequate mechanical extractor
6. All occupiable rooms to have background ventilation
7. Fire fighting equipment to be provided throughout premises
8. New smoke / heat detectors to be provided throughout premises
9. All new electrical works to comply with relevant regulations
10. Waste and soil water from newly installed sanitary wares to be discharged into existing waste pipes

client
Mr Adekola Ademoroti

ENVIROFORM ASSOCIATES
 — ■ ■ ■ Design+Project Management+Construction ■ ■ ■ ■
 35 Meerbrook Rd
 London SE3 9QG

07535956528	
-------------	--

designed AA	date Nov'25
drawn OA	scale 1:200@A3
checked AA	

dwg no
ENV/AAPL2 0001 Rev B

