




FRONT ELEVATION AS EXISTING

 

REAR ELEVATION AS EXISTING

PLANNING

Rev.No.	Revision	Date




Kticic Architects
Architects and Interior Designers
Almond Court, Whalebone Lane North,
Chadwell Heath, Romford, RM6 6SH
Tel: 0844 5042919 Fax: 020 8206488
Mob: 0778 224 1578
Email: info@kticic.com
Web: www.kticic.com

Job Title
NEW HABITABLE ROOM



Client Mr RASHID MANKDA
NEW HABITABLE ROOM
326 MAWNEY ROAD ROMFORD
RM 7 8DP

Drawing Title
FRONT AND REAR ELEVATIONS AS EXISTING

Scale 1:100	Date JAN2025	Checked GK	Drawn GK
Dwg No. 326MR004	Rev. @A3		

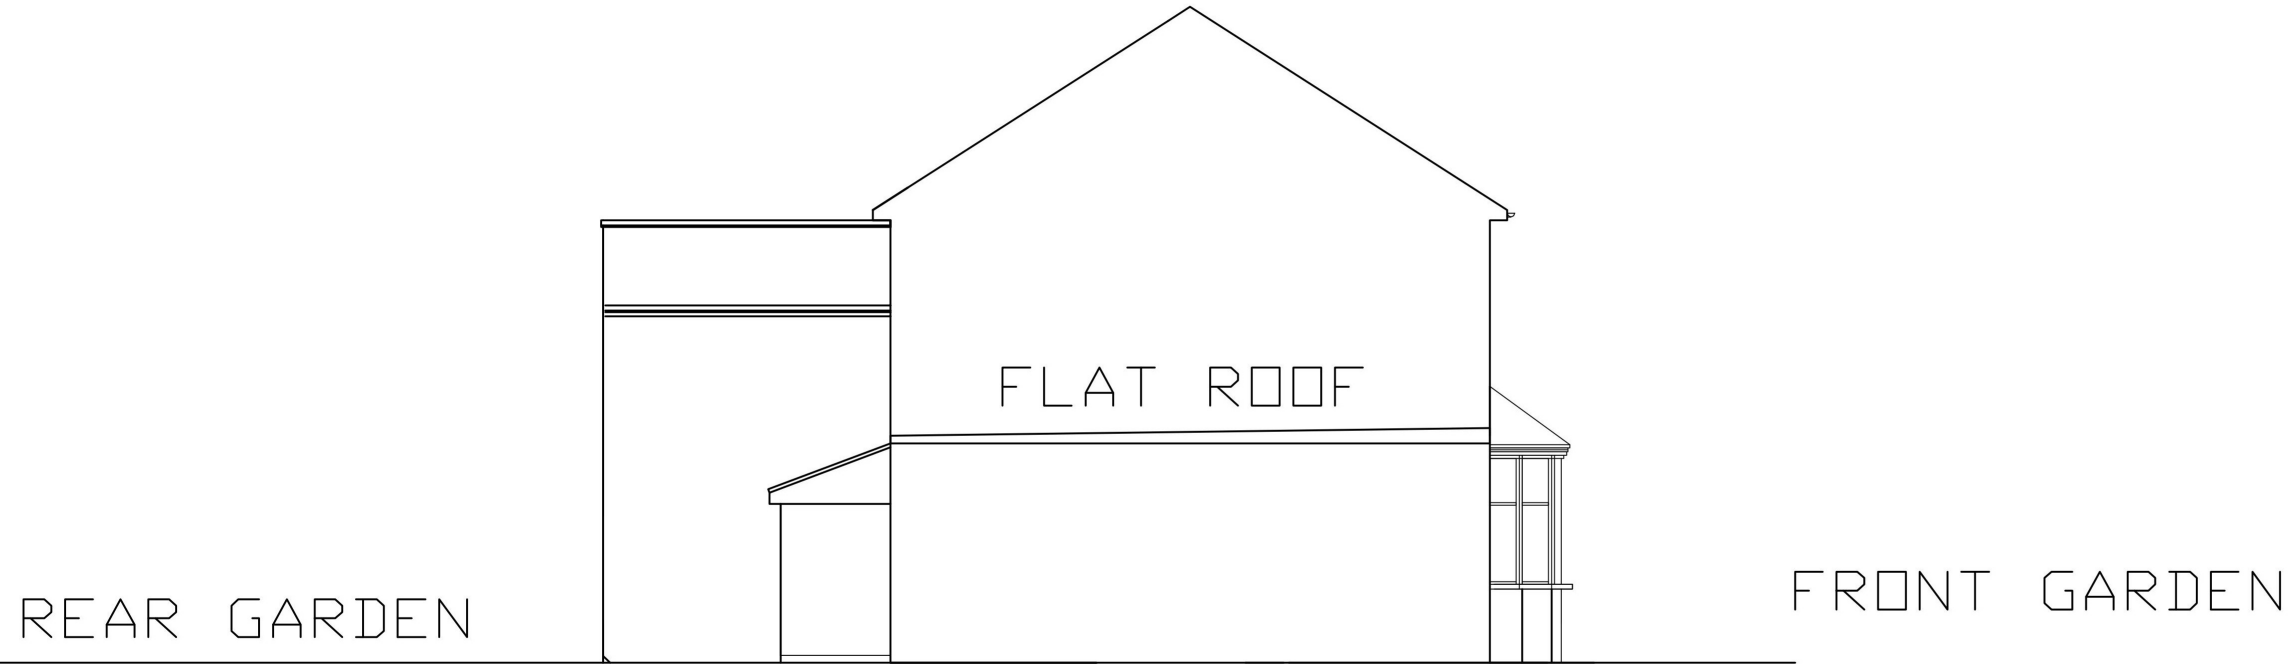

SIDE ELEVATION AS EXISTING

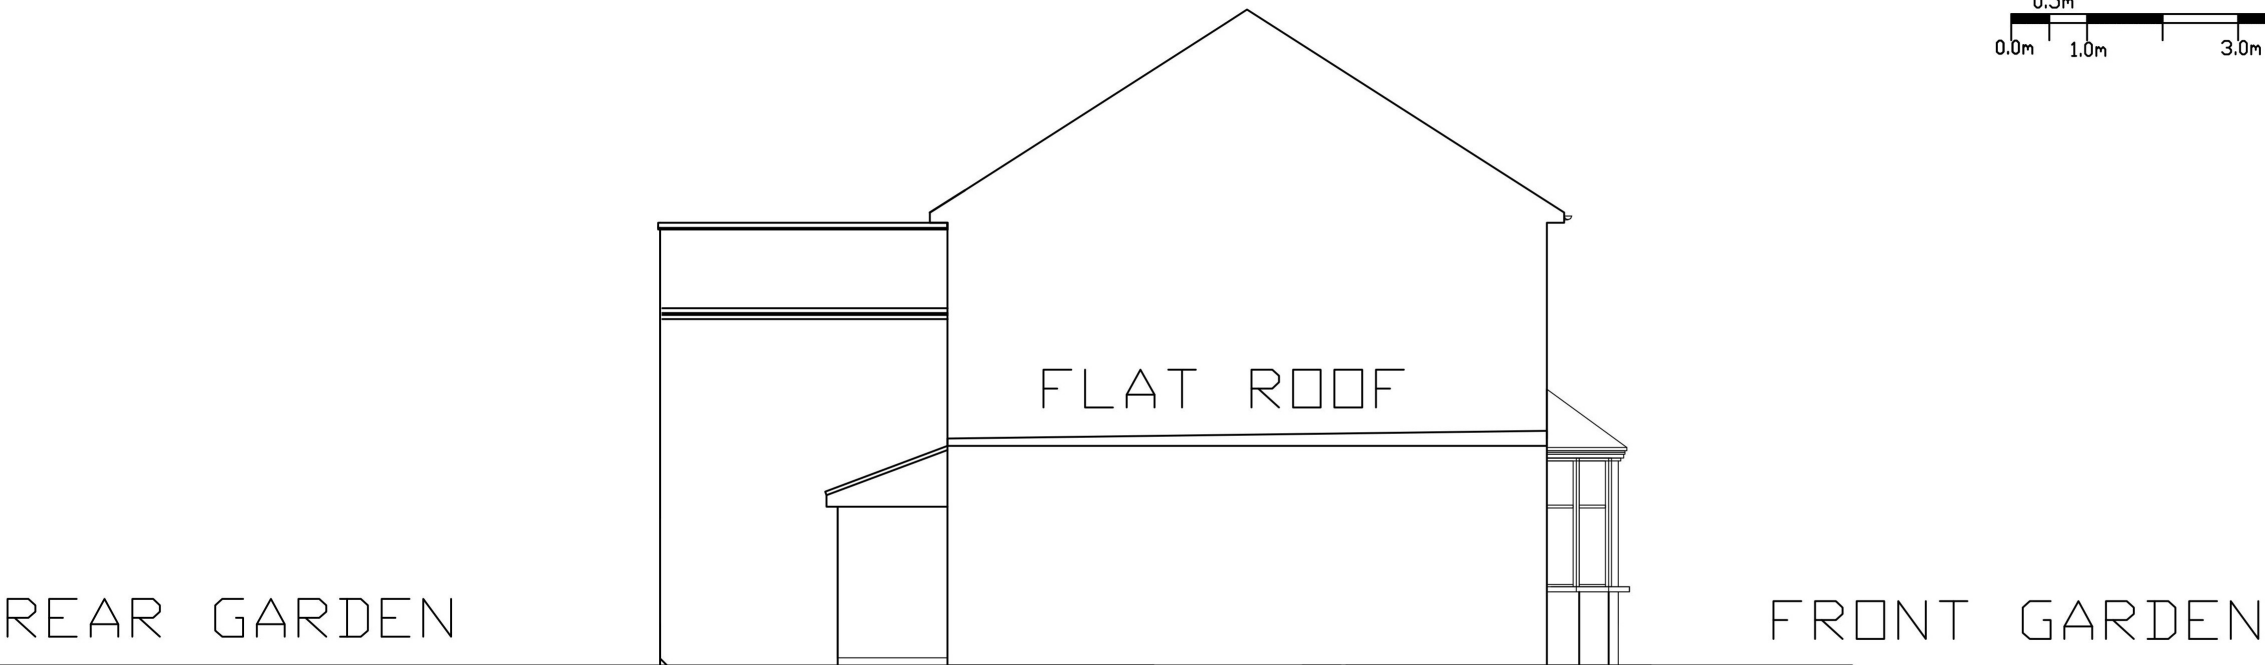 

PROPOSED ELEVATION

SIDE ELEVATION AS PROPOSED

PLANNING

Rev.No.	Revision	Date




Kticip Architects
Architects and Interior Designers
Almond Court, Whalebone Lane North,
Chadwell Heath, Romford, RM6 6SH
Tel: 0844 5042919 Fax: 020 8206488
Mob: 0778 224 1578
Email: info@kticip.com
Web: www.kticip.com



Job Title
NEW HABITABLE ROOM

Client Mr RASHID MANKDA
NEW HABITABLE ROOM
326 MAWNEY ROAD ROMFORD
RM 7 8DP

Drawing Title				
SIDE ELEVATIONS AS EXISTING AND PROPOSED				
Scale 1:100	Date JAN2025	Checked GK	Drawn GK	Rev.
Dwg No.	326MR005			Rev.
FILEPATH				@A3

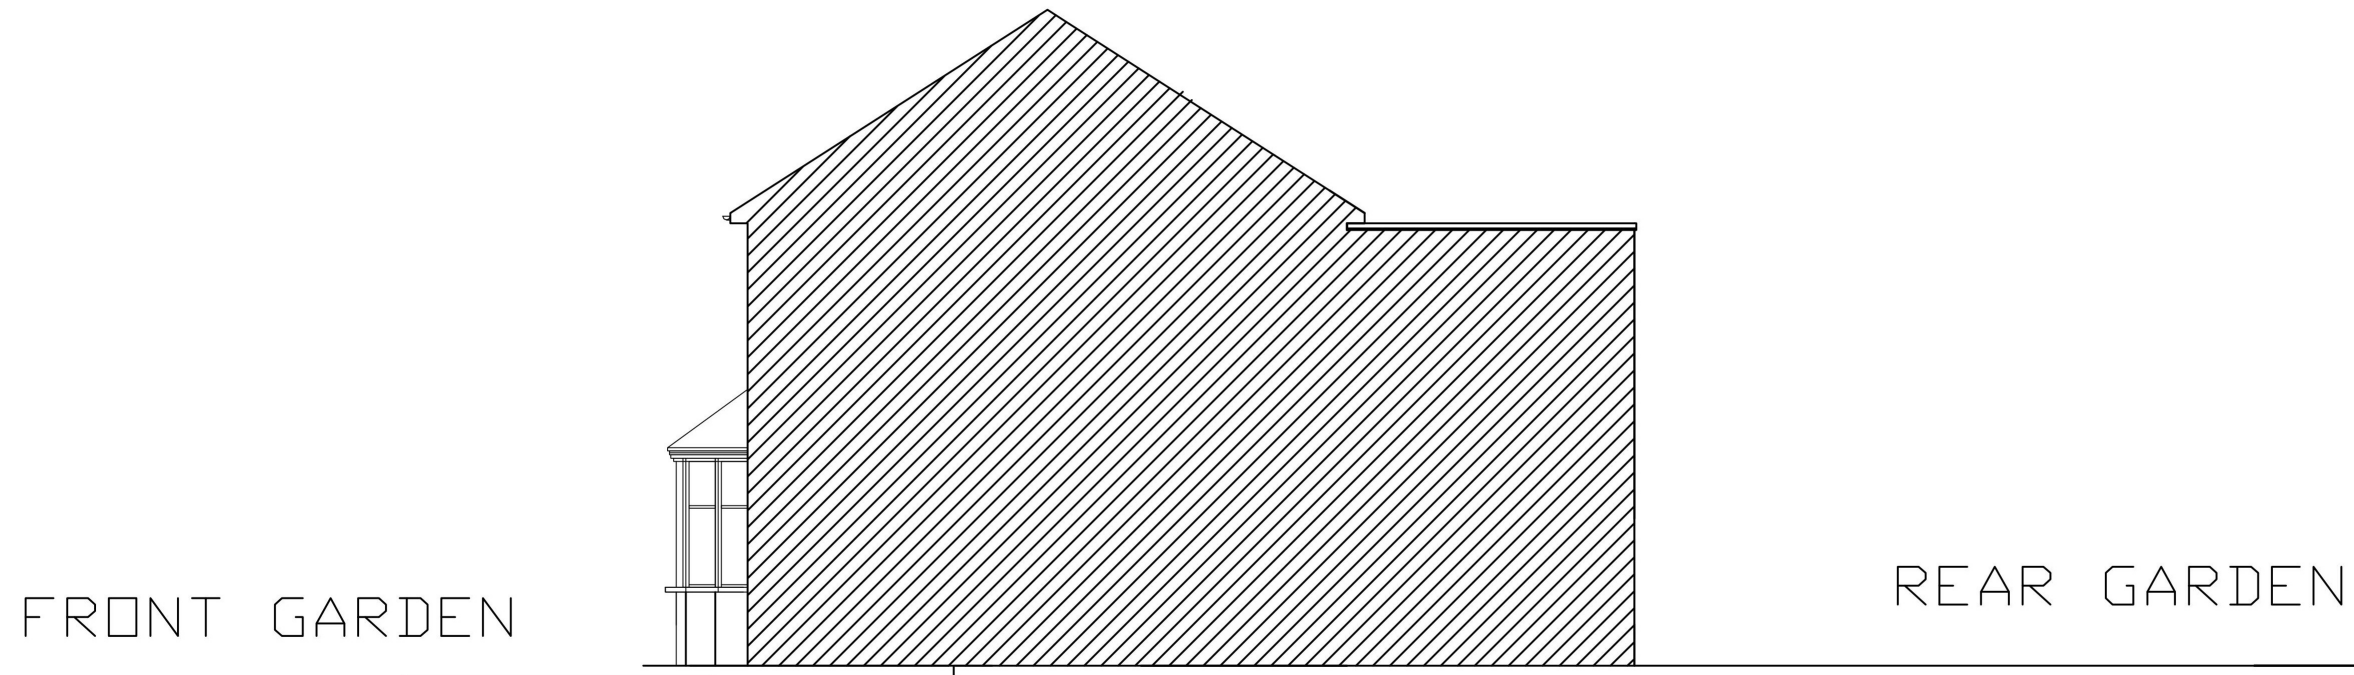

SIDE ELEVATION AS EXISTING

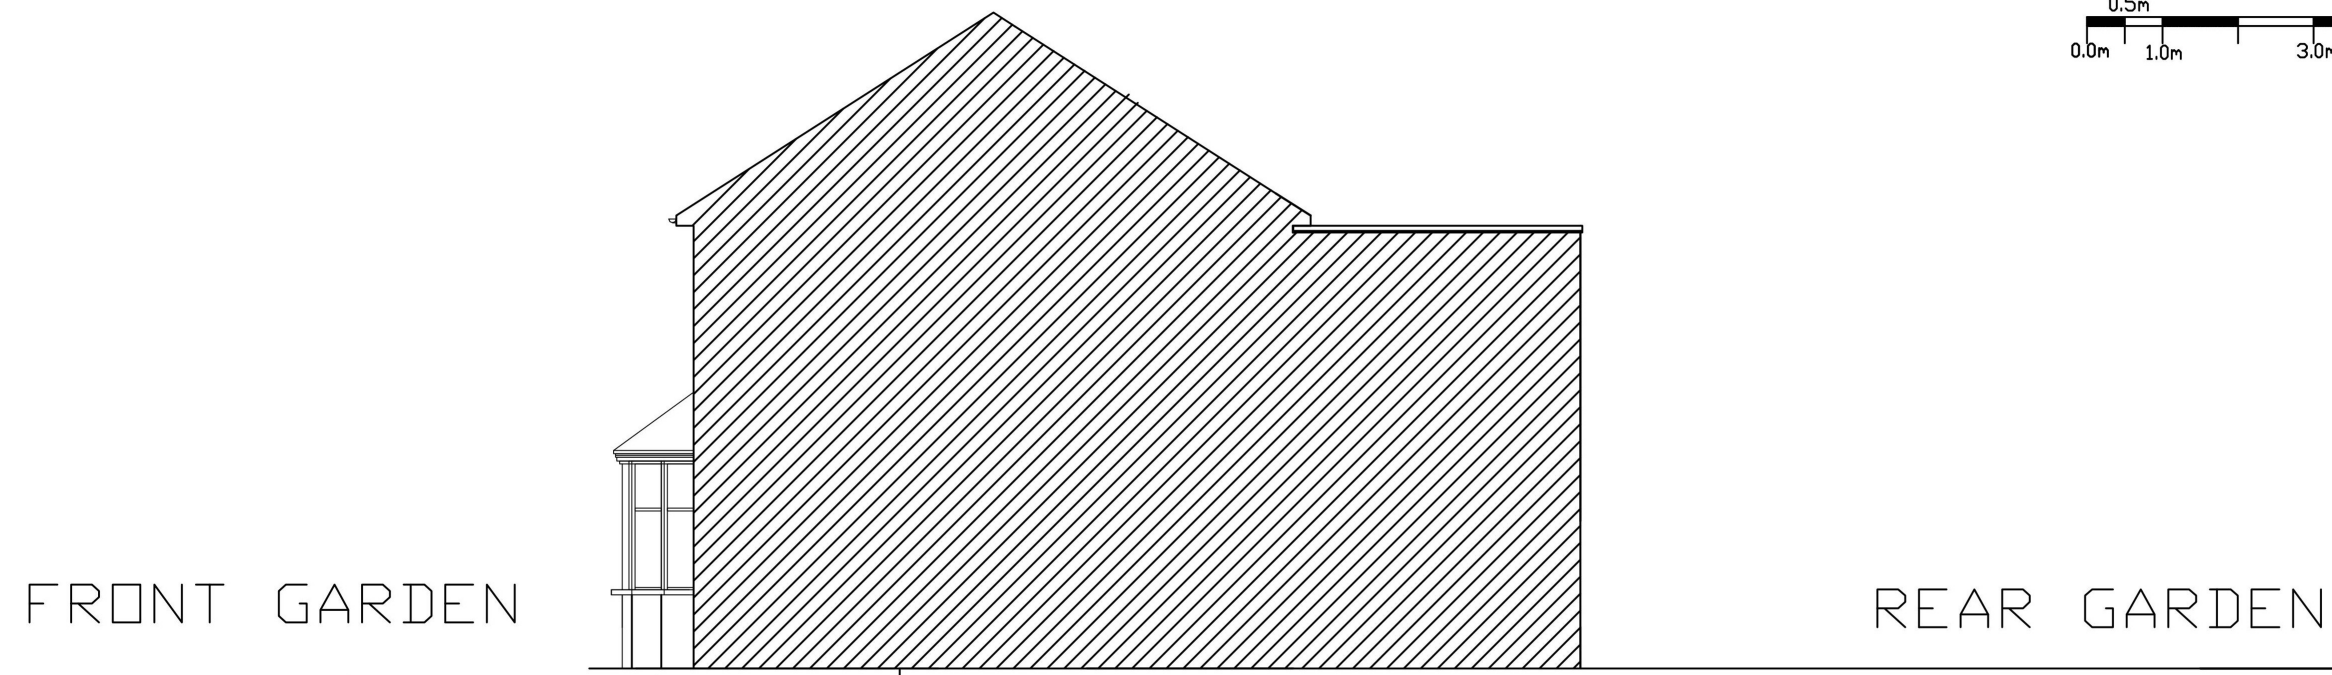 

PROPOSED ELEVATION

SIDE ELEVATION AS PROPOSED

PLANNING


Rev.No.	Revision	Date

Ktlic Architects
Architects and Interior Designers
Almond Court, Whalebone Lane North,
Chadwell Heath, Romford, RM6 6SH
Tel: 0844 5042919 Fax: 020 8206488
Mob: 0778 224 1578
Email: info@ktlic.com
Web: www.ktlic.com


Job Title
NEW HABITABLE ROOM

Client Mr RASHID MANKDA
NEW HABITABLE ROOM
326 MAWNEY ROAD ROMFORD
RM 7 8DP

Drawing Title				
SIDE ELEVATIONS AS EXISTING AND PROPOSED				
Scale 1:100	Date JAN2025	Checked GK	Drawn GK	Rev.
Dwg No.	326MR006			Rev.
FILEPATH				@A3

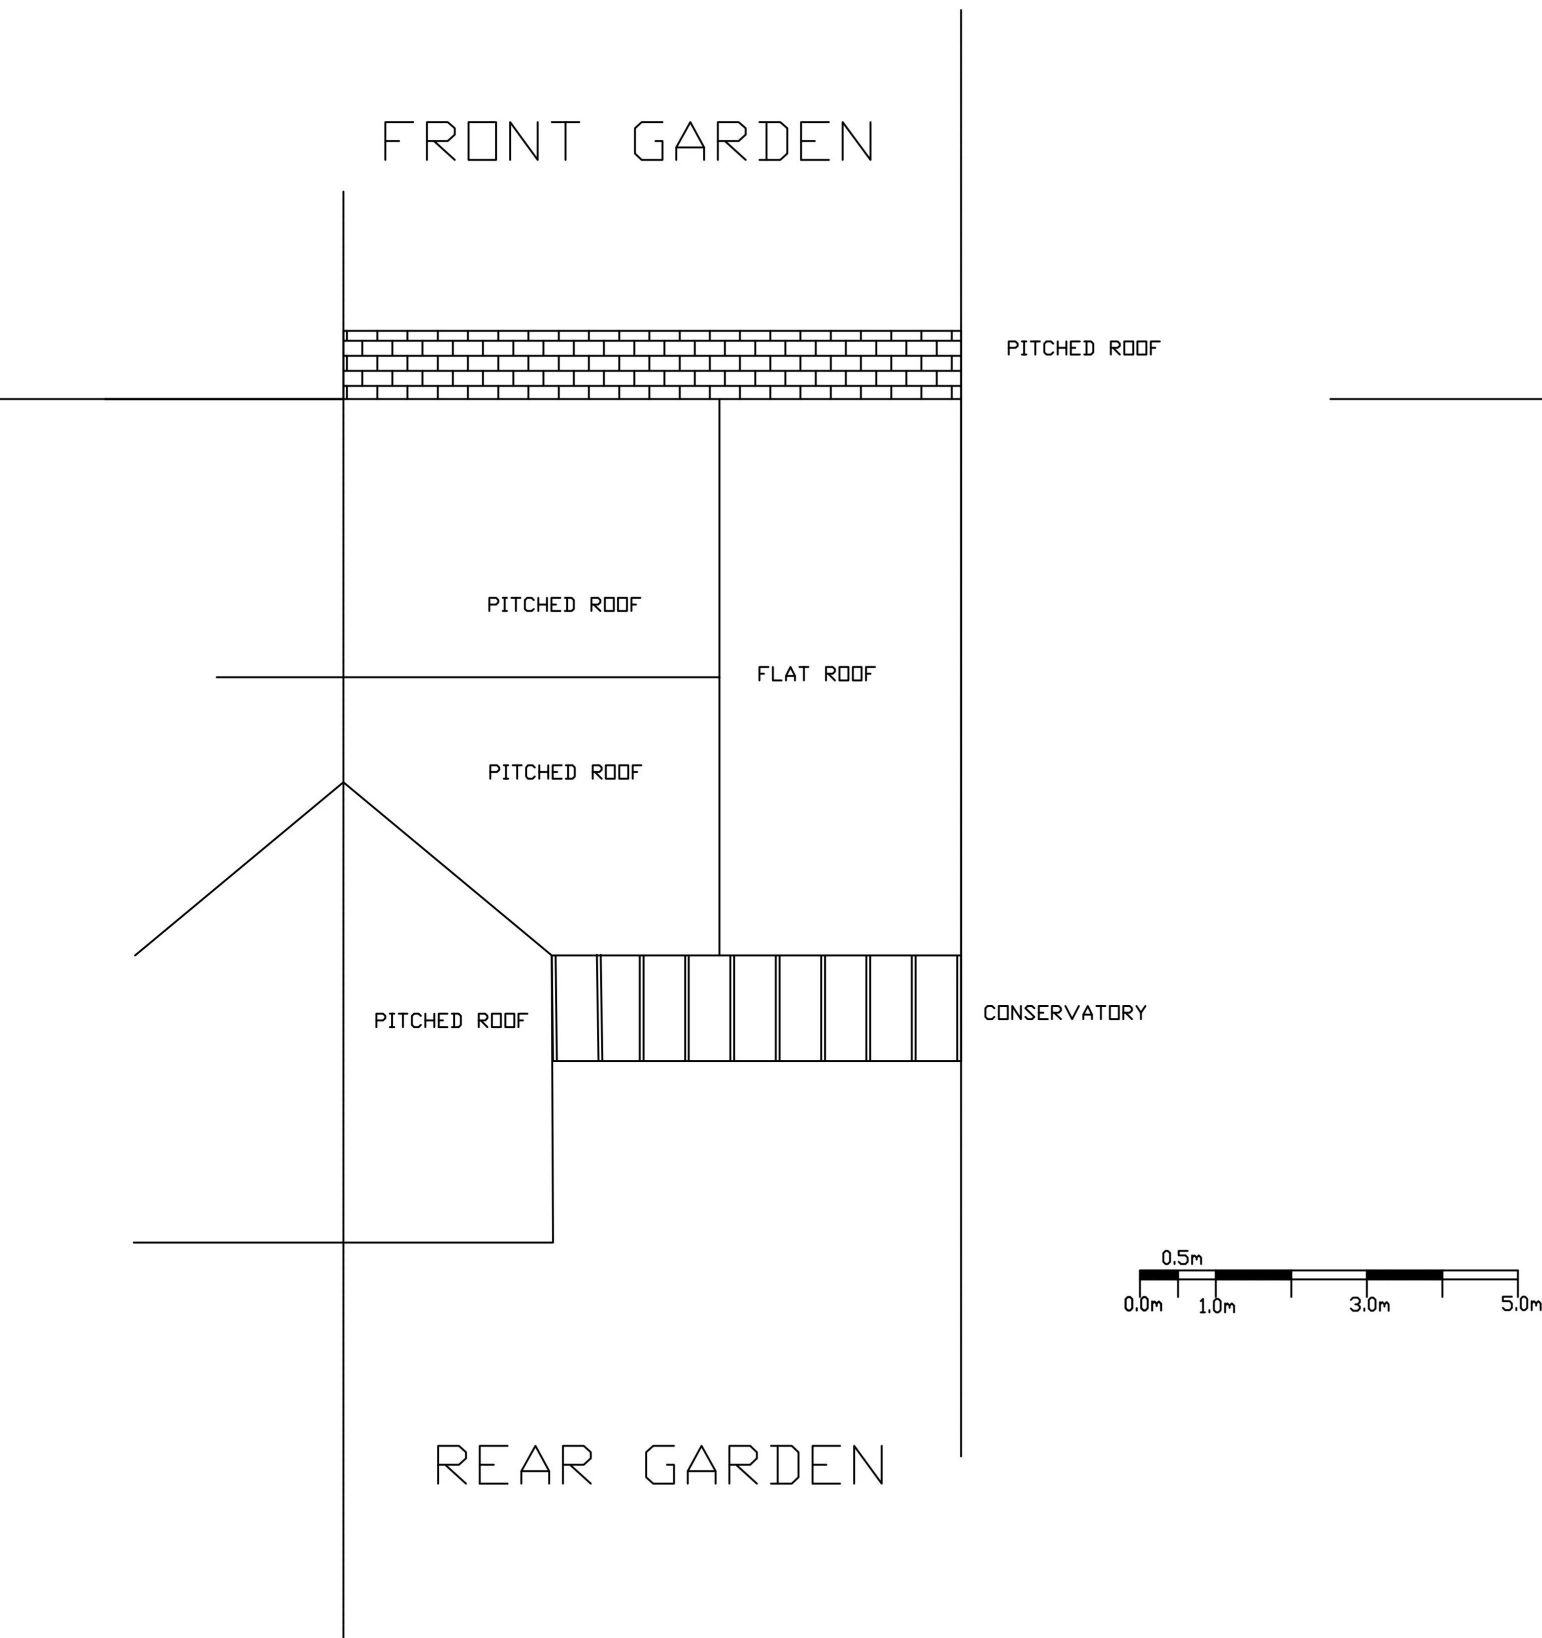

ROOF PLAN AS EXISTING

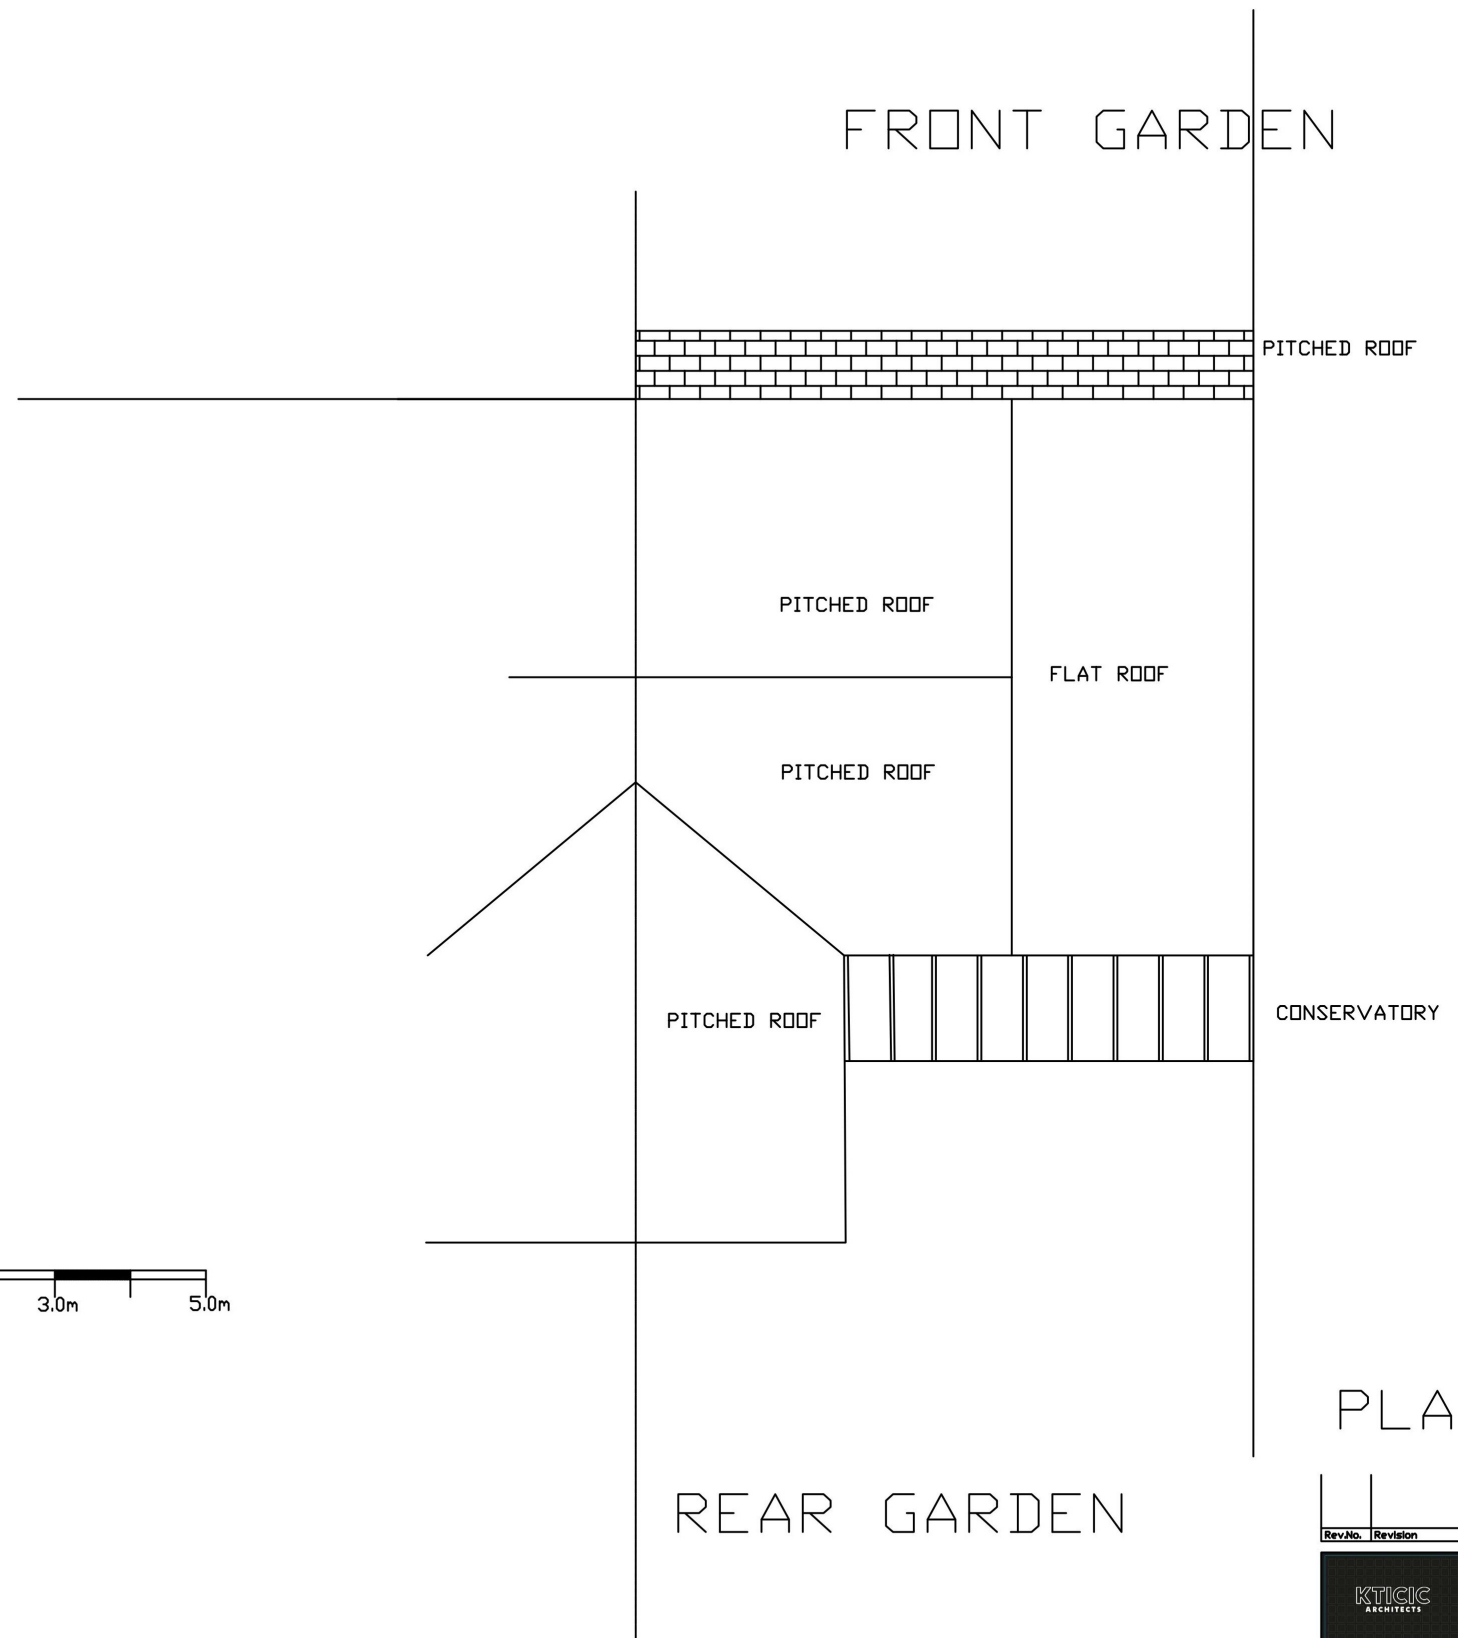

ROOF PLAN AS PROPOSED

Rev.No.	Revision	Date

Kticip Architects
Architects and Interior Designers
Almond Court, Whalebone Lane North,
Chadwell Heath, Romford, RM6 6SH
Tel: 0844 5043919 Fax: 020 8206488
Mob: 0778 224 1578
Email: info@kticip.com
Web: www.kticip.com

Job Title
NEW HABITABLE ROOM


Client Mr RASHID MANKDA
NEW HABITABLE ROOM
326 MAWNEY ROAD ROMFORD
RM 7 8DP

Drawing Title
**ROOF PLANS
AS EXISTING AND PROPOSED**

Scale 1:100	Date JAN2025	Checked GK	Drawn GK
----------------	-----------------	---------------	-------------

Dwg No. 326MR010	Rev. @A3
---------------------	-------------

FILEPATH

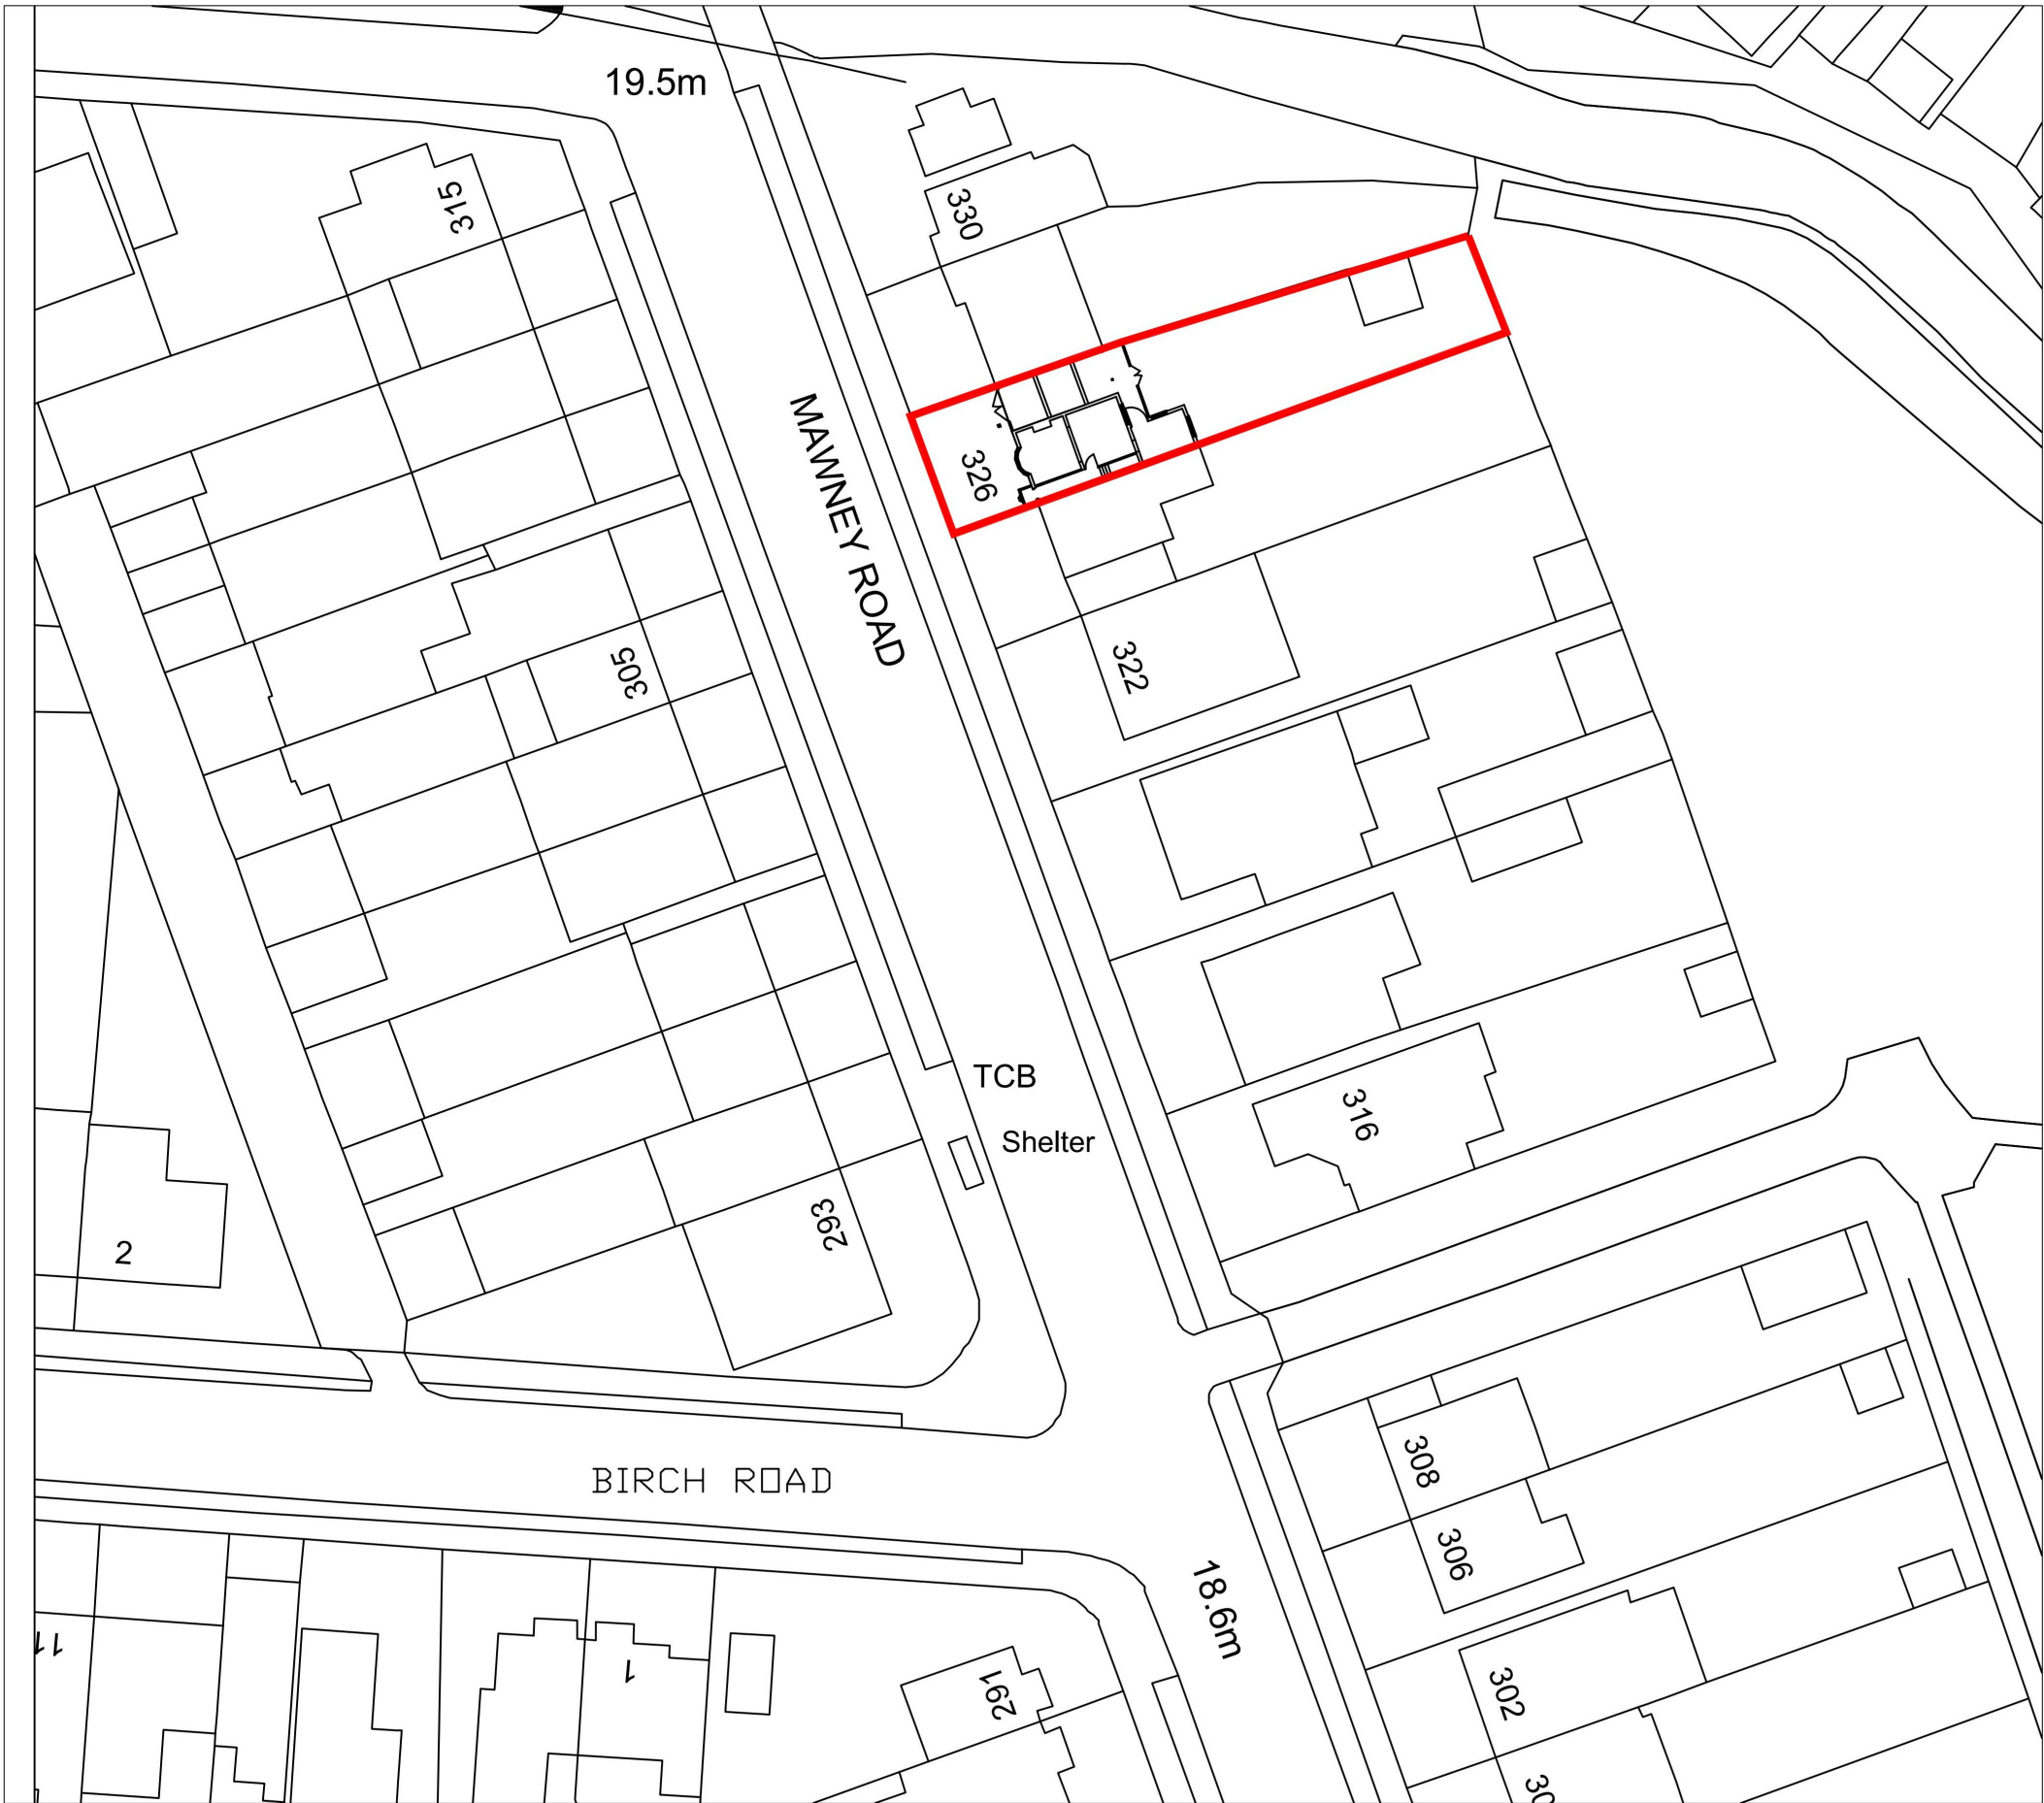

LOCATION PLAN SCALE 1: 500


© Copyright

NOTES:
ALL DIMENSIONS TO BE CHECKED ON SITE AND ANY DISCREPANCIES AND ADJUSTMENTS TO BE NOTED AND PASSED TO THE CONTRACT ADMINISTRATOR FOR FURTHER INSTRUCTIONS. IF IN DOUBT ASK.




SITE PLAN
SCALE 1: 1250

PLANNING

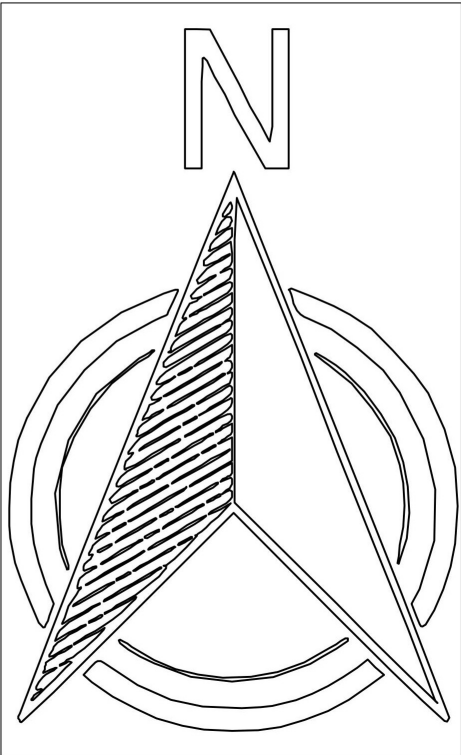

Rev.No.		Revision		Date	
KTCLIC ARCHITECTS KTCLIC Architects Architects and Interior Designers Almond Court,Whalebone Lane North, Chudwell Heath, Romford, RM6 6BH Tel: 0844 5043919 Fax: 020 82206488 Mob: 0778 224 1578 Email : info@KTCLIC.co.uk Web : www.KTCLIC.co.uk					
Job Title					
NEW HABITABLE ROOM					
Client					
Mr RASHID MANKIDA					
NEW HABITABLE ROOM					
326 MAWNEY ROAD ROMFORD					
RM 7 8DP					
Drawing Title					
SITE PLAN AND Location Plan					
Scale		Date		Checked	
1:100 @A3		JAN2025		GK	
Dwg No.					Rev.
326MR000B					
FILEPATH					@A3


NOTES:
ALL DIMENSIONS TO BE CHECKED ON SITE AND ANY DISCREPANCIES AND ADJUSTMENTS TO BE NOTED AND PASSED TO THE CONTRACT ADMINISTRATOR FOR FURTHER INSTRUCTIONS. IF IN DOUBT ASK.

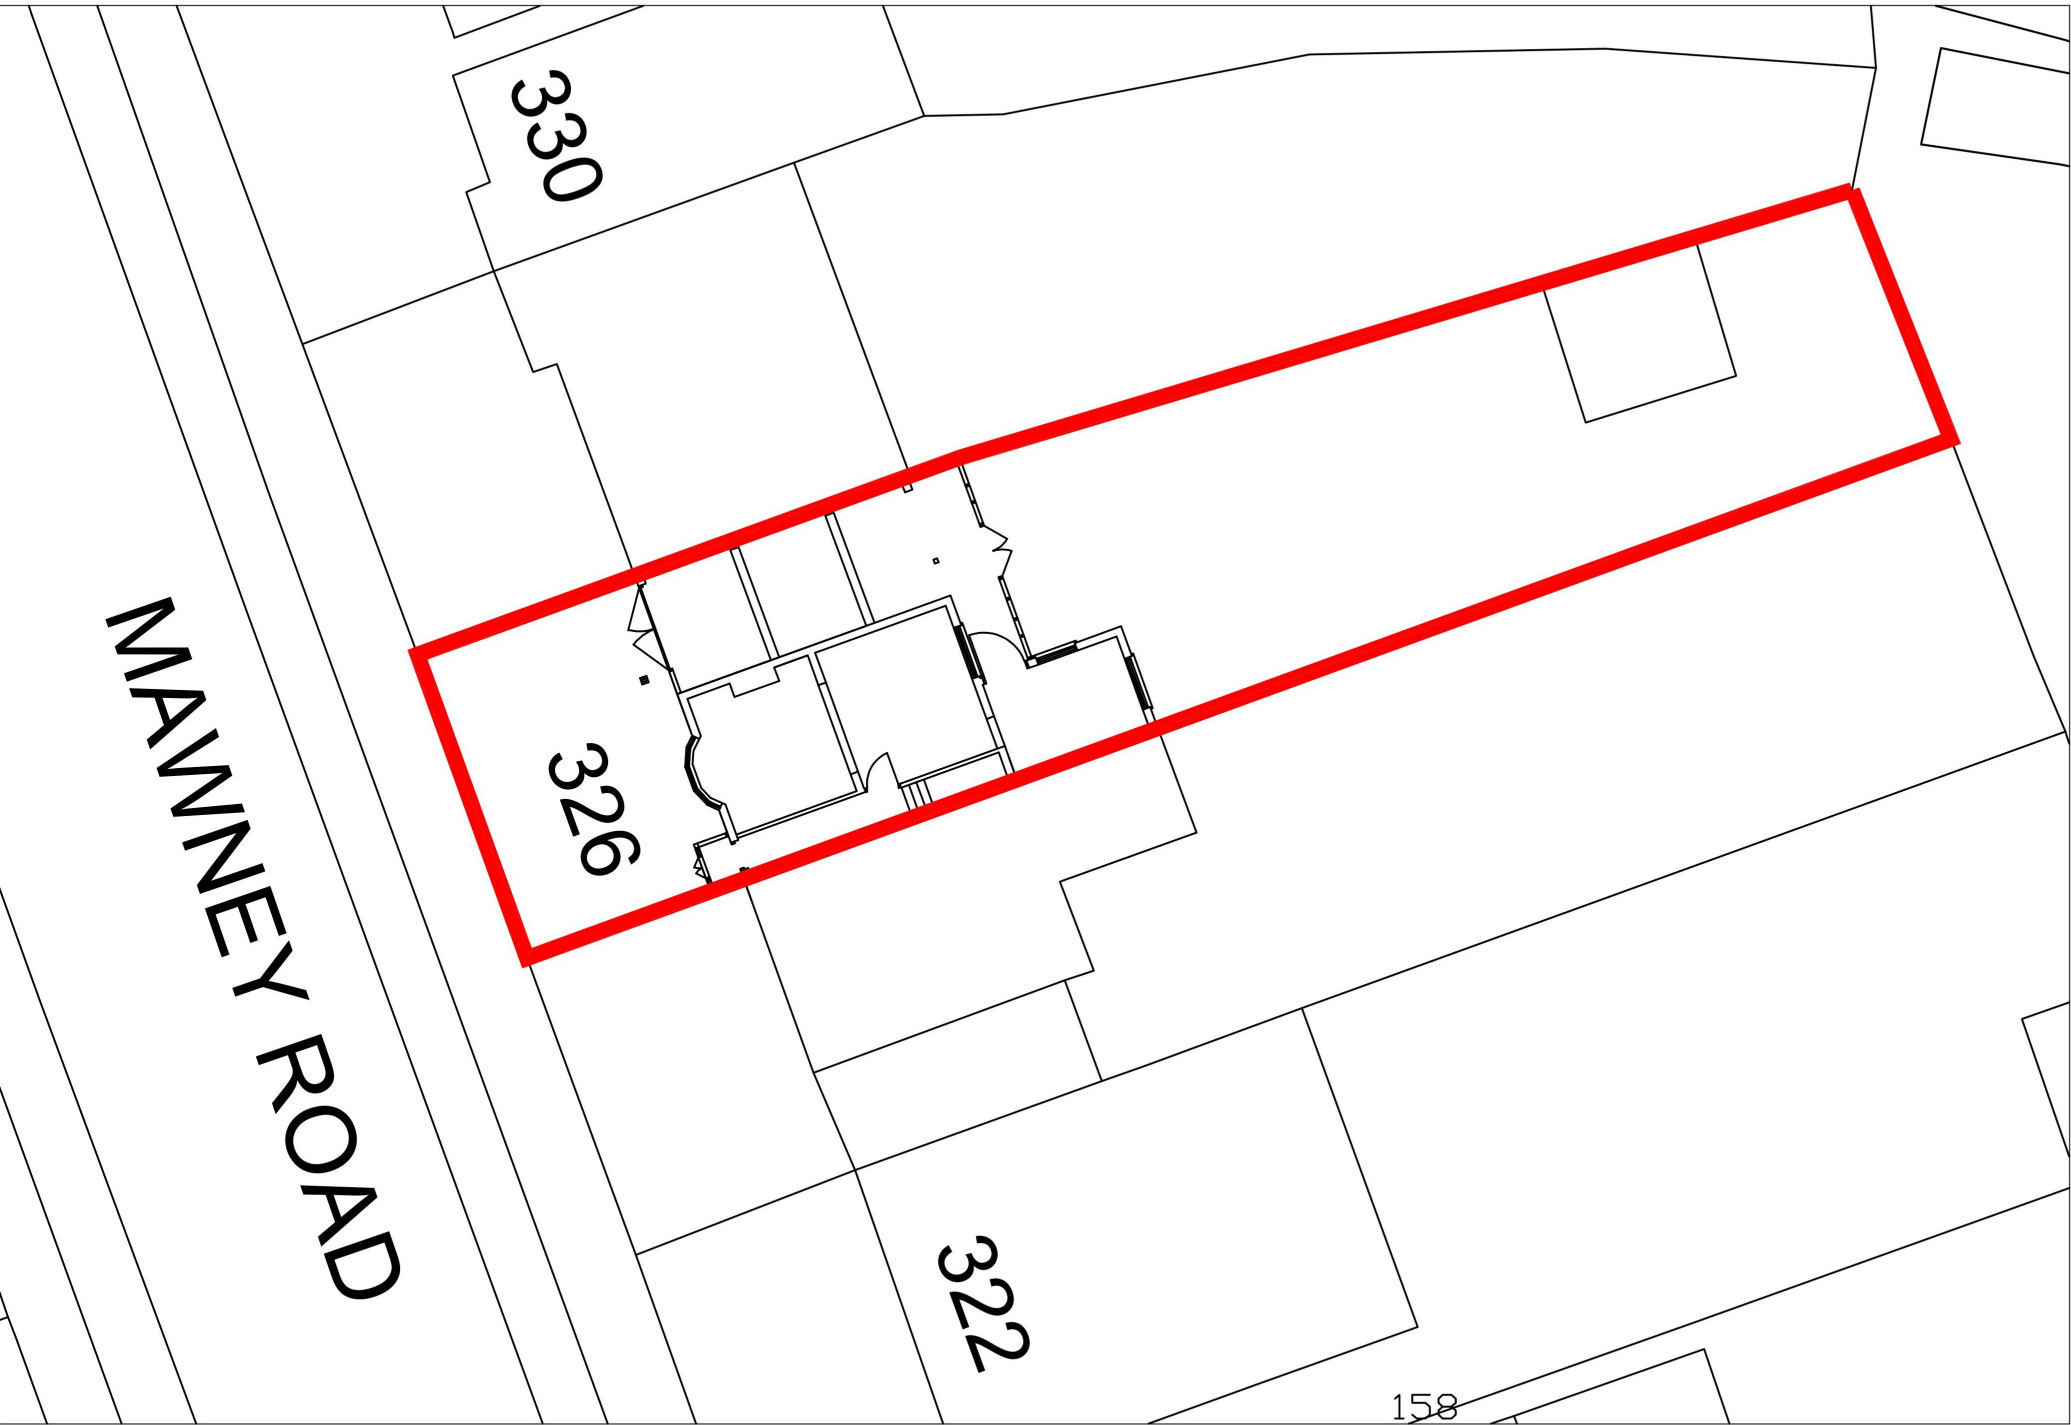

BLOCK PLAN SCALE 1:200



SITE PLAN
SCALE 1: 1250

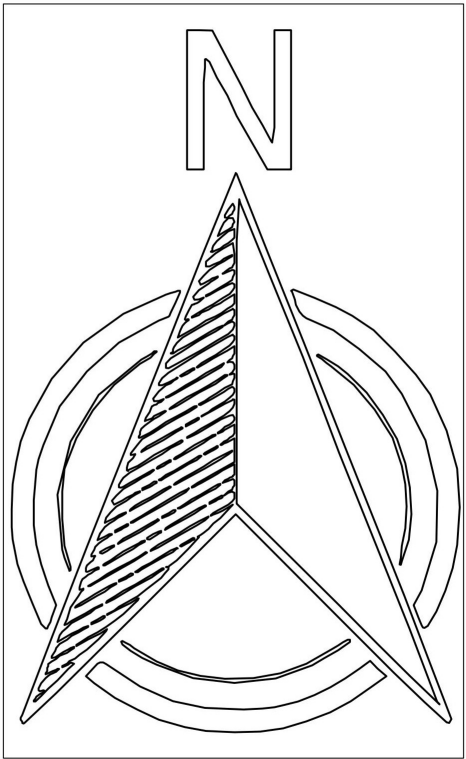

PLANNING

Rev.No.	Revision	Date
---------	----------	------

Ktlic Architects
Architects and Interior Designers
Almond Court, Whalebone Lane North,
Chadwell Heath, Romford, RM6 6PT
Tel: 0844 5043919 Fax: 020 8206488
Mob: 0778 224 1578
Email: info@KTIC.com
Web: www.KTIC.com

Job Title
NEW HABITABLE ROOM

Client
Mr RASHID MANKDA
NEW HABITABLE ROOM
326 MAWNEY ROAD ROMFORD
RM 7 8DP

Drawing Title
SITE PLAN AND Block Plan

Scale 1:100 @A3	Date JAN2025	Checked GK	Drawn GK
Dwg No. 326MR100B	Rev. @A3		



FRONT ELEVATION AS PROPOSED



REAR ELEVATION AS PROPOSED

NEW WINDOW, DOUBLE GLAZED,
SECURE BY DESIGN RATED



PLANNING

Rev.No.	Revision	Date

KticiC Architects
Architects and Interior Designers
Almond Court, Whalebone Lane North,
Chadwell Heath, Romford, RM6 6RH
Tel: 0844 5043919 Fax: 020 82206488
Mob: 0778 224 1578
Email: info@KTICIC.com
Web: www.KTICIC.com

Job Title
NEW HABITABLE ROOM

Client
Mr RASHID MANKDA
NEW HABITABLE ROOM
326 MAWNEY ROAD ROMFORD
RM 7 8DP



Drawing Title
FRONT AND REAR ELEVATIONS
AS PROPOSED

Scale	Date	Checked	Drawn
1:100	JAN2025		GK

Dwg No.	Rev.
326MR003B	

FILEPATH

@A3

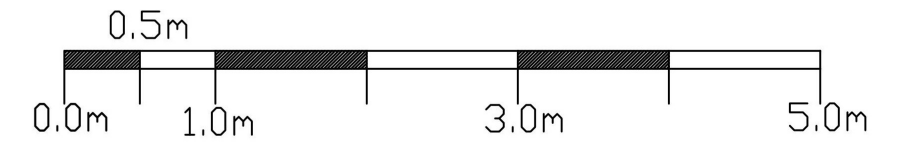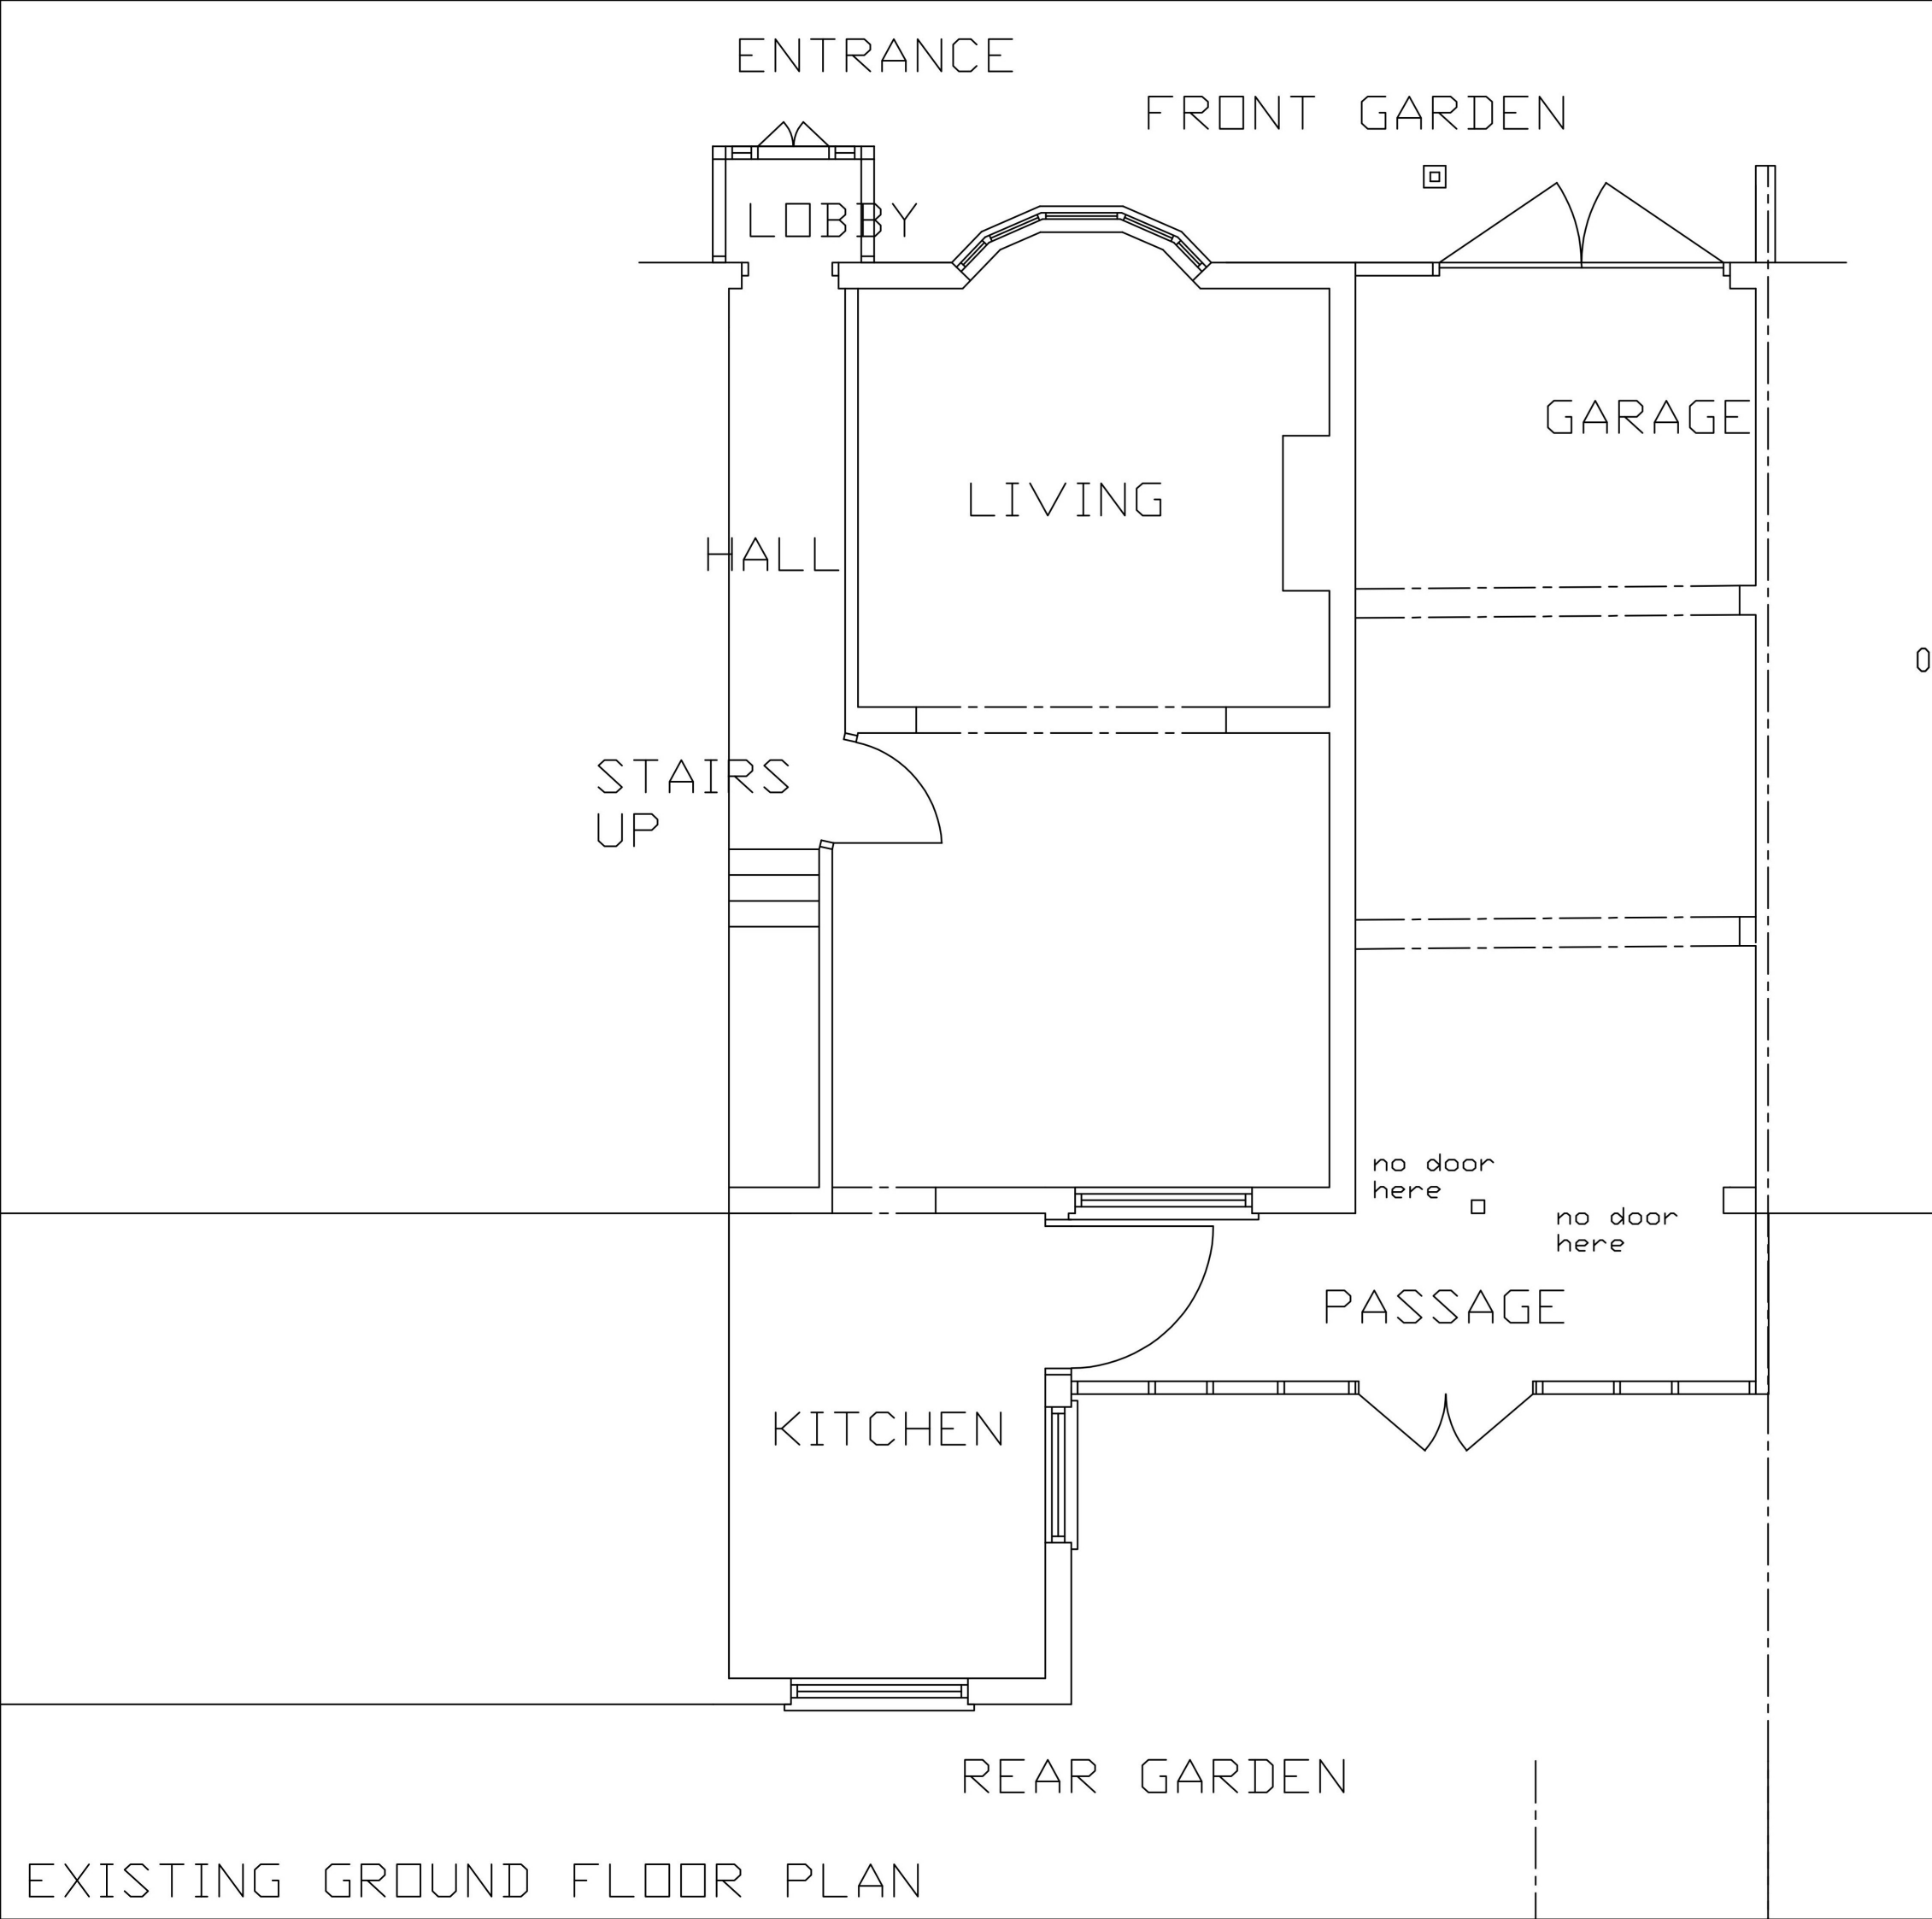

PLANNING

Rev.No.	Revision	Date
---------	----------	------

KTICIC
ARCHITECTS

Kticic Architects
Architects and Interior Designers
Almond Court, Whalebone Lane North,
Chadwell Heath, Romford, RM6 6RH
Tel: 0844 5043919 Fax: 020 82206488
Mob: 0778 224 1578
Email: info@kticic.com
Web: www.kticic.com

Job Title

NEW HABITABLE
ROOM

Client

Mr RASHID MANKDA
NEW HABITABLE ROOM
326 MAWNEY ROAD ROMFORD
RM 7 8DP


Drawing Title

GROUND FLOOR PLAN
AS EXISTING


Scale	Date	Checked	Drawn
1:50	JAN2025		GK

Dwg No.	Rev.
326MR001A	
FILEPATH	@A3

EXISTING GROUND FLOOR PLAN

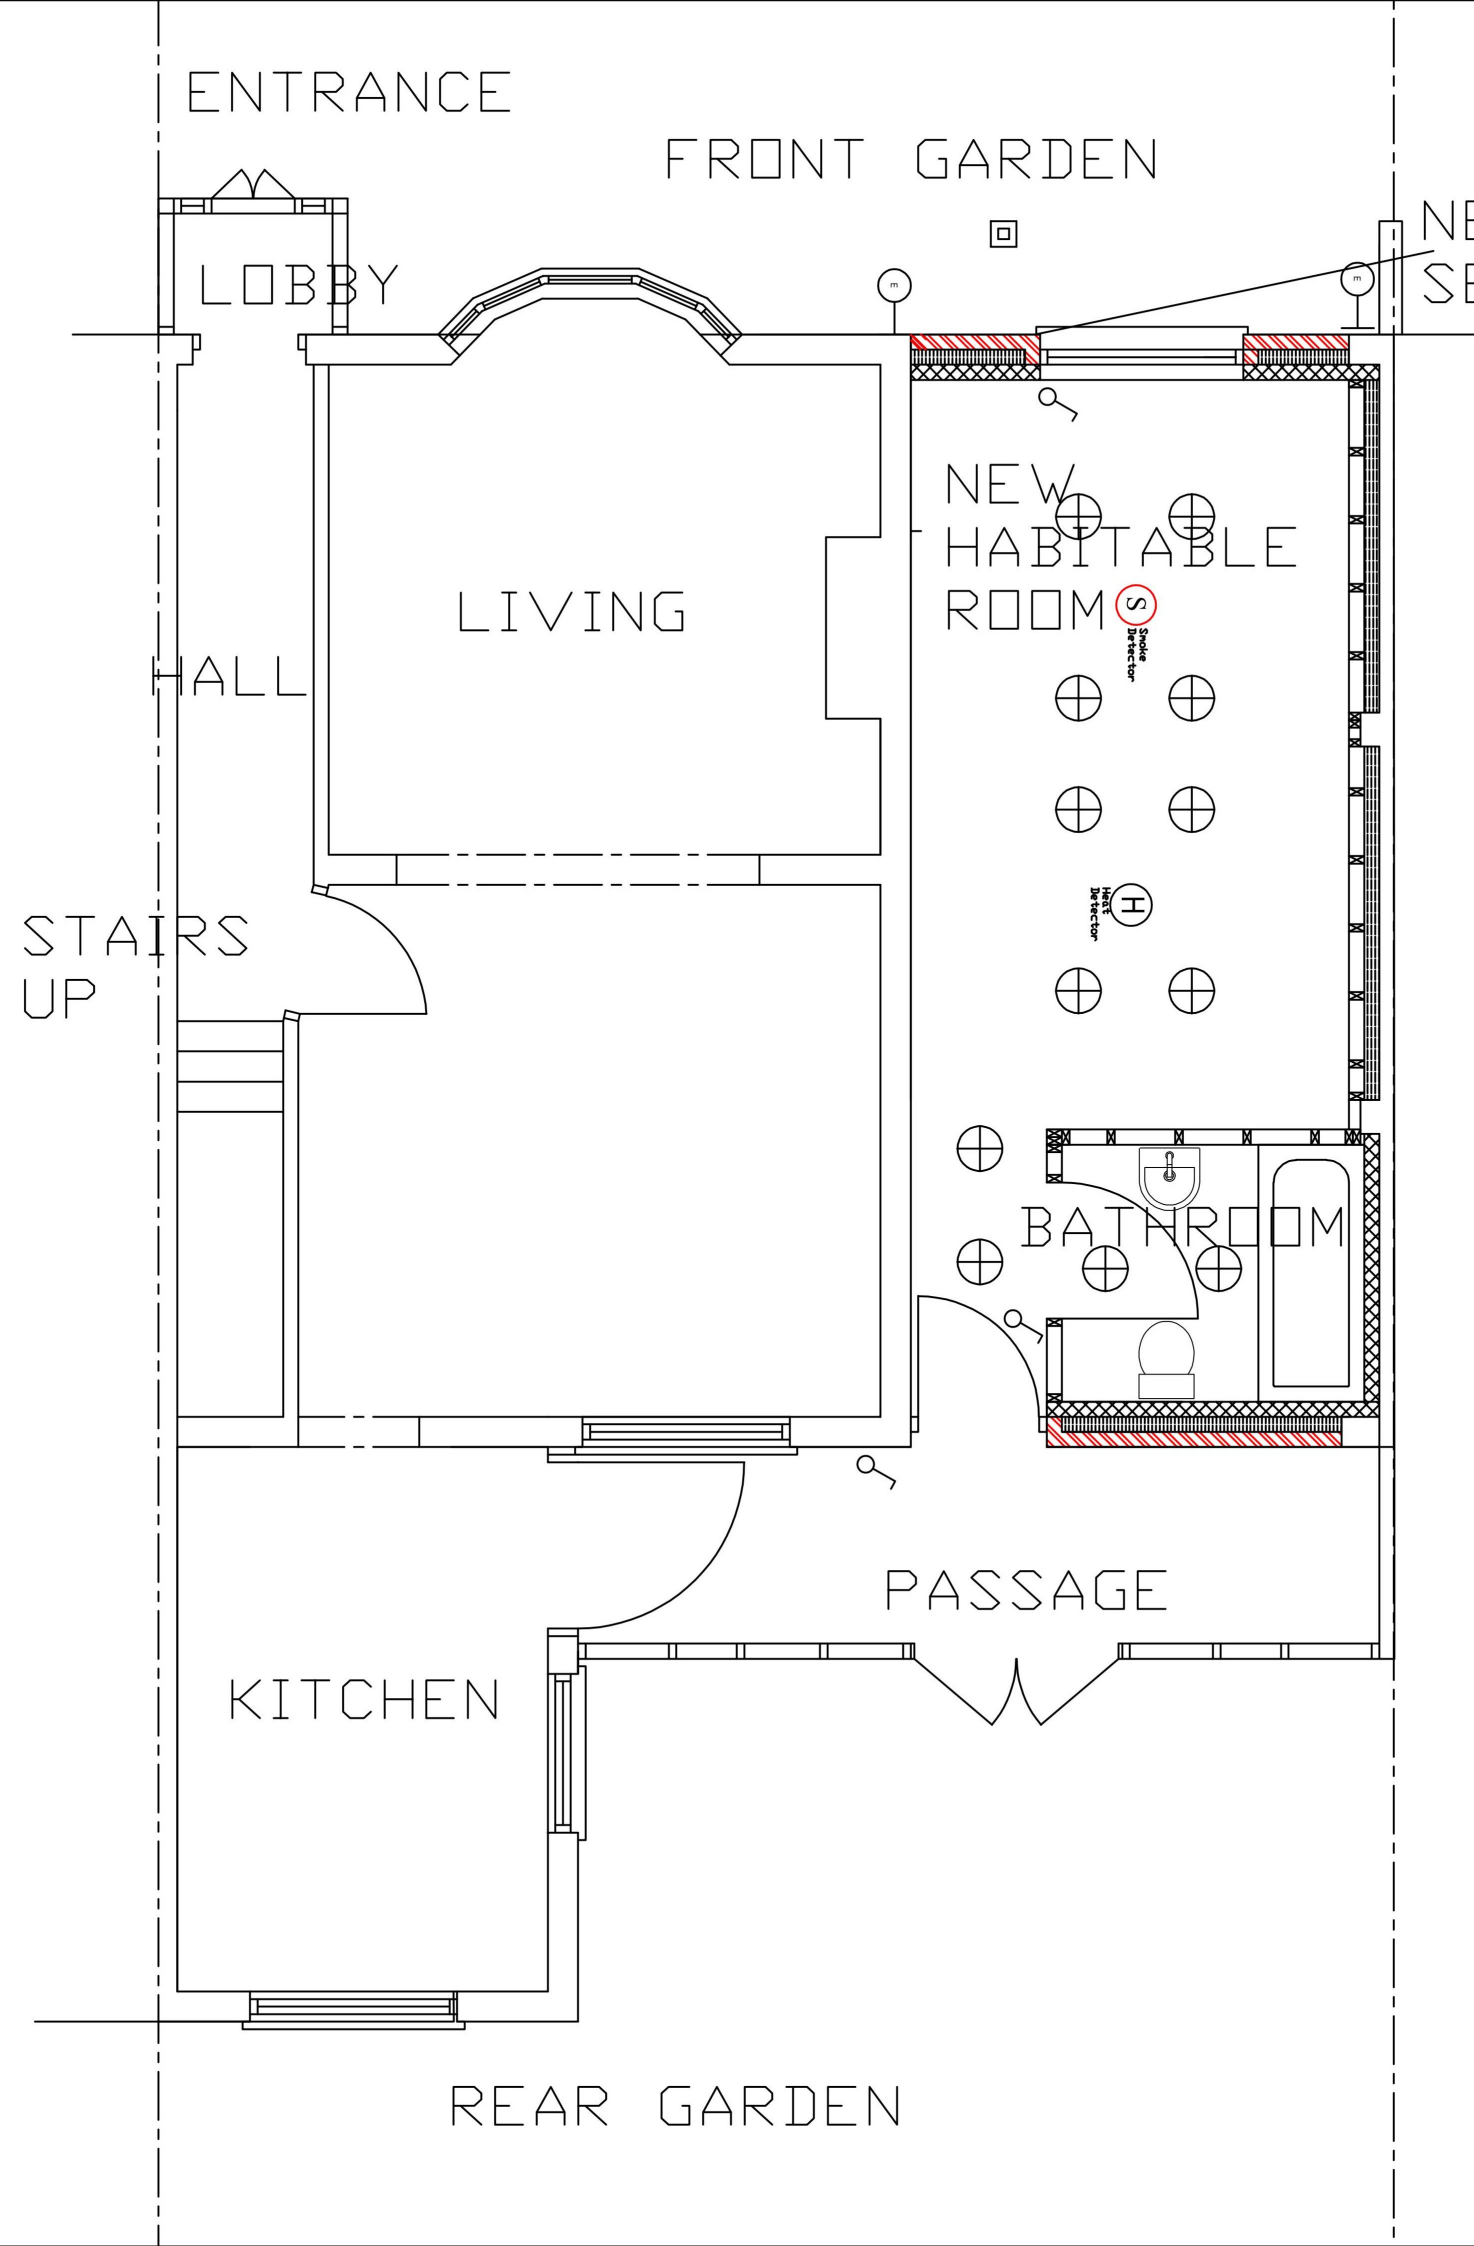

NEW WINDOW, DOUBLE GLAZED,
SECURE BY DESIGN RATED

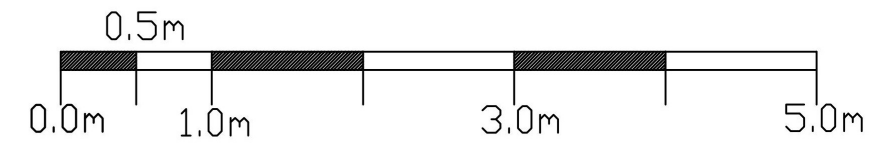

PLANNING

Rev.No.	Revision	Date
---------	----------	------

Ktctic Architects
Architects and Interior Designers
Almond Court, Whalebone Lane North,
Chadwell Heath, Romford, RM6 6BH
Tel: 0844 5043919 Fax: 020 8206488
Mob: 0778 224 1578
Email: info@kttic.com
Web: www.kttic.com

Job Title
NEW HABITABLE ROOM

Client Mr RASHID MANKDA
NEW HABITABLE ROOM
326 MAWNEY ROAD ROMFORD
RM 7 8DP

Drawing Title			
GROUND FLOOR PLAN AS PROPOSED			
Scale 1/50	Date JAN2025	Checked GK	Drawn GK
Dwg No. 326MR002C	Rev. @A3		FILEPATH