




GROUND FLOOR PLAN
Sc.1:100

BLOCK PLAN,
SCALE 1:500


This drawing is not for CONSTRUCTION purposes. If no dimension is given, we take no responsibility for any dimension obtained by measuring or scaling from this drawing. This drawing is the property of Maplin Studio Limited. It is copyright protected and is not to be reproduced, disclosed or copied without written permission.

Reference drawings						
Drawing No.	Rev	Drawing title				
0	EXISTING PLAN AND BLOCK PLAN	NN	OM	TA	17/02/2025	
Rev	Description	Drawn by	Checked by	Appd by	Date	
Please check scale bar before scaling this drawing				A3		Scale (at full size)
0	1	2	3	4	5	
Project REAR EXTENSION						
Location 94 HARROW CRESCENT, RM3 7AJ						
Title EXISTING PLAN AND BLOCK PLAN						
 Office 203b, Us&Co Stratford, 11 Burford Rd, London E15 2ST Tel. +44(0)203 4755544 projects@maplinworld.com						
Dwg No. 30601		Phase: PLANNING			Sheet 1 of 1	Rev. 0

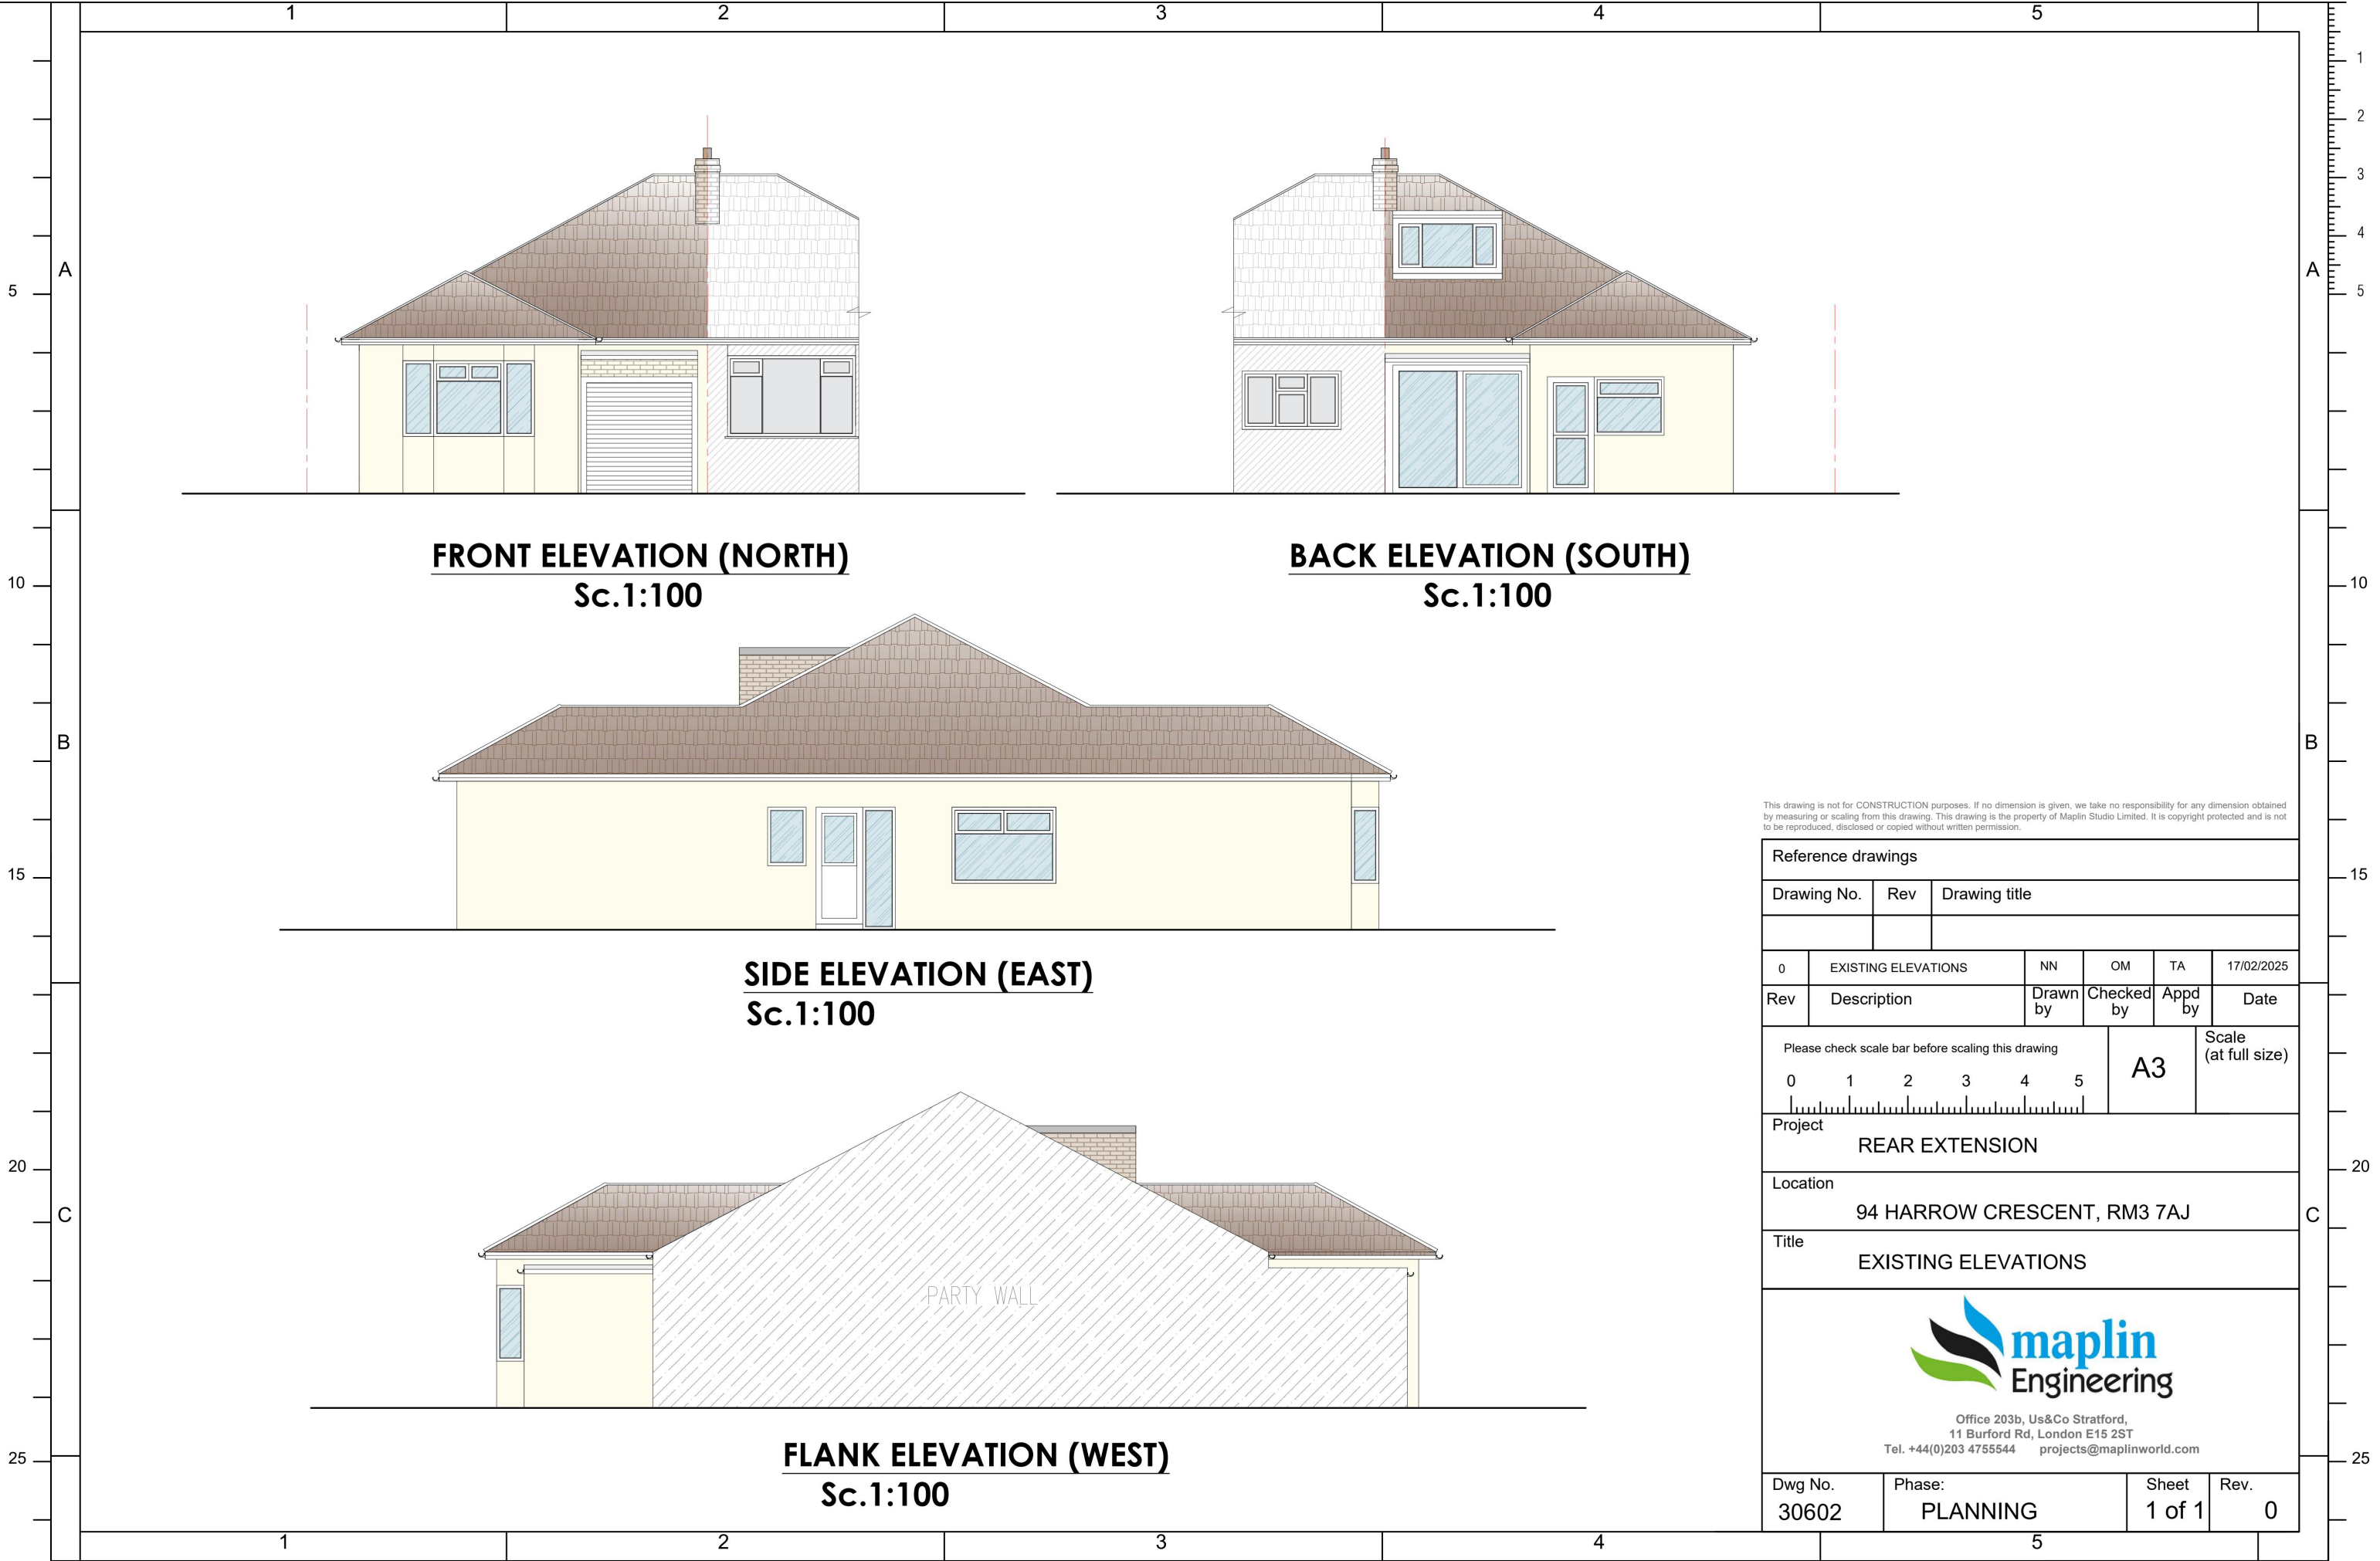


This drawing is not for CONSTRUCTION purposes. If no dimension is given, we take no responsibility for any dimension obtained by measuring or scaling from this drawing. This drawing is the property of Maplin Studio Limited. It is copyright protected and is not to be reproduced, disclosed or copied without written permission.

Reference drawings						
Drawing No.	Rev	Drawing title				
0						
0	EXISTING ELEVATIONS	NN	OM	TA	17/02/2025	
Rev	Description	Drawn by	Checked by	Appd by	Date	
Please check scale bar before scaling this drawing				A3		Scale (at full size)
0	1	2	3	4	5	
Project						
REAR EXTENSION						
Location						
94 HARROW CRESCENT, RM3 7AJ						
Title						
EXISTING ELEVATIONS						
 Office 203b, Us&Co Stratford, 11 Burford Rd, London E15 2ST Tel. +44(0)203 4755544 projects@maplinworld.com						
Dwg No.		Phase:			Sheet	Rev.
30602		PLANNING			1 of 1	0

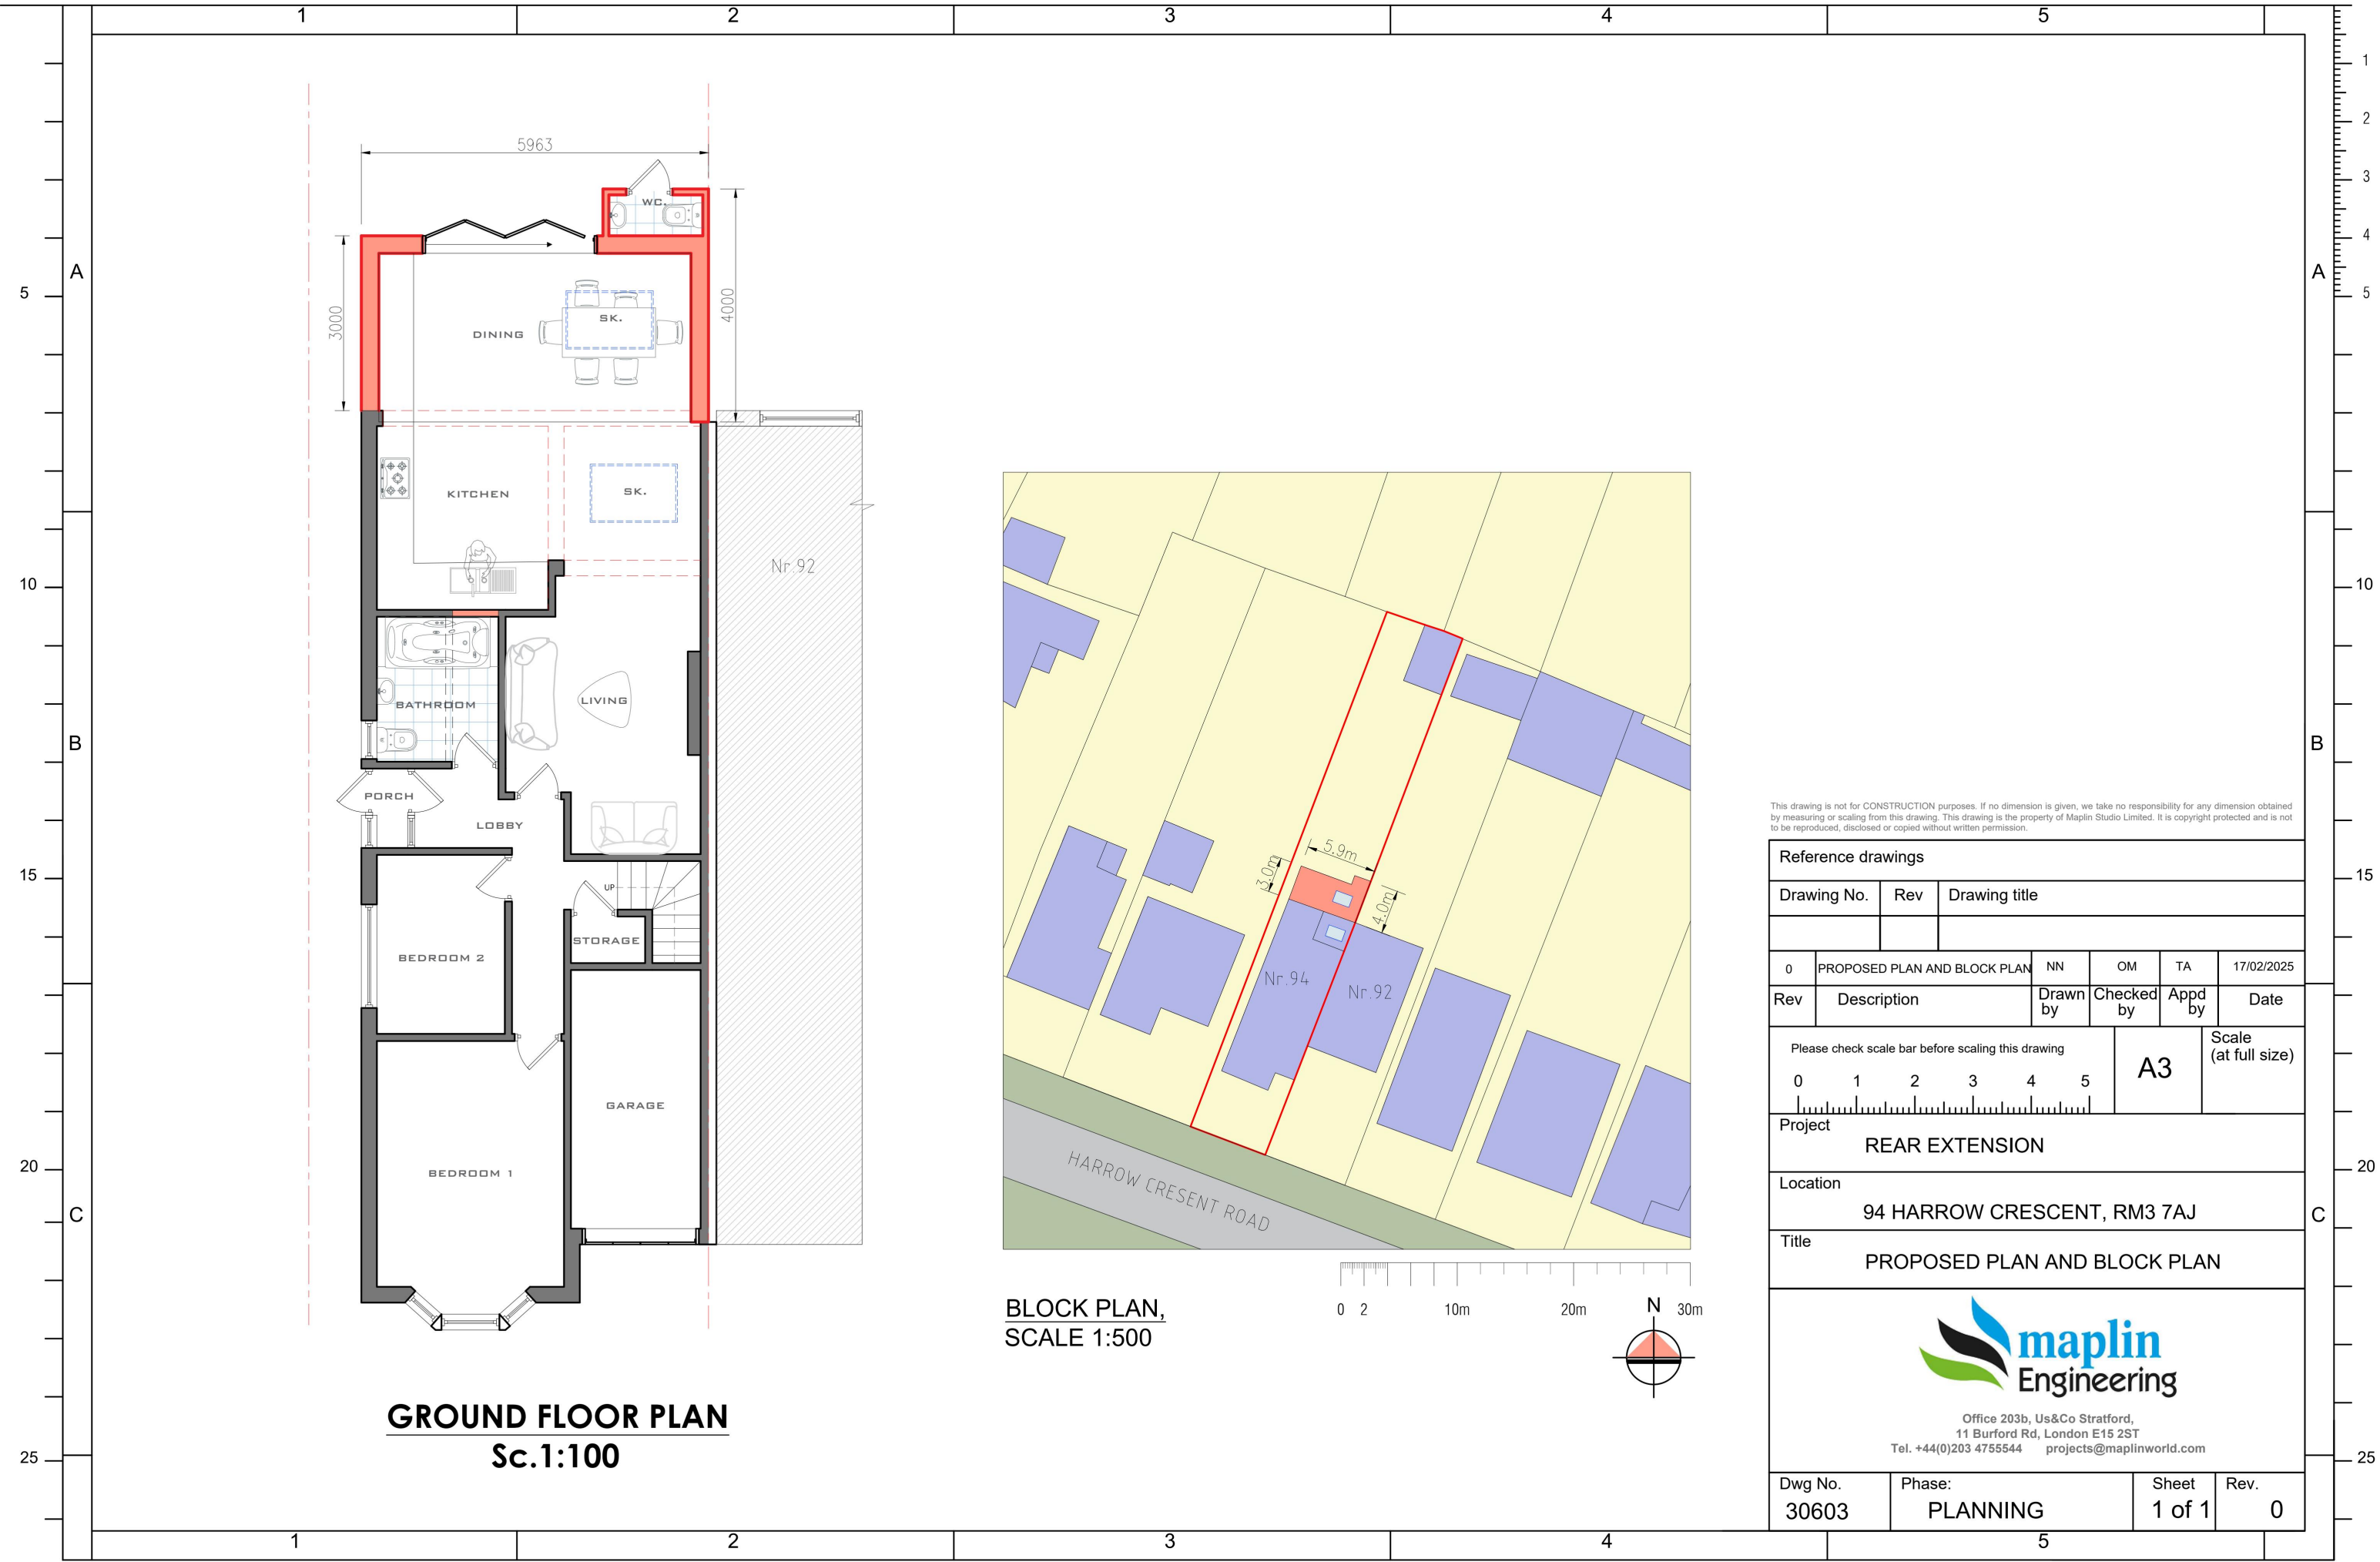

This drawing is not for CONSTRUCTION purposes. If no dimension is given, we take no responsibility for any dimension obtained by measuring or scaling from this drawing. This drawing is the property of Maplin Studio Limited. It is copyright protected and is not to be reproduced, disclosed or copied without written permission.

Reference drawings						
Drawing No.		Rev	Drawing title			
0	PROPOSED PLAN AND BLOCK PLAN		NN	OM	TA	17/02/2025
Rev	Description		Drawn by	Checked by	Appd by	Date
Please check scale bar before scaling this drawing				A3		Scale (at full size)
0 1 2 3 4 5						
Project						
REAR EXTENSION						
Location						
94 HARROW CRESCENT, RM3 7AJ						
Title						
PROPOSED PLAN AND BLOCK PLAN						
 Office 203b, Us&Co Stratford, 11 Burford Rd, London E15 2ST Tel. +44(0)203 4755544 projects@maplinworld.com						
Dwg No.		Phase:		Sheet		Rev.
30603		PLANNING		1 of 1		0

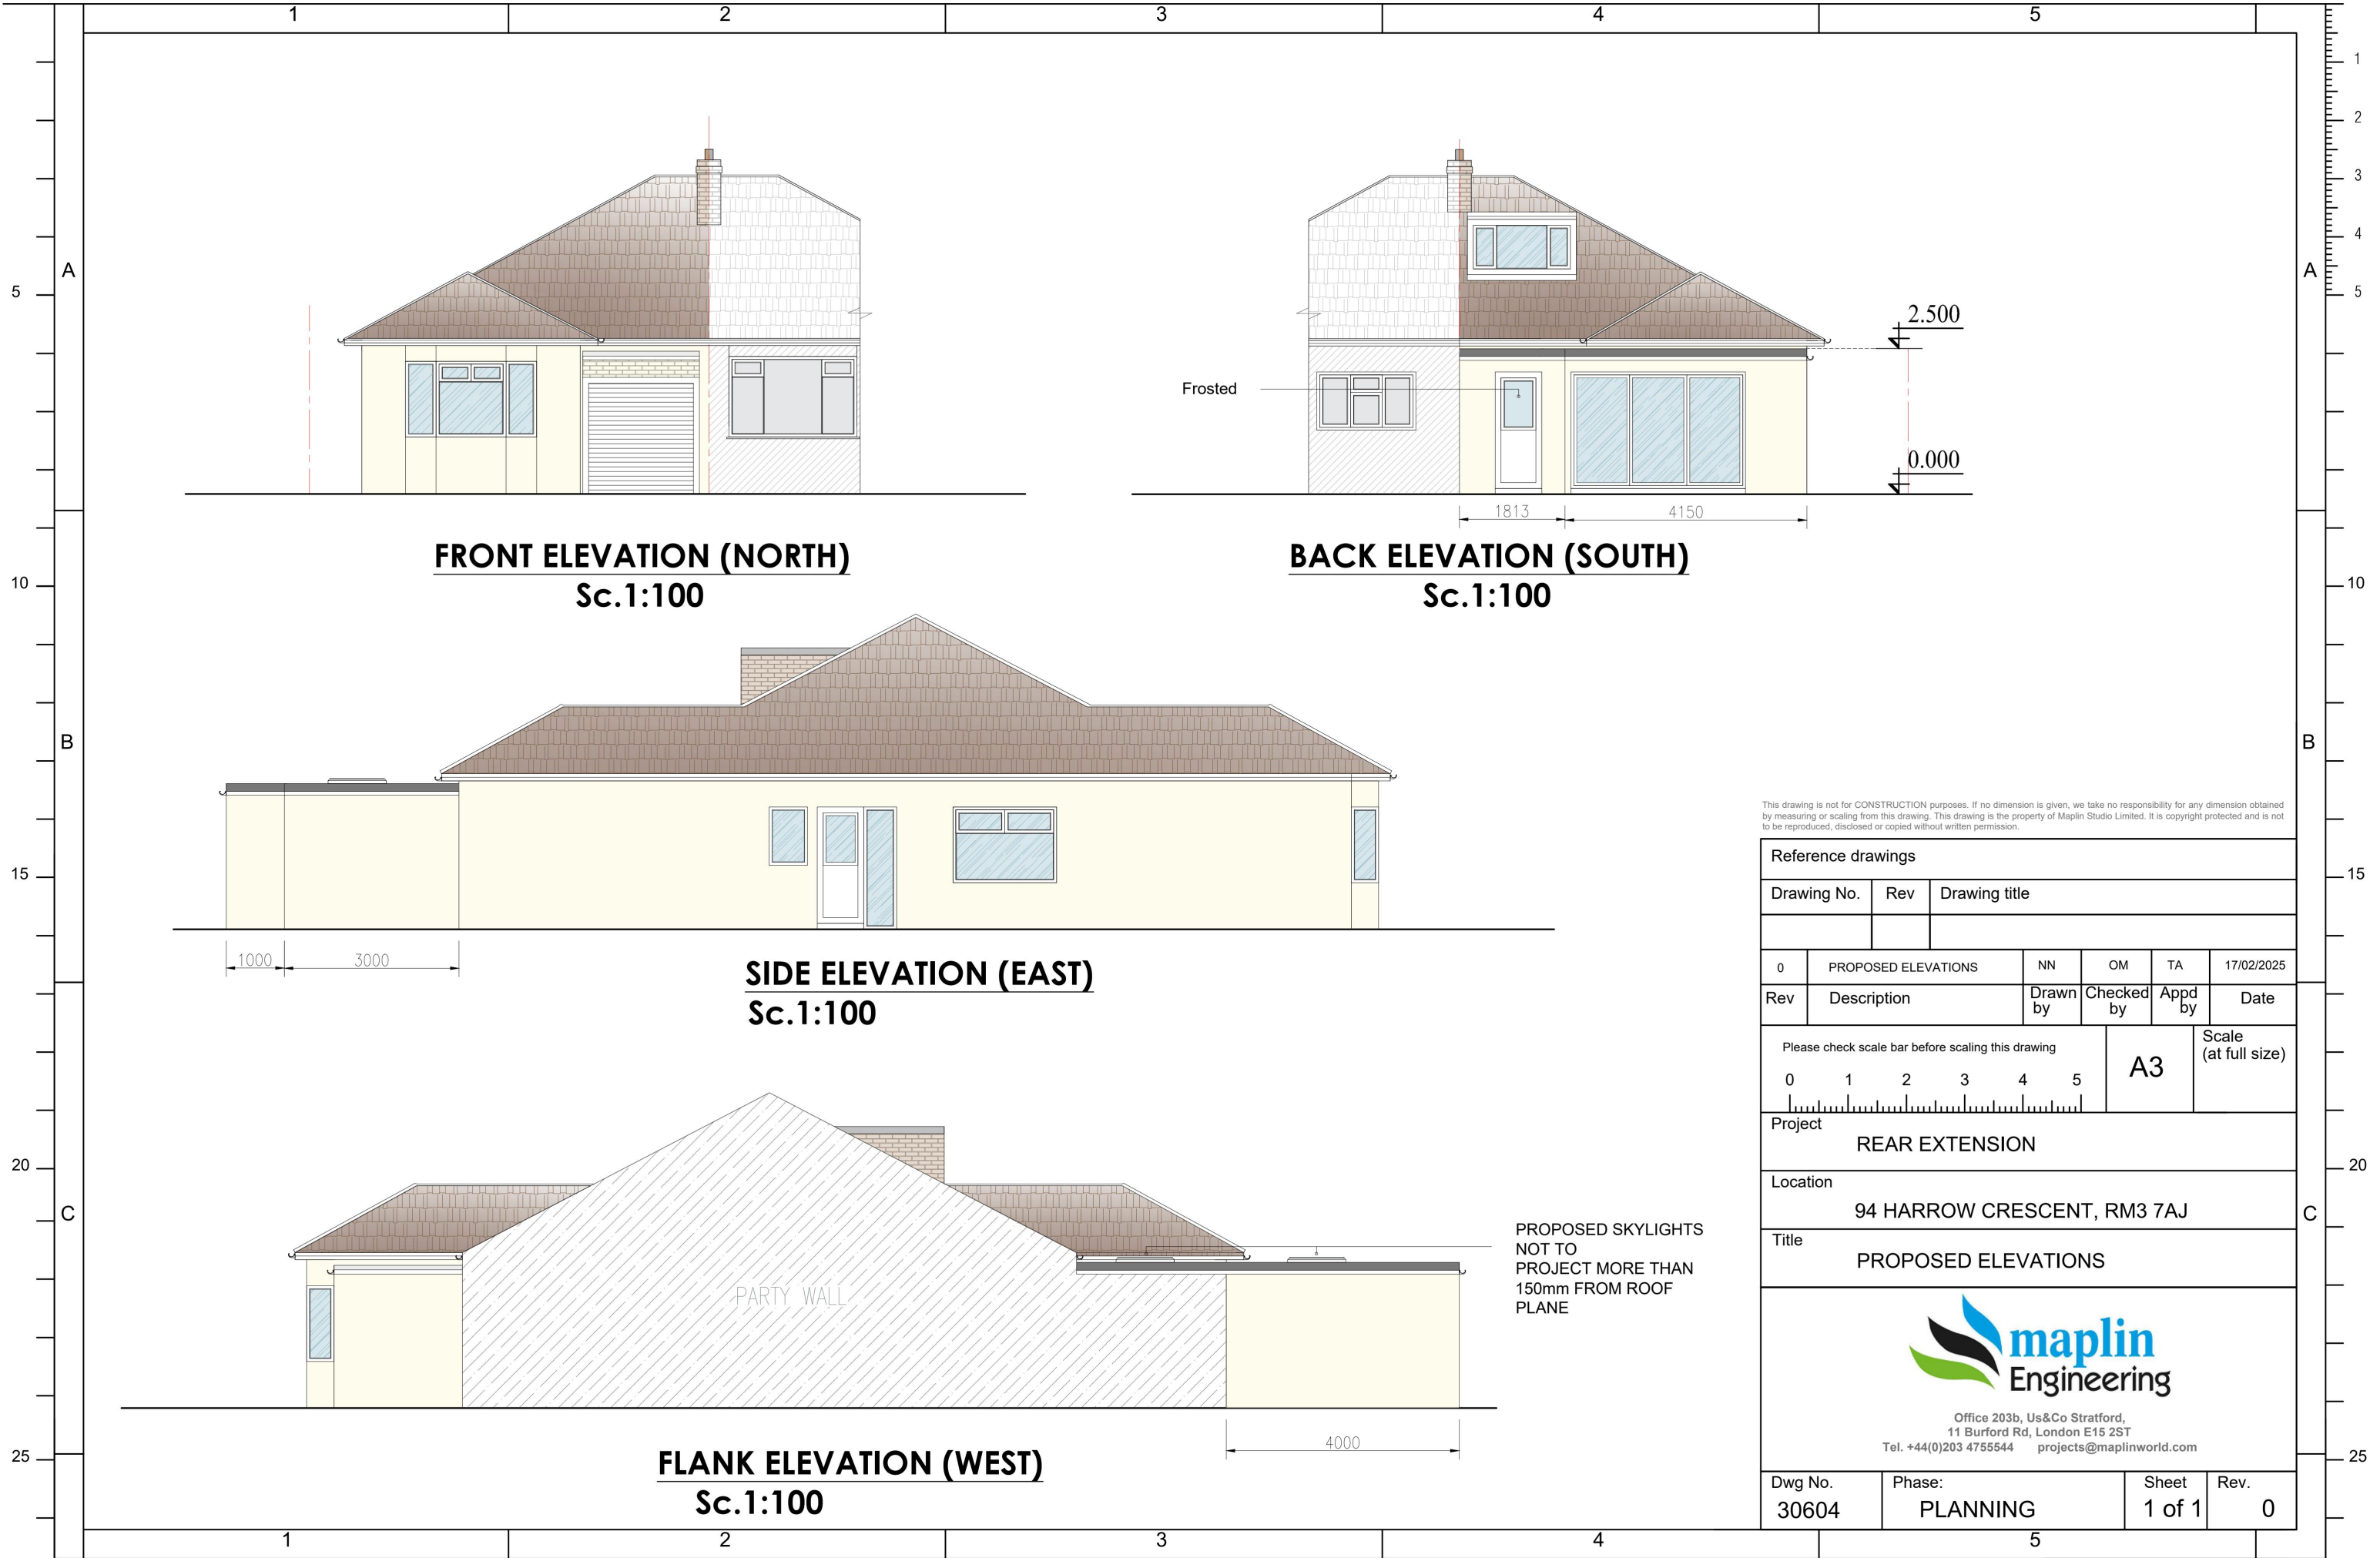

This drawing is not for CONSTRUCTION purposes. If no dimension is given, we take no responsibility for any dimension obtained by measuring or scaling from this drawing. This drawing is the property of Maplin Studio Limited. It is copyright protected and is not to be reproduced, disclosed or copied without written permission.

Reference drawings						
Drawing No.		Rev	Drawing title			
0	PROPOSED ELEVATIONS		NN	OM	TA	17/02/2025
Rev	Description		Drawn by	Checked by	Appd by	Date
Please check scale bar before scaling this drawing				A3		Scale (at full size)
0 1 2 3 4 5						
Project						
REAR EXTENSION						
Location						
94 HARROW CRESCENT, RM3 7AJ						
Title						
PROPOSED ELEVATIONS						
 Office 203b, Us&Co Stratford, 11 Burford Rd, London E15 2ST Tel. +44(0)203 4755544 projects@maplinworld.com						
Dwg No.		Phase:		Sheet		Rev.
30604		PLANNING		1 of 1		0