


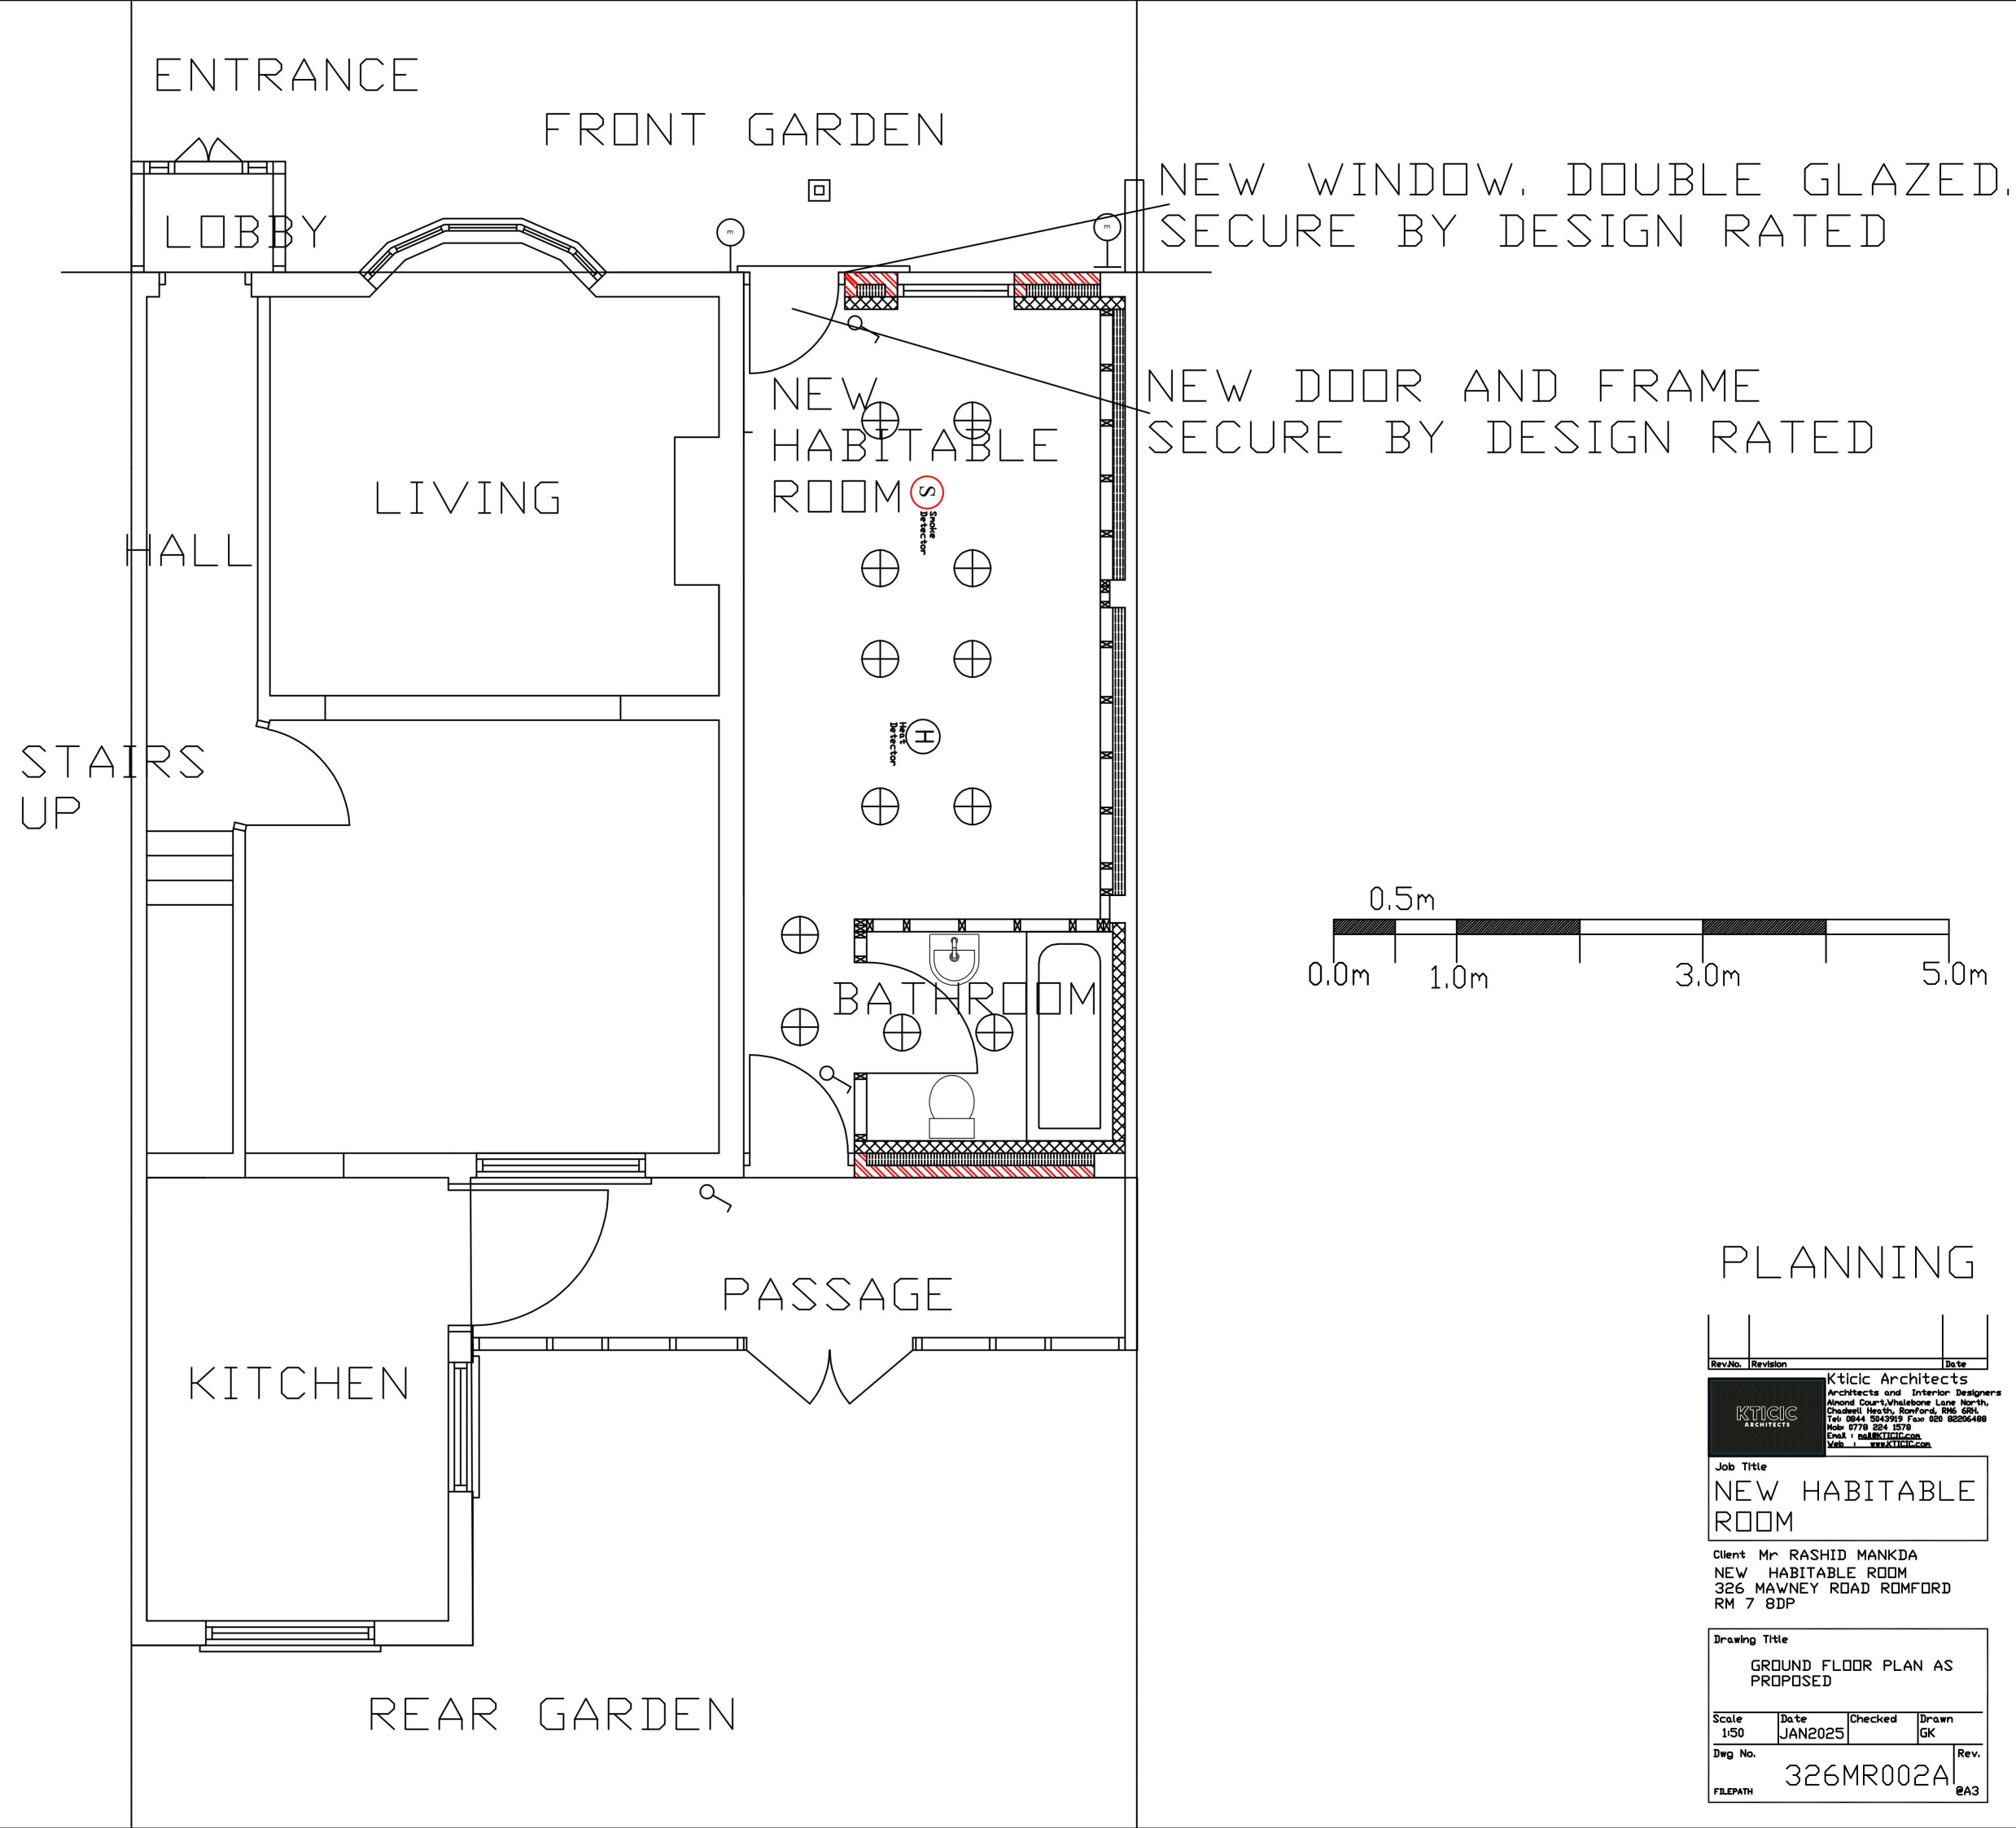

# PLANNING

| Rev.No. | Revision | Date |
|---------|----------|------|
|---------|----------|------|



**Ktctic Architects**  
Architects and Interior Designers  
Almond Court, Whalebone Lane North,  
Chadwell Heath, Romford, RM6 6SH  
Tel: 0844 5043919 Fax: 020 8206488  
Mob: 0778 224 1578  
Email: info@kticic.com  
Web: www.kticic.com

Job Title  
**NEW HABITABLE ROOM**

Client **Mr RASHID MANKDA**  
**NEW HABITABLE ROOM**  
**326 MAWNEY ROAD ROMFORD**  
**RM 7 8DP**

| Drawing Title                 |           |         |       |      |
|-------------------------------|-----------|---------|-------|------|
| GROUND FLOOR PLAN AS PROPOSED |           |         |       |      |
| Scale                         | Date      | Checked | Drawn | Rev. |
| 1:50                          | JAN2025   |         | GK    |      |
| Dwg No.                       | 326MR002A |         |       | @A3  |
| FILEPATH                      |           |         |       |      |



FRONT ELEVATION AS PROPOSED



REAR ELEVATION AS PROPOSED



## PLANNING

| Rev.No. | Revision | Date |
|---------|----------|------|
|         |          |      |

**KTICIC**  
ARCHITECTS

**Kticic Architects**  
Architects and Interior Designers  
Almond Court, Whalebone Lane North,  
Chadwell Heath, Romford, RM6 6RH  
Tel: 0844 5043919 Fax: 020 82206488  
Mob: 0778 224 1578  
Email: info@kticic.com  
Web: www.kticic.com

Job Title

NEW HABITABLE  
ROOM

Client

Mr RASHID MANKDA  
NEW HABITABLE ROOM  
326 MAWNEY ROAD ROMFORD  
RM 7 8DP

Drawing Title

FRONT AND REAR ELEVATIONS  
AS PROPOSED

| Scale | Date    | Checked | Drawn |
|-------|---------|---------|-------|
| 1:100 | JAN2025 |         | GK    |

| Dwg No.   | Rev. |
|-----------|------|
| 326MR003A |      |
| FILEPATH  | @A3  |