


PLANNING

Rev.No.	Revision	Date
---------	----------	------

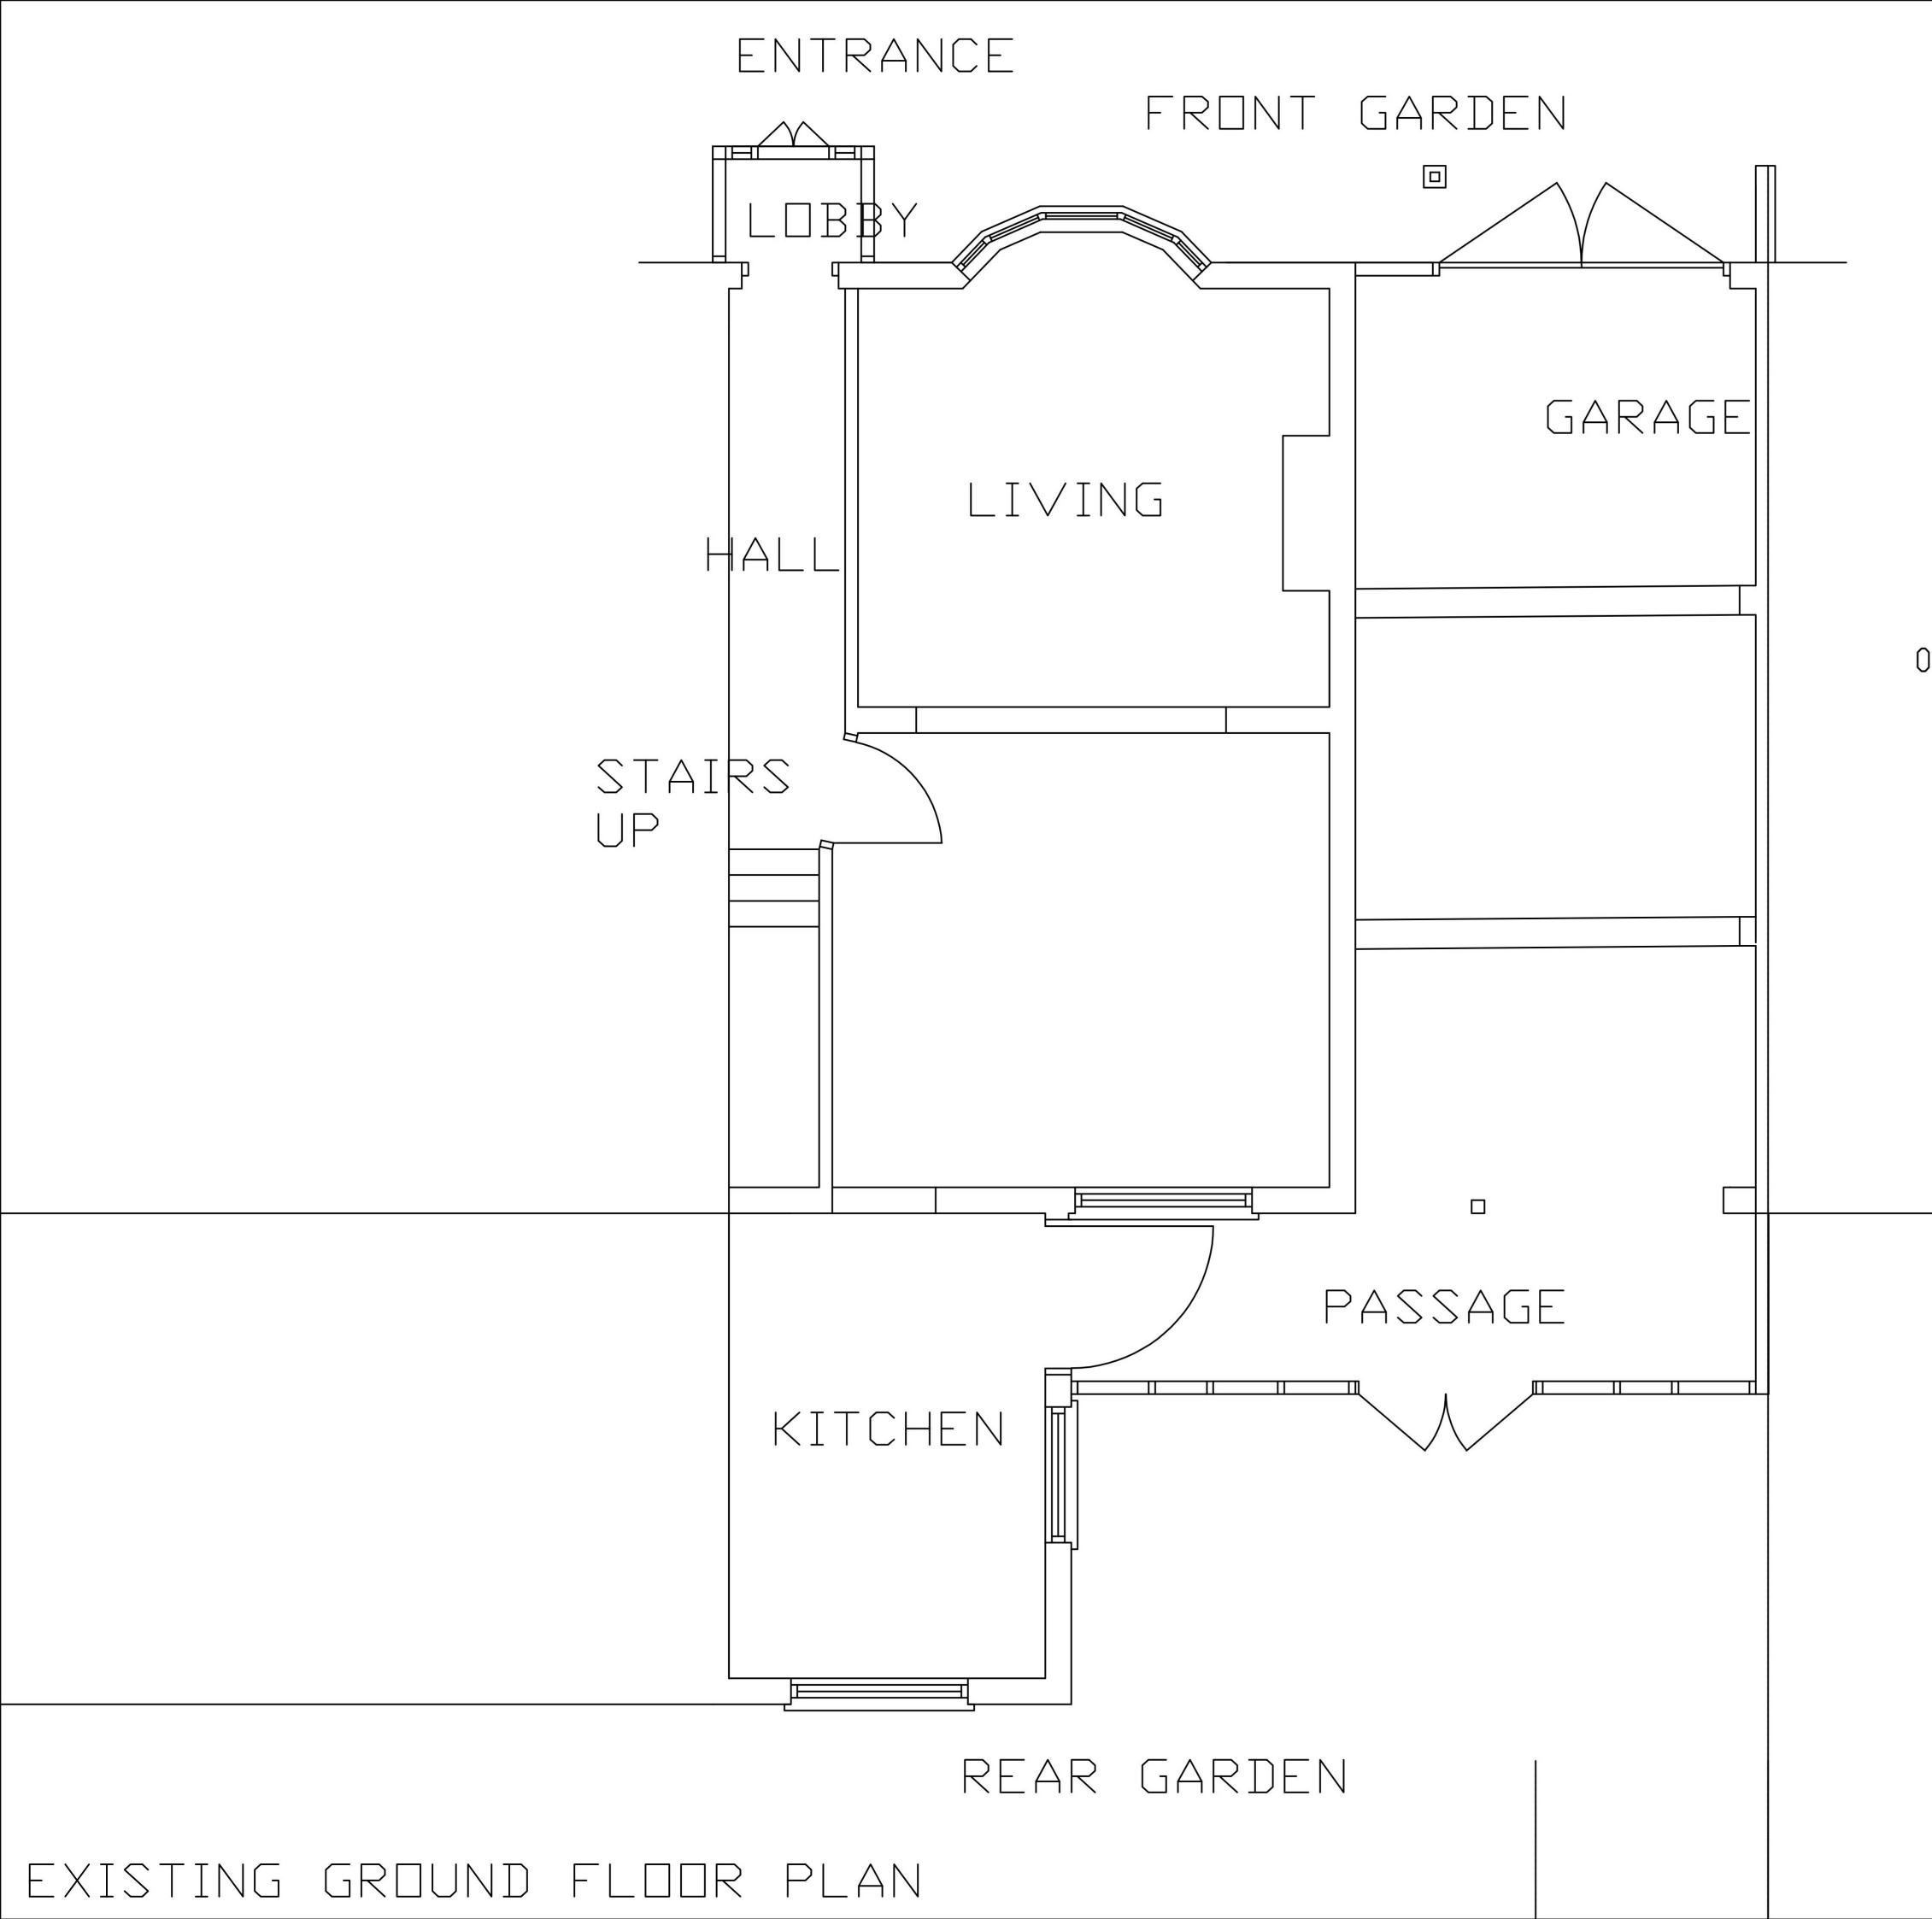


Kticic Architects
Architects and Interior Designers
Almond Court, Whalebone Lane North,
Chadwell Heath, Romford, RM6 6RH
Tel: 0844 5043919 Fax: 020 82206488
Mob: 0778 224 1578
Email: info@kticic.com
Web: www.kticic.com


Job Title
NEW HABITABLE ROOM

Client
Mr RASHID MANKDA
NEW HABITABLE ROOM
326 MAWNEY ROAD ROMFORD
RM 7 8DP

Drawing Title			
GROUND FLOOR PLAN AS EXISTING			
Scale 1:50	Date JAN2025	Checked	Drawn GK
Dwg No. 326MR001			Rev.
FILEPATH			@A3

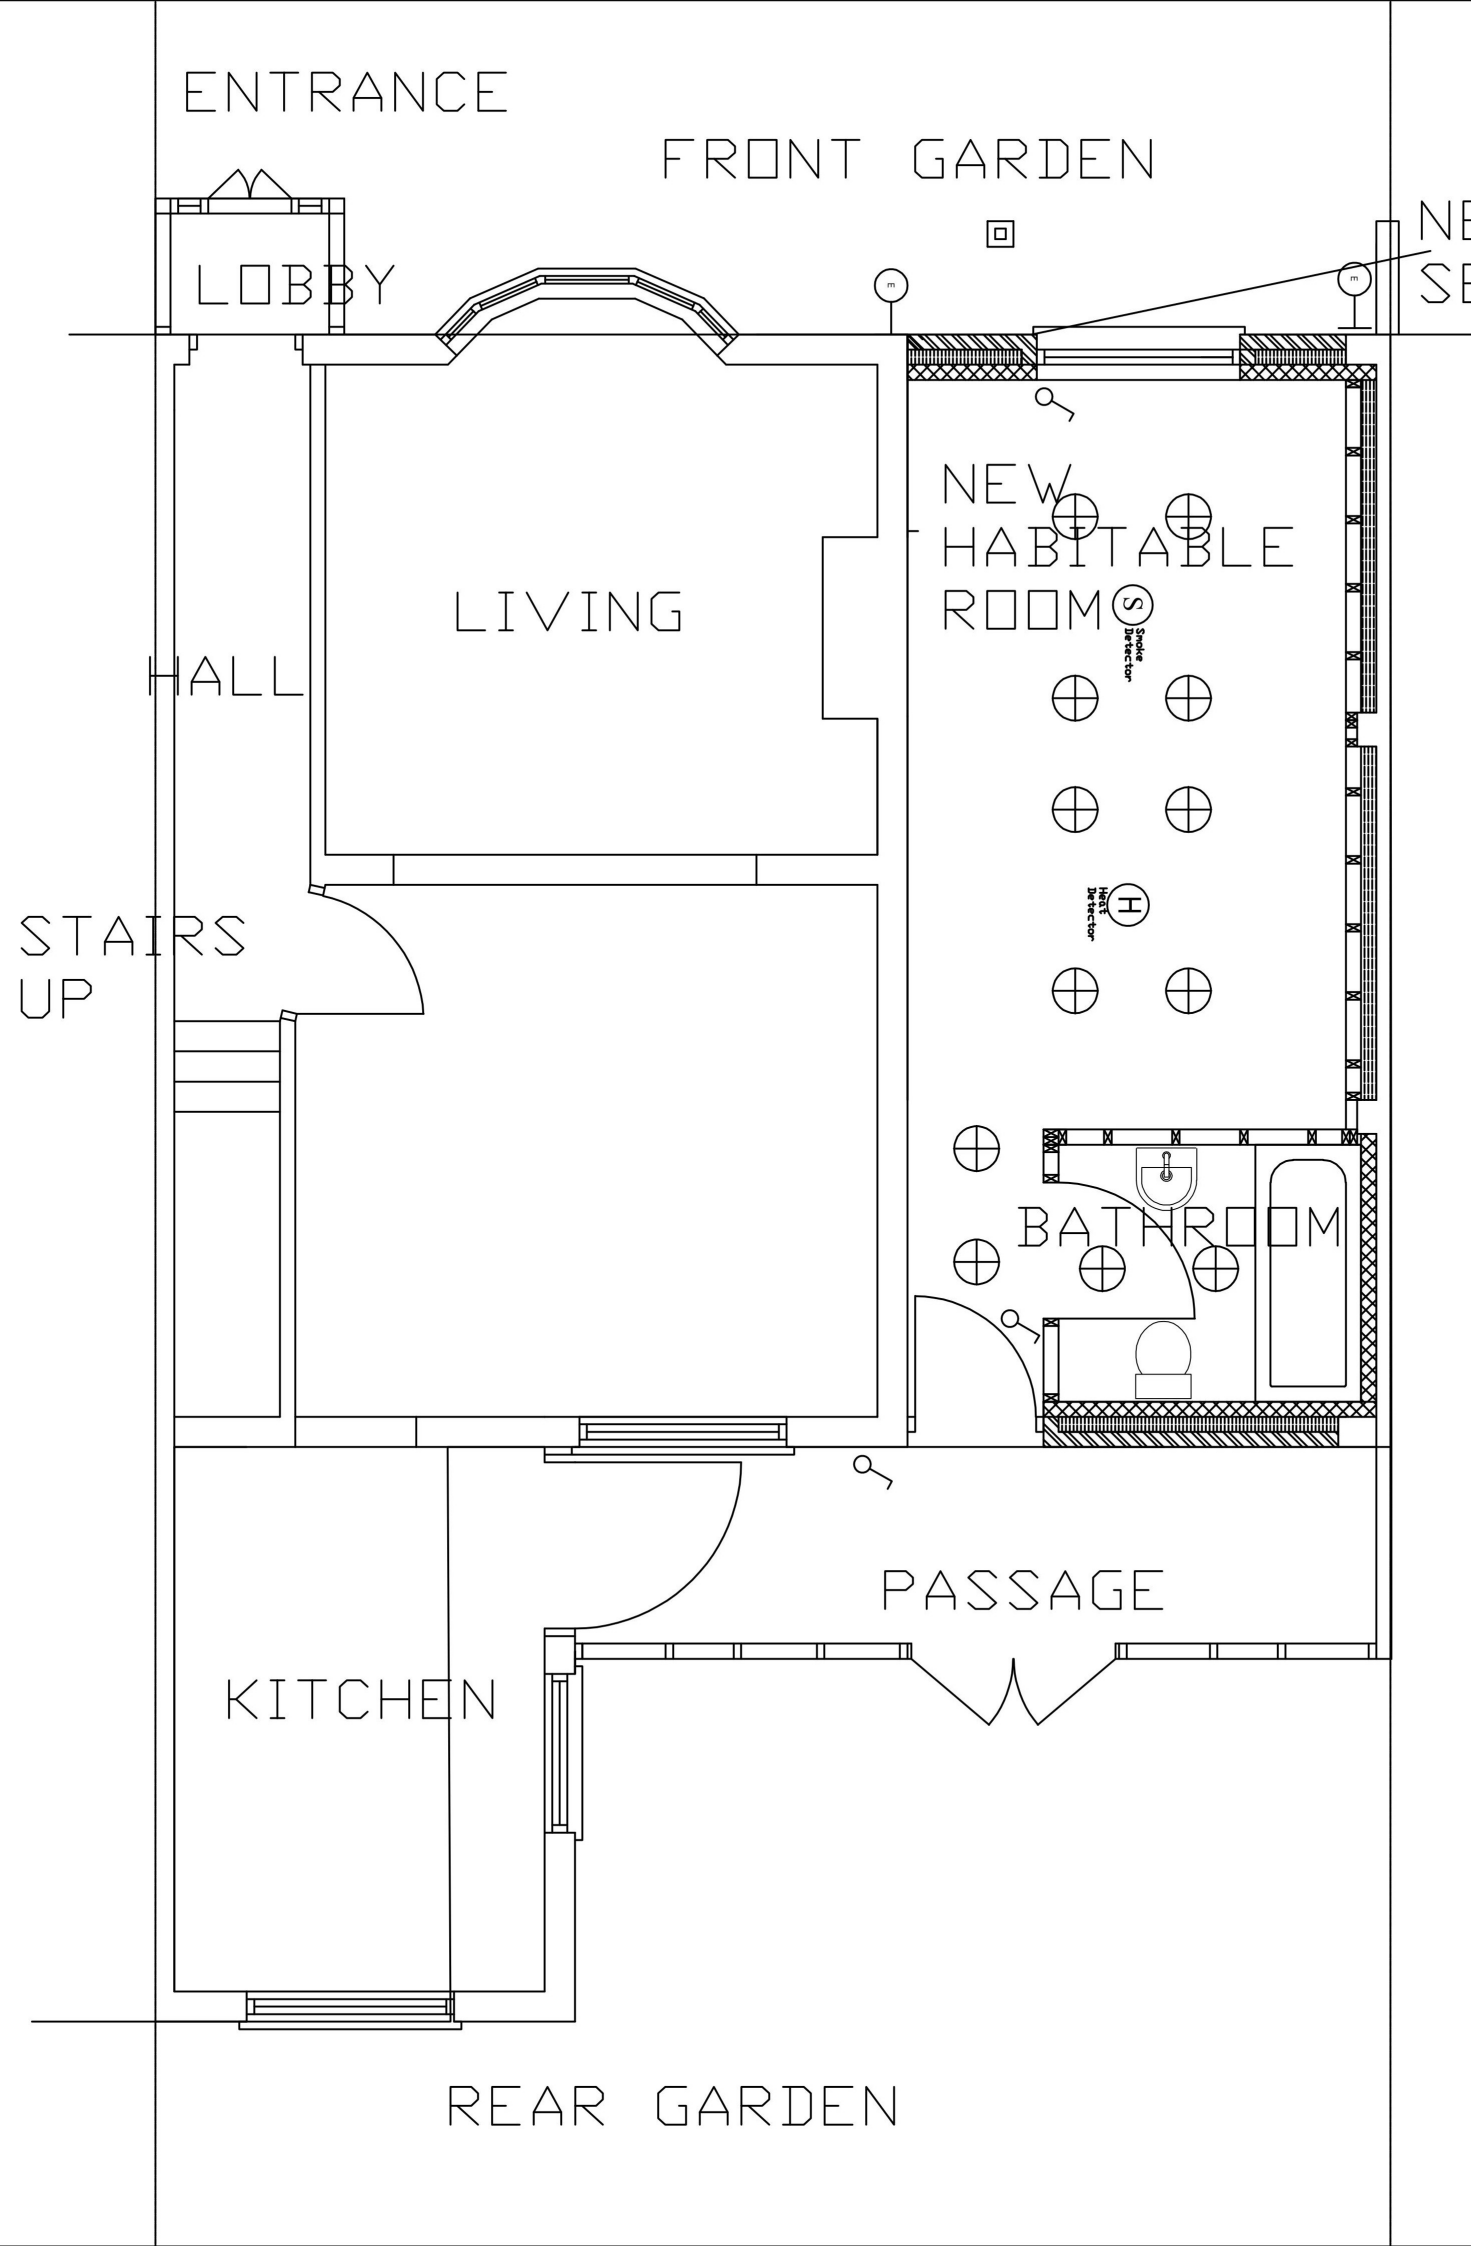

NEW WINDOW, DOUBLE GLAZED,
SECURE BY DESIGN RATED

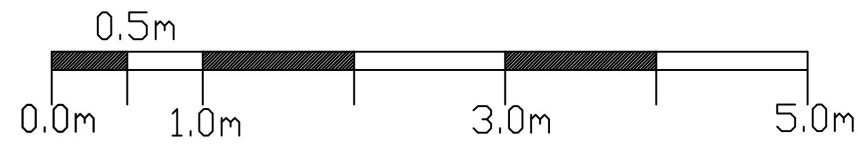

PLANNING

Rev.No.	Revision	Date

Kticip Architects
Architects and Interior Designers
Almond Court, Whalebone Lane North,
Chadwell Heath, Romford, RM6 6SH
Tel: 0844 5043919 Fax: 020 8206488
Mob: 0778 224 1578
Email: info@kticip.com
Web: www.kticip.com

Job Title
NEW HABITABLE ROOM

Client Mr RASHID MANKDA
NEW HABITABLE ROOM
326 MAWNEY ROAD ROMFORD
RM 7 8DP

Drawing Title
GROUND FLOOR PLAN AS PROPOSED

Scale	Date	Checked	Drawn
1:50	JAN2025	GK	GK

Dwg No.	Rev.
326MR002B	@A3