



side elevation
From no. 29



side elevation
From no. 25

loft conversion at 27 Parkway, RM2

proposed side elevations


scale- 1:100 @A3 date- June2025
drawing number 2506992-PD302



loft conversion at 27 Parkway, RM2

proposed front and rear elevations


scale- 1:100 @A3 date- June2025
drawing number 2506992-PD301

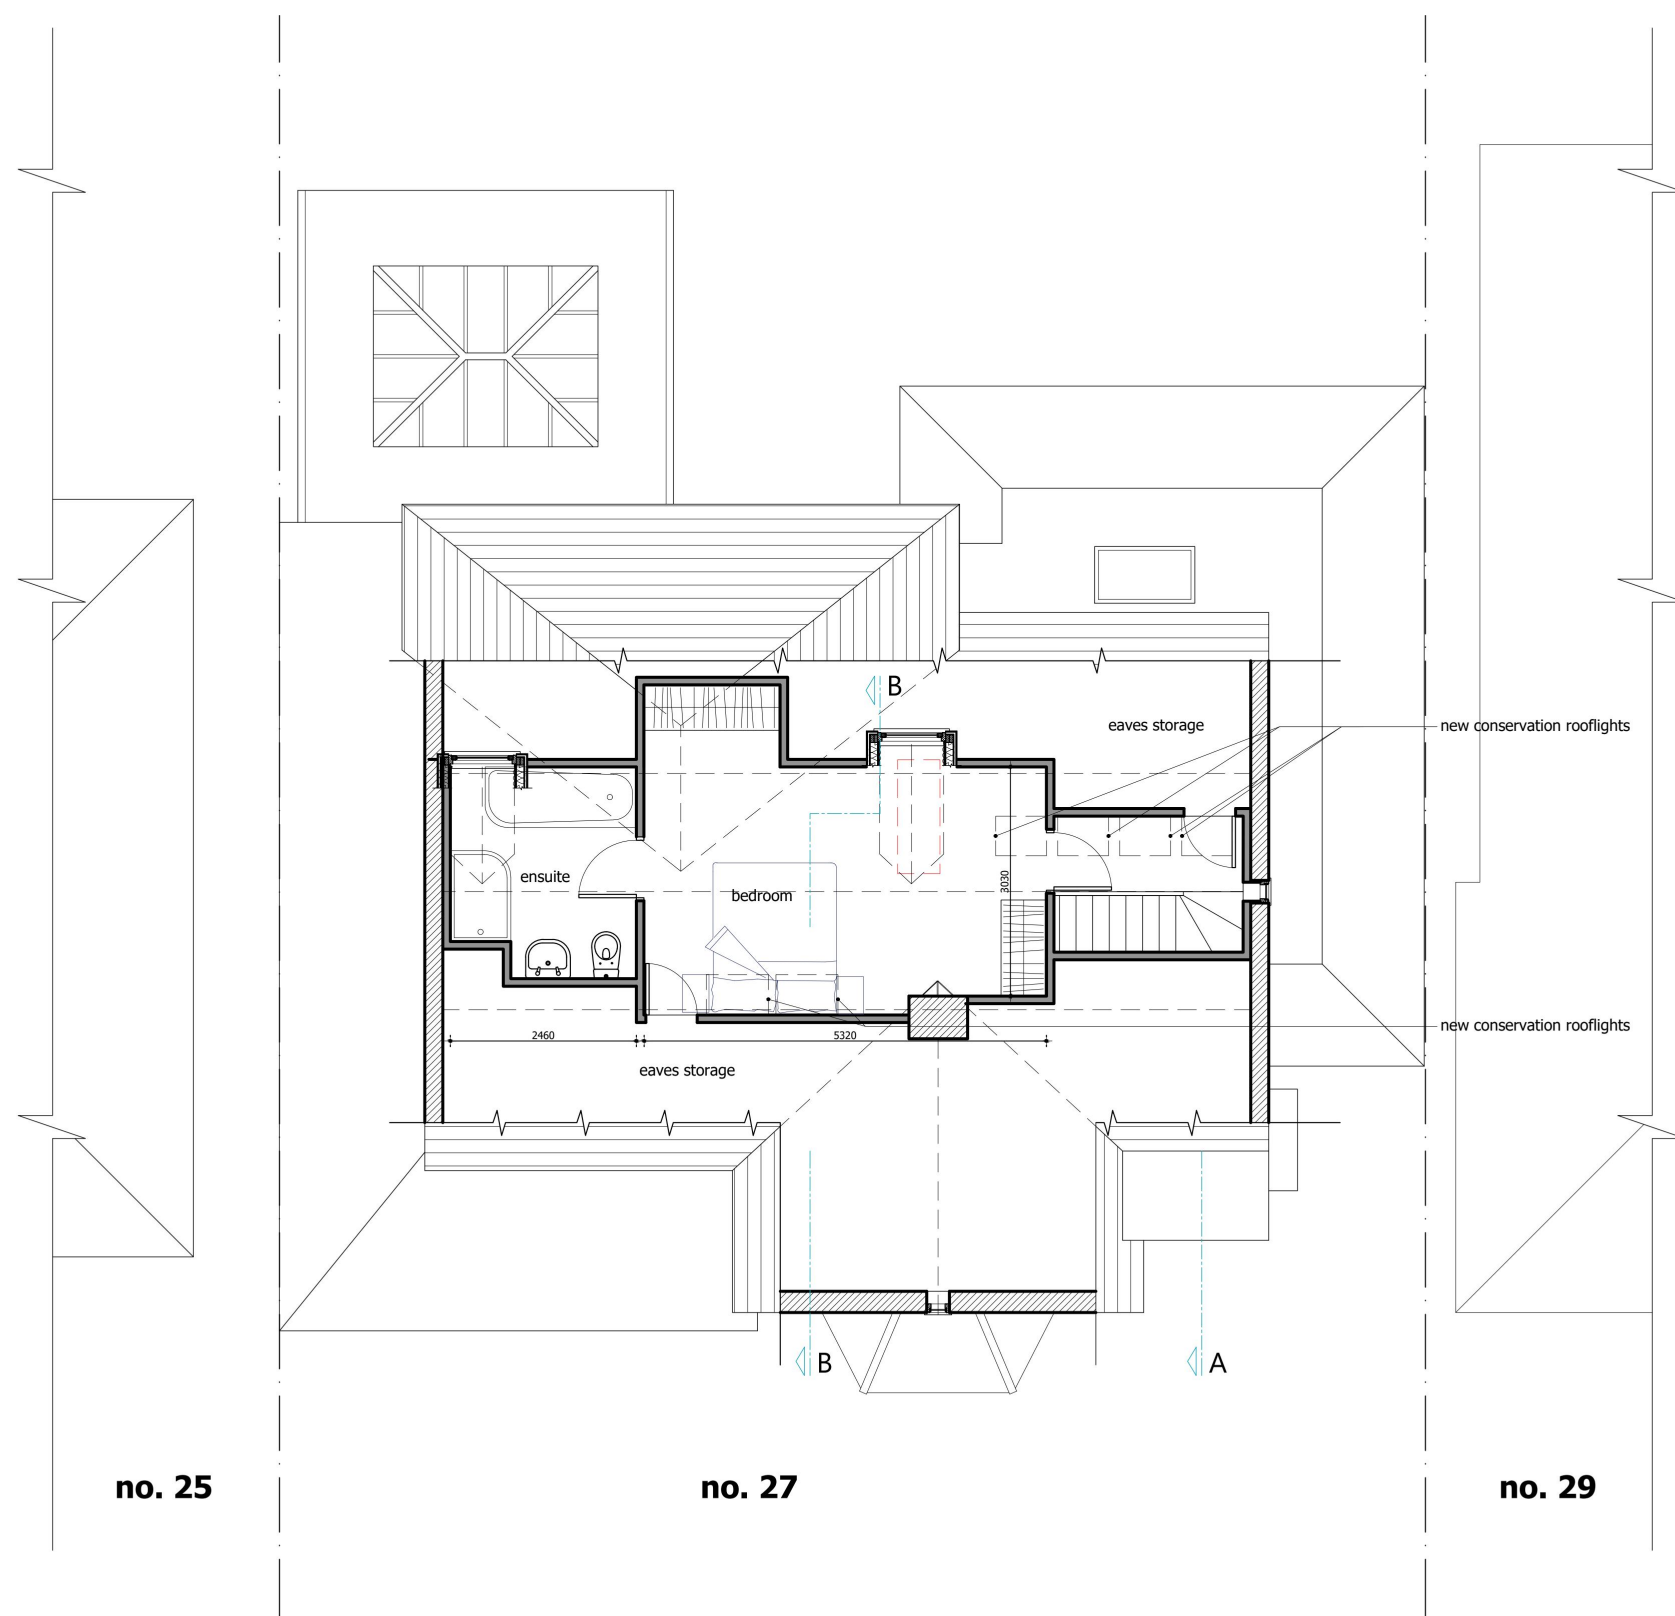

loft conversion at 27 Parkway, RM2

proposed loft floor plan


scale- 1:100 @A3 date- June2025
drawing number 2506992-PD102

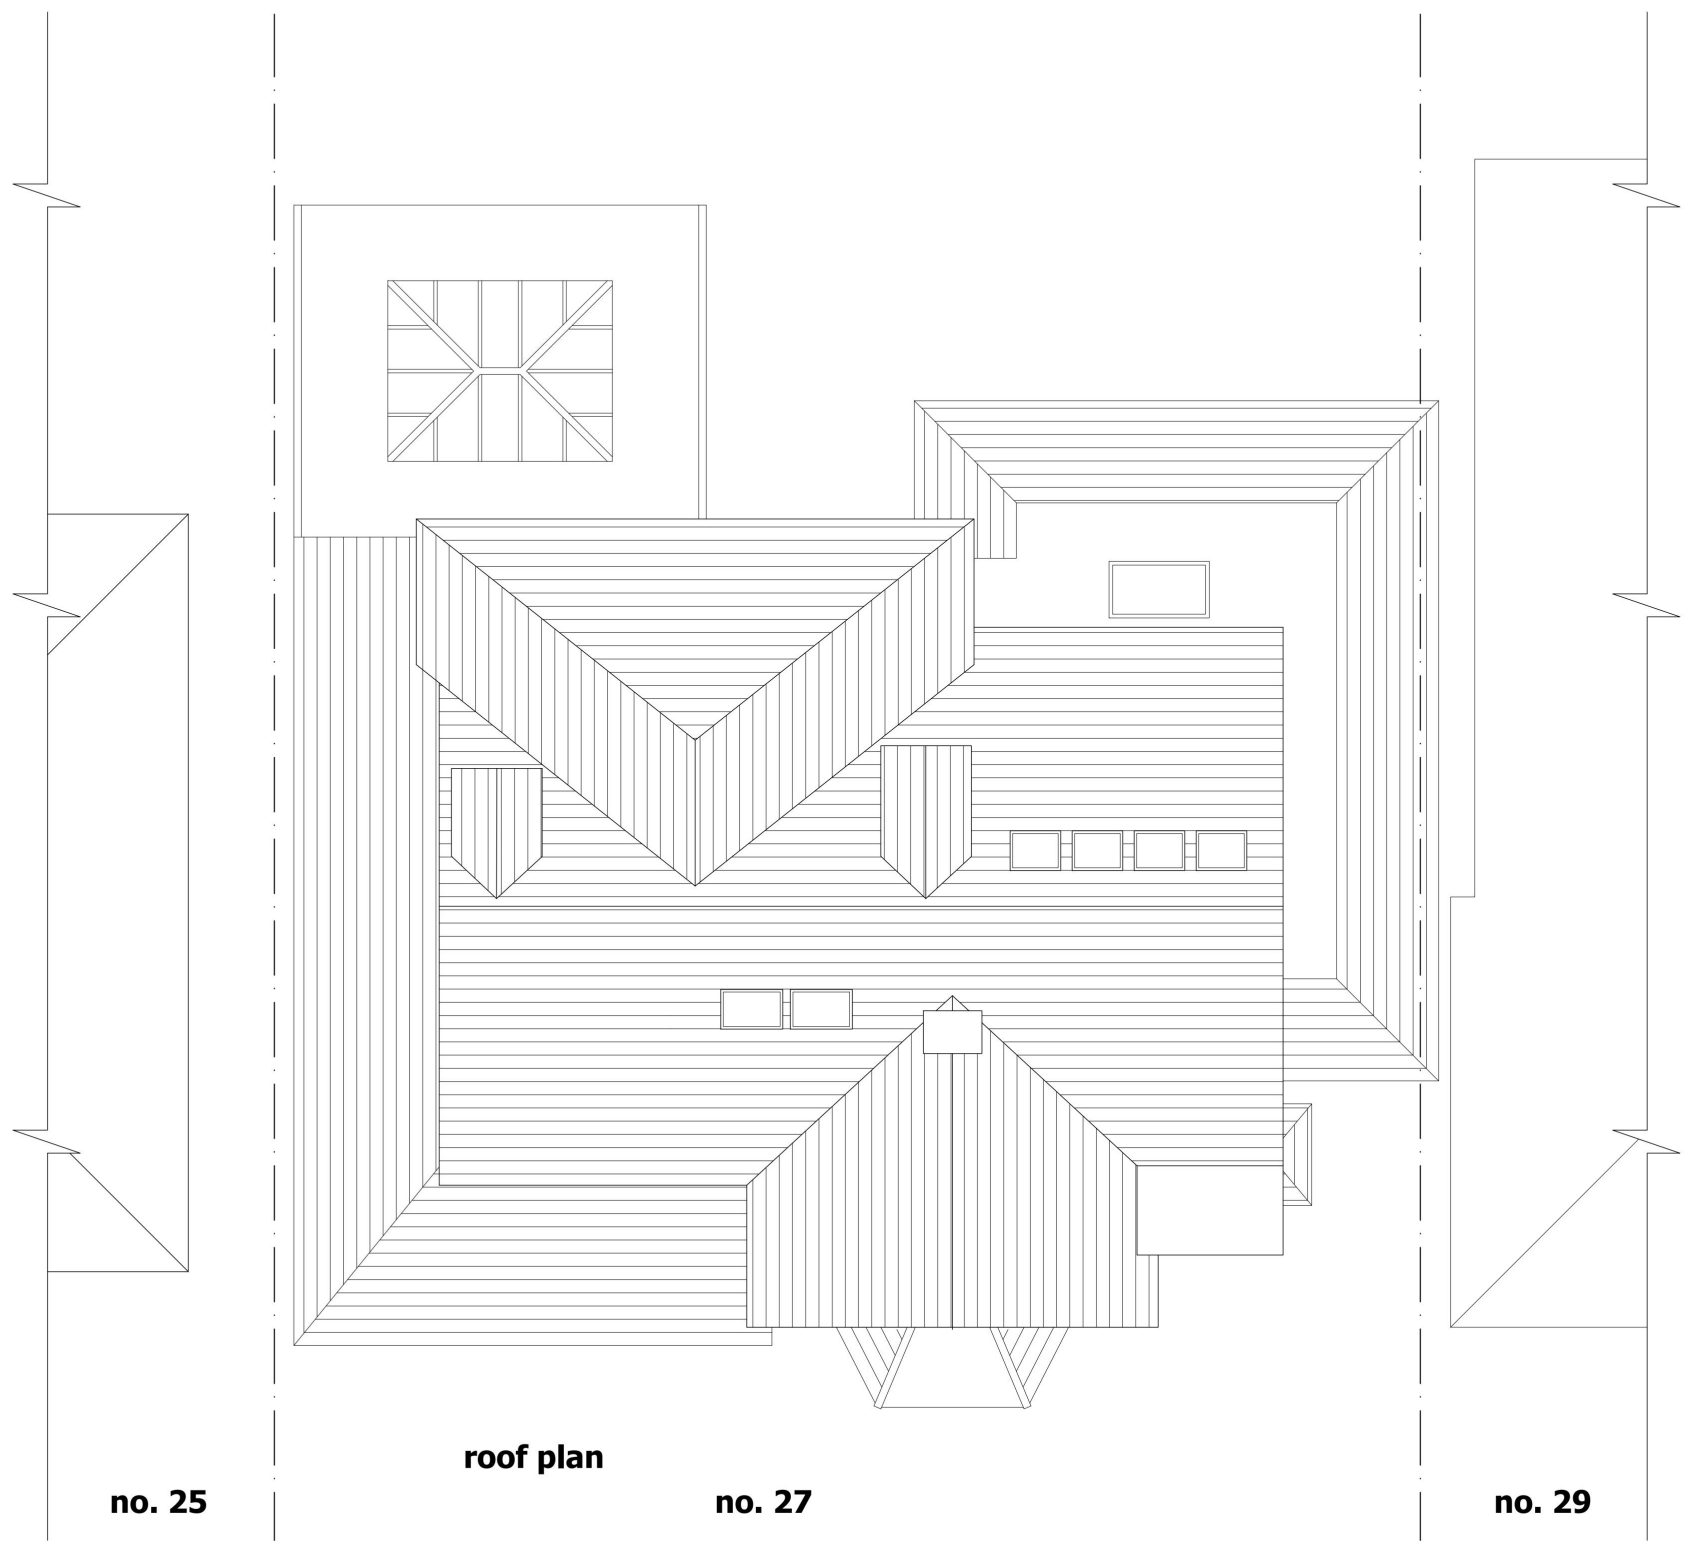

loft conversion at 27 Parkway, RM2

proposed roof plan


scale- 1:100 @A3 date- June2025
drawing number 2506992-PD105

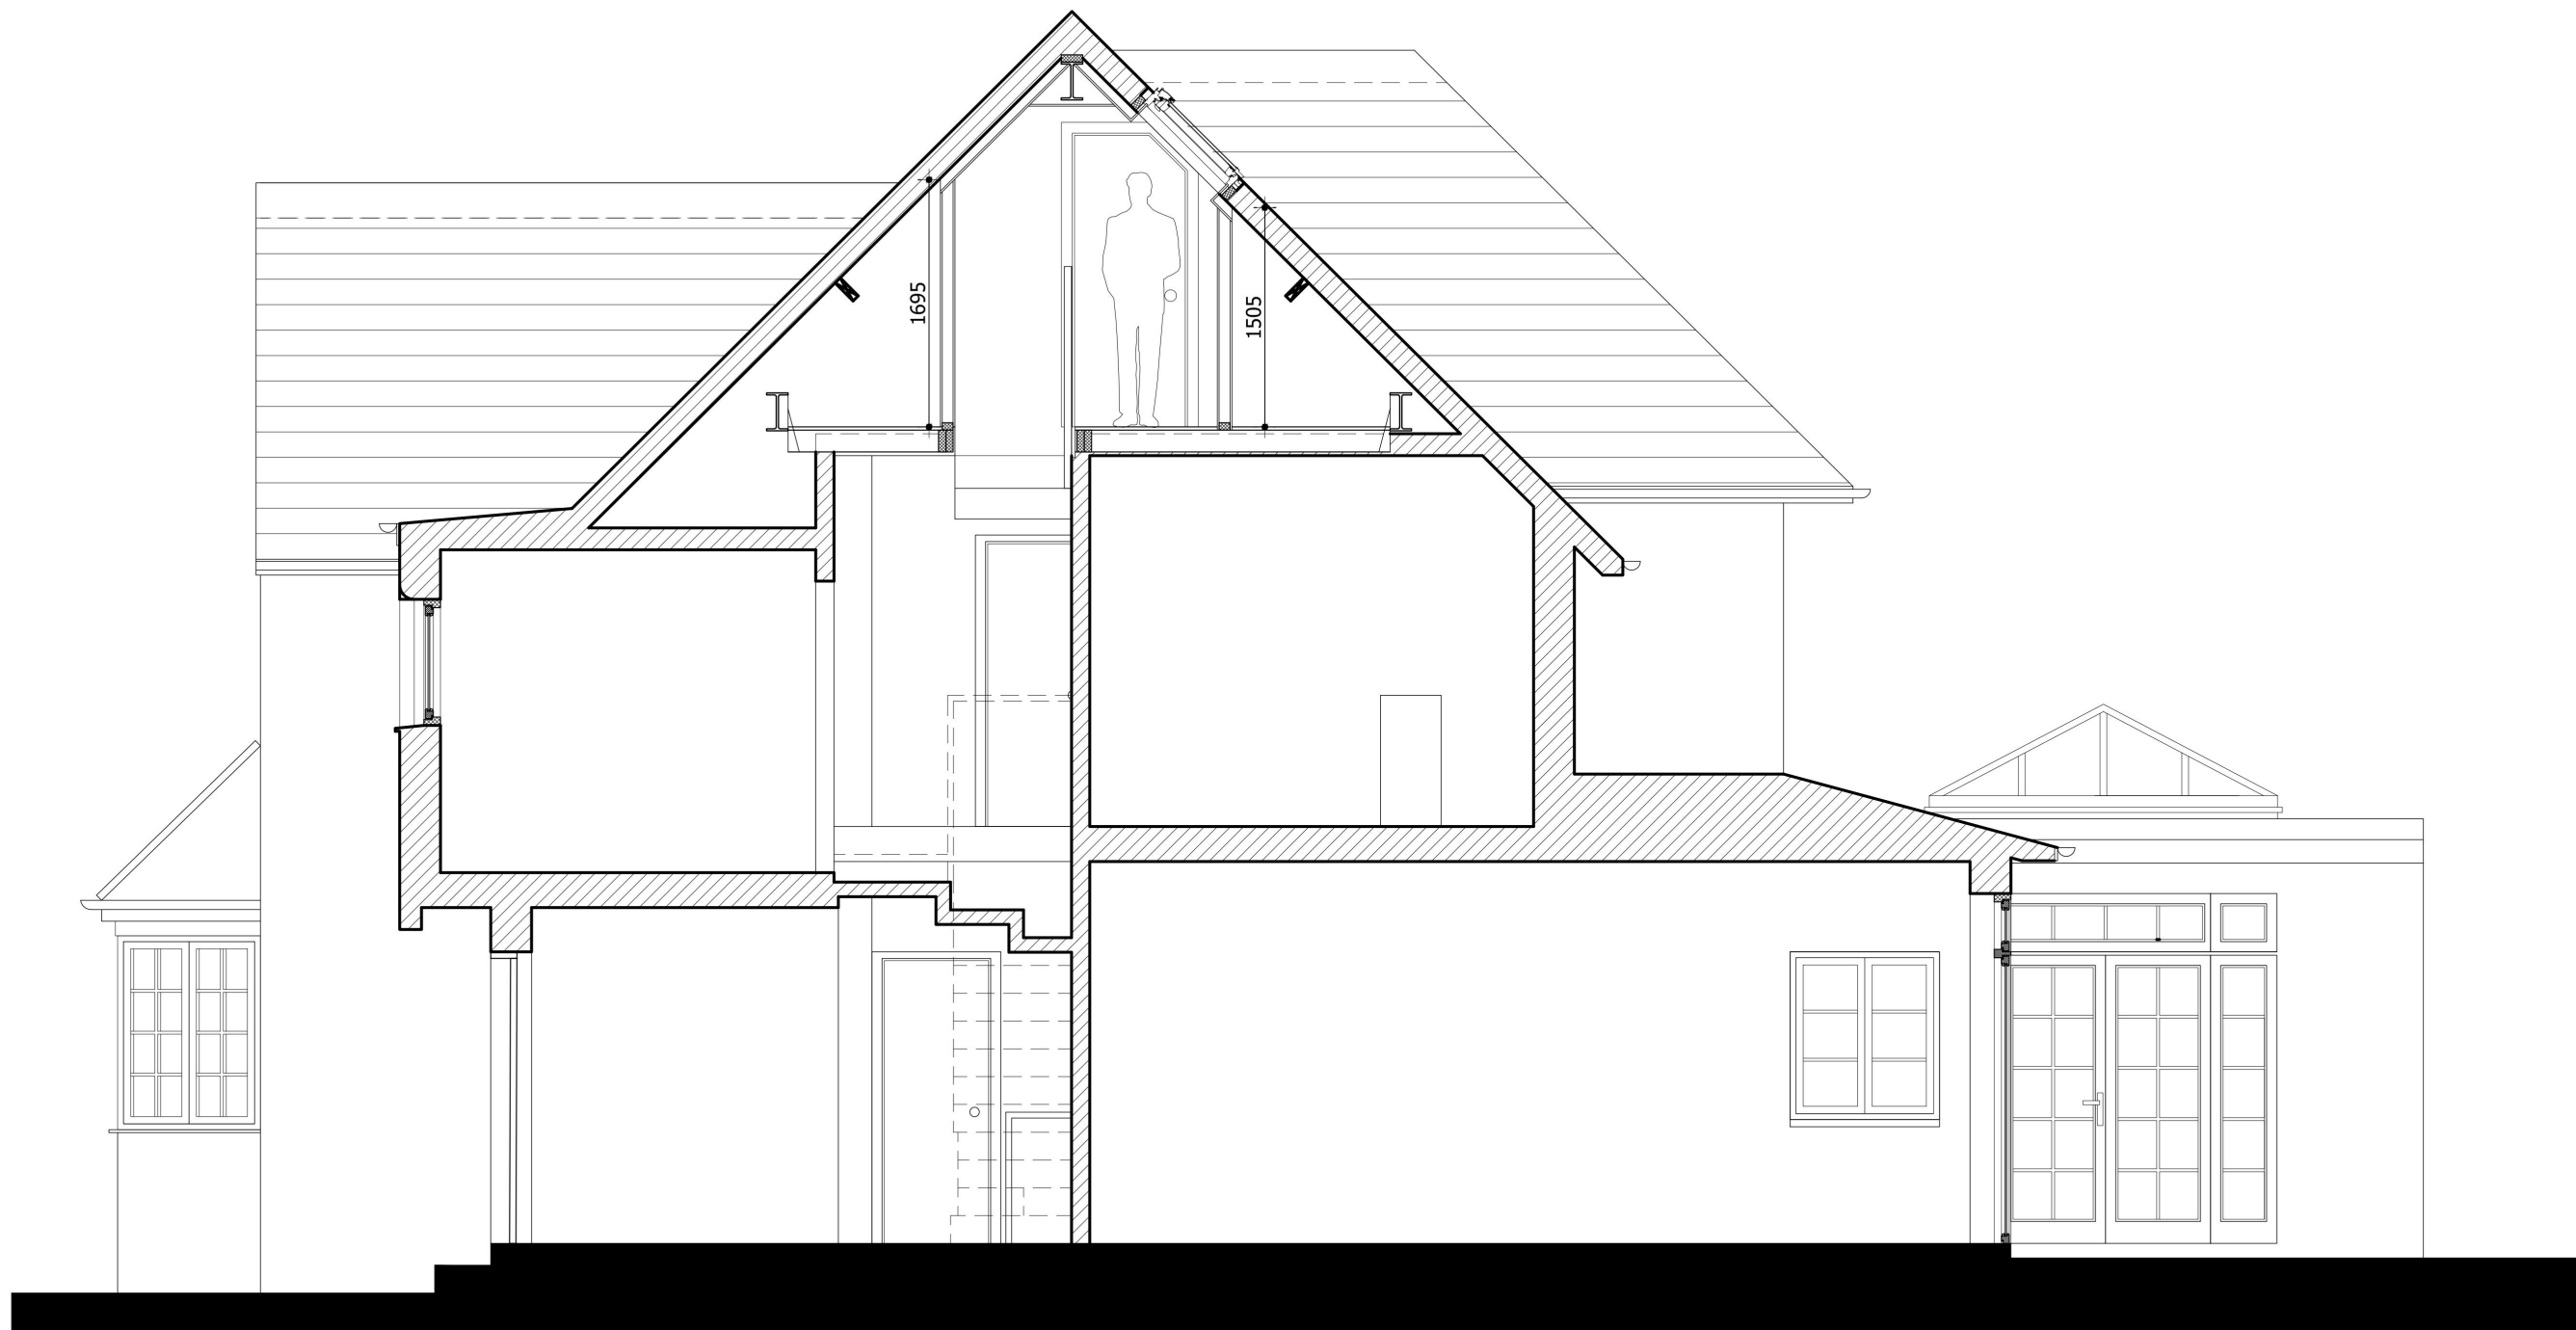

loft conversion at 27 Parkway, RM2

proposed section A

scale- 1:50 @A3 date- June2025
drawing number 2506992-PD202

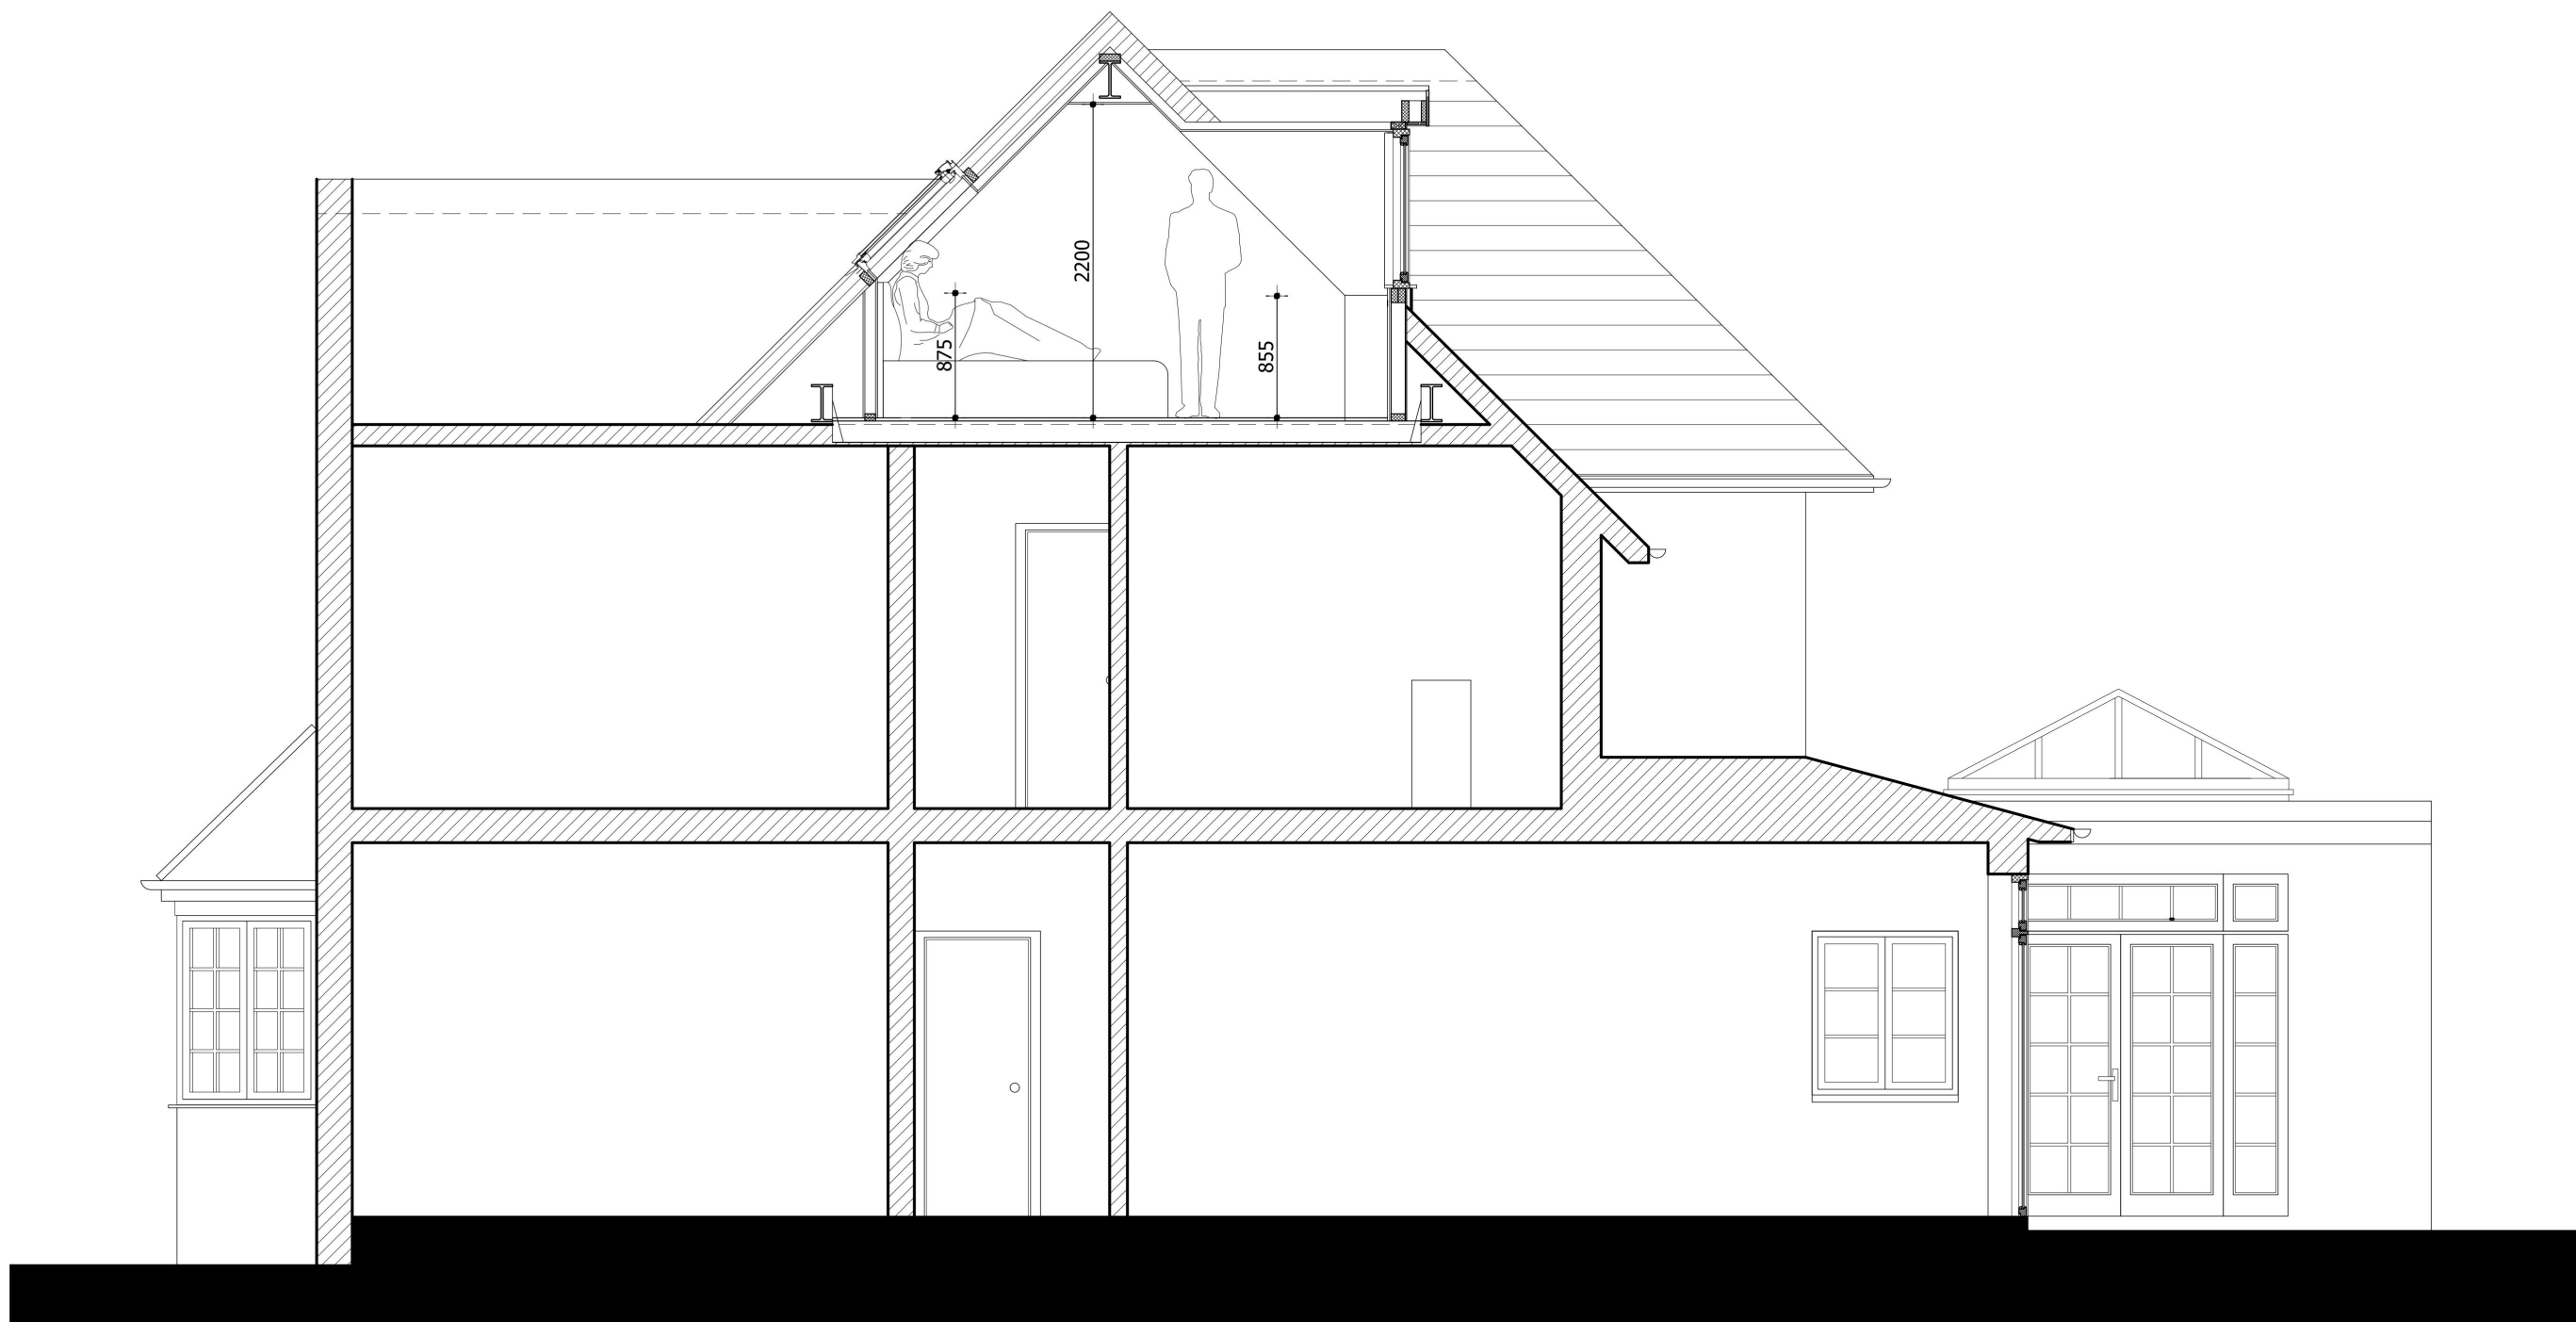

loft conversion at 27 Parkway, RM2

proposed section B

scale- 1:50 @A3 date- June2025
drawing number 2506992-PD201