





**parkers
design**

Parkers Design Limited - No.3 - PO9 6AH


www.parkersdesign.co.uk
info@parkersdesign.co.uk
Tel: 07776 008822

1:500		50
1:200		20
1:100		10
1:50		5


All measurement to be checked on site prior to any comment

(C) Copyright of Parkers Design (Southern) Limited. Any reproduction of these drawings will require written authority from the copyright owner.

PROJECT	89 Hacton Drive RM12 6DL		CLIENT Fisher-Arteaga	
	SHEET Site Plan		Date Issue Date	Scale (@ A3) As indicated
		Drawn by SW	DRAWING NUMBER P 0	
		Checked by SR	REV	

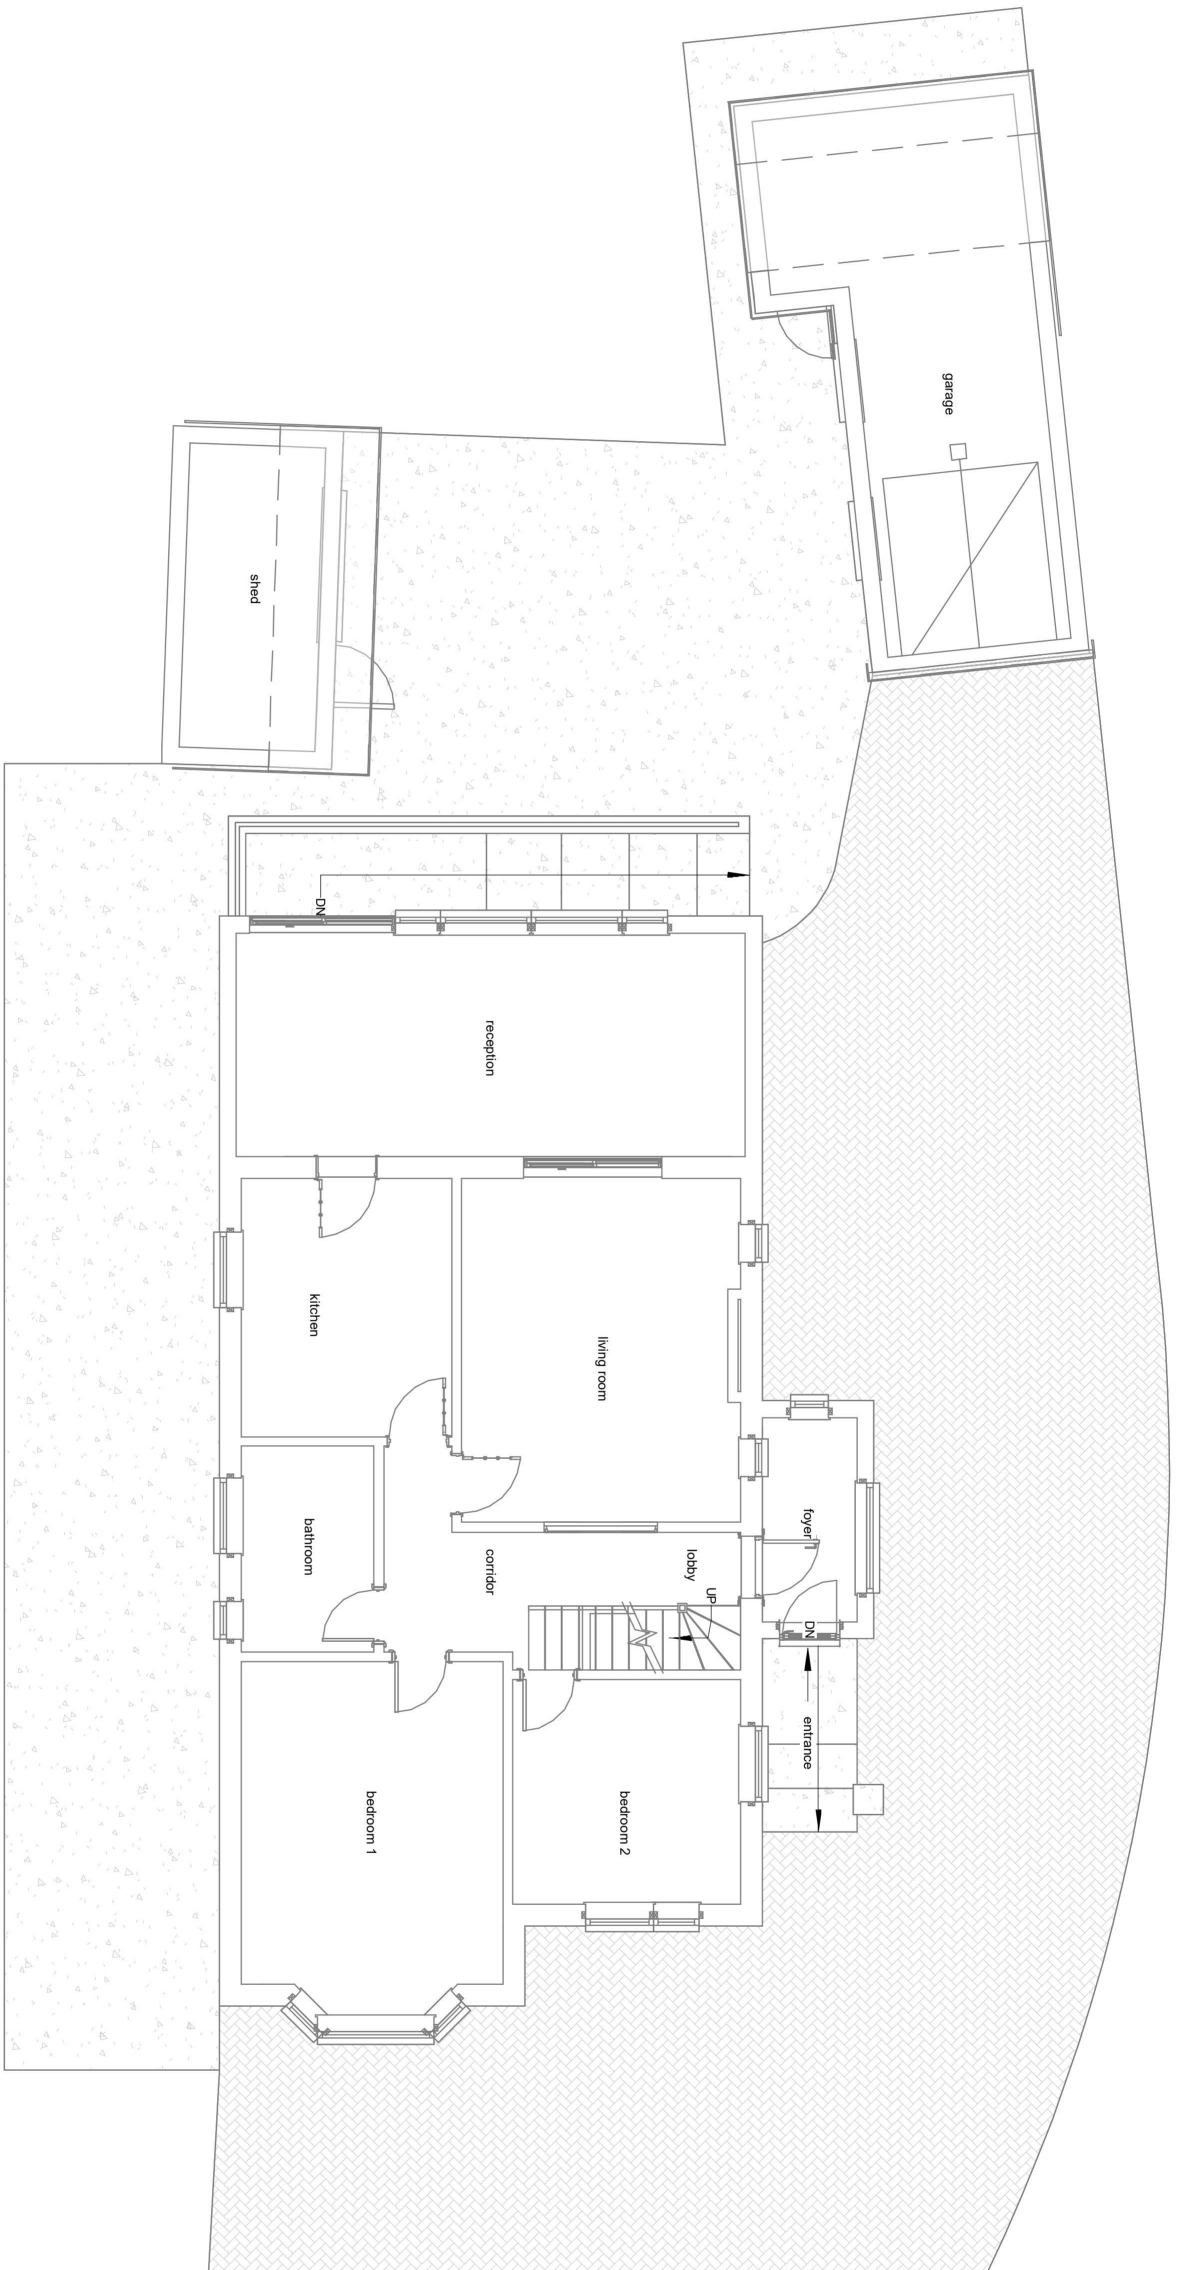

Existing Ground Floor

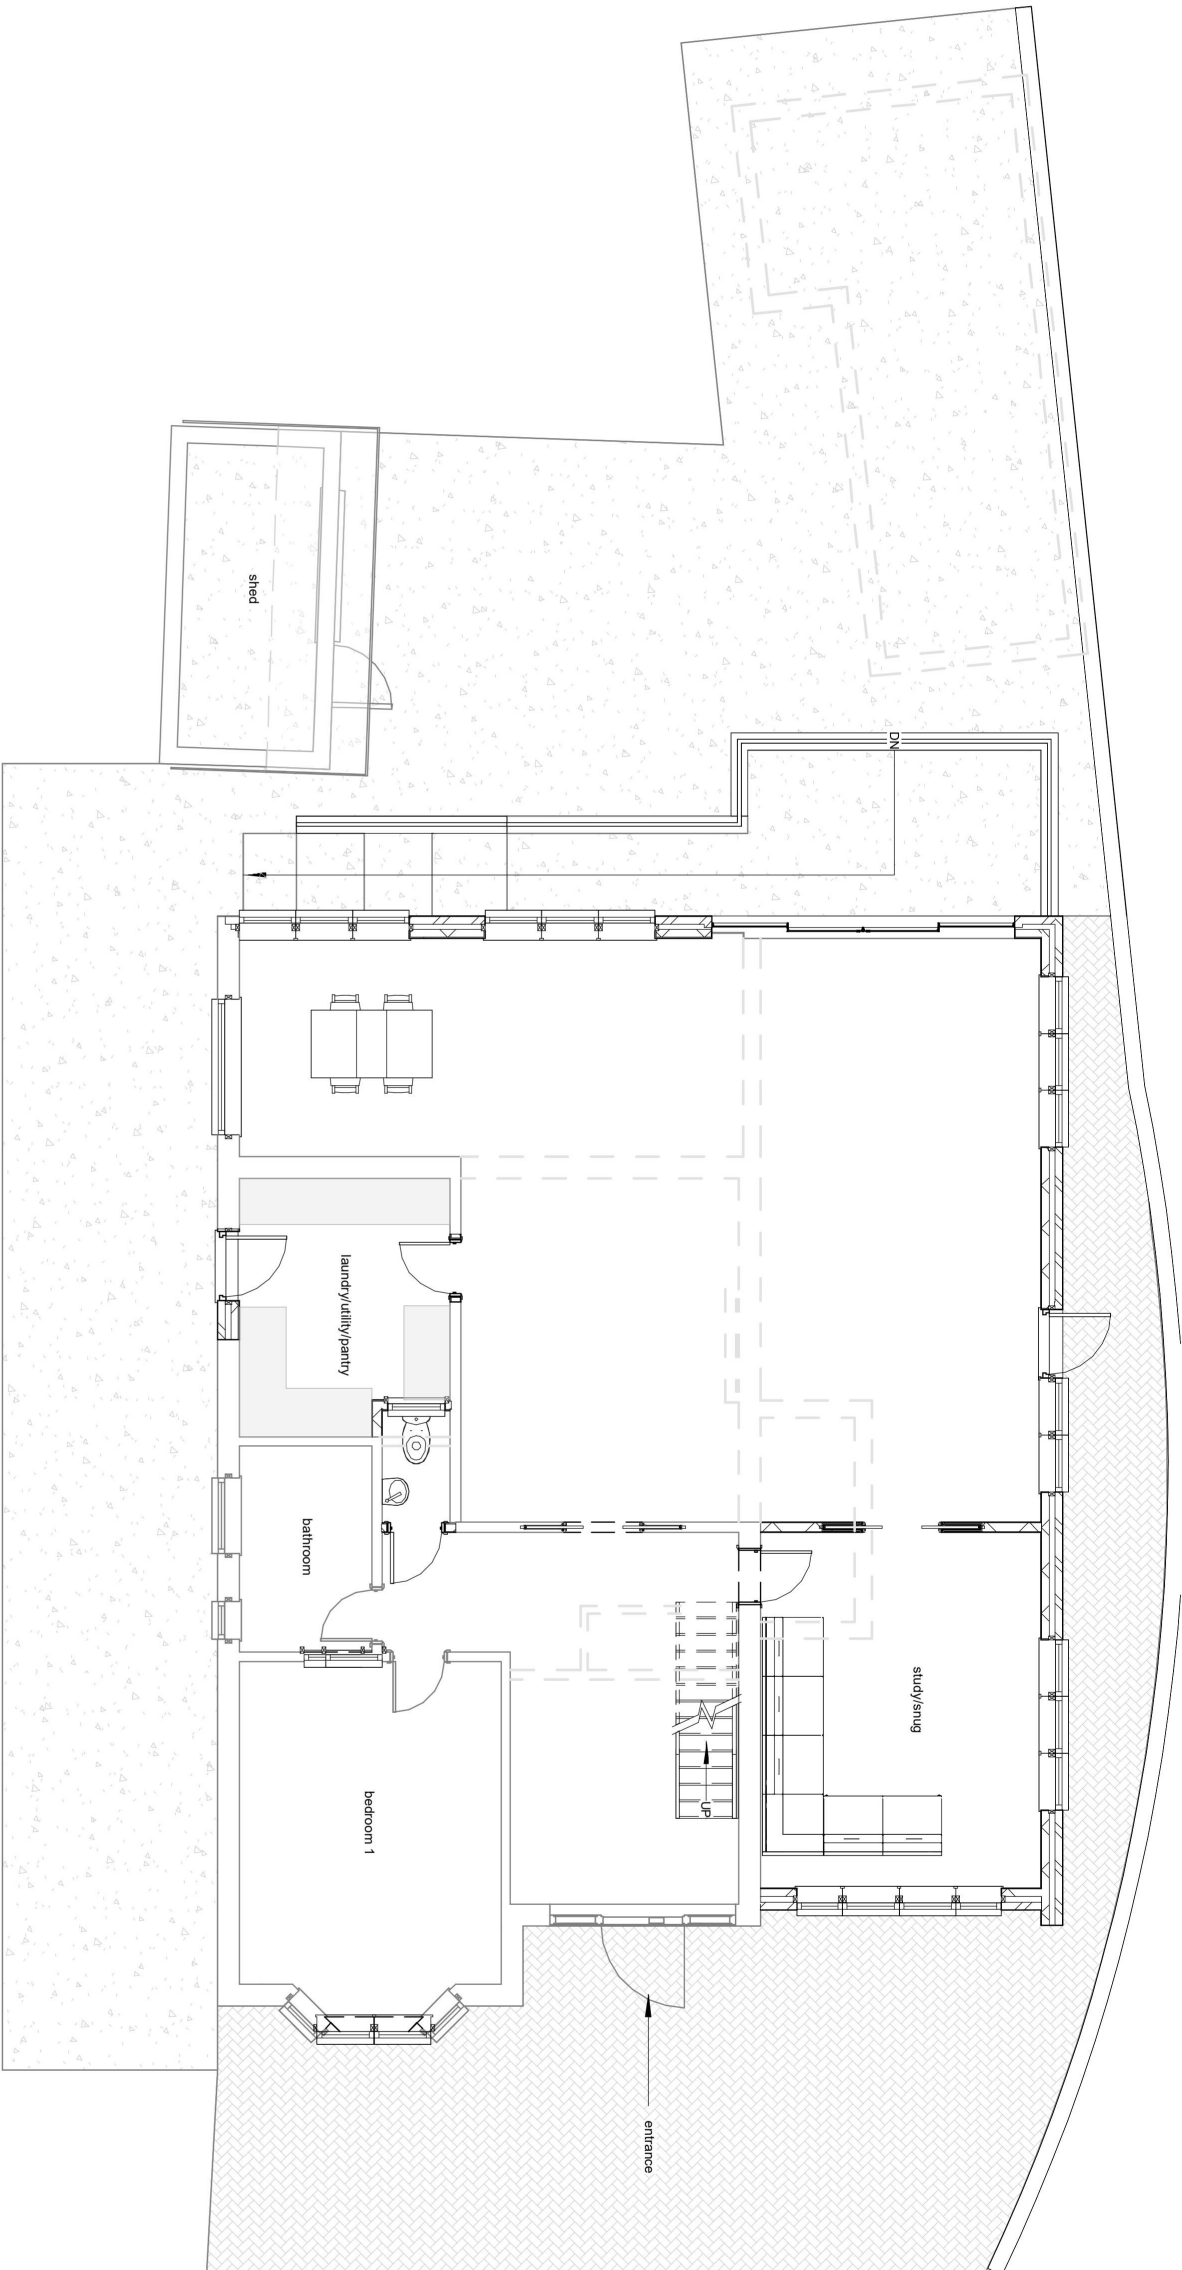

Proposed Ground Floor


1:500	☒	☒	☒	☒	☒	☒	☒	☒	☒	50
1:200	☒	☒	☒	☒	☒	☒	☒	☒	☒	20
1:100	☒	☒	☒	☒	☒	☒	☒	☒	☒	10
1:50	☒	☒	☒	☒	☒	☒	☒	☒	☒	5

All measurement to be checked on site prior to any comment


(C) Copyright of Parkers Design (Southern) Limited. Any reproduction of these drawings will require written authority from the copyright owner.

PROJECT		CLIENT		
89 Hacton Drive RM12 6DL		Fisher-Arteaga		
SHEET	Date		Issue Date	Scale (@ A2)
	Ground Floor		SW	1 : 100
Drawn by		Checked by		REV
		SR		P 1

Project Number

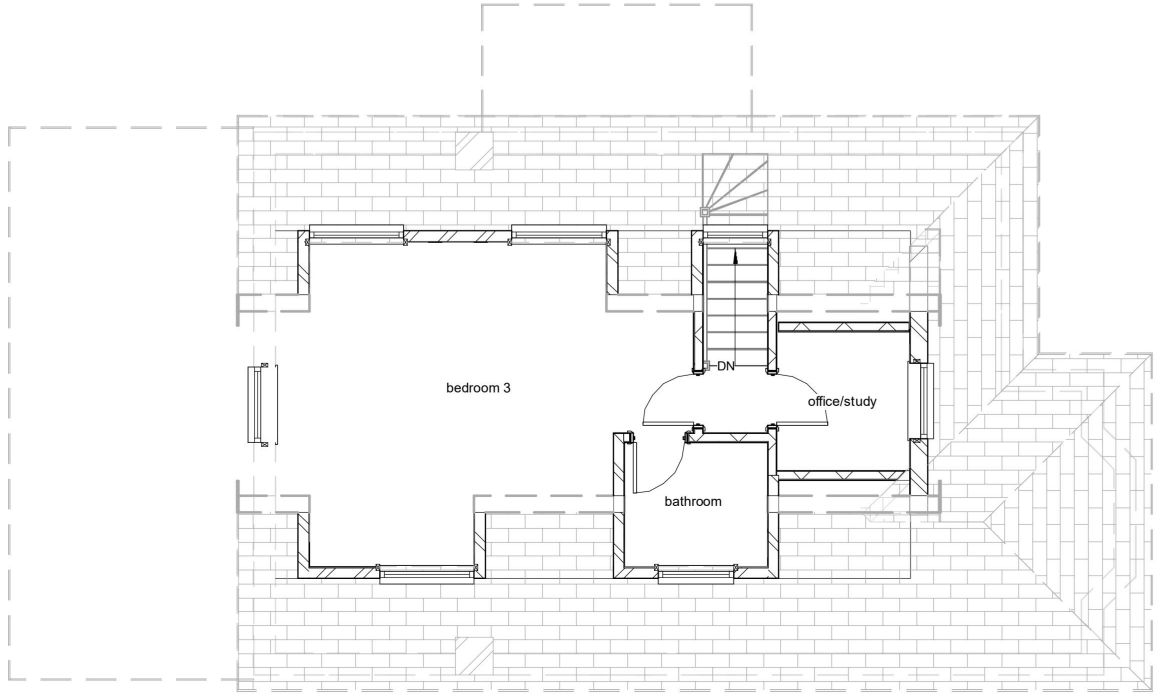

Existing First Floor

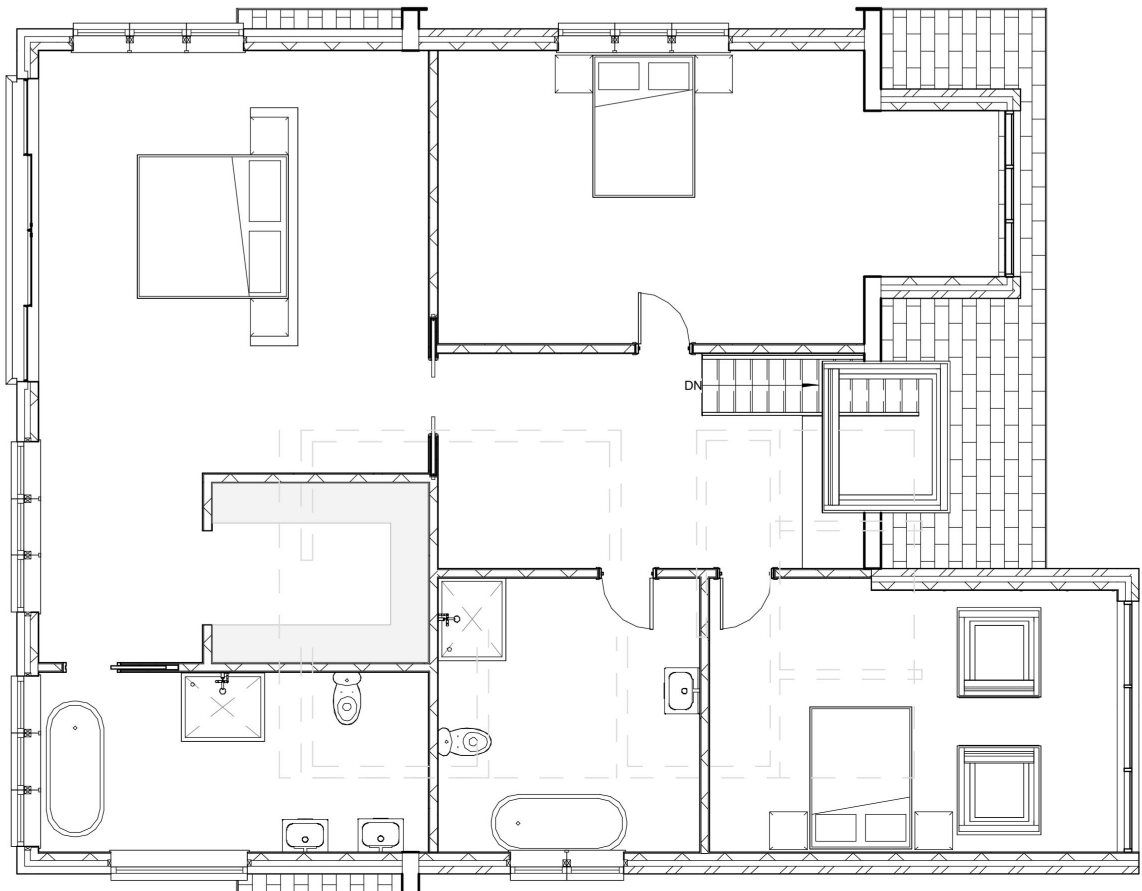

Proposed First Floor



www.parkersdesign.co.uk
info@parkersdesign.co.uk
Tel: 07776 008822

1:500		50
1:200		20
1:100		10
1:50		5


All measurement to be checked on site prior to any comment

(C) Copyright of Parkers Design (Southern) Limited. Any reproduction of these drawings will require written authority from the copyright owner.

Parkers Design Limited - No.3 - PO9 6AH

PROJECT	89 Hacton Drive RM12 6DL		CLIENT Fisher-Arteaga	
	SHEET First Floor		Date Issue Date	Scale (@ A2) 1 : 100
		Drawn by Checked by	SW SR	DRAWING NUMBER P 2
				REV


Project Number

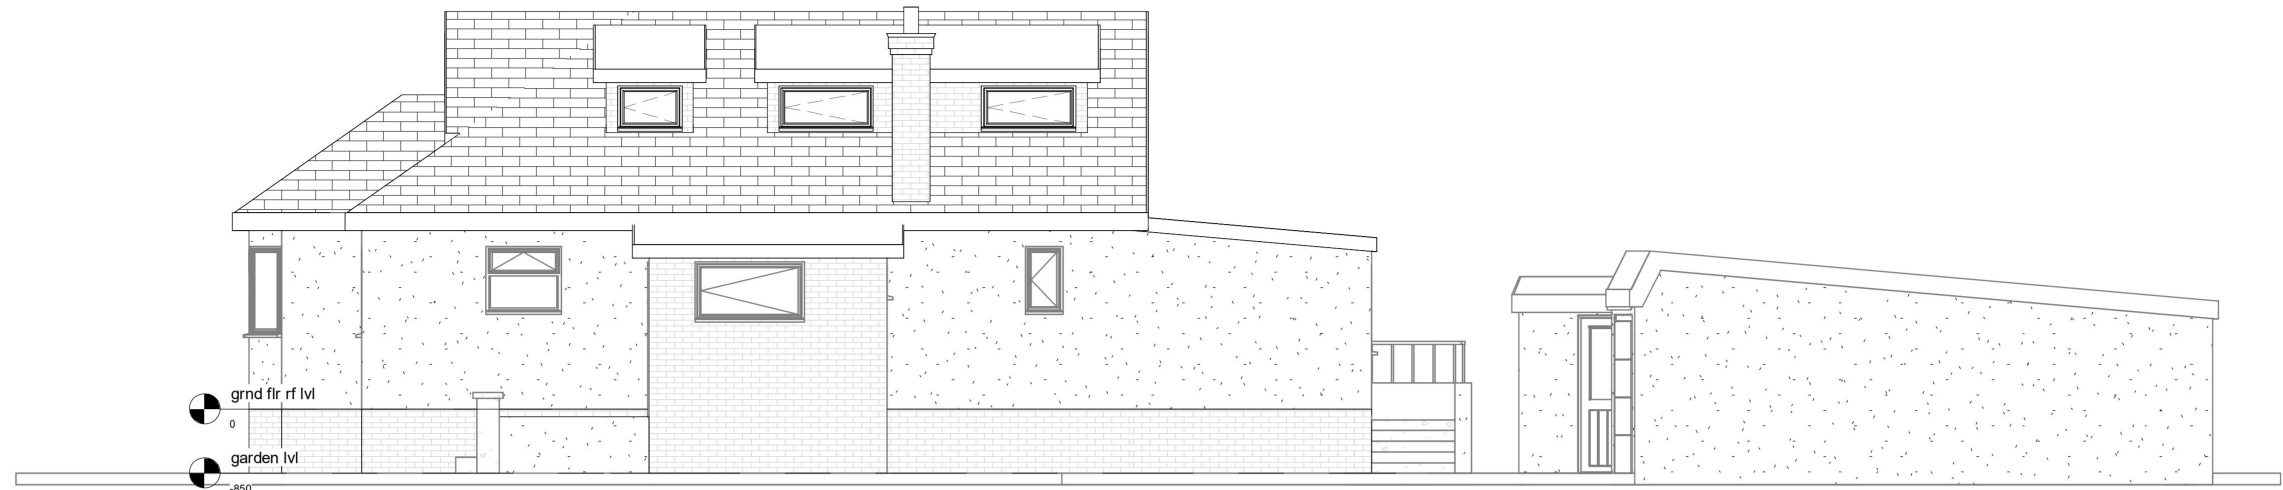


Existing Elevation-Right side



Proposed Elevation-Right side

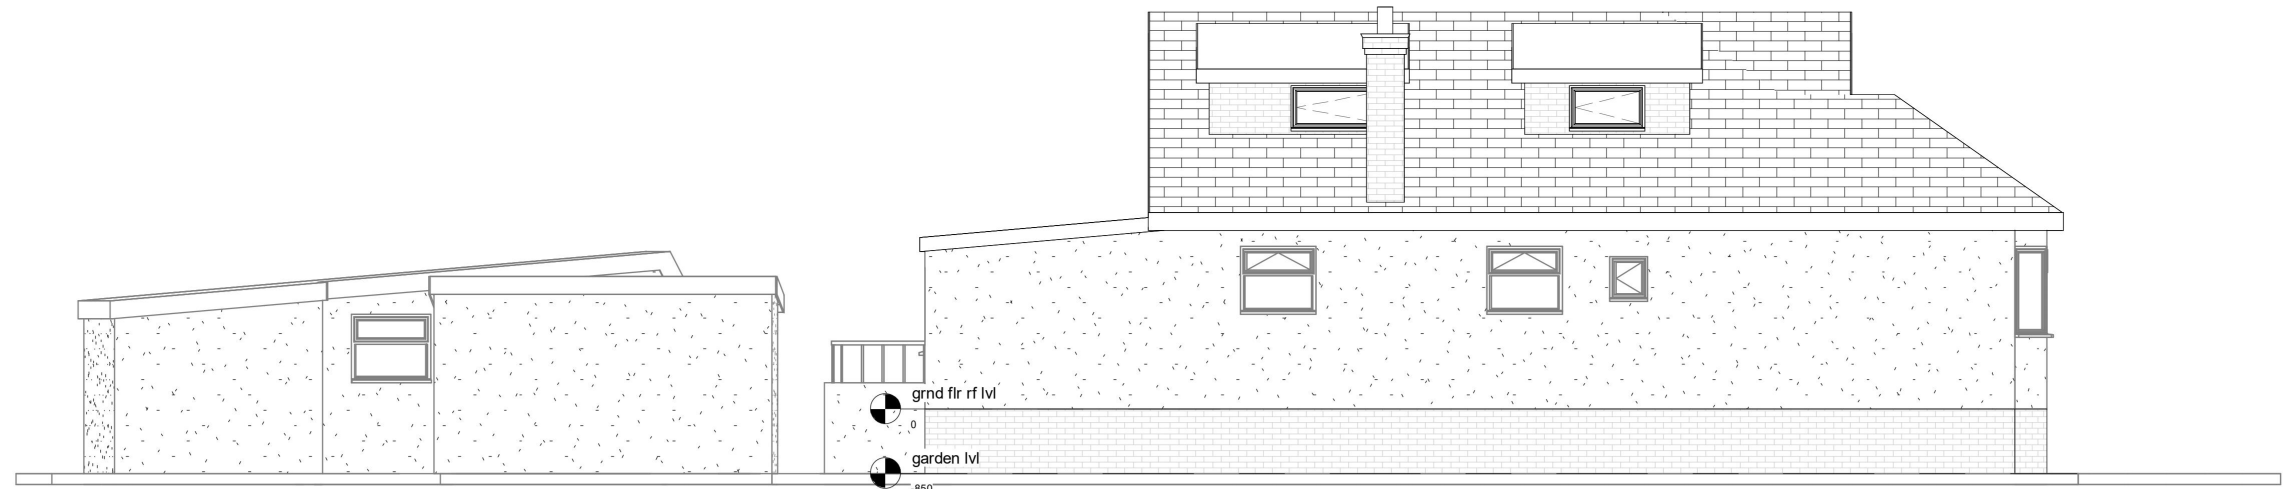

Existing Elevation-Left side

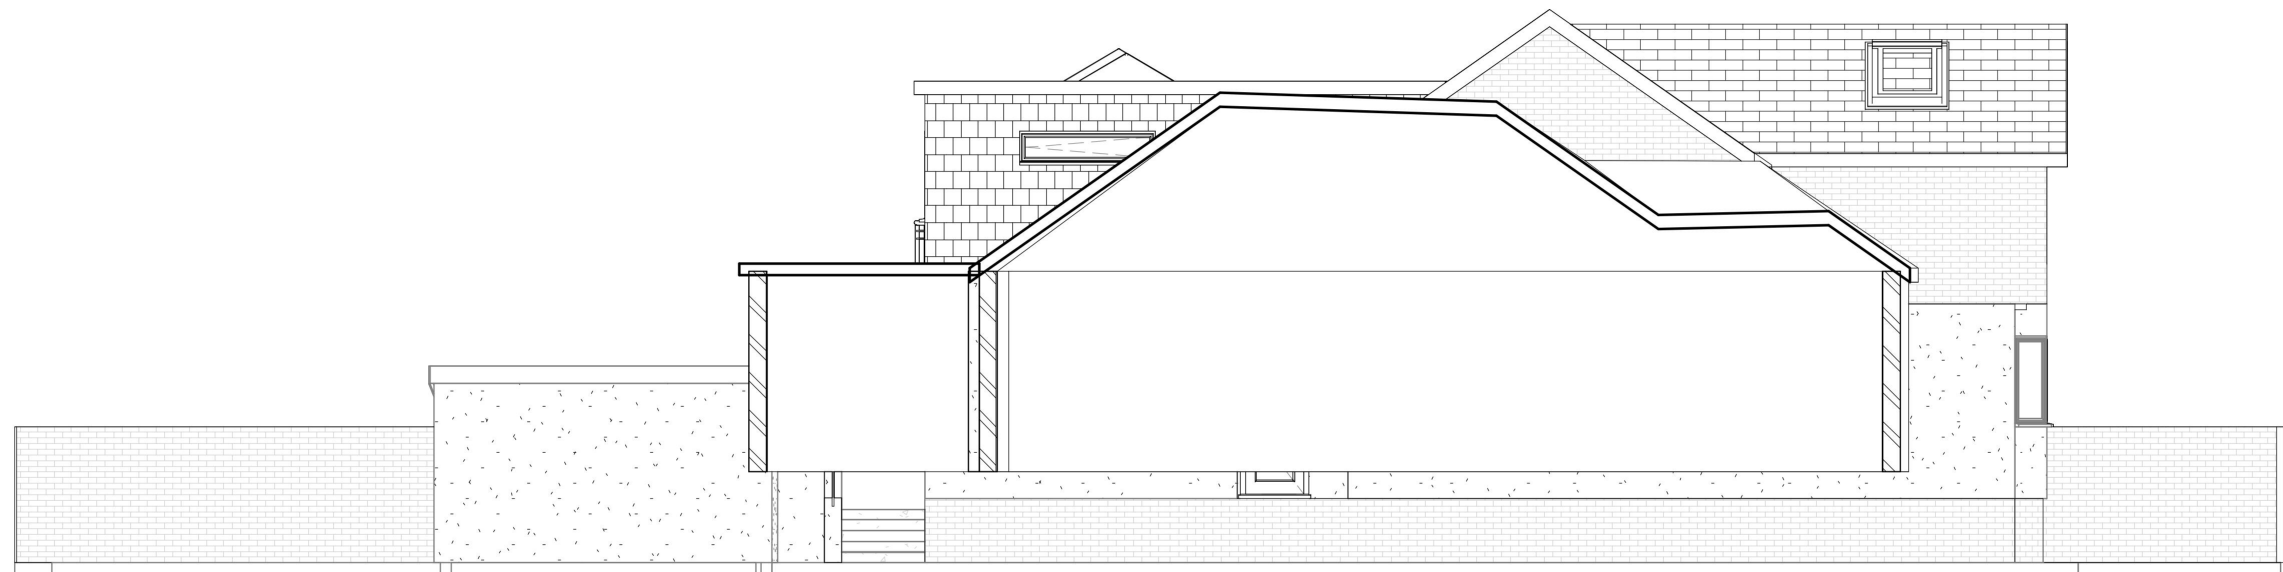

Proposed Elevation-Left side



www.parkersdesign.co.uk
info@parkersdesign.co.uk
Tel: 07776 008822

1:500		50
1:200		20
1:100		10
1:50		5

All measurement to be checked on site prior to any comment

(C) Copyright of Parkers Design (Southern) Limited. Any reproduction of these drawings will require written authority from the copyright owner.

Parkers Design Limited - No.3 - PO9 6AH

PROJECT 89 Hacton Drive
RM12 6DL

SHEET Elevations-Right/Left side

CLIENT Fisher-Arteaga


Date Issue Date Scale (@ A2) 1 : 100

Drawn by SW DRAWING NUMBER

Checked by SR P 4

REV


Project Number

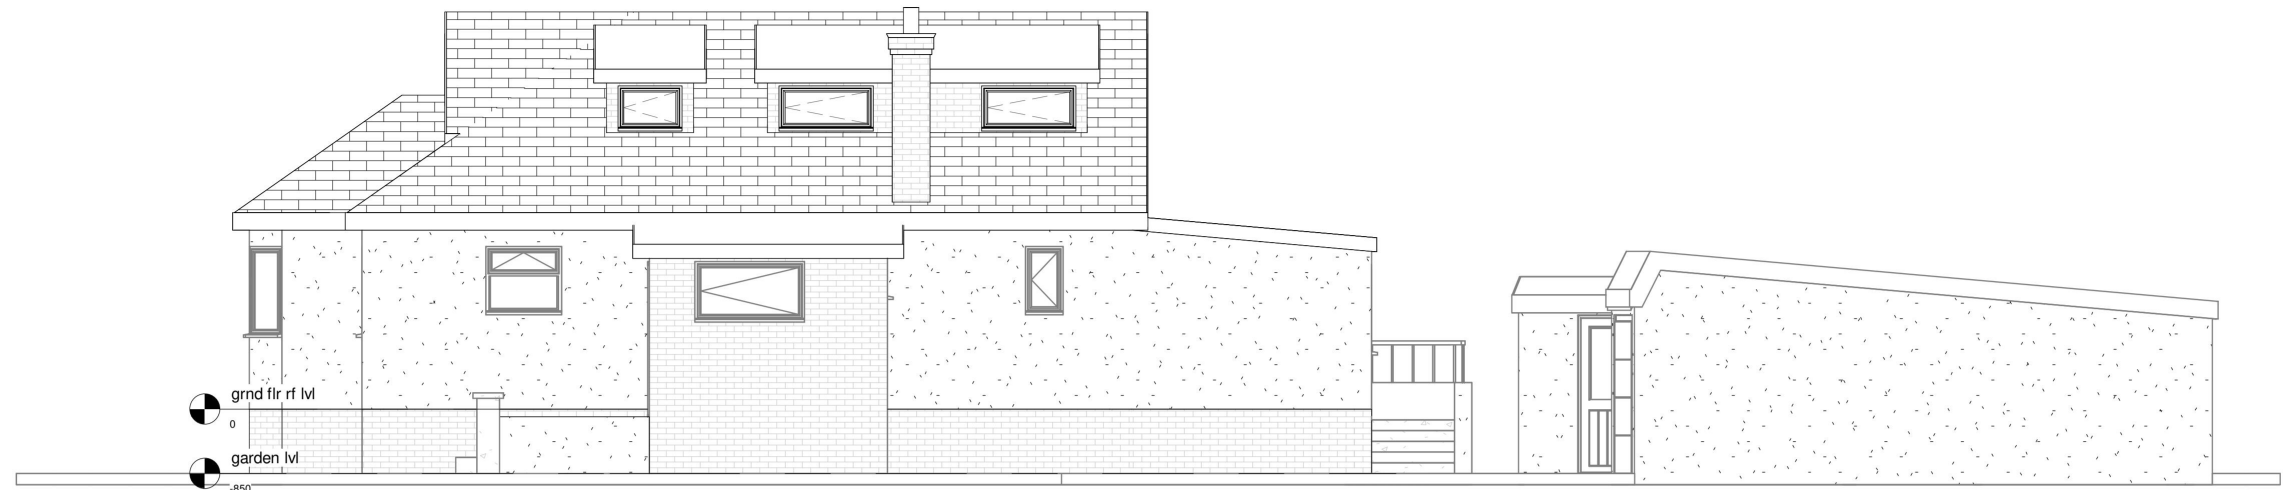


Existing Elevation-Right side



Proposed Elevation-Right side

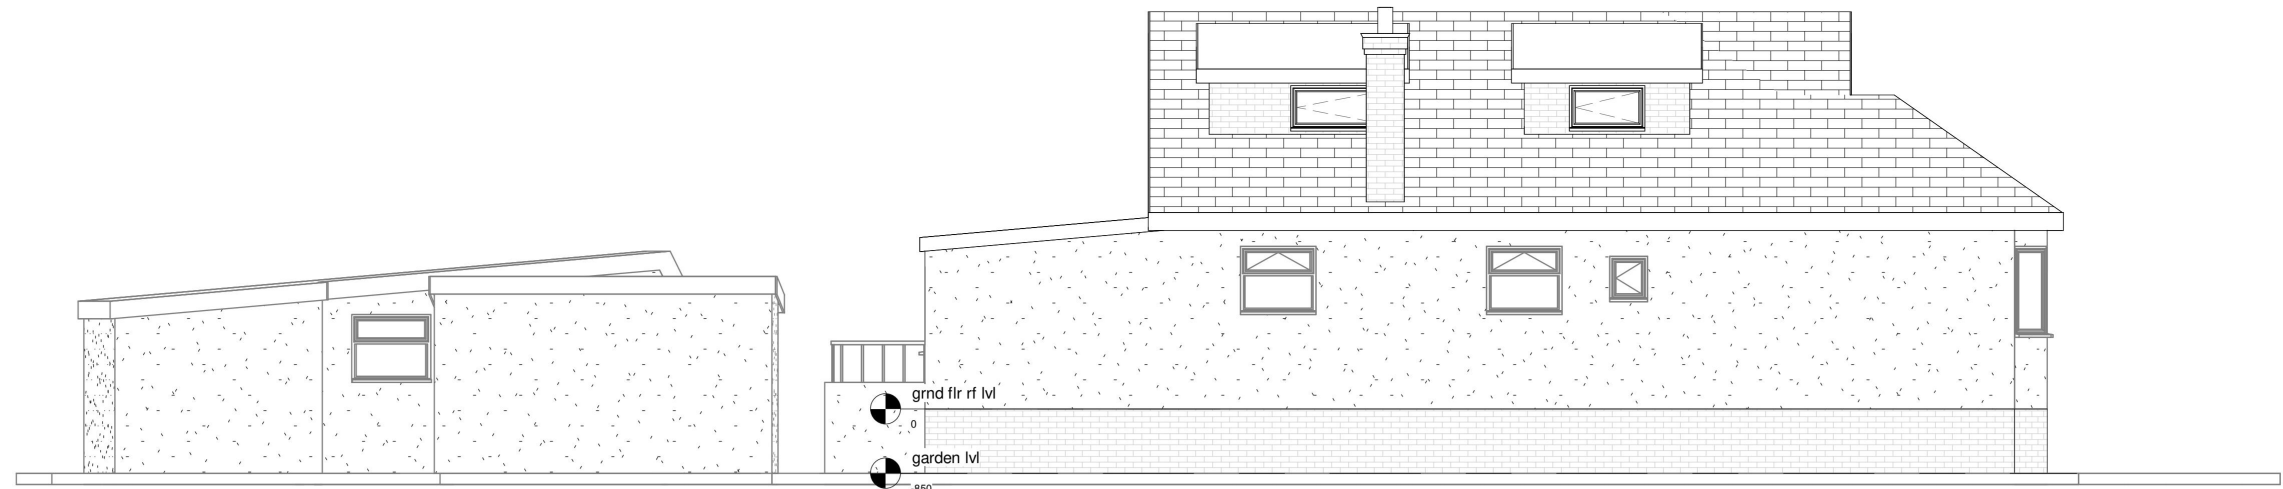

Existing Elevation-Left side

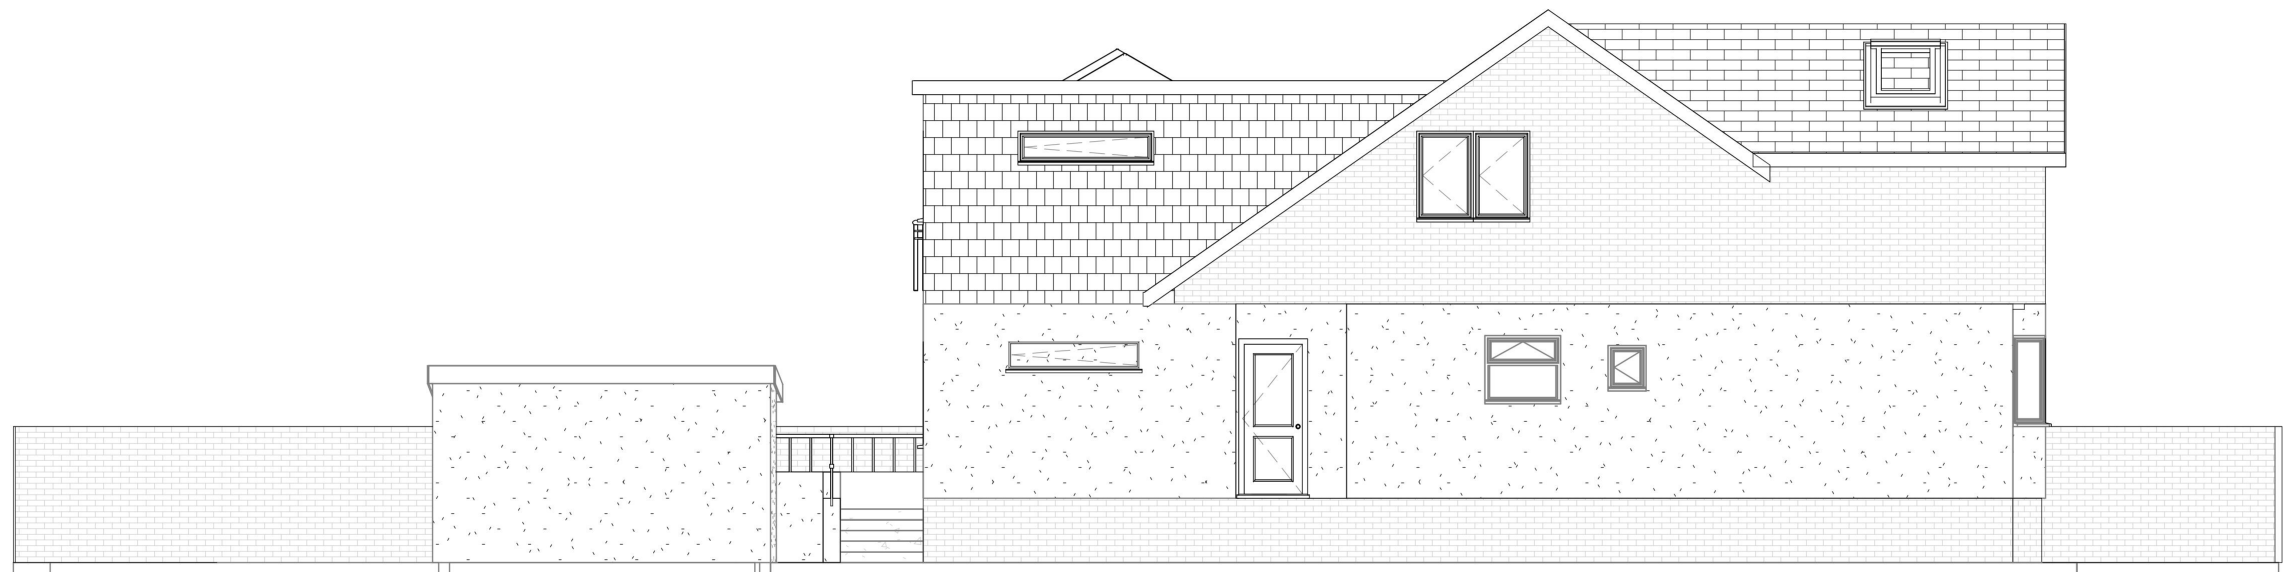

Proposed Elevation-Left side

1:500		50
1:200		20
1:100		10
1:50		5

All measurement to be checked on site prior to any comment

(C) Copyright of Parkers Design (Southern) Limited. Any reproduction of these drawings will require written authority from the copyright owner.

Parkers Design Limited - No.3 - PO9 6AH

PROJECT 89 Hacton Drive
RM12 6DL

SHEET Elevations-Right/Left side

CLIENT Fisher-Arteaga

Date Issue Date Scale (@ A2) 1 : 100

Drawn by SW DRAWING NUMBER

Checked by SR P 4

REV

Project Number




www.parkersdesign.co.uk
info@parkersdesign.co.uk
Tel: 07776 008822



Existing Elevation-Front



Proposed Elevation-Front

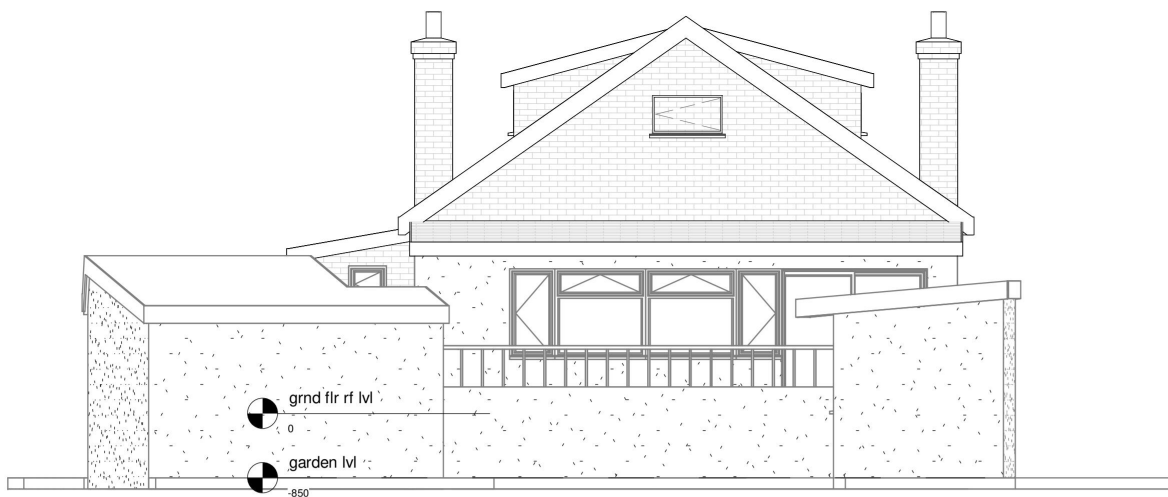

Existing Elevation-Rear



Proposed Elevation-Rear



www.parkersdesign.co.uk
info@parkersdesign.co.uk
Tel: 07776 008822

1:500		50
1:200		20
1:100		10
1:50		5


All measurement to be checked on site prior to any comment

(C) Copyright of Parkers Design (Southern) Limited. Any reproduction of these drawings will require written authority from the copyright owner.

Parkers Design Limited - No.3 - PO9 6AH

PROJECT	89 Hacton Drive RM12 6DL	CLIENT				Fisher-Arteaga	
		Date	Issue Date		Scale (@ A2) 1 : 100		
SHEET	Elevations-Front/Rear	Drawn by	SW	DRAWING NUMBER			REV
		Checked by	SR	P 3			

Project Number

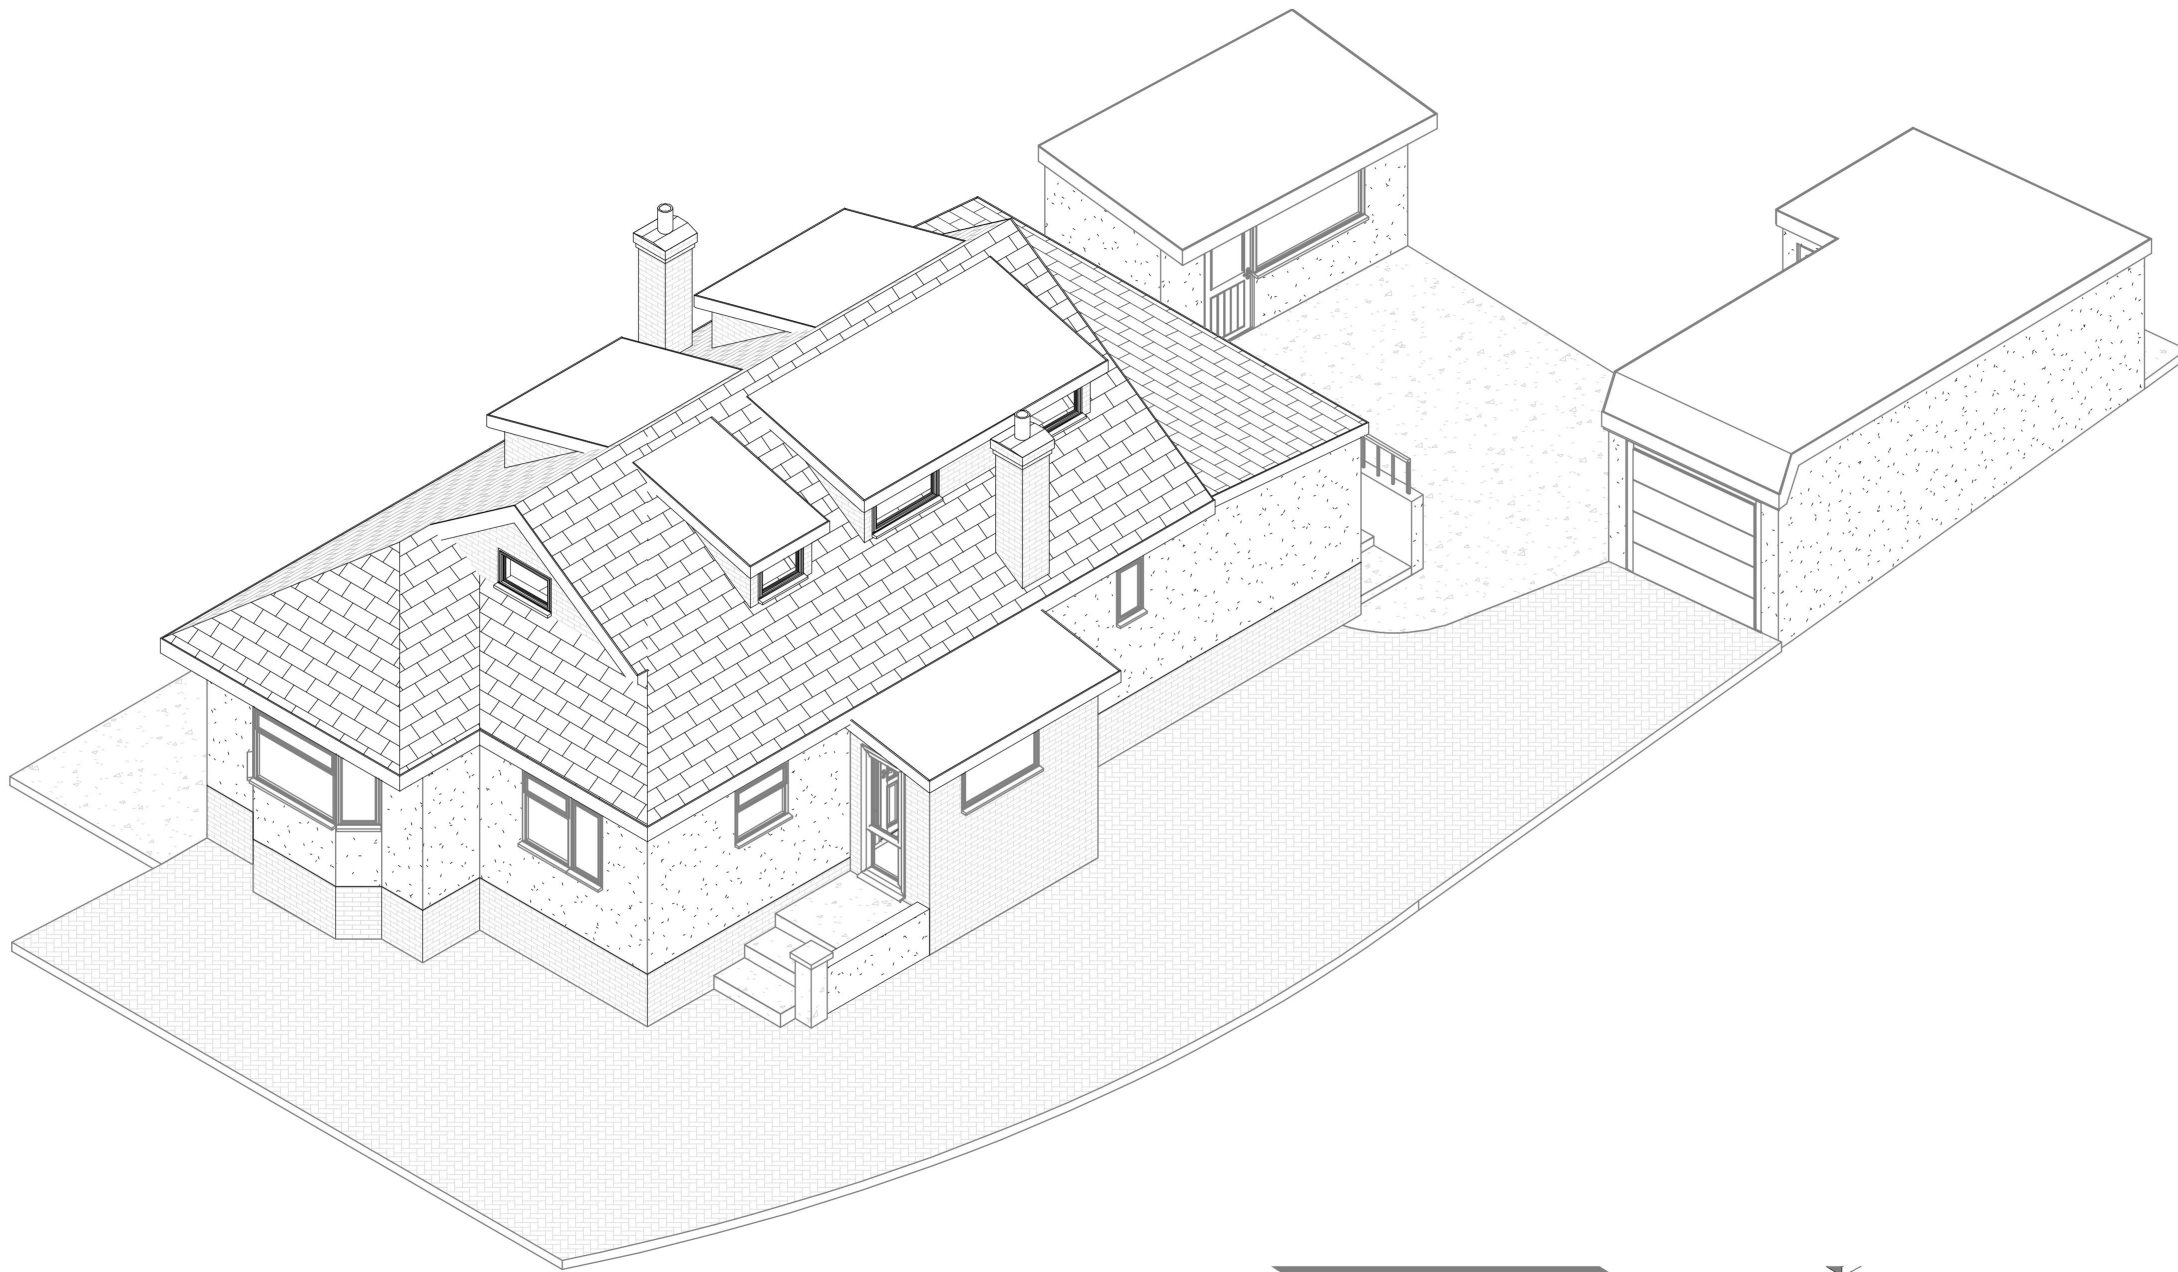

Existing 3D 1



Proposed 3D 1



www.parkersdesign.co.uk
info@parkersdesign.co.uk
Tel: 07776 008822

1:500		50
1:200		20
1:100		10
1:50		5


All measurement to be checked on site prior to any comment

(C) Copyright of Parkers Design (Southern) Limited. Any reproduction of these drawings will require written authority from the copyright owner.


Parkers Design Limited - No.3 - PO9 6AH

PROJECT	89 Hacton Drive		CLIENT		Fisher-Arteaga	
	RM12 6DL		Date	Issue Date	Scale (@ A2)	
SHEET	3D 1		Drawn by	SW	DRAWING NUMBER	
			Checked by	SR	P 5	REV

Project Number

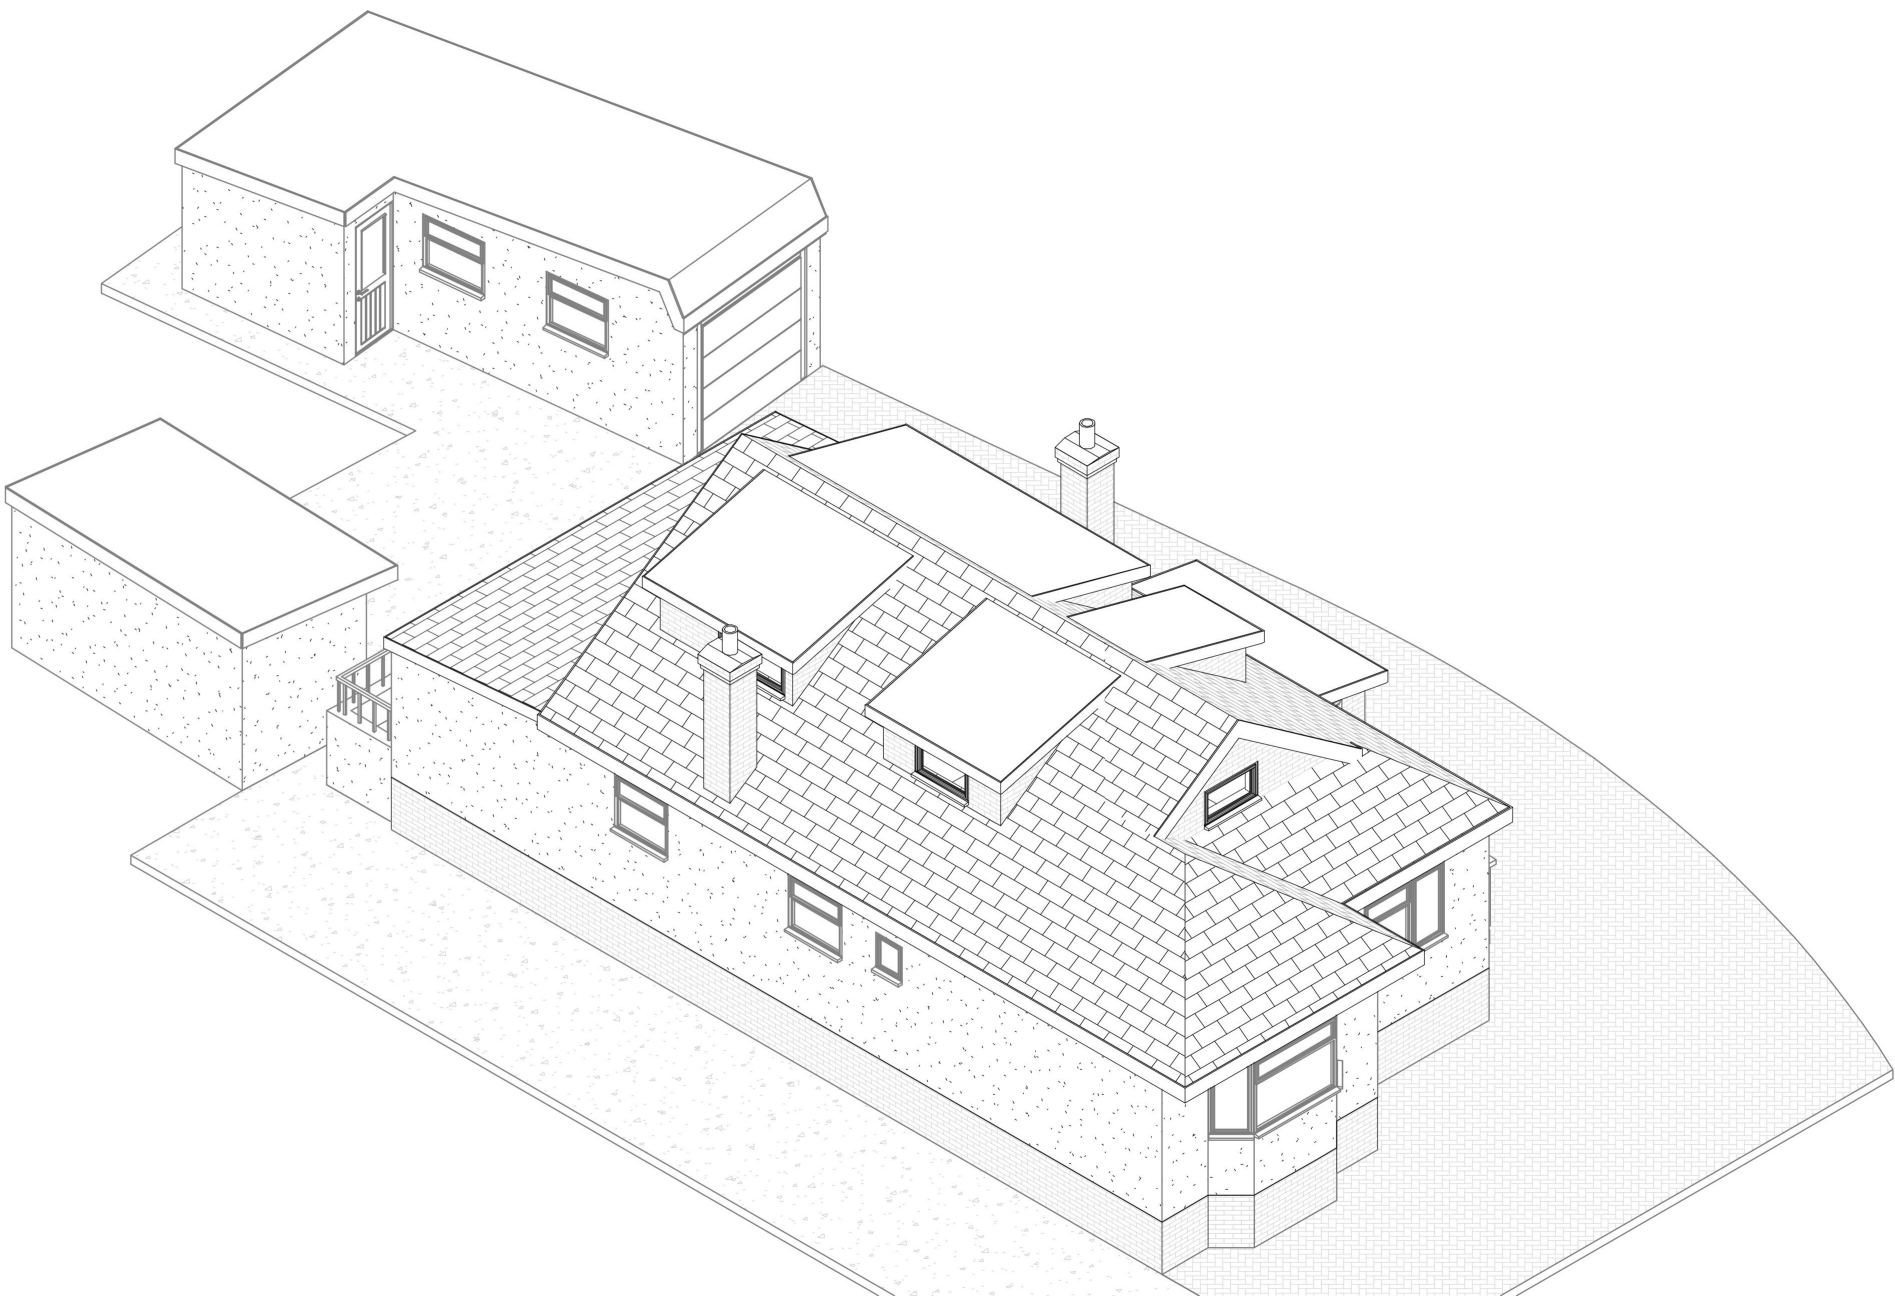

Existing 3D 2

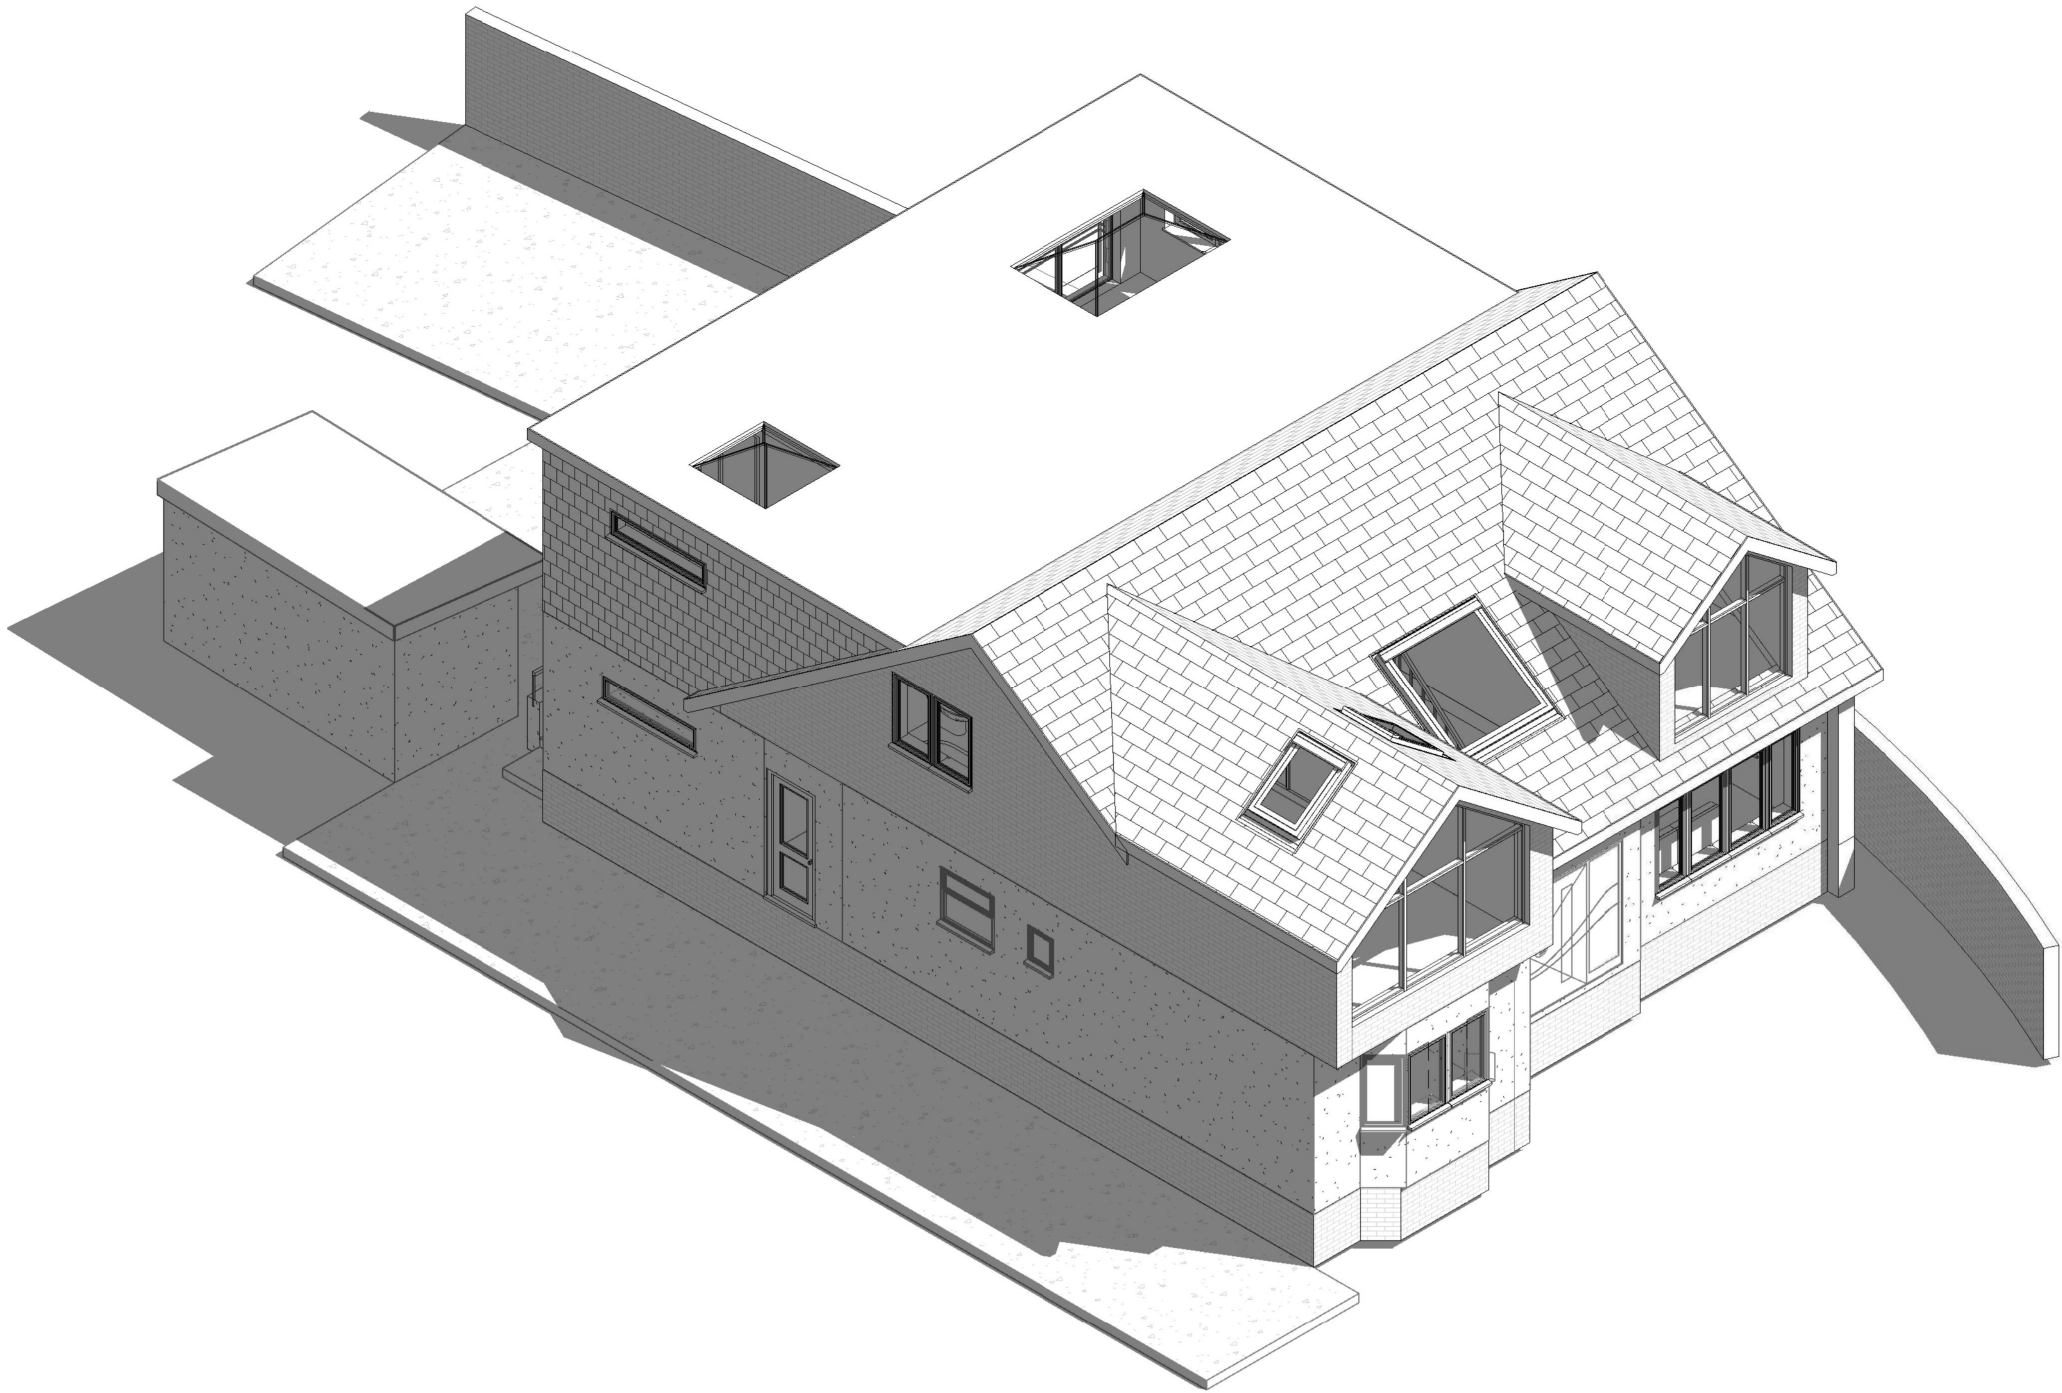

Proposed 3D 2



www.parkersdesign.co.uk
info@parkersdesign.co.uk
Tel: 07776 008822

1:500		50
1:200		20
1:100		10
1:50		5

All measurement to be checked on site prior to any comment


(C) Copyright of Parkers Design (Southern) Limited. Any reproduction of these drawings will require written authority from the copyright owner.

Parkers Design Limited - No.3 - PO9 6AH


PROJECT	89 Hacton Drive RM12 6DL	CLIENT		Fisher-Arteaga		
		Date	Issue Date	Scale (@ A2)		
SHEET	3D 2	Drawn by	SW	DRAWING NUMBER		REV
		Checked by	SR	P 6		

Project Number

Existing 3D 3

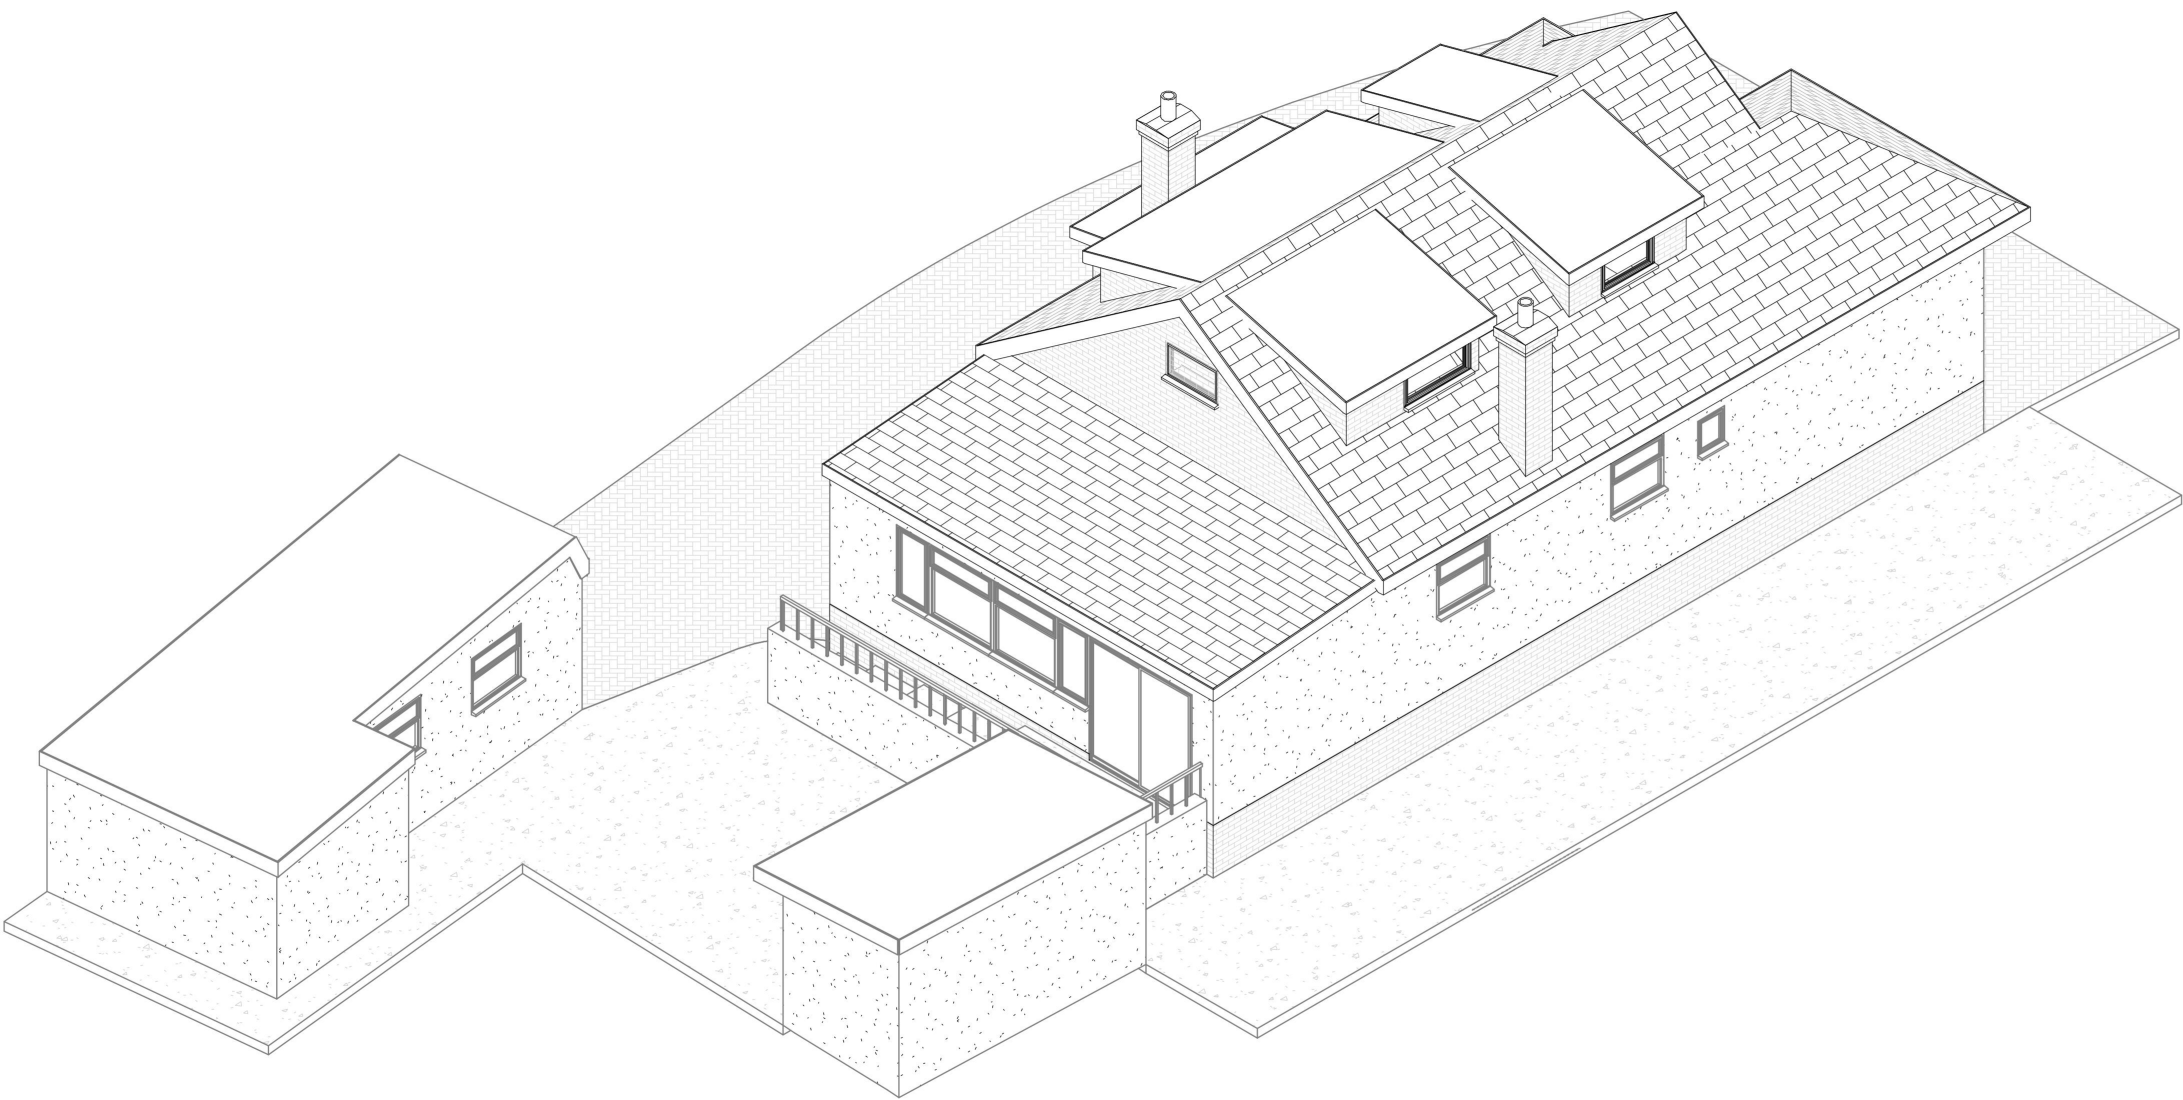

Proposed 3D 3

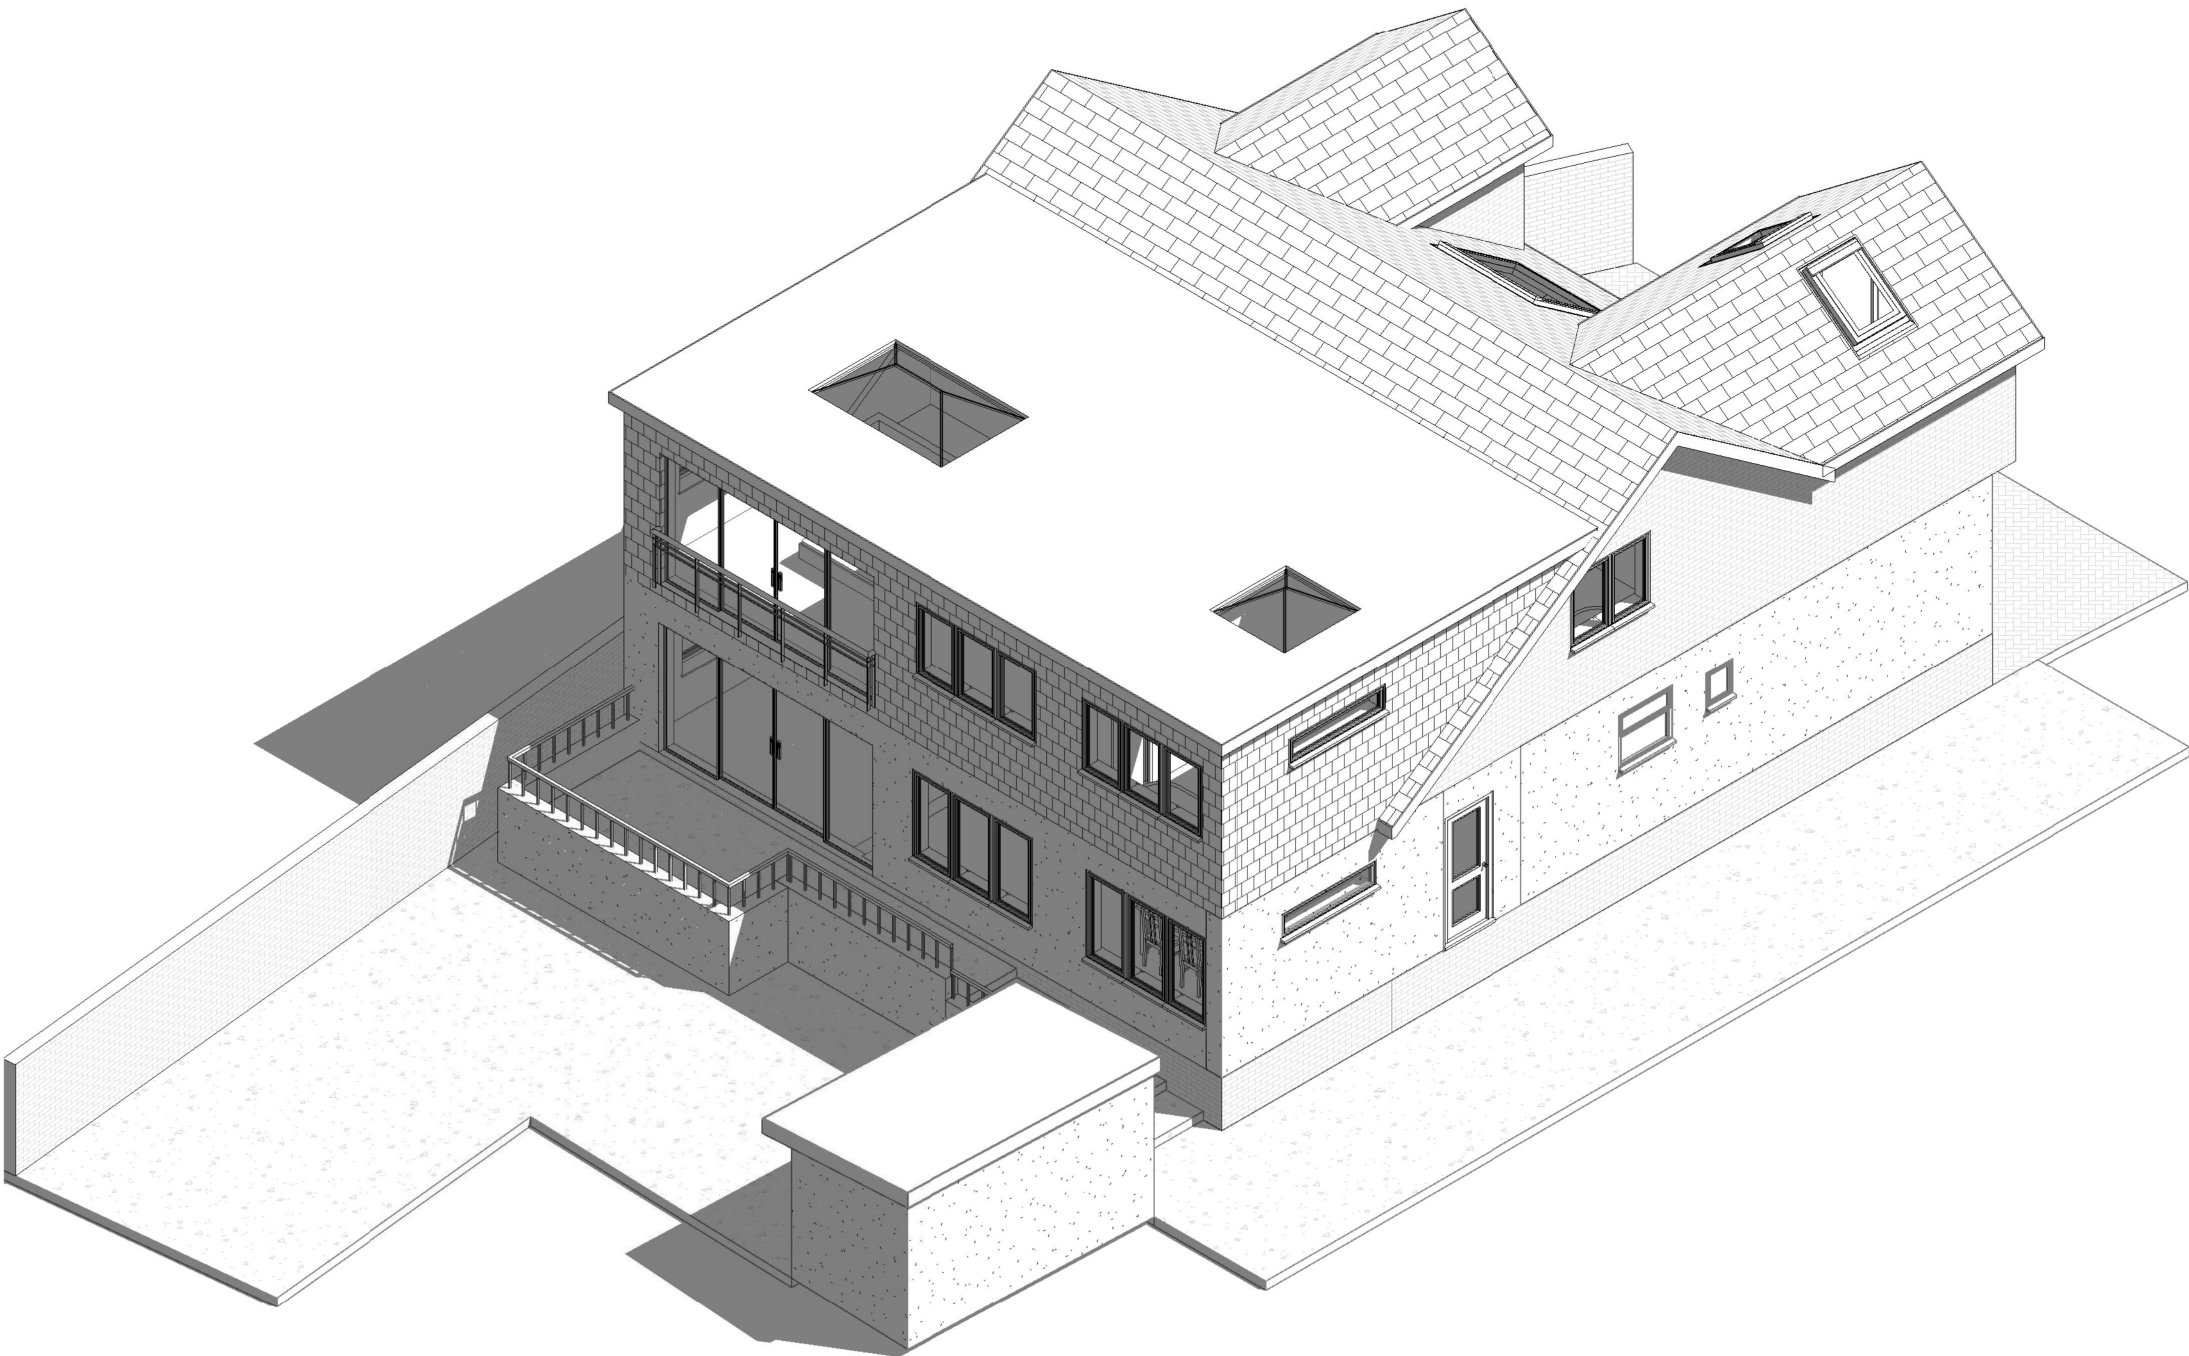

www.parkersdesign.co.uk
info@parkersdesign.co.uk
Tel: 07776 008822

1:500		50
1:200		20
1:100		10
1:50		5


All measurement to be checked on site prior to any comment

(C) Copyright of Parkers Design (Southern) Limited. Any reproduction of these drawings will require written authority from the copyright owner.


Parkers Design Limited - No.3 - PO9 6AH

PROJECT	89 Hacton Drive RM12 6DL	CLIENT				Fisher-Arteaga	
		Date	Issue Date		Scale (@ A2)		
SHEET	3D 3	Drawn by	SW	DRAWING NUMBER			REV
		Checked by	SR	P 7			

Project Number

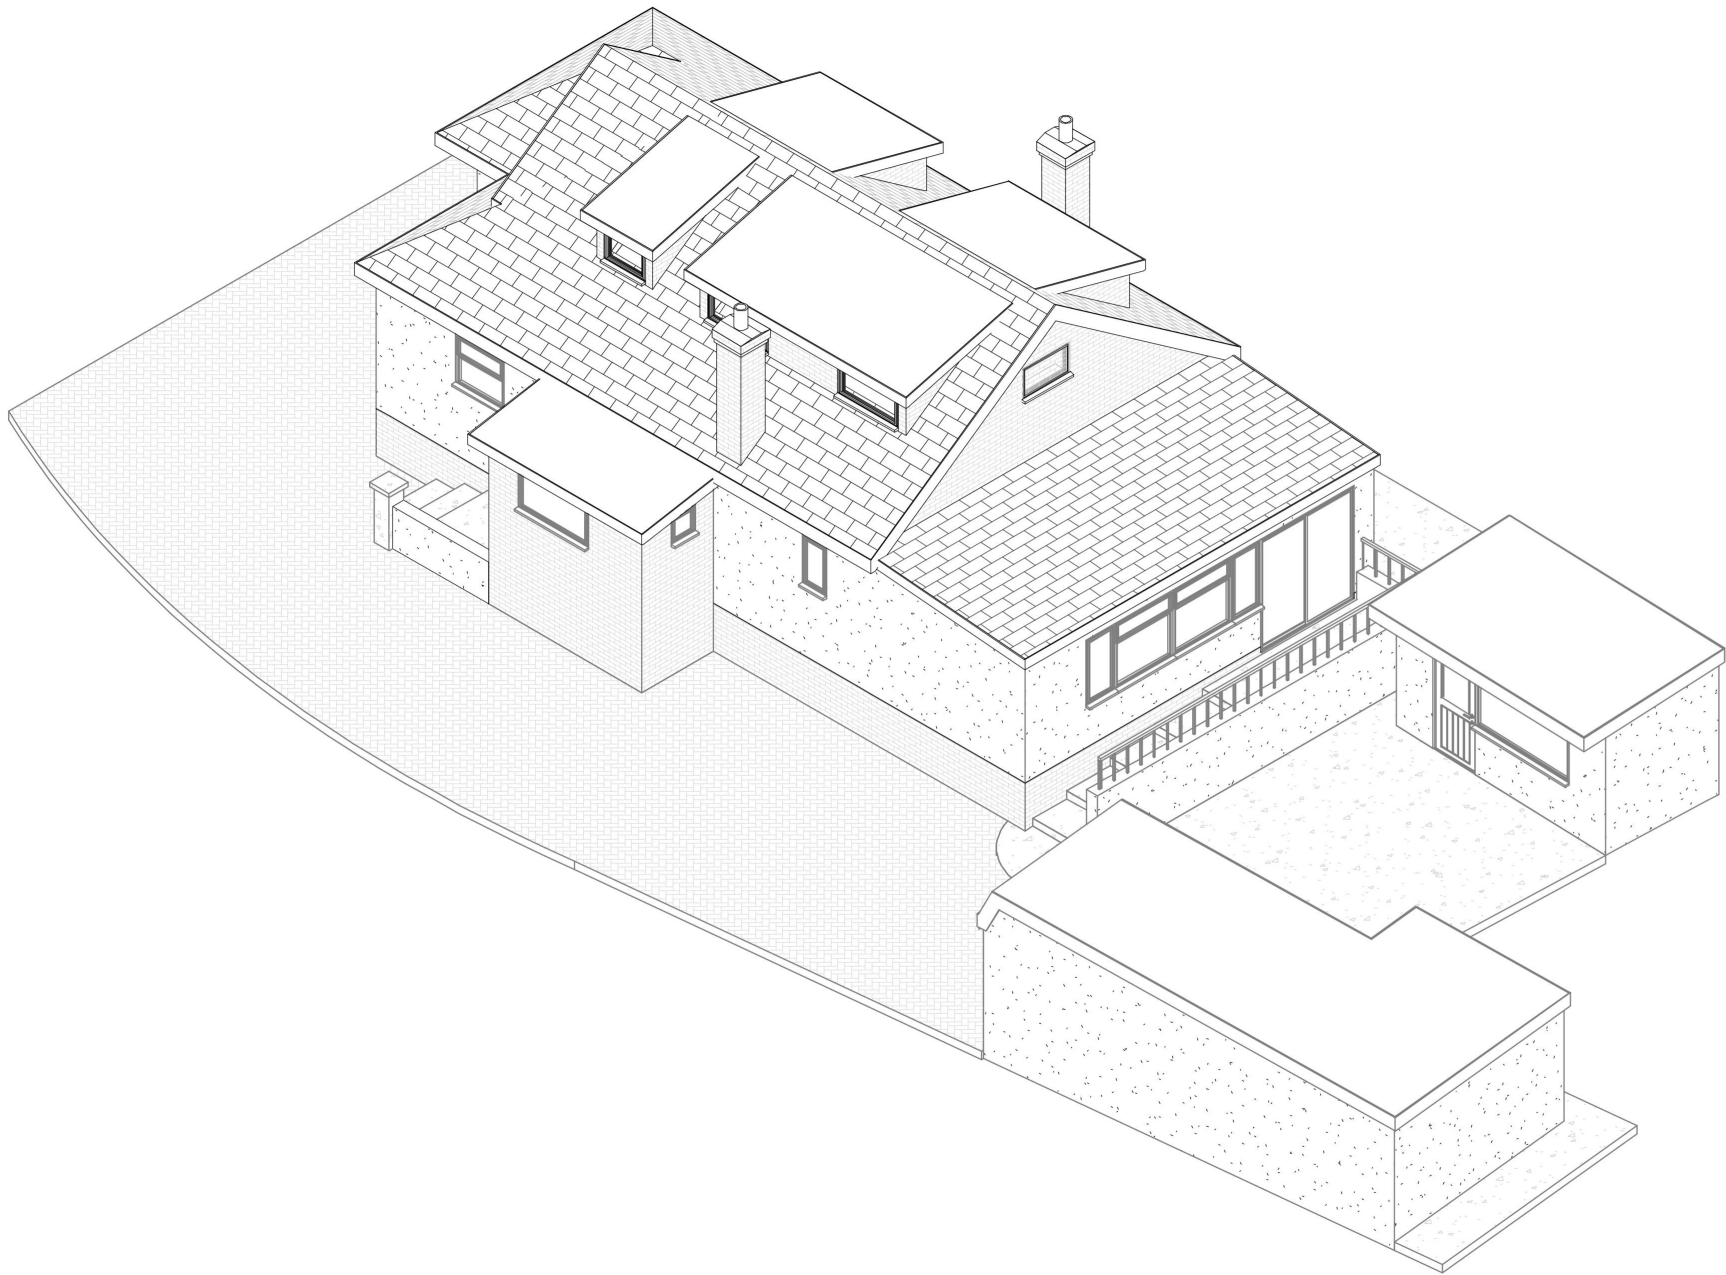

Existing 3D 4

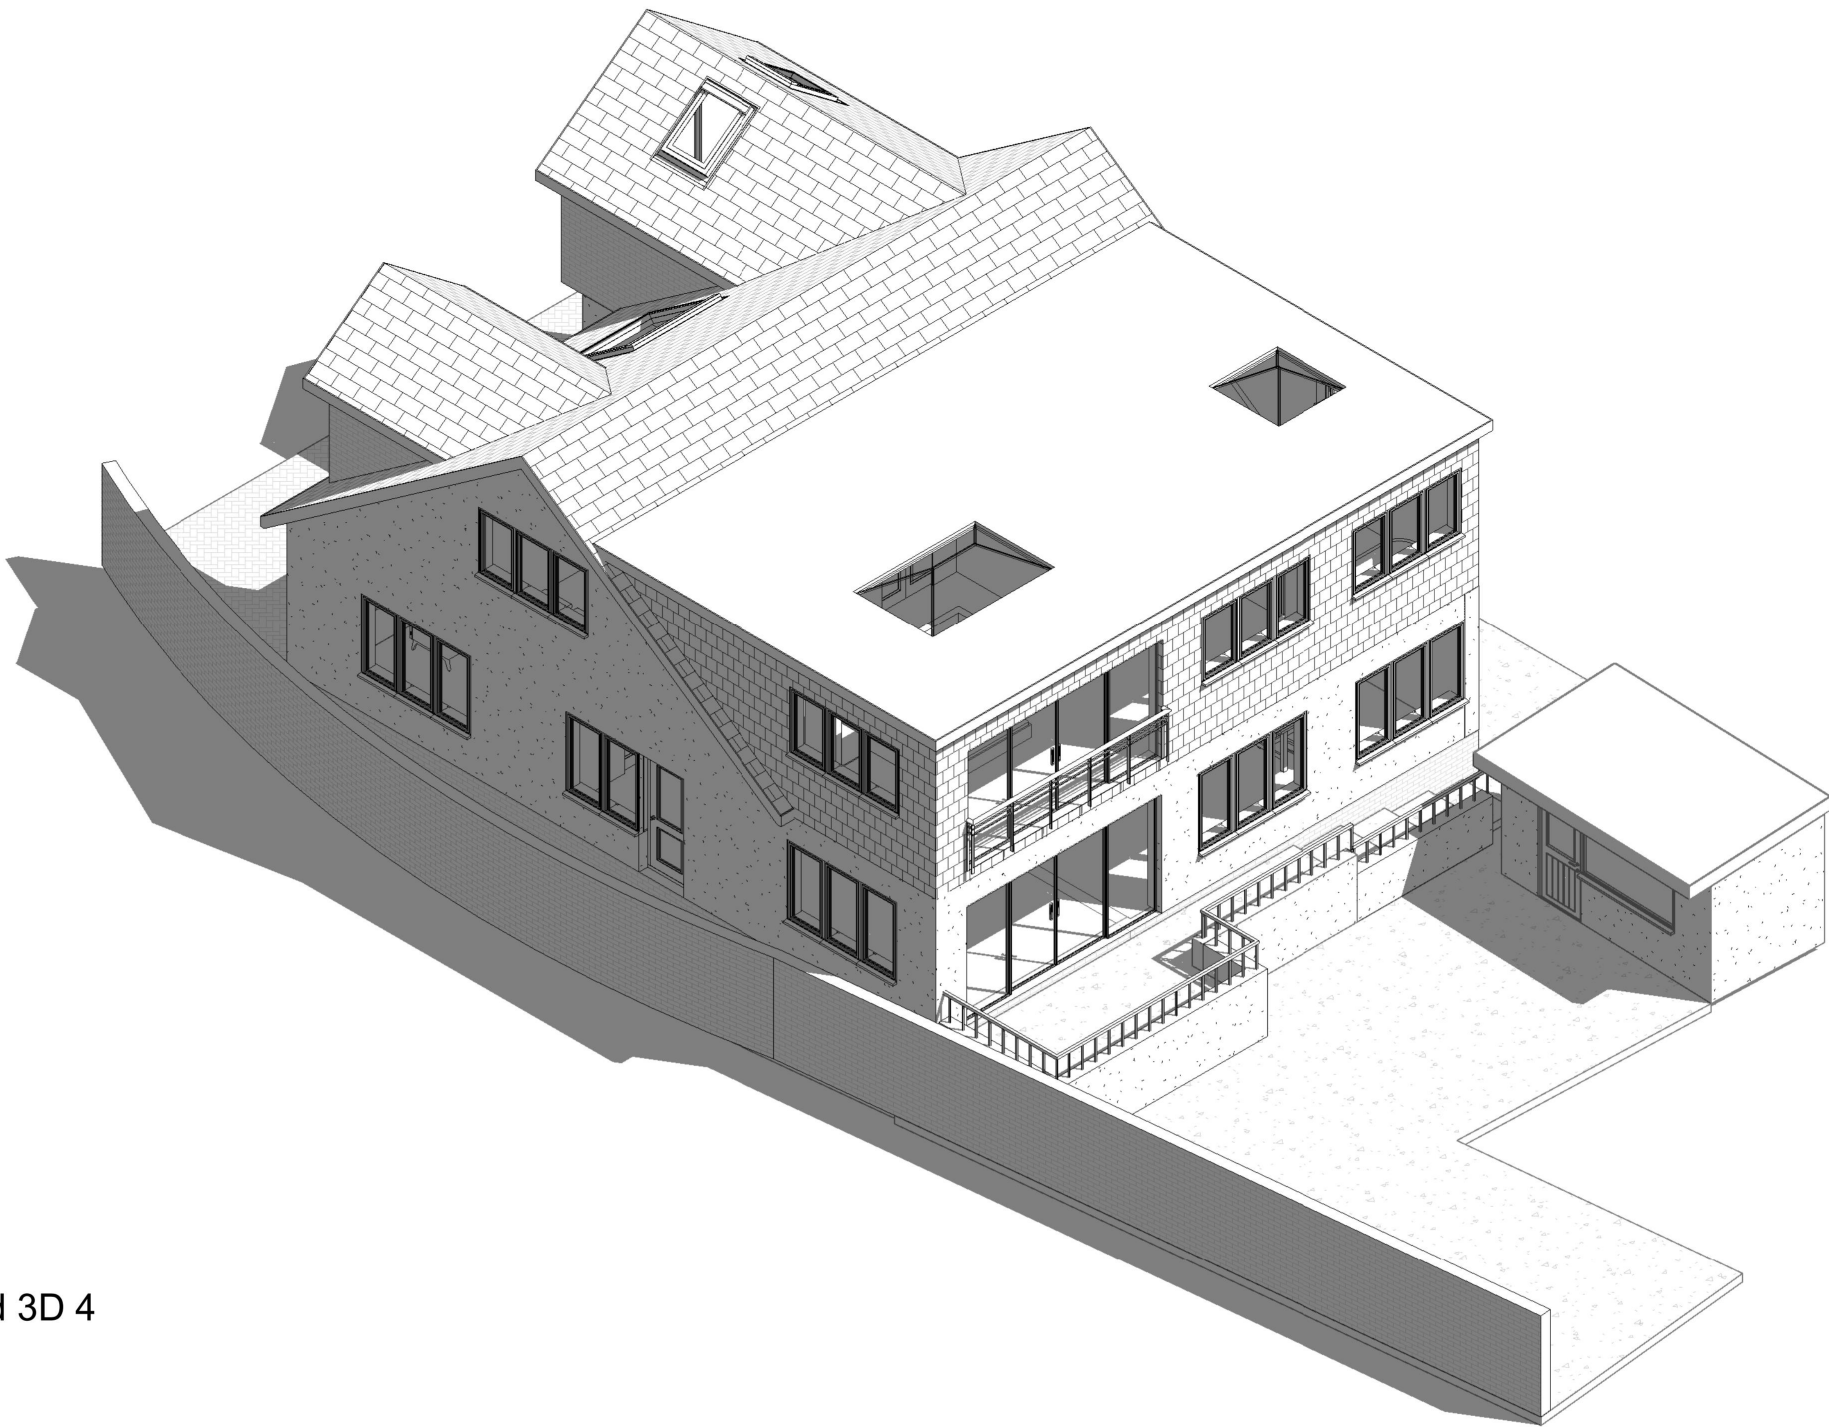

Proposed 3D 4



www.parkersdesign.co.uk
info@parkersdesign.co.uk
Tel: 07776 008822

1:500		50
1:200		20
1:100		10
1:50		5

All measurement to be checked on site prior to any comment

(C) Copyright of Parkers Design (Southern) Limited. Any reproduction of these drawings will require written authority from the copyright owner.

Parkers Design Limited - No.3 - PO9 6AH

PROJECT 89 Hacton Drive
RM12 6DL

SHEET 3D 4

CLIENT Fisher-Arteaga

Date Issue Date Scale (@ A2)

Drawn by SW DRAWING NUMBER

Checked by SR P 8

REV

Project Number





**parkers
design**

Parkers Design Limited - No.3 - PO9 6AH

www.parkersdesign.co.uk
info@parkersdesign.co.uk
Tel: 07776 008822

1:500		50
1:200		20
1:100		10
1:50		5

All measurement to be checked on site prior to any comment

(C) Copyright of Parkers Design (Southern) Limited. Any reproduction of these drawings will require written authority from the copyright owner.

PROJECT	89 Hacton Drive RM12 6DL			CLIENT	Fisher-Arteaga		
SHEET	Site Plan	Date	Issue Date	Scale (@ A3)	As indicated		
		Drawn by	SW	DRAWING NUMBER		REV	
		Checked by	SR	P 0			