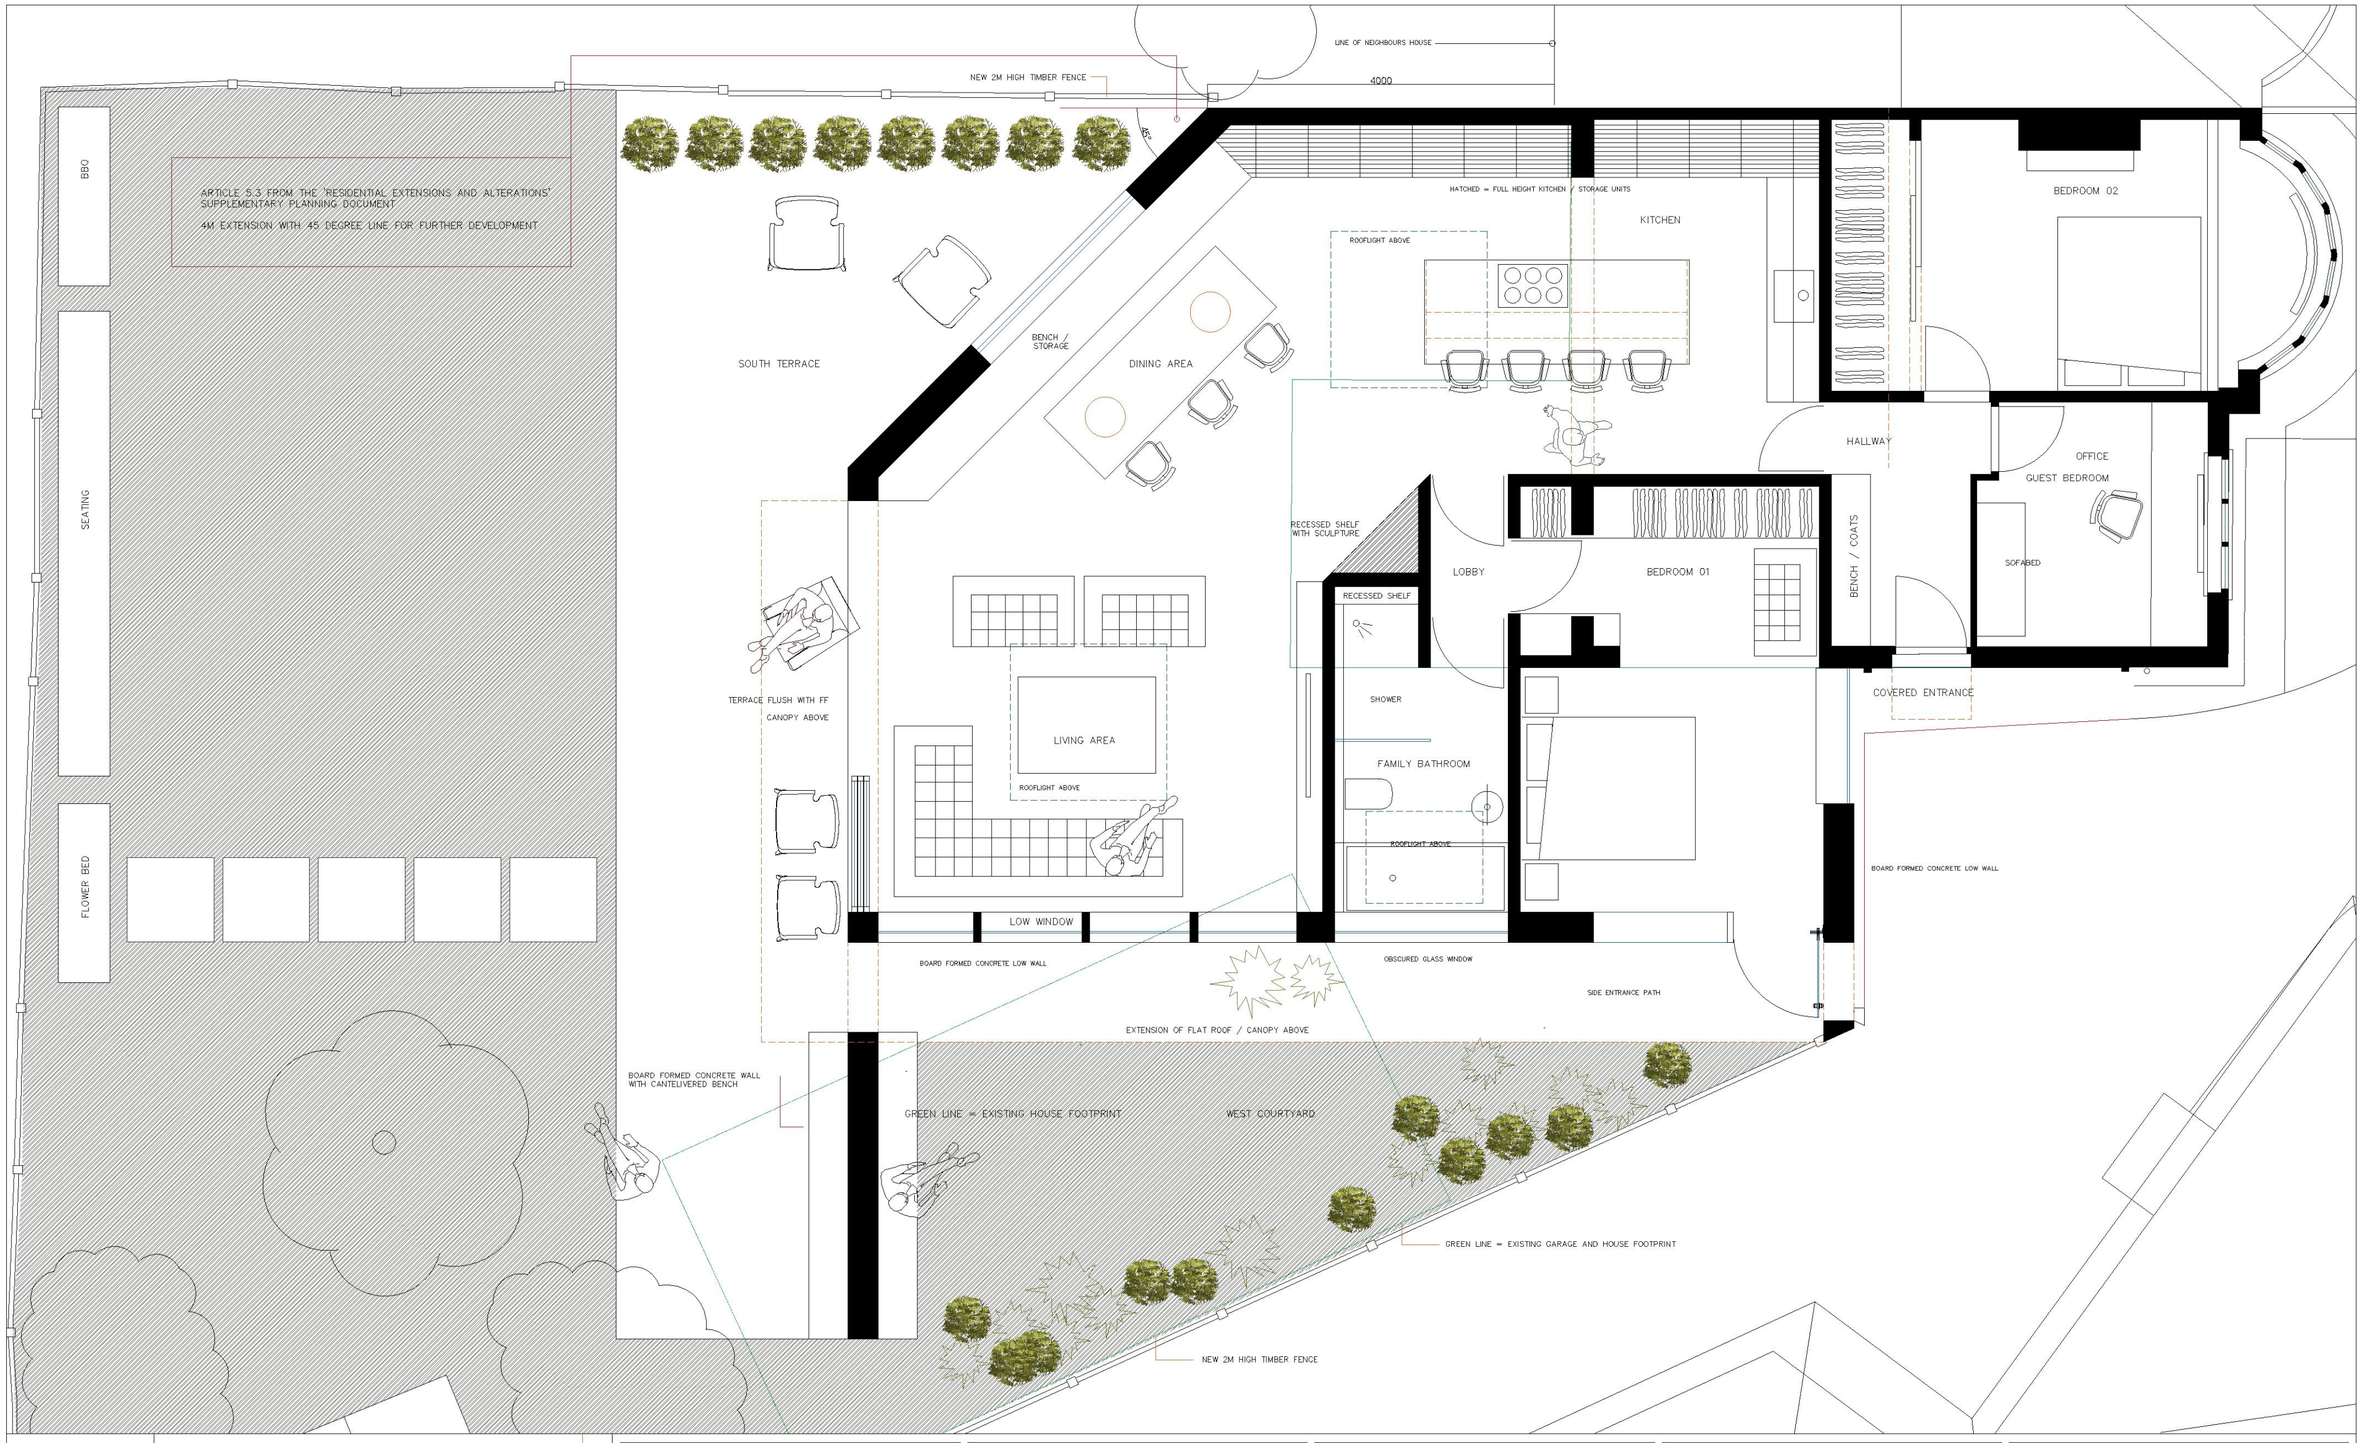

N

PLANNING

Client :	Abdul & Nicole Shayek
Project :	5 Hazel Close, Hornchurch, RM12 4QJ
Drawing Title :	Proposed Ground Floor Plan
Drawing No. :	2021/HAZELCLOSE/P11
Date :	17.12.21
Scale :	**1:50 @ A2**

GLEN THOMAS ARCHITECTURE LTD

ARCHITECTURE & DESIGN STUDIO
112 Kimberley Road, Penylan, Cardiff CF23 5DN
www.glenthomasarchitecture.co.uk
e. glen@glenthomasarchitecture.co.uk
t. 07711 383313