
50 DEVONSHIRE ROAD, HORNCHURCH, RM12 4LQ

PL-03



FRONT ELEVATION
1:100 / A3

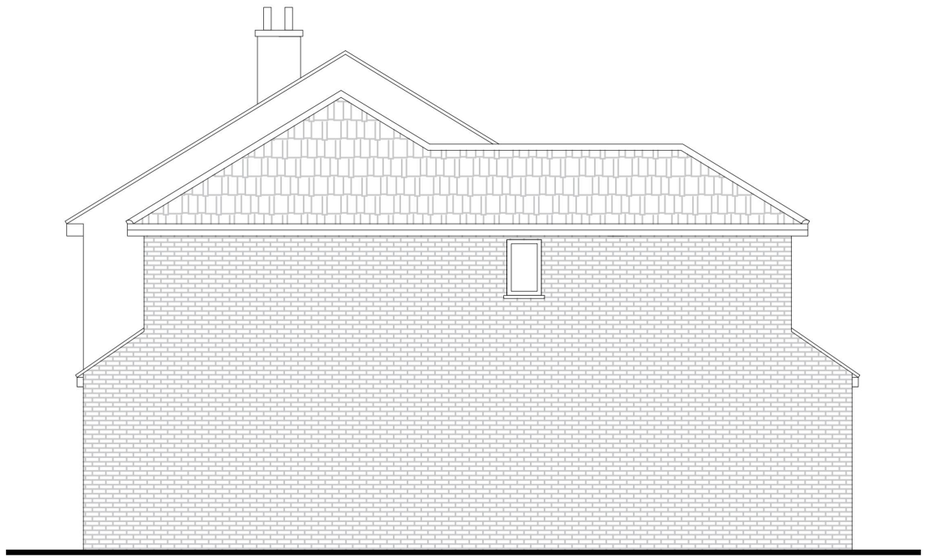


SIDE ELEVATION
1:100 / A3



REAR ELEVATION
1:100 / A3

1:100 0mm 0.5m 1m 2mm 3mm

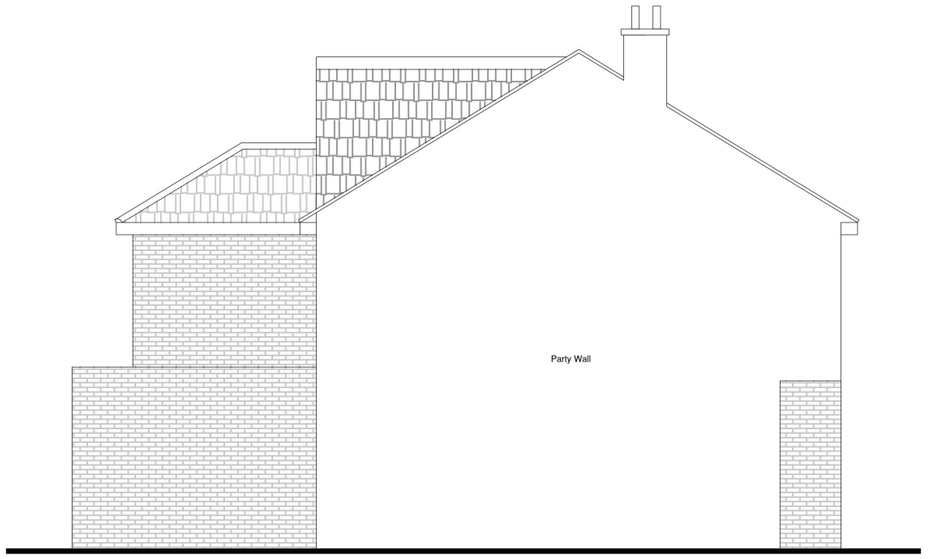

SIDE ELEVATIONS
1:100 / A3

This drawing is intended as an initial appraisal of the site only. Do not use for the purposes of valuation. This drawing has been produced using OS information and 3rd party drawings prepared by others. It is advised that a full measured survey and detailed site inspection is undertaken by the client / contractor prior to the commencement of works.

The drawings are subject to planning approval.

All building works must comply with the relevant British Standard's and Building Regulations. All dimensions to be checked on site prior to the commencement of works and any discrepancies or omissions referred to r&R Planning

The ownership of copyright of this drawing remains the property of r&R Planning in accordance with the Copyright Design + Patents Act 1988.

Reproductions of this drawing or its content, wholly or in parts is prohibited without written approval. No implied licence exists.

NB: If a hard copy of this drawing is to be printed at a remote source by a 3rd party it could result in minor distortions in the original scale. It is advised to verify the original scale has been reproduced accurately by checking the visual scale on the drawings.

Drawing Ref :	Drawn by :
1302_PL03	RJ
Scale :	Date :
1:100 @ A3	20.09.2026

Project Title :

50 DEVONSHIRE ROAD
HORNCHURCH
RM12 4LQ


Drawing Title :


EXISTING ELEVATIONS

r&R PLANNING
RobertJon@Live.co.uk
Tel: 07436007718

50 DEVONSHIRE ROAD, HORNCHURCH, RM12 4LQ


PL-02

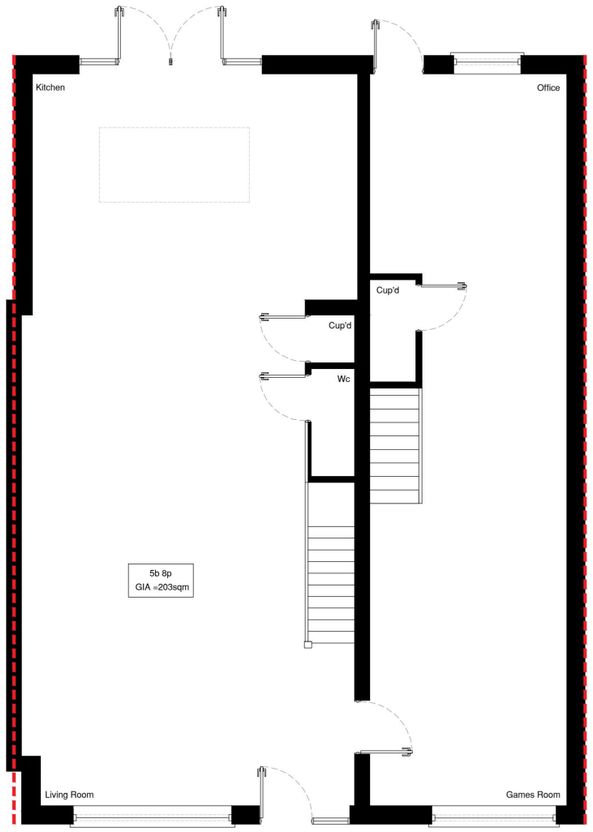

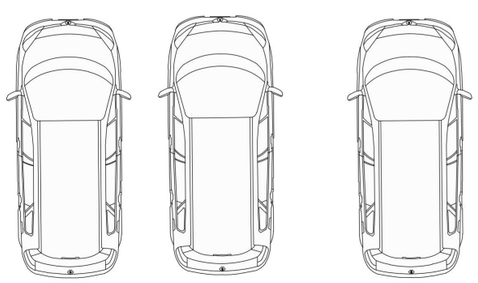


GROUND FLOOR PLAN
1:100 / A3

1:100 0mm 0.5m 1m 2mm 3mm

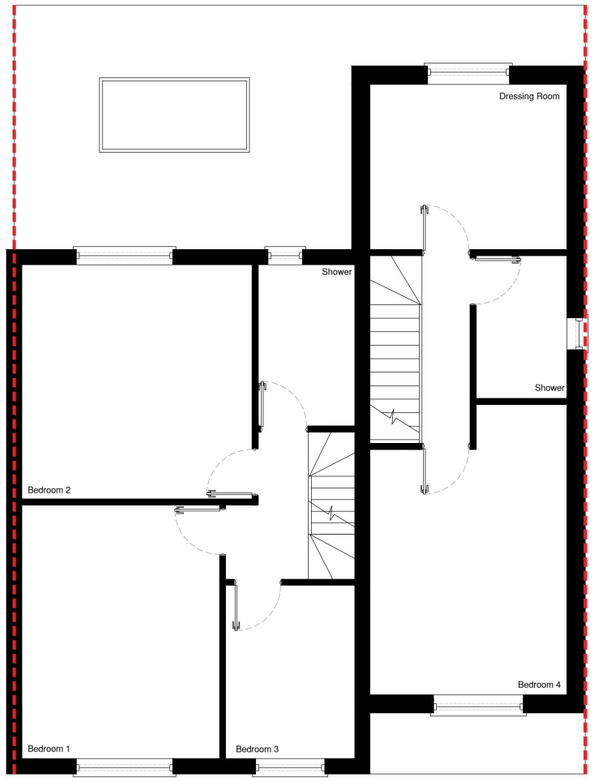

FIRST FLOOR PLAN
1:100 / A3

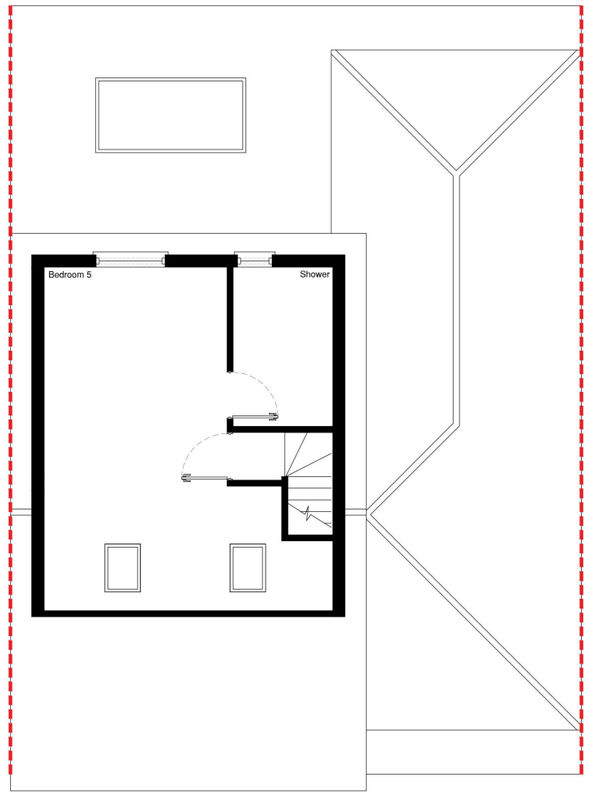

SECOND FLOOR PLAN
1:100 / A3

This drawing is intended as an initial appraisal of the site only. Do not use for the purposes of valuation. This drawing has been produced using OS information and 3rd party drawings prepared by others. It is advised that a full measured survey and detailed site inspection is undertaken by the client / contractor prior to the commencement of works.

The drawings are subject to planning approval.

All building works must comply with the relevant British Standard's and Building Regulations. All dimensions to be checked on site prior to the commencement of works and any discrepancies or omissions referred to r&R Planning

The ownership of copyright of this drawing remains the property of r&R Planning in accordance with the Copyright Design + Patents Act 1988.

Reproductions of this drawing or its content, wholly or in parts is prohibited without written approval. No implied licence exists.

NB: If a hard copy of this drawing is to be printed at a remote source by a 3rd party it could result in minor distortions in the original scale. It is advised to verify the original scale has been reproduced accurately by checking the visual scale on the drawings.

Drawing Ref : 1302_PL02	Drawn by : RJ
Scale : 1:100 @ A3	Date : 20.09.2026

Project Title :
50 DEVONSHIRE ROAD
HORNCHURCH
RM12 4LQ

Drawing Title :
EXISTING FLOOR PLANS

r&R PLANNING
RobertJon@Live.co.uk
Tel: 07436007718

50 DEVONSHIRE ROAD, HORNCHURCH, RM12 4LQ



BLOCK PLAN
1:500 / A3

SCALE 1:500 @A3
0 50m




EXAMPLE OF BOUNDARY FENCE



EXAMPLE OF CYCLE STORAGE



EXAMPLE OF BIN STORAGE

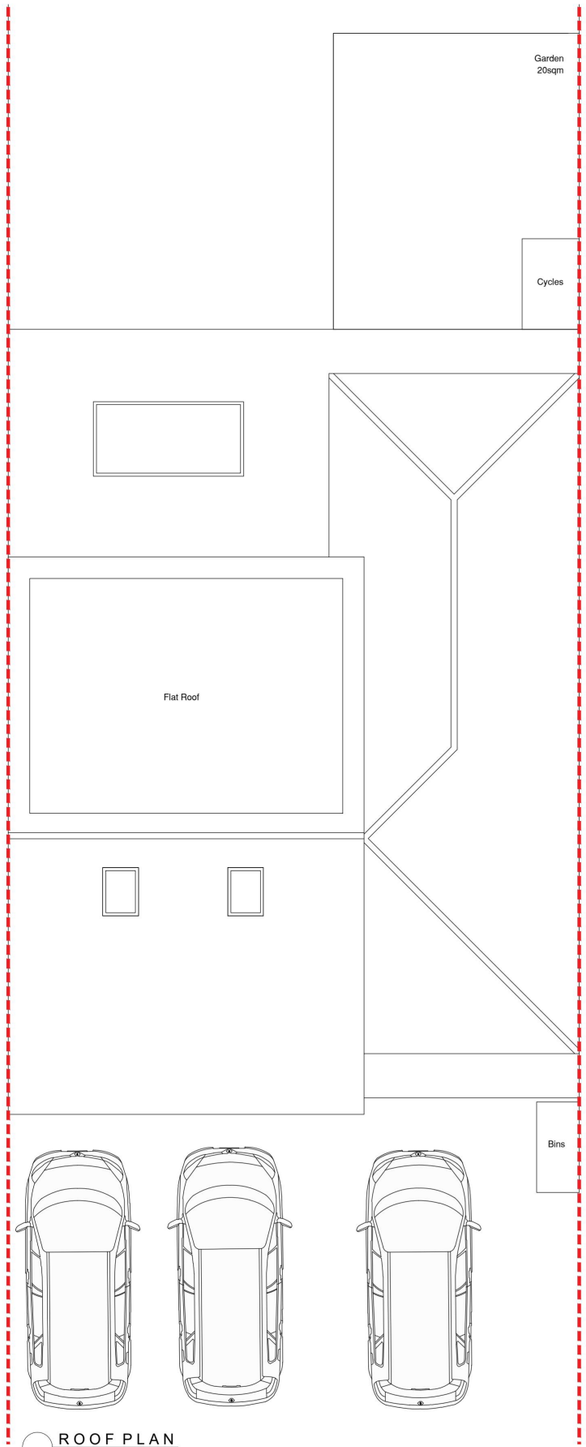

ROOF PLAN
1:100 / A3
1:100 0mm 0.5m 1m 2mm 3mm

PL-04

This drawing is intended as an initial appraisal of the site only. Do not use for the purposes of valuation. This drawing has been produced using OS information and 3rd party drawings prepared by others. It is advised that a full measured survey and detailed site inspection is undertaken by the client / contractor prior to the commencement of works.


The drawings are subject to planning approval.

All building works must comply with the relevant British Standard's and Building Regulations. All dimensions to be checked on site prior to the commencement of works and any discrepancies or omissions referred to r&R Planning

The ownership of copyright of this drawing remains the property of r&R Planning in accordance with the Copyright Design + Patents Act 1988.

Reproductions of this drawing or its content, wholly or in parts is prohibited without written approval. No implied licence exists.

NB: If a hard copy of this drawing is to be printed at a remote source by a 3rd party it could result in minor distortions in the original scale. It is advised to verify the original scale has been reproduced accurately by checking the visual scale on the drawings.

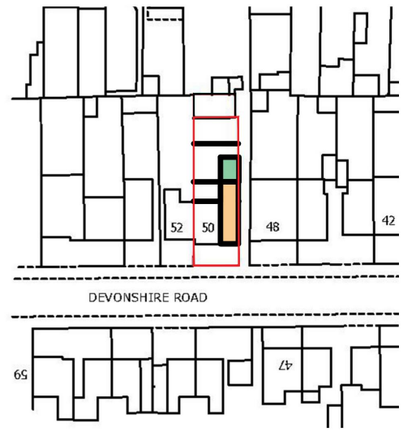

LOCATION PLAN
1:1250 / A3
0mm 25mm 50mm

Drawing Ref : 1302_PL04	Drawn by : RJ
Scale : 1:100 @ A3	Date : 20.09.2026

Project Title :
50 DEVONSHIRE ROAD
HORNCHURCH
RM12 4LQ

Drawing Title :
PROPOSED ROOF & SITE PLAN


r&R PLANNING
RobertJon@Live.co.uk
Tel: 07436007718

50 DEVONSHIRE ROAD, HORNCHURCH, RM12 4LQ

PL-06



FRONT ELEVATION
1:100 / A3

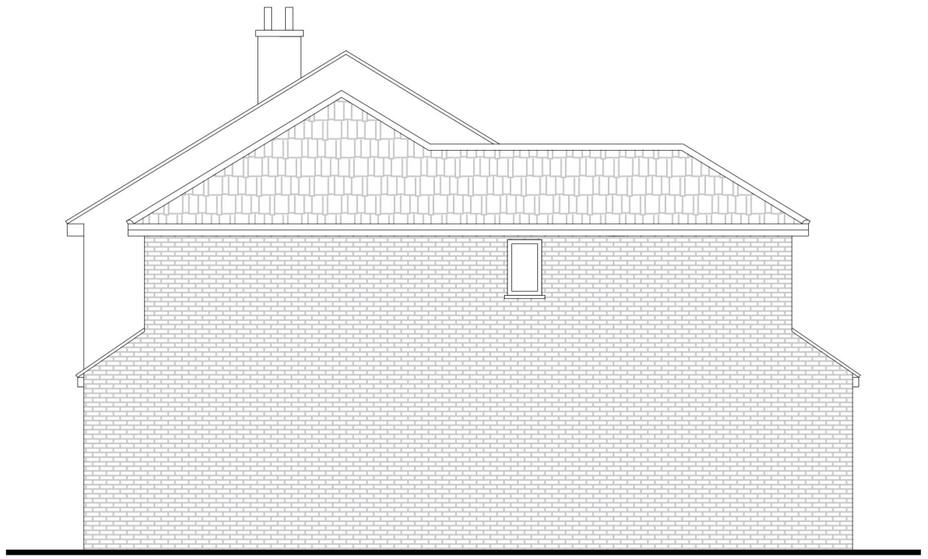


SIDE ELEVATION
1:100 / A3



REAR ELEVATION
1:100 / A3

1:100 0mm 0.5m 1m 2mm 3mm

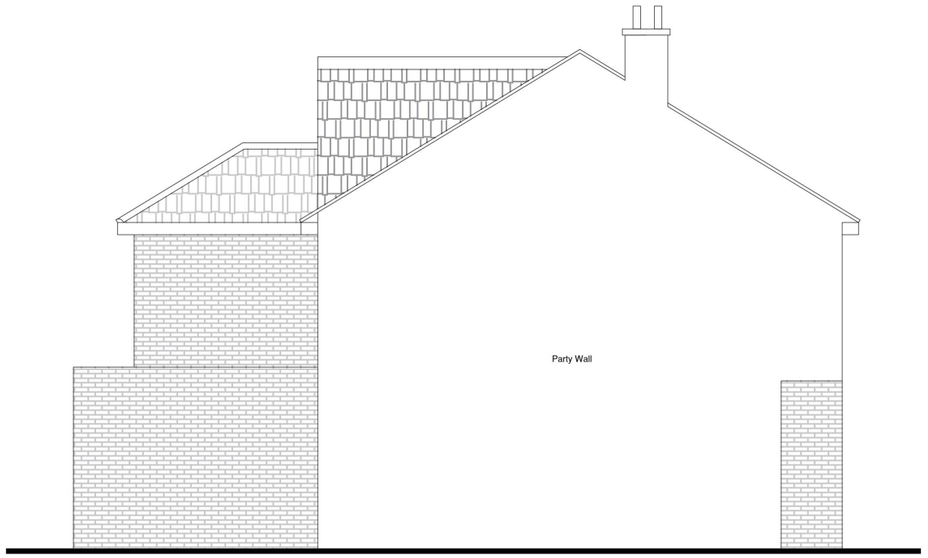

SIDE ELEVATIONS
1:100 / A3

This drawing is intended as an initial appraisal of the site only. Do not use for the purposes of valuation. This drawing has been produced using OS information and 3rd party drawings prepared by others. It is advised that a full measured survey and detailed site inspection is undertaken by the client / contractor prior to the commencement of works.

The drawings are subject to planning approval.

All building works must comply with the relevant British Standard's and Building Regulations. All dimensions to be checked on site prior to the commencement of works and any discrepancies or omissions referred to r&R Planning

The ownership of copyright of this drawing remains the property of r&R Planning in accordance with the Copyright Design + Patents Act 1988.

Reproductions of this drawing or its content, wholly or in parts is prohibited without written approval. No implied licence exists.

NB: If a hard copy of this drawing is to be printed at a remote source by a 3rd party it could result in minor distortions in the original scale. It is advised to verify the original scale has been reproduced accurately by checking the visual scale on the drawings.

Drawing Ref :	Drawn by :
1302_PL06	RJ
Scale :	Date :
1:100 @ A3	20.09.2026

Project Title :

50 DEVONSHIRE ROAD
HORNCHURCH
RM12 4LQ

Drawing Title :

PROPOSED ELEVATIONS

r&R PLANNING
RobertJon@Live.co.uk
Tel: 07436007718

50 DEVONSHIRE ROAD, HORNCHURCH, RM12 4LQ



BLOCK PLAN
1:500 / A3

SCALE 1:500 @A3
0 50m




EXAMPLE OF BOUNDARY FENCE



EXAMPLE OF CYCLE STORAGE



EXAMPLE OF BIN STORAGE

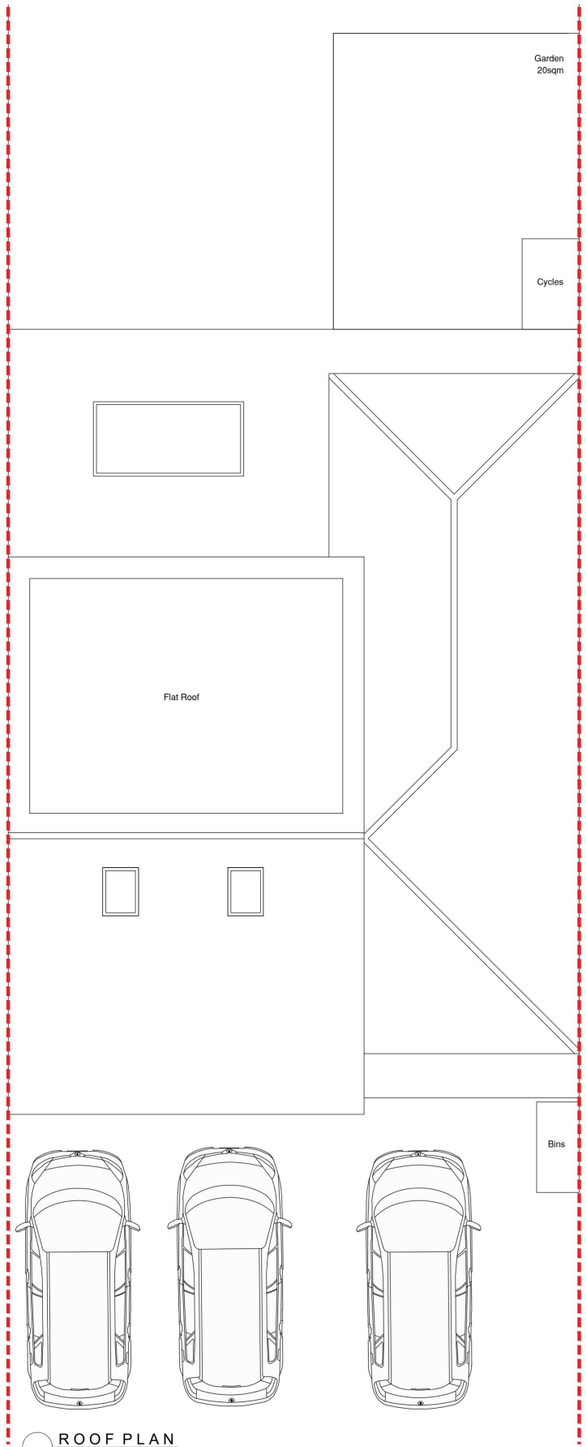

ROOF PLAN
1:100 / A3
1:100 0mm 0.5m 1m 2mm 3mm

PL-04

This drawing is intended as an initial appraisal of the site only. Do not use for the purposes of valuation. This drawing has been produced using OS information and 3rd party drawings prepared by others. It is advised that a full measured survey and detailed site inspection is undertaken by the client / contractor prior to the commencement of works.


The drawings are subject to planning approval.

All building works must comply with the relevant British Standard's and Building Regulations. All dimensions to be checked on site prior to the commencement of works and any discrepancies or omissions referred to r&R Planning

The ownership of copyright of this drawing remains the property of r&R Planning in accordance with the Copyright Design + Patents Act 1988.

Reproductions of this drawing or its content, wholly or in parts is prohibited without written approval. No implied licence exists.

NB: If a hard copy of this drawing is to be printed at a remote source by a 3rd party it could result in minor distortions in the original scale. It is advised to verify the original scale has been reproduced accurately by checking the visual scale on the drawings.

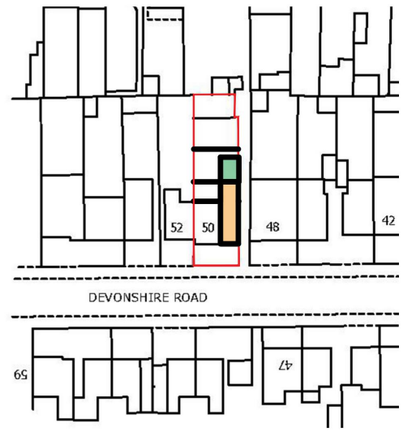

LOCATION PLAN
1:1250 / A3
0mm 25mm 50mm

Drawing Ref :	Drawn by :
1302_PL04	RJ
Scale :	Date :
1:100 @ A3	20.09.2026


Project Title :
50 DEVONSHIRE ROAD
HORNCHURCH
RM12 4LQ


Drawing Title :
PROPOSED ROOF & SITE PLAN

r&R PLANNING
RobertJon@Live.co.uk
Tel: 07436007718

50 DEVONSHIRE ROAD, HORNCHURCH, RM12 4LQ


PL-05a

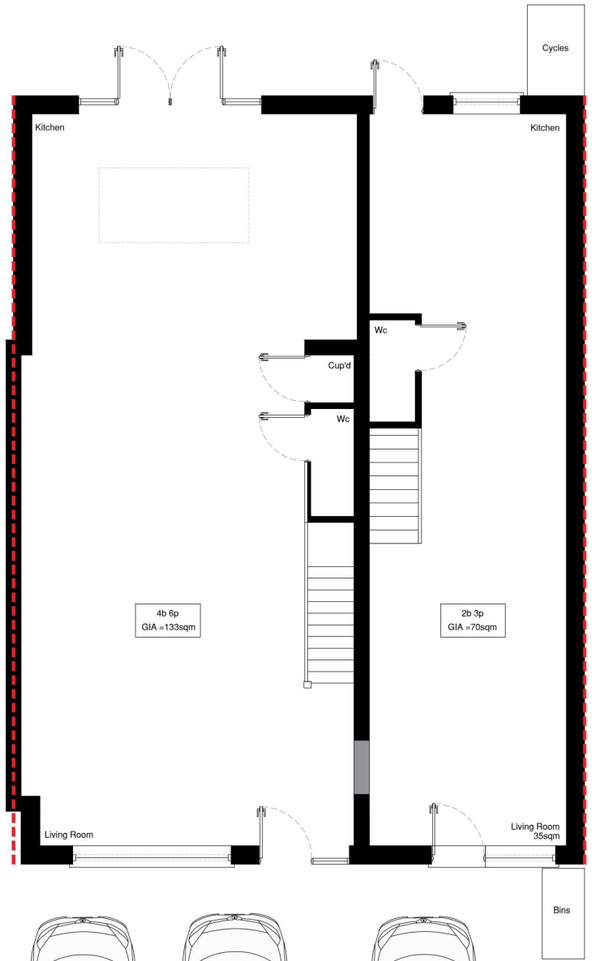

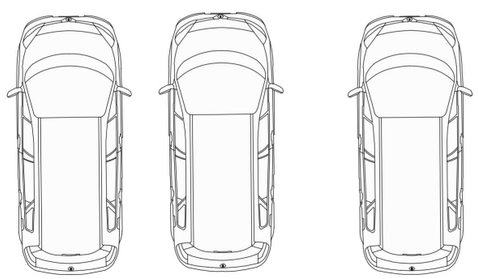


GROUND FLOOR PLAN
1:100 / A3

1:100
0mm 0.5m 1m 2mm 3mm

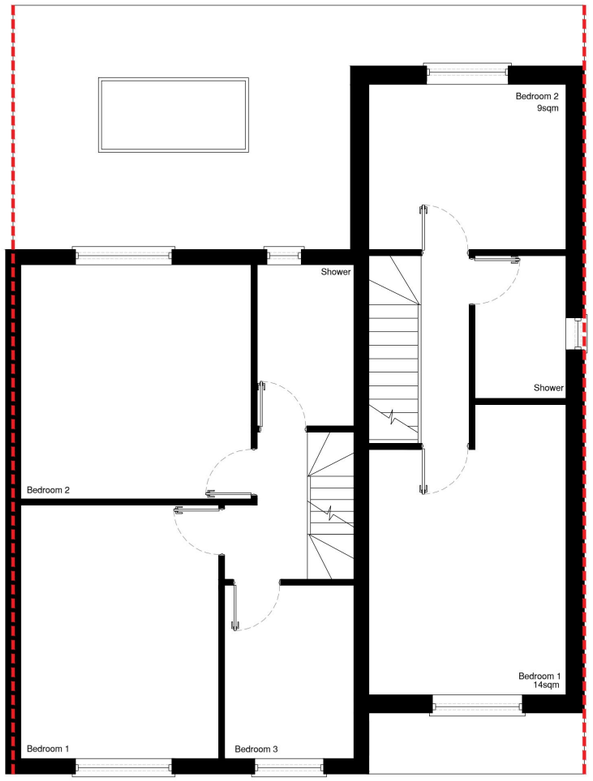

FIRST FLOOR PLAN
1:100 / A3

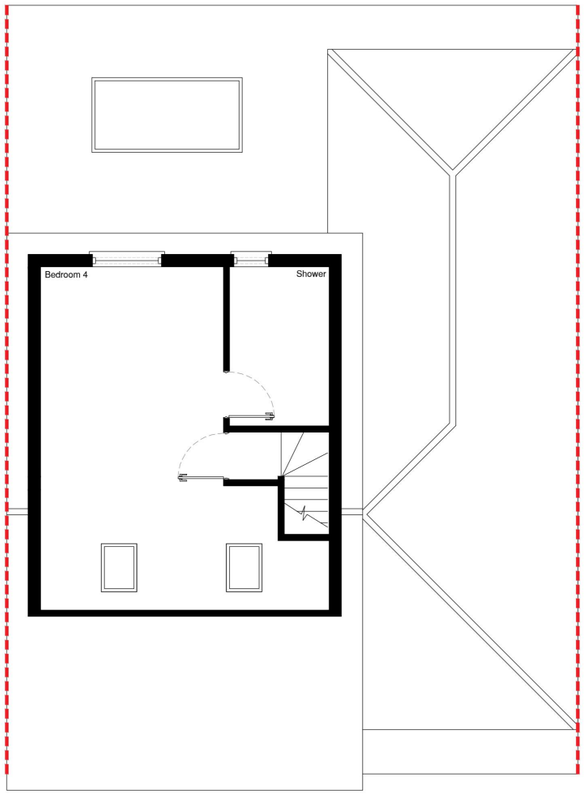

SECOND FLOOR PLAN
1:100 / A3

This drawing is intended as an initial appraisal of the site only. Do not use for the purposes of valuation. This drawing has been produced using OS information and 3rd party drawings prepared by others. It is advised that a full measured survey and detailed site inspection is undertaken by the client / contractor prior to the commencement of works.

The drawings are subject to planning approval.

All building works must comply with the relevant British Standard's and Building Regulations. All dimensions to be checked on site prior to the commencement of works and any discrepancies or omissions referred to r&R Planning

The ownership of copyright of this drawing remains the property of r&R Planning in accordance with the Copyright Design + Patents Act 1988.

Reproductions of this drawing or its content, wholly or in parts is prohibited without written approval. No implied licence exists.

NB: If a hard copy of this drawing is to be printed at a remote source by a 3rd party it could result in minor distortions in the original scale. It is advised to verify the original scale has been reproduced accurately by checking the visual scale on the drawings.

Drawing Ref :	Drawn by :
1302_PL05a	RJ
Scale :	Date :
1:100 @ A3	20.09.2026

Project Title :
50 DEVONSHIRE ROAD
HORNCHURCH
RM12 4LQ

Drawing Title :
PROPOSED FLOOR PLANS

r&R PLANNING
RobertJon@Live.co.uk
Tel: 07436007718