


Produced on 02 October 2026 from the Ordnance Survey National Geographic Database and incorporating surveyed revision available at this date.
This map shows the area bounded by 553053 192200,553195 192200,553195 192342,553053 192342,553053 192200
Crown copyright and database rights 2026 OS 100054135. Supplied by copla ltd trading as UKPlanningMaps.com a licensed Ordnance Survey partner (OS 100054135).
Data licence expires 02 October 2027. Unique plan reference: v2g//1478274/1977138

1 Existing Site Location Plan

Scale 1 : 1250

0 25 50 75 100 125m

Scale: 1:1250

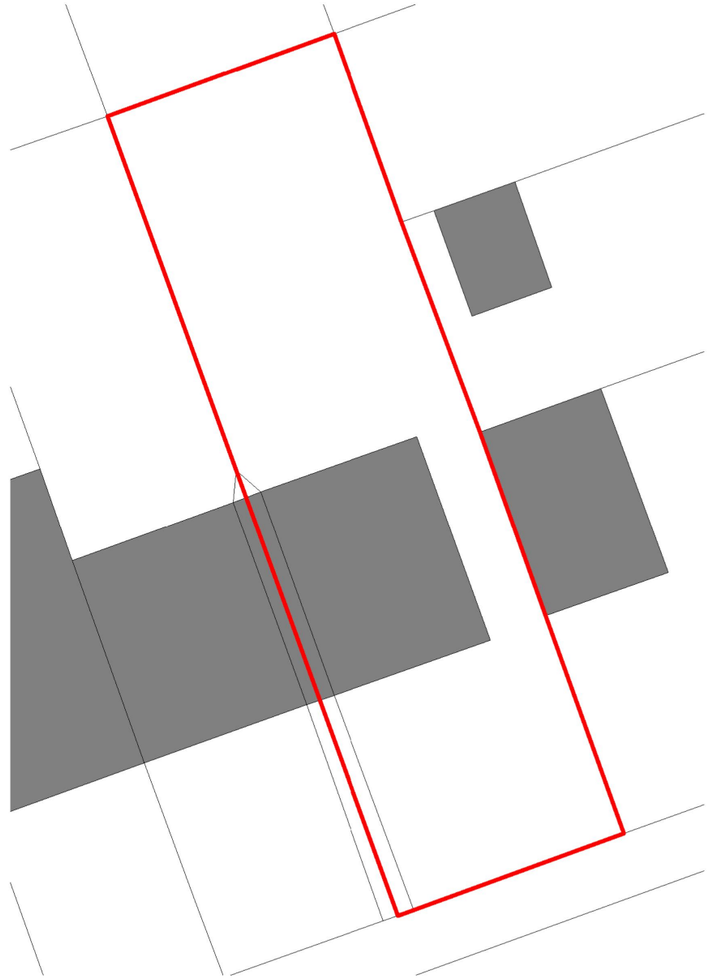

2 Proposed Site Block Plan

Scale 1 : 200

0 2 4 6 8 10 15 20m

Scale: 1:200

N

Notes

This document is the property of Walsh & Associates Ltd and may not be reissued, loaned or copied in part or in whole without written permission ©

All dimensions are in millimetres unless stated otherwise.

This drawing should be read in conjunction with all other relevant information, specifications and schedules.

If this drawing is received electronically it is the recipients responsibility to print the document at the correct scale and paper size.

All dimensions to be checked on site prior to commencing work and any discrepancies to be advised immediately.

All work to be carried out in accordance with all current and relevant British Standards and BS Codes of Practice.

Revision Details

Project Title
122 Daventry Road
Romford
RM3 7RH

Client
London Borough of Havering

Drawing Title
Existing Site Location and Proposed Site Block Plan

Status
PLANNING

Drawing Number
26314 -WA - 001


Revision

Scale @ A3
As indicated


Issue Date
Oct 26

Walsh & Associates Limited
T 01206 480001
E enquiries@walshandassociates.co.uk
W www.walshandassociates.co.uk


Town Wall House I Balkerne Hill I Colchester I Essex I CO3 3AD

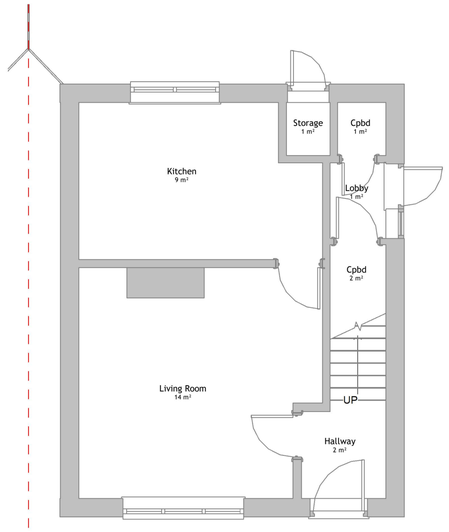

1 Ground Floor Existing Plan
Scale 1 : 50

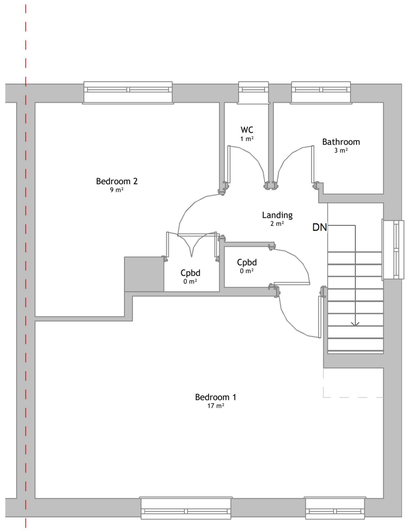


2 First Floor Existing Plan
Scale 1 : 50

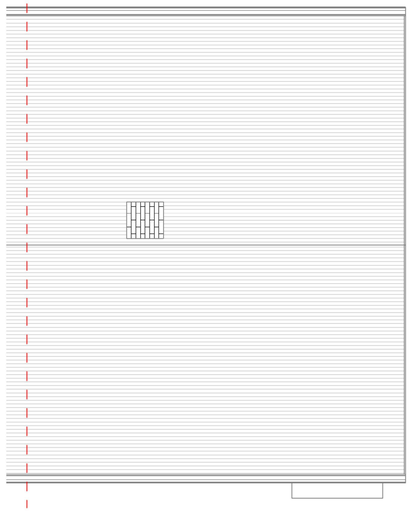


3 Roof Existing Plan
Scale 1 : 50




4 Existing Front Elevation
Scale 1 : 50

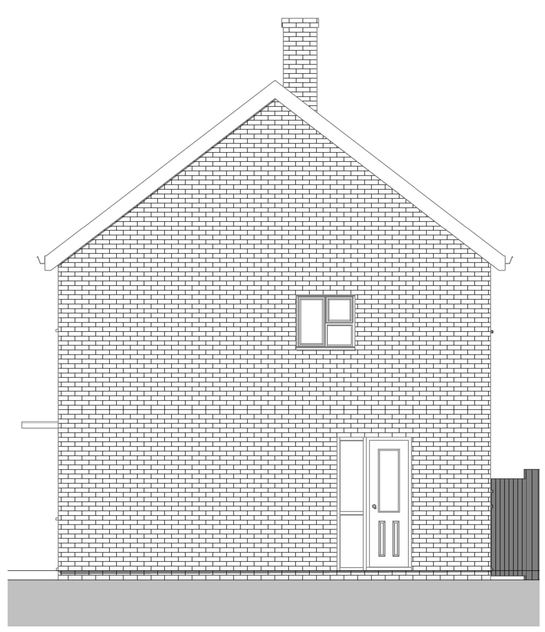

5 Existing Side Elevation
Scale 1 : 50

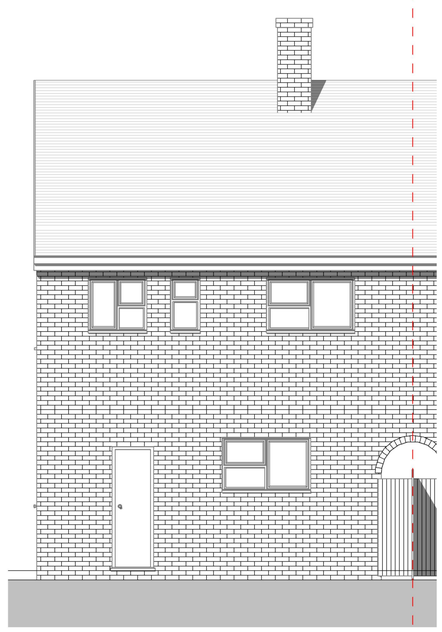

6 Existing Rear Elevation
Scale 1 : 50

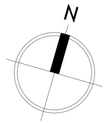

Notes

This document is the property of Walsh & Associates Ltd and may not be reissued, loaned or copied in part or in whole without written permission © 2020.

All dimensions are in millimetres unless stated otherwise.

This drawing should be read in conjunction with all other relevant information, specifications and schedules.

If this drawing is received electronically it is the recipients responsibility to print the document at the correct scale and paper size.

All dimensions to be checked on site prior to commencing work and any discrepancies to be advised immediately.

All work to be carried out in accordance with all current and relevant British Standards and BS Codes of Practice.

Revision Details



Scale: 1:50

Project Title
122 Daventry Road
Romford
RM3 7RH

Client
London Borough of Havering

Drawing Title
Existing Plans and Elevations

Status
PLANNING


Drawing Number
26314 - WA - 002

Revision


Scale @ A1
1 : 50

Issue Date
AUG 26


Walsh & Associates Limited
T 01206 480001
E enquiries@walshandassociates.co.uk
W www.walshandassociates.co.uk
Town Wall House I Balkerne Hill I Colchester I Essex I CO3 3AD

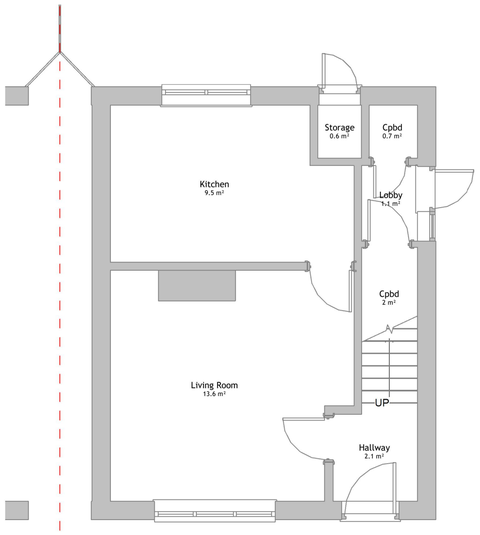


1 Ground Floor Proposed Plan
Scale 1 : 50

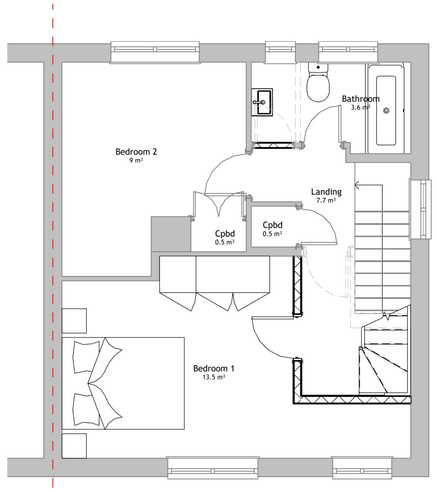


2 First Floor Proposed Plan
Scale 1 : 50

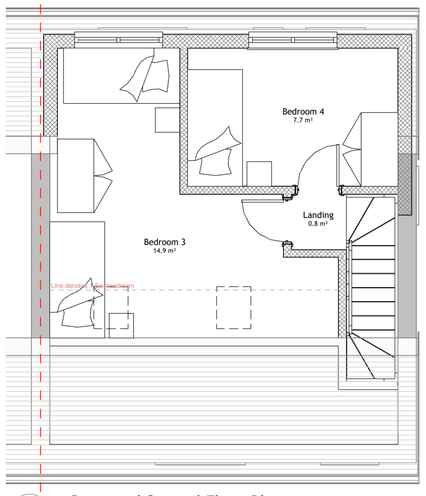


3 Proposed Second Floor Plan
Scale 1 : 50

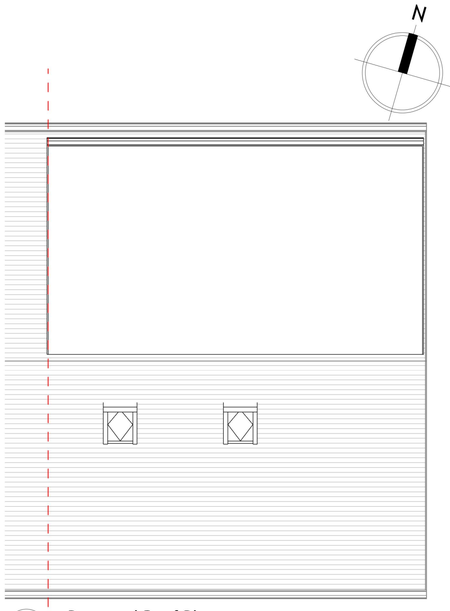


4 Proposed Roof Plan
Scale 1 : 50

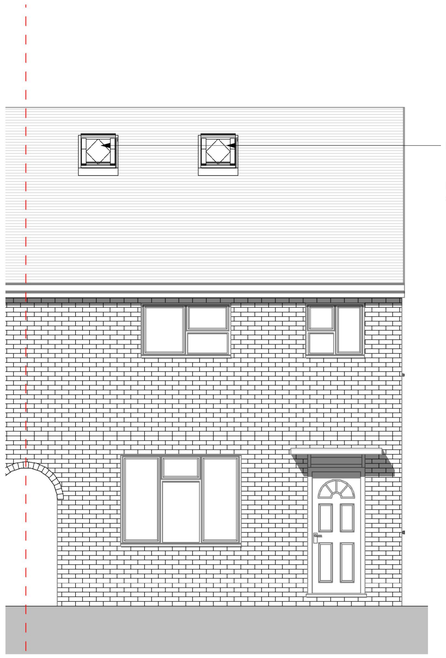

5 Proposed Front (South) Elevation
Scale 1 : 50

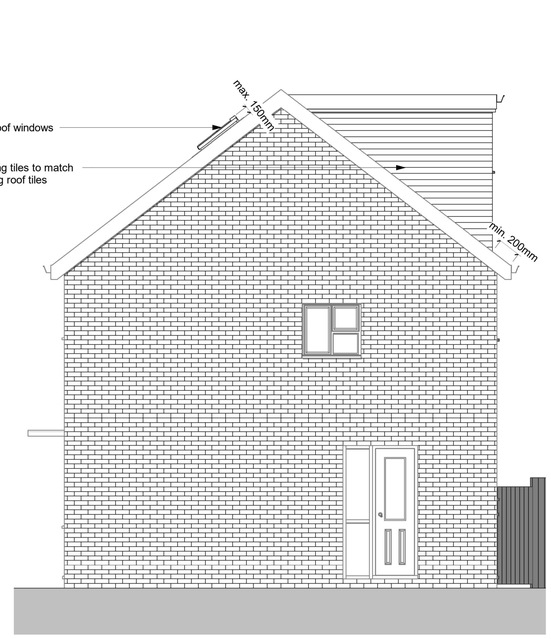

6 Proposed Side (East) Elevation
Scale 1 : 50

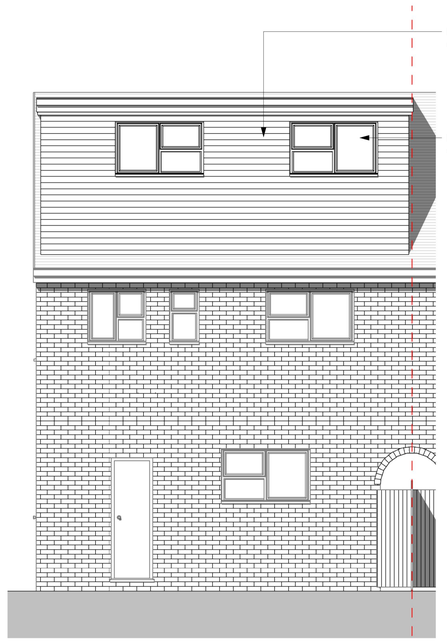


7 Proposed Rear (North) Elevation
Scale 1 : 50



8 Proposed Site (West) Elevation
Scale 1 : 50

Dormer window — flat roof

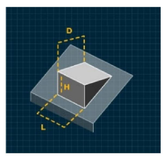

Height (metres)
2.56

Depth (metres)
3.41

Length (metres)
6.01

Total Volume:
26.23

Calculate Volume

Reset

Notes

This document is the property of Walsh & Associates Ltd and may not be reissued, loaned or copied in part or in whole without written permission © 2020.

All dimensions are in millimetres unless stated otherwise.

This drawing should be read in conjunction with all other relevant information, specifications and schedules.

If this drawing is received electronically it is the recipients responsibility to print the document at the correct scale and paper size.

All dimensions to be checked on site prior to commencing work and any discrepancies to be advised immediately.

All work to be carried out in accordance with all current and relevant British Standards and BS Codes of Practice.

Revision Details

0 0.5 1 1.5 2 3 4 5m
Scale: 1:50

Project Title
122 Daventry Road
Romford
RM3 7RH

Client
London Borough of Havering

Drawing Title
Proposed Plans and Elevations

Status
FEASIBILITY

Drawing Number
26314 - WA - 003

Revision

Scale @ A1
1 : 50

Issue Date
SEPT 26

Walsh & Associates Limited
T 01206 480001
E enquiries@walshandassociates.co.uk
W www.walshandassociates.co.uk
Town Wall House I Balkerne Hill I Colchester I Essex I CO3 3AD