


Produced on 02 October 2026 from the Ordnance Survey National Geographic Database and incorporating surveyed revision available at this date.
This map shows the area bounded by 554406 192569,554548 192569,554548 192711,554406 192711,554406 192569
Crown copyright and database rights 2026 OS 100054135. Supplied by copla ltd trading as UKPlanningMaps.com a licensed Ordnance Survey partner (OS 100054135).
Data licence expires 02 October 2027. Unique plan reference: v2g/1478274/1977144

1 Existing Site Location Plan

Scale 1 : 1250

0 25 50 75 100 125m

Scale: 1:1250

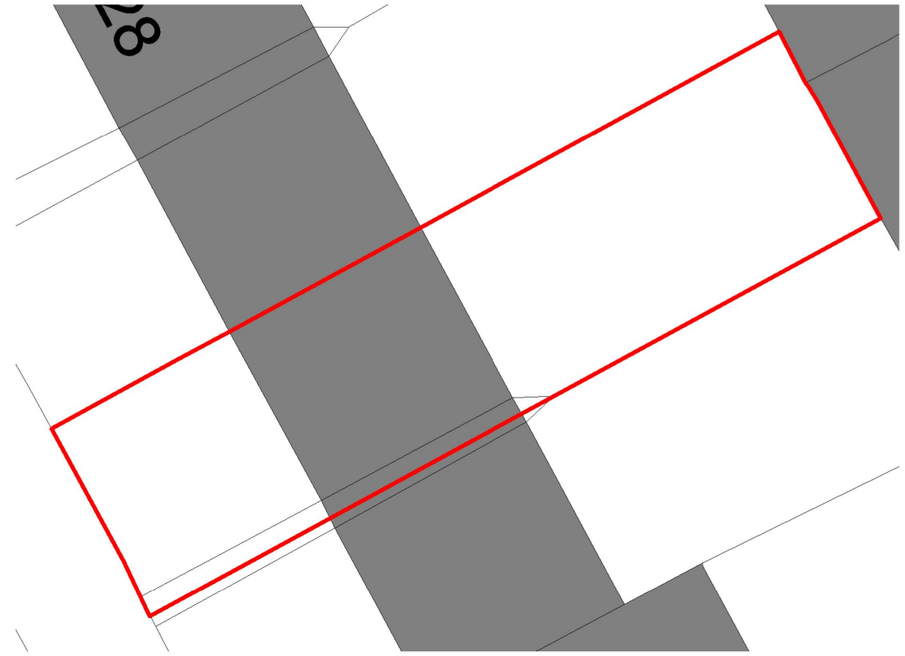

2 Proposed Site Block Plan

Scale 1 : 200

0 2 4 6 8 10 15 20m

Scale: 1:200

N

Notes

This document is the property of Walsh & Associates Ltd and may not be reissued, loaned or copied in part or in whole without written permission ©

All dimensions are in millimetres unless stated otherwise.

This drawing should be read in conjunction with all other relevant information, specifications and schedules.

If this drawing is received electronically it is the recipients responsibility to print the document at the correct scale and paper size.

All dimensions to be checked on site prior to commencing work and any discrepancies to be advised immediately.

All work to be carried out in accordance with all current and relevant British Standards and BS Codes of Practice.

Revision Details

Project Title
24 Whitchurch Road
Romford
RM3 9EH

Client
London Borough of Havering

Drawing Title
Existing Site Location and Proposed Site Block Plan

Status
PLANNING

Drawing Number
26344 -WA - 001


Revision

Scale @ A3
As indicated


Issue Date
OCT 26

Walsh & Associates Limited
T 01206 480001
E enquiries@walshandassociates.co.uk
W www.walshandassociates.co.uk


Town Wall House I Balkerne Hill I Colchester I Essex I CO3 3AD

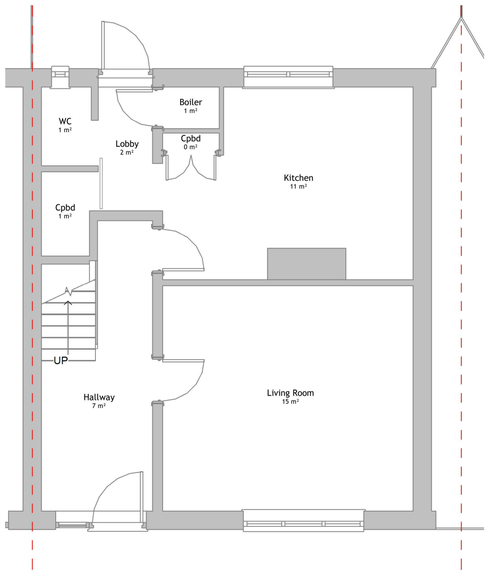

1 Ground Floor Existing Plan
Scale 1 : 50

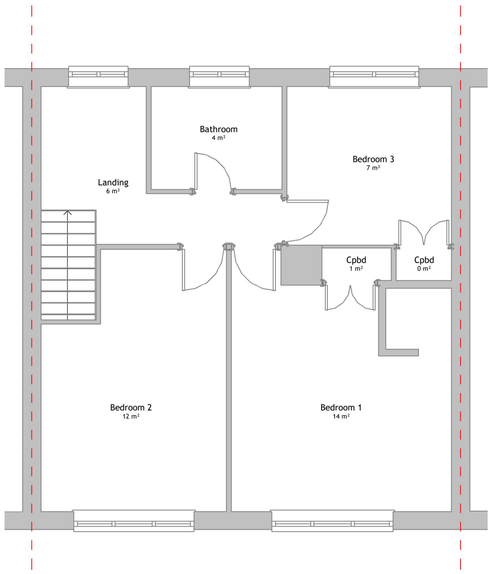


2 First Floor Existing Plan
Scale 1 : 50

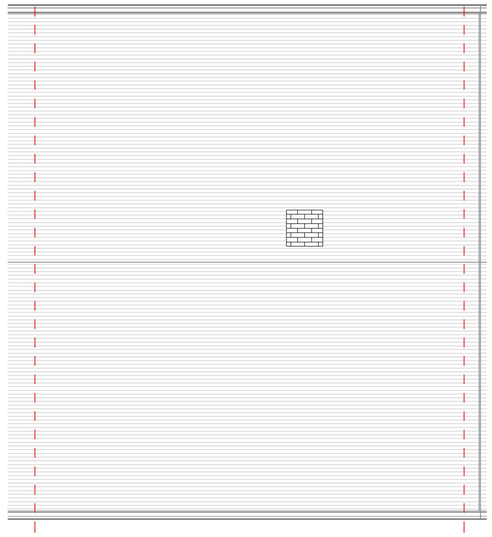


3 Roof Level Existing Plan
Scale 1 : 50



4 Existing Front Elevation
Scale 1 : 50

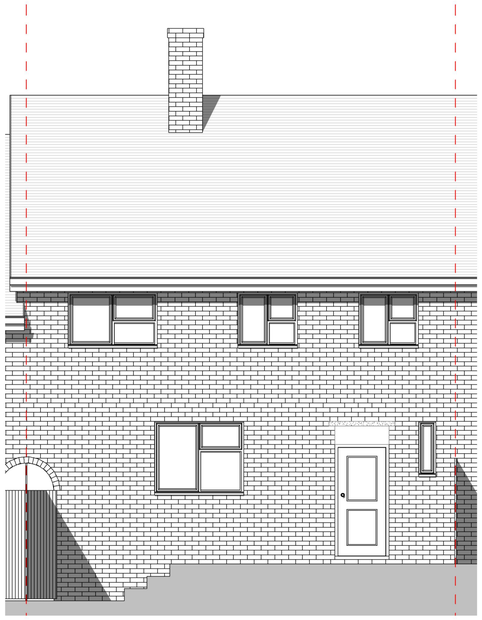

5 Existing Rear Elevation
Scale 1 : 50

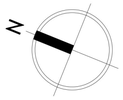

Notes

This document is the property of Walsh & Associates Ltd and may not be reissued, loaned or copied in part or in whole without written permission © 2020.

All dimensions are in millimetres unless stated otherwise.

This drawing should be read in conjunction with all other relevant information, specifications and schedules.

If this drawing is received electronically it is the recipients responsibility to print the document at the correct scale and paper size.

All dimensions to be checked on site prior to commencing work and any discrepancies to be advised immediately.

All work to be carried out in accordance with all current and relevant British Standards and BS Codes of Practice.

Revision Details



Scale: 1:50

Project Title
24 Whitchurch Road
Romford
RM3 9EH

Client
London Borough of Havering

Drawing Title
Existing Plans and Elevations

Status
PLANNING


Drawing Number
26344 - WA - 002

Revision Scale @ A1
1 : 50

Issue Date
SEP 26

Walsh & Associates Limited
T 01206 480001
E enquiries@walshandassociates.co.uk
W www.walshandassociates.co.uk
Town Wall House I Balkerne Hill I Colchester I Essex I CO3 3AD

Dormer window — flat roof

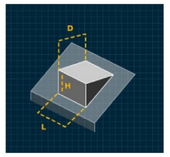

Height (metres)

2.7

Depth (metres)

3.75

Length (metres)

6.87

Total Volume:

34.78

Calculate Volume

Reset

Notes

This document is the property of Walsh & Associates Ltd and may not be reissued, loaned or copied in part or in whole without written permission © 2020.

All dimensions are in millimetres unless stated otherwise.


This drawing should be read in conjunction with all other relevant information, specifications and schedules.

If this drawing is received electronically it is the recipients responsibility to print the document at the correct scale and paper size.


All dimensions to be checked on site prior to commencing work and any discrepancies to be advised immediately.

All work to be carried out in accordance with all current and relevant British Standards and BS Codes of Practice.


Revision Details

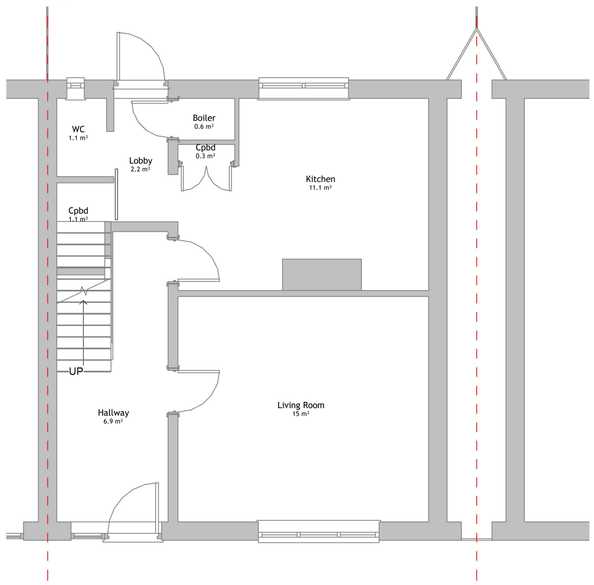


1 Ground Floor Proposed Plan
Scale 1 : 50

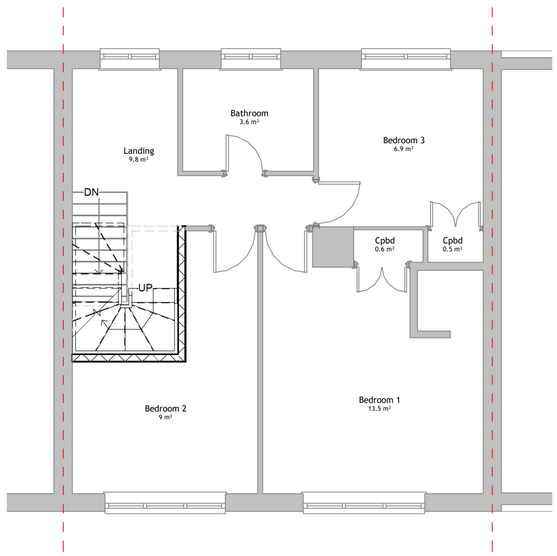


2 First Floor Proposed Plan
Scale 1 : 50

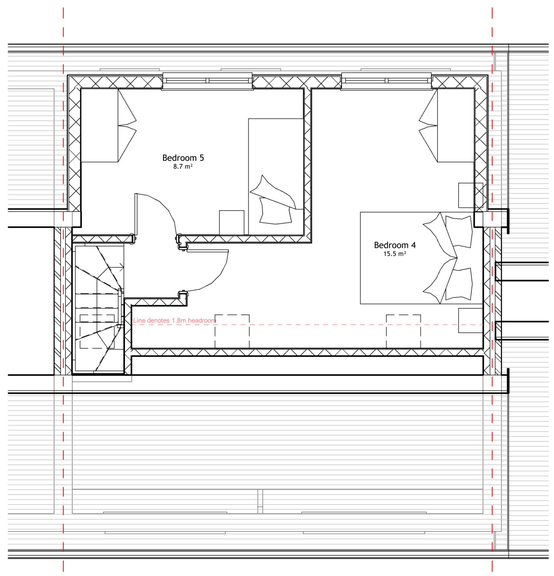


3 Second Floor Proposed Plan
Scale 1 : 50

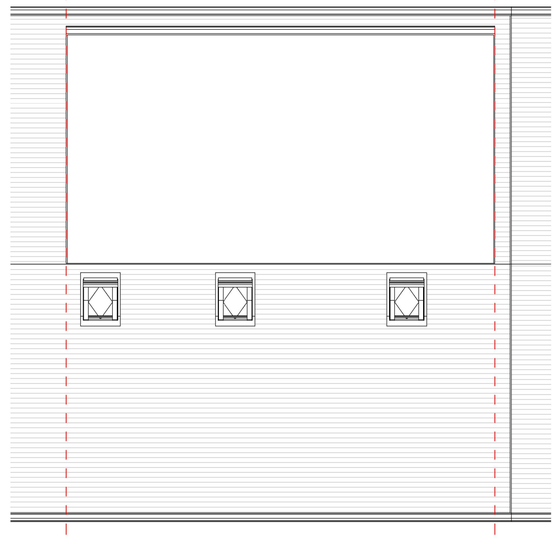


4 Proposed Roof Plan
Scale 1 : 50

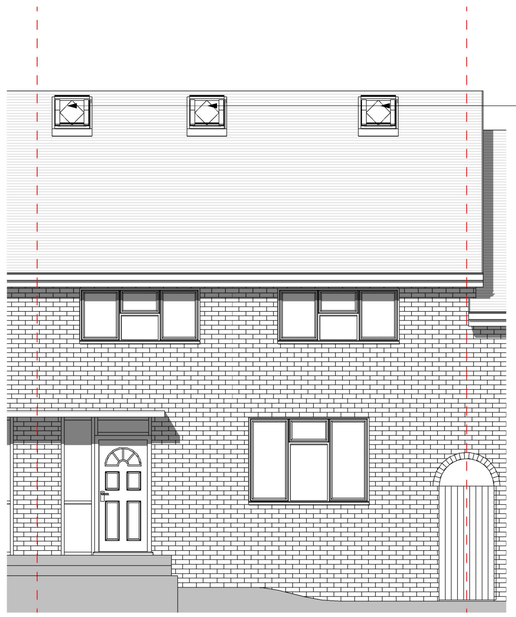


5 Proposed West (Front) Elevation
Scale 1 : 50

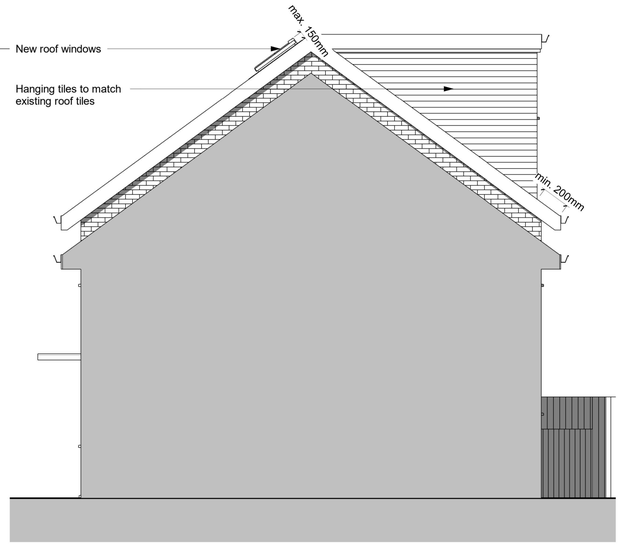

6 Proposed South (Side) Elevation
Scale 1 : 50

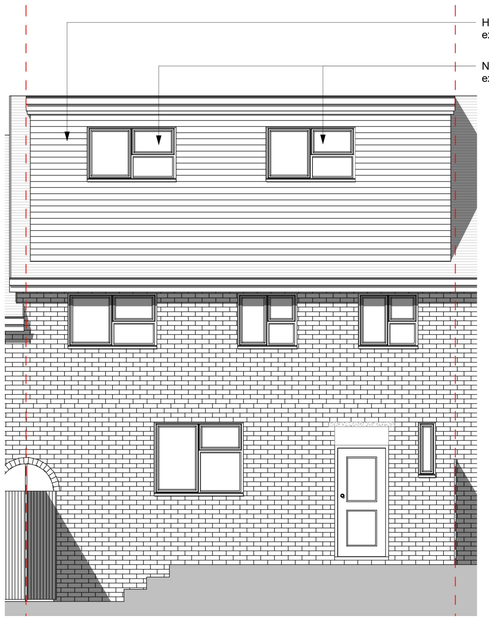

7 Existing Rear Elevation
Scale 1 : 50

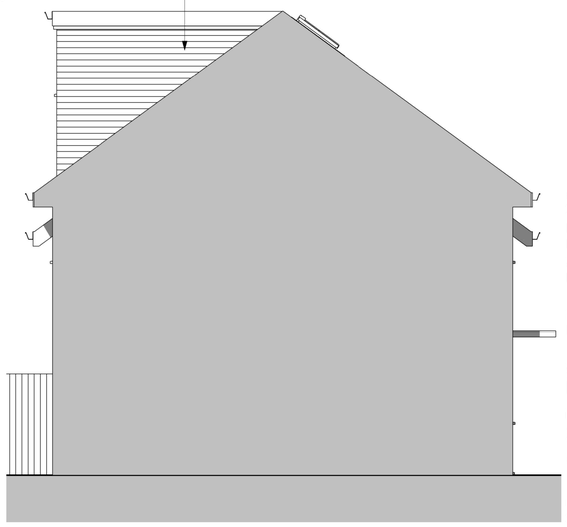

8 Proposed North (Side) Elevation
Scale 1 : 50

0 0.5 1 1.5 2 3 4 5m

Scale: 1:50

Project Title
24 Whitchurch Road
Romford
RM3 9EH

Client
London Borough of Havering

Drawing Title
Proposed Floor Plans and Elevations

Status
PLANNING

Drawing Number
26344 - WA - 003

Revision

Scale @ A1
1 : 50

Issue Date
SEPT 26

Walsh & Associates Limited
T 01206 480001
E enquiries@walshandassociates.co.uk
W www.walshandassociates.co.uk
Town Wall House I Balkerne Hill I Colchester I Essex I CO3 3AD