
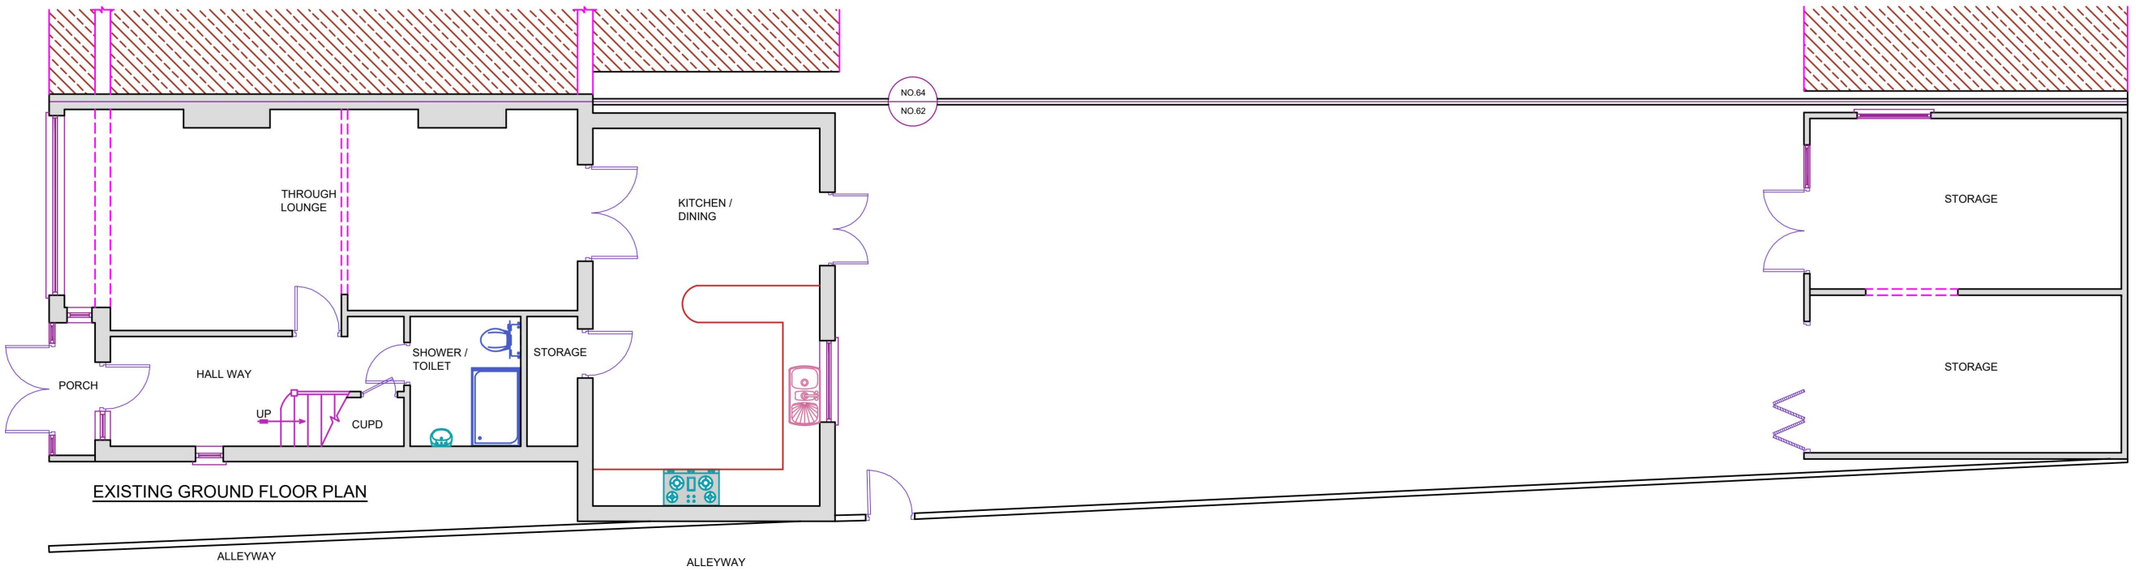


EXISTING GROUND FLOOR PLAN

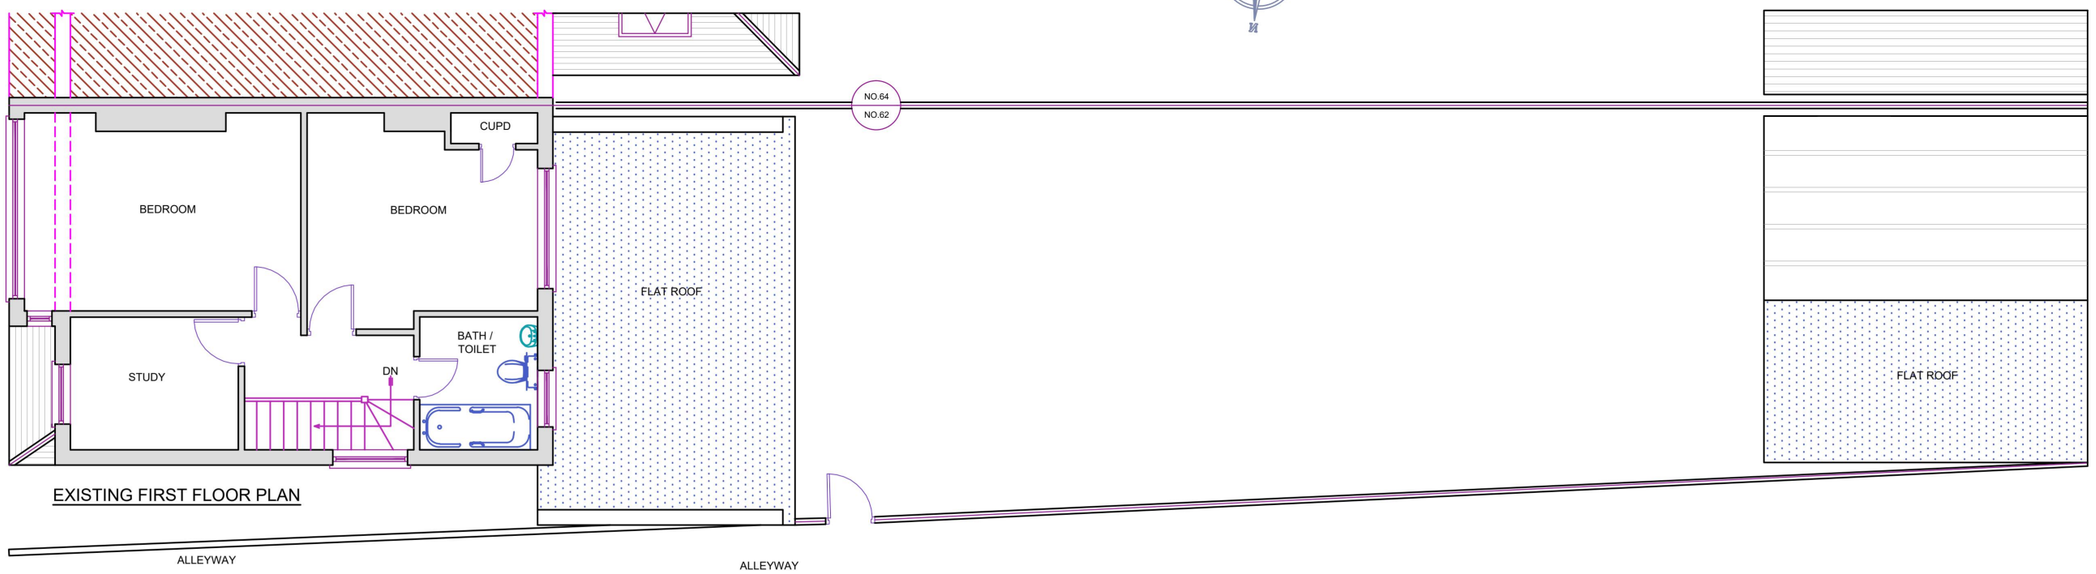

EXISTING FIRST FLOOR PLAN

1:100

0 1 2 5 10 Meter

REFERENCE DRAWINGS

GENERAL NOTES
This drawing is for planning use only do not use this drawing for any purpose other than that for which it was issued.
Structural Design and Building Control Approval is required before construction commences.
This drawing is subject to copyright do not reproduce this drawing without prior permission.

No	DATE	REVISION	BY	CHK


CONSULTANT
CIVILS CONSULTING LTD.
CIVIL ENGINEERS
STRUCTURAL ENGINEERS
ARCHITECTURAL DESIGNERS
Contact: 07947249323

DRAWN MS
CHECKED A.R
PROJECT NO.


CLIENT/PROJECT
62 SAUNTON ROAD

TITLE
EXISTING FLOOR PLANS

DRAWING No. D01
SCALE: 1:100 @A3
DATE: 26.09.2026

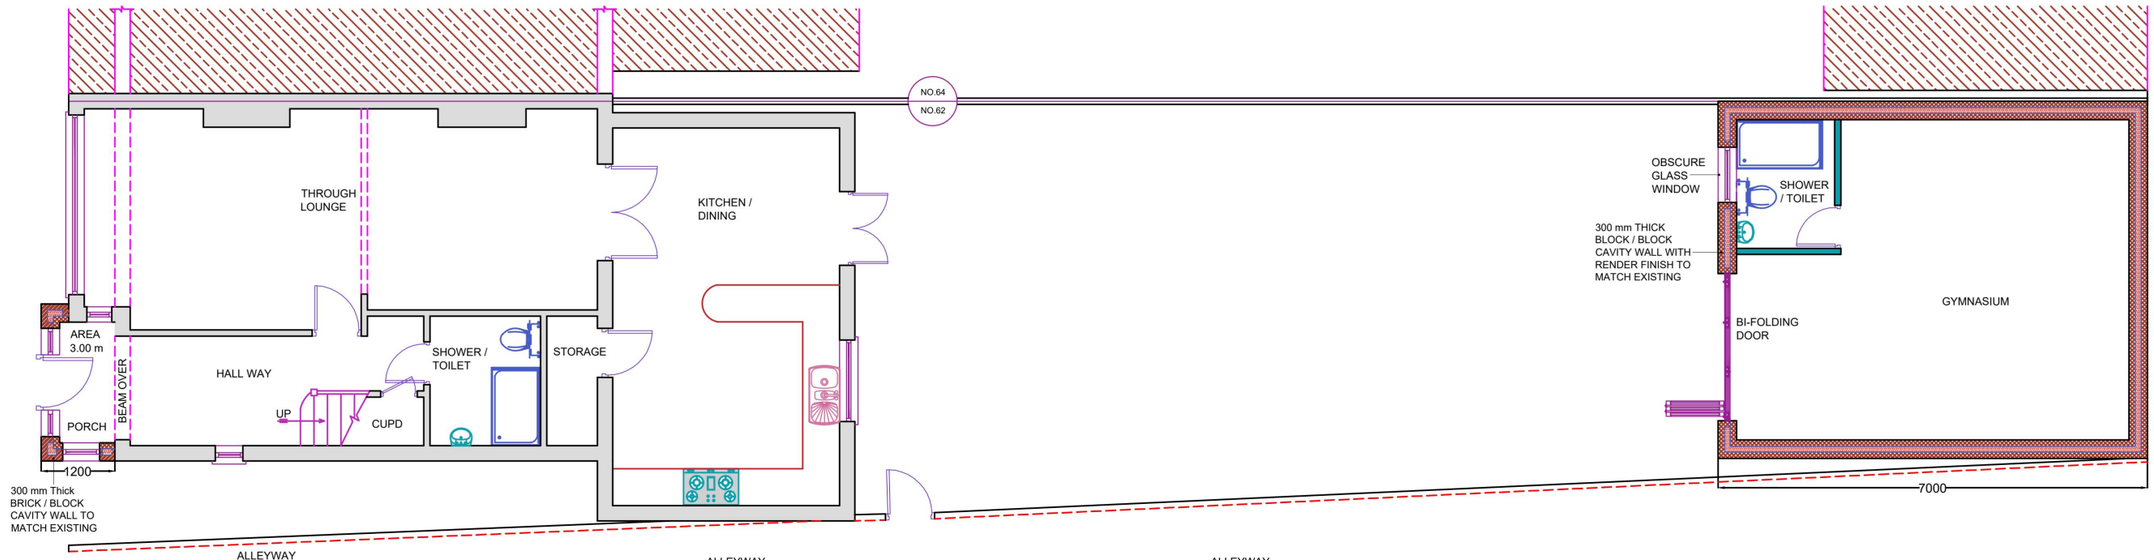

PROPOSED GROUND FLOOR PLAN

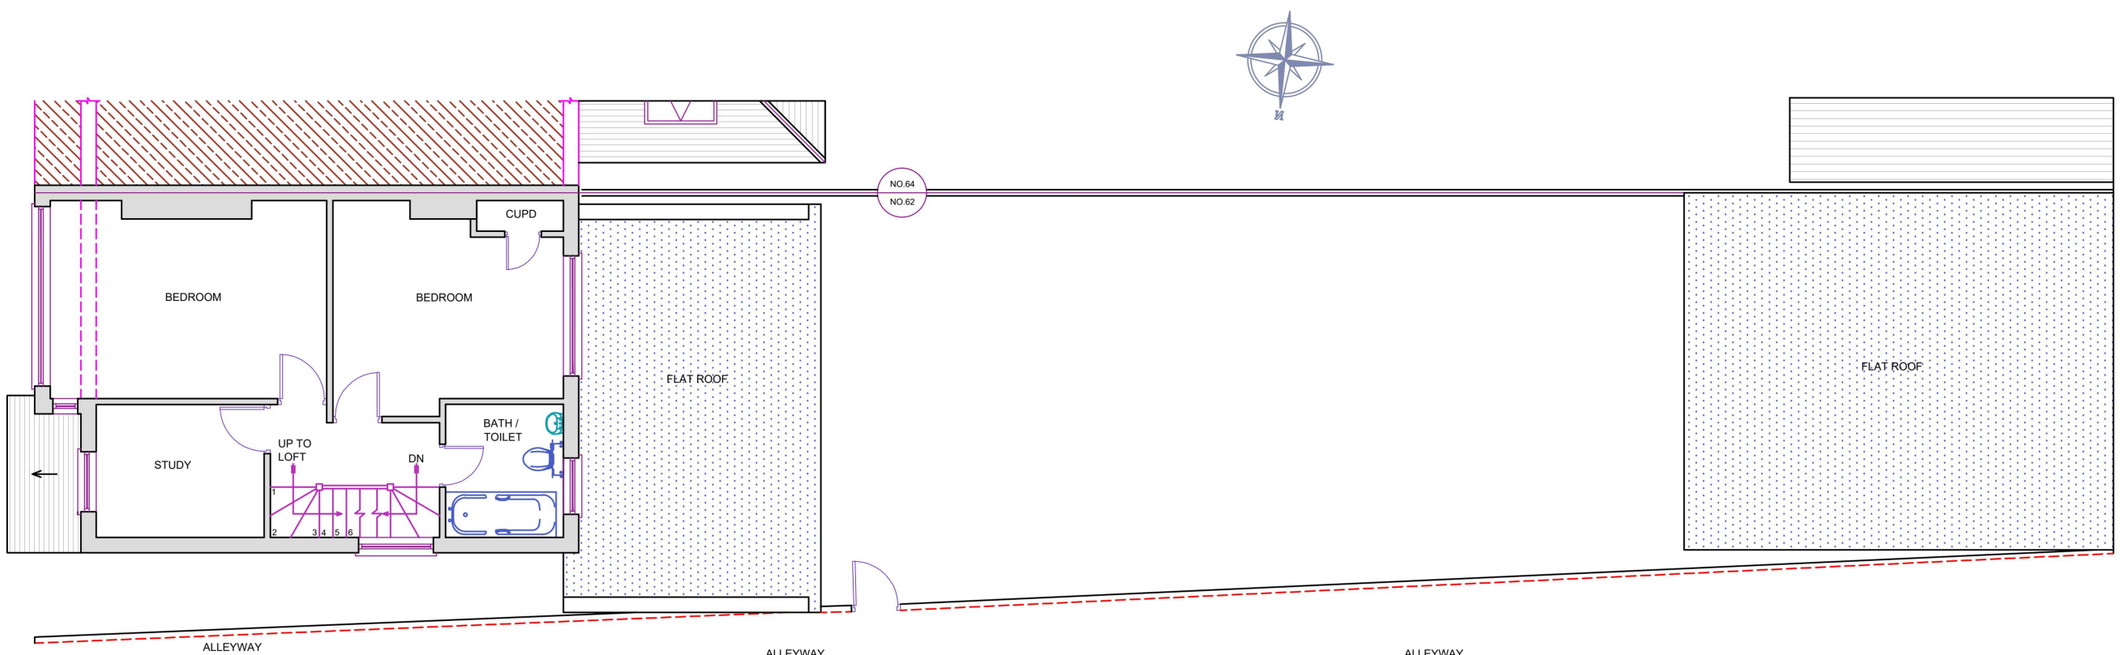

PROPOSED FIRST FLOOR PLAN

1:100

0 1 2 5 10 Meter

REFERENCE DRAWINGS

GENERAL NOTES
This drawing is for planning use only do not use this drawing for any purpose other than that for which it was issued.
Structural Design and Building Control Approval is required before construction commences.
This drawing is subject to copyright do not reproduce this drawing without prior permission.

No	DATE	REVISION	BY	CHK


CONSULTANT
CIVILS CONSULTING LTD.
CIVIL ENGINEERS
STRUCTURAL ENGINEERS
ARCHITECTURAL DESIGNERS
Contact: 07947249323

DRAWN MS
CHECKED A.R
PROJECT NO.

CLIENT/PROJECT
62 SAUNTON ROAD

TITLE
PROPOSED FLOOR PLANS

DRAWING No. D02
SCALE: 1:100 @A3
DATE: 26.09.2026

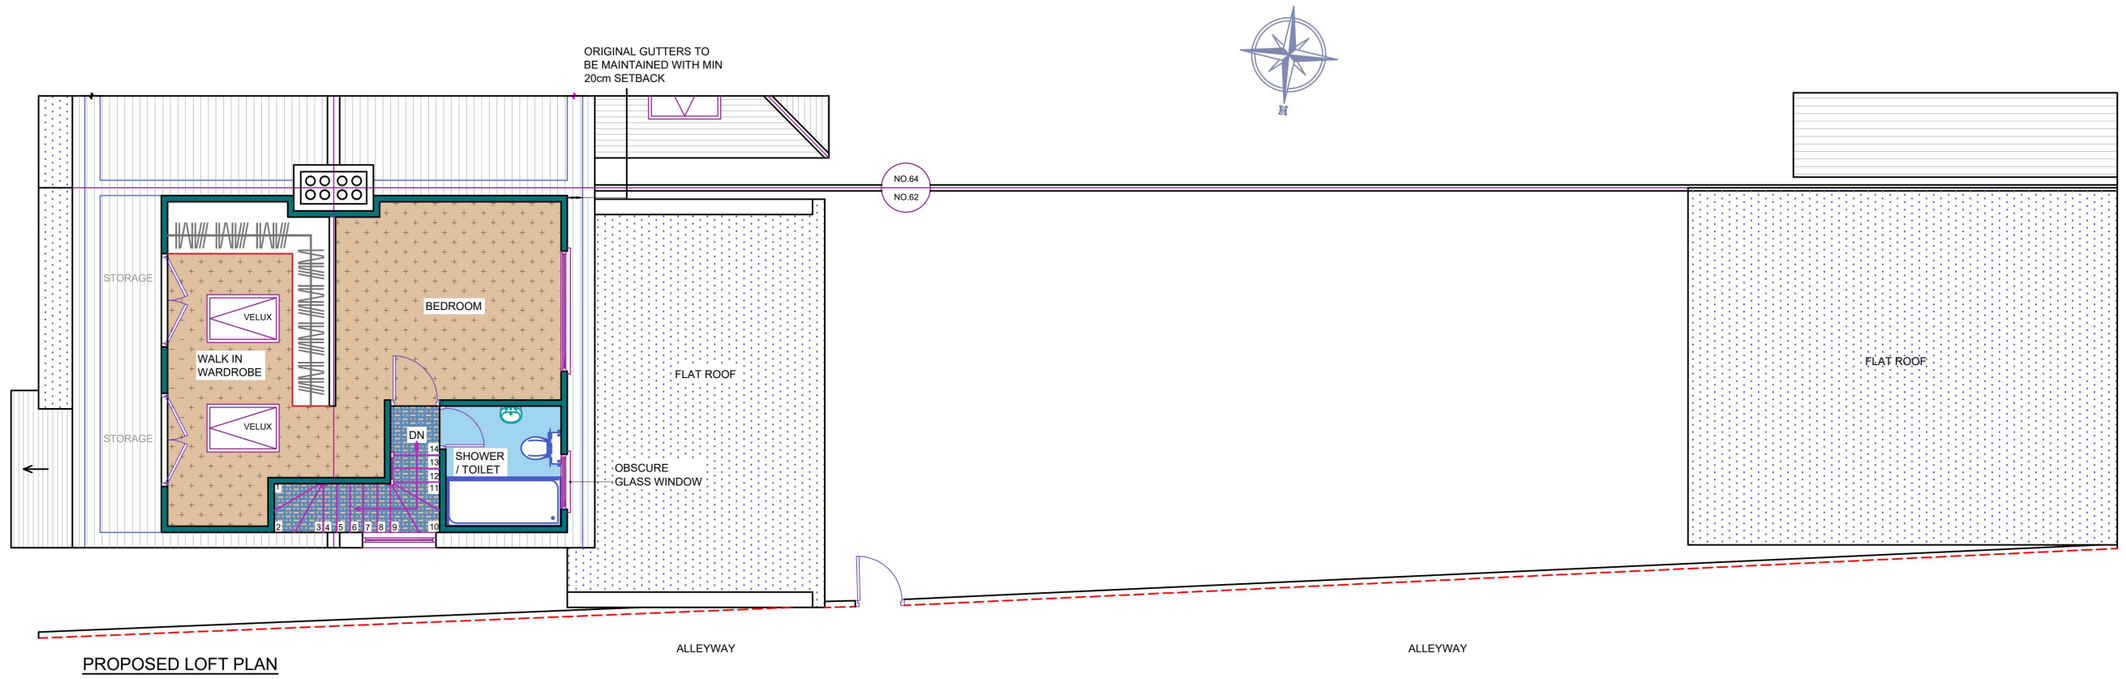

PROPOSED LOFT PLAN

1:100

0 1 2 5 10 Meter

REFERENCE DRAWINGS

GENERAL NOTES

This drawing is for planning use only do not use this drawing for any purpose other than that for which it was issued.
Structural Design and Building Control Approval is required before construction commences.
This drawing is subject to copyright do not reproduce this drawing without prior permission.

No	DATE	REVISION	BY	CHK

CONSULTANT

CIVILS CONSULTING LTD.

CIVIL ENGINEERS
STRUCTURAL ENGINEERS
ARCHITECTURAL DESIGNERS

Contact: 07947249323

DRAWN MS

CHECKED A.R

PROJECT NO.

CLIENT/PROJECT

62 SAUNTON ROAD

TITLE

PROPOSED LOFT PLAN

DRAWING No. **D03 REV1**


SCALE: 1:100 @A3

DATE: 12.10.2026





EXISTING FRONT ELEVATION

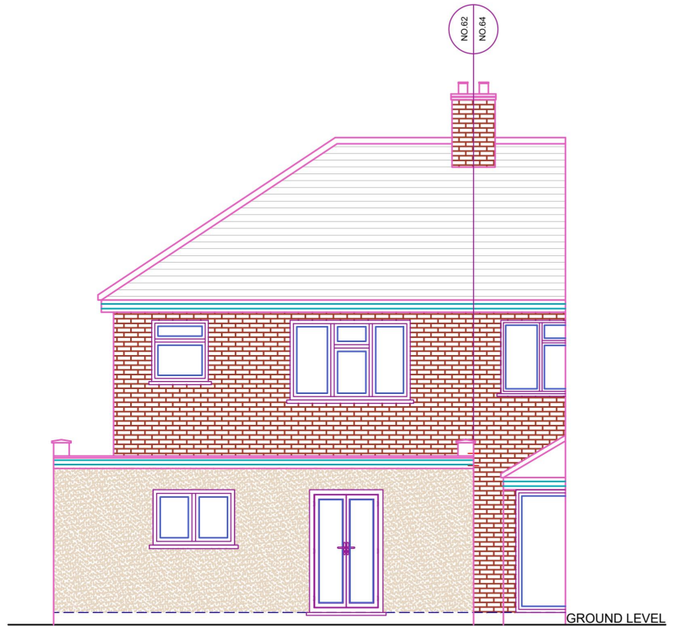

EXISTING REAR ELEVATION

REFERENCE DRAWINGS

GENERAL NOTES
This drawing is for planning use only do not use this drawing for any purpose other than that for which it was issued.
Structural Design and Building Control Approval is required before construction commences.
This drawing is subject to copyright do not reproduce this drawing without prior permission.

No	DATE	REVISION	BY	CHK


CONSULTANT
CIVILS CONSULTING LTD.
CIVIL ENGINEERS
STRUCTURAL ENGINEERS
ARCHITECTURAL DESIGNERS
Contact: 07947249323

DRAWN MS
CHECKED A.R
PROJECT NO.


CLIENT/PROJECT
62 SAUNTON ROAD

TITLE
EXISTING ELEVATIONS

DRAWING No. D05
SCALE: 1:100 @A3
DATE: 26.09.2026

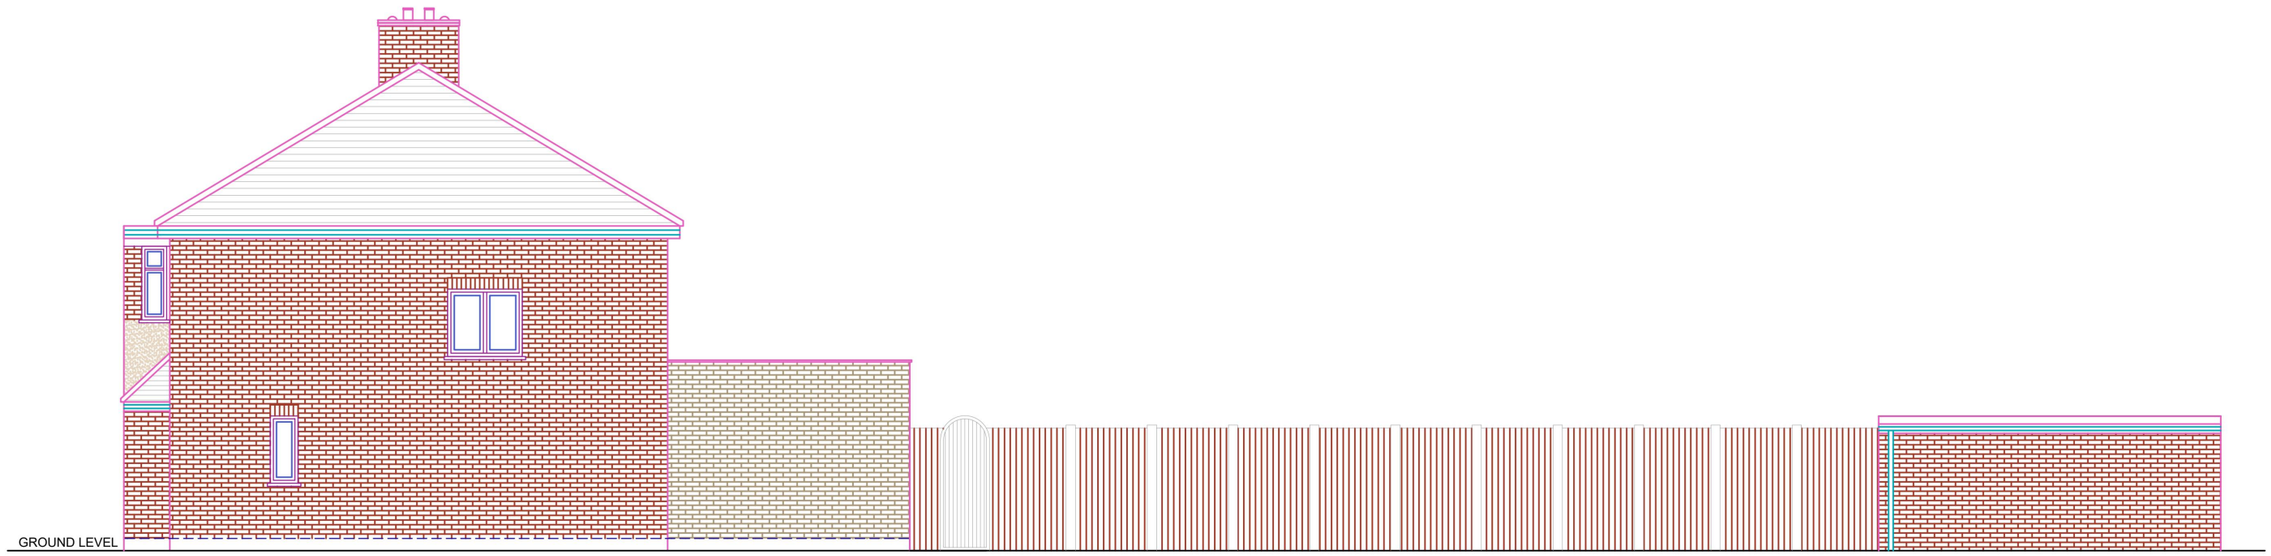

EXISTING ELEVATION SIDE A
ALLEYWAY

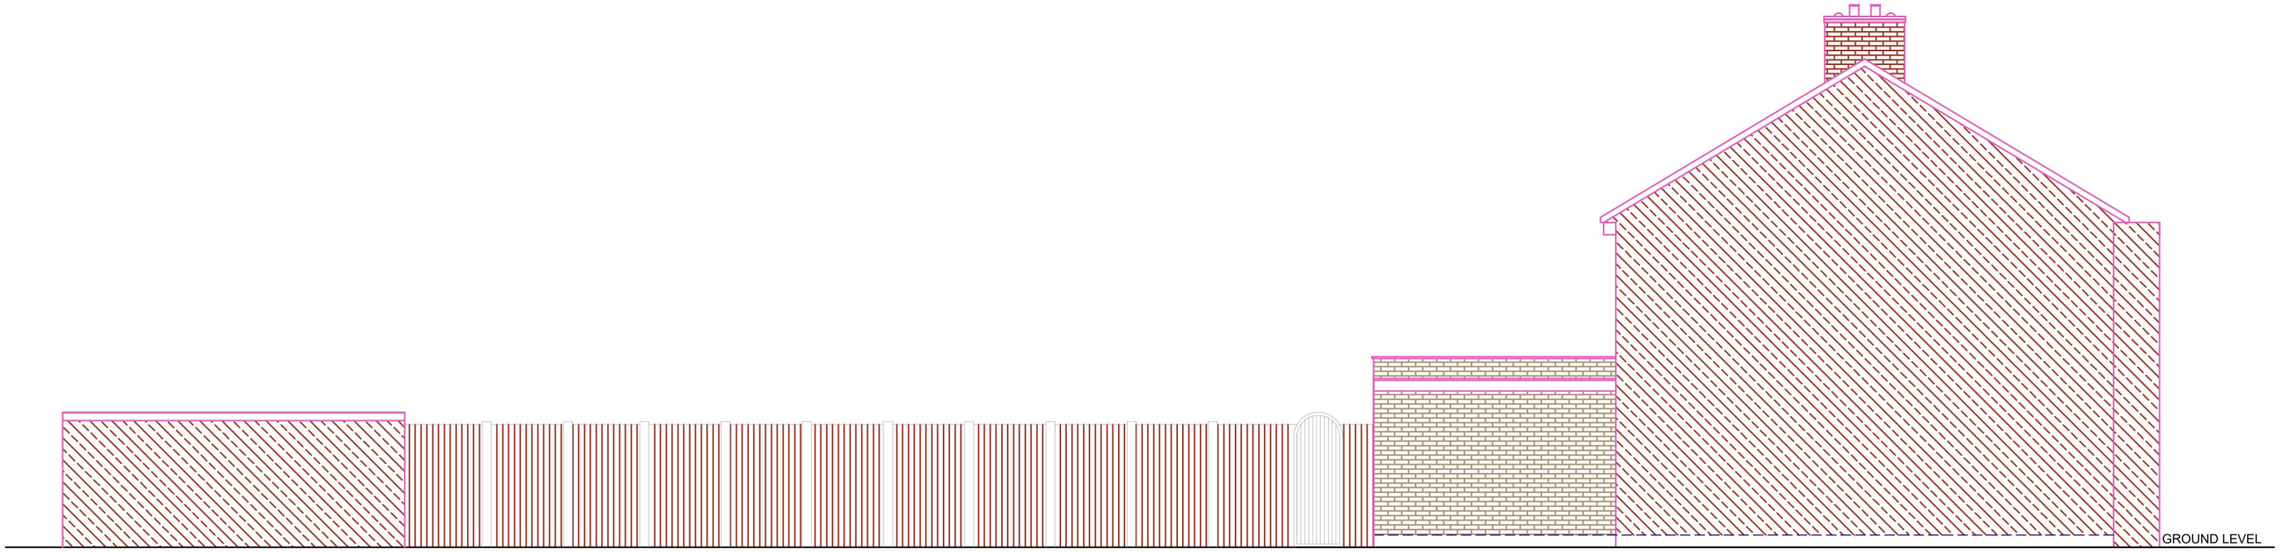

EXISTING ELEVATION SIDE B

1:100

0 1 2 5 10 Meter

REFERENCE DRAWINGS

GENERAL NOTES
This drawing is for planning use only do not use this drawing for any purpose other than that for which it was issued.
Structural Design and Building Control Approval is required before construction commences.
This drawing is subject to copyright do not reproduce this drawing without prior permission.

No	DATE	REVISION	BY	CHK

CONSULTANT
CIVILS CONSULTING LTD.
CIVIL ENGINEERS
STRUCTURAL ENGINEERS
ARCHITECTURAL DESIGNERS
Contact: 07947249323


DRAWN MS
CHECKED A.R
PROJECT NO.

CLIENT/PROJECT
62 SAUNTON ROAD


TITLE
EXISTING ELEVATIONS

DRAWING No. D06
SCALE: 1:100 @A3
DATE: 26.09.2026




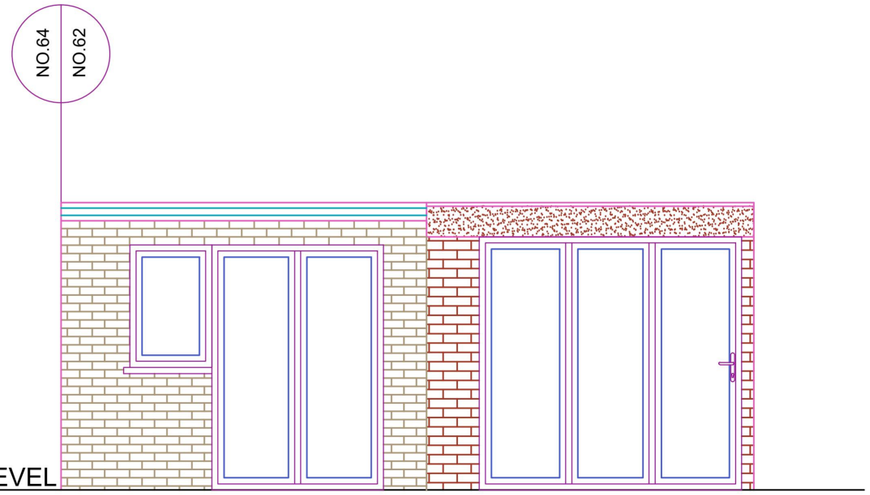


EXISTING FRONT ELEVATION

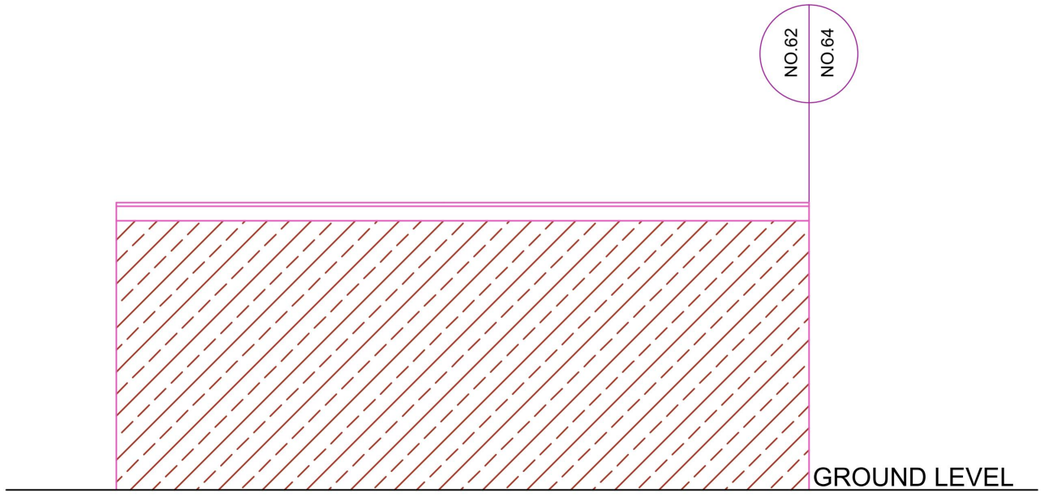

EXISTING REAR ELEVATION

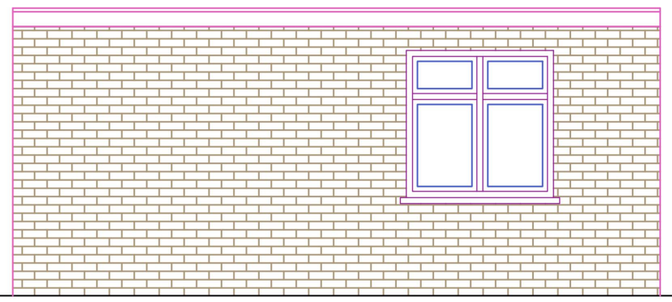

EXISTING ELEVATION SIDE A

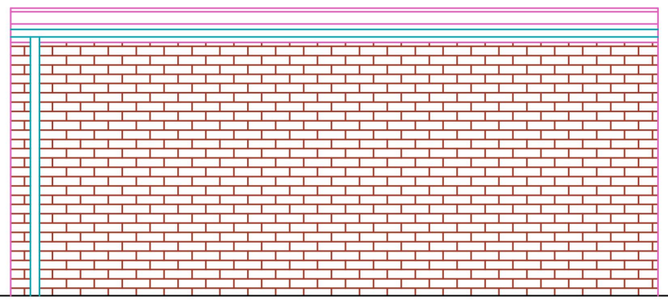

EXISTING ELEVATION SIDE B

REFERENCE DRAWINGS

GENERAL NOTES
This drawing is for planning use only do not use this drawing for any purpose other than that for which it was issued.
Structural Design and Building Control Approval is required before construction commences.
This drawing is subject to copyright do not reproduce this drawing without prior permission.

No	DATE	REVISION	BY	CHK

CONSULTANT
CIVILS CONSULTING LTD.
CIVIL ENGINEERS
STRUCTURAL ENGINEERS
ARCHITECTURAL DESIGNERS
Contact: 07947249323


DRAWN MS
CHECKED A.R
PROJECT NO.

CLIENT/PROJECT
62 SAUNTON ROAD

TITLE
EXISTING ELEVATIONS

DRAWING No. D07
SCALE: 1:50 @A3
DATE: 26.09.2026




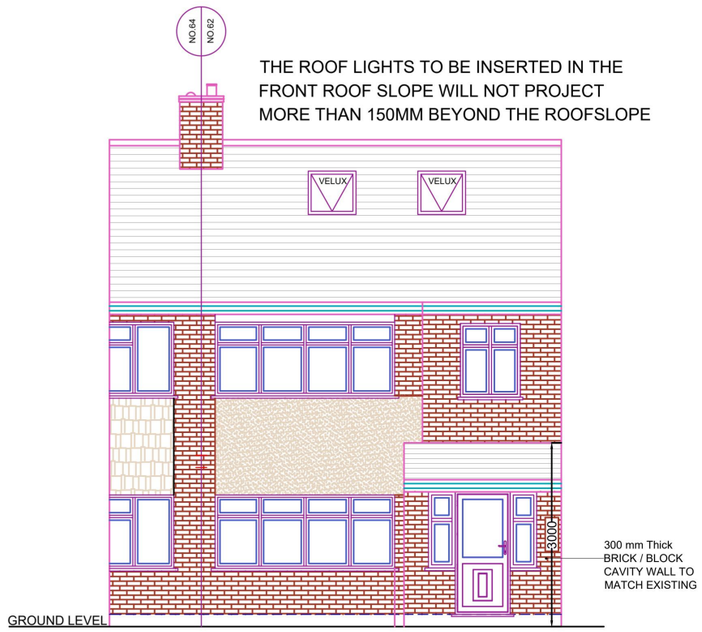

THE ROOF LIGHTS TO BE INSERTED IN THE FRONT ROOF SLOPE WILL NOT PROJECT MORE THAN 150MM BEYOND THE ROOFSLOPE

300 mm Thick BRICK / BLOCK CAVITY WALL TO MATCH EXISTING

PROPOSED FRONT ELEVATION

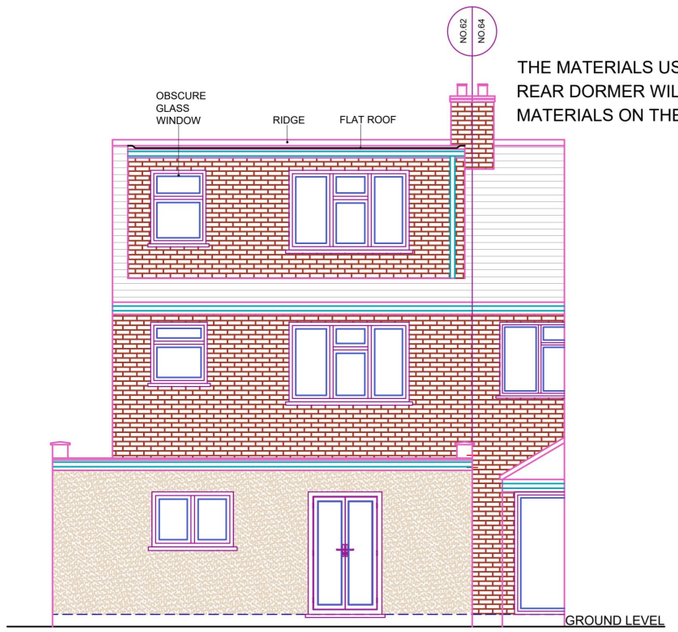

THE MATERIALS USED FOR THE REAR DORMER WILL MATCH THE MATERIALS ON THE HOST DWELLING

PROPOSED REAR ELEVATION

REFERENCE DRAWINGS

GENERAL NOTES
This drawing is for planning use only do not use this drawing for any purpose other than that for which it was issued.
Structural Design and Building Control Approval is required before construction commences.
This drawing is subject to copyright do not reproduce this drawing without prior permission.

No	DATE	REVISION	BY	CHK

CONSULTANT
CIVILS CONSULTING LTD.
CIVIL ENGINEERS
STRUCTURAL ENGINEERS
ARCHITECTURAL DESIGNERS
Contact: 07947249323


DRAWN MS
CHECKED A.R
PROJECT NO.

CLIENT/PROJECT
62 SAUNTON ROAD


TITLE
PROPOSED ELEVATIONS

DRAWING No. D08 REV2
SCALE: 1:100 @A3
DATE: 12.10.2026




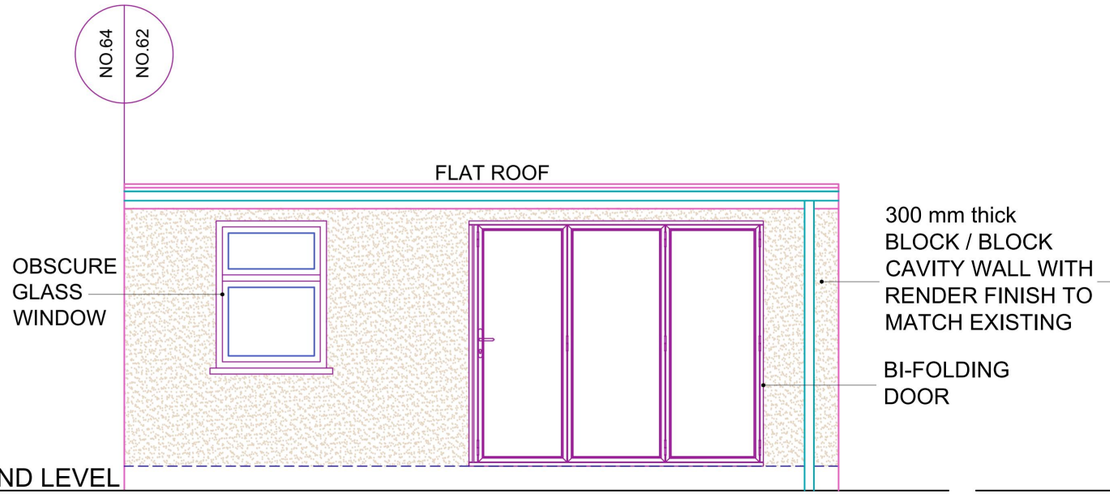

PROPOSED FRONT ELEVATION

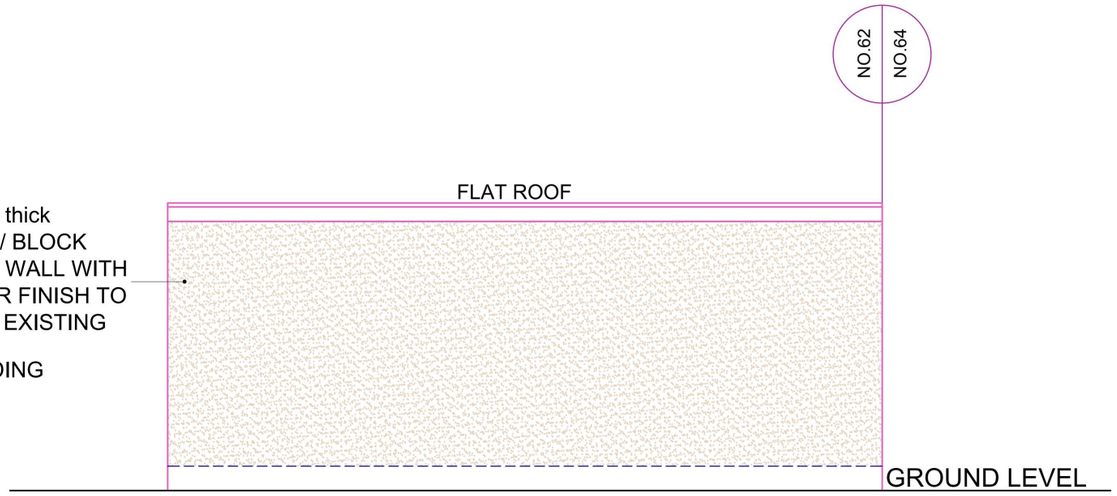

PROPOSED REAR ELEVATION

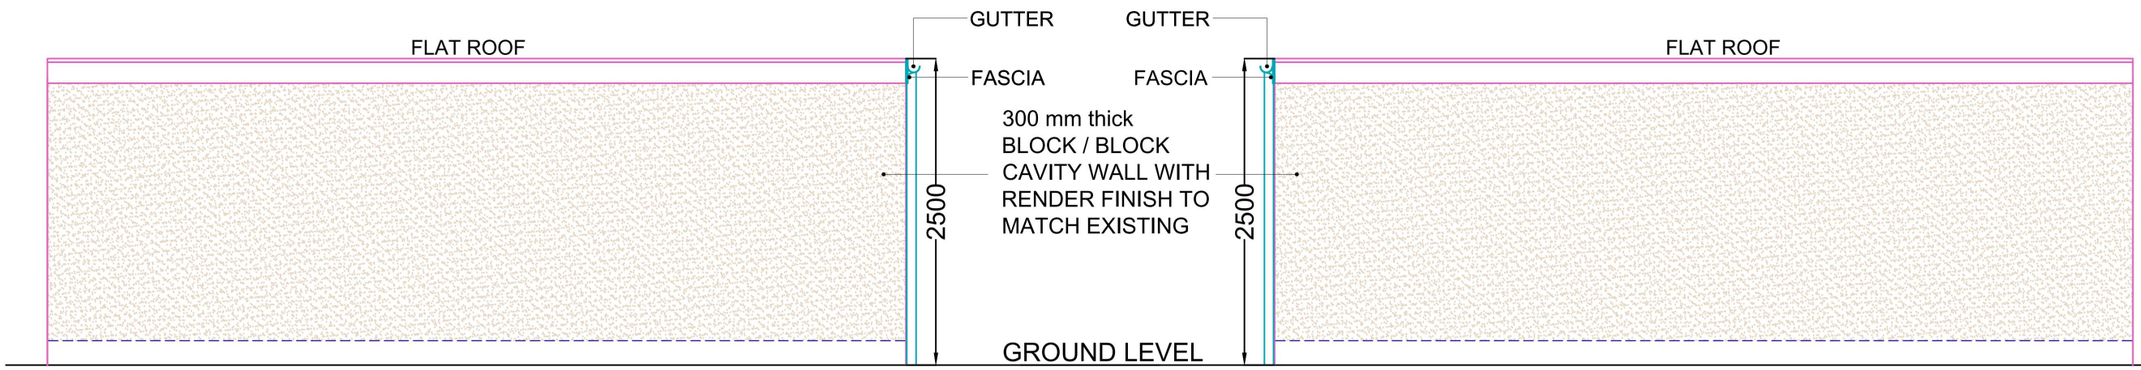

PROPOSED ELEVATION SIDE A

PROPOSED ELEVATION SIDE B

REFERENCE DRAWINGS

GENERAL NOTES
This drawing is for planning use only do not use this drawing for any purpose other than that for which it was issued.
Structural Design and Building Control Approval is required before construction commences.
This drawing is subject to copyright do not reproduce this drawing without prior permission.

No	DATE	REVISION	BY	CHK

CONSULTANT
CIVILS CONSULTING LTD.
CIVIL ENGINEERS
STRUCTURAL ENGINEERS
ARCHITECTURAL DESIGNERS
Contact: 07947249323


DRAWN MS
CHECKED A.R
PROJECT NO.

CLIENT/PROJECT
62 SAUNTON ROAD

TITLE
PROPOSED ELEVATIONS

DRAWING No. D10
SCALE: 1:50 @A3
DATE: 26.09.2026


1 = HIP TO GABLE

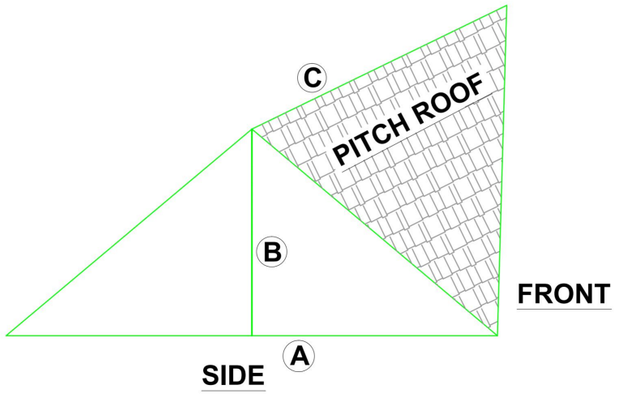

$$\frac{A \quad B \quad C}{8.12 \times 2.55 \times 3.87} = \frac{80.13}{6} = 13.35$$
$$2 \qquad X \quad 3$$

$$= 13.35 \text{ m}^3$$

2 = DORMER

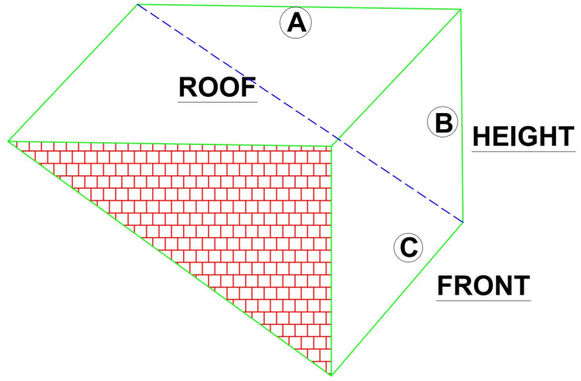

$$\frac{A \quad B \quad C}{3.61 \times 2.16 \times 5.49} = \frac{42.80}{2} = 21.4$$
$$2$$

$$= 21.4 \text{ m}^3$$

$$\frac{1 \quad 2}{13.35 + 21.4} = 34.75 \text{ m}^3 < 50 \text{ m}^3$$

REFERENCE DRAWINGS

GENERAL NOTES
This drawing is for planning use only do not use this drawing for any purpose other than that for which it was issued.
Structural Design and Building Control Approval is required before construction commences.
This drawing is subject to copyright do not reproduce this drawing without prior permission.

No	DATE	REVISION	BY	CHK


CONSULTANT
CIVILS CONSULTING LTD.
CIVIL ENGINEERS
STRUCTURAL ENGINEERS
ARCHITECTURAL DESIGNERS
Contact: 07947249323

DRAWN MS
CHECKED A.R
PROJECT NO.

CLIENT/PROJECT
62 SAUNTON ROAD

TITLE
VOLUME

DRAWING No. D11
SCALE: NTS
DATE: 26.09.2026

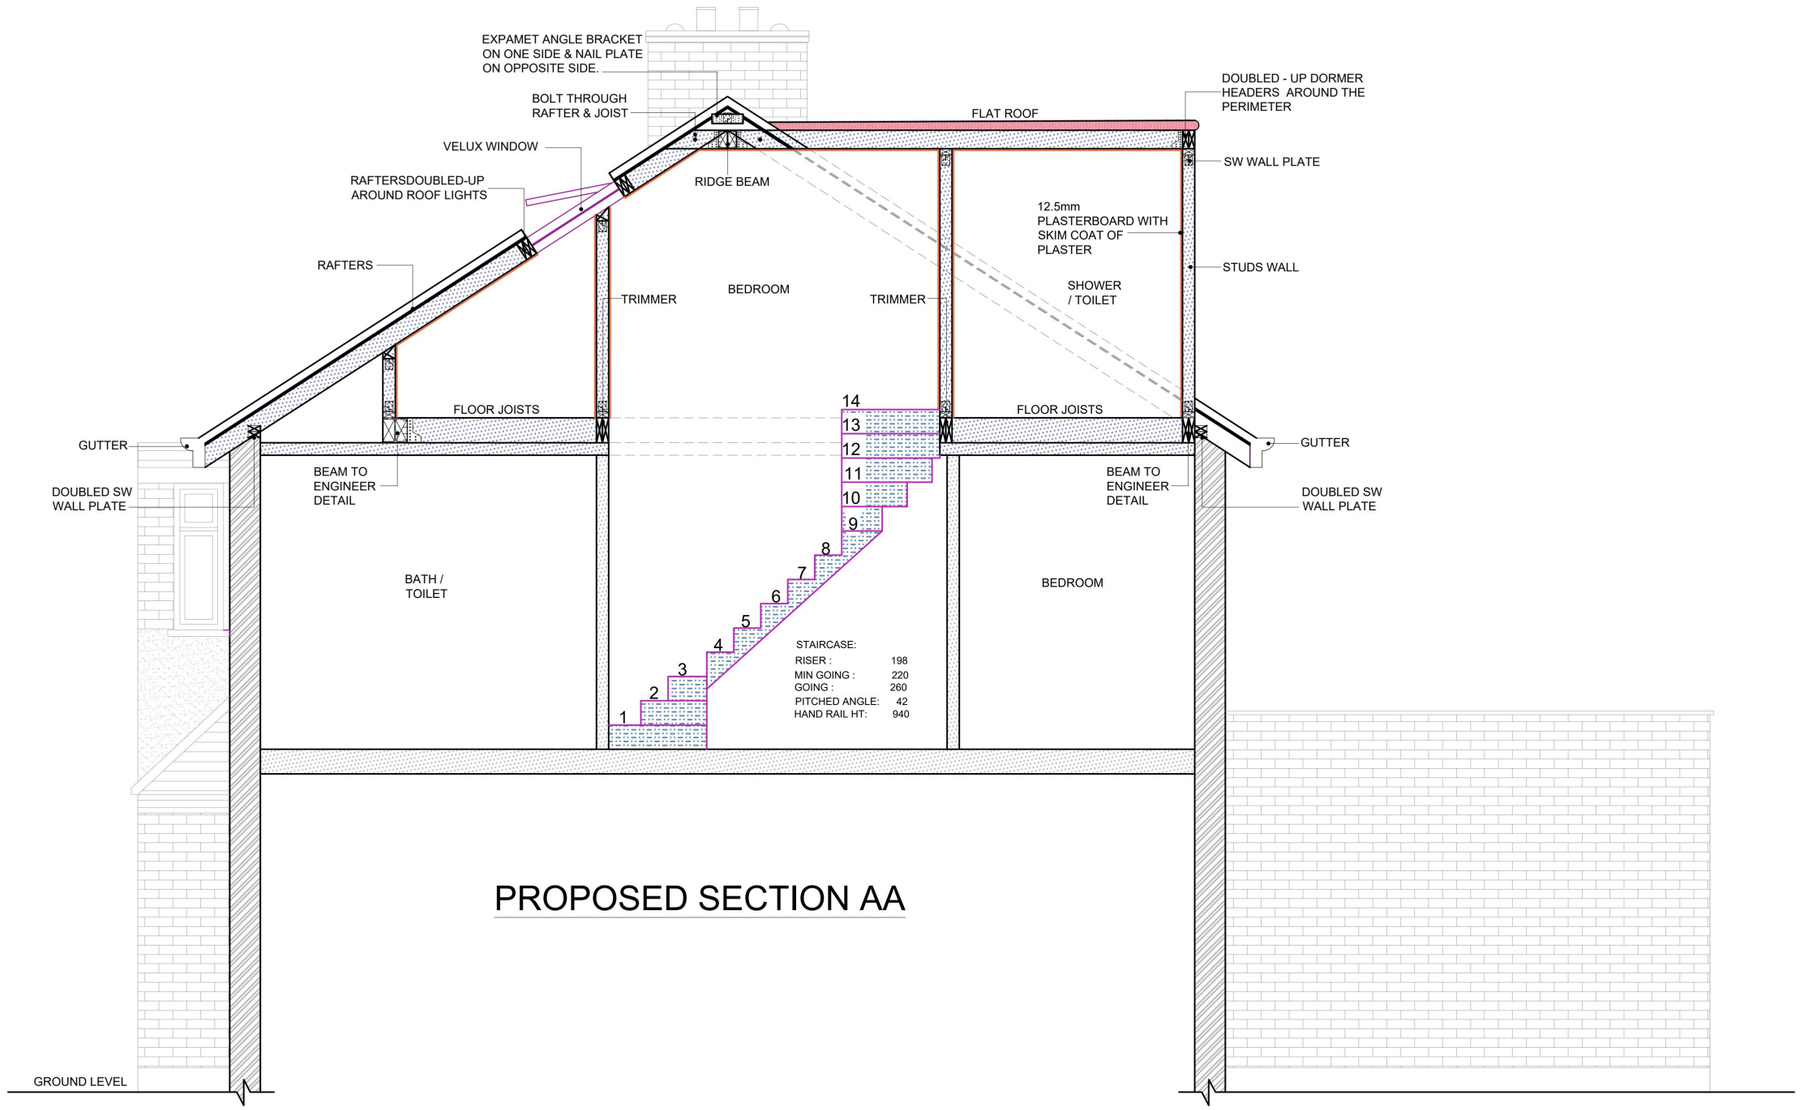

PROPOSED SECTION AA

1:50

0 1 2 5 10 Meter

REFERENCE DRAWINGS

GENERAL NOTES
This drawing is for planning use only do not use this drawing for any purpose other than that for which it was issued.
Structural Design and Building Control Approval is required before construction commences.
This drawing is subject to copyright do not reproduce this drawing without prior permission.

No	DATE	REVISION	BY	CHK

CONSULTANT


CIVILS CONSULTING LTD.
CIVIL ENGINEERS
STRUCTURAL ENGINEERS
ARCHITECTURAL DESIGNERS
Contact: 07947249323

DRAWN MS
CHECKED A.R
PROJECT NO.

CLIENT/PROJECT
62 SAUNTON ROAD

TITLE
PROPOSED SECTION AA

DRAWING No. D12
SCALE: 1:50 @A3
DATE: 26.09.2026

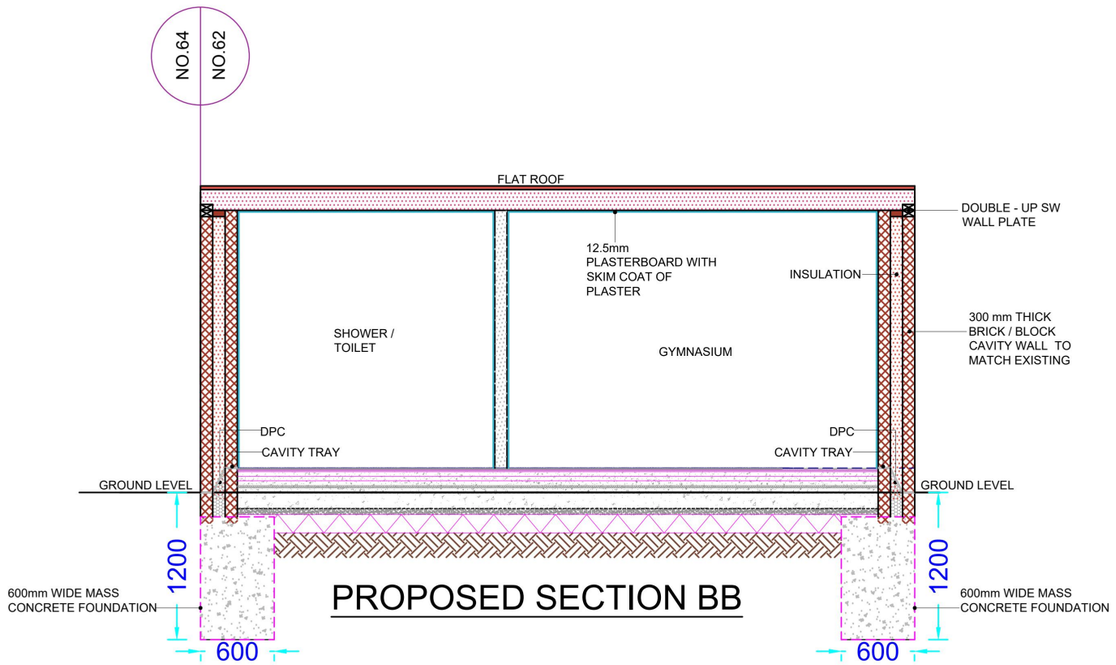

PROPOSED SECTION BB

1:50

0 1 2 5 10 Meter

REFERENCE DRAWINGS

GENERAL NOTES
This drawing is for planning use only do not use this drawing for any purpose other than that for which it was issued.
Structural Design and Building Control Approval is required before construction commences.
This drawing is subject to copyright do not reproduce this drawing without prior permission.

No	DATE	REVISION	BY	CHK

CONSULTANT
CIVILS CONSULTING LTD.
CIVIL ENGINEERS
STRUCTURAL ENGINEERS
ARCHITECTURAL DESIGNERS
Contact: 07947249323

DRAWN MS
CHECKED A.R
PROJECT NO.

CLIENT/PROJECT
62 SAUNTON ROAD

TITLE
PROPOSED SECTION BB

DRAWING No. D13
SCALE: 1:50 @A3
DATE: 26.09.2026



BLOCK PLAN

SCALE: 1:500

1:500

5 20

0 10 50 Meter

REFERENCE DRAWINGS

GENERAL NOTES

This drawing is for planning use only do not use this drawing for any purpose other than that for which it was issued.
Structural Design and Building Control Approval is required before construction commences.
This drawing is subject to copyright do not reproduce this drawing without prior permission.

No	DATE	REVISION	BY	CHK


CONSULTANT
CIVILS CONSULTING LTD.
CIVIL ENGINEERS
STRUCTURAL ENGINEERS
ARCHITECTURAL DESIGNERS
Contact: 07947249323

DRAWN MS
CHECKED A.R
PROJECT NO.

CLIENT/PROJECT
62 SAUNTON ROAD


TITLE
BLOCK PLAN

DRAWING No. D14
SCALE: 1:500
DATE: 00.00.2026

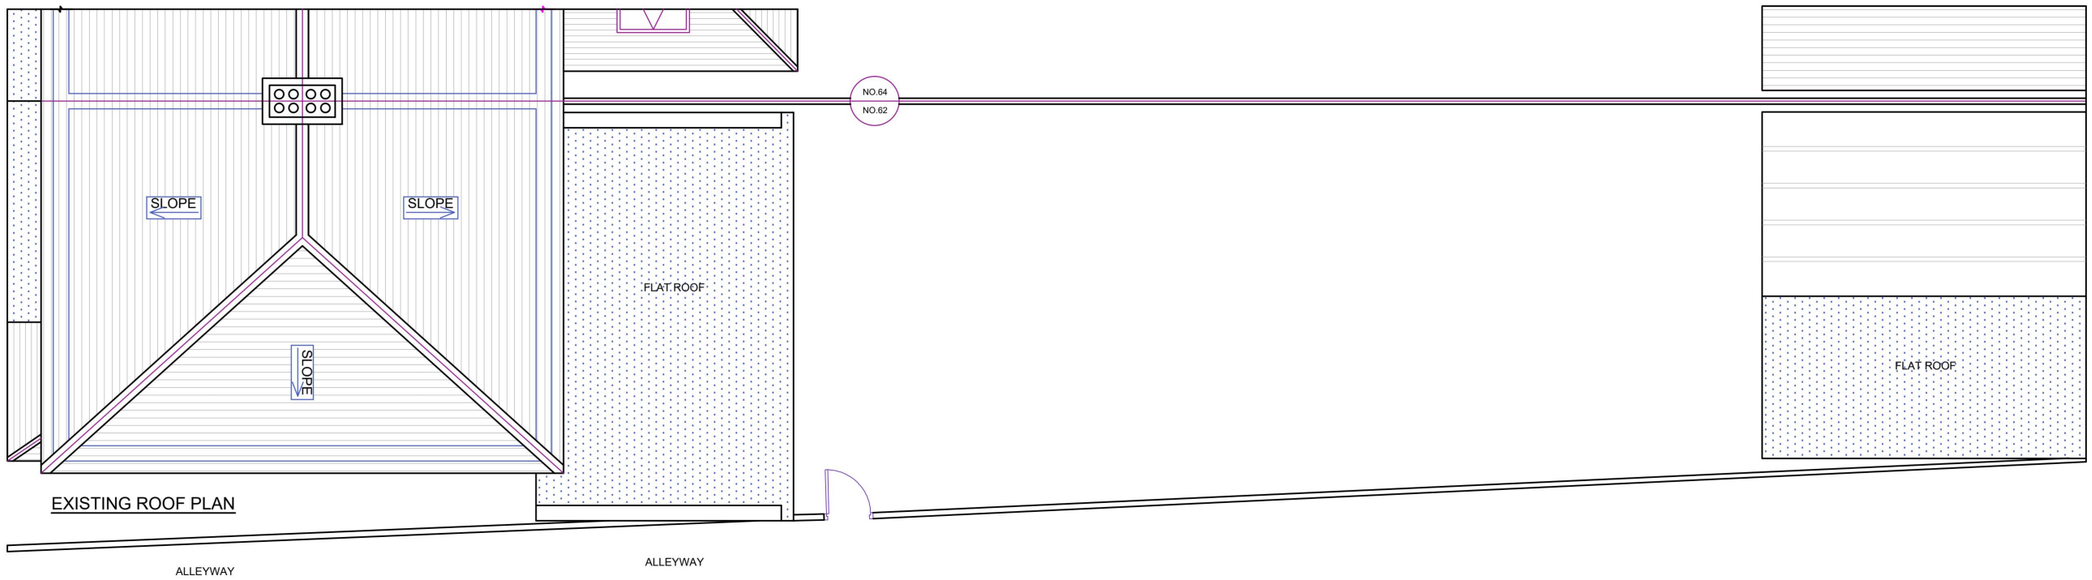

EXISTING ROOF PLAN



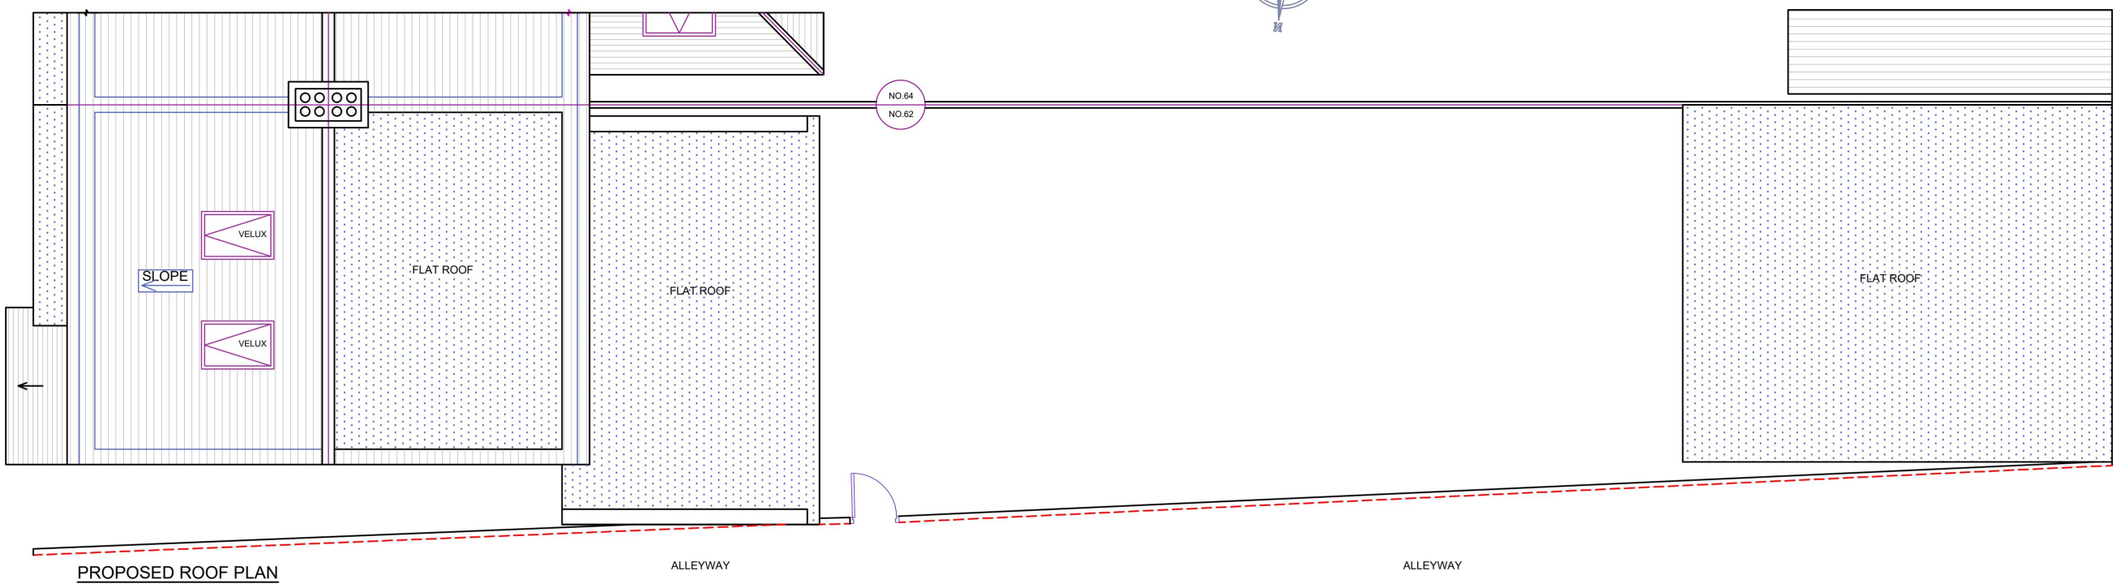

PROPOSED ROOF PLAN

1:100

0 1 2 5 10 Meter

REFERENCE DRAWINGS

GENERAL NOTES

This drawing is for planning use only do not use this drawing for any purpose other than that for which it was issued.
Structural Design and Building Control Approval is required before construction commences.
This drawing is subject to copyright do not reproduce this drawing without prior permission.

No	DATE	REVISION	BY	CHK

CONSULTANT

CIVILS CONSULTING LTD.

CIVIL ENGINEERS
STRUCTURAL ENGINEERS
ARCHITECTURAL DESIGNERS

Contact: 07947249323

DRAWN MS

CHECKED A.R

PROJECT NO.

CLIENT/PROJECT

62 SAUNTON ROAD


TITLE

ROOF PLANS

DRAWING No. **D04 REV1**

SCALE: 1:100 @A3

DATE: 08.10.2026

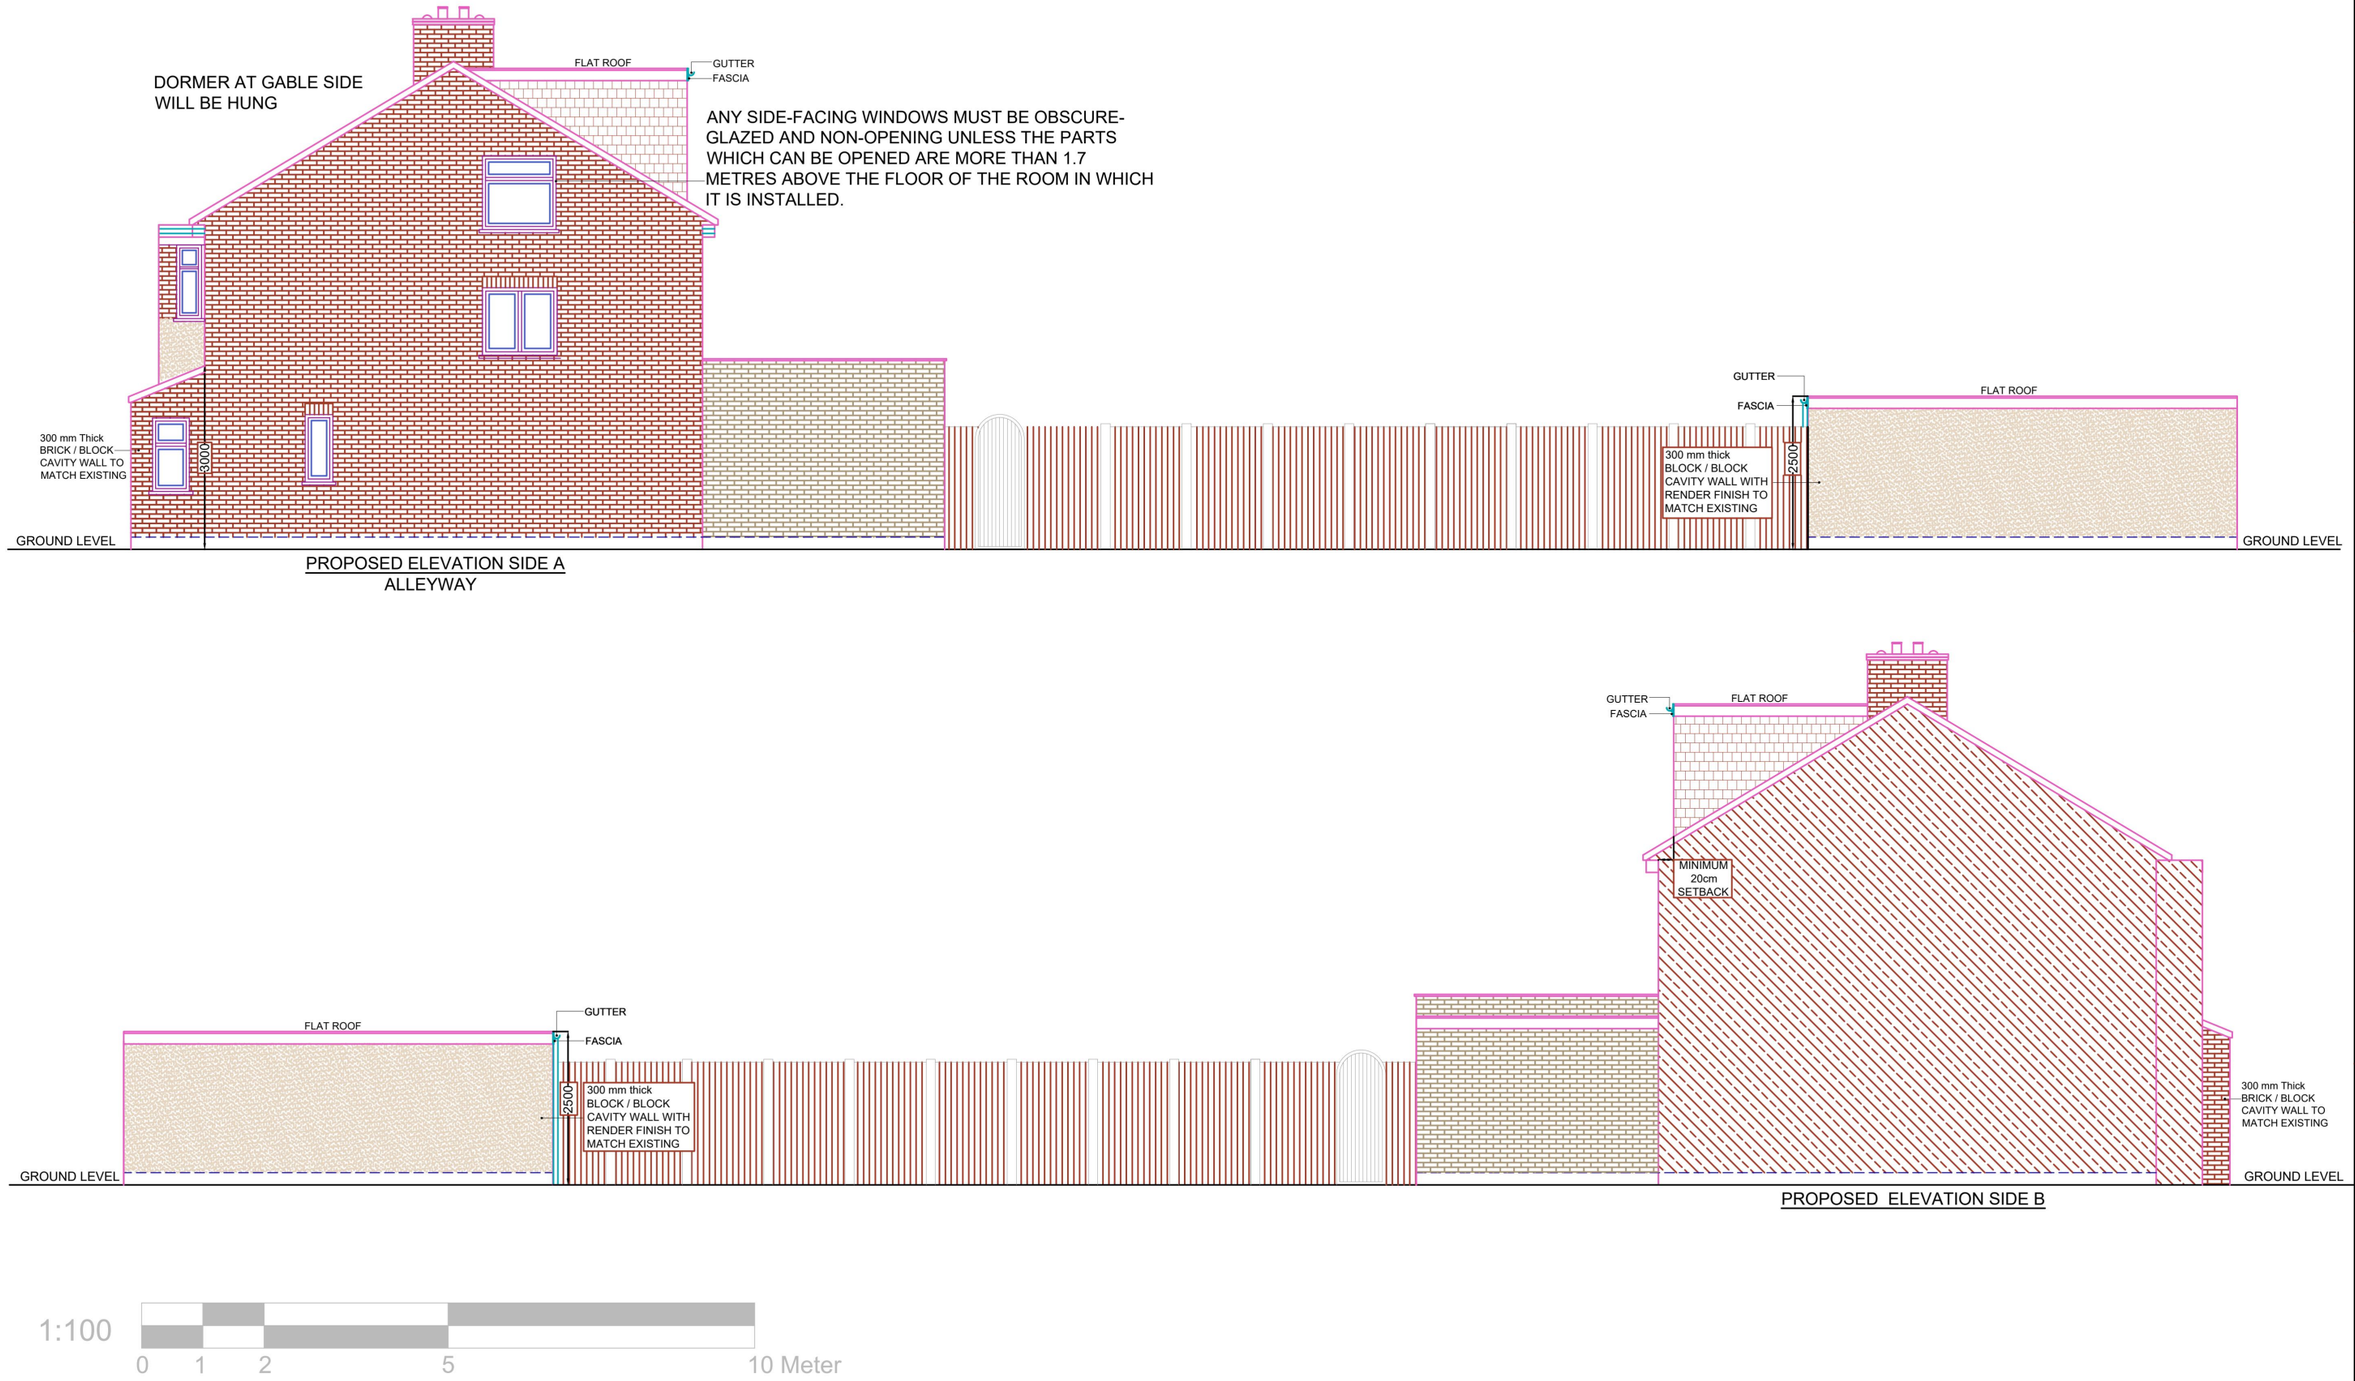

PROPOSED ELEVATION SIDE A
ALLEYWAY

PROPOSED ELEVATION SIDE B

1:100

0 1 2 5 10 Meter

REFERENCE DRAWINGS

GENERAL NOTES
This drawing is for planning use only do not use this drawing for any purpose other than that for which it was issued.
Structural Design and Building Control Approval is required before construction commences.
This drawing is subject to copyright do not reproduce this drawing without prior permission.

No	DATE	REVISION	BY	CHK

CONSULTANT
CIVILS CONSULTING LTD.
CIVIL ENGINEERS
STRUCTURAL ENGINEERS
ARCHITECTURAL DESIGNERS
Contact: 07947249323

DRAWN MS
CHECKED A.R
PROJECT NO.

CLIENT/PROJECT
62 SAUNTON ROAD

TITLE
PROPOSED ELEVATIONS

DRAWING No. D09 REV2
SCALE: 1:100 @A3
DATE: 16.11.2026