


1:100

0 1 2 5 10 Meter

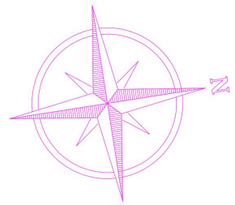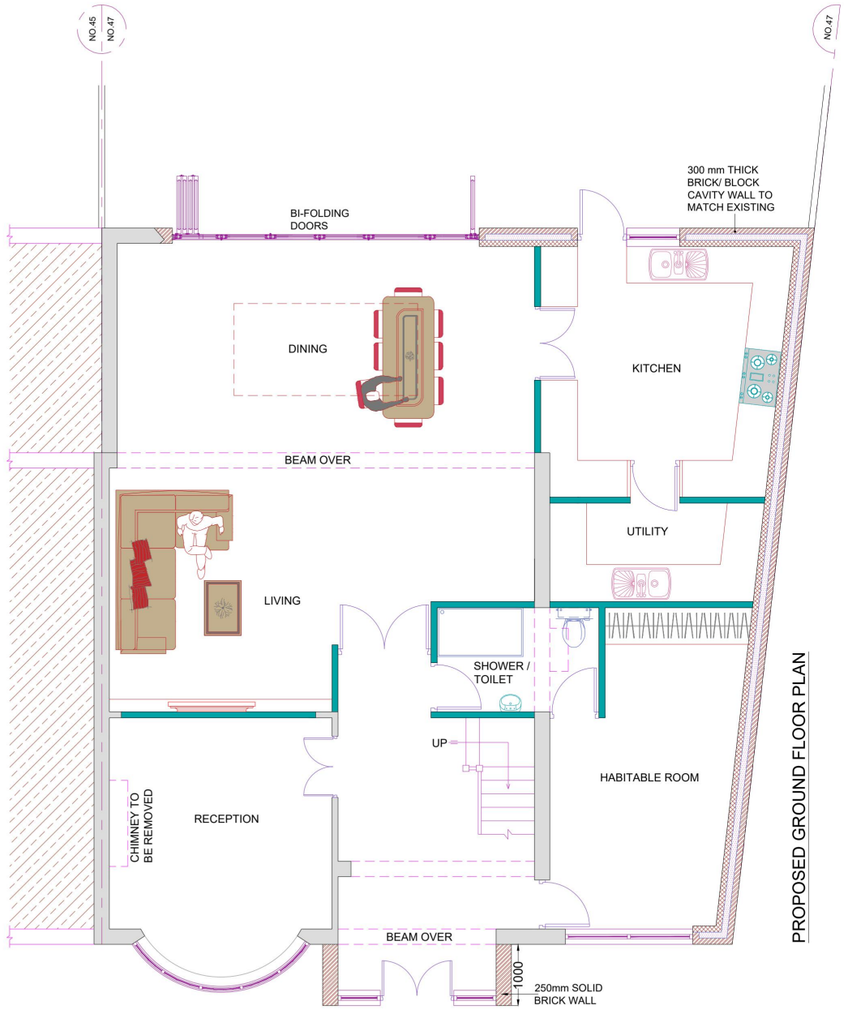


PROPOSED GROUND FLOOR PLAN

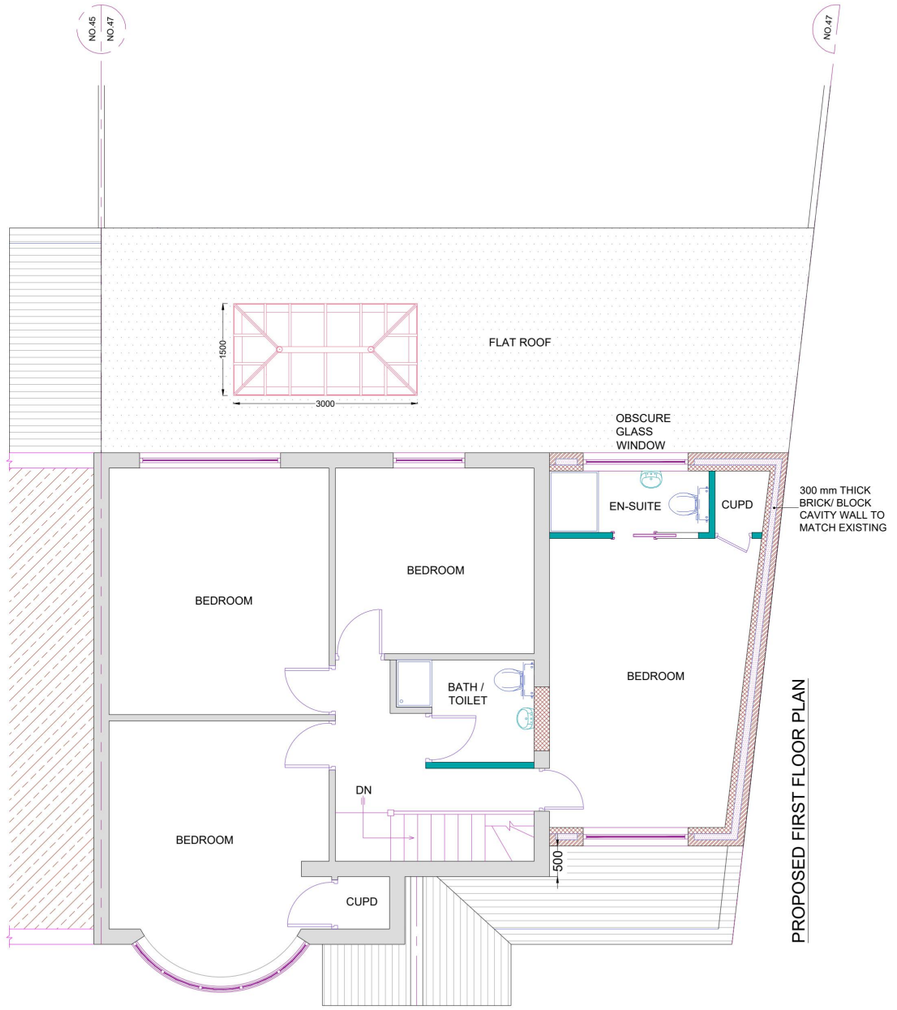


PROPOSED FIRST FLOOR PLAN

REFERENCE DRAWINGS

GENERAL NOTES

This drawing is for planning use only do not use this drawing for any purpose other than that for which it was issued.
Structural Design and Building Control Approval is required before construction commences.
This drawing is subject to copyright do not reproduce this drawing without prior permission.

| No | DATE | REVISION | BY | CHK |
|---|---|---|---|---|

CONSULTANT

CIVILS CONSULTING LTD.

CIVIL ENGINEERS
STRUCTURAL ENGINEERS
ARCHITECTURAL DESIGNERS

Contact: 07947249323

DRAWN MK

CHECKED A.R

PROJECT NO.

CLIENT/PROJECT: 47 ELMHURST DRIVE

TITLE: PROPOSED FLOOR PLANS

DRAWING No. D02


SCALE: 1:100 @A3

DATE: 02-10-2026


1:100

0 1 2 5 10 Meter

N

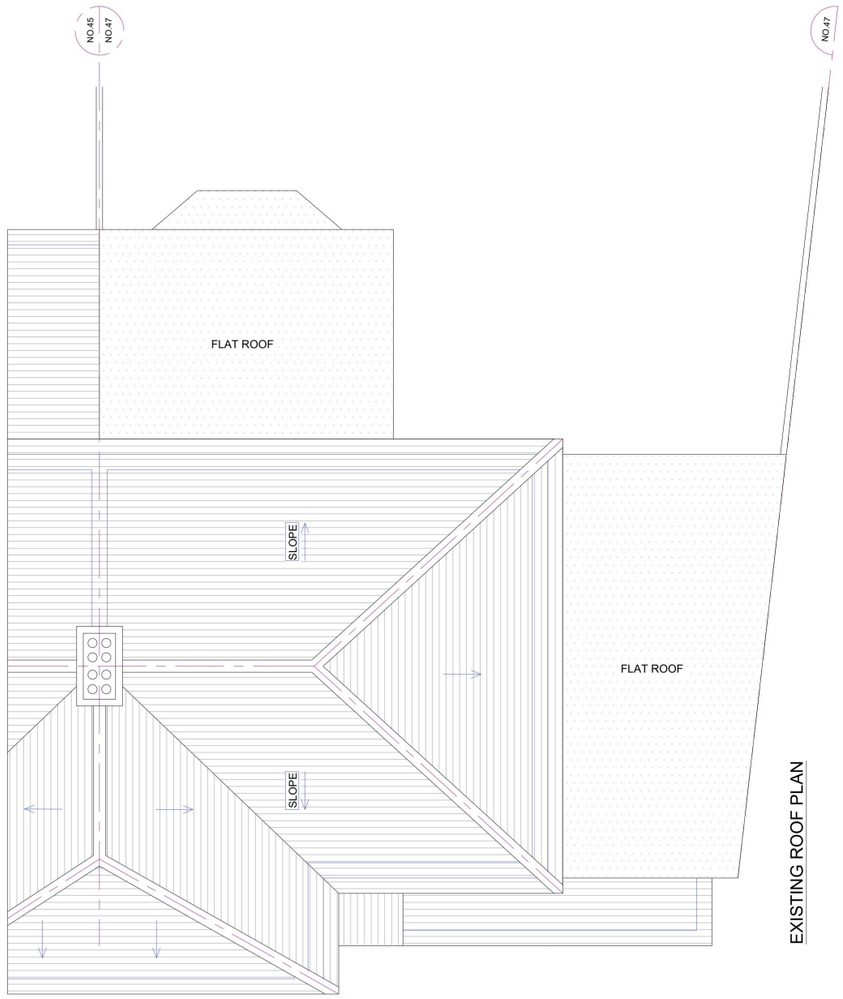


EXISTING ROOF PLAN

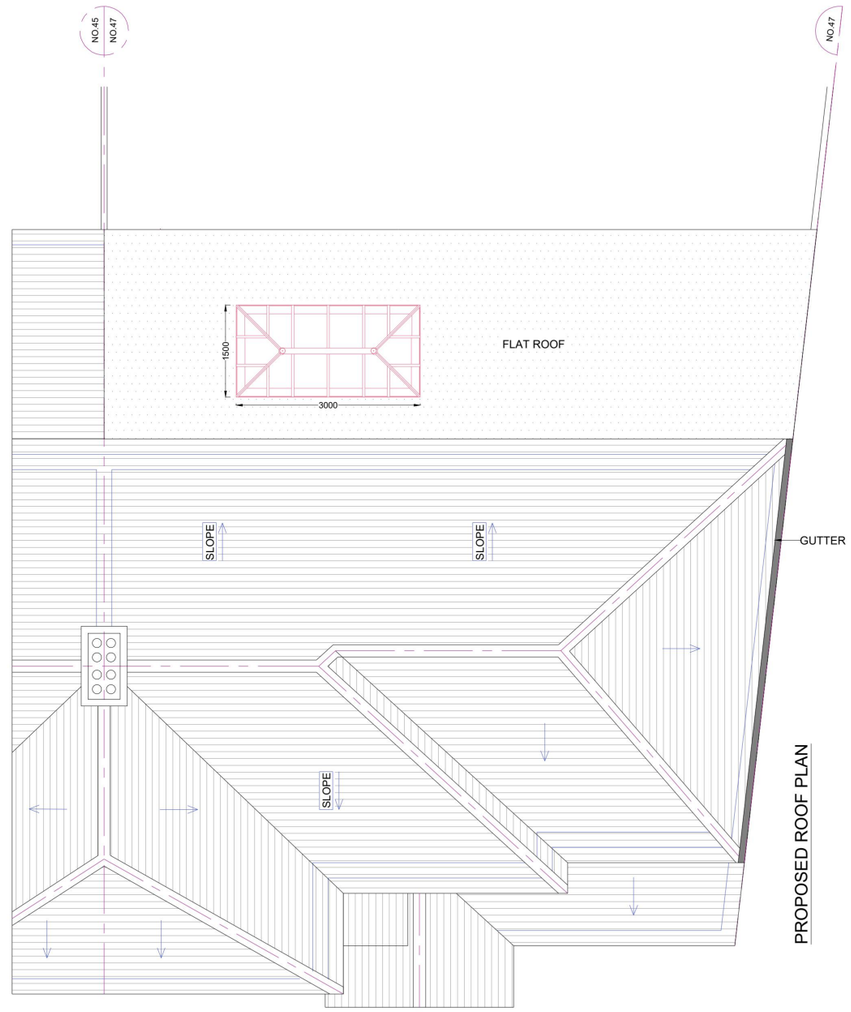


PROPOSED ROOF PLAN

REFERENCE DRAWINGS

GENERAL NOTES

This drawing is for planning use only do not use this drawing for any purpose other than that for which it was issued.
Structural Design and Building Control Approval is required before construction commences.
This drawing is subject to copyright do not reproduce this drawing without prior permission.

| No | DATE | REVISION | BY | CHK |
|---|---|---|---|---|

CONSULTANT

CIVILS CONSULTING LTD.

CIVIL ENGINEERS
STRUCTURAL ENGINEERS
ARCHITECTURAL DESIGNERS

Contact: 07947249323

DRAWN MK

CHECKED A.R

PROJECT NO.

CLIENT/PROJECT: 47 ELMHURST DRIVE

TITLE: ROOF PLANS

DRAWING No. D03

SCALE: 1:100 @A3

DATE: 02-10-2026

1:100

0 1 2 5 10 Meter





EXISTING FRONT ELEVATION




EXISTING REAR ELEVATION




EXISTING ELEVATION SIDE A

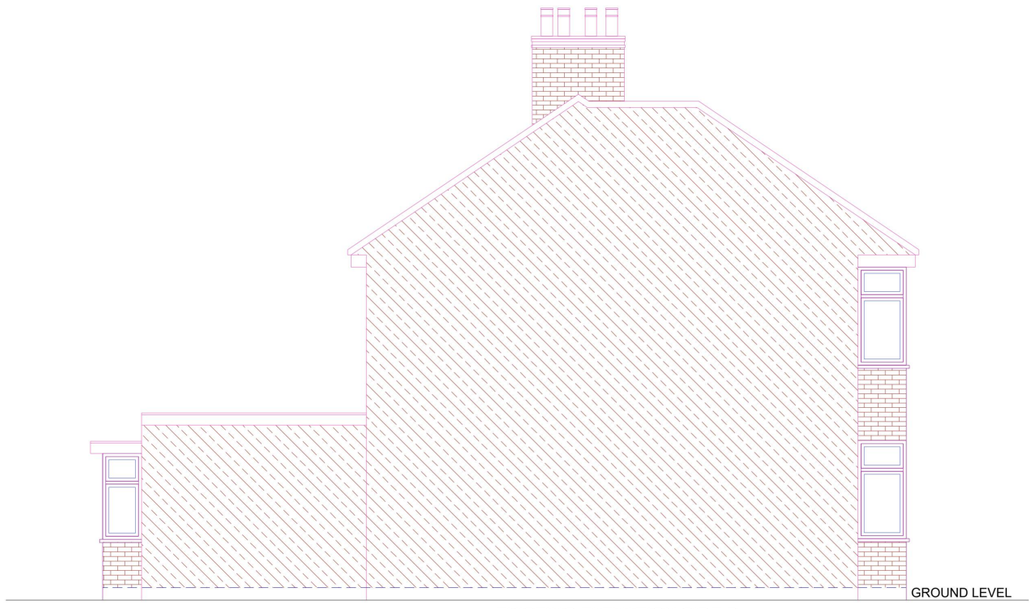


EXISTING ELEVATION SIDE B

REFERENCE DRAWINGS

GENERAL NOTES

This drawing is for planning use only do not use this drawing for any purpose other than that for which it was issued.
Structural Design and Building Control Approval is required before construction commences.
This drawing is subject to copyright do not reproduce this drawing without prior permission.

| No | DATE | REVISION | BY | CHK |
|---|---|---|---|---|

CONSULTANT

CIVILS CONSULTING LTD.

CIVIL ENGINEERS
STRUCTURAL ENGINEERS
ARCHITECTURAL DESIGNERS

Contact: 07947249323

DRAWN: MK
CHECKED: A.R
PROJECT NO.

CLIENT/PROJECT: 47 ELMHURST DRIVE

TITLE: EXISTING ELEVATIONS

DRAWING No.: D04

SCALE: 1:100 @A3

DATE: 02-10-2026

1:100

0 1 2 5 10 Meter




PROPOSED FRONT ELEVATION




PROPOSED REAR ELEVATION

REFERENCE DRAWINGS

GENERAL NOTES

This drawing is for planning use only do not use this drawing for any purpose other than that for which it was issued.
Structural Design and Building Control Approval is required before construction commences.
This drawing is subject to copyright do not reproduce this drawing without prior permission.

| No | DATE | REVISION | BY | CHK |
|---|---|---|---|---|

CONSULTANT

CIVILS CONSULTING LTD.

CIVIL ENGINEERS
STRUCTURAL ENGINEERS
ARCHITECTURAL DESIGNERS

Contact: 07947249323

DRAWN MK
CHECKED A.R
PROJECT NO.

CLIENT/PROJECT
47 ELMHURST DRIVE


TITLE
PROPOSED ELEVATIONS

DRAWING No. D05
SCALE: 1:100 @A3
DATE: 02-10-2026


1:100

0 1 2 5 10 Meter

MATERIALS USED IN EXTERIOR WORK TO BE SIMILAR IN APPEARANCE TO THOSE OF THE EXTERIOR OF THE EXISTING HOUSE.

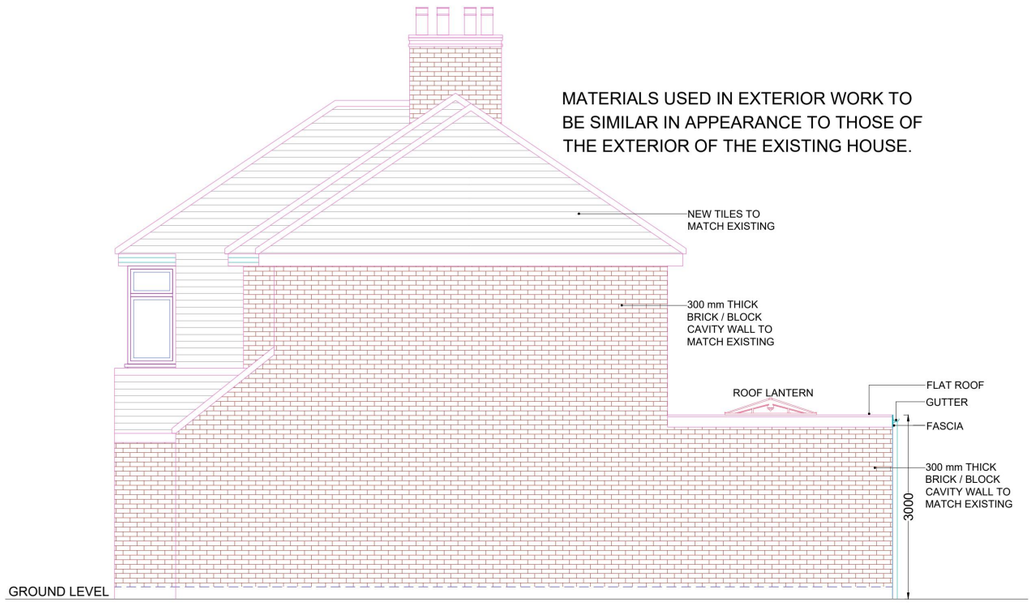


PROPOSED ELEVATION SIDE A

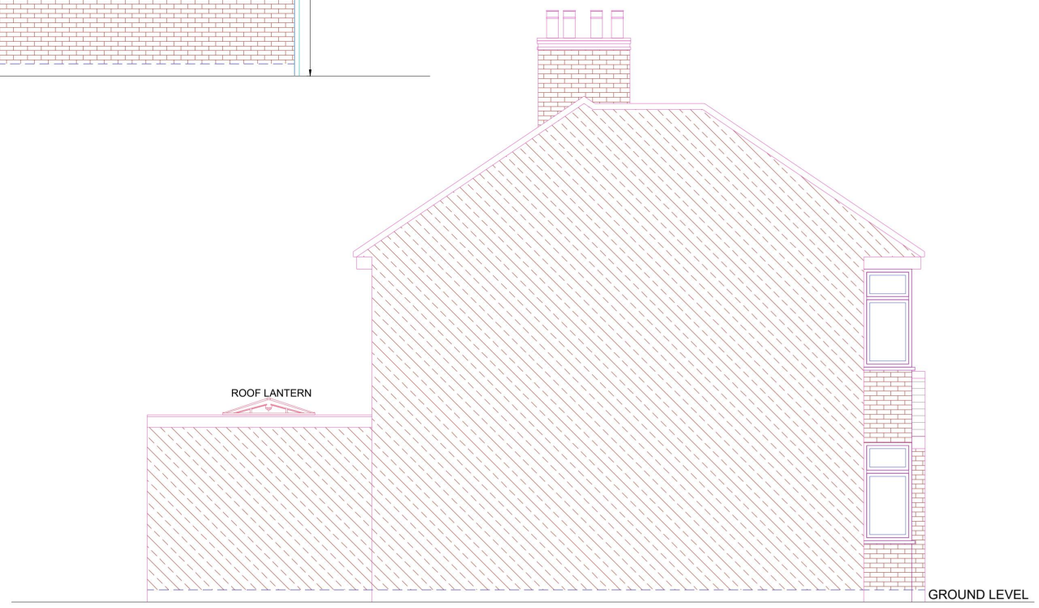


PROPOSED ELEVATION SIDE B

REFERENCE DRAWINGS

GENERAL NOTES
This drawing is for planning use only do not use this drawing for any purpose other than that for which it was issued.
Structural Design and Building Control Approval is required before construction commences.
This drawing is subject to copyright do not reproduce this drawing without prior permission.

| No | DATE | REVISION | BY | CHK |
|---|---|---|---|---|


CONSULTANT
CIVILS CONSULTING LTD.
CIVIL ENGINEERS
STRUCTURAL ENGINEERS
ARCHITECTURAL DESIGNERS
Contact: 07947249323

DRAWN MK
CHECKED A.R
PROJECT NO.

CLIENT/PROJECT
47 ELMHURST DRIVE

TITLE
PROPOSED ELEVATIONS

DRAWING No. D06
SCALE: 1:100 @A3
DATE: 02-10-2026

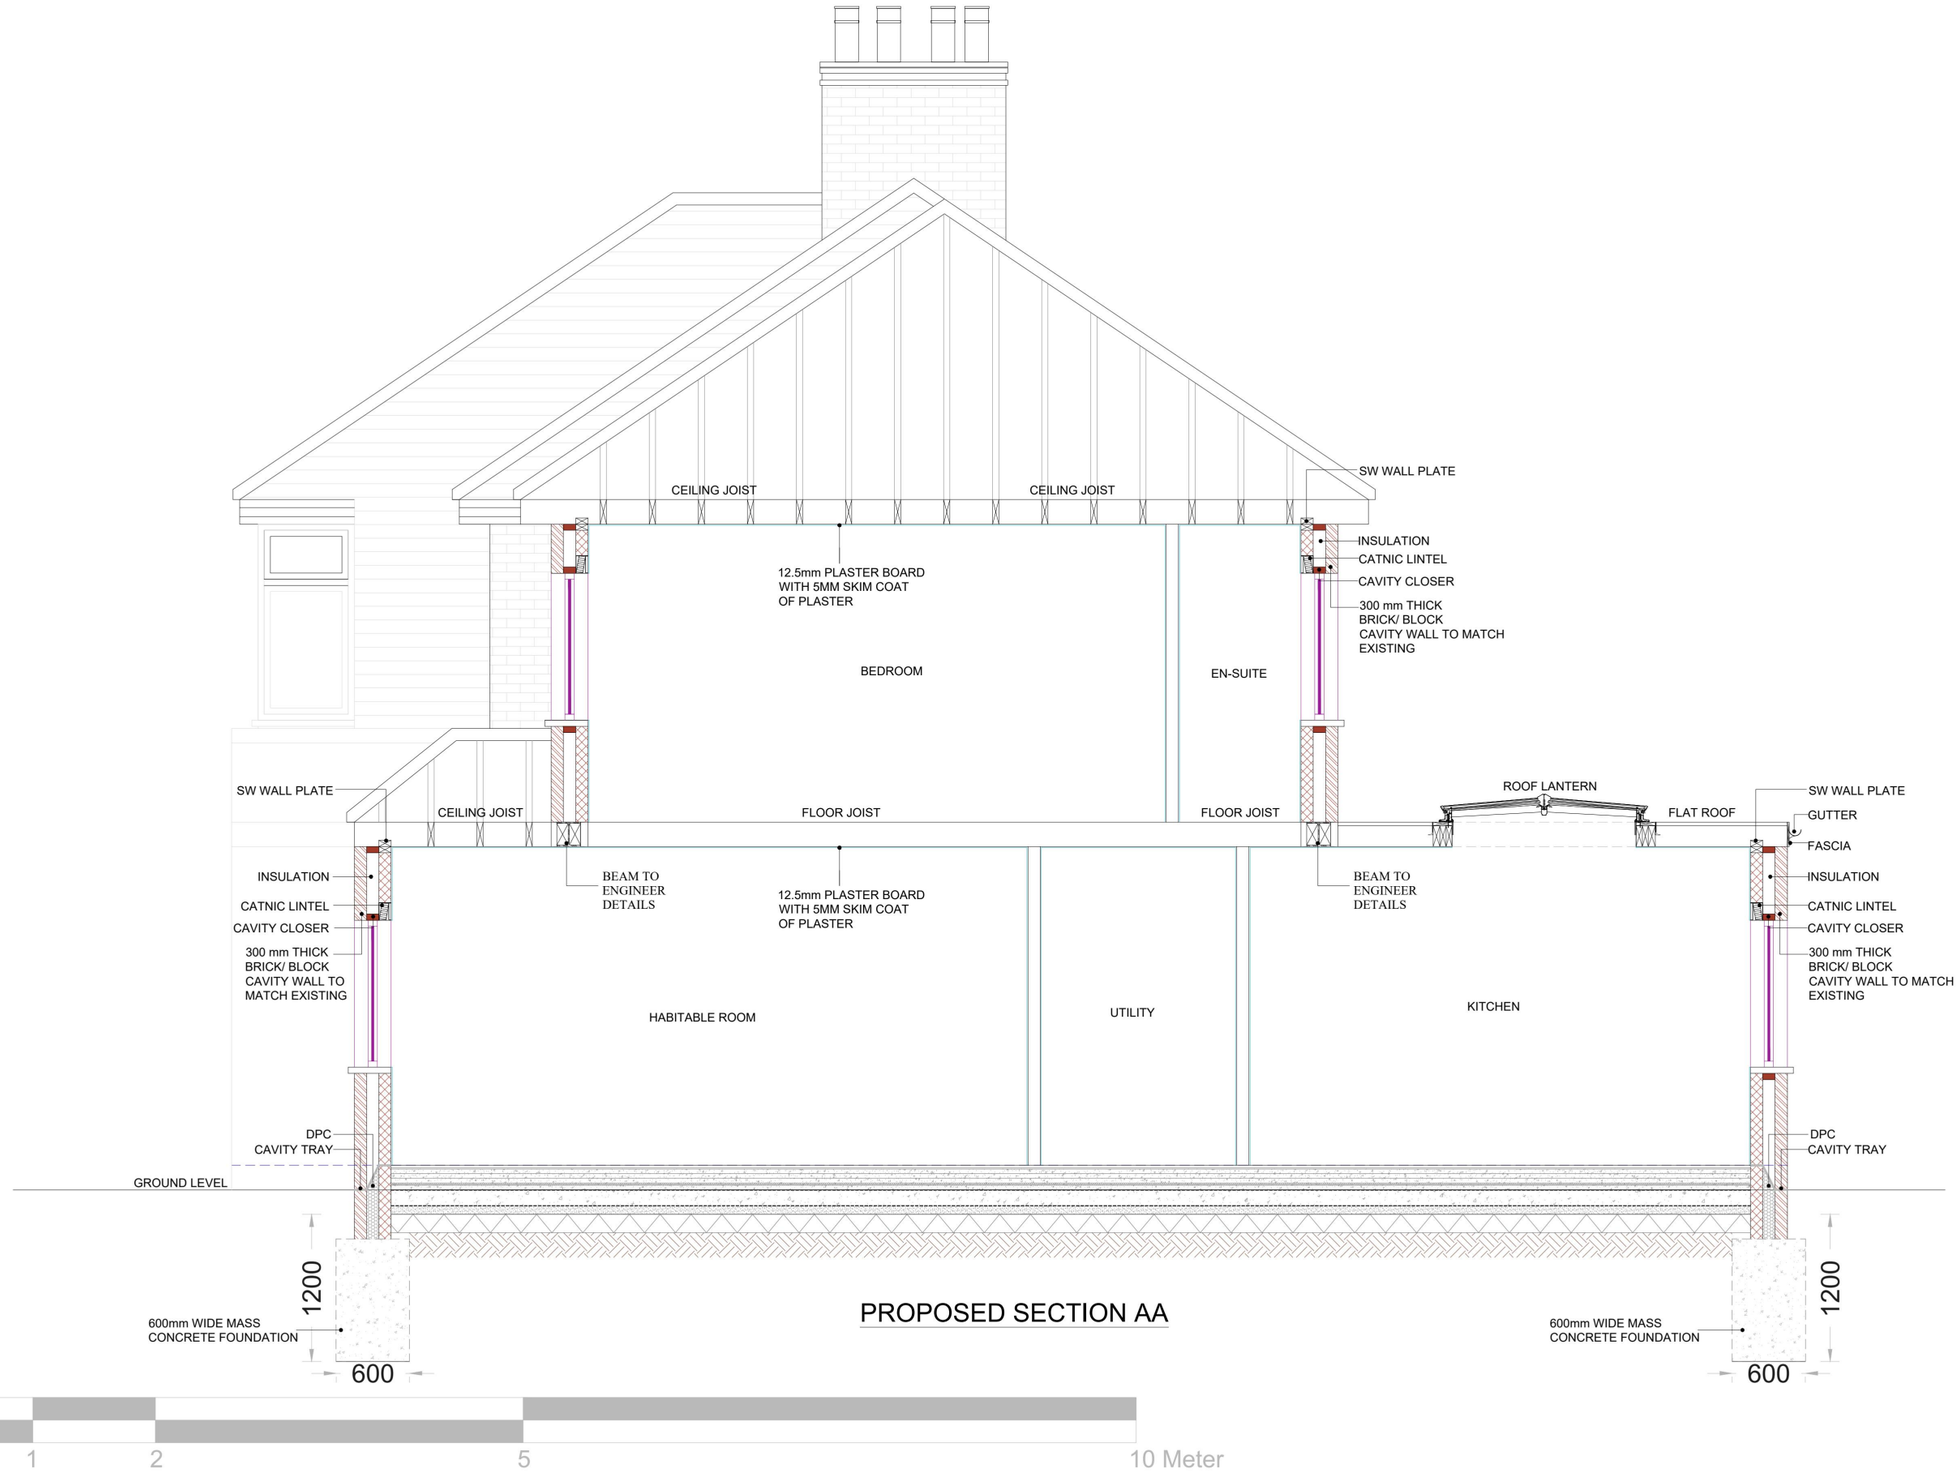


## PROPOSED SECTION AA

1:50

0 1 2 5 10 Meter

REFERENCE DRAWINGS

GENERAL NOTES


This drawing is for planning use only do not use this drawing for any purpose other than that for which it was issued.
Structural Design and Building Control Approval is required before construction commences.
This drawing is subject to copyright do not reproduce this drawing without prior permission.

| No | DATE | REVISION | BY | CHK |
|---|---|---|---|---|

CONSULTANT
CIVILS CONSULTING LTD.
CIVIL ENGINEERS
STRUCTURAL ENGINEERS
ARCHITECTURAL DESIGNERS
Contact: 07947249323

DRAWN: MK
CHECKED: A.R
PROJECT NO.

CLIENT/PROJECT: 47 ELMHURST DRIVE
TITLE: PROPOSED SECTION AA
DRAWING No.: D07
SCALE: 1:50 @A3
DATE: 02-10-2026

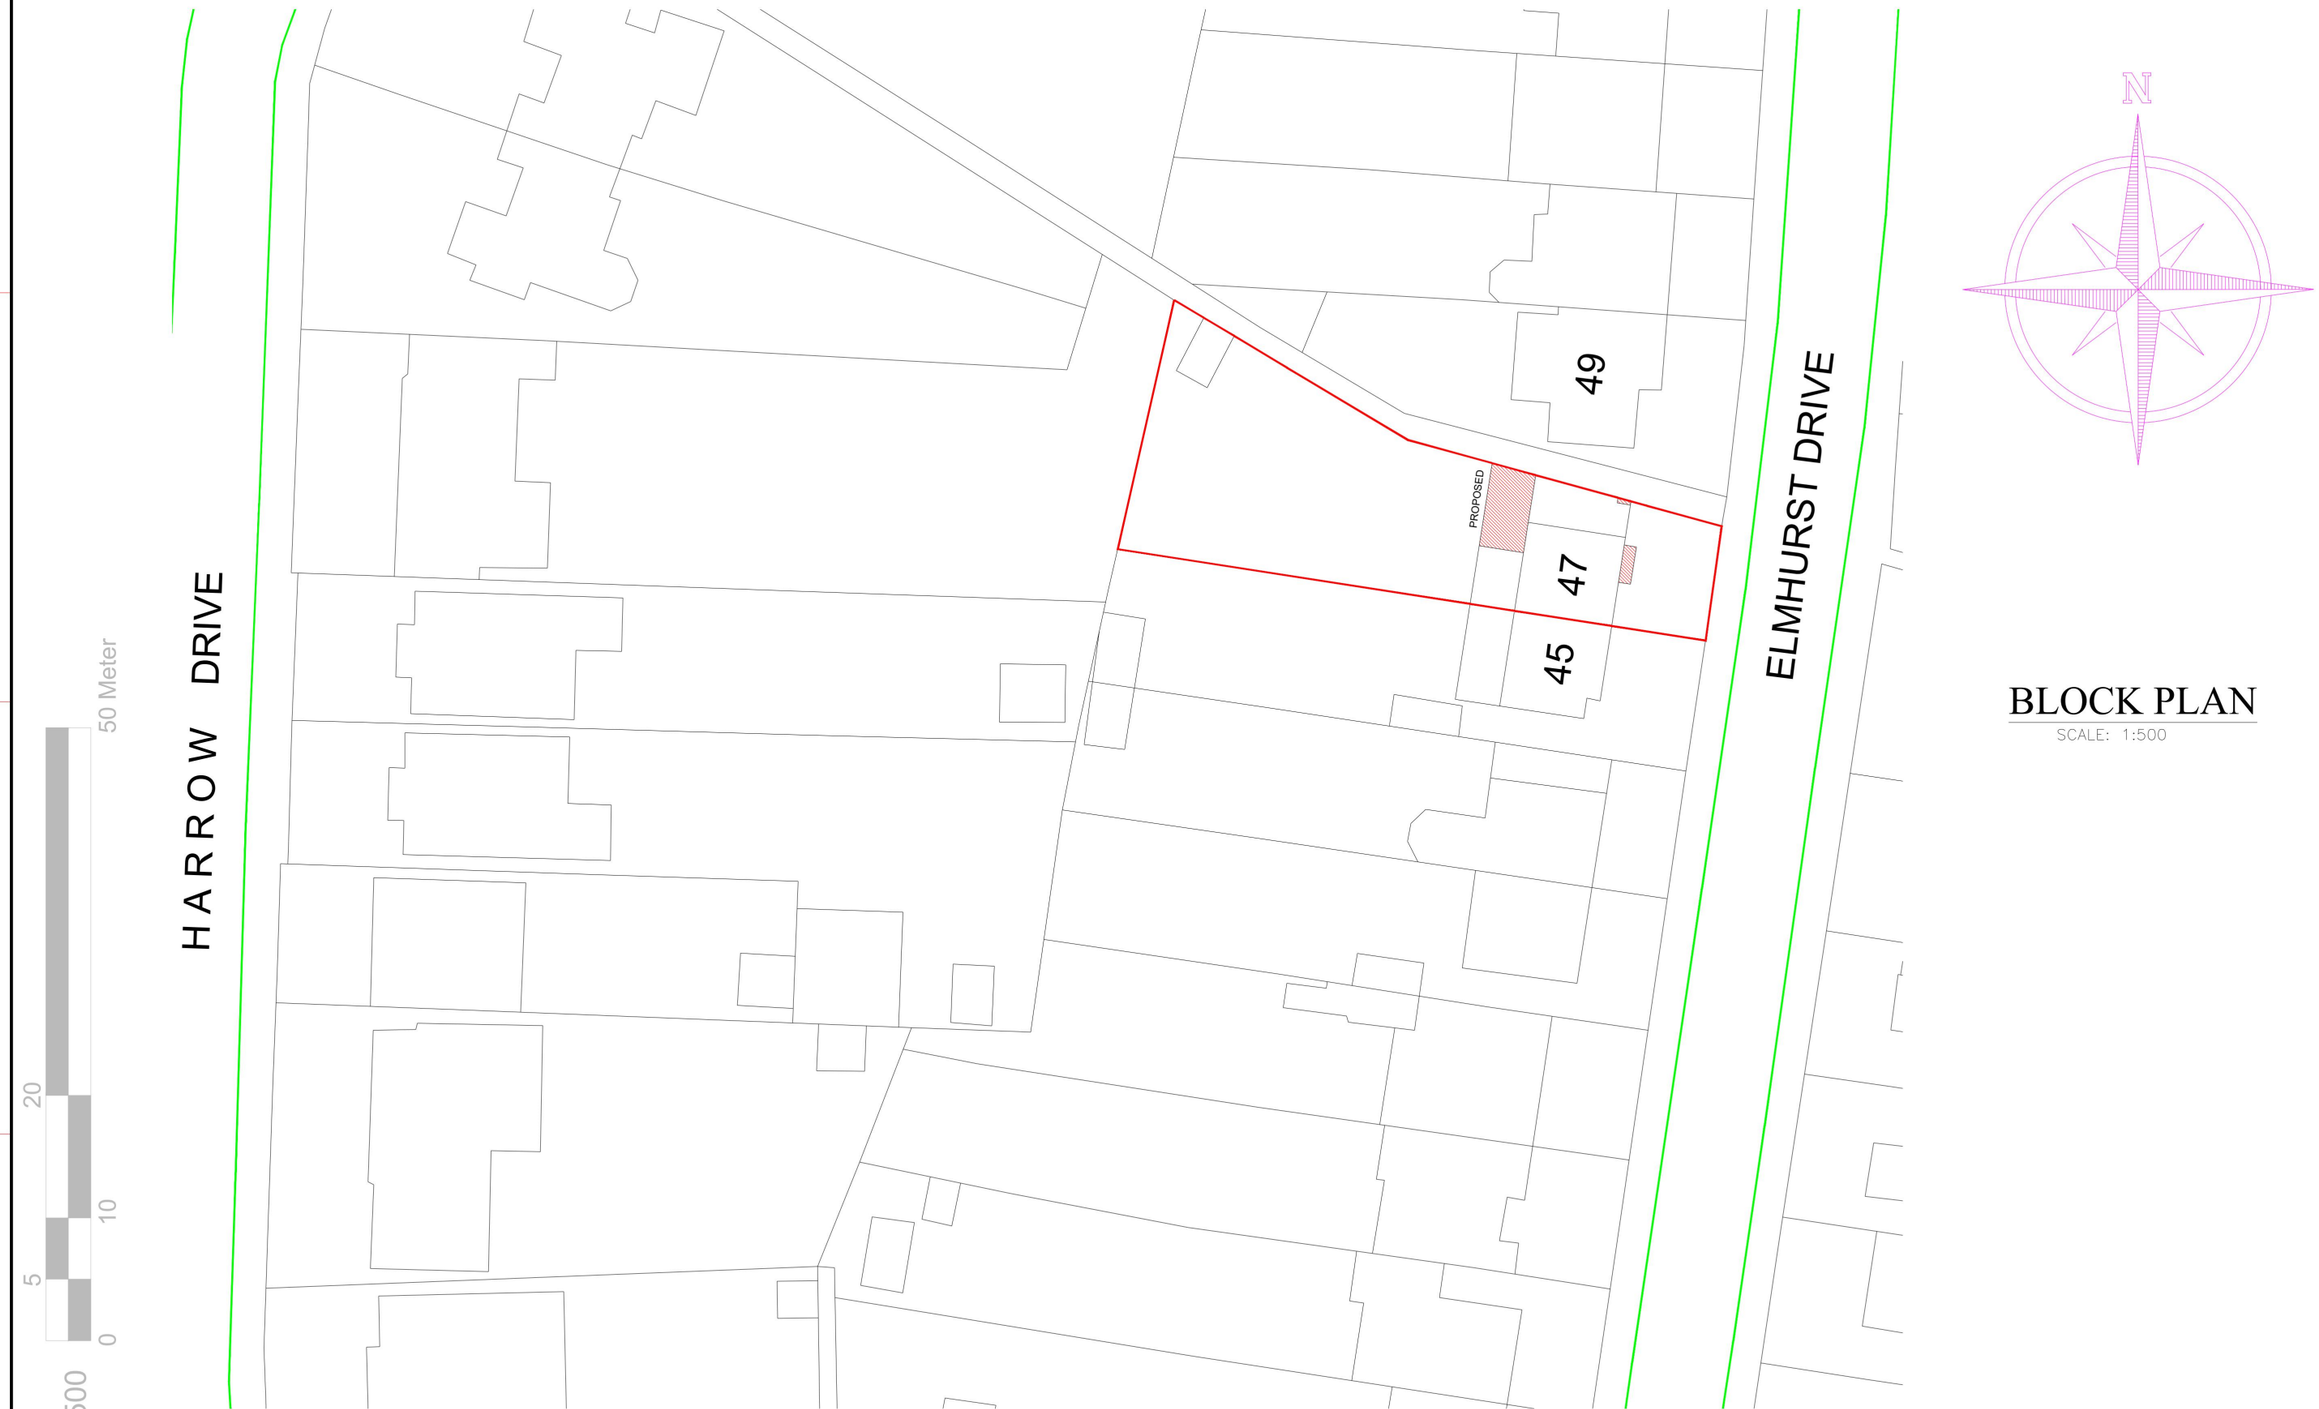


# BLOCK PLAN

SCALE: 1:500

REFERENCE DRAWINGS

GENERAL NOTES

This drawing is for planning use only do not use this drawing for any purpose other than that for which it was issued.
Structural Design and Building Control Approval is required before construction commences.
This drawing is subject to copyright do not reproduce this drawing without prior permission.

| No | DATE | REVISION | BY | CHK |
|---|---|---|---|---|


CONSULTANT
CIVILS CONSULTING LTD.
CIVIL ENGINEERS
STRUCTURAL ENGINEERS
ARCHITECTURAL DESIGNERS
Contact: 07947249323

| | |
|---|---|
| DRAWN | MK |
| CHECKED | A.R |
| PROJECT NO. | |
| CLIENT/PROJECT | 47 ELMHURST DRIVE |
| TITLE | BLOCK PLAN |
| DRAWING No. | D08 |
| SCALE: | 1:500 @A3 |
| DATE: | 02-10-2026 |


1:100

0 1 2 5 10 Meter

N

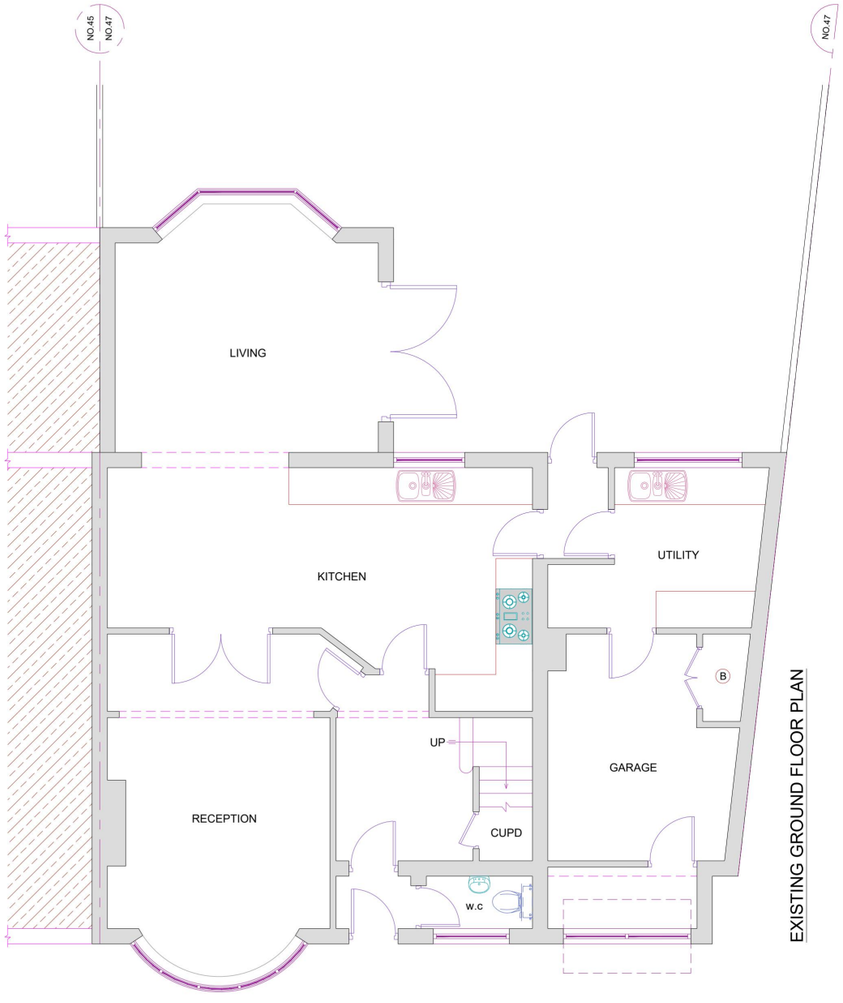


EXISTING GROUND FLOOR PLAN

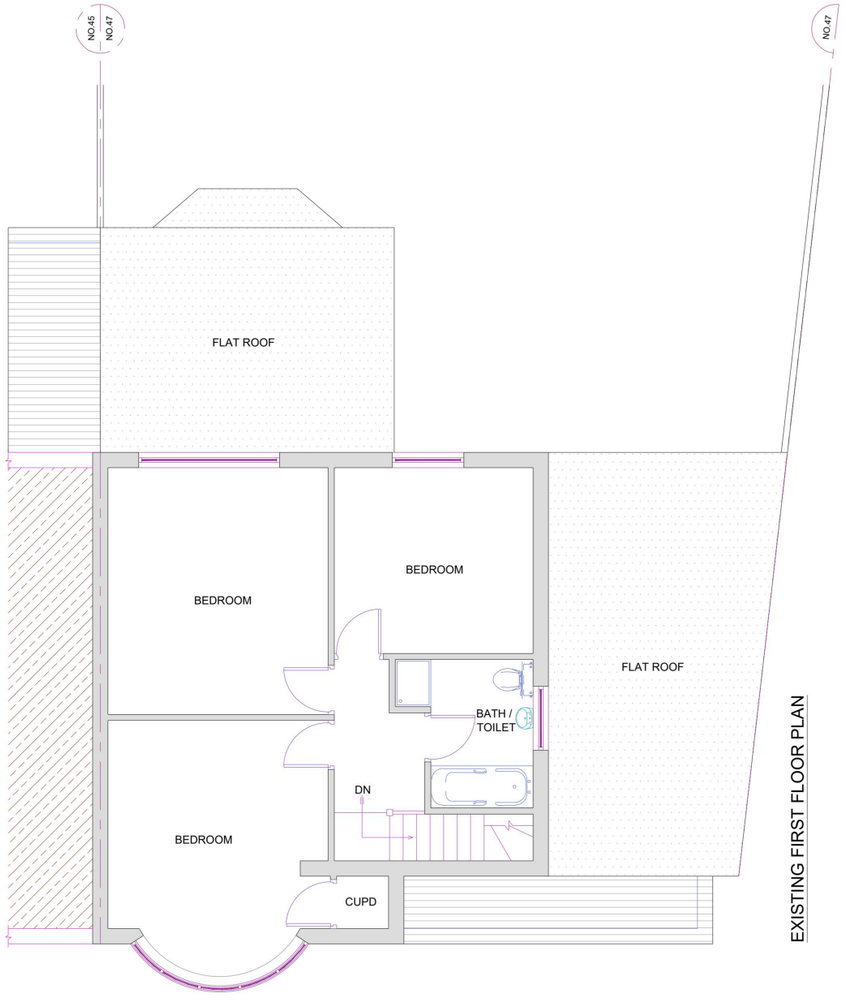


EXISTING FIRST FLOOR PLAN

REFERENCE DRAWINGS

GENERAL NOTES

This drawing is for planning use only do not use this drawing for any purpose other than that for which it was issued.
Structural Design and Building Control Approval is required before construction commences.
This drawing is subject to copyright do not reproduce this drawing without prior permission.

| No | DATE | REVISION | BY | CHK |
|---|---|---|---|---|

CONSULTANT
CIVILS CONSULTING LTD.
CIVIL ENGINEERS
STRUCTURAL ENGINEERS
ARCHITECTURAL DESIGNERS
Contact: 07947249323

DRAWN MK
CHECKED A.R
PROJECT NO.

CLIENT/PROJECT
47 ELMHURST DRIVE

TITLE
EXISTING FLOOR PLANS

DRAWING No. D01REV1
SCALE: 1:100 @A3
DATE: 09-10-2026