
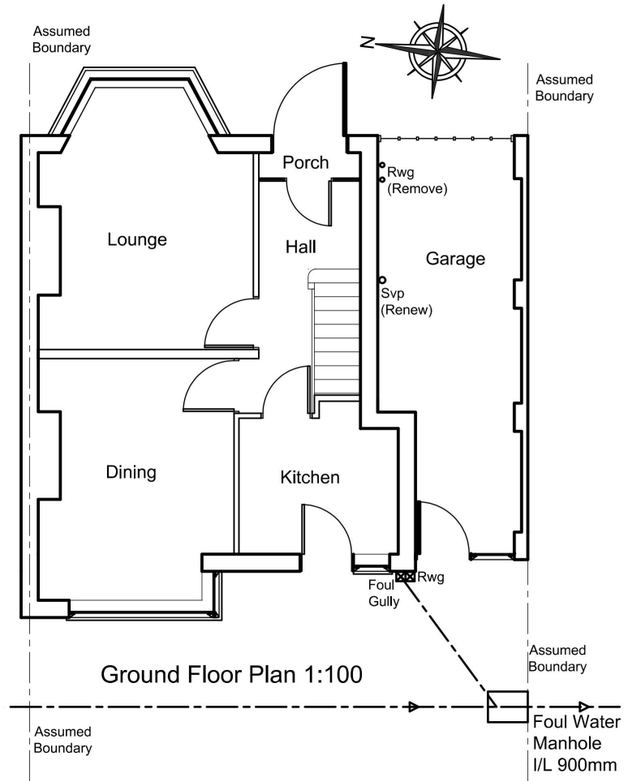


Ground Floor Plan 1:100

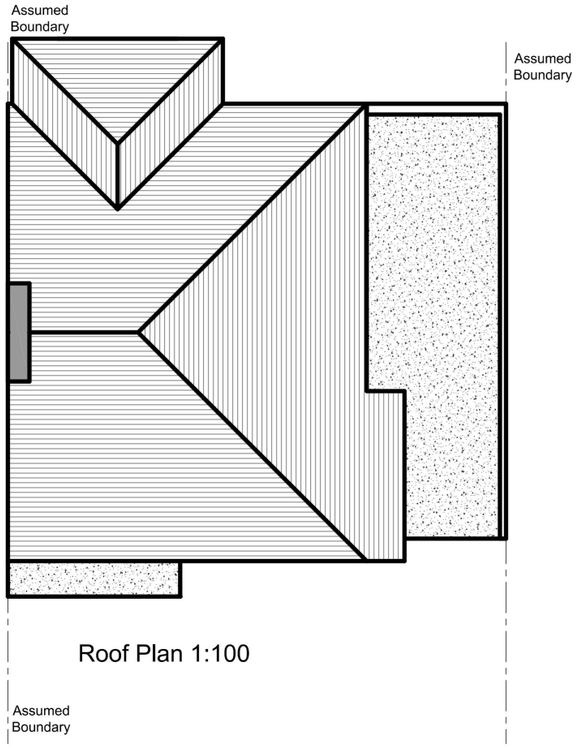


Roof Plan 1:100

NOTES:
This Drawing is copyright.
Drawing to be read in conjunction with all other relevant drawings, calculations and specifications.
Any discrepancies to be reported to the designer prior to commencement of work.
Do not scale.

External Materials

Roof: Tiled Pitched - Felt Flat
Walls: Face Brickwork - Rendered Masonry.
Doors and Windows: UPVC

Elevations 1:100

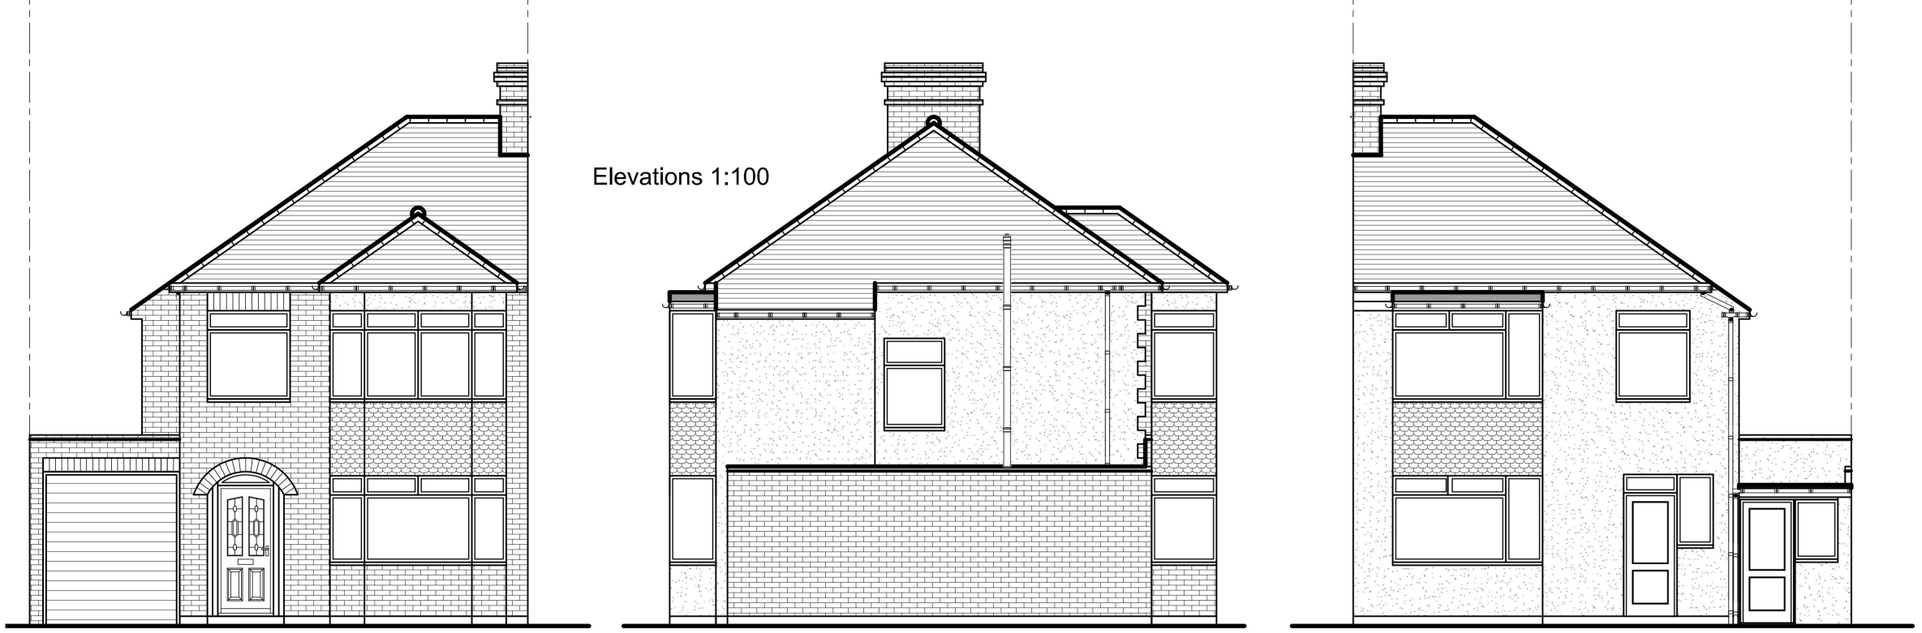

Front | Side | Rear

John Kershaw Surveying Limited
john@kershawsurveying.com
07968 062819

John Kershaw
BScHons MRICS

SCALE: 1:100 @ A3

1:50 Metres 0 1 2 3 4 5

1:100 Metres 0 1 2 3 4 5 6 7 8 9 10


PROJECT

Garage Conversion
4 Albany Road
Hornchurch
Essex RM12 4AF


DRAWING TITLE

Existing Survey


			DRAWING NO	101
			DATE	Sept 2026
0	Initial Submission	Sept 26	REVISION	0
Rev	Description	Date		

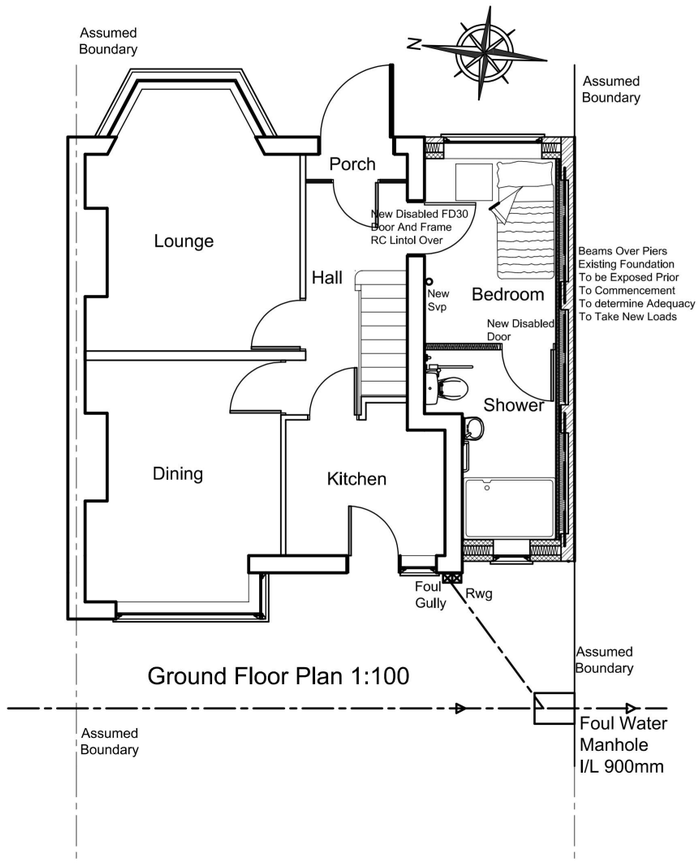


Ground Floor Plan 1:100

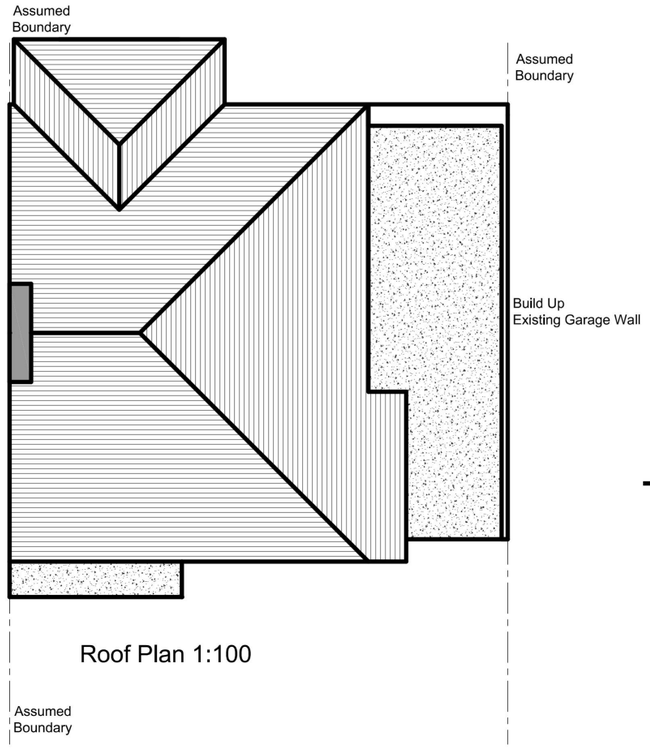

Roof Plan 1:100

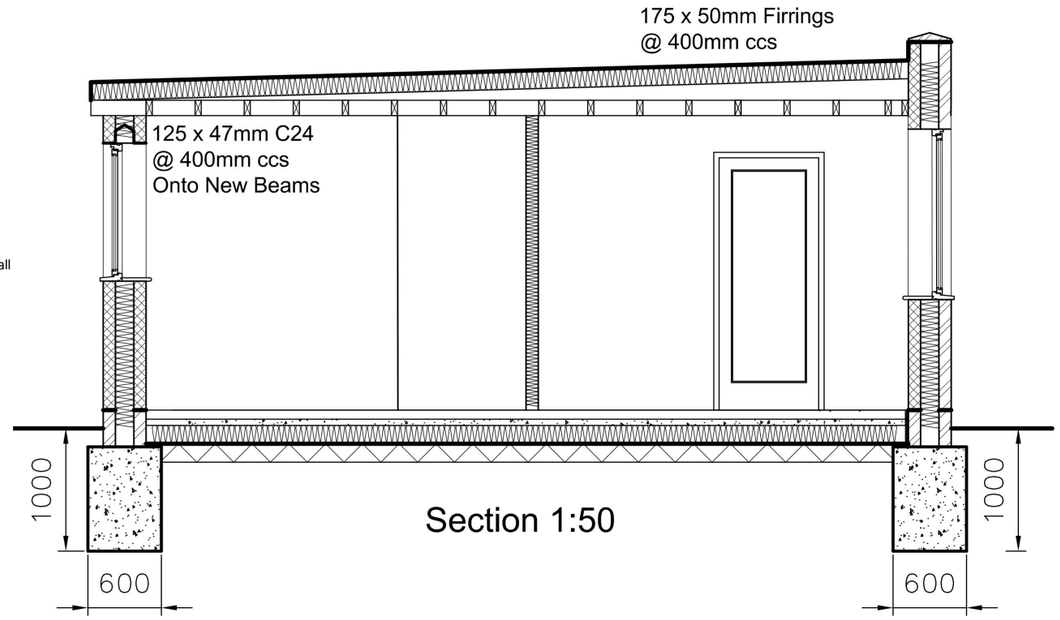

Section 1:50

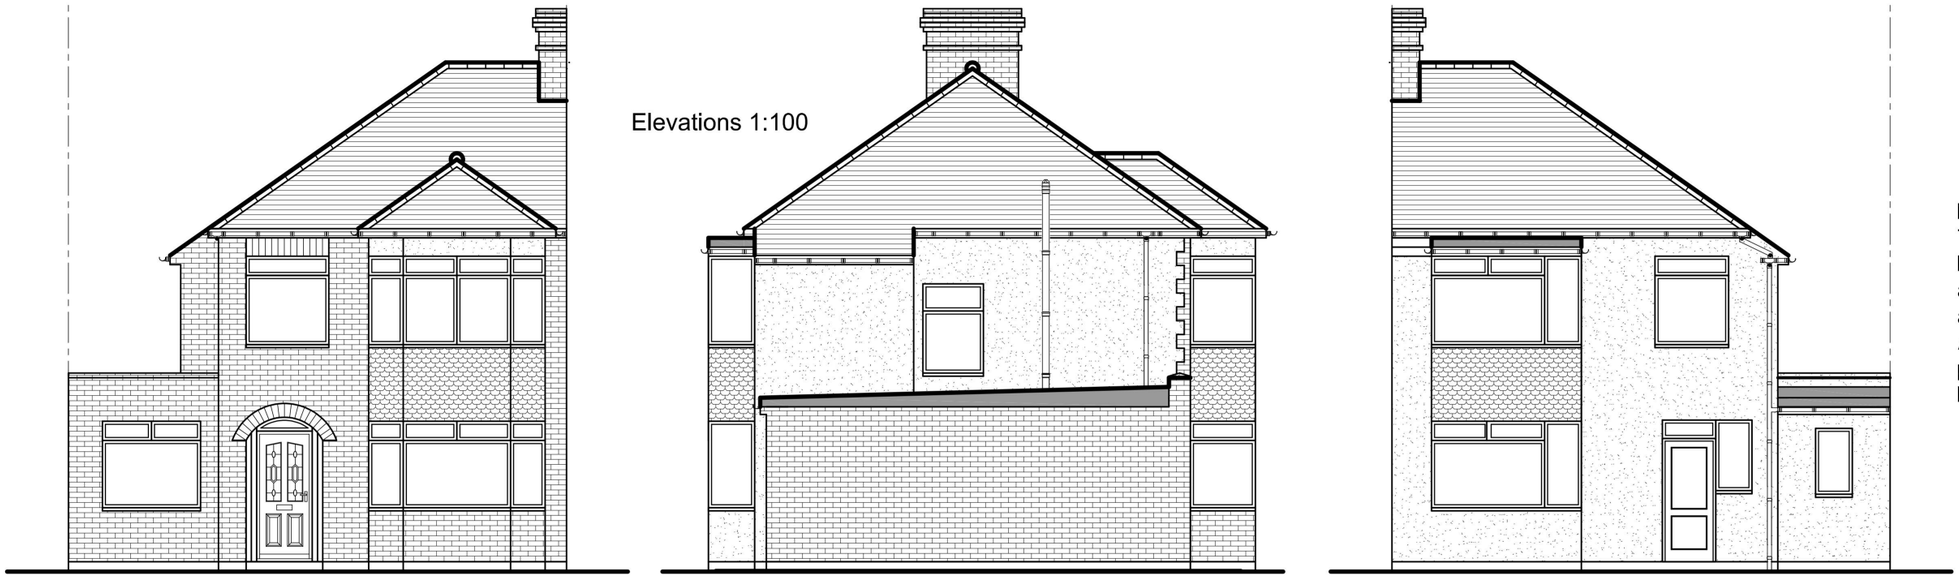

Elevations 1:100

Front

Side

Rear

NOTES:
This Drawing is copyright.
Drawing to be read in conjunction with all other relevant drawings, calculations and specifications.
Any discrepancies to be reported to the designer prior to commencement of work.
Do not scale.

External Materials To Be Used

Roof: Felt Flat
Walls: Face Brickwork - Rendered Masonry.
Windows: UPVC

John Kershaw Surveying Limited
john@kershawsurveying.com
07968 062819

John Kershaw
BScHons MRICS
RICS

SCALE: 1:100 @ A3

1:50 Metres 0 1 2 3 4 5

1:100 Metres 0 1 2 3 4 5 6 7 8 9 10

PROJECT

Garage Conversion
4 Albany Road
Hornchurch
Essex RM12 4AF

DRAWING TITLE


Proposed Survey


Rev	Description	Date
0	Initial Submission	Sept 26

DRAWING NO 102

DATE Sept 2026


REVISION 0

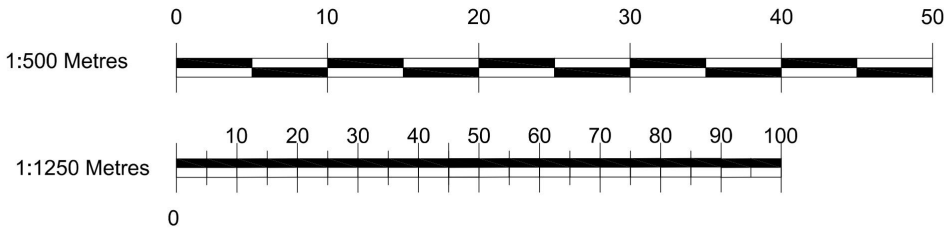

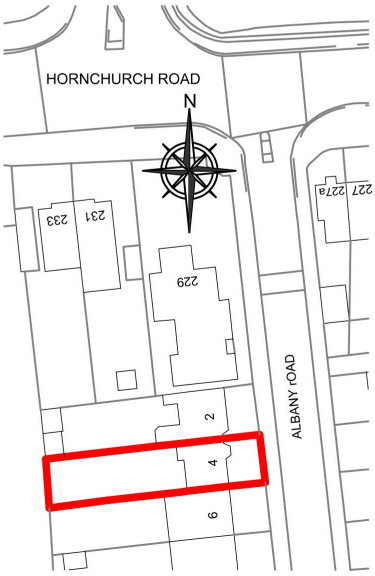

LOCATION PLAN 1:1250

BLOCK PLAN 1:500

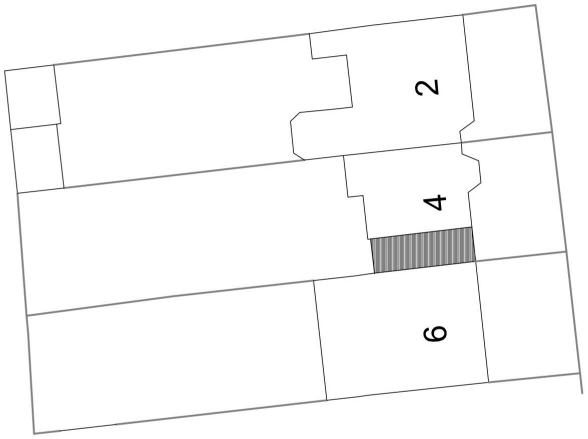

NOTES:
This Drawing is copyright.
Drawing to be read in conjunction with all other relevant drawings, calculations and specifications.
Any discrepancies to be reported to the designer prior to commencement of work.
Do not scale.

REV A - LOCATION PLAN - SEPT 2026
REV 0 - INITIAL SURVEY - SEPT 2026

PROJECT:

BUILDING WORKS
4 ALBANY ROAD
HORNCHURCH RM12 4AF

TITLE:

LOCATION PLAN
BLOCK PLAN

SCALE:	DATE:
1:1250 1:500 @ A4	09 / 26

	REV:
BP1	A