



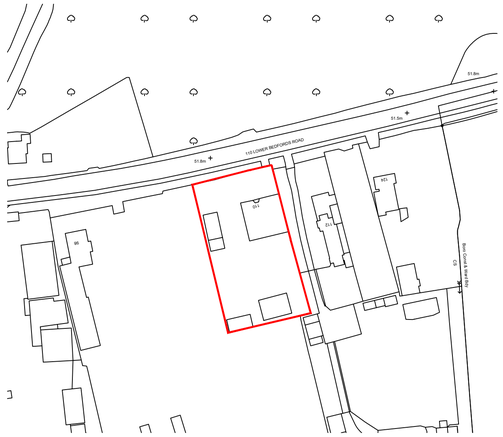

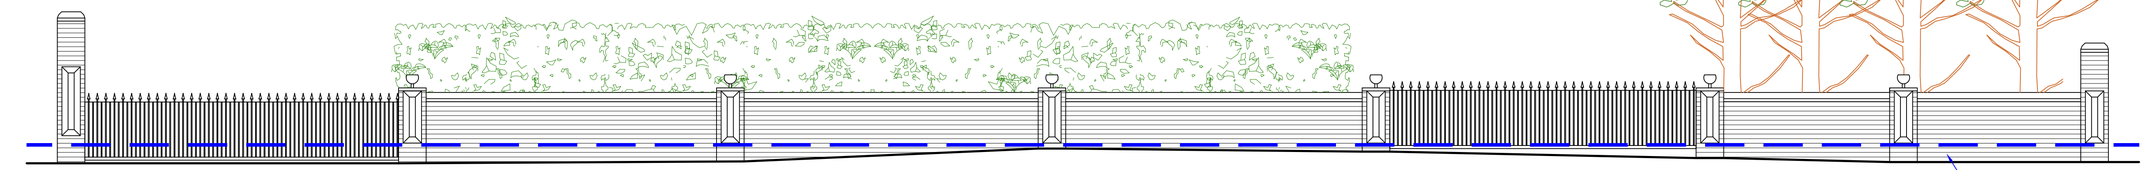

FRONT
EXISTING ELEVATIONS - SCALE 1:50



110 LOWER BEDFORDS ROAD

EXISTING PARTIAL SITE PLAN - SCALE 1:50

Metres
0 1 2
1:50 SCALE BAR

PLANNING APPLICATION

EAP
PLANNING CONSULTANTS

SCAN FOR MORE INFO

Copyright of Essex Architectural Planning Limited.

This drawing is issued to the client named below on the condition it is not copied or disclosed to any unauthorised person(s) without gaining prior consent of the copyright owner.

With the exception of planning application purposes, users shall not scale from these drawings. All dimensions supplied are in mm unless otherwise specified. All dimensions shall be checked on site prior to any works commencing.

Any works that are commenced without obtaining the required planning, building regulations or other approvals will be at the clients/contractors risk

Rev	Date	By	Description

CLIENT ADDRESS
Adeeb Talib


SITE ADDRESS
110 Bedfords Road
Romford
London, RM1 4DQ

PROJECT TITLE
Replacement Brick Wall and Fence/Gates

DRAWING TITLE
Existing Plans


DATE	SCALE	PAPER SIZE
24.06.26	1:50	A1

DRAWING NUMBER	REVISION
EAP.0132.001	-

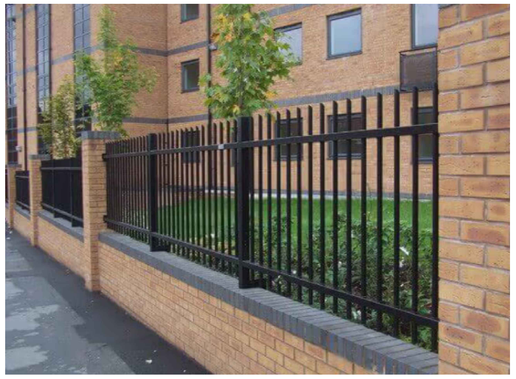

EXAMPLE IMAGE OF RAILINGS

FRONT
PROPOSED ELEVATIONS - SCALE 1:50

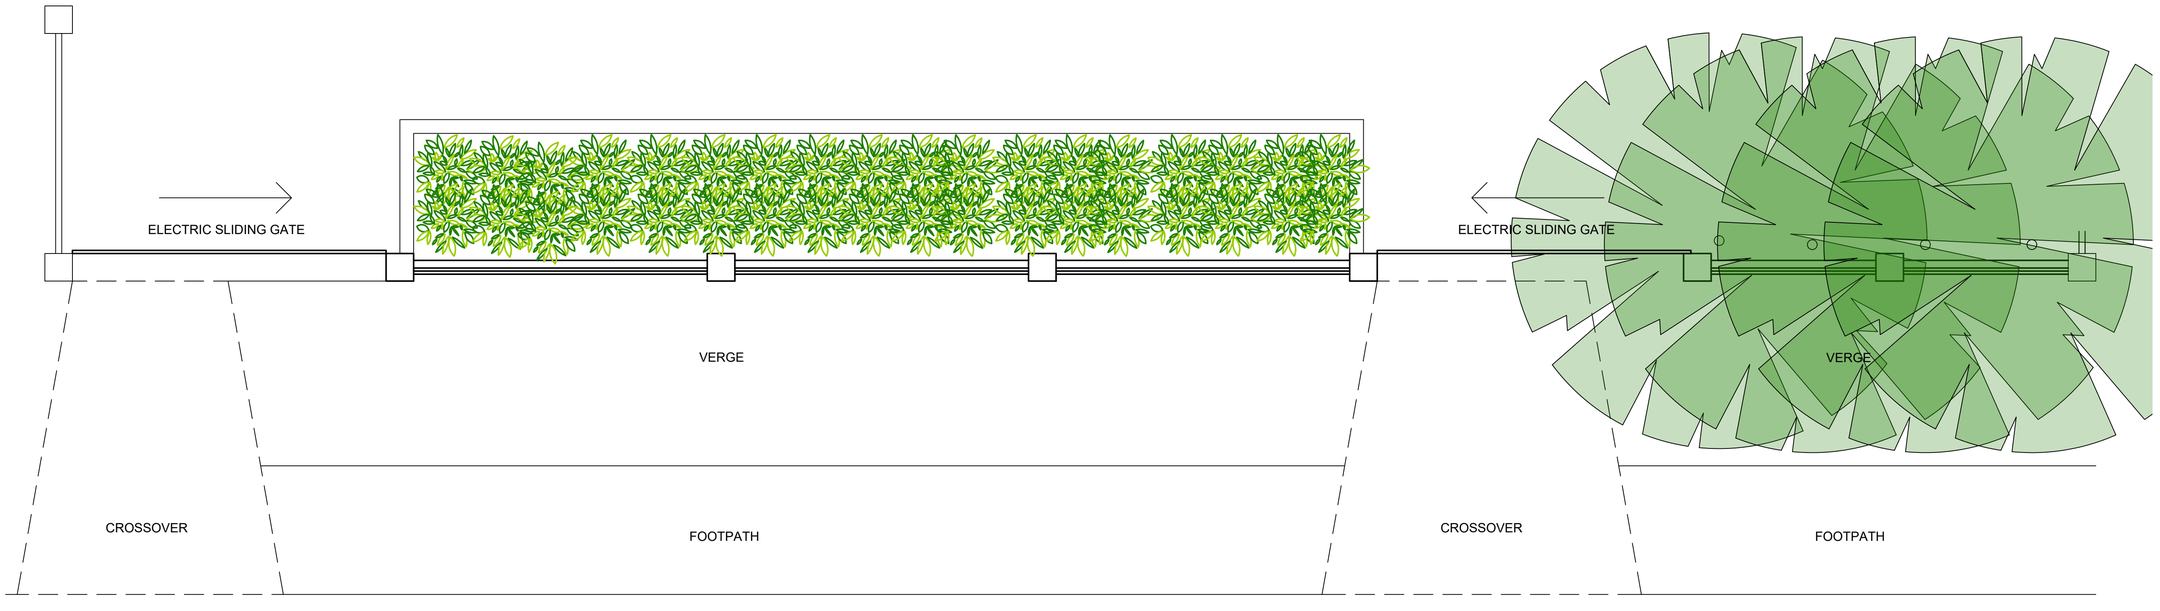

110 LOWER BEDFORDS ROAD

PROPOSED PARTIAL SITE PLAN - SCALE 1:50

Metres
0 1 2
1:50 SCALE BAR

PLANNING APPLICATION

EAP
PLANNING CONSULTANTS

SCAN FOR MORE INFO

Copyright of Essex Architectural Planning Limited.

This drawing is issued to the client named below on the condition it is not copied or disclosed to any unauthorised person(s) without gaining prior consent of the copyright owner.

With the exception of planning application purposes, users shall not scale from these drawings. All dimensions supplied are in mm unless otherwise specified. All dimensions shall be checked on site prior to any works commencing.

Any works that are commenced without obtaining the required planning, building regulations or other approvals will be at the clients/contractors risk

N
W E
S

Rev	Date	By	Description
A	16.09.26	CA	Fence Design Altered

CLIENT ADDRESS
Adeeb Talib


SITE ADDRESS
110 Bedfords Road
Romford
London, RM1 4DQ

PROJECT TITLE
Replacement Brick Wall and Fence/Gates

DRAWING TITLE
Proposed Plans


DATE	SCALE	PAPER SIZE
24.06.26	1:50	A1

DRAWING NUMBER	REVISION
EAP.0132.002	-

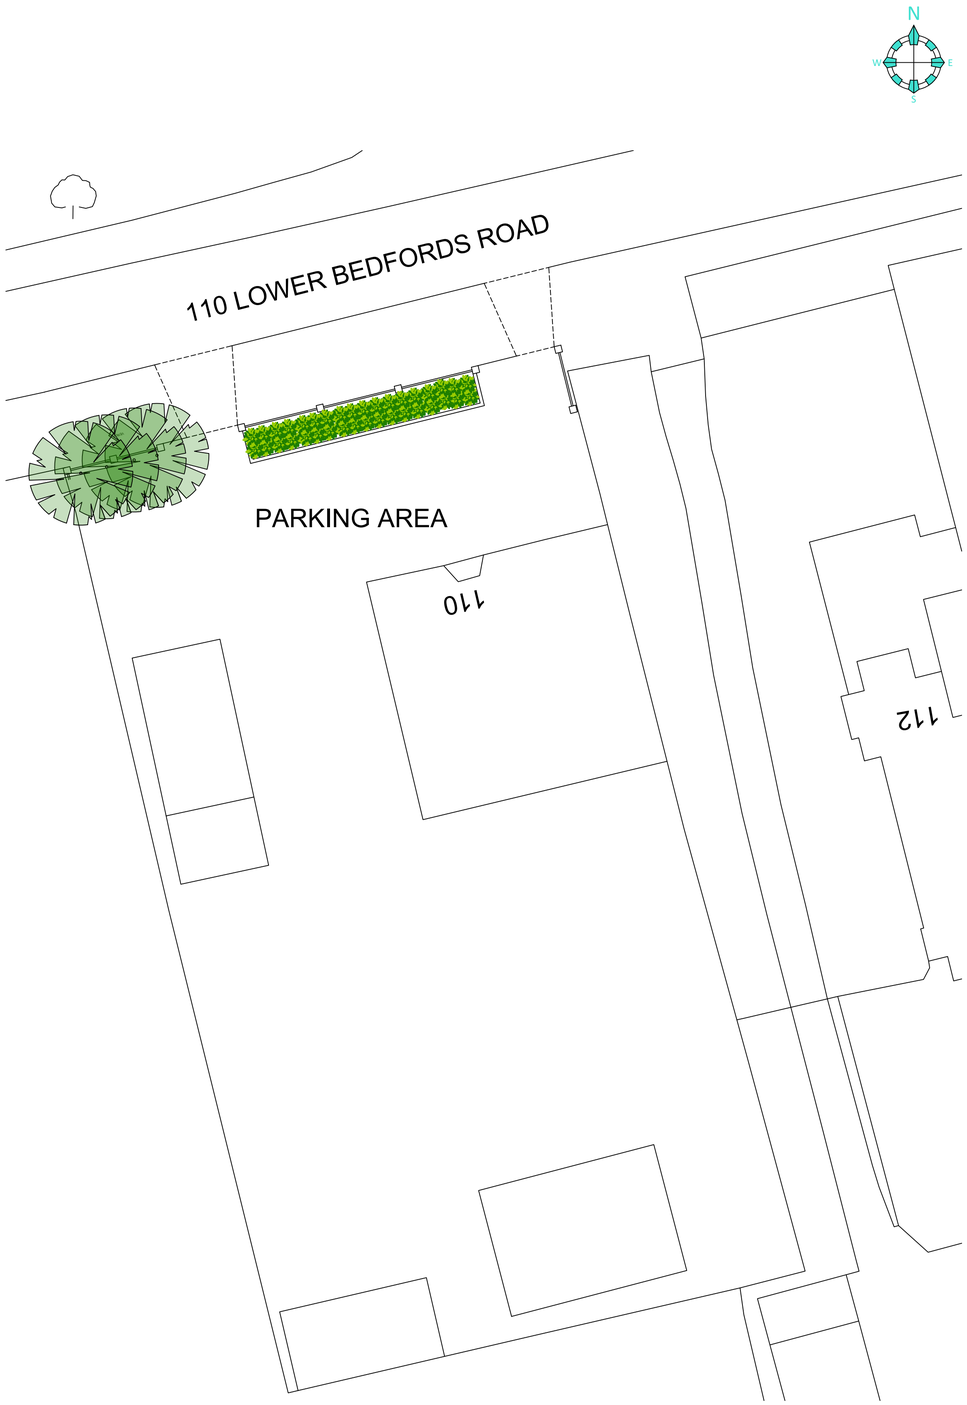

EXISTING SITE PLAN - SCALE 1:200

Metres
0 4 8
1:200 SCALE BAR

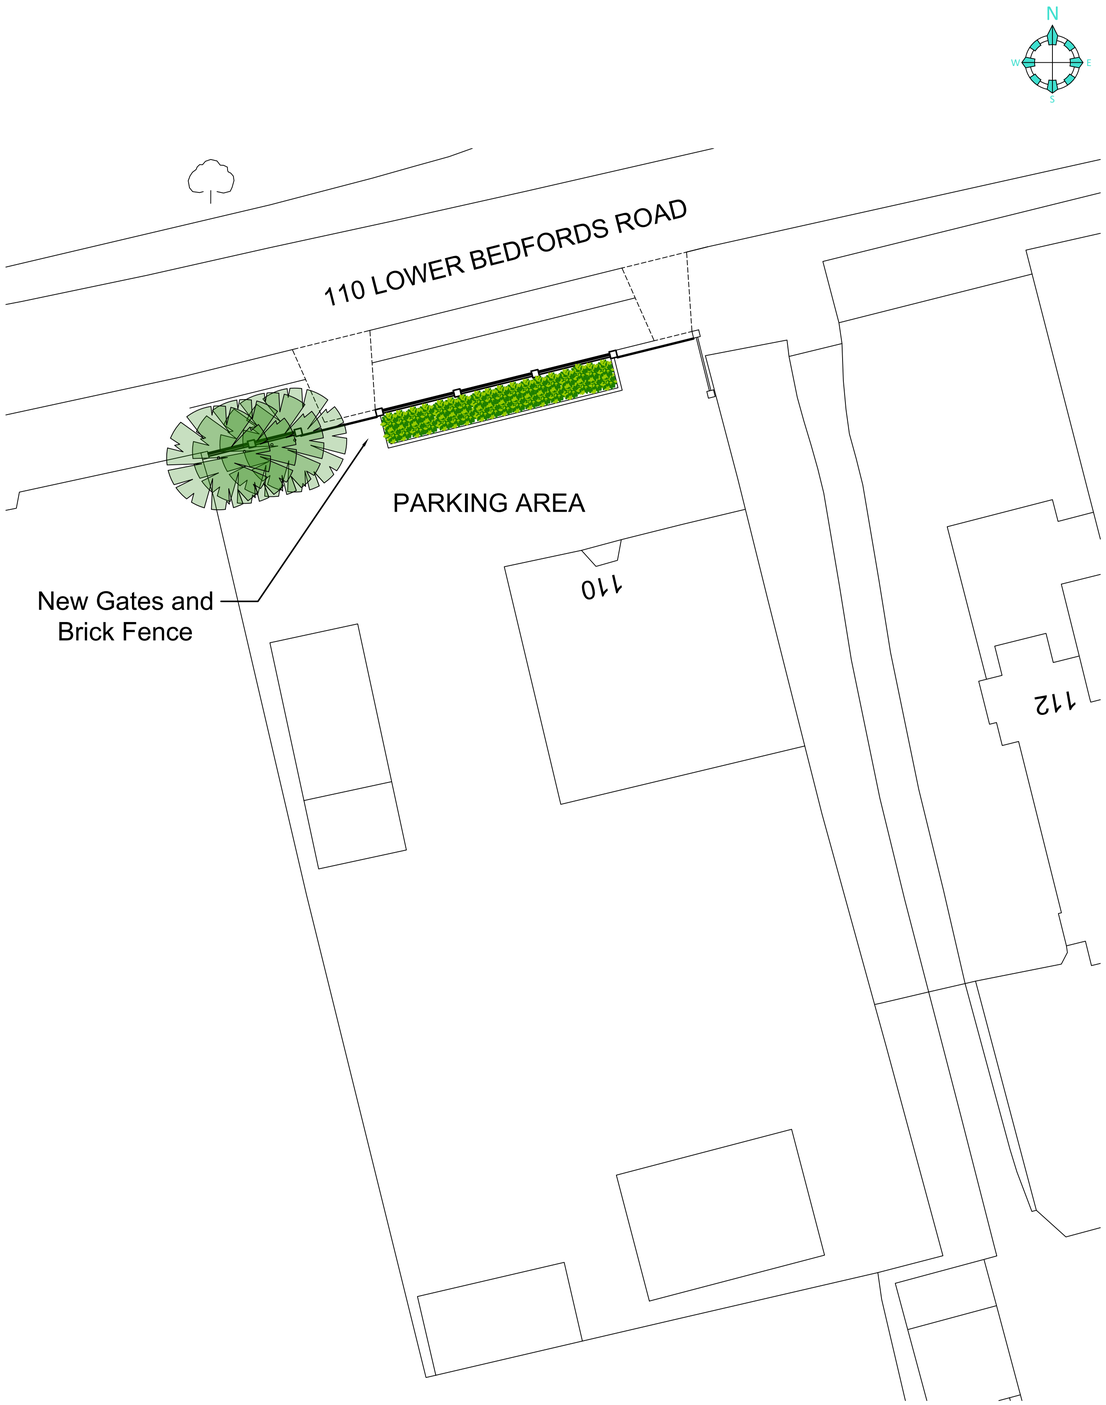

PROPOSED SITE PLAN - SCALE 1:200

Metres
0 4 8
1:200 SCALE BAR

PLANNING APPLICATION

EAP
PLANNING CONSULTANTS

SCAN FOR MORE INFO

Copyright of Essex Architectural Planning Limited.

This drawing is issued to the client named below on the condition it is not copied or disclosed to any unauthorised person(s) without gaining prior consent of the copyright owner.

With the exception of planning application purposes, users shall not scale from these drawings. All dimensions supplied are in mm unless otherwise specified. All dimensions shall be checked on site prior to any works commencing.

Any works that are commenced without obtaining the required planning, building regulations or other approvals will be at the clients/contractors risk

Rev	Date	By	Description

CLIENT ADDRESS
Adeeb Talib

SITE ADDRESS
110 Bedfords Road
Romford
London, RM1 4DQ

PROJECT TITLE
Replacement Brick Wall and Fence/Gates

DRAWING TITLE
Existing and Proposed Site Plan

DATE	SCALE	PAPER SIZE
24.06.26	Varies	A1

DRAWING NUMBER	REVISION
EAP.0132.003	-