NOTE :

This drawing has been produced without the aid of a detailed survey and should not be used as a working drawing as its accuracy cannot be guaranteed.



SIGN A (1:50)

FIAT ABARTH BRAND LETTERING

SIGN A (Fiat Abarth Brand Lettering Sign)
New 1200mm x 4574mm illuminated powder-coated formed aluminum & acrylic Fiat Abarth brand lettering, white front and grey sides. Illuminated internally.



SIGN B (1:50)

PEUGEOT LOGO SIGN


SIGN B (Peugeot Logo Sign)
New 1200mm high illuminated powder-coated formed aluminium & acrylic Peugeot Logo sign, colour: white & black front and grey sides. Illuminated internally.



SIGN C (1:50)

PEUGEOT BRAND LETTERING

SIGN C (Peugeot Brand Lettering)
New 388mm x 4540mm illuminated powder- coated formed aluminum & acrylic Peugeot lettering sign, white front and grey sides. Illuminated internally.

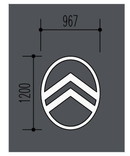

SIGN D (1:50)

CITROEN BRAND LOGO


SIGN D (Citroen Brand Logo Sign)
New 1200mm x 967mm illuminated powder-coated formed aluminum & acrylic Citroen brand logo sign, white front and grey sides. Illuminated internally.



SIGN E (1:50)

CITROEN BRAND LETTERING

SIGN E (Citroen Brand Lettering)
New 407mm x 4130mm illuminated powder-coated formed aluminum & acrylic Citroen lettering sign, white front and grey sides. Illuminated internally.

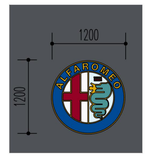

SIGN F (1:50)

ALFA ROMEO BRAND LOGO

SIGN F (Alfa Romeo Brand Logo Sign)
New 1200mm x 1200mm illuminated powder-coated formed aluminum & acrylic Alfa Romeo brand logo sign, blue red green and grey front and grey sides. Illuminated internally.



SIGN G (1:50)

ALFA ROMEO BRAND LETTERING

SIGN G (Alfa Romeo Brand Lettering)
New 4165mm x 848mm illuminated powder- coated formed aluminum & acrylic Alfa Romeo brand lettering sign, blue red green and grey front and grey sides. Illuminated internally.



SIGN H (1:50)


DEALER NAME SIGN

SIGN H (Dealer Name Sign)
New 270mm high illuminated powder-coated formed aluminum & acrylic lettering colour: white front and grey sides. Illuminated internally.

SIGN I (1:50)

FIAT ABARTH ENTRANCE MARKER


SIGN I (Fiat Abarth Entrance Marker)
New 650mm x 2500mm powder- coated formed aluminum & acrylic Fiat Abarth logo sign, black and white logos, red and black sign and black sides.

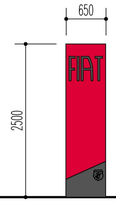

SIGN J (1:50)

PEUGEOT ENTRANCE MARKER


SIGN J (Peugeot Entrance Marker)
New 650mm x 2500mm powder- coated formed aluminum & acrylic Peugeot logo sign, black and grey logo, blue totem and grey sides.

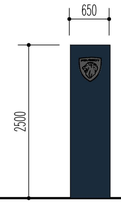

SIGN K (1:50)

CITROEN ENTRANCE MARKER

SIGN K (Citroen Entrance Marker)
New 650mm x 2500mm powder- coated formed aluminum & acrylic Citroen logo sign, white logo, grey totem and grey sides.

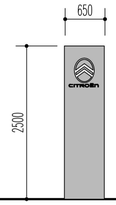

SIGN L (1:50)

ALFA ROMEO ENTRANCE MARKER


SIGN L (Alfa Romeo Entrance Marker)
New 650mm x 2500mm powder-coated formed aluminum & acrylic Alfa Romeo logo sign, blue, red, green and grey logo, red totem and grey sides.



SIGN M (1:50)

MULTIBRAND AFTERSALES SIGN


SIGN M (Multibrand Aftersales Sign)
New 1100mm x 6600mm illuminated powder-coated formed aluminium sign, colour: black with 700mm high acrylic white brand logos. Illuminated internally.

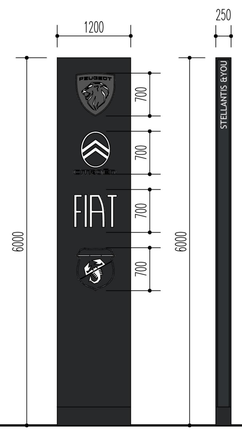

SIGN N (1:50)

MAINSTREAM STREET TOTEM


SIGN N (Mainstream Street Totem)
New 6000mm x 1200mm illuminated powder-coated formed aluminium totem, colour: black with 700mm high acrylic white brand logos. Illuminated internally.

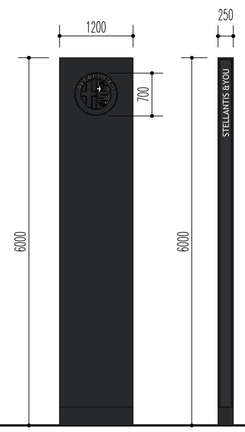

SIGN O (1:50)

PREMIUM STREET TOTEM

SIGN O (Premium Street Totem)
New 6000mm x 1200mm illuminated powder-coated formed aluminium totem, colour: black with 700mm high acrylic white brand logos. Illuminated internally.

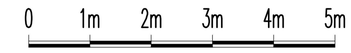

SCALE BAR 1:50

scaramanga design

2 Beechcroft Gardens,
Inkberrow, Worcestershire WR7 4EX
Tel: (01527) 894466

E-mail: mail@scaramangadesign.com
Website: www.scaramangadesign.com

client: STELLANTIS &YOU UK LIMITED


project: PROPOSED ALTERATIONS TO EXISTING DEALERSHIP, ROMFORD

title: PROPOSED SIGNAGE DETAILS PLANNING APPLICATION


scale	date	drawn	drg. no.	rev.
1:50 When plotted at A1 format	25/09/2026	GS	SAY23/40	–

Do not scale from this drawing — All dimensions to be checked on site


© Scaramanga Design Limited

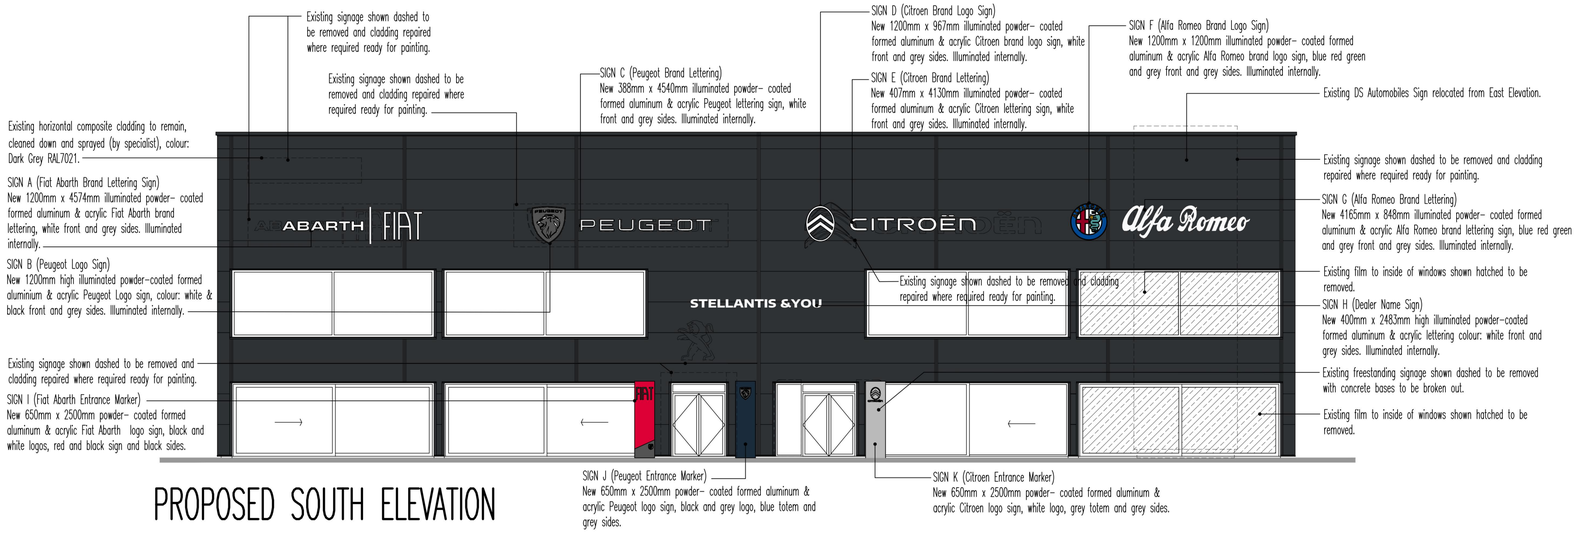

PROPOSED SOUTH ELEVATION

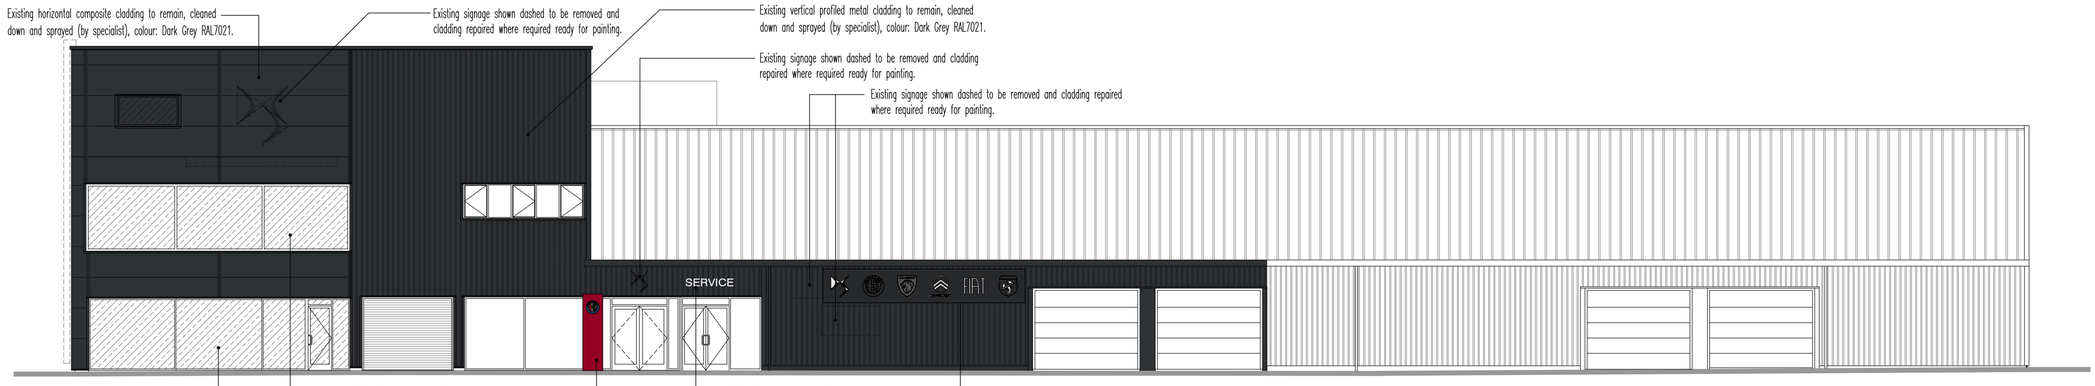

PROPOSED EAST ELEVATION

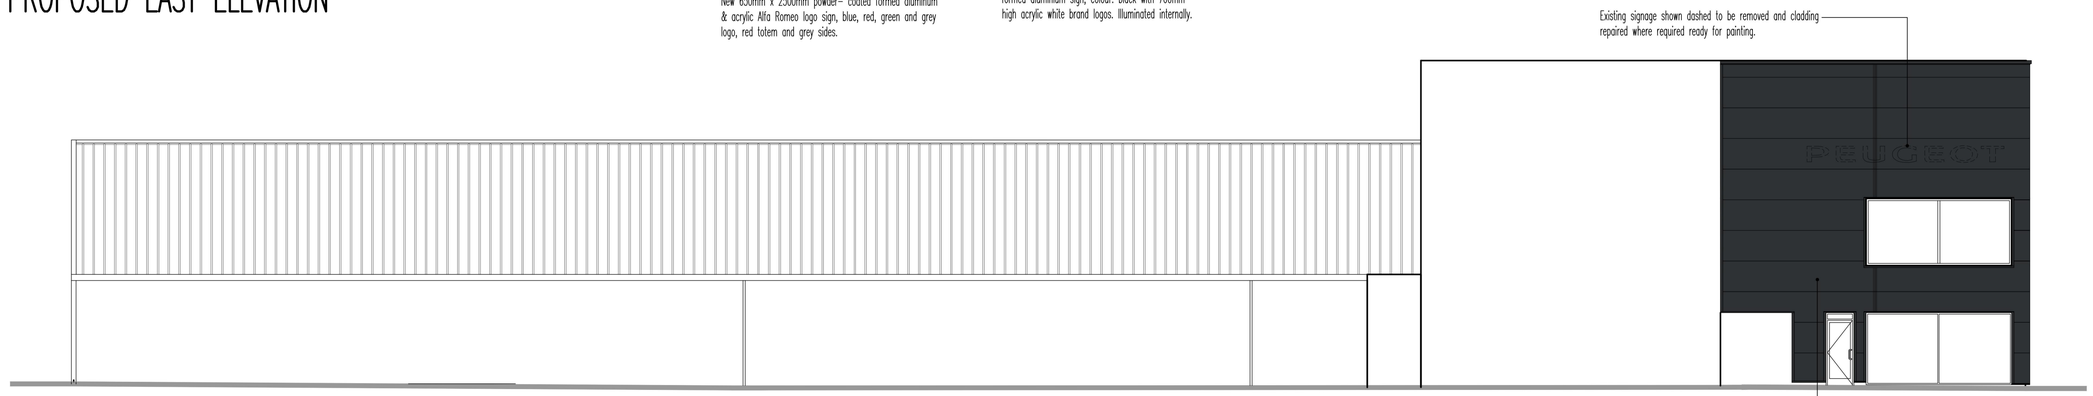

PROPOSED WEST ELEVATION

0 2m 4m 6m 8m 10m

SCALE BAR 1:100

NOTE :

1) This drawing has been produced without the aid of a full detailed survey and should not be used as a working drawing as its accuracy cannot be guaranteed.
2) This drawing shows suggested proposals in FEASIBILITY FORM ONLY. Should any designers advance or develop these proposals beyond the feasibility stage, it will be necessary for them to comply with the requirements of Regulation 11 of the CONSTRUCTION (DESIGN AND MANAGEMENT) REGULATIONS 2015.

Revision A : DS signage updated. (MS) 11.09.2026

scaramanga design
2 Beechcroft Gardens,
Inkberrow, Worcestershire WR7 4EX
Tel: (01527) 894466
E-mail: mail@scaramangadesign.com
Website: www.scaramangadesign.com

client: STELLANTIS &YOU UK LIMITED

project: PROPOSED ALTERATIONS TO EXISTING DEALERSHIP, 134 LONDON ROAD, ROMFORD

title: PROPOSED ELEVATIONS PLANNING APPLICATION


scale	date	drawn	drg. no.	rev.
1:100 When plotted at A1 format	25/09/2026	GS	SAY23/41	–

Do not scale from this drawing All dimensions to be checked on site

© Scaramanga Design Limited

NOTE :

This drawing has been produced without the aid of a detailed survey and should not be used as a working drawing as its accuracy cannot be guaranteed.

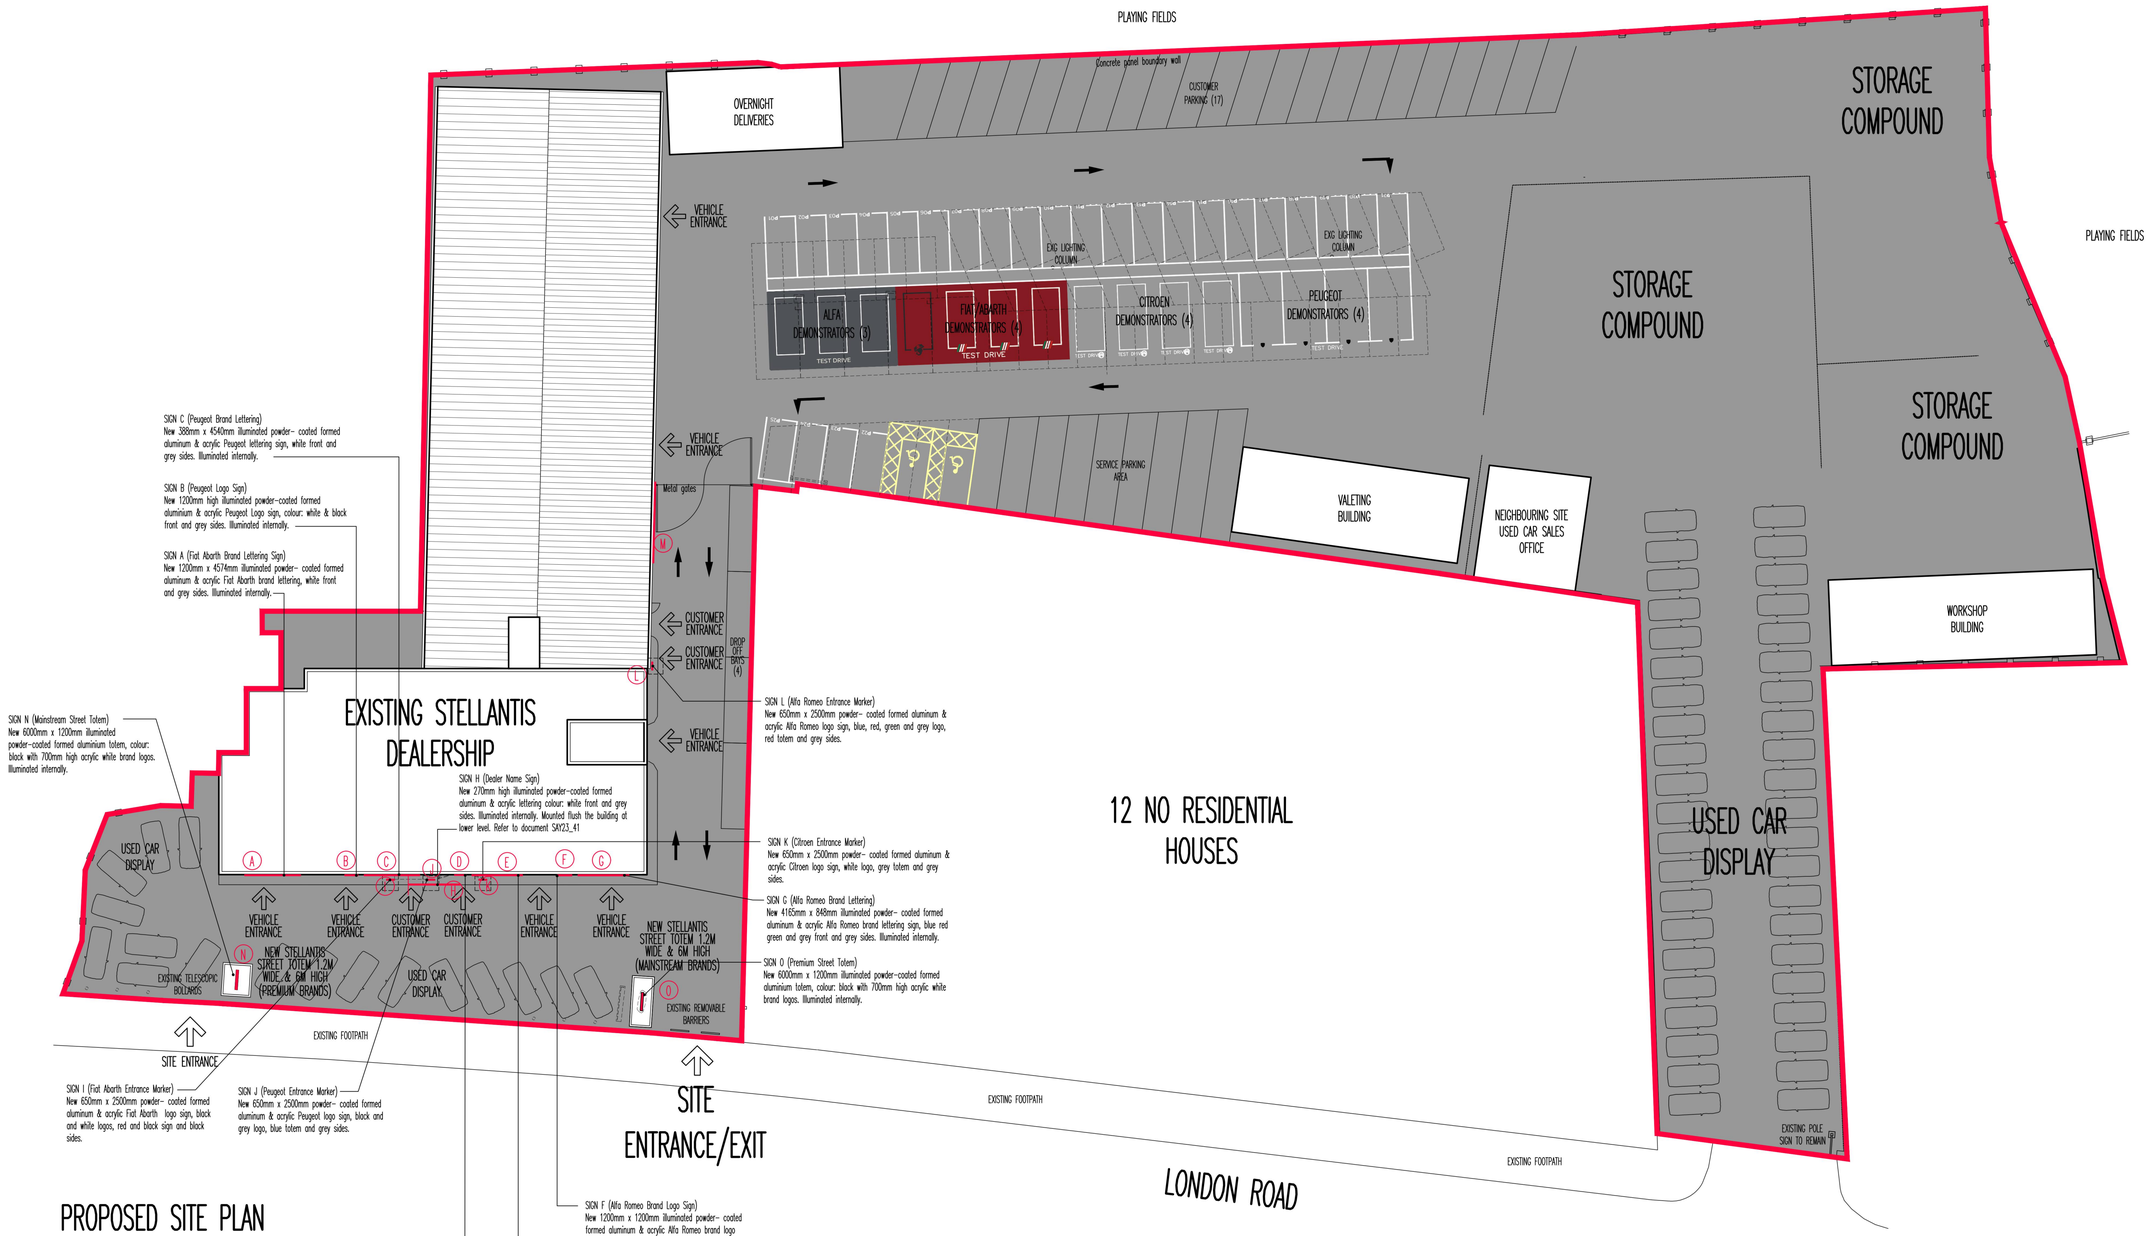

PROPOSED SITE PLAN

0 5m 10m 15m 20m 25m

SCALE BAR 1:250

scaramanga design

2 Beechcroft Gardens,
Inkberrow, Worcestershire WR7 4EX
Tel: (01527) 894466

E-mail: mail@scaramangadesign.com
Website: www.scaramangadesign.com

client: STELLANTIS &YOU UK LIMITED

project: PROPOSED ALTERATIONS TO EXISTING DEALERSHIP, 134 LONDON ROAD, ROMFORD

title: PROPOSED SITE PLAN
PLANNING APPLICATION

scale	date	drawn	drg. no:	rev.
1:250 When plotted at A1 format	06/10/2026	GS	SAY23/50	–

Do not scale from this drawing All dimensions to be checked on site

© Scaramanga Design Limited

NOTE :

This drawing has been produced without the aid of a detailed survey and should not be used as a working drawing as its accuracy cannot be guaranteed.



EXISTING SITE PLAN

0 5m 10m 15m 20m 25m

SCALE BAR 1:250

scaramanga design

2 Beechcroft Gardens,
Inkberrow, Worcestershire WR7 4EX
Tel: (01527) 894466

E-mail: mail@scaramangadesign.com
Website: www.scaramangadesign.com

client: STELLANTIS &YOU UK LIMITED

project: PROPOSED ALTERATIONS TO EXISTING DEALERSHIP, 134 LONDON ROAD, ROMFORD

title: EXISTING SITE PLAN


scale	date	drawn	drg. no.	rev.
1:250 When plotted at A1 format	11/08/2026	MH	SAY23/E01	–

Do not scale from this drawing — All dimensions to be checked on site


© Scaramanga Design Limited

NOTE :


This drawing has been produced without the aid of a detailed survey and should not be used as a working drawing as its accuracy cannot be guaranteed.

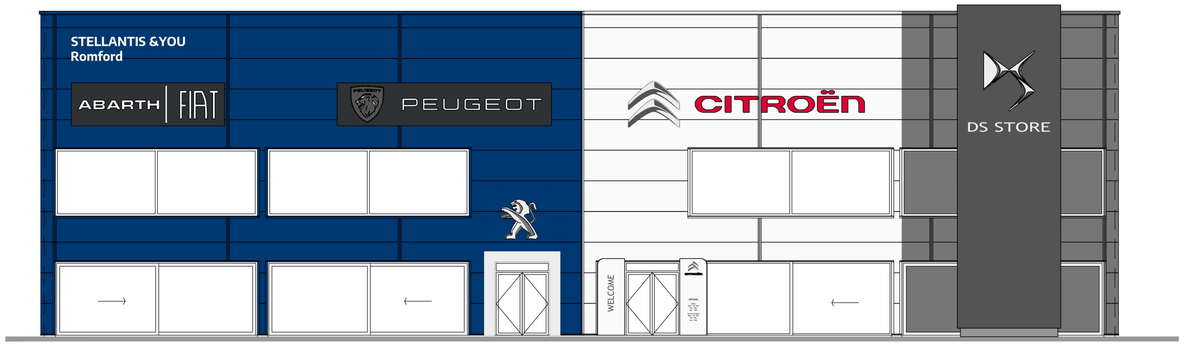

EXISTING SOUTH ELEVATION

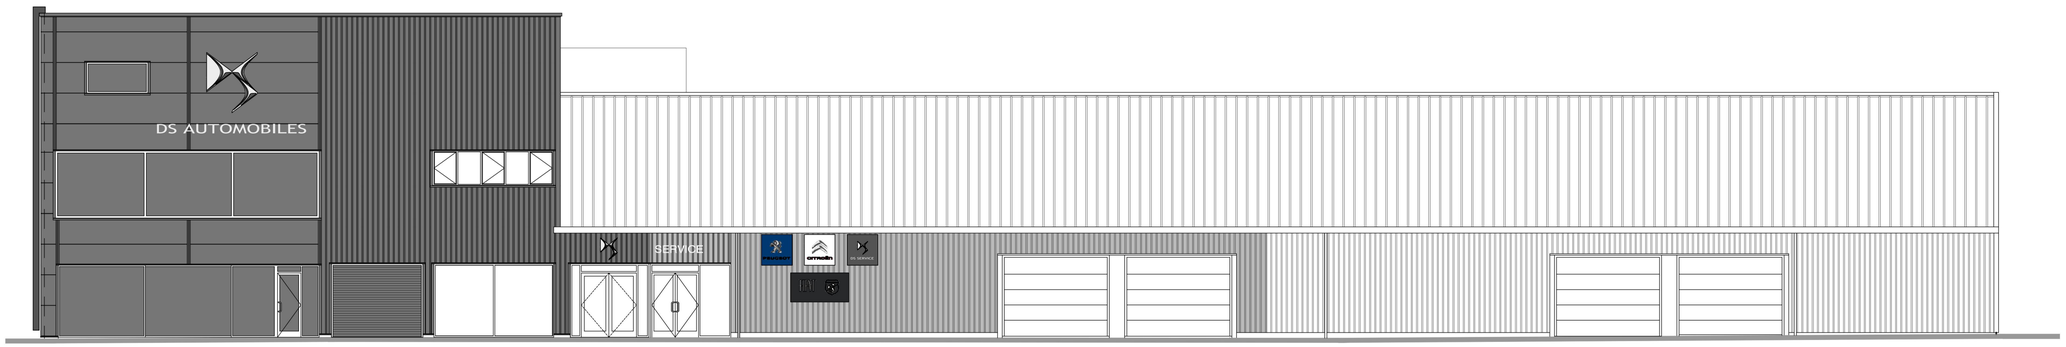

EXISTING EAST ELEVATION

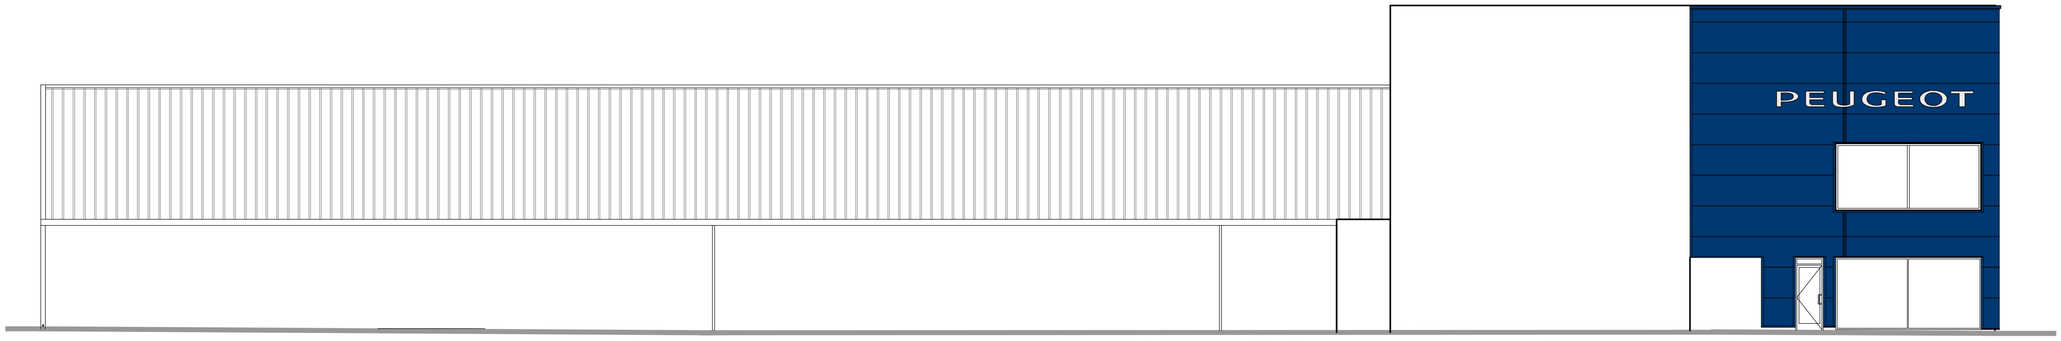

EXISTING WEST ELEVATION

0 2m 4m 6m 8m 10m

SCALE BAR 1:100

scaramanga design

2 Beechcroft Gardens,
Inkberrow, Worcestershire WR7 4EX
Tel: (01527) 894466

E-mail: mail@scaramangadesign.com
Website: www.scaramangadesign.com

client: STELLANTIS &YOU UK LIMITED

project: PROPOSED ALTERATIONS TO EXISTING DEALERSHIP, 134 LONDON ROAD, ROMFORD

title: EXISTING ELEVATIONS

scale	date	drawn	drg. no.	rev.
1:100 When plotted at A1 format	11/08/2026	MH	SAY23/E04	–

Do not scale from this drawing All dimensions to be checked on site

© Scaramanga Design Limited