



LOCATION PLAN SCALE 1:1250



BLOCK PLAN SCALE 1:500

NOTES
ALL DRAWINGS TO BE PRINTED AT 100% SCALE. DO NOT FIT TO PRINTER MARGINS WHEN PRINTING.

1. This drawing is copyright of Sharpeplan. Reproduction is only to take place with written authority.
2. These plans are subject to Planning & Building Regulation Approval or any other statute in law before building work commences.
3. Any structural work where mentioned on this drawing is subject to a qualified structural and civil engineer calculations before building work commences.
4. All boundaries are assumed. To be confirmed on site before building work commences.
5. All drawings marked preliminary are not to be built or manufactured from.
6. If any discrepancies are found in the drawings these are to be brought to the attention of Sharpeplan.

LAYOUT PAGE TABLE

NUMBER	LABEL
1	LOCATION AND SPECIFICATION
2	EXISTING AND PROPOSED OVERVIEW
3	EXISTING AND PROPOSED FRONT AND REAR ELEVATIONS
4	EXISTING FLOOR PLANS
5	PROPOSED FLOOR PLANS
6	EXISTING AND PROPOSED ROOF PLAN


DRAWING NO:
2 BROOKWAY ISSUE 1A
Sheet #
1

Date:
07/10/2026

1:100
1:50

DRAWING SCALE 1:100 / 1:50
CLIENT NAME FRELVAN SUPPORT SERVICES LTD
ADDRESS 2 BROOKWAY, RAINHAM, RM13 9HW
DESCRIPTION C3 (B) USE
LOCATION AND SPECIFICATION

SharpePlan

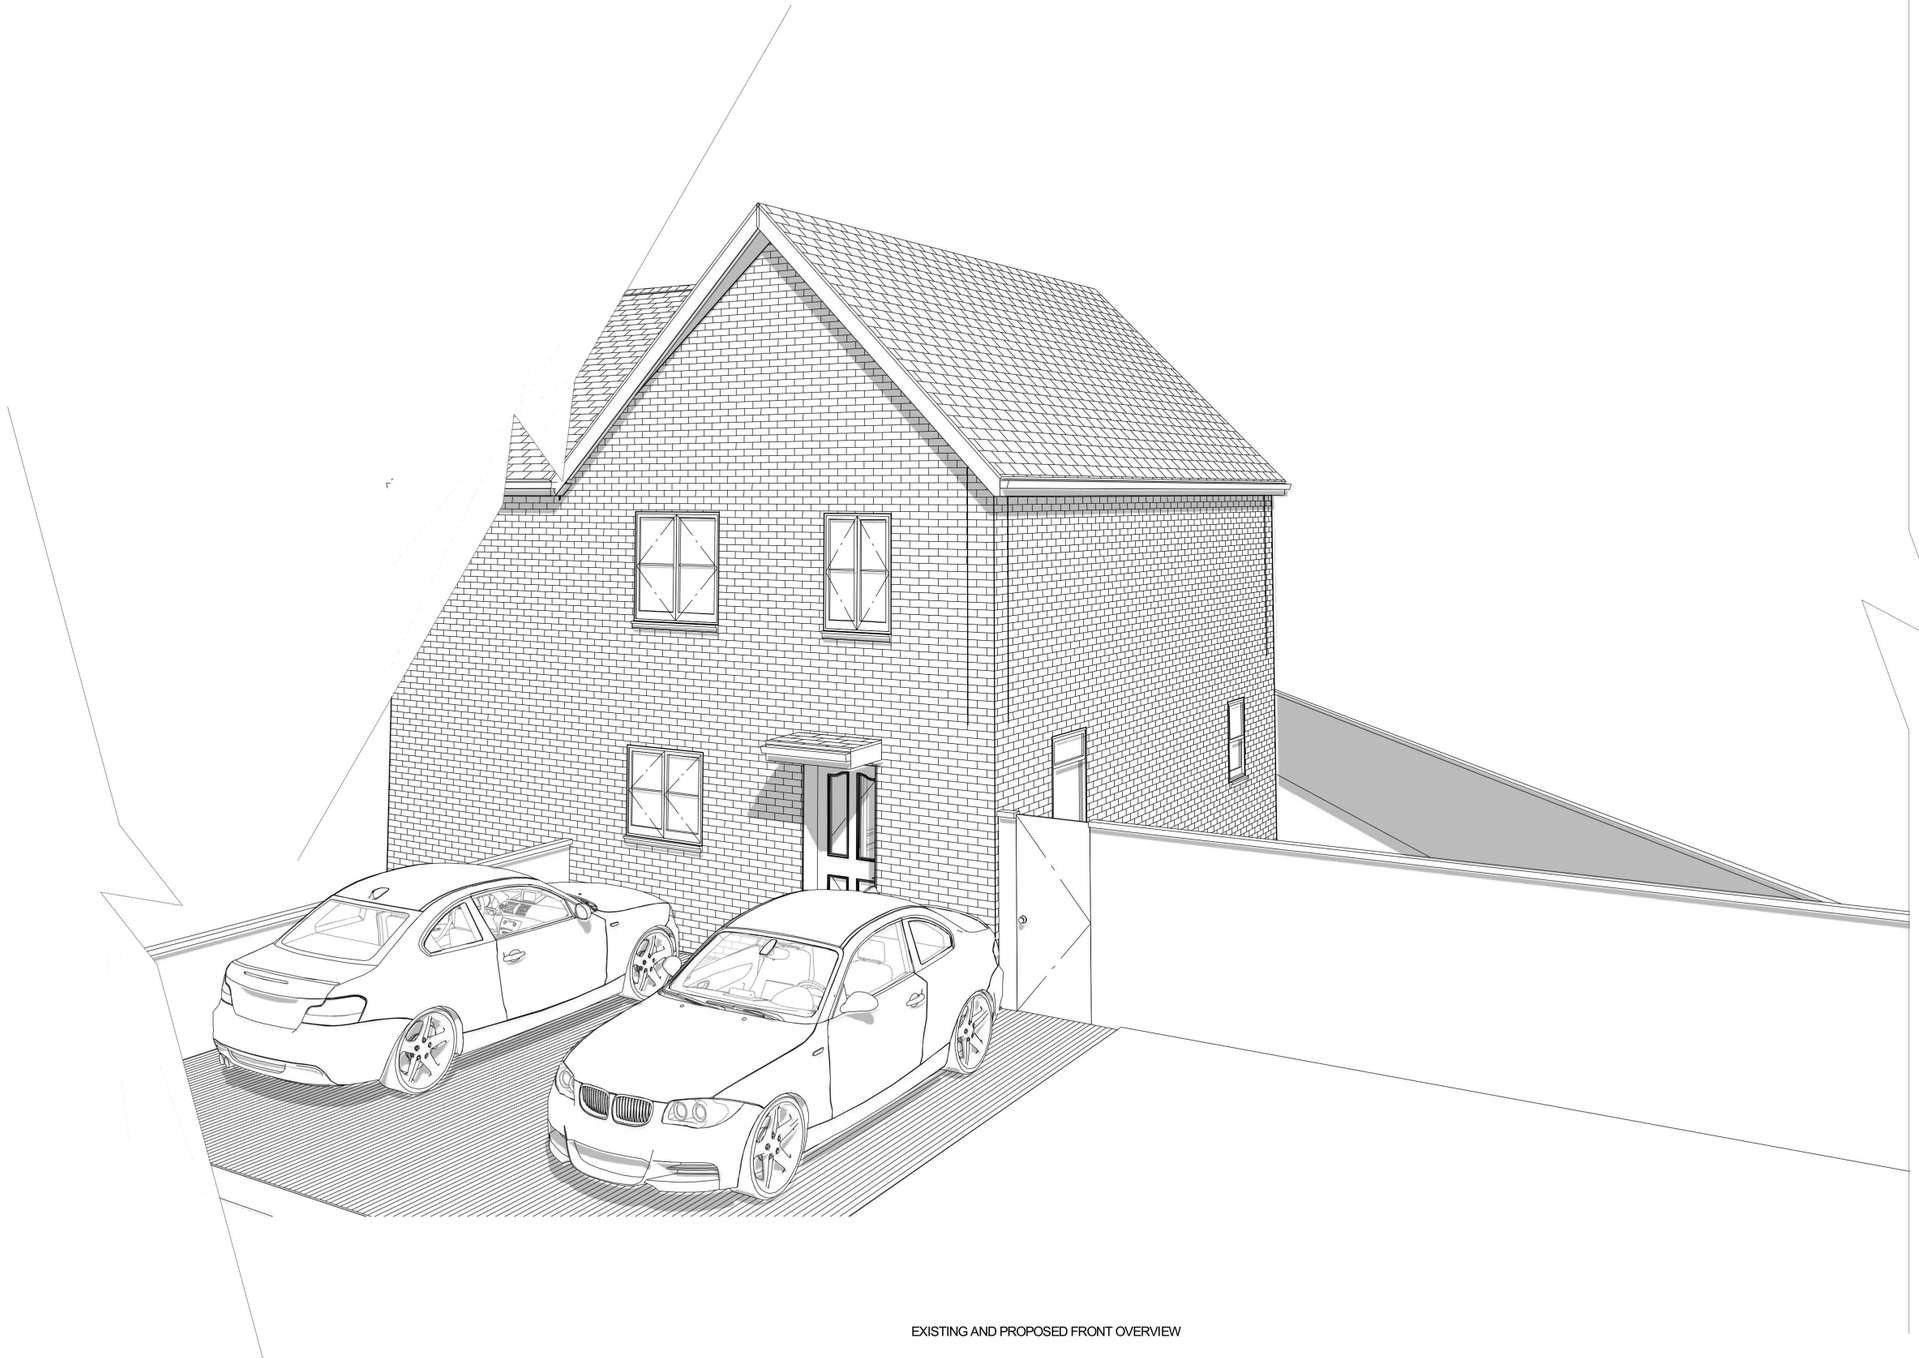

EXISTING AND PROPOSED FRONT OVERVIEW

DRAWING NO:
2 BROOKWAY ISSUE 1A

Sheet #
2

Date:
07/10/2026

1:100 1:50

DRAWING SCALE 1:100 / 1:50
CLIENT NAME FRELVAN SUPPORT SERVICES LTD
ADDRESS 2 BROOKWAY, RAINHAM, RM13 9HW
DESCRIPTION C3 (B) USE
EXISTING AND PROPOSED OVERVIEW

SharpePlan


DRAWING NO:
2 BROOKWAY ISSUE 1A

Sheet #

3

Date:


07/10/2026

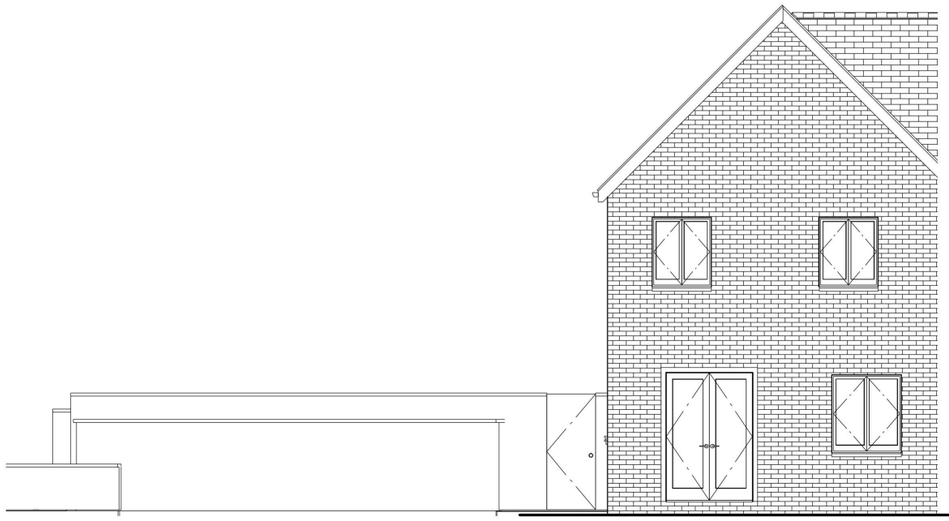

EXISTING AND PROPOSED REAR ELEVATION




EXISTING AND PROPOSED FRONT ELEVATION

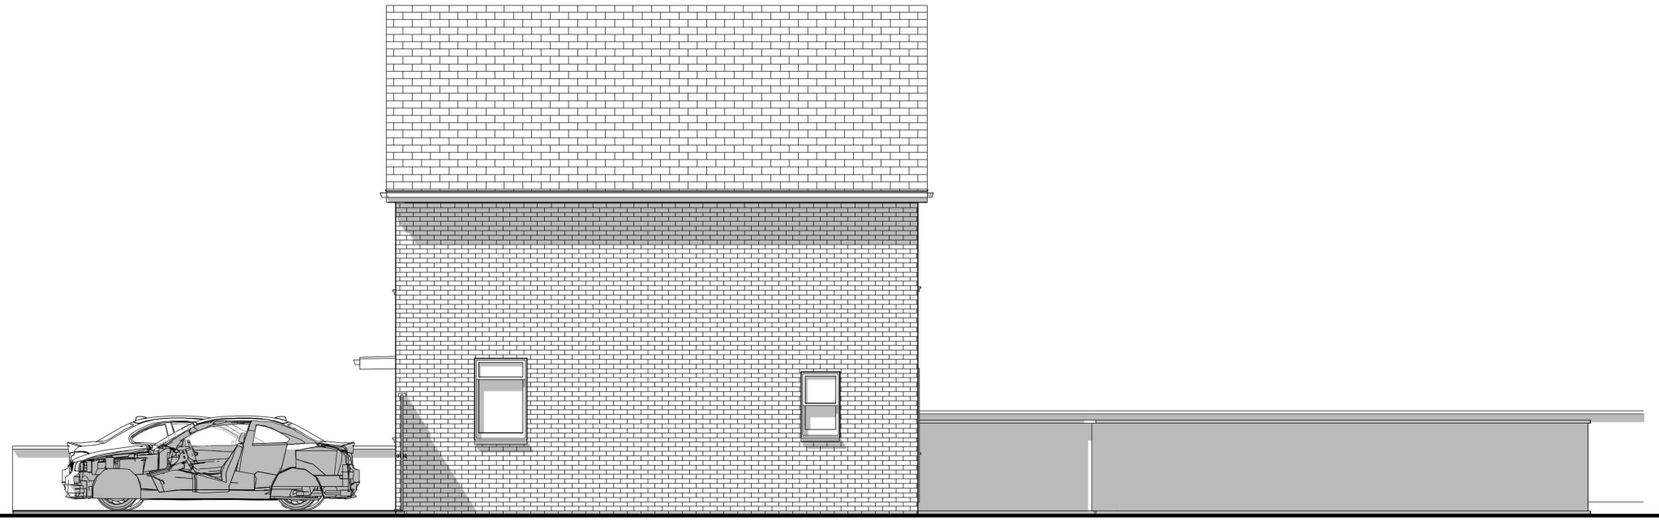


EXISTING AND PROPOSED SIDE ELEVATION SCALE 1:100

DRAWING SCALE 1:100 / 1:50
CLIENT NAME FRELVAN SUPPORT SERVICES LTD
ADDRESS 2 BROOKWAY, RAINHAM, RM13 9HW
DESCRIPTION C3 (B) USE
EXISTING AND PROPOSED FRONT AND REAR ELEVATIONS

SharpePlan

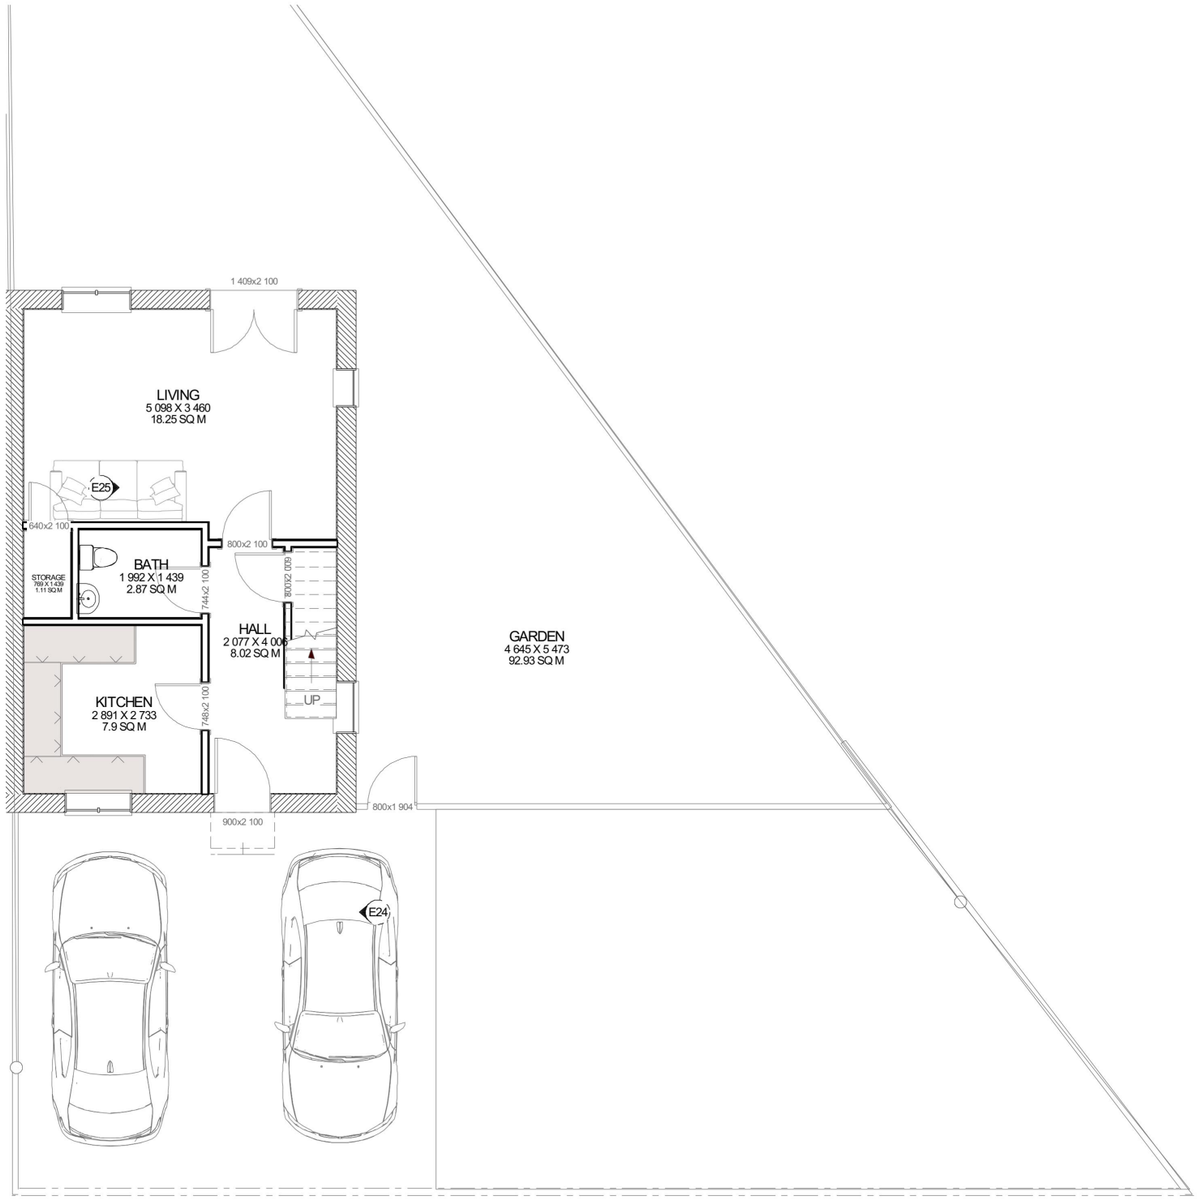

EXISTING GROUND FLOOR PLAN SCALE 1:100

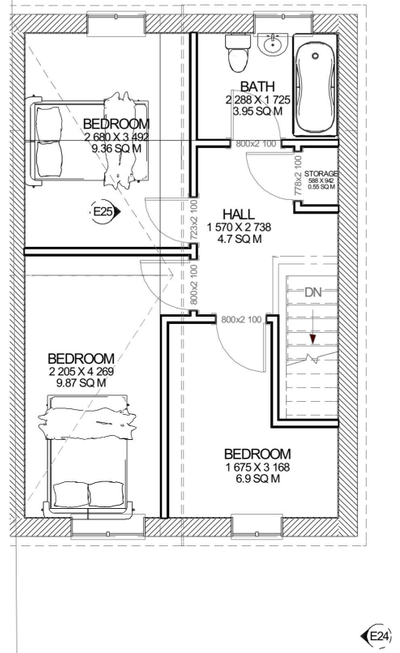

EXISTING FIRST FLOOR PLAN SCALE 1:100

DRAWING NO:
2 BROOKWAY ISSUE 1A

Sheet #

4


Date:

07/10/2026


1:100 1:50

DRAWING SCALE 1:100 / 1:50
CLIENT NAME FRELVAN SUPPORT SERVICES LTD
ADDRESS 2 BROOKWAY, RAINHAM, RM13 9HW
DESCRIPTION C3 (B) USE
EXISTING FLOOR PLANS

SharpePlan

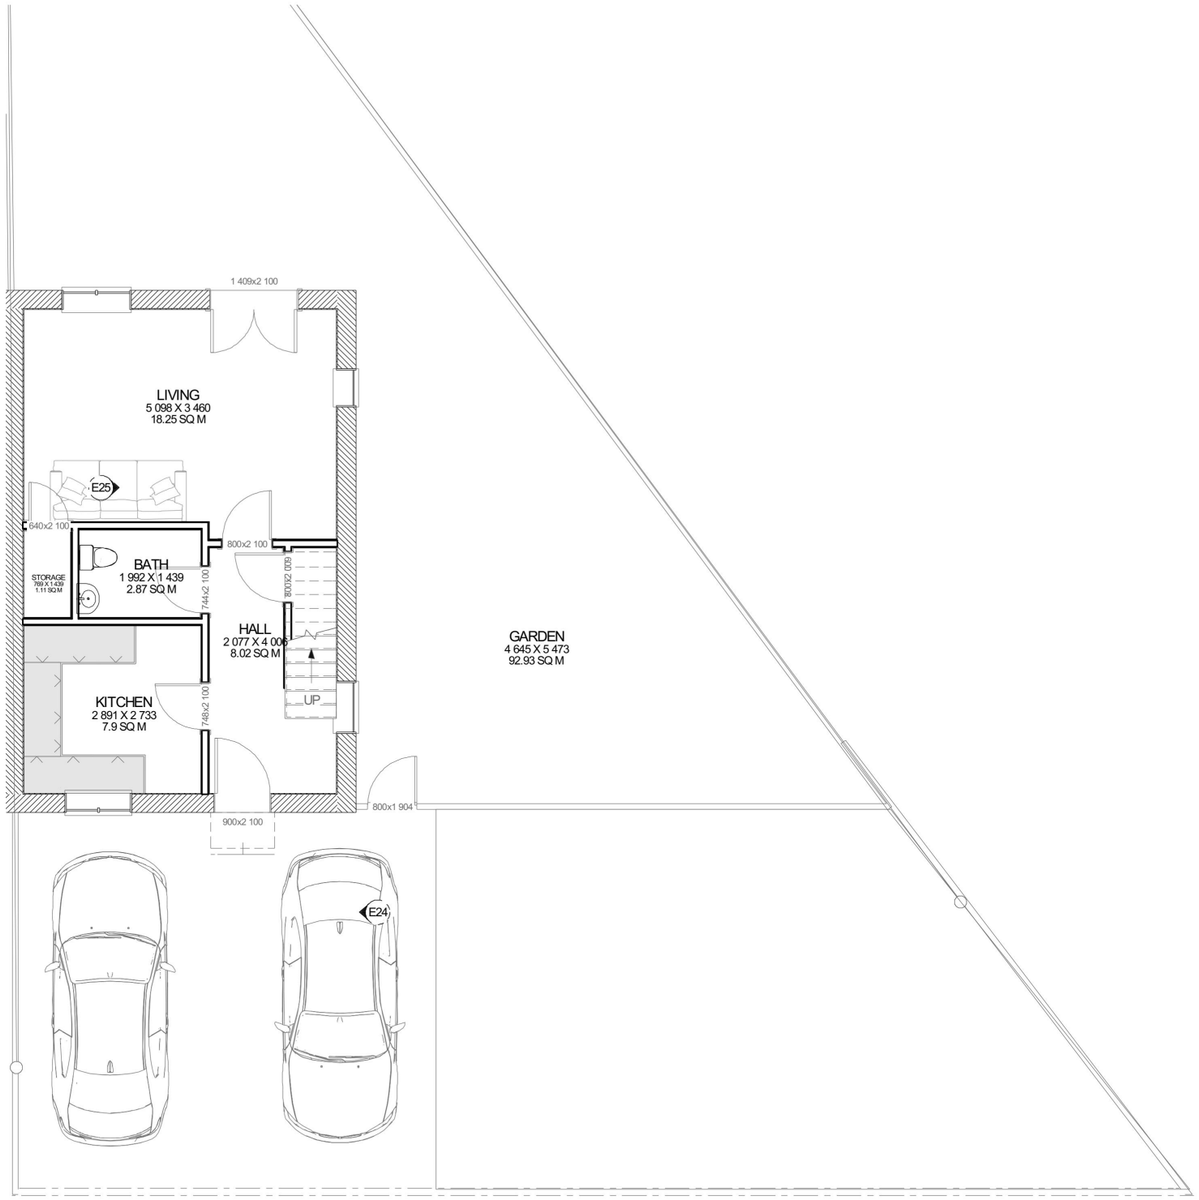

PROPOSED GROUND FLOOR SCALE 1:100

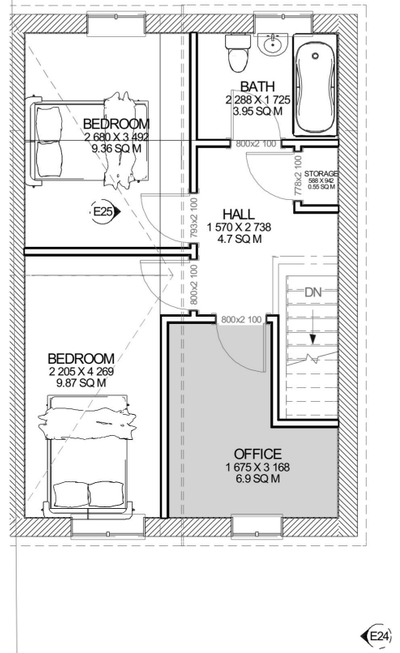

PROPOSED FIRST FLOOR PLAN -SCALE 1:100


DRAWING NO:
2 BROOKWAY ISSUE 1A

Sheet #

5


Date:

07/10/2026

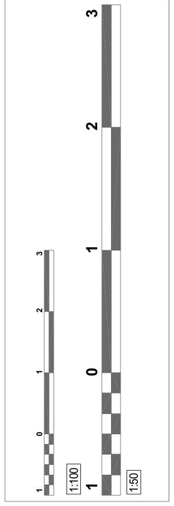

DRAWING SCALE 1:100 / 1:50
CLIENT NAME FRELVAN SUPPORT SERVICES LTD
ADDRESS 2 BROOKWAY, RAINHAM, RM13 9HW
DESCRIPTION C3 (B) USE
PROPOSED FLOOR PLANS


SharpePlan

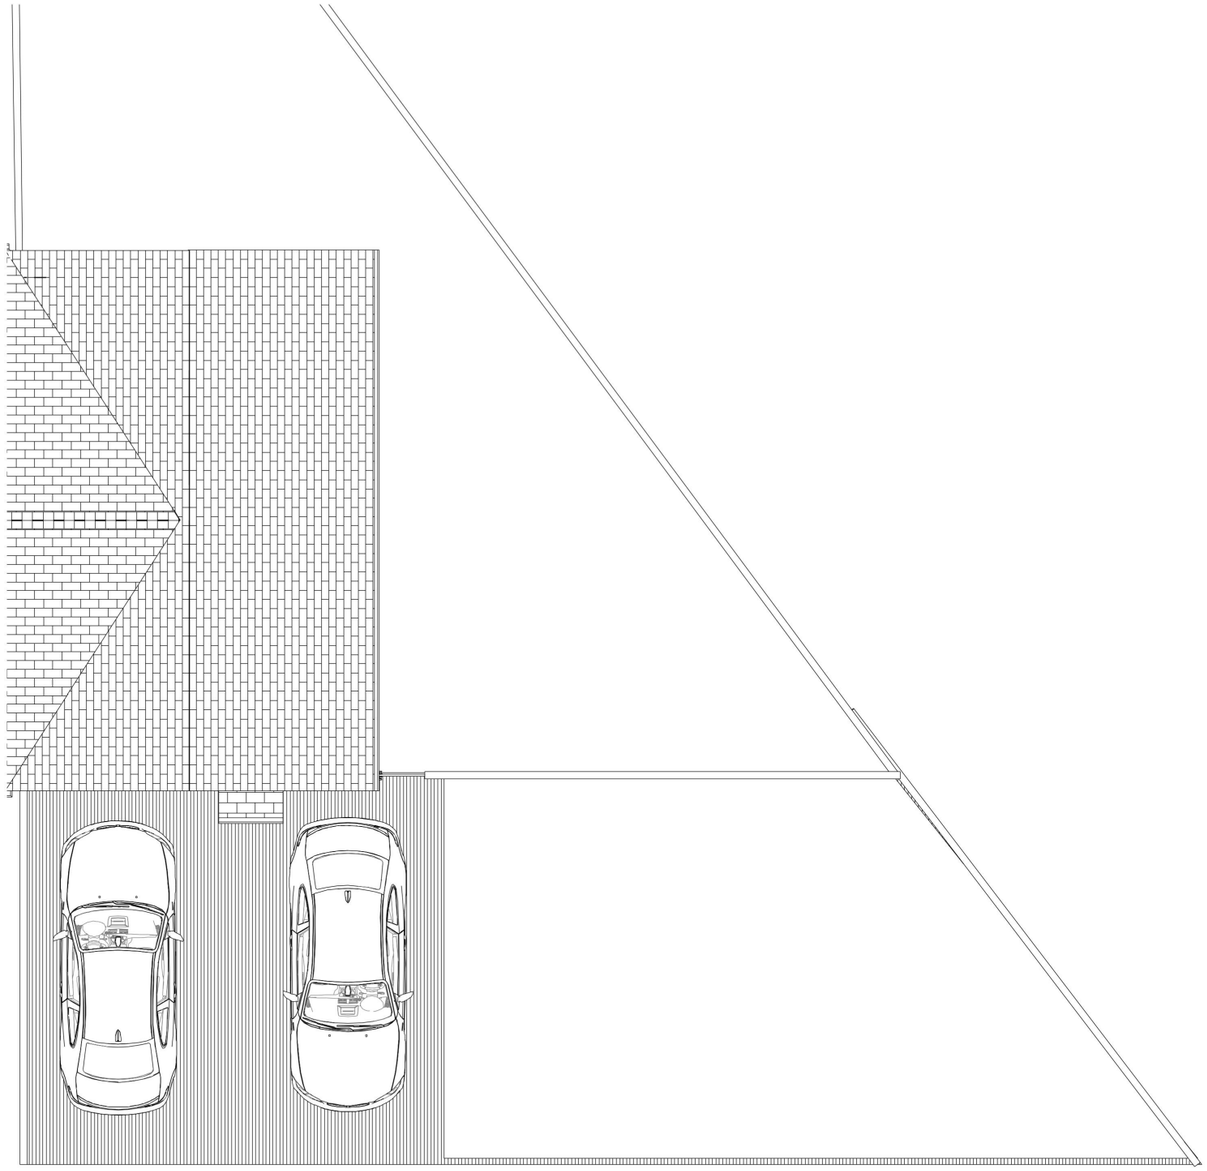

EXISTING AND PROPOSED ROOF PLAN SCALE 1:100

DRAWING NO:
2 BROOKWAY ISSUE 1A
Sheet #
6

Date:
07/10/2026

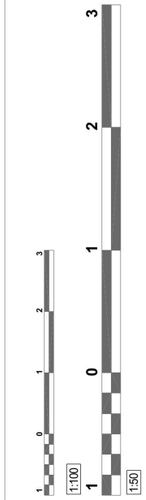

DRAWING SCALE 1:100 / 1:50
CLIENT NAME FRELVAN SUPPORT SERVICES LTD
ADDRESS 2 BROOKWAY, RAINHAM, RM13 9HW
DESCRIPTION C3 (B) USE
EXISTING AND PROPOSED ROOF PLAN

SharpePlan