
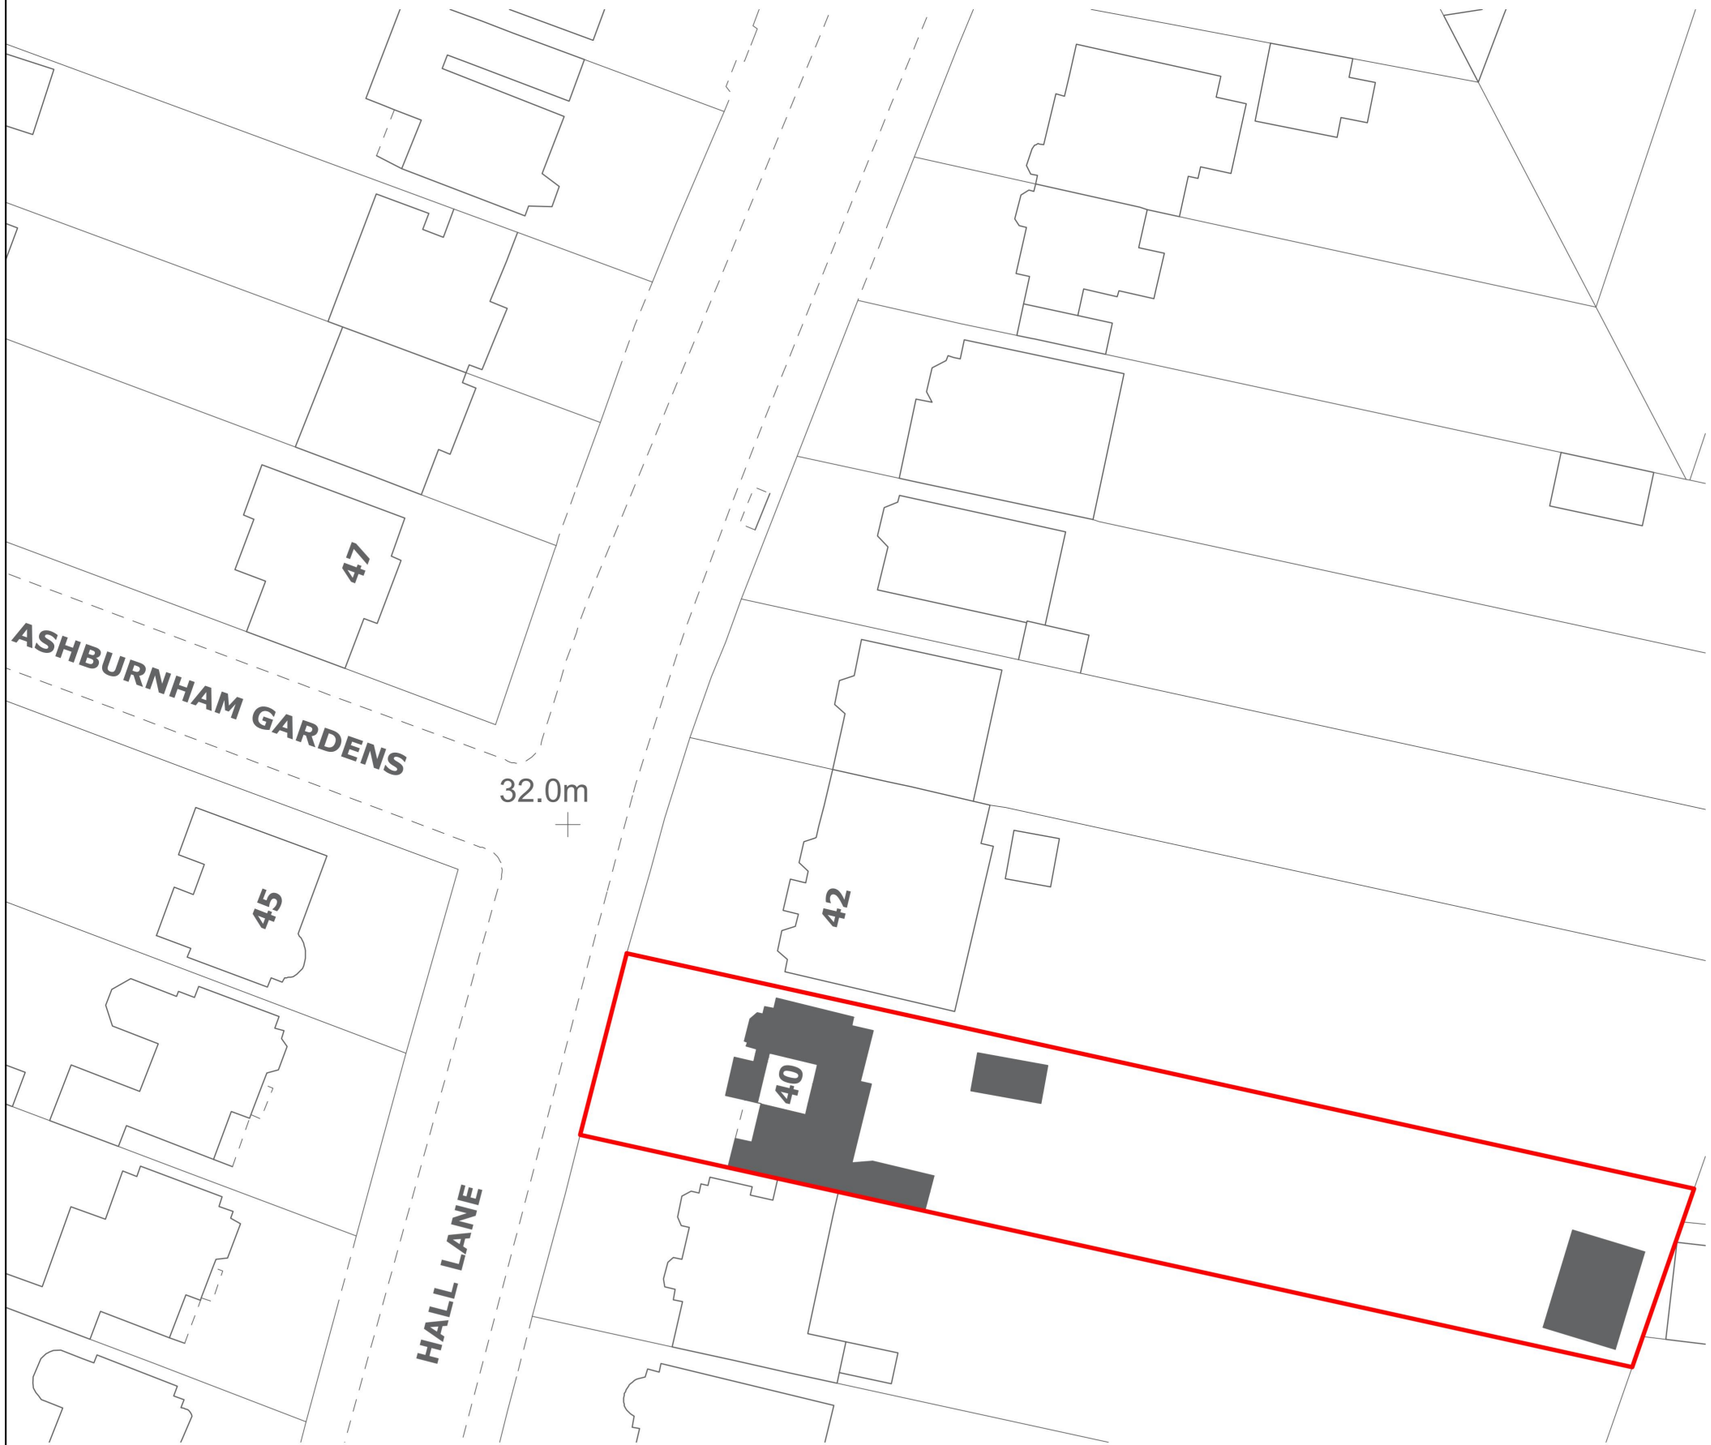


1:500 Site Block Plan

© Crown Copyright and database rights 2026 OS 100053143

SCALE 1:500 (METRES)

0 5 10 15 20

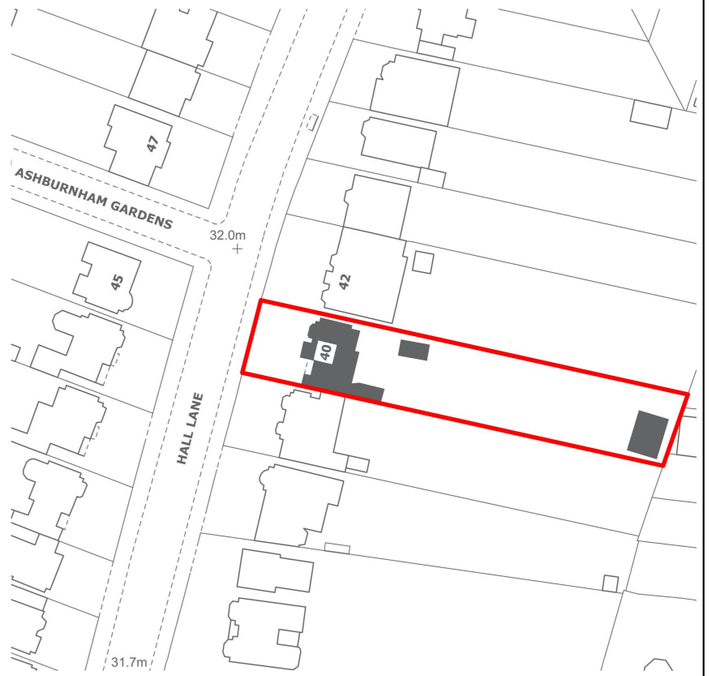

1:1250 Site Location Plan

© Crown Copyright and database rights 2026 OS 100053143

SCALE 1:1250 (METRES)

0 20 40 60 80

Rev	Description	Date
PL01	Issued for Approval	26.10.05


Architectural Hub Ltd
The Old Stable Yard, Sandpit Lane, South Weald
Brentwood Essex CM14 5QE
www.architecturalhub.co.uk
info@architecturalhub.co.uk
01277 201 828

Client : Carlie Barron

Job title : 40 Hall Lane, Upminster, RM14 1AF

Drg : Existing Block and Location Plan

scale @ A3 1:1250/1:500 date: APR 2026 drg. no. AHUB2602007_01

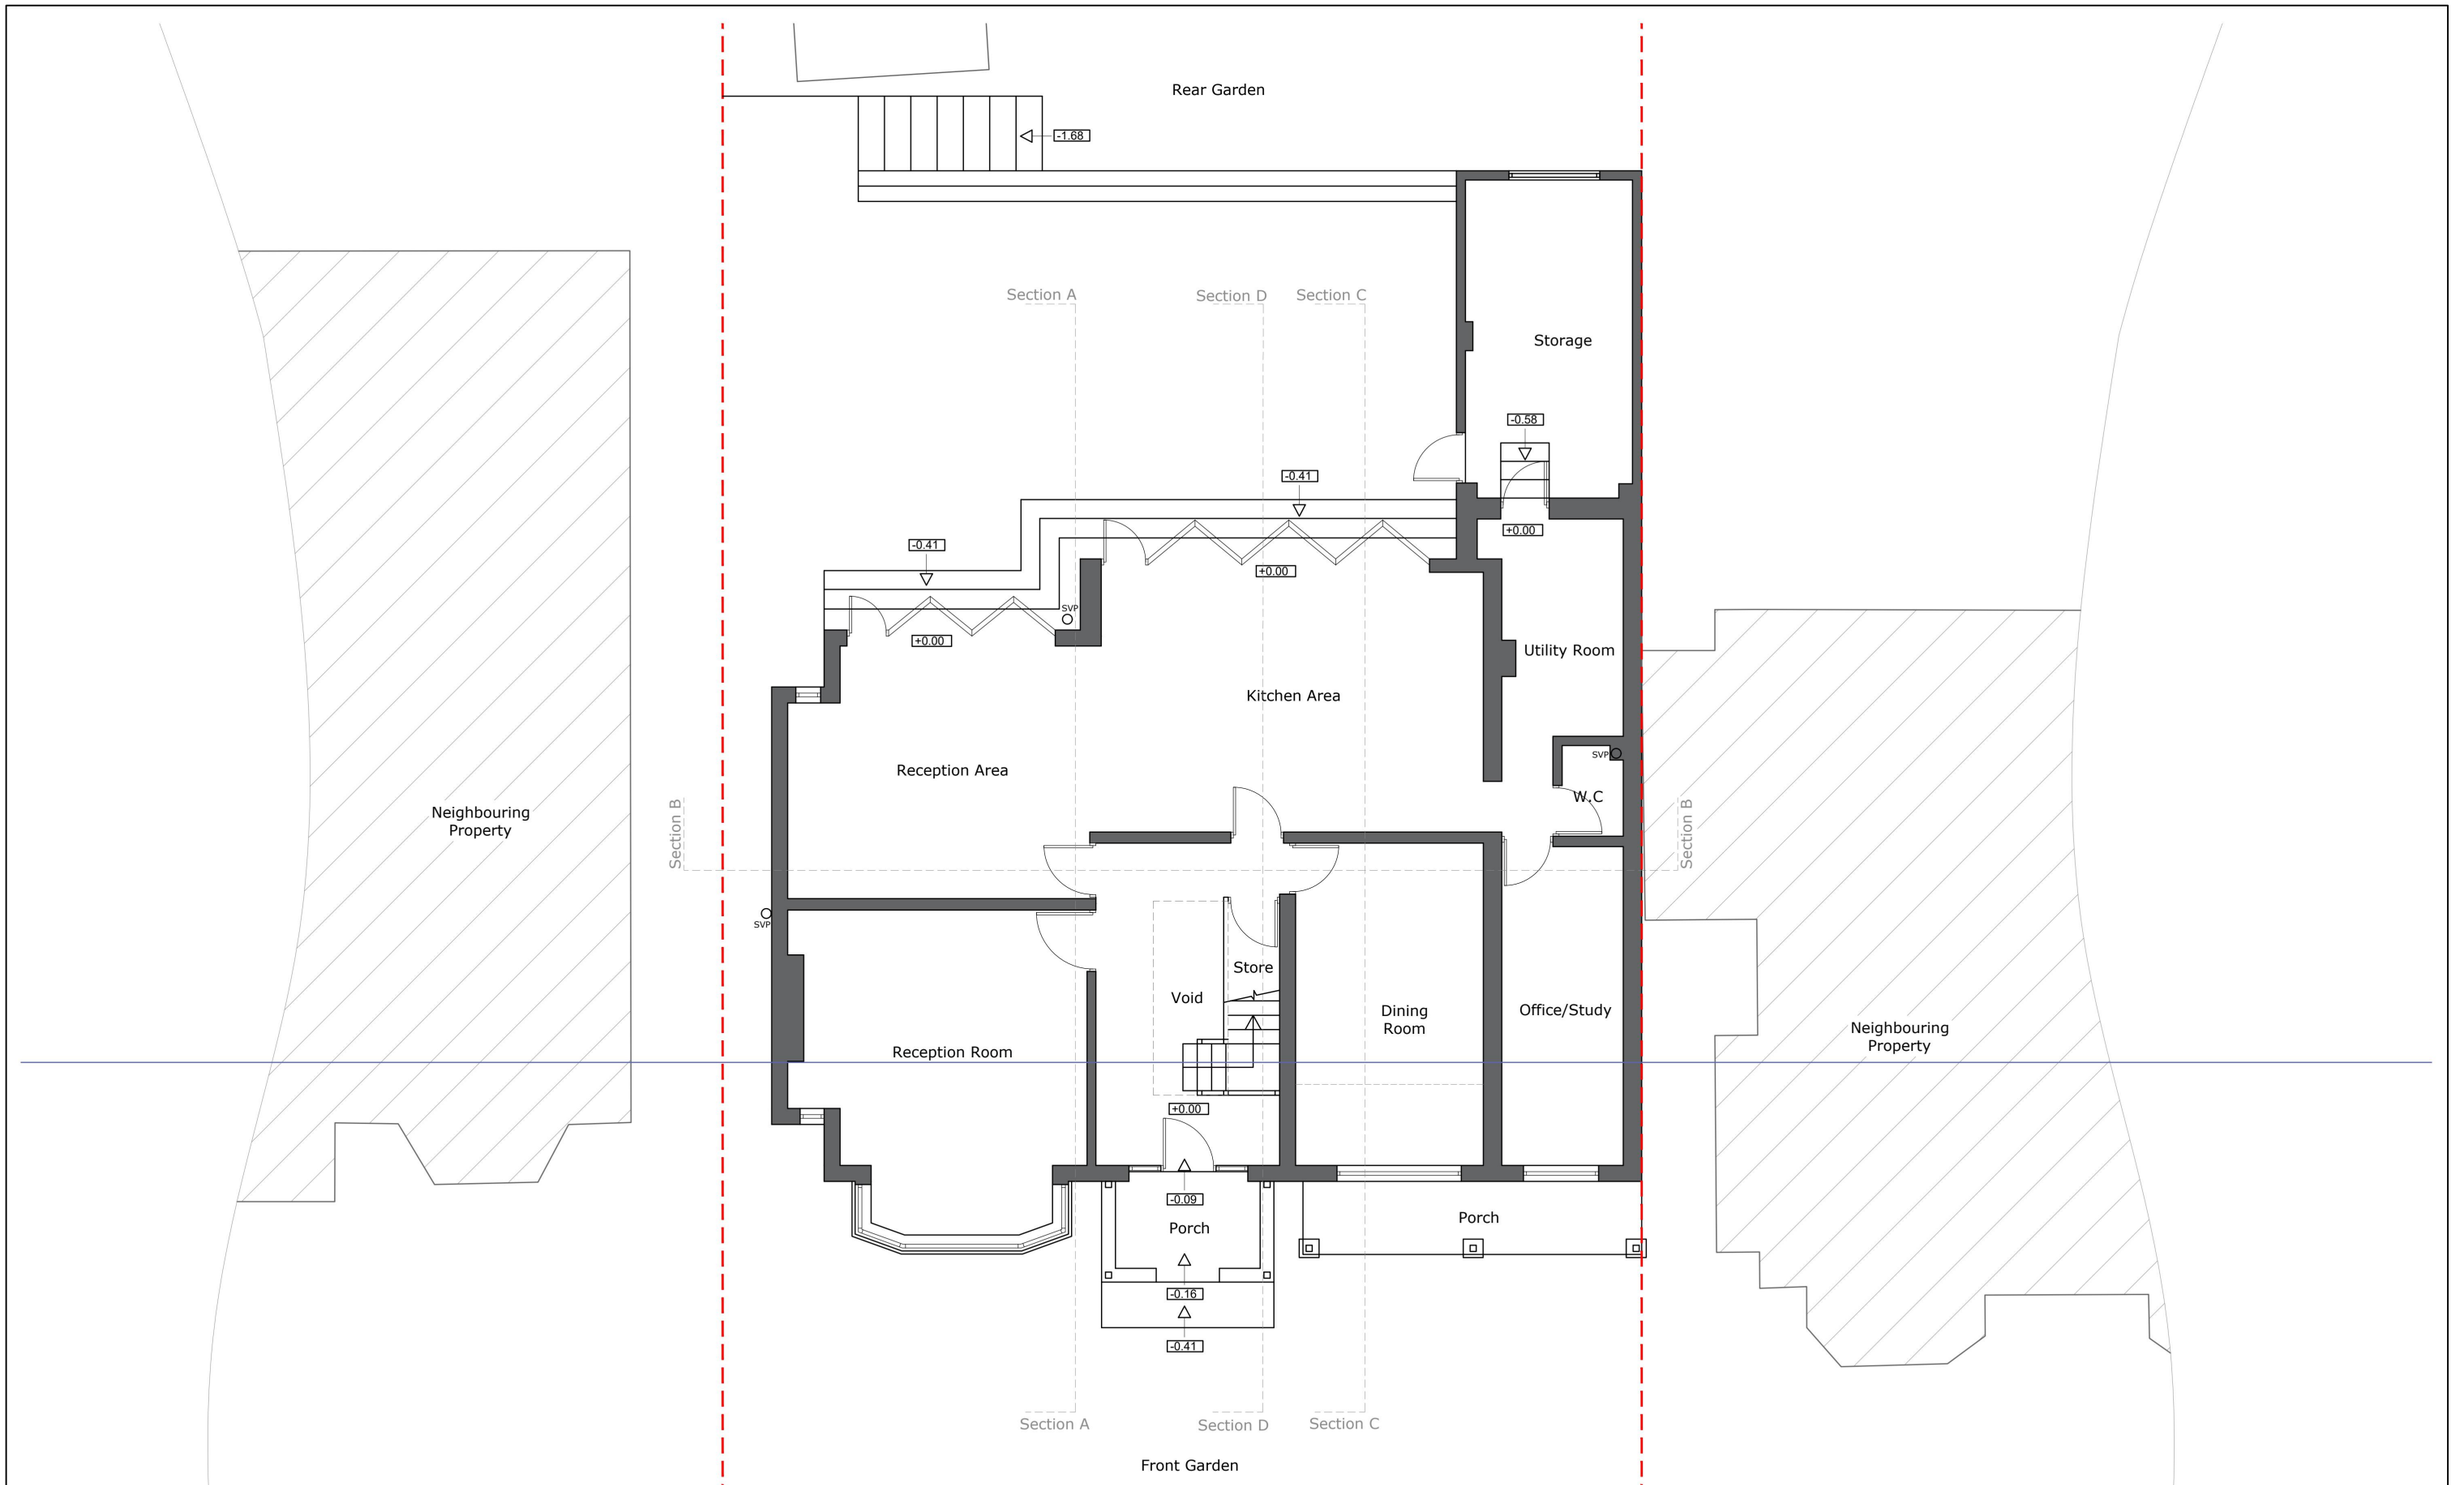

1 Existing Ground Floor Plan
1:100

SCALE 1:100 (METRES)

0 5 10

N


Rev	Description	Date
PP01	Issued for Approval	26.06.04

Architectural Hub Ltd
The Old Stable Yard, Sandpit Lane, South Weald
Brentwood Essex CM14 5QE
www.architecturalhub.co.uk
info@architecturalhub.co.uk
01277 201 828

Architectural Hub Ltd
Designing Dream Homes

Client : Carlie Barron
Job title : 40 Hall Lane, Upminster, RM14 1AF
Drg : Existing Ground Floor Plans

scale @ A3 1:100 date: APR 2026 drg. no. AHUB2602007_02

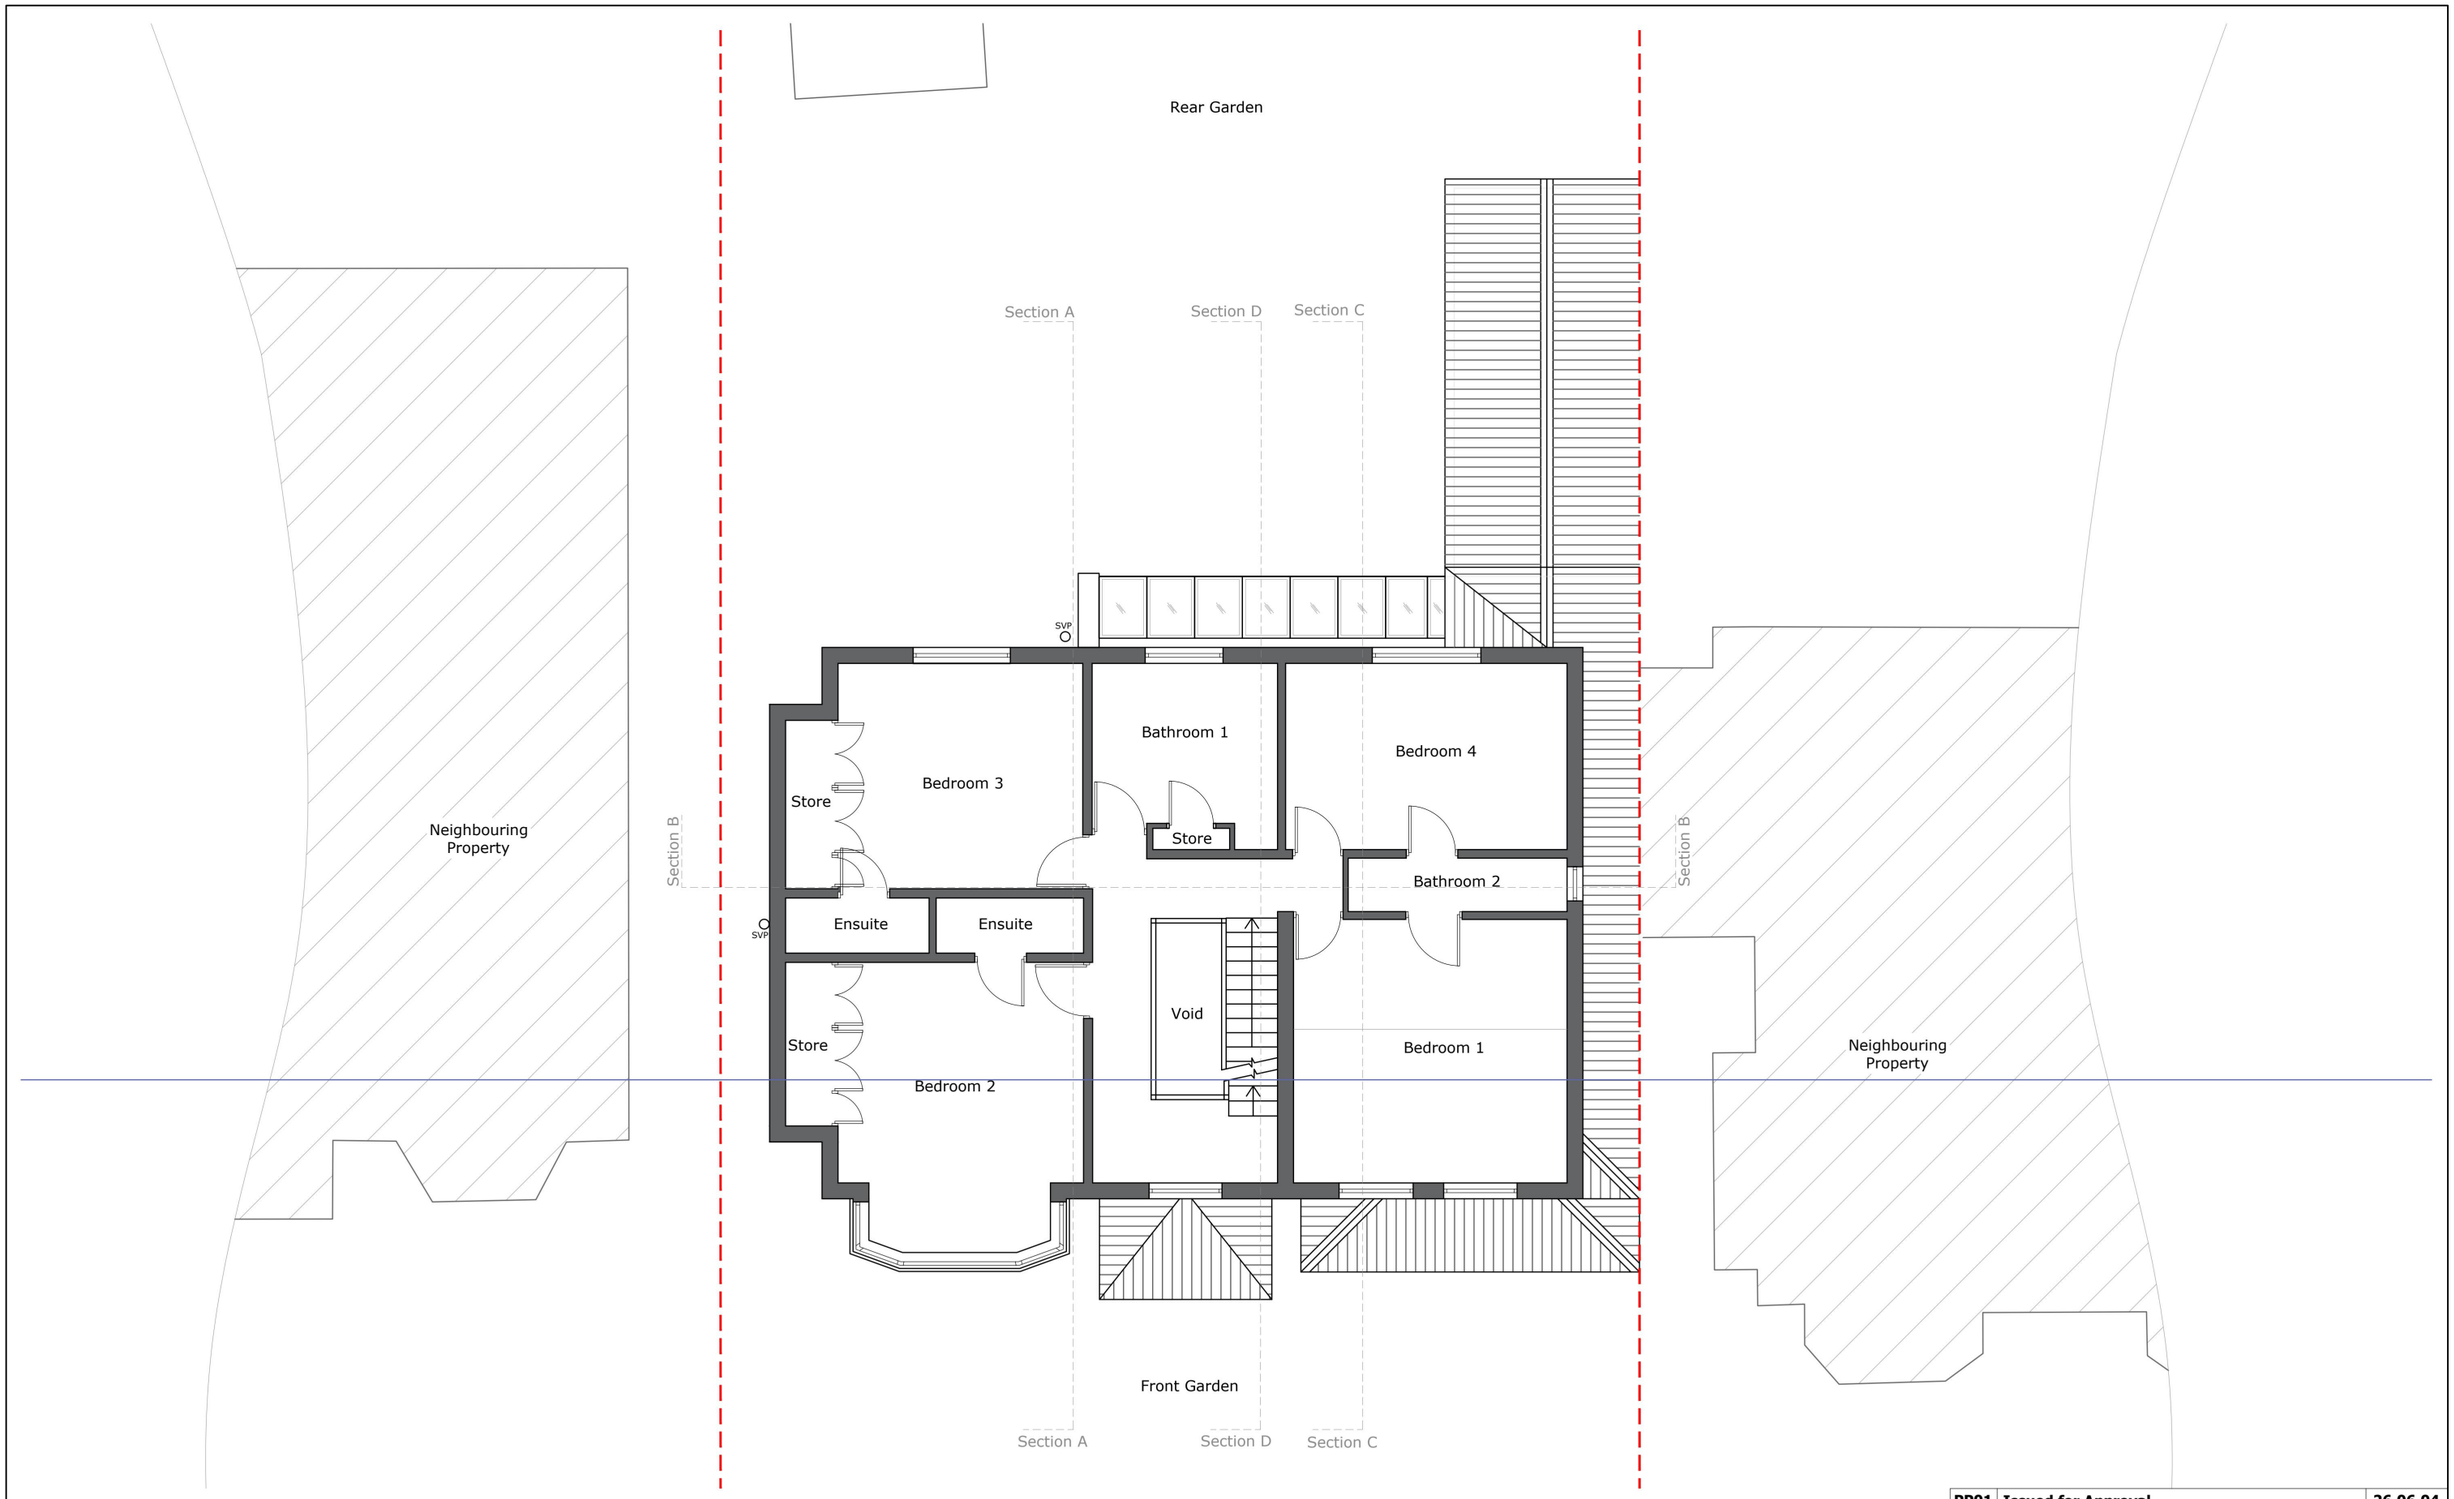

1 Existing First Floor Plan
1:100

SCALE 1:100 (METRES)


0 5 10

PP01	**Issued for Approval**	**26.06.04**
Rev	**Description**	**Date**

Architectural Hub Ltd
The Old Stable Yard, Sandpit Lane, South Weald
Brentwood Essex CM14 5QE
www.architecturalhub.co.uk
info@architecturalhub.co.uk
01277 201 828

Client : Carlie Barron
Job title : 40 Hall Lane, Upminster, RM14 1AF
Drg : Existing First Plans

scale @ A3 1:100 date: APR 2026 drg. no. AHUB2602007_03

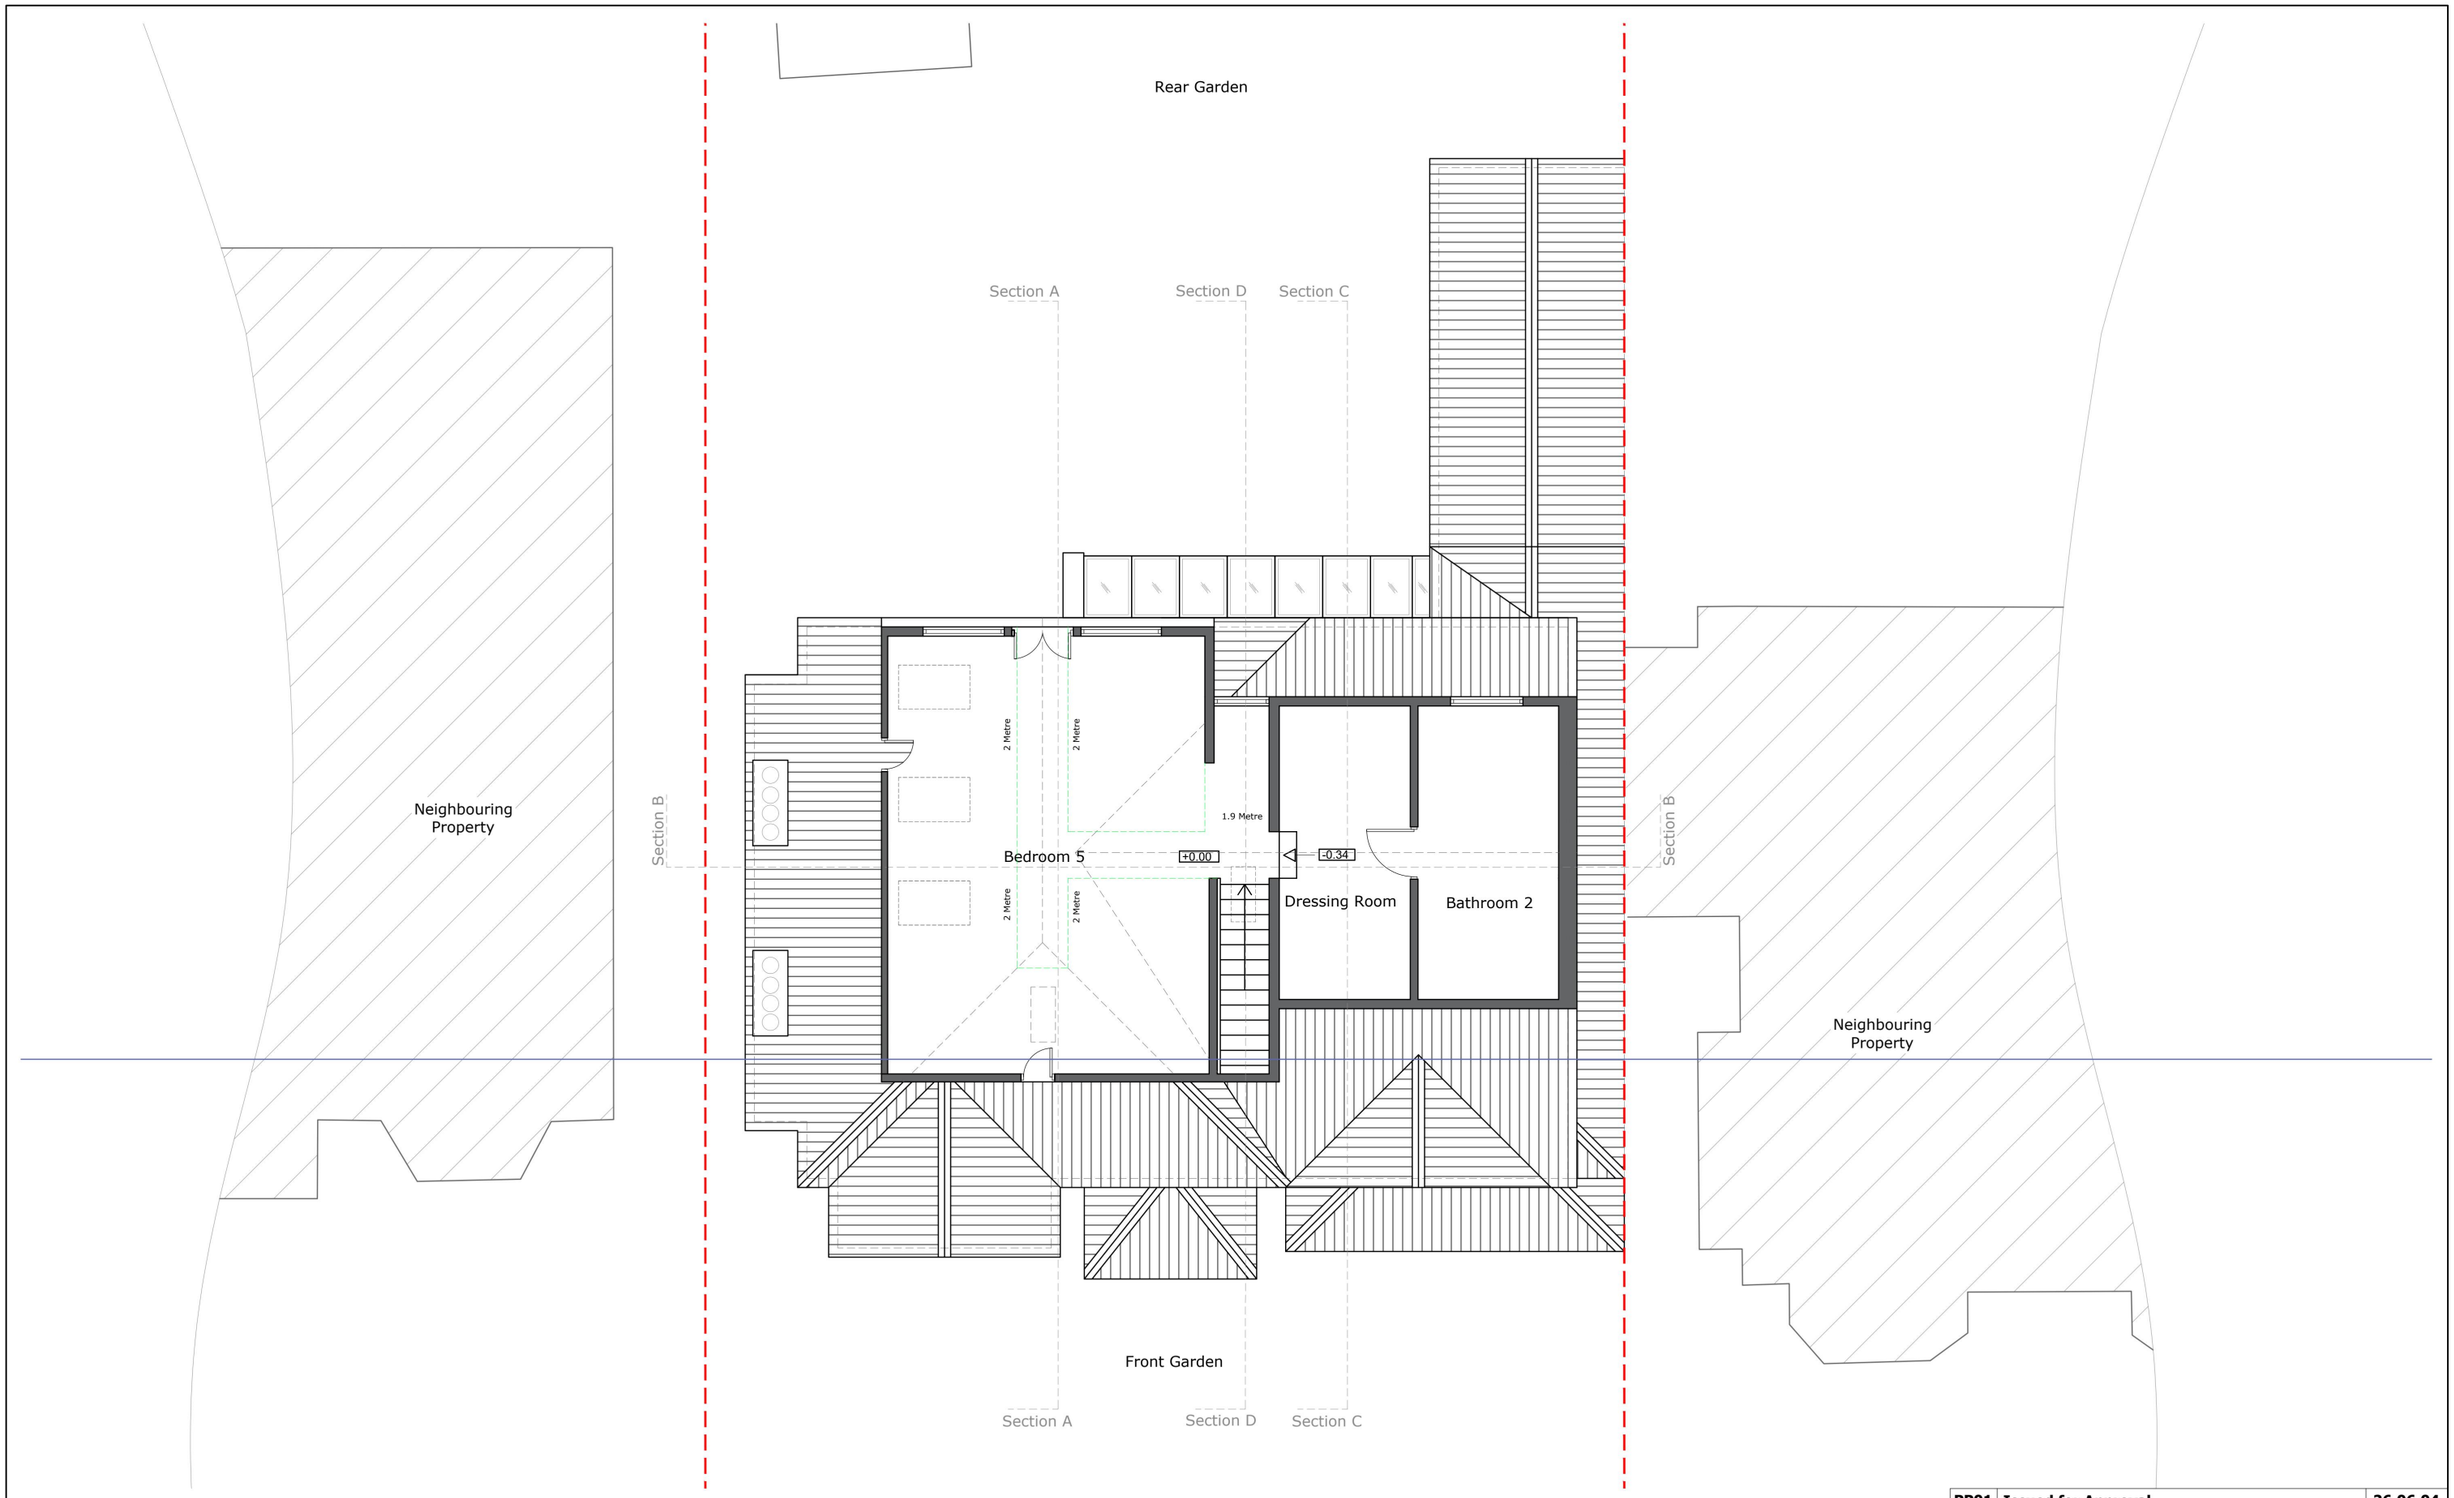

1 Existing Second Floor Plan
1:100

SCALE 1:100 (METRES)

0 5 10


N

PP01	**Issued for Approval**	**26.06.04**
Rev	**Description**	**Date**

Architectural Hub Ltd
The Old Stable Yard, Sandpit Lane, South Weald
Brentwood Essex CM14 5QE
www.architecturalhub.co.uk
info@architecturalhub.co.uk
01277 201 828

Client : Carlie Barron
Job title : 40 Hall Lane, Upminster, RM14 1AF
Drg : Existing Second Floor Plans

scale @ A3 1:100 date: APR 2026 drg. no. AHUB2602007_04

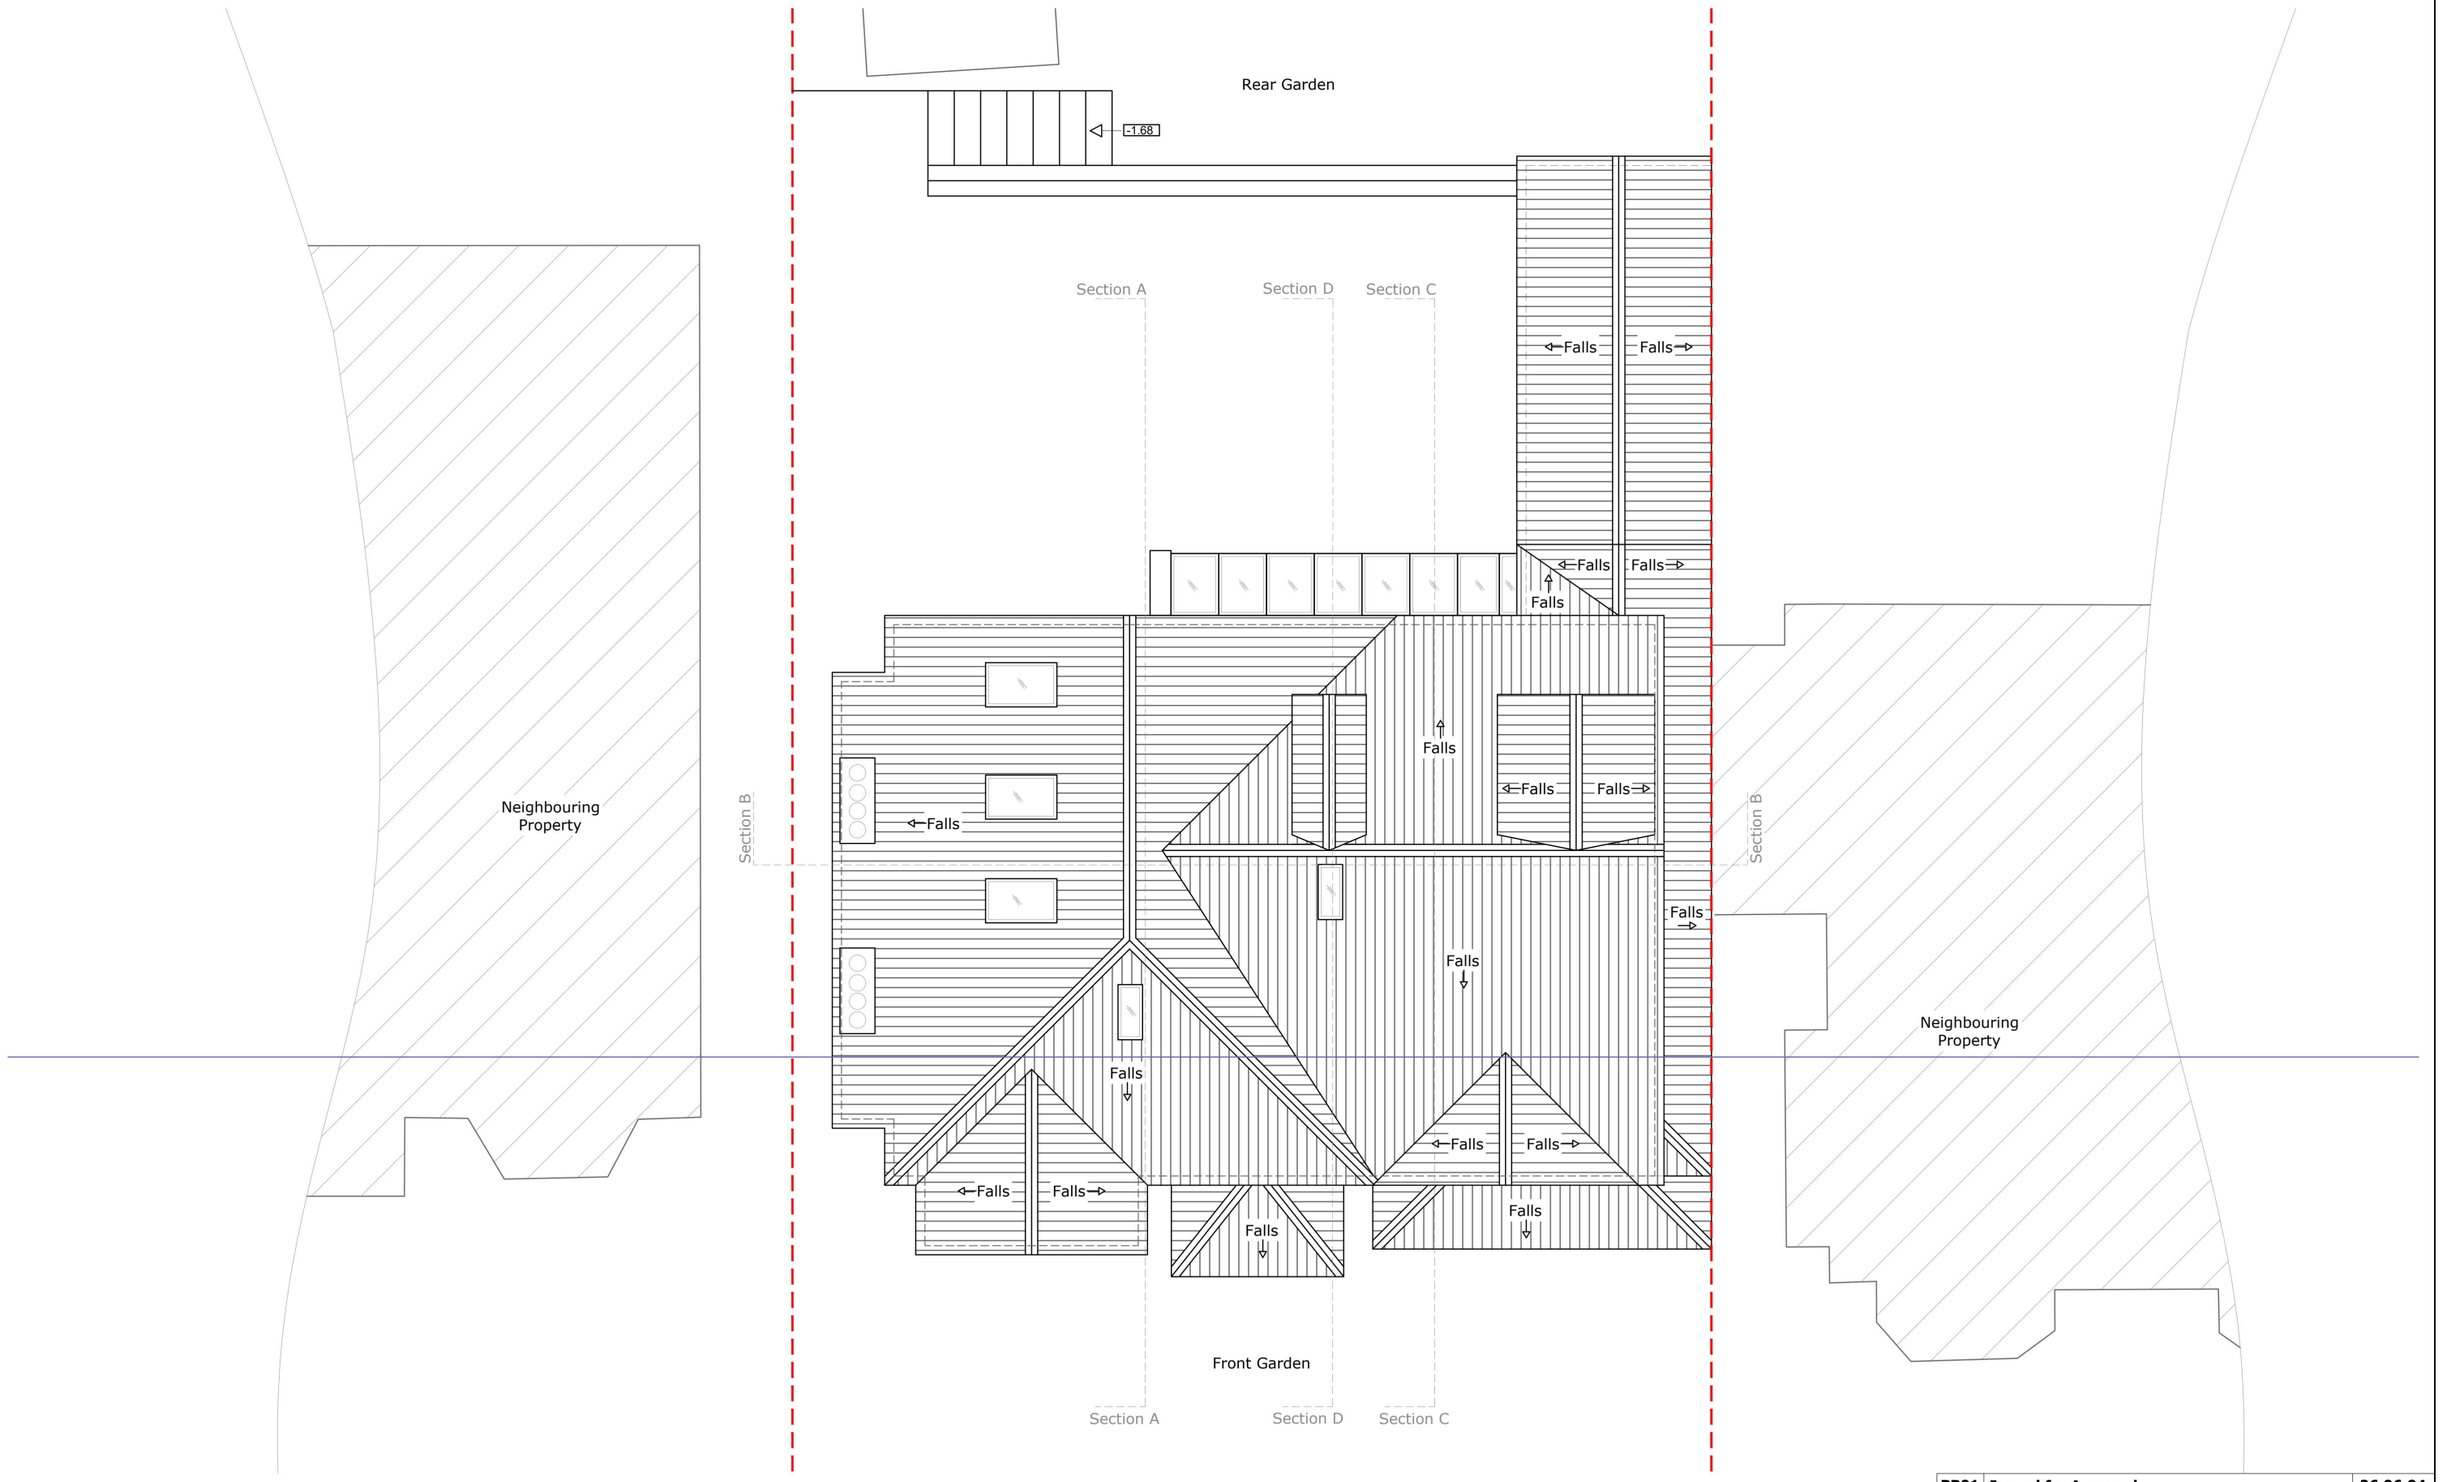

1 Existing Roof Plan
1:100

SCALE 1:100 (METRES)

0 5 10

N

PP01	**Issued for Approval**	**26.06.04**
Rev	**Description**	**Date**

Architectural Hub Ltd
The Old Stable Yard, Sandpit Lane, South Weald
Brentwood Essex CM14 5QE
www.architecturalhub.co.uk
info@architecturalhub.co.uk
01277 201 828

Client : Carlie Barron
Job title : 40 Hall Lane, Upminster, RM14 1AF
Drg : Existing Roof Plans
scale @ A3 1:100 **date:** APR 2026 **drg. no.** AHUB2602007_05



1 Existing Front Elevation
1:100



2 Existing Rear Elevation
1:100

SCALE 1:100 (METRES)

0 5 10


PL01	Issued for Approval	26.10.05
Rev	Description	Date

Architectural Hub Ltd
The Old Stable Yard, Sandpit Lane, South Weald
Brentwood Essex CM14 5QE
www.architecturalhub.co.uk
info@architecturalhub.co.uk
01277 201 828


Architectural Hub Ltd
Designing Dream Homes

Client : Carlie Barron
Job title : 40 Hall Lane, Upminster, RM14 1AF
Drg : Existing Elevations

scale @ A3 1:100 date: APR 2026 drg. no. AHUB2602007_06

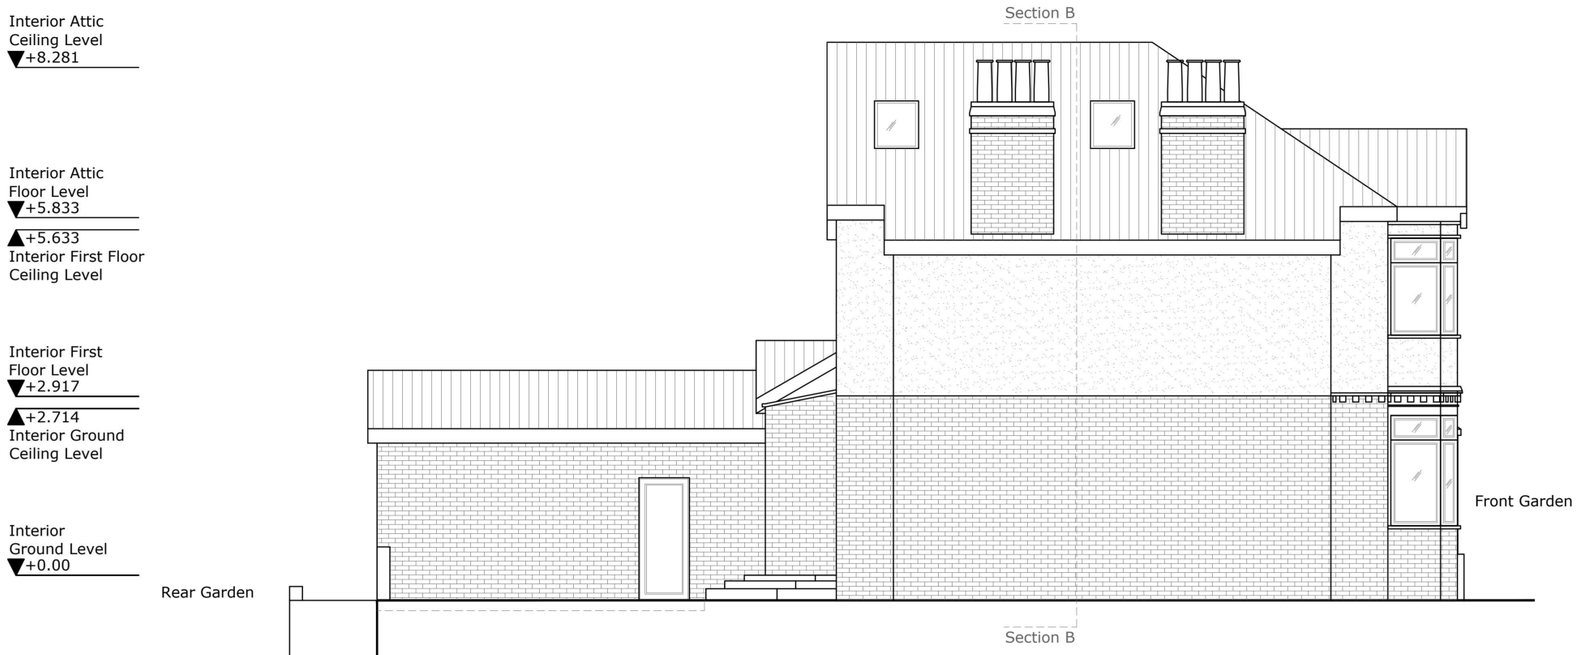

1 Existing West Elevation
1:100

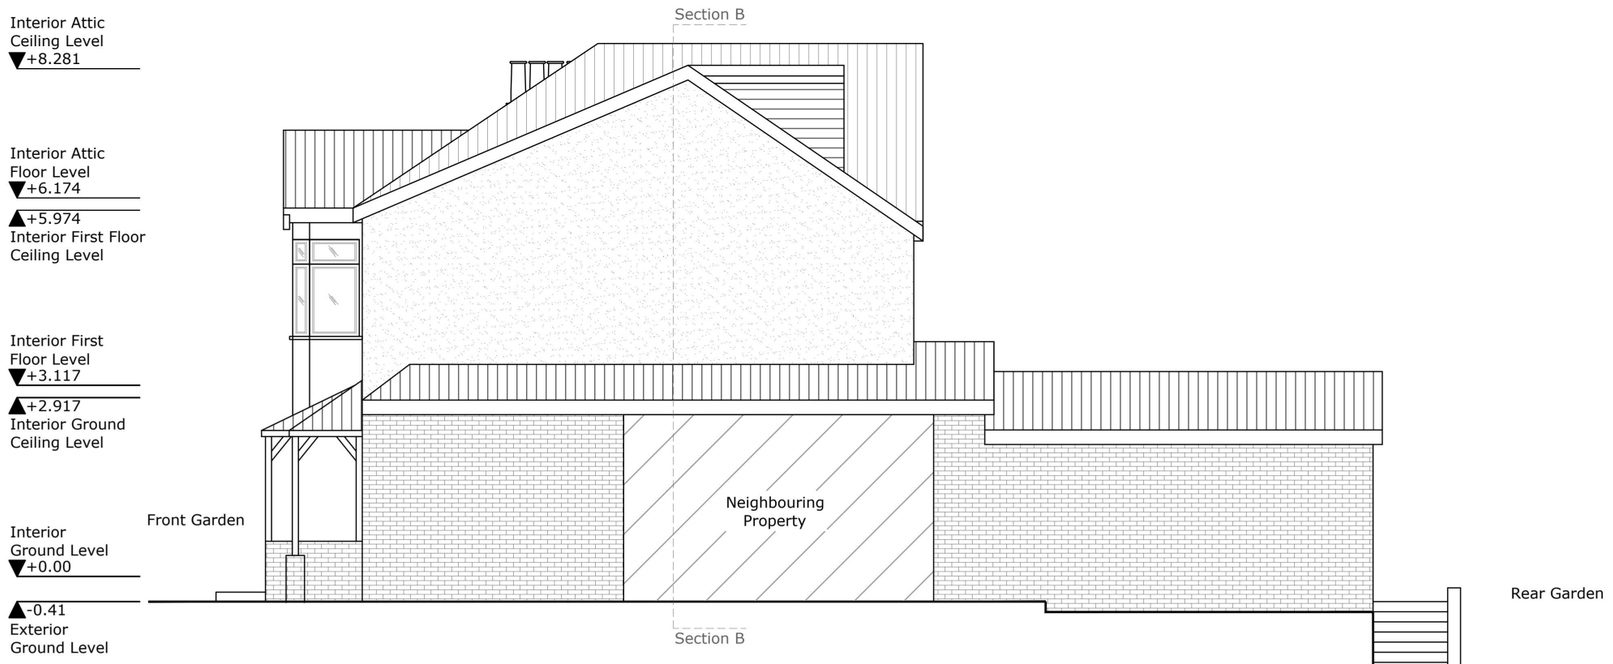

2 Existing East Elevation
1:100

SCALE 1:100 (METRES)

0 5 10

Rev	Description	Date
PL01	Issued for Approval	26.10.05


Architectural Hub Ltd
The Old Stable Yard, Sandpit Lane, South Weald
Brentwood Essex CM14 5QE
www.architecturalhub.co.uk
info@architecturalhub.co.uk
01277 201 828

Client : Carlie Barron
Job title : 40 Hall Lane, Upminster, RM14 1AF
Drg : Existing Elevations

scale @ A3 1:100 date: APR 2026 drg. no. AHUB2602007_07



1 Existing Section A-A
1:100

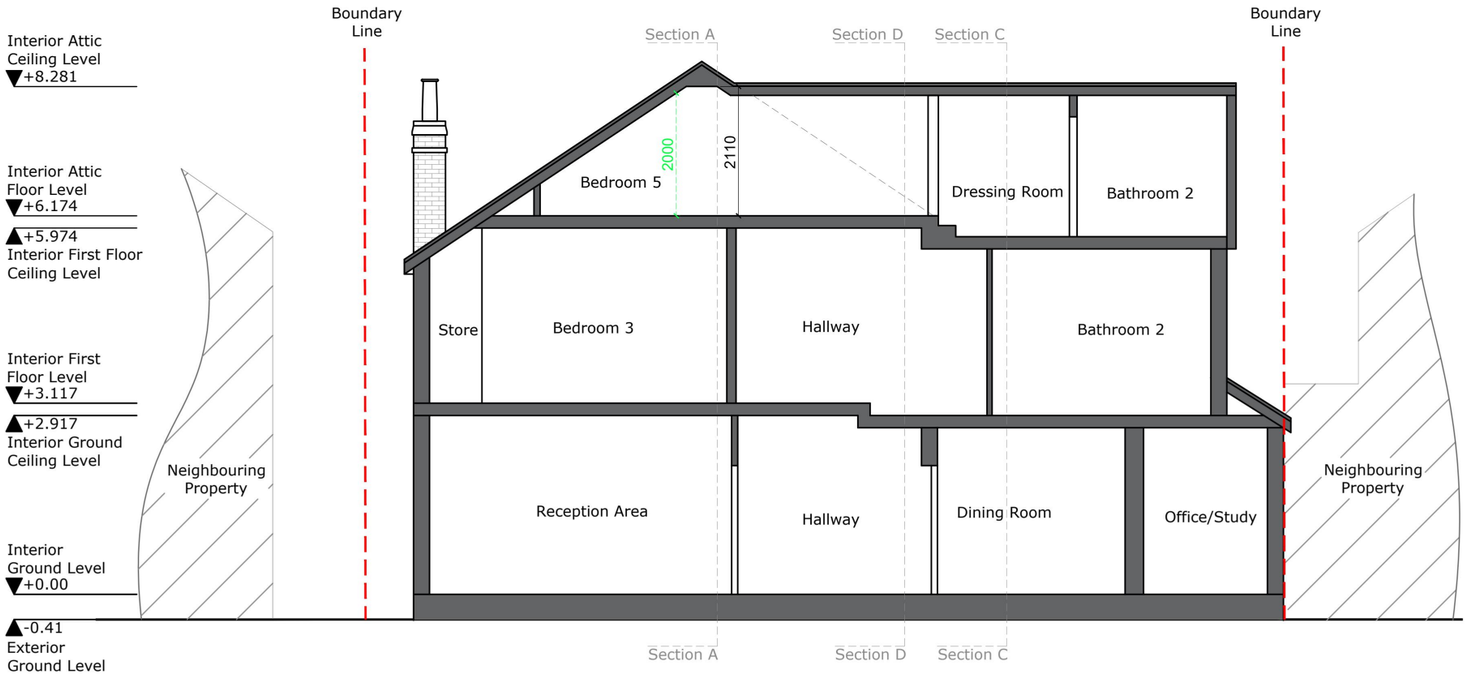

2 Existing Section B-B
1:100

SCALE 1:100 (METRES)

0 5 10

PP01	**Issued for Approval**	**26.06.04**
Rev	**Description**	**Date**


Architectural Hub Ltd
The Old Stable Yard, Sandpit Lane, South Weald
Brentwood Essex CM14 5QE
www.architecturalhub.co.uk
info@architecturalhub.co.uk
01277 201 828

Client : Carlie Barron
Job title : 40 Hall Lane, Upminster, RM14 1AF
Drg : Existing Sections

scale @ A3 1:100 date: APR 2026 drg. no. AHUB2602007_08



1 Existing Section C-C
1:100

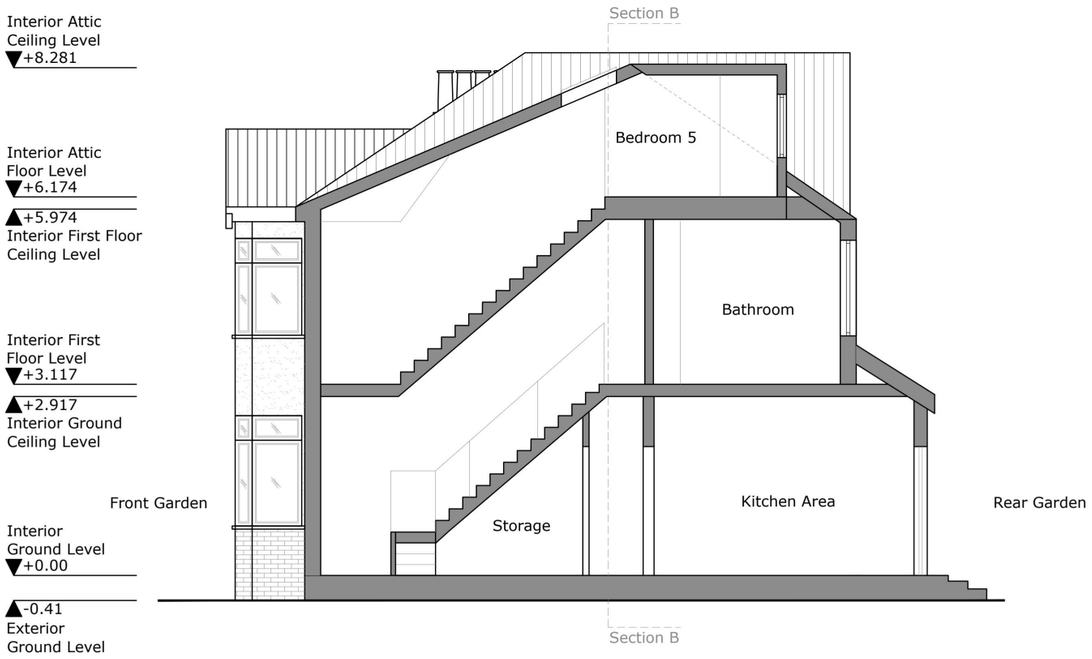

2 Existing Section D-D
1:100

SCALE 1:100 (METRES)

0 5 10


PP01	Issued for Approval	26.06.04
Rev	Description	Date

Architectural Hub Ltd
The Old Stable Yard, Sandpit Lane, South Weald
Brentwood Essex CM14 5QE
www.architecturalhub.co.uk
info@architecturalhub.co.uk
01277 201 828


Architectural Hub Ltd
Designing Dream Homes

Client : Carlie Barron
Job title : 40 Hall Lane, Upminster, RM14 1AF
Drg : Existing Sections


scale @ A3 1:100 date: APR 2026 drg. no. AHUB2602007_09

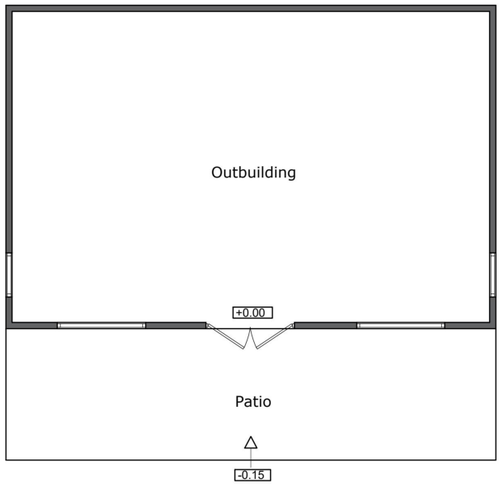


1 Existing Floor Plan
1:100

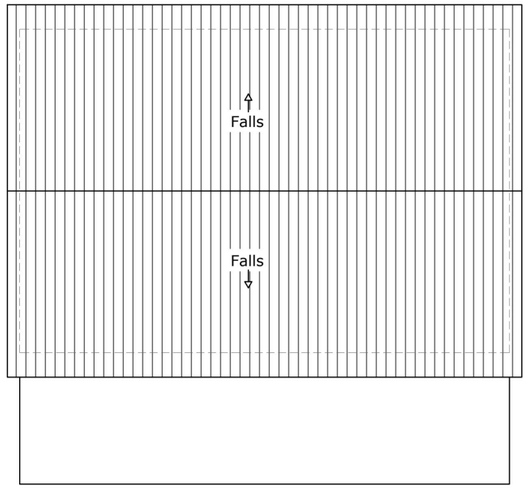


2 Existing Roof Plan
1:100

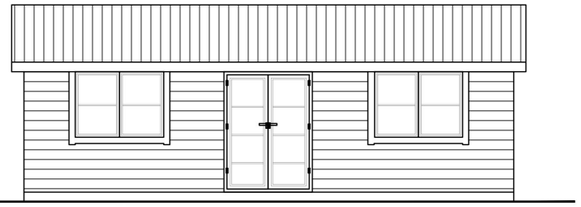


3 Existing Front Elevation
1:100

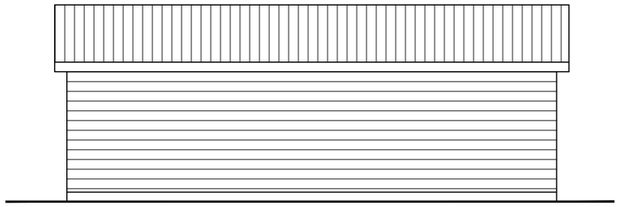

4 Existing Rear Elevation
1:100

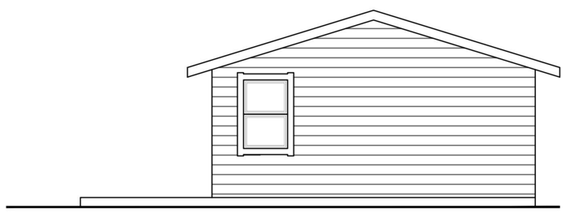

5 Existing Left Elevation
1:100

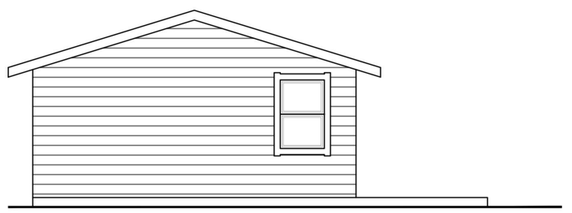

6 Existing Right Elevation
1:100

SCALE 1:100 (METRES)


0 5 10

Rev	Description	Date
PP01	Issued for Approval	26.06.04

Architectural Hub Ltd
The Old Stable Yard, Sandpit Lane, South Weald
Brentwood Essex CM14 5QE
www.architecturalhub.co.uk
info@architecturalhub.co.uk
01277 201 828

Client : Carlie Barron
Job title : 40 Hall Lane, Upminster, RM14 1AF
Drg : Existing Outbuilding

scale @ A3 1:100 date: APR 2026 drg. no. AHUB2602007_10

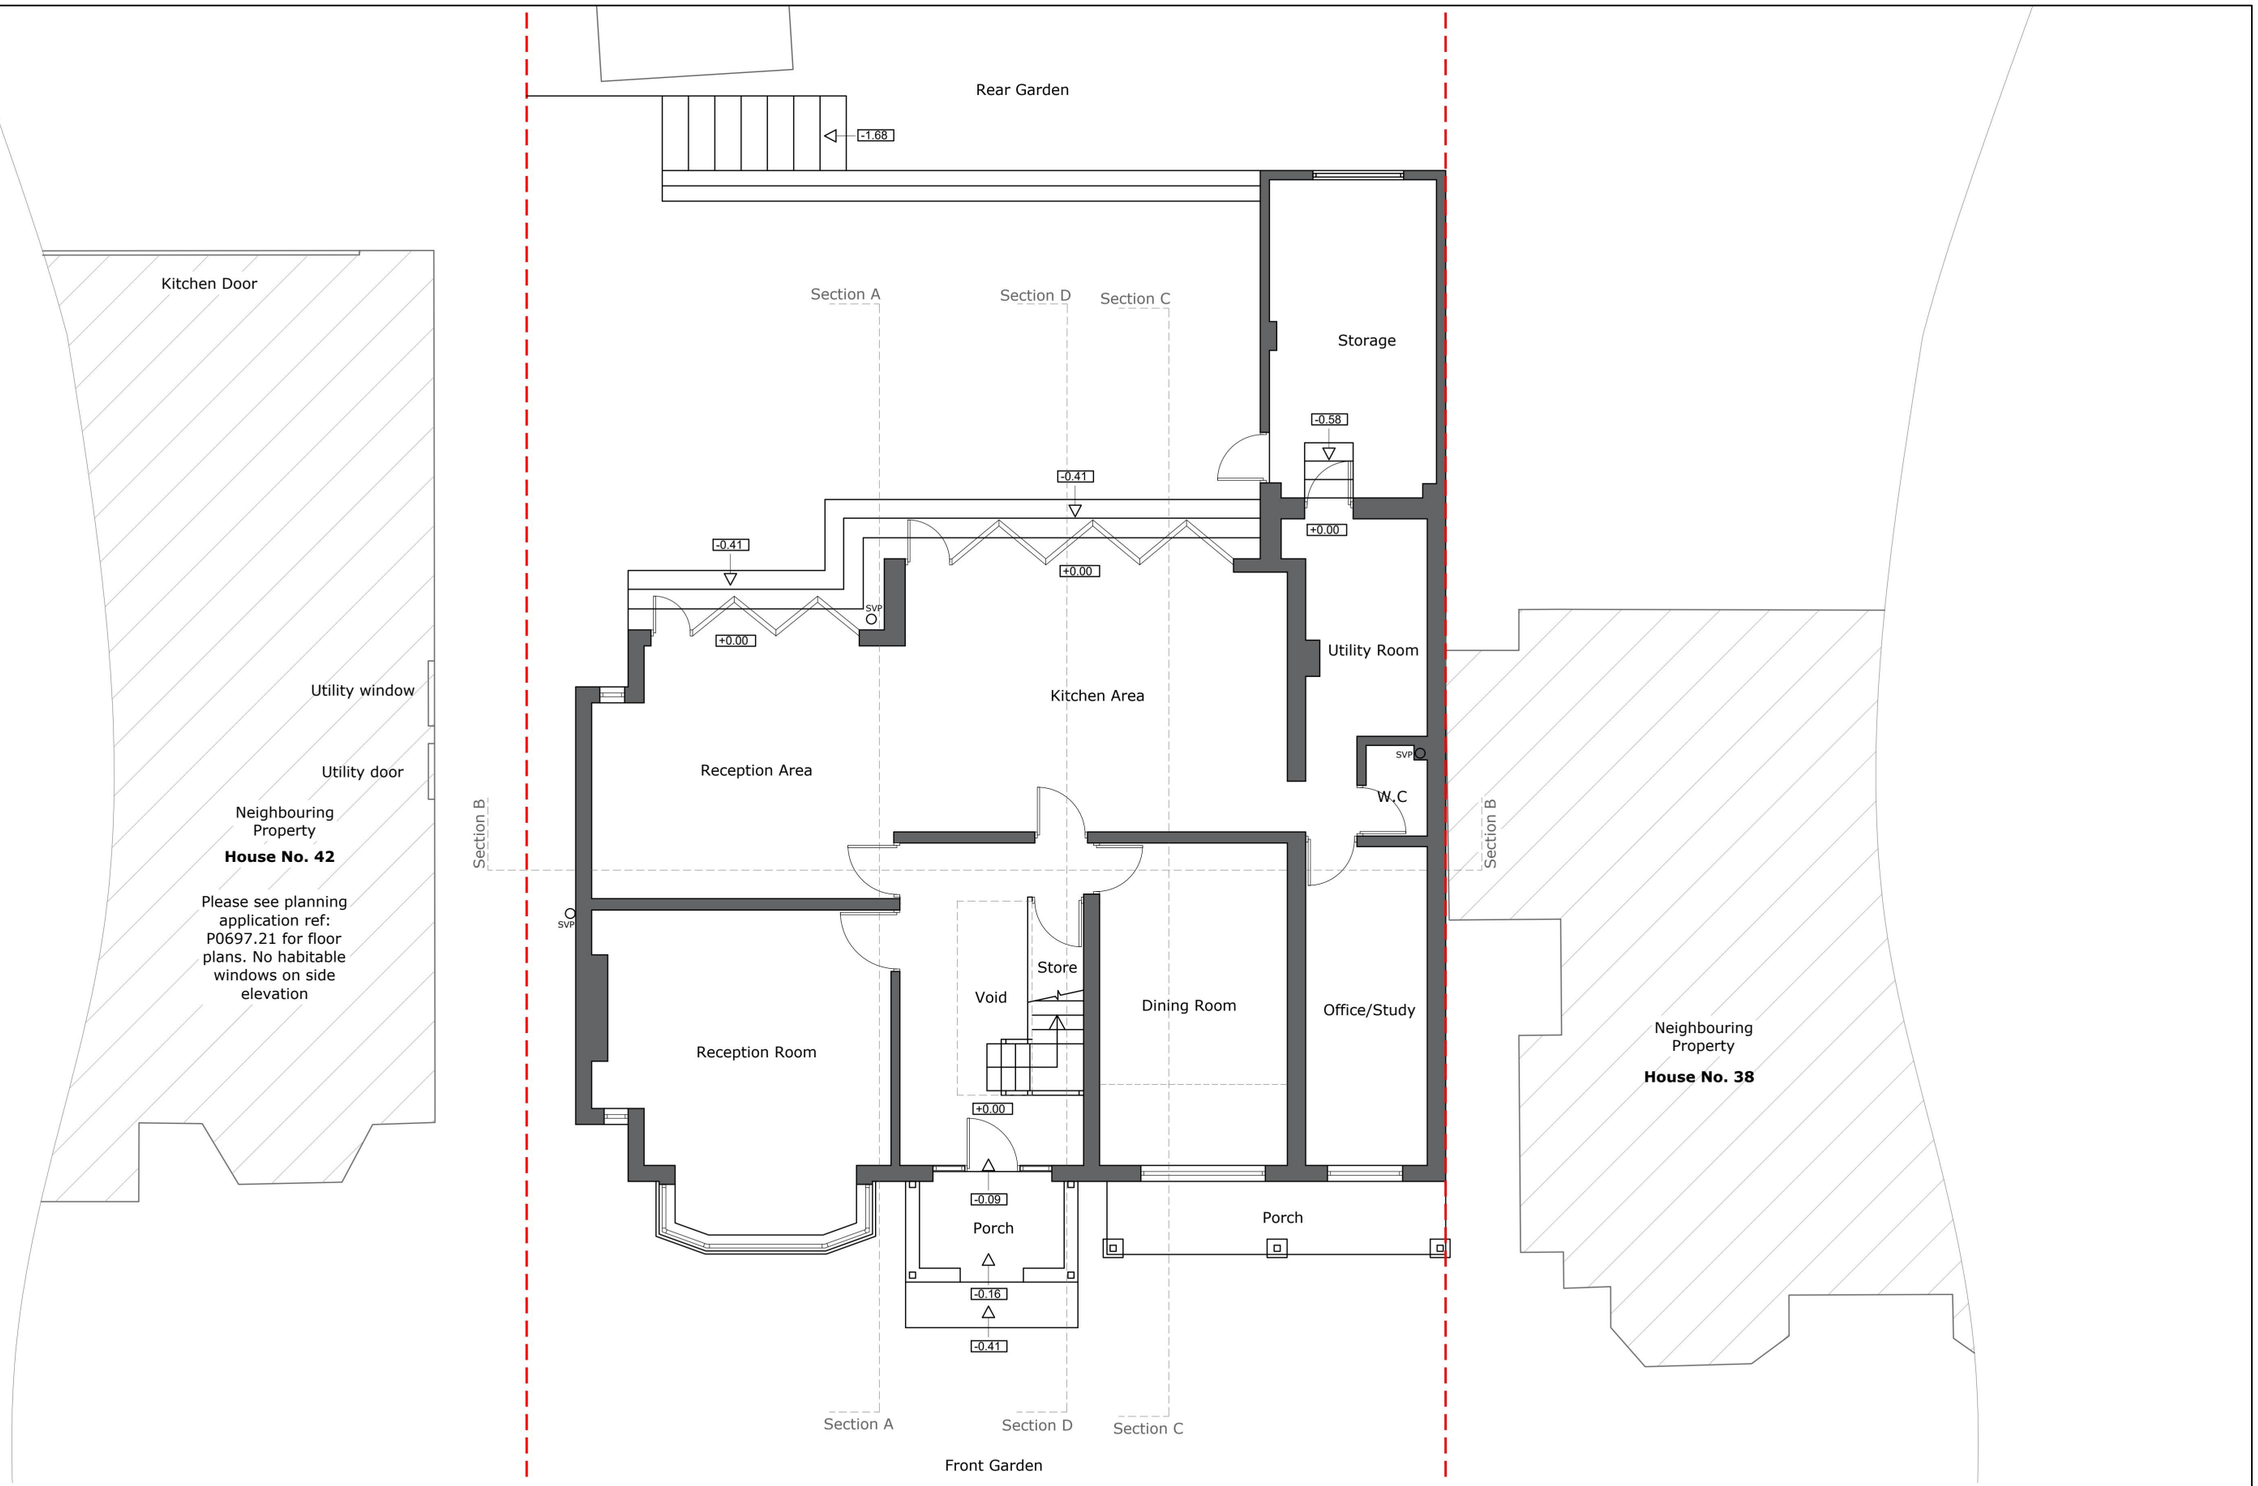

1 Proposed Ground Floor Plan
1:100

SCALE 1:100 (METRES)

0 5 10


KEY
Existing Walls:
Proposed Walls:
Ex Building Line:

Rev	Description	Date
PP01	Issued for Approval	26.06.04

Architectural Hub Ltd
The Old Stable Yard, Sandpit Lane, South Weald
Brentwood Essex CM14 5QE
www.architecturalhub.co.uk
info@architecturalhub.co.uk
01277 201 828

Client : Carlie Barron
Job title : 40 Hall Lane, Upminster, RM14 1AF
Drg : Proposed Ground Floor Plans

scale @ A3 1:100 date: APR 2026 drg. no. AHUB2602007_11

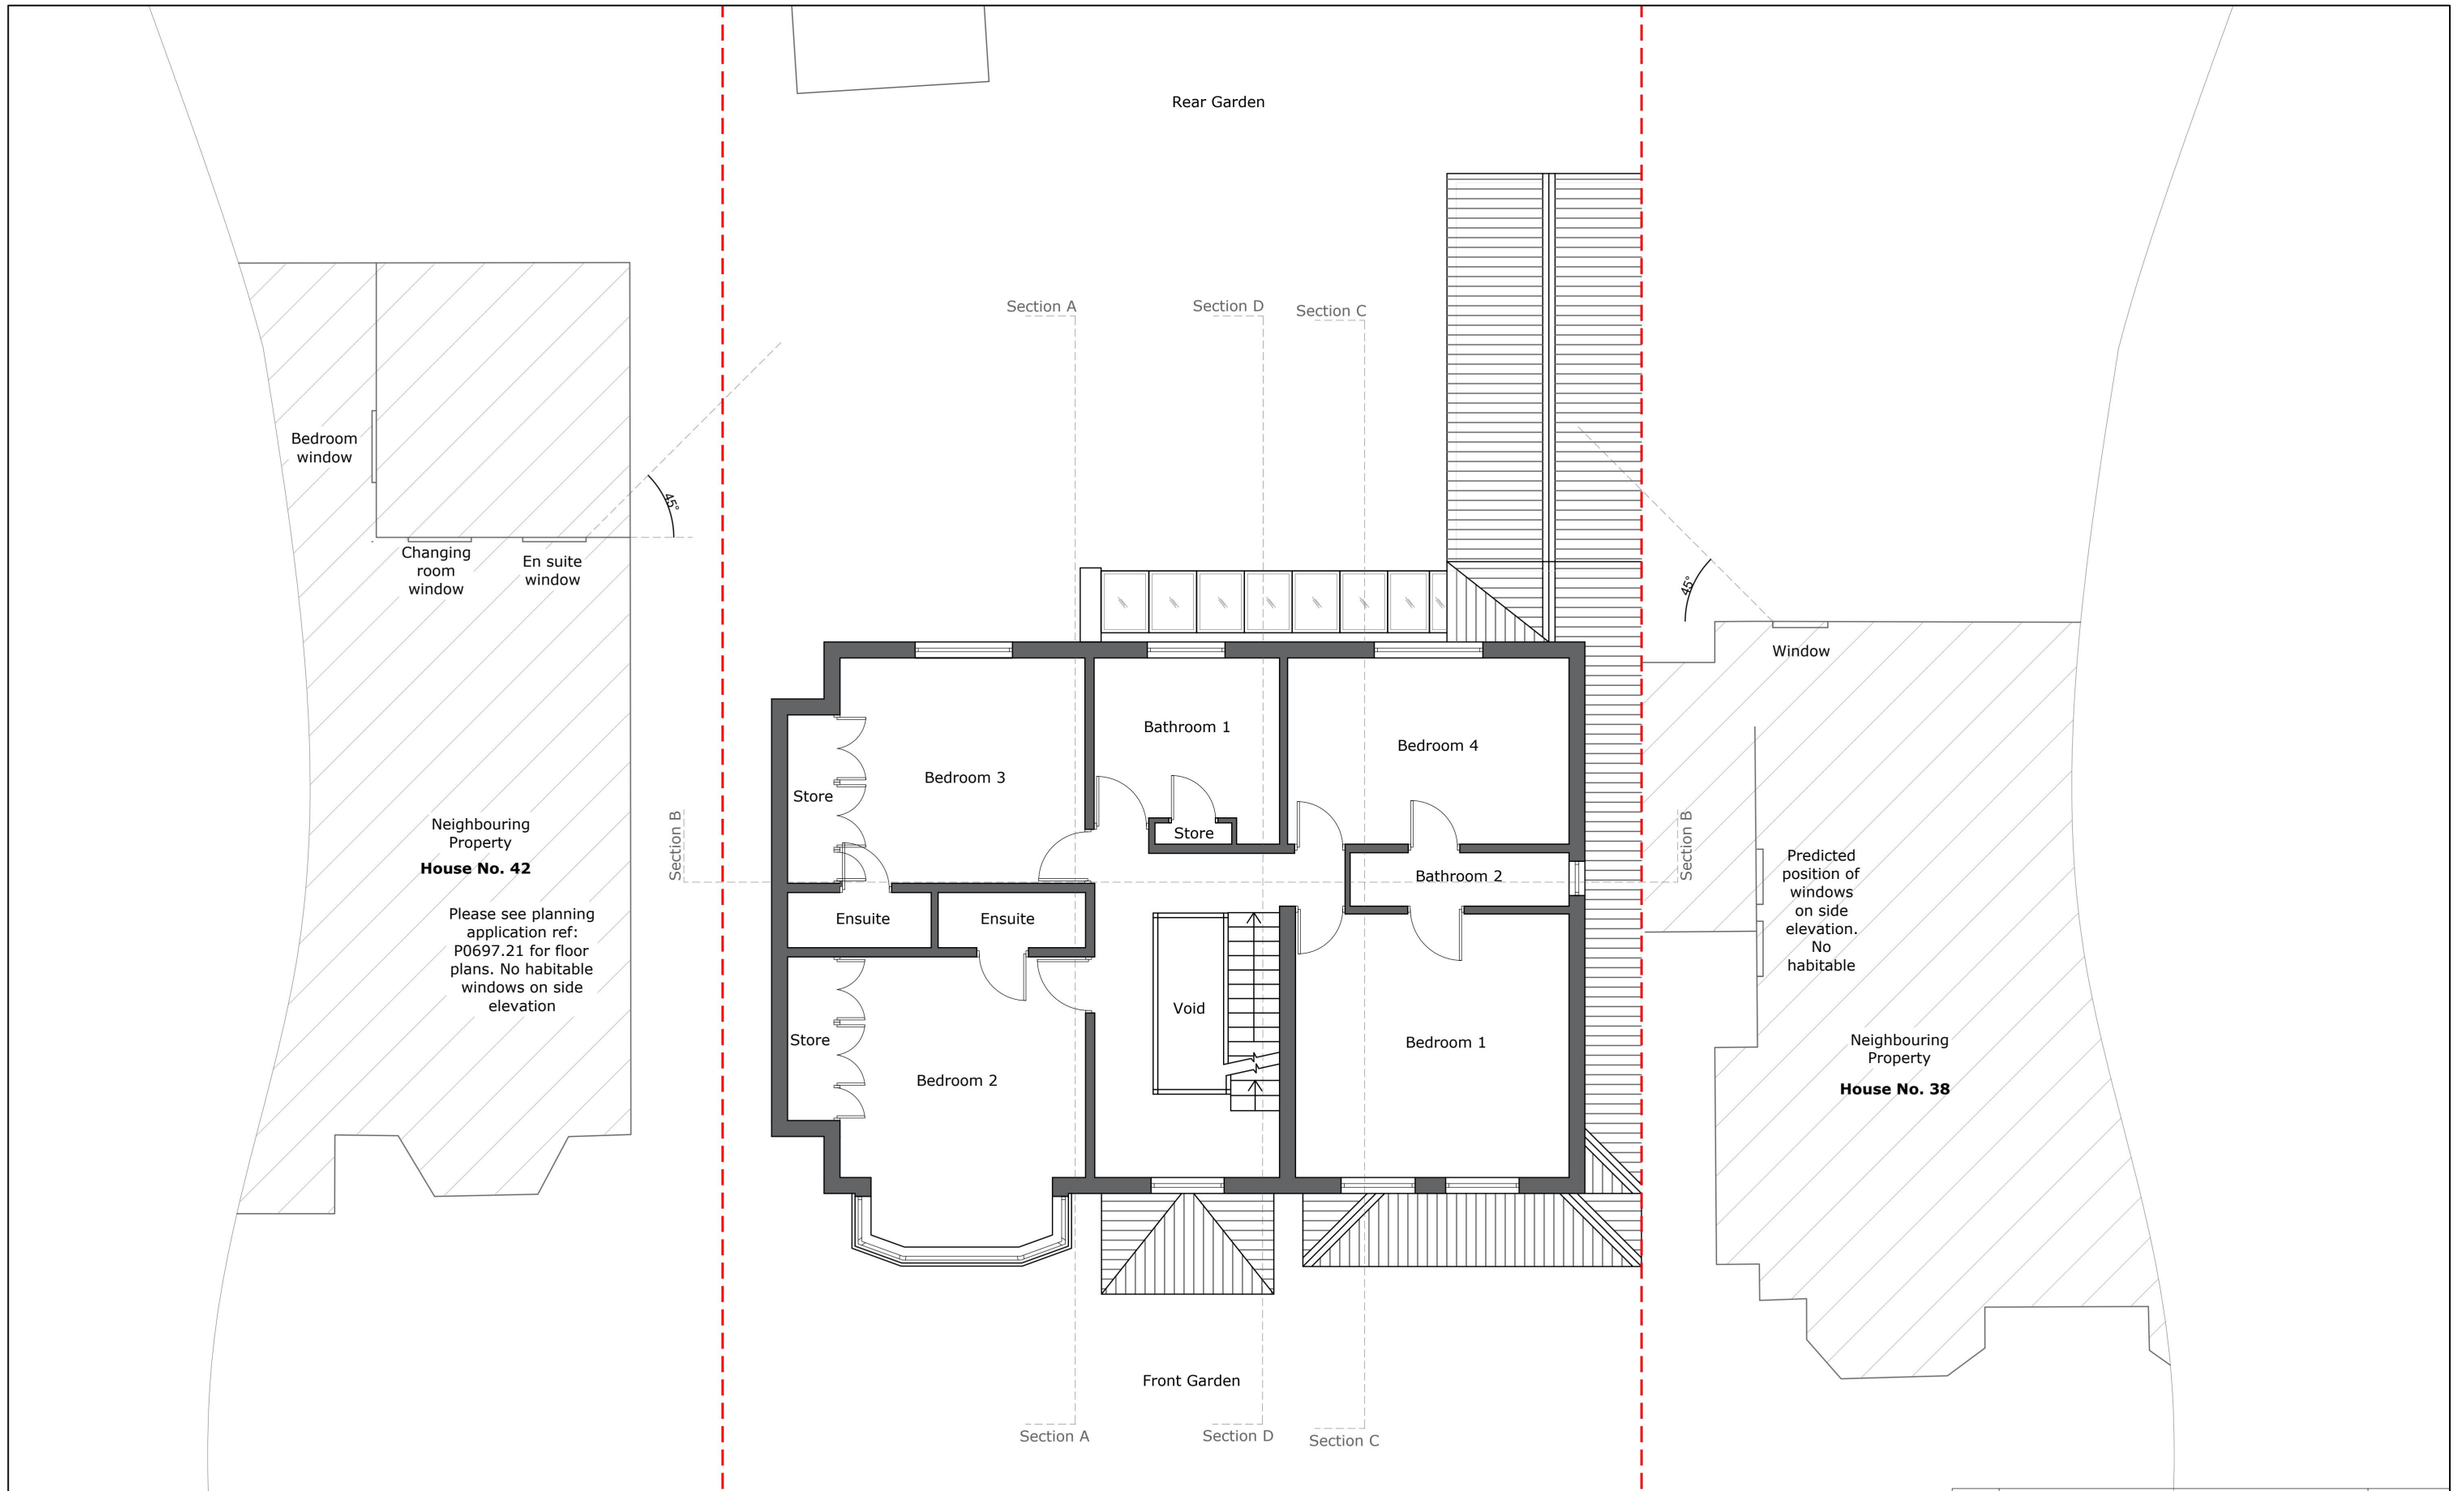

1 Proposed First Floor Plan
1:100

SCALE 1:100 (METRES)

0 5 10


KEY
Existing Walls:
Proposed Walls:
Ex Building Line:

Rev	Description	Date
PP01	Issued for Approval	26.06.04

Architectural Hub Ltd
The Old Stable Yard, Sandpit Lane, South Weald
Brentwood Essex CM14 5QE
www.architecturalhub.co.uk
info@architecturalhub.co.uk
01277 201 828

Client : Carlie Barron
Job title : 40 Hall Lane, Upminster, RM14 1AF
Drg : Proposed First Plans

scale @ A3 1:100 date: APR 2026 drg. no. AHUB2602007_12

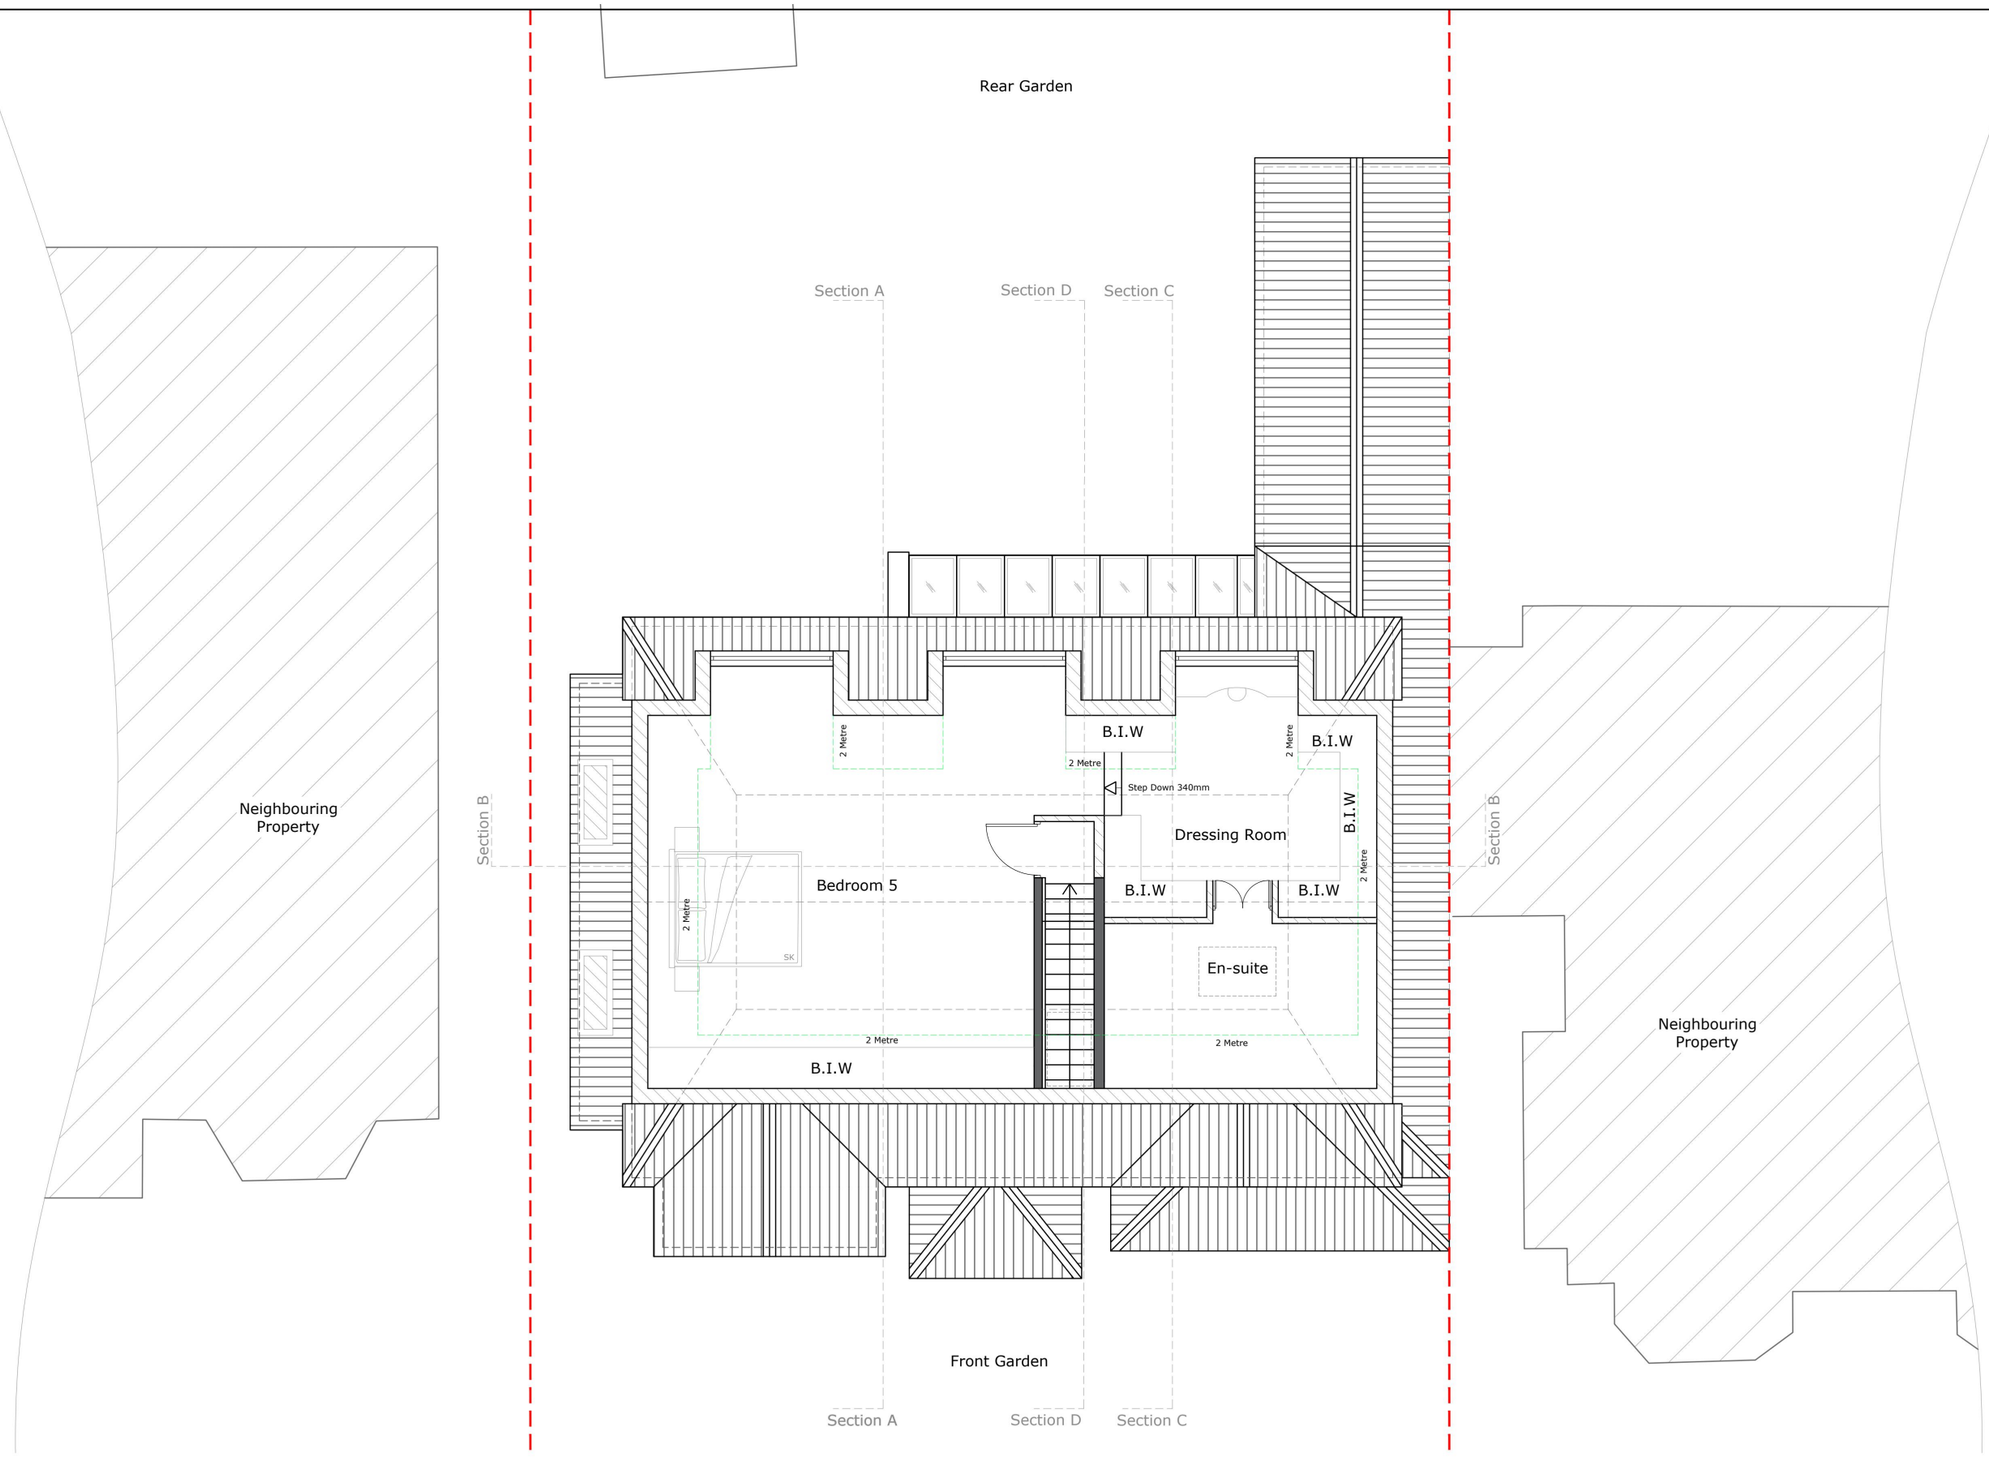

1 Proposed Second Floor Plan
1:100

SCALE 1:100 (METRES)

0 5 10


KEY
Existing Walls:
Proposed Walls:
Ex Building Line:

Rev	Description	Date
PP01	Issued for Approval	26.06.04

Architectural Hub Ltd
The Old Stable Yard, Sandpit Lane, South Weald
Brentwood Essex CM14 5QE
www.architecturalhub.co.uk
info@architecturalhub.co.uk
01277 201 828


Client : Carlie Barron
Job title : 40 Hall Lane, Upminster, RM14 1AF
Drg : Proposed Second Floor Plans

scale @ A3 1:100 date: APR 2026 drg. no. AHUB2602007_13

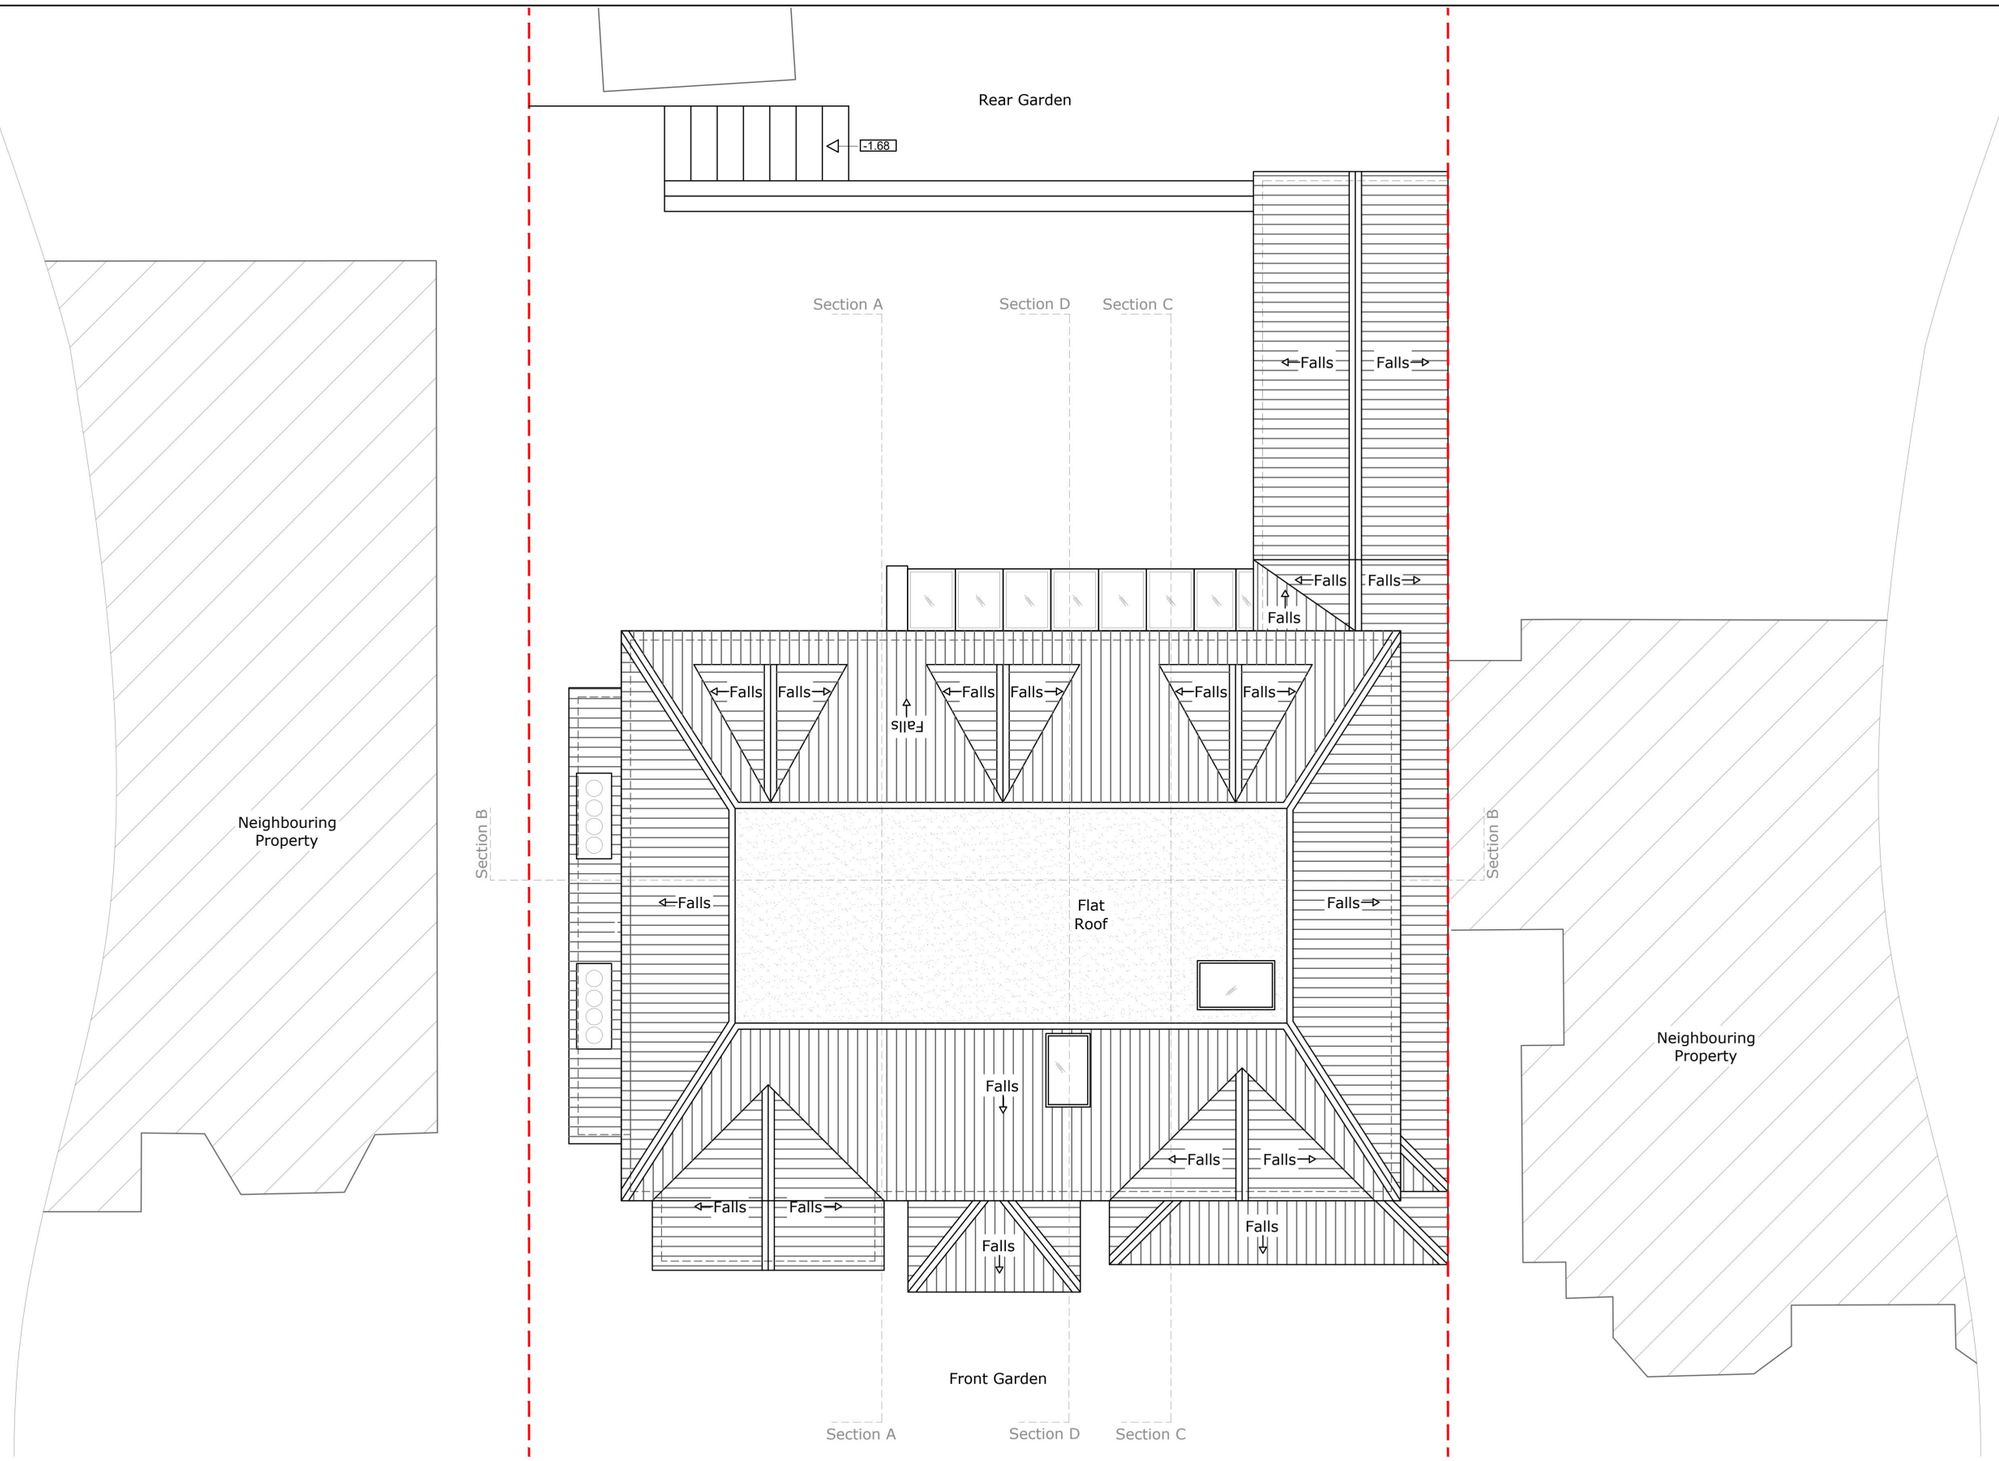
Rear Garden
-1.68
Section A
Section D
Section C
Falls
Falls
Falls



1 Proposed Front Elevation
1:100

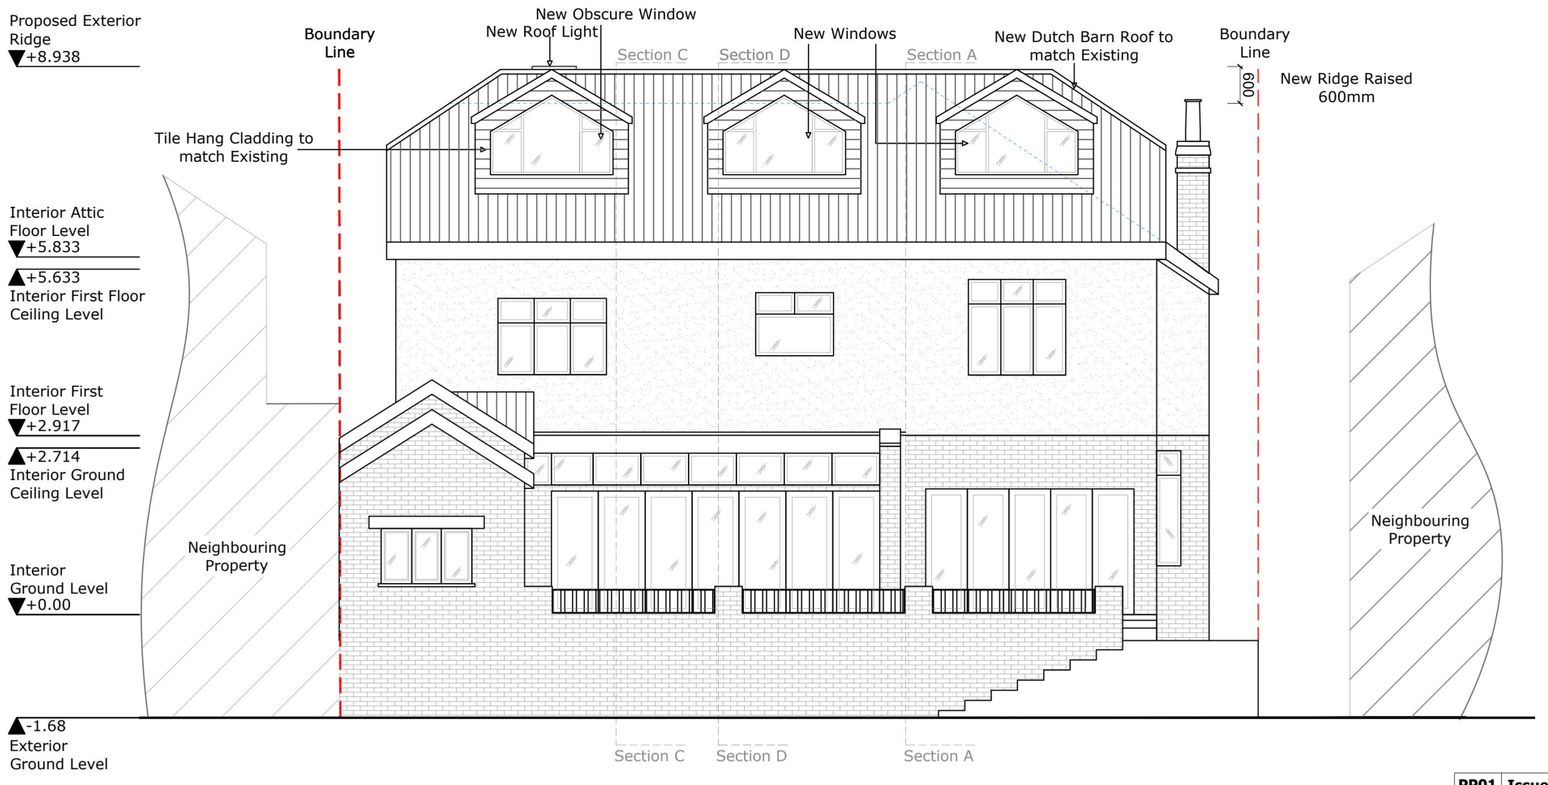

2 Proposed Rear Elevation
1:100

SCALE 1:100 (METRES)

0 5 10


KEY
Existing Walls:
Proposed Walls:
Ex Building Line:

Rev	Description	Date
PP01	Issued for Approval	26.06.04

Architectural Hub Ltd
Designing Dream Homes
Architectural Hub Ltd
The Old Stable Yard, Sandpit Lane, South Weald
Brentwood Essex CM14 5QE
www.architecturalhub.co.uk
info@architecturalhub.co.uk
01277 201 828

Client : Carlie Barron
Job title : 40 Hall Lane, Upminster, RM14 1AF
Drg : Proposed Elevations

scale @ A3 1:100 date: APR 2026 drg. no. AHUB2602007_15

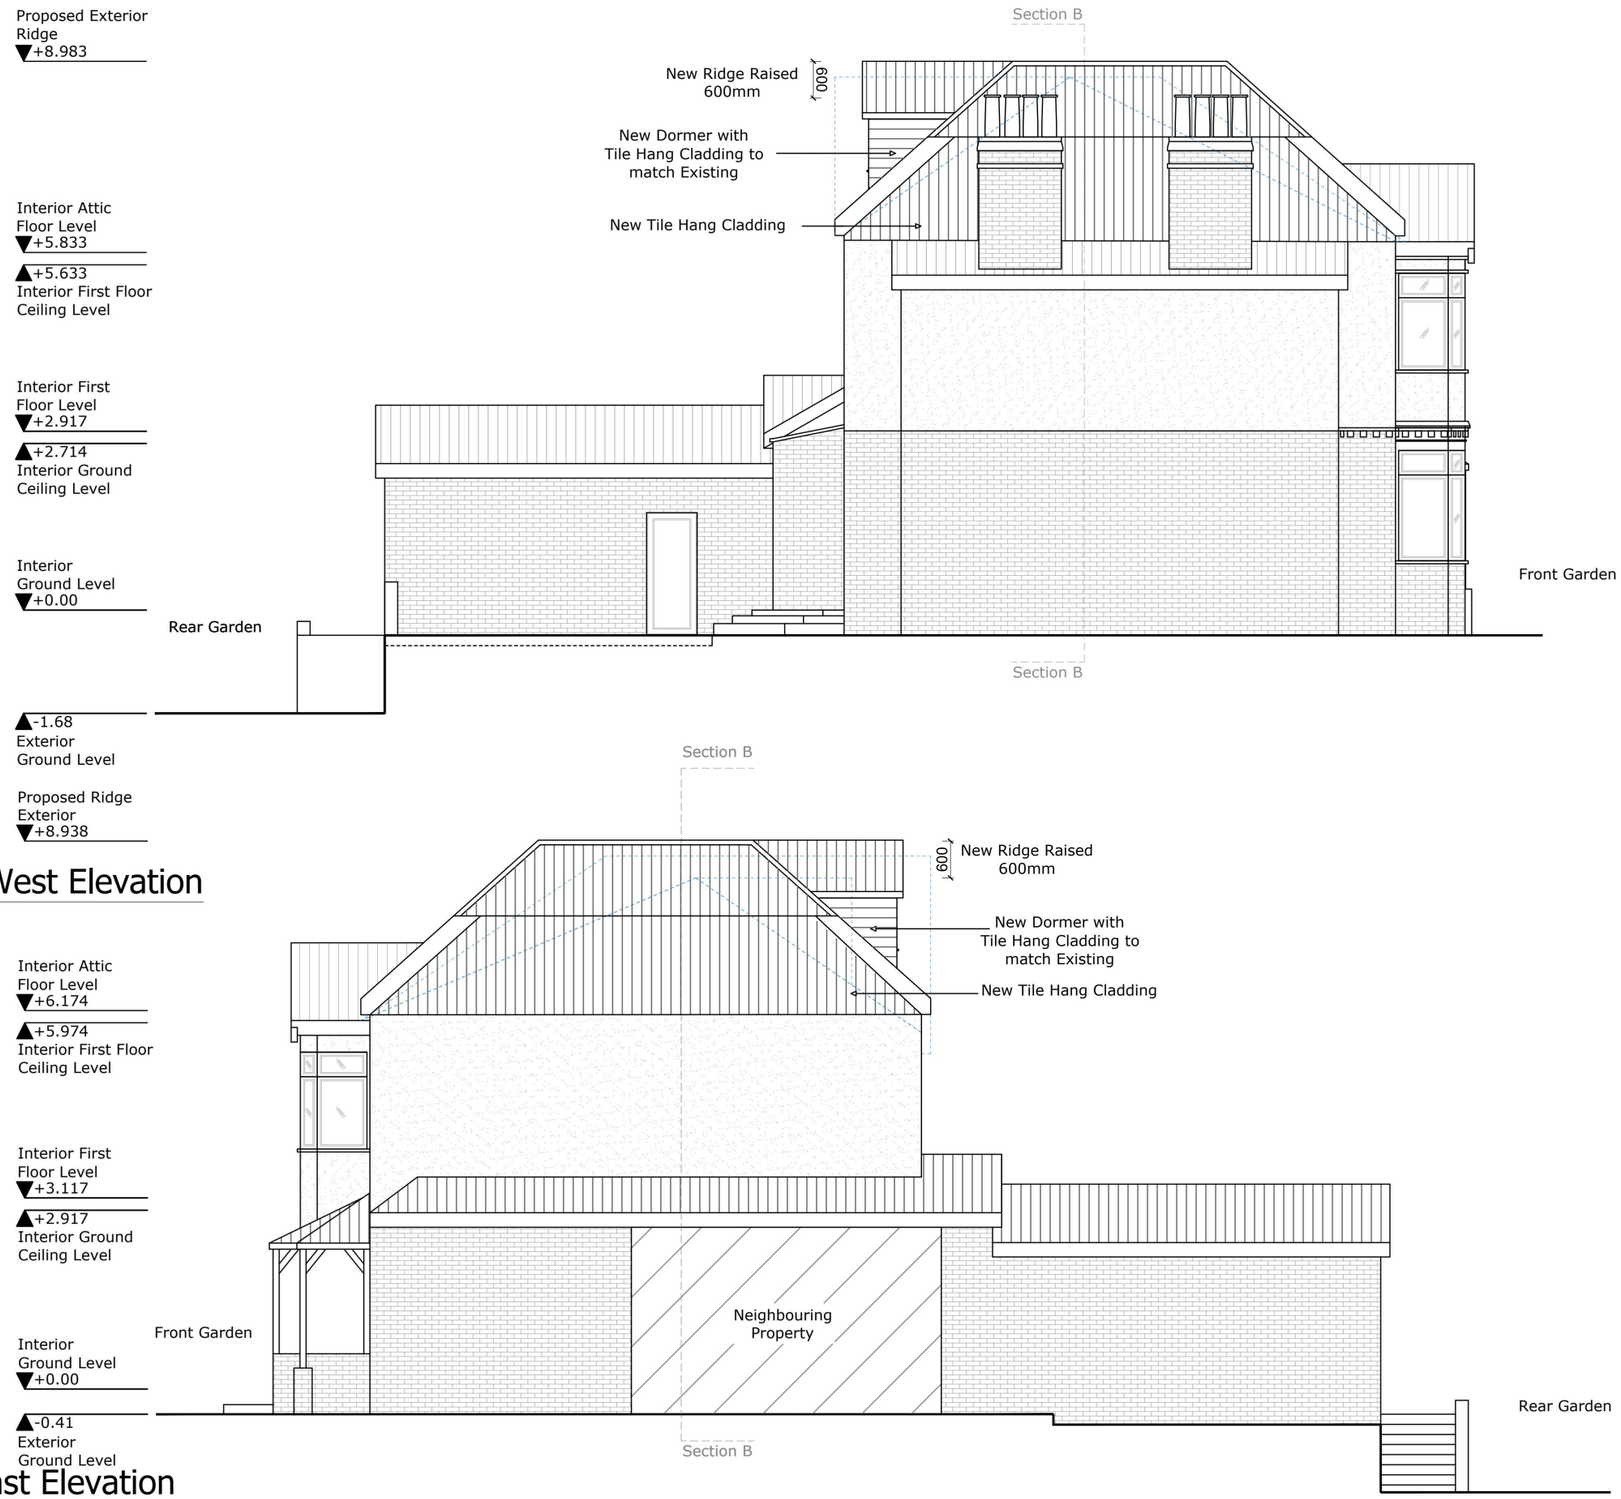

1 Proposed West Elevation
1:100

2 Proposed East Elevation
1:100

SCALE 1:100 (METRES)

0 5 10


KEY
Existing Walls:
Proposed Walls:
Ex Building Line:

Rev	Description	Date
PP01	Issued for Approval	26.06.04


Architectural Hub Ltd
The Old Stable Yard, Sandpit Lane, South Weald
Brentwood Essex CM14 5QE
www.architecturalhub.co.uk
info@architecturalhub.co.uk
01277 201 828

Client : Carlie Barron
Job title : 40 Hall Lane, Upminster, RM14 1AF
Drg : Proposed Elevations

scale @ A3 1:100 date: APR 2026 drg. no. AHUB2602007_16

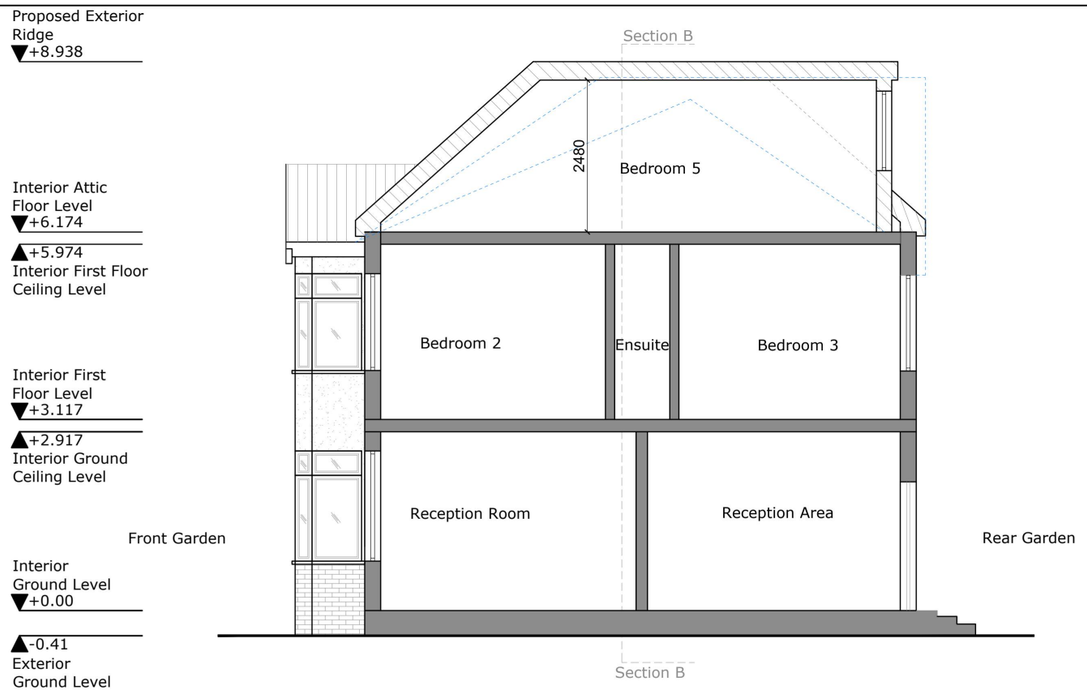

1 Proposed Section A-A
1:100

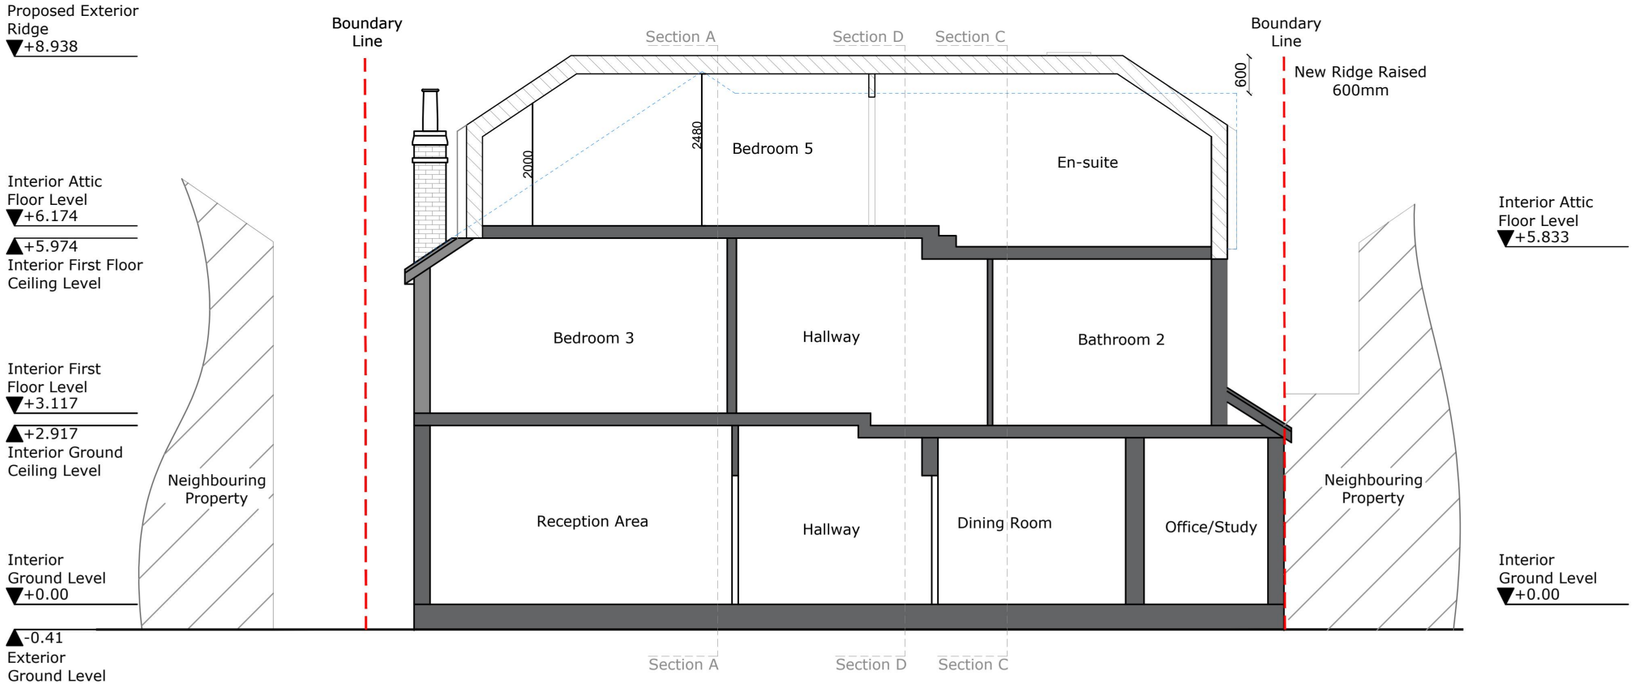

2 Proposed Section B-B
1:100

SCALE 1:100 (METRES)

0 5 10

KEY
Existing Walls:
Proposed Walls:
Ex Building Line:


PP01	Issued for Approval	26.06.04
Rev	Description	Date

Architectural Hub Ltd
The Old Stable Yard, Sandpit Lane, South Weald
Brentwood Essex CM14 5QE
www.architecturalhub.co.uk
info@architecturalhub.co.uk
01277 201 828


Architectural Hub Ltd
Designing Dream Homes

Client : Carlie Barron
Job title : 40 Hall Lane, Upminster, RM14 1AF
Drg : Proposed Sections

scale @ A3 1:100 date: APR 2026 drg. no. AHUB2602007_17

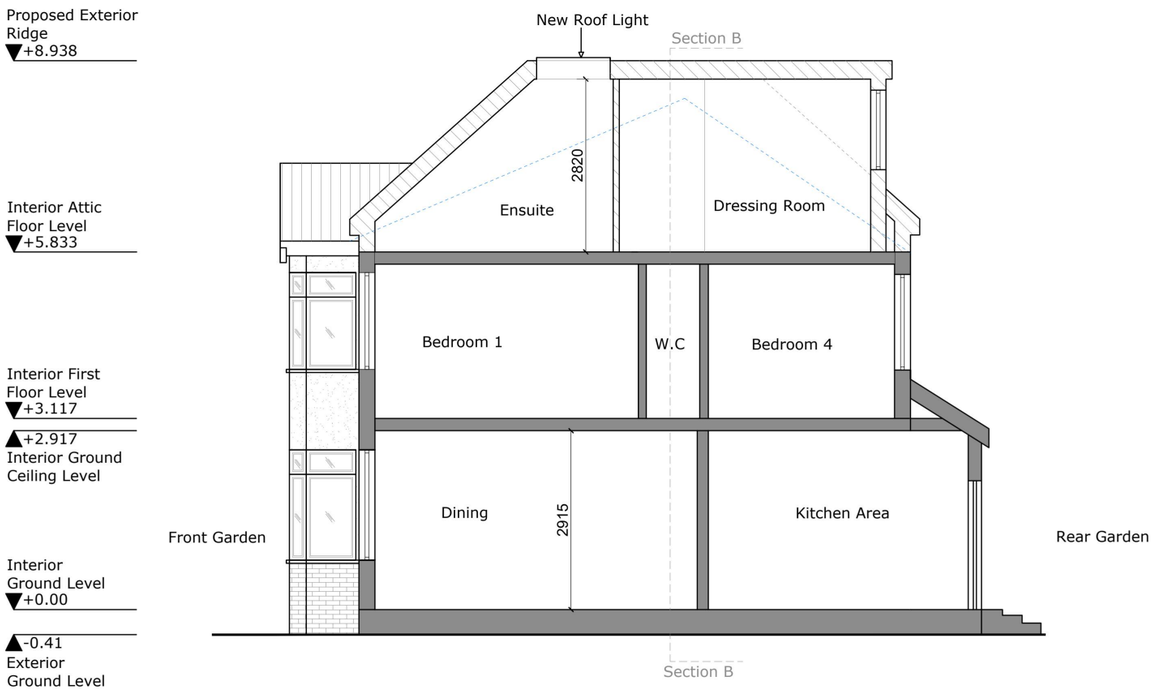

1 Proposed Section C-C
1:100

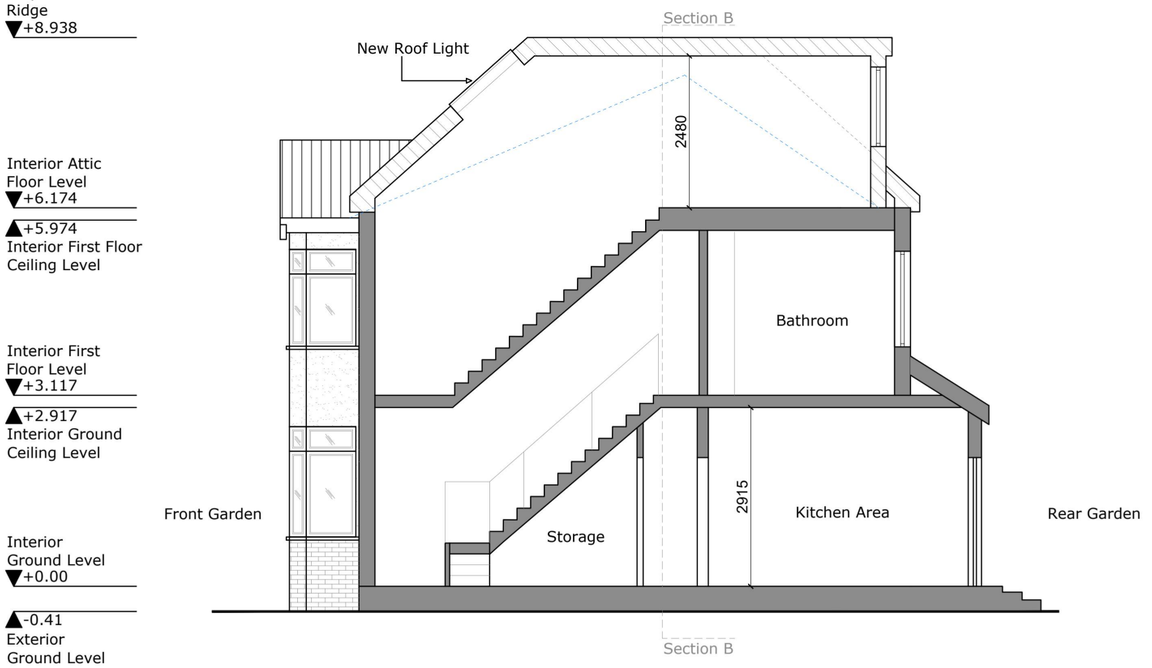

2 Proposed Section D-D
1:100

SCALE 1:100 (METRES)

0 5 10

PP01	Issued for Approval	26.06.04
Rev	Description	Date

Architectural Hub Ltd
The Old Stable Yard, Sandpit Lane, South Weald
Brentwood Essex CM14 5QE
www.architecturalhub.co.uk
info@architecturalhub.co.uk
01277 201 828

Client	: Carlie Barron
Job title	: 40 Hall Lane, Upminster, RM14 1AF
Drg	: Proposed Sections
scale @ A3	1:100
date:	APR 2026
drg. no.	AHUB2602007_18



1 Existing Street Scene
1:100



2 Proposed Street Scene
1:100

SCALE 1:100 (METRES)

0 5 10

PP01	Issued for Approval	26.06.04
Rev	Description	Date

Architectural Hub Ltd
The Old Stable Yard, Sandpit Lane, South Weald
Brentwood Essex CM14 5QE
www.architecturalhub.co.uk
info@architecturalhub.co.uk
01277 201 828

Architectural Hub Ltd
Designing Dream Homes

Client : Carlie Barron
Job title : 40 Hall Lane, Upminster, RM14 1AF
Drg : Street Scene

scale @ A3 1:100 date: APR 2026 drg. no. AHUB2602007_19