Box Plans Ltd.
124 City Road, London, EC1V 2NX
07748123419
info@boxplans.co.uk
www.boxplans.co.uk

Notes:

1. Do not scale from drawings, except for planning purposes. All dimensions are for reference only.

2. All dimensions are to be verified on site by the contractor prior to setting out, ordering any materials, fabrication or construction.

3. Any discrepancies to be reported to Box Plans immediately.

Project North

Key



Rev.	Date	Amendment

Job Title:

4 HUNTLAND CLOSE RM13 9JB

Drawing Title:

Proposed Front Elevation

Status: PLANNING

Project Number: 4_HC - 09092026

Drawing Number: A3118

Date: SEPTEMBER

0 0.5M 1M 2.5M

SCALE: 1:50 @ A3

Box Plans Ltd.
124 City Road, London, EC1V 2NX
07748123419
info@boxplans.co.uk
www.boxplans.co.uk

Notes:

1. Do not scale from drawings, except for planning purposes. All dimensions are for reference only.

2. All dimensions are to be verified on site by the contractor prior to setting out, ordering any materials, fabrication or construction.

3. Any discrepancies to be reported to Box Plans immediately.

Project North

Key



Rev.	Date	Amendment

Job Title:

4 HUNTLAND CLOSE RM13 9JB

Drawing Title:

Proposed Rear Elevation

Status: PLANNING

Project Number: 4_HC - 09092026

Drawing Number: A3119

Date: SEPTEMBER

0 0.5M 1M 2.5M

SCALE: 1:50 @ A3


Box Plans Ltd.
124 City Road, London, EC1V 2NX
07748123419
info@boxplans.co.uk
www.boxplans.co.uk

Notes:

1. Do not scale from drawings, except for planning purposes. All dimensions are for reference only.
2. All dimensions are to be verified on site by the contractor prior to setting out, ordering any materials, fabrication or construction.
3. Any discrepancies to be reported to Box Plans immediately.

Project North

Key

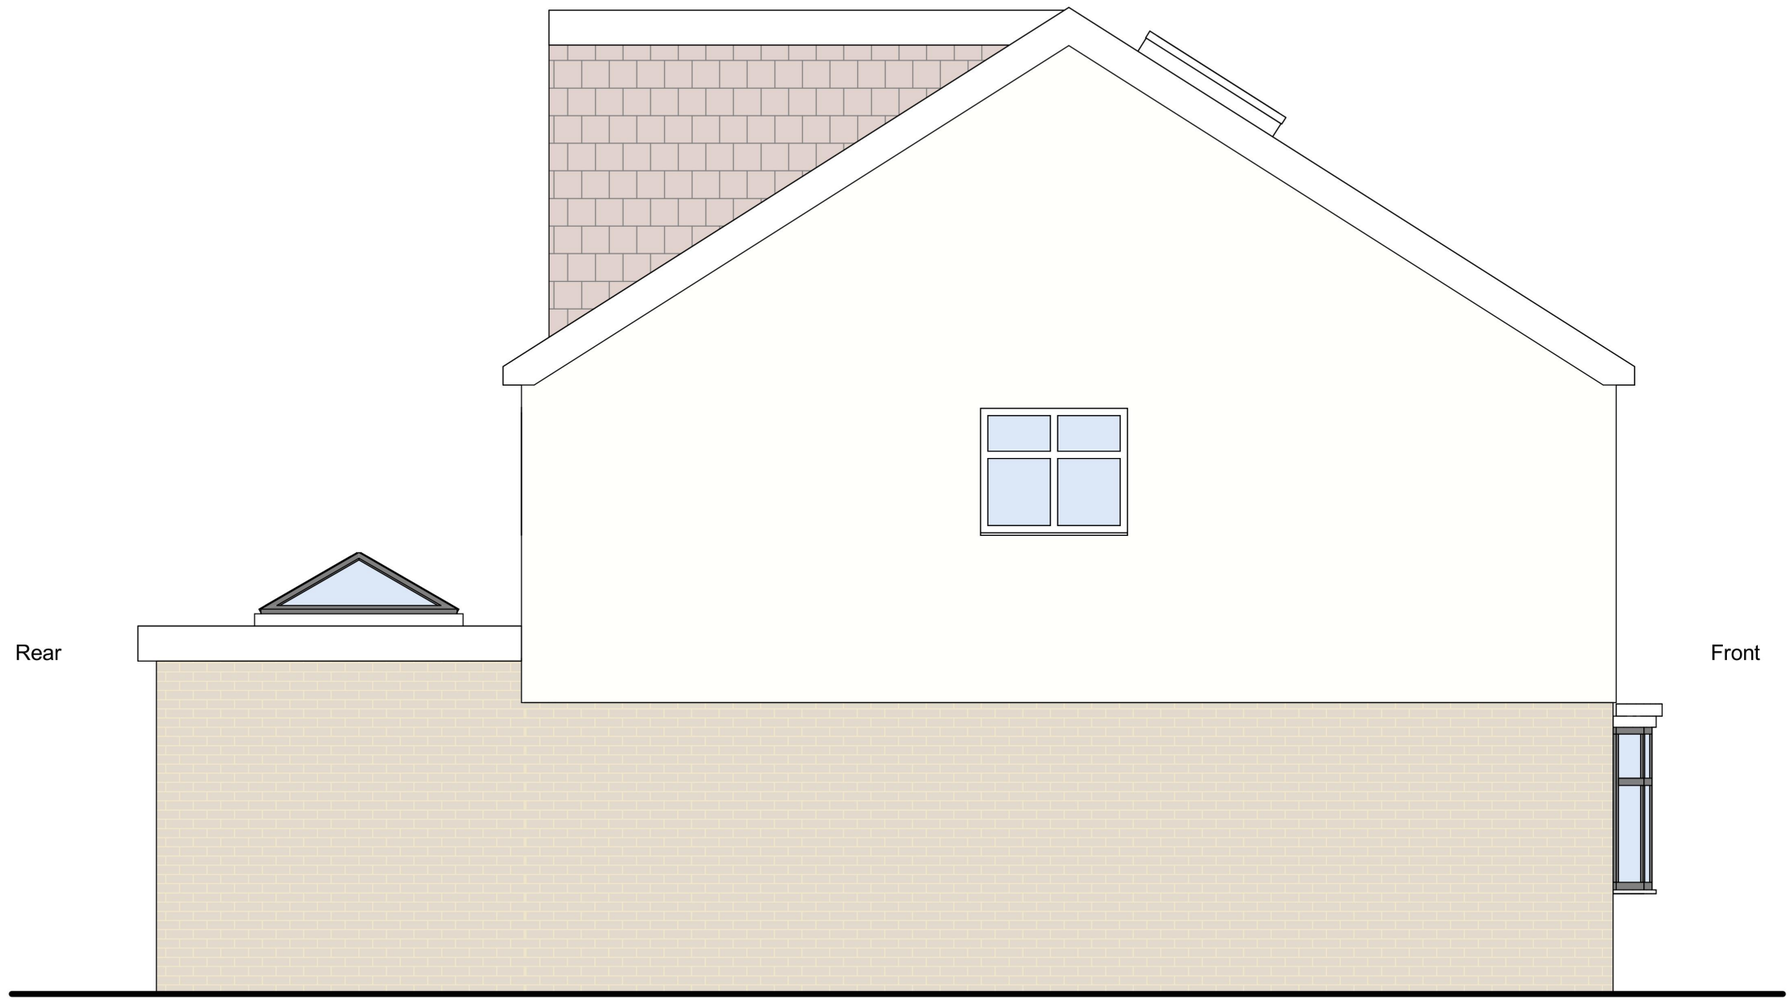

Rev.	Date	Amendment

Job Title:
4 HUNTLAND CLOSE RM13 9JB

Drawing Title:
Proposed Side Elevation

Status: PLANNING
Project Number: 4_HC - 09092026
Drawing Number: A3120
Date: SEPTEMBER

0 0.5M 1M 2.5M

SCALE: 1:50 @ A3


Box Plans Ltd.
124 City Road, London, EC1V 2NX
07748123419
info@boxplans.co.uk
www.boxplans.co.uk

Notes:

1. Do not scale from drawings, except for planning purposes. All dimensions are for reference only.
2. All dimensions are to be verified on site by the contractor prior to setting out, ordering any materials, fabrication or construction.
3. Any discrepancies to be reported to Box Plans immediately.

Project North

Key

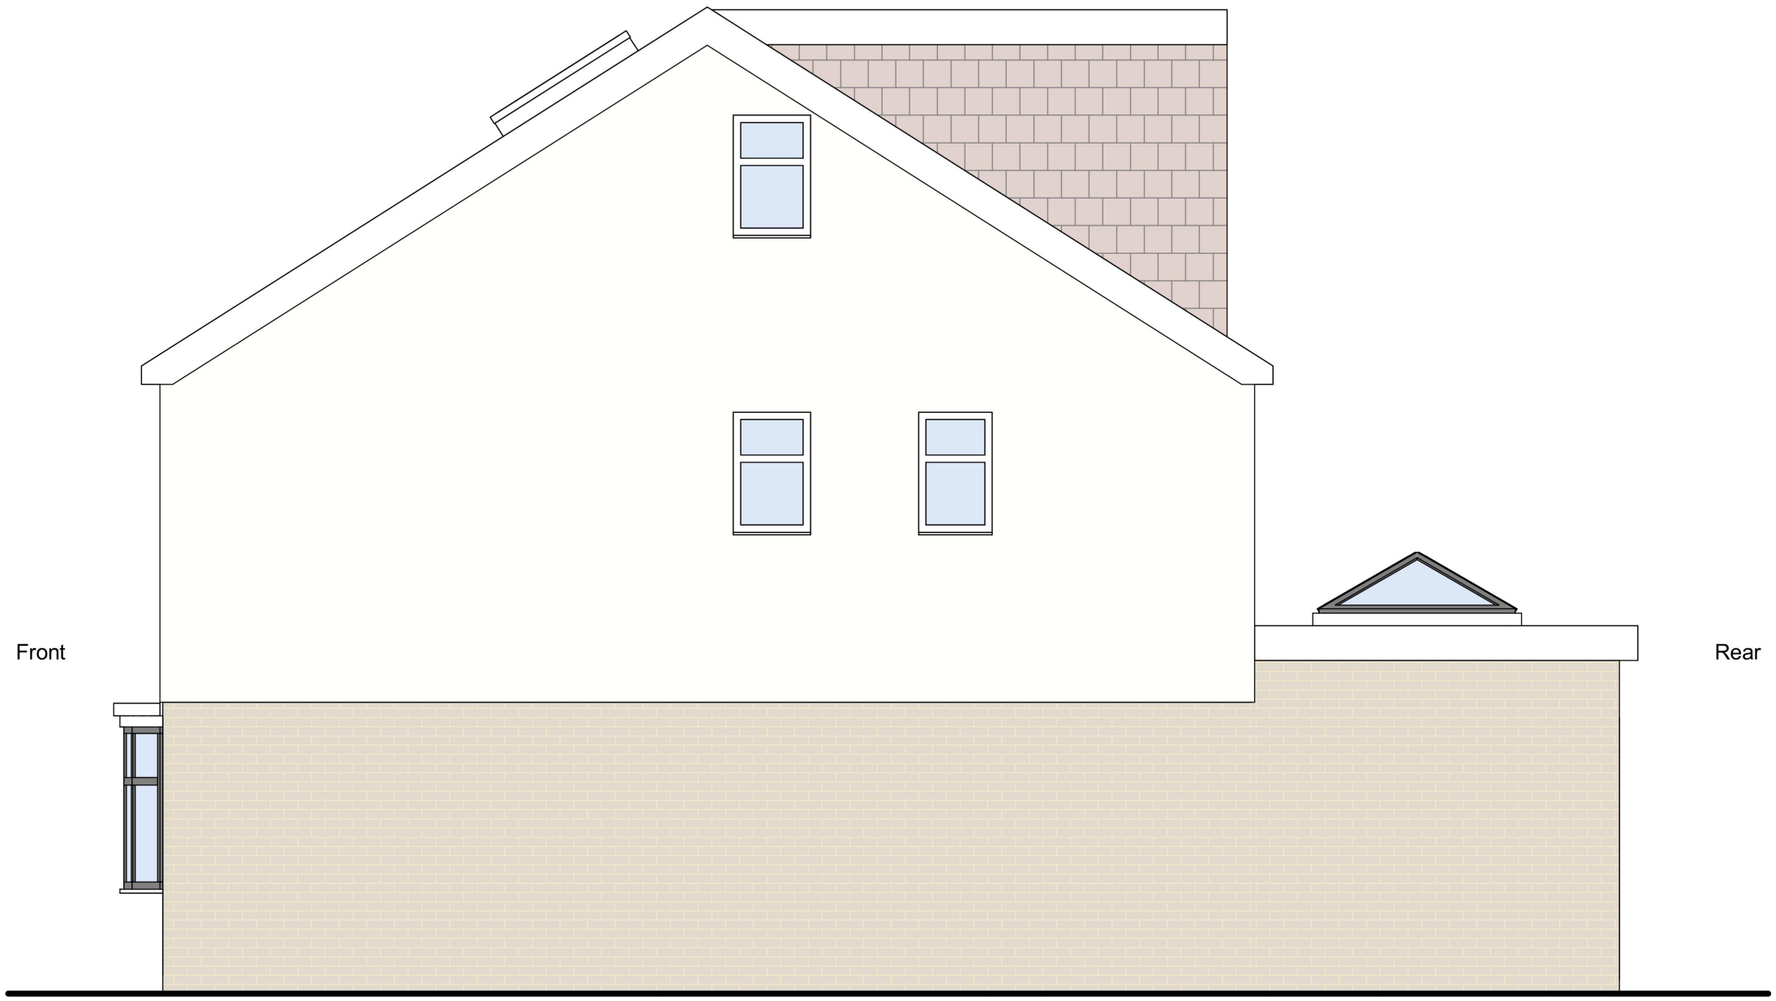

Rev.	Date	Amendment

Job Title:
4 HUNTLAND CLOSE RM13 9JB

Drawing Title:
Proposed Side Elevation

Status:	**PLANNING**
Project Number:	4_HC - 09092026
Drawing Number:	A3121
Date:	SEPTEMBER

0 0.5M 1M 2.5M

SCALE: 1:50 @ A3