
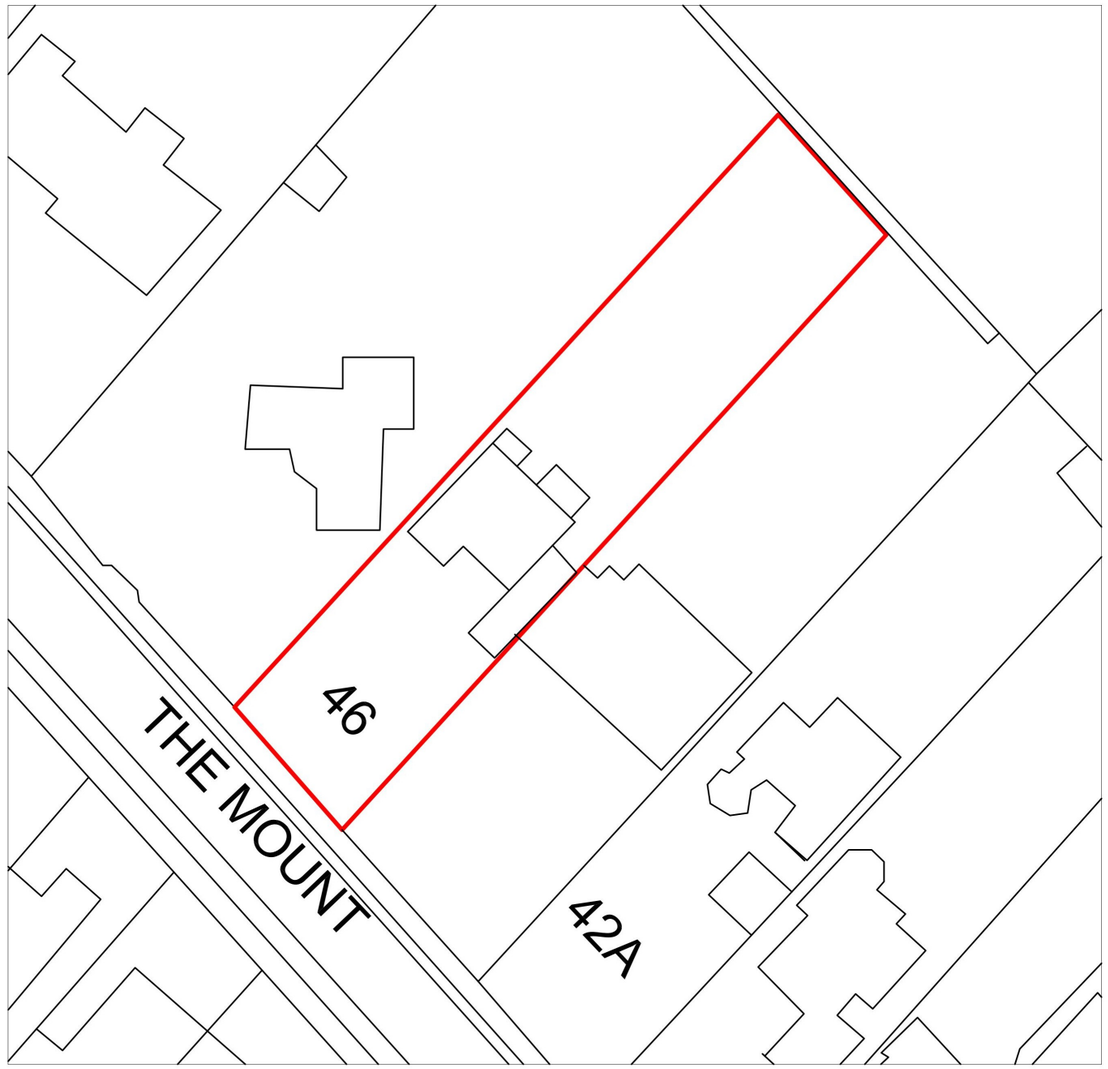


EXISTING BLOCK PLAN

SCALE - 1:500

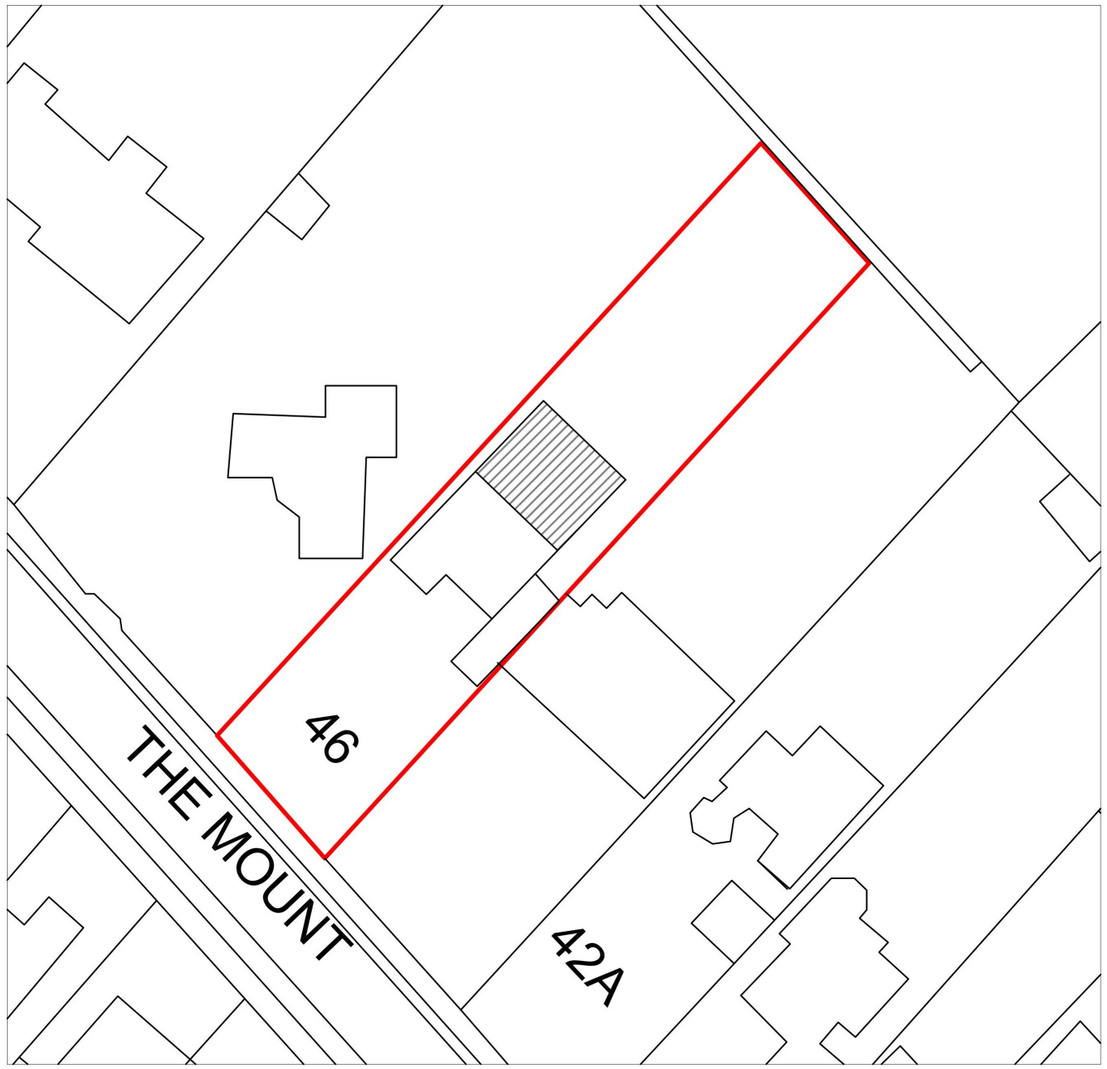

PROPOSED BLOCK PLAN

SCALE - 1:500

N

1:500
0 10 50 Meter

46, THE MOUNT
ROMFORD RM3

TITLE:
PROPOSED SINGLE
STOREY REAR EXTENSION

SCALE: 1:500@A3

DWG NO HD/TM/46/PR06



EXISTING FRONT ELEVATION




EXISTING SIDE ELEVATION



EXISTING REAR ELEVATION



EXISTING OTHER SIDE ELEVATION

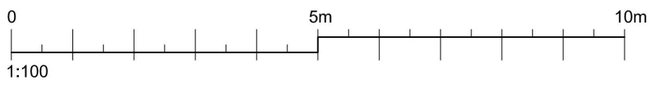


46, THE MOUNT
ROMFORD RM3 7LJ


TITLE:
PROPOSED SINGLE
STOREY REAR EXTENSION

SCALE: 1:100@A3

DWG NO HD/TM/46/PL02

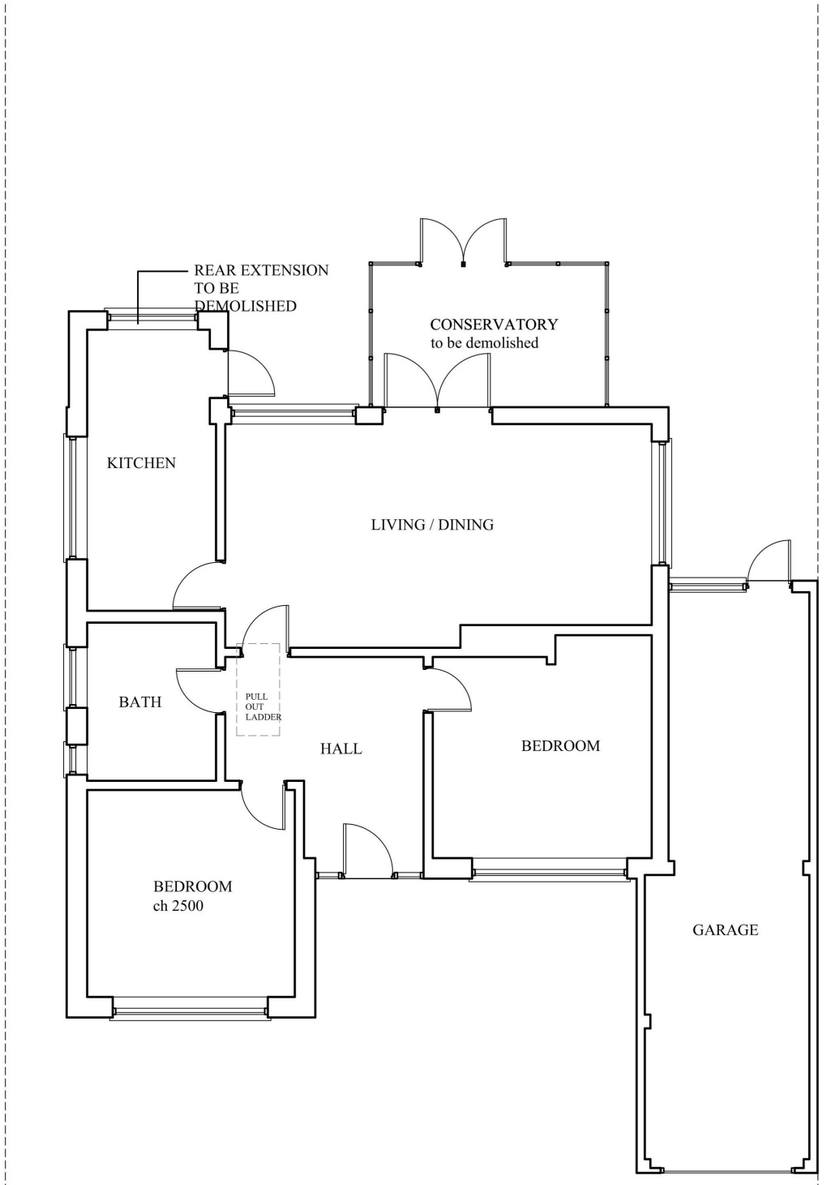

EXISTING GROUND FLOOR PLAN

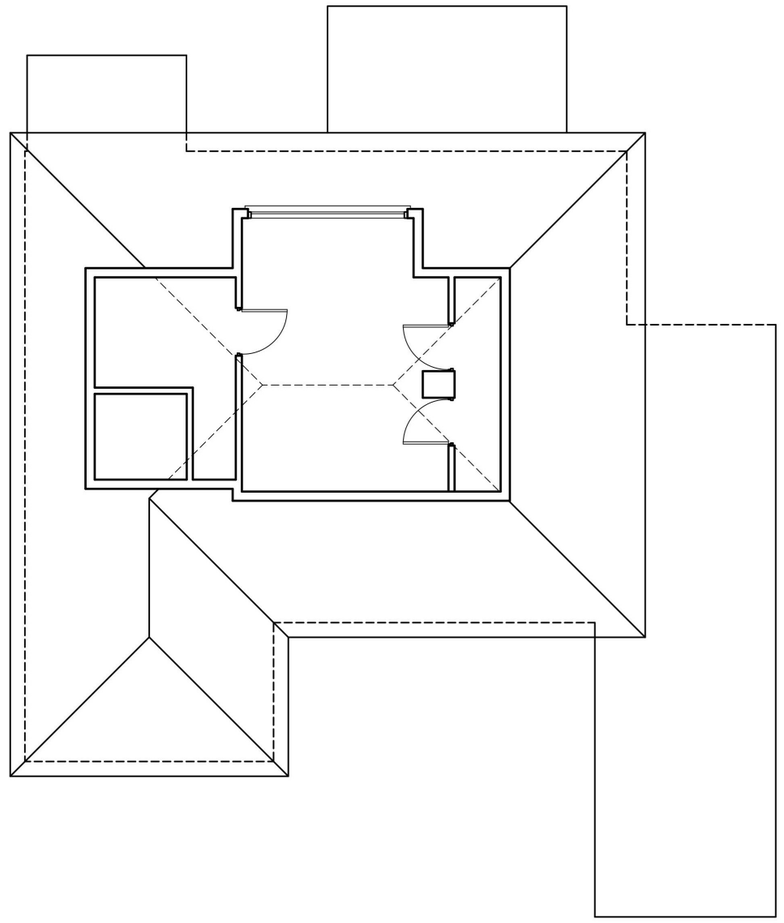

EXISTING LOFT FLOOR PLAN

0 5m 10m

1:100

46, THE MOUNT
ROMFORD RM3 7LJ


TITLE:
PROPOSED SINGLE
STOREY REAR EXTENSION

SCALE: 1:100@A3

DWG NO HD/TM/46/PL01



PROPOSED FRONT ELEVATION
NO CHANGES

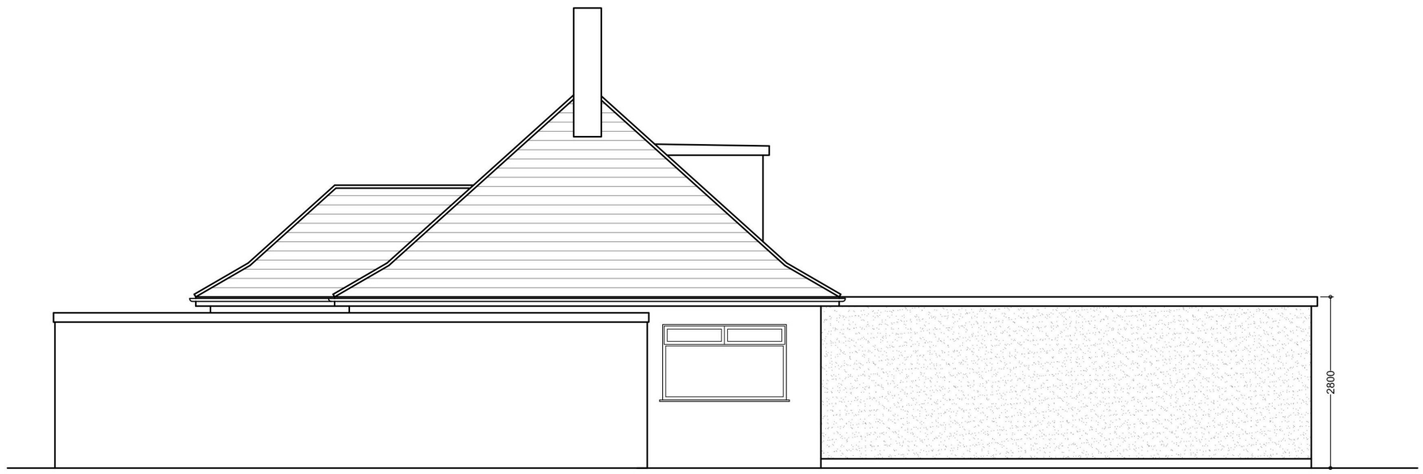

PROPOSED SIDE ELEVATION



PROPOSED REAR ELEVATION

MATCHING MATERIALS
TO BE USED FOR
EXTENSION



PROPOSED OTHER SIDE ELEVATION


0 5m 10m
1:100

46, THE MOUNT
ROMFORD RM3 7LJ


TITLE:
PROPOSED SINGLE
STOREY REAR EXTENSION

SCALE: 1:100@A3

DWG NO HD/TM/46/PR04

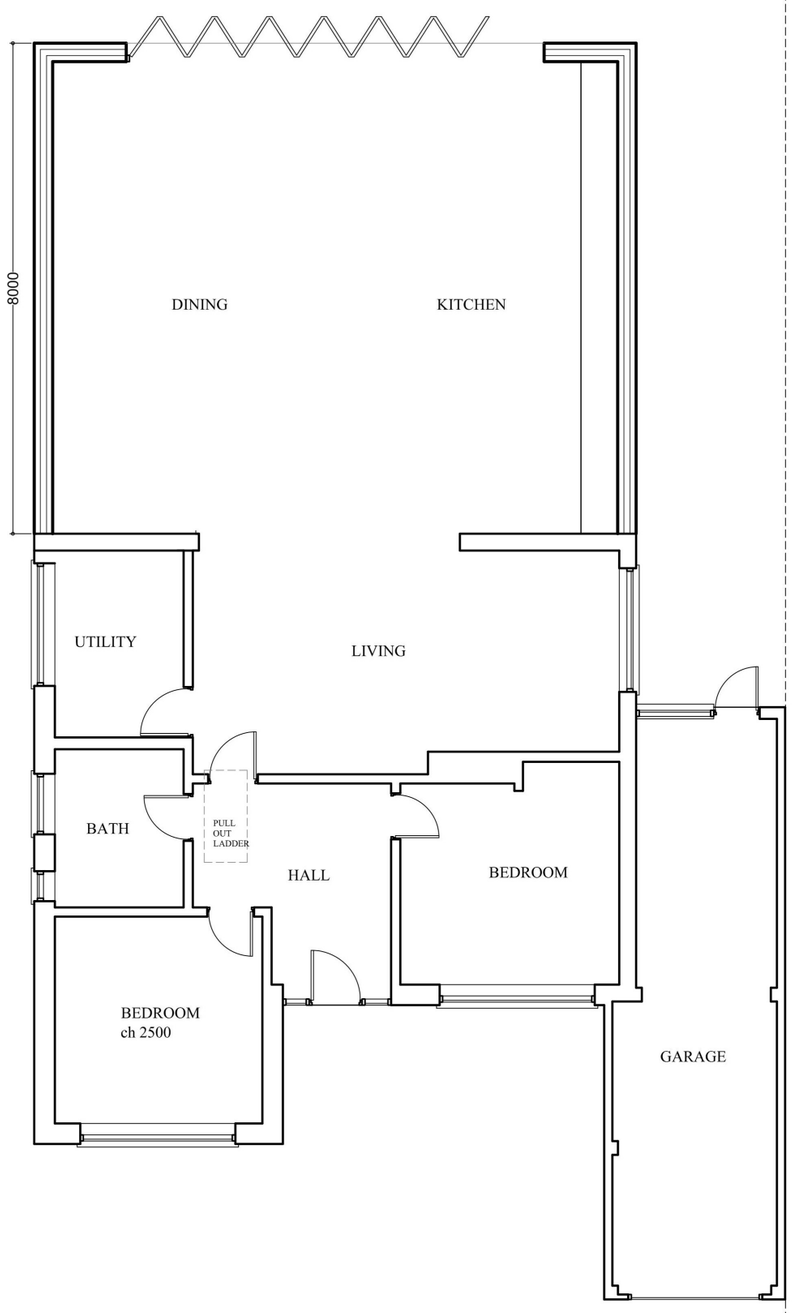

PROPOSED GROUND FLOOR PLAN

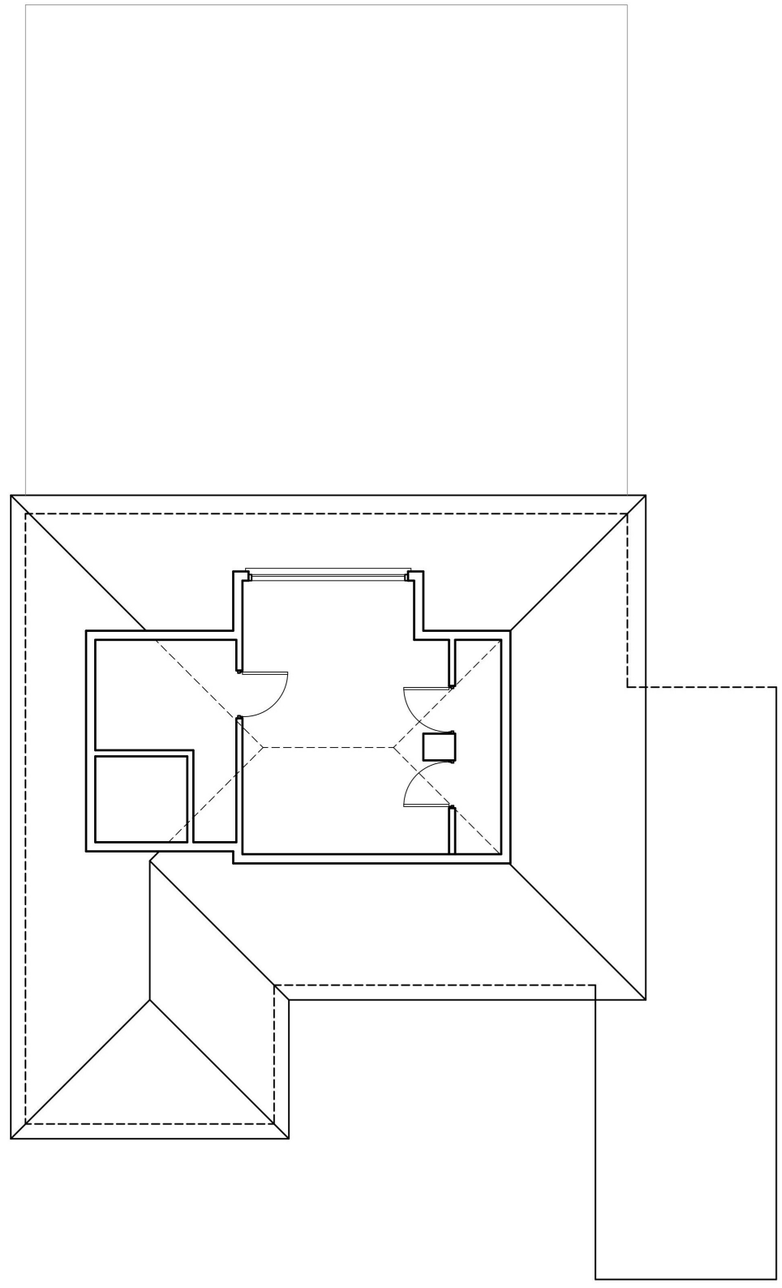

PROPOSED LOFT FLOOR PLAN

0 5m 10m


1:100

46, THE MOUNT
ROMFORD RM3 7LJ


TITLE:
PROPOSED SINGLE STOREY REAR EXTENSION

SCALE: 1:100@A3


DWG NO HD/TM/46/PR03

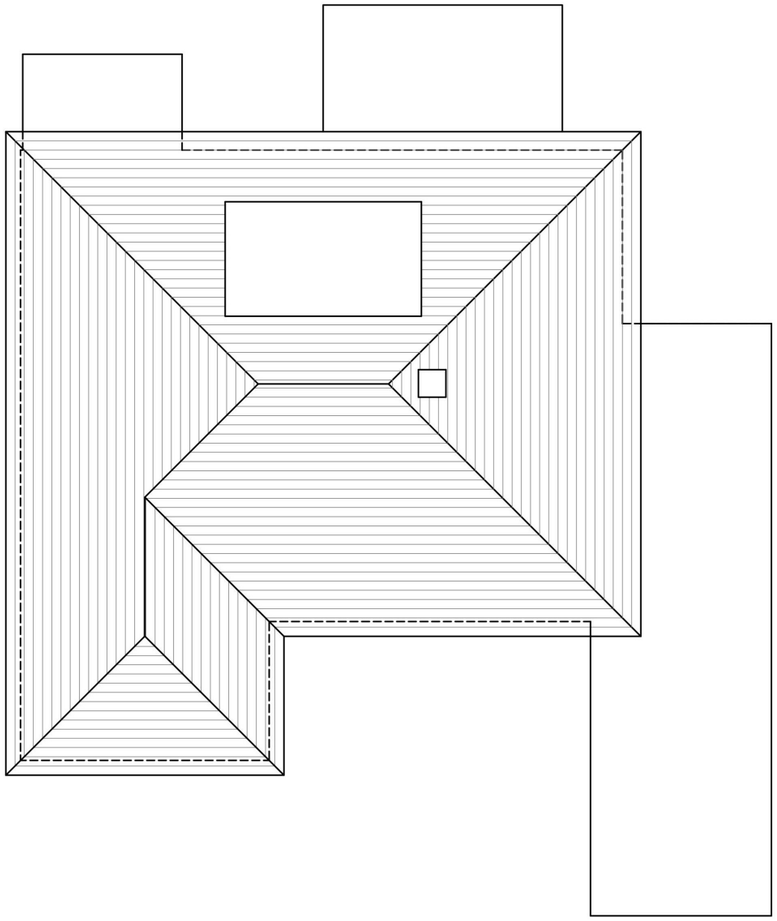

EXISTING ROOF PLAN

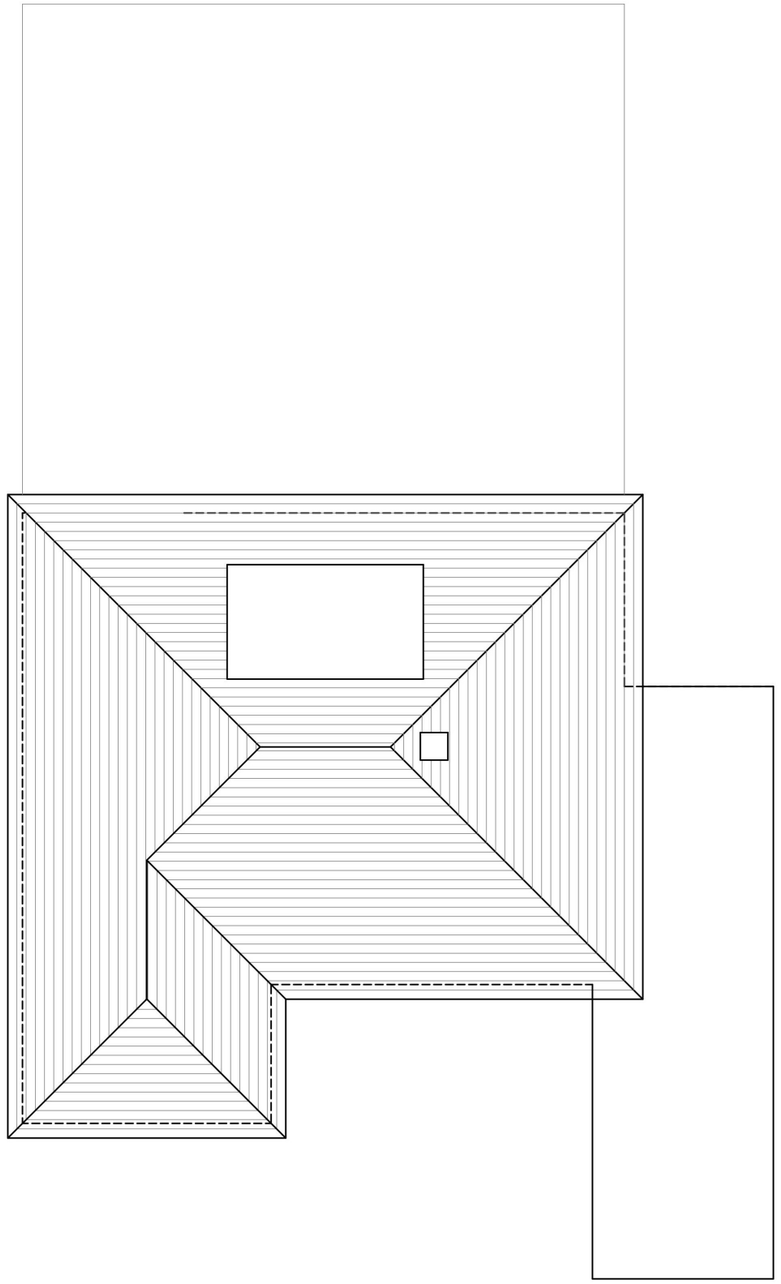

PROPOSED ROOF PLAN

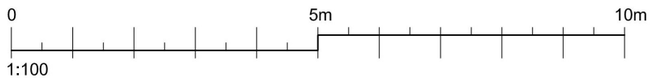

46, THE MOUNT
ROMFORD RM3 7LJ

TITLE:
PROPOSED SINGLE STOREY REAR EXTENSION

SCALE: 1:100@A3

DWG NO HD/TM/46/PR05